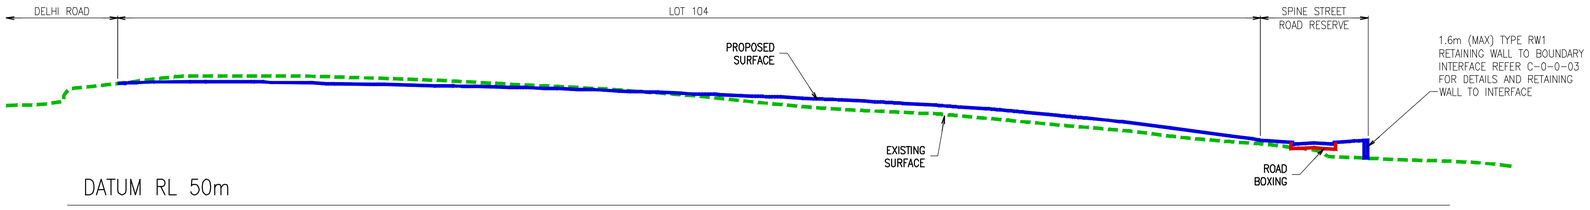

BULK EARTHWORKS SECTION E
REFER C-0-2-01
SCALE 1:1000 HORIZ
1:500 VERT

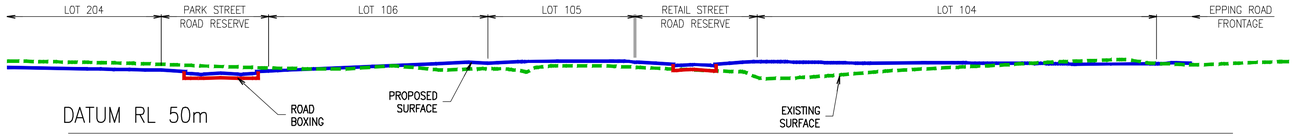

BULK EARTHWORKS SECTION F
REFER C-0-2-01
SCALE 1:1000 HORIZ
1:500 VERT

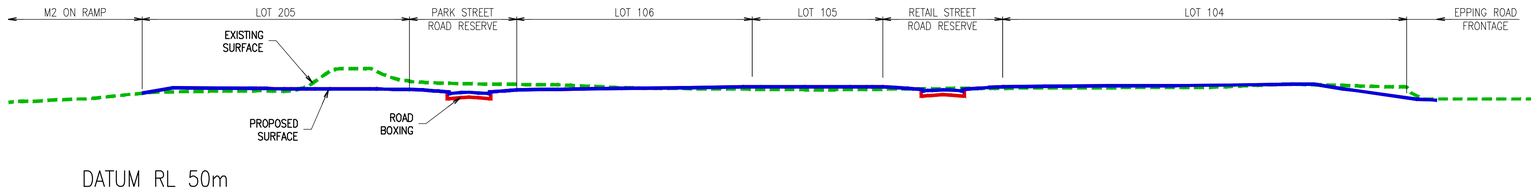

BULK EARTHWORKS SECTION G
REFER C-0-2-01
SCALE 1:1000 HORIZ
1:500 VERT

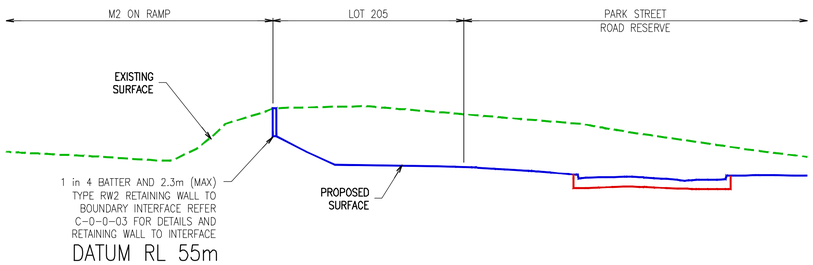

BULK EARTHWORKS SECTION H
REFER C-0-2-01
SCALE 1:500 HORIZ
1:250 VERT

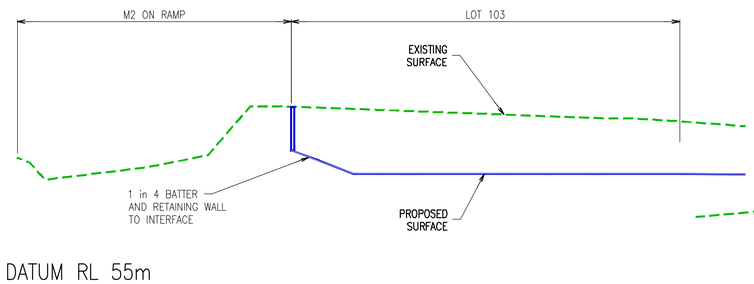

BULK EARTHWORKS SECTION J
REFER C-0-2-01
SCALE 1:500 HORIZ
1:250 VERT

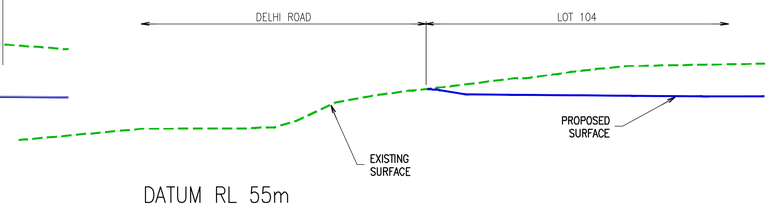

BULK EARTHWORKS SECTION K
REFER C-0-2-01
SCALE 1:500 HORIZ
1:250 VERT

PRINT DRAWING IN COLOUR

Disclaimer: Robert Bird Group Pty Ltd ACN 010 580 248 and its related entities (RBG) do not warrant the accuracy, currency or completeness of any information or data they supply or transfer by electronic means. You are responsible for verifying that any information or data supplied or transferred by electronic means matches the information or data on the corresponding PDF or paper version issued by RBG. RBG shall not be liable for any loss or damage howsoever caused which you or any other party may directly or indirectly suffer in connection with your access to or use of that information or data.

Unless agreed otherwise by Robert Bird Group Pty Ltd ("RBG") ACN 010 580 248 in writing, intellectual property rights in any information or data supplied or transferred to you (including copyright in all text, graphics, logos, icons, sound recordings and software) are owned by, or licensed to, RBG. Other than for purposes authorised by RBG in writing, you must not copy, adapt, reproduce, store, publish or commercialise any information or data supplied or transferred by electronic means without RBG's prior written permission. © Robert Bird Group Pty Ltd 2013

DO NOT SCALE DRAWINGS, USE FIGURED DIMENSIONS

REFER COVER SHEET FOR NOTES UNLESS NOTED OTHERWISE

Rev.	Revision Description	By.	App.	Date
1	DRAFT SUBMISSION FOR SSDA	LAR	CR	16.05.2014
2	UPDATED SUBMISSION FOR SSDA	LAR	CR	22.05.2014
3	UPDATED SUBMISSION FOR SSDA	LAR	CR	27.05.2014

Structural, Civil & Construction Engineering Consultant

RobertBirdGroup

SYDNEY OFFICE:
Robert Bird Group Pty Ltd
PO Box H38, Australia Square,
Sydney NSW 1215
Level 5
9 Castlereagh St. Sydney NSW

Ph. (02) 8246 3200
Fax. (02) 8246 3201
ACN 010 580 248

Web S te: www.robertb rd.com

Client
URBAN GROWTH
UrbanGrowth NSW

Title
BULK EARTHWORKS CROSS SECTIONS SHEET 2 OF 2

Project
NORTH RYDE STATION PRECINCT, M2 SITE, S.S.D.A.

NOT FOR CONSTRUCTION

Date	Designer	Design Checker
27.05.14	L.RUSSELL	C.ROPE
Scale at A1	Drawn	Principal/Project Owner
AS SHOWN	S.MANANDHAR	R.LUCAS
Job Number	Drawing Number	Revision
13656	C-0-2-21	3

A1