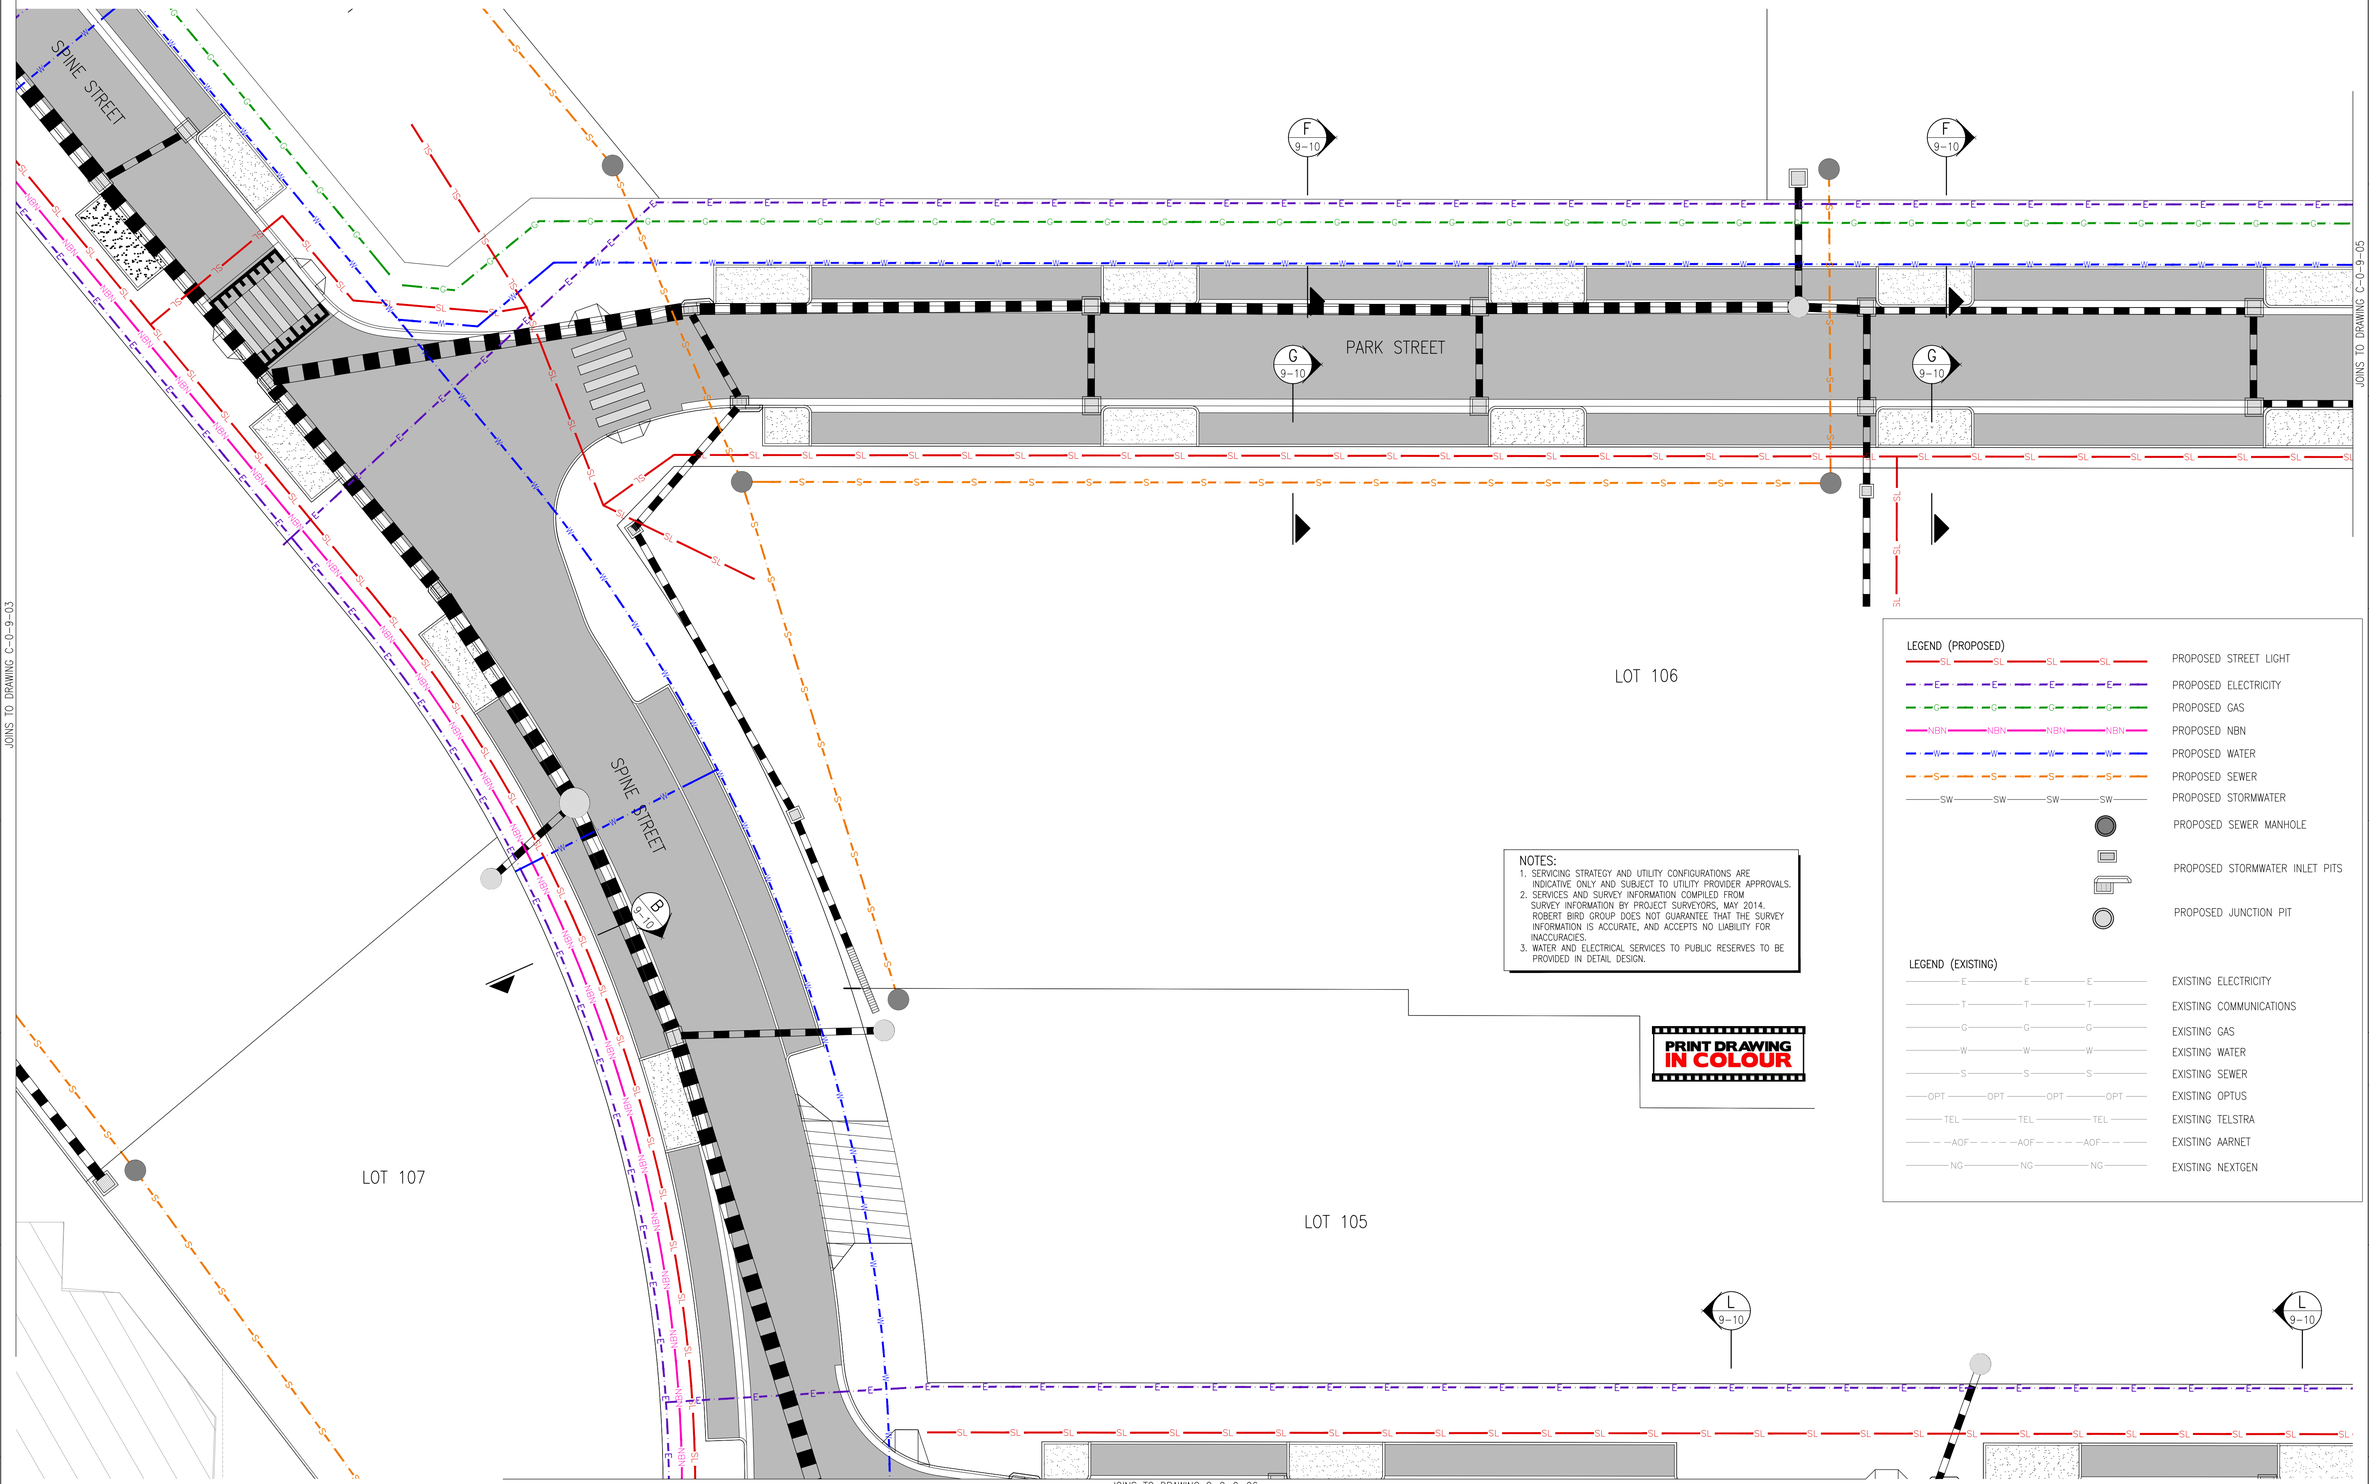

NOTES:
1. SERVICING STRATEGY AND UTILITY CONFIGURATIONS ARE INDICATIVE ONLY AND SUBJECT TO UTILITY PROVIDER APPROVALS.
2. SERVICES AND SURVEY INFORMATION COMPILED FROM SURVEY INFORMATION BY PROJECT SURVEYORS, MAY 2014. ROBERT BIRD GROUP DOES NOT GUARANTEE THAT THE SURVEY INFORMATION IS ACCURATE, AND ACCEPTS NO LIABILITY FOR INACCURACIES.
3. WATER AND ELECTRICAL SERVICES TO PUBLIC RESERVES TO BE PROVIDED IN DETAIL DESIGN.

PRINT DRAWING IN COLOUR

LEGEND (PROPOSED)

SL	PROPOSED STREET LIGHT
E	PROPOSED ELECTRICITY
G	PROPOSED GAS
NBN	PROPOSED NBN
W	PROPOSED WATER
S	PROPOSED SEWER
SW	PROPOSED STORMWATER
	PROPOSED SEWER MANHOLE
	PROPOSED STORMWATER INLET PITS
	PROPOSED JUNCTION PIT

LEGEND (EXISTING)

E	EXISTING ELECTRICITY
T	EXISTING COMMUNICATIONS
G	EXISTING GAS
W	EXISTING WATER
S	EXISTING SEWER
OPT	EXISTING OPTUS
TEL	EXISTING TELSTRA
AOF	EXISTING AARNET
NG	EXISTING NEXTGEN

Unless agreed otherwise by Robert Bird Group Pty Ltd ("RBG") ACN 010 580 248 in writing, intellectual property rights in any information or data supplied or transferred to you (including copyright in all text, graphics, logos, icons, sound recordings and software) are owned by, or licensed to, RBG. Other than for purposes authorised by RBG in writing, you must not copy, adapt, reproduce, store, publish or commercialise any information or data supplied or transferred by electronic means without RBG's prior written permission. © Robert Bird Group Pty Ltd 2013

DO NOT SCALE DRAWINGS, USE FIGURED DIMENSIONS

REFER COVER SHEET FOR NOTES UNLESS NOTED OTHERWISE

SCALE 1:200

0 1 2 5 10m

KEY PLAN

Rev.	Revision Description	By.	App.	Date
1	UPDATED SUBMISSION FOR SSDA	LAR	CR	21.10.2014
2	UPDATED SUBMISSION FOR SSDA	LAR	CR	28.10.2014

Structural, Civil & Construction Engineering Consultant

RobertBirdGroup

SYDNEY OFFICE:
Robert Bird Group Pty Ltd
PO Box H38, Australia Square,
Sydney NSW 1215
Level 5
9 Castlereagh St, Sydney NSW

Ph. (02) 8246 3200
Fax. (02) 8246 3201
ACN 010 580 248

Web Site: www.robertbird.com

Client

UrbanGrowth NSW

Title
COMBINED SERVICES PLAN
SHEET 4 OF 7

Project
NORTH RYDE STATION PRECINCT,
M2 SITE, S.S.D.A.

NOT FOR CONSTRUCTION

Date	Designer	Design Checker
28.10.14	L.RUSSELL	C.ROPE
Scale at A1	Drawn	Principal/Project Owner
AS SHOWN	S.MANANDHAR	R.LUCAS
Job Number	Drawing Number	Revision
13656	C-0-9-04	2

A1

Disclaimer: Robert Bird Group Pty Ltd ACN 010 580 248 and its related entities (RBG) do not warrant the accuracy, currency or completeness of any information or data they supply or transfer by electronic means. You are responsible for verifying that any information or data supplied or transferred by electronic means matches the information or data on the corresponding PDF or DWF version issued by RBG. RBG is not responsible for any loss or damage howsoever caused which you or any other party may directly or indirectly suffer in connection with your access to or use of that information or data, or from any liability for any loss or damage howsoever caused which you or any other party may directly or indirectly suffer in connection with your access to or use of that information or data.