**LEGEND**

| | |
|---|---|
| SL | PROPOSED STREET LIGHT |
| E | PROPOSED ELECTRICITY |
| G | PROPOSED GAS |
| T | PROPOSED TELECOMMS |
| W | PROPOSED WATER |
| S | PROPOSED SEWER |
| SW | PROPOSED STORMWATER |
| | PROPOSED SEWER MANHOLE |
| | PROPOSED STORMWATER INLET PITS |
| | PROPOSED JUNCTION PIT |

**NOTES:**

1. SERVICING STRATEGY AND UTILITY CONFIGURATIONS ARE INDICATIVE ONLY AND SUBJECT TO UTILITY PROVIDER APPROVALS.
2. SERVICES AND SURVEY INFORMATION COMPILED FROM SURVEY INFORMATION BY PROJECT SURVEYORS, MARCH 2014. ROBERT BIRD GROUP DOES NOT GUARANTEE THAT THE SURVEY INFORMATION IS ACCURATE, AND ACCEPTS NO LIABILITY FOR INACCURACIES.

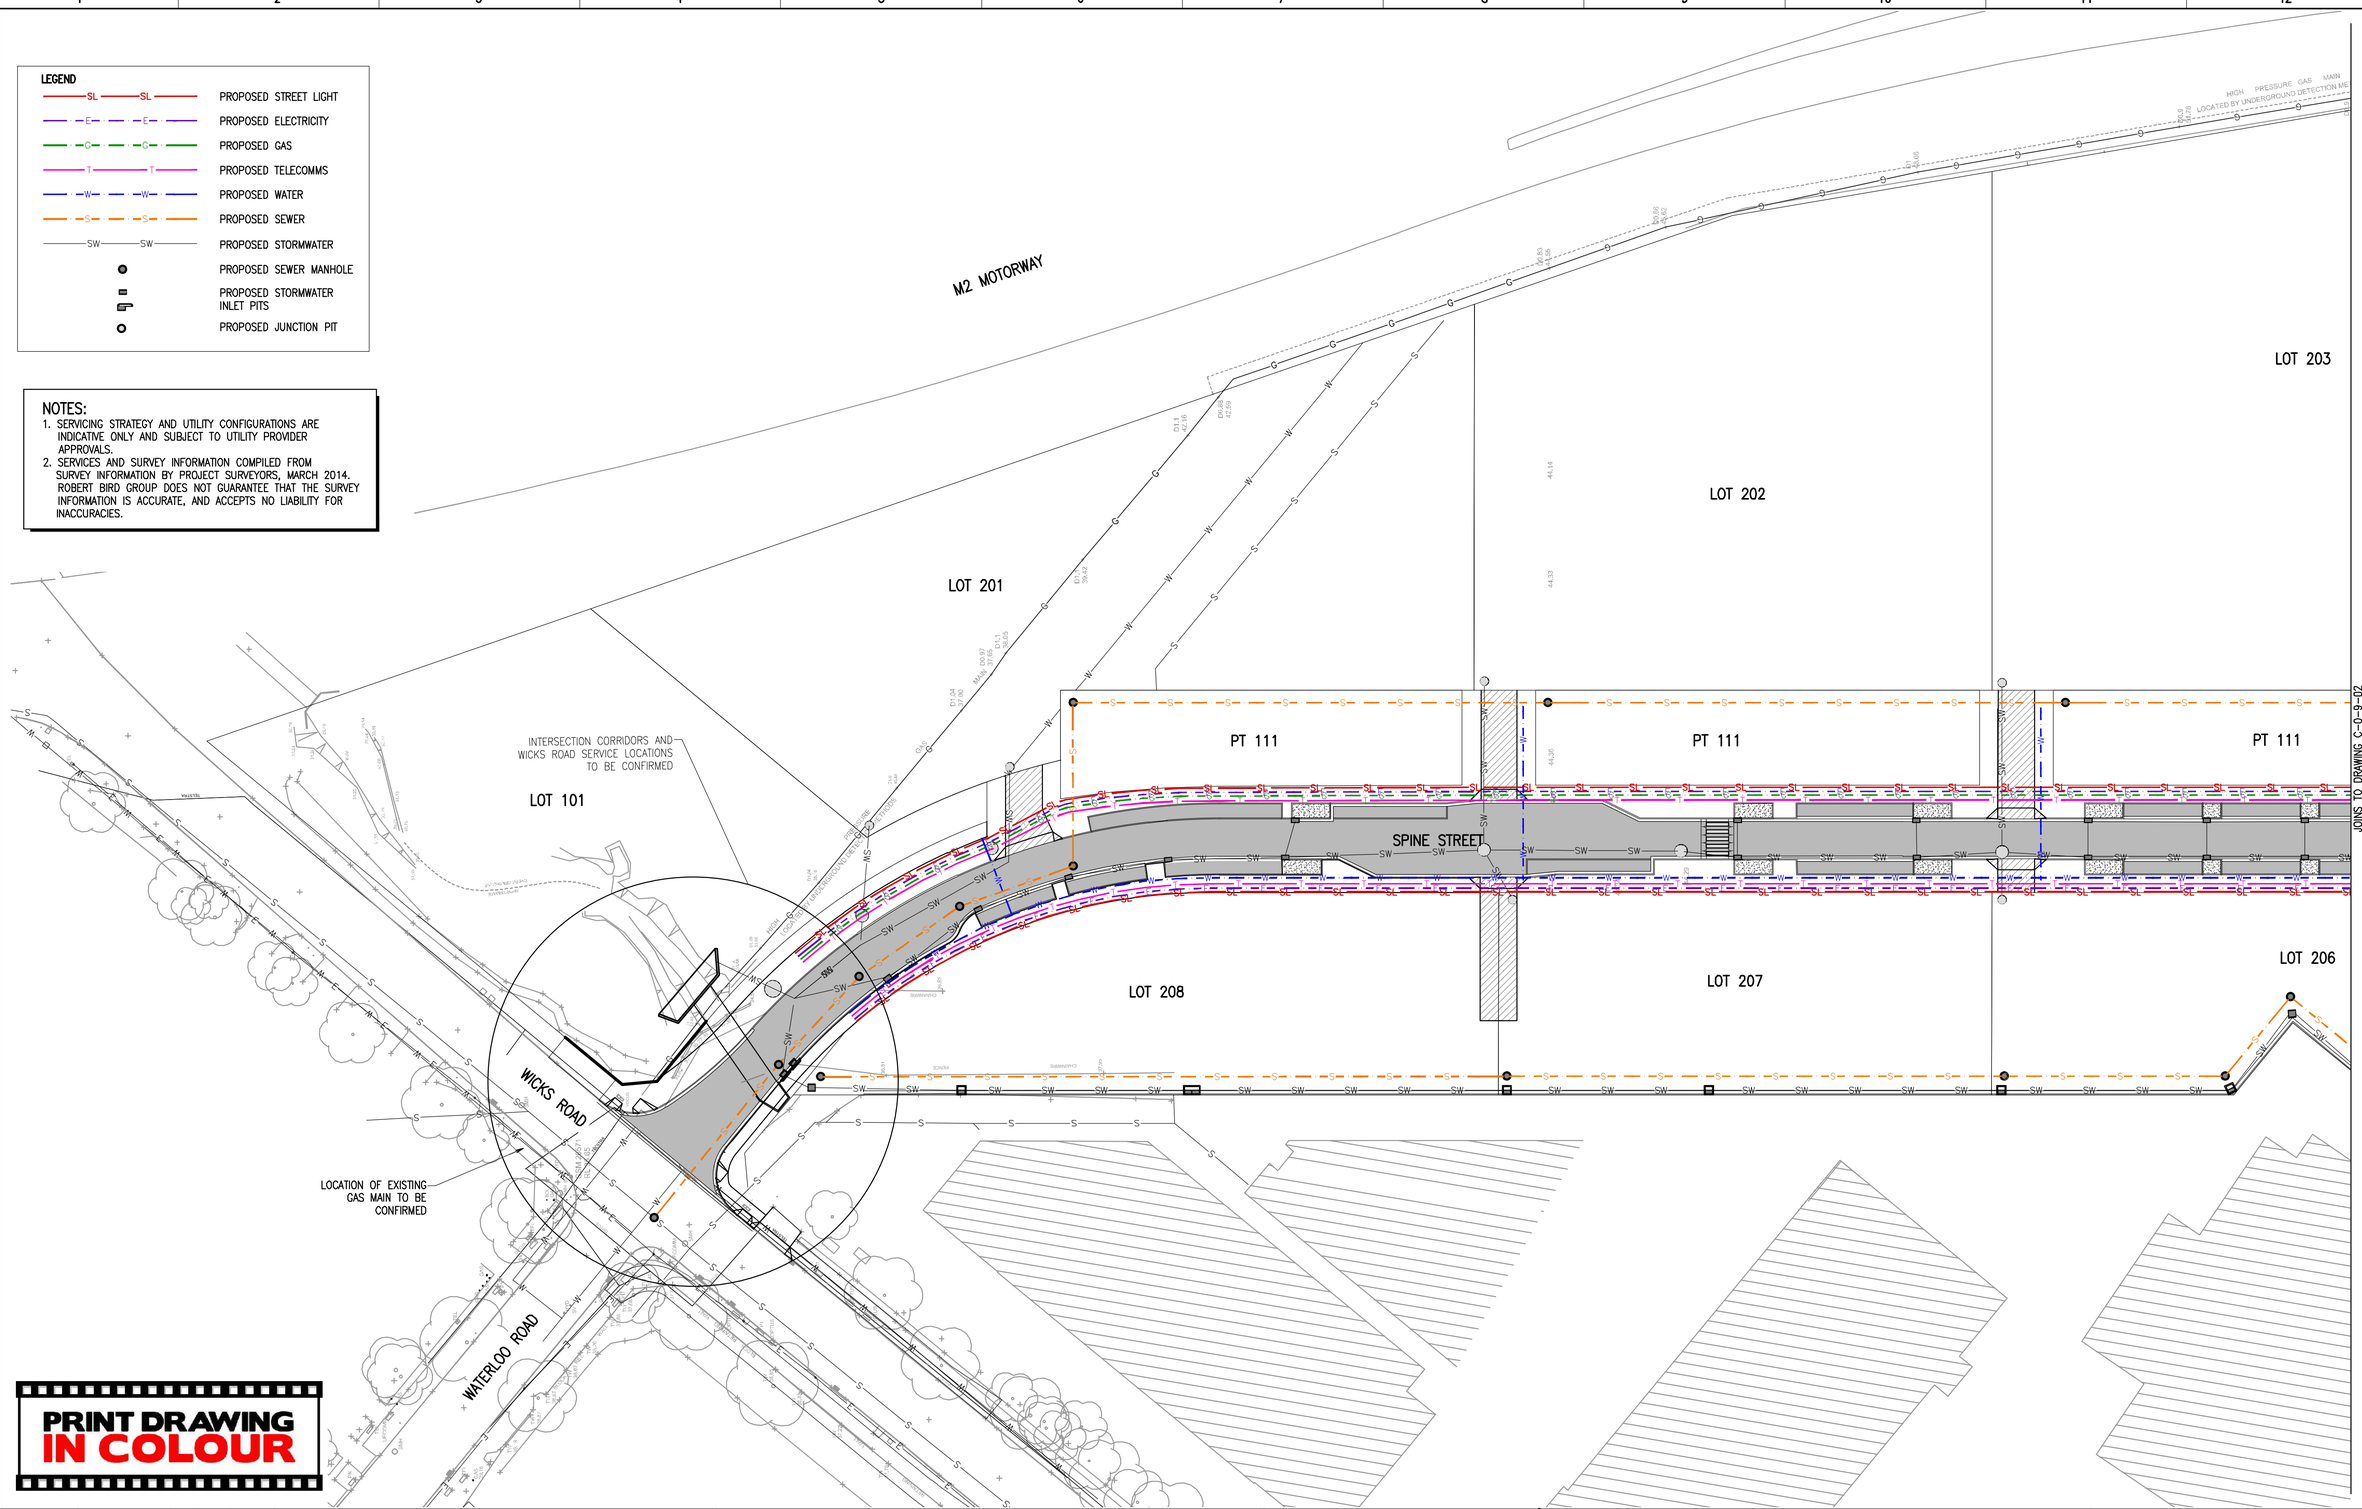


**PRINT DRAWING IN COLOUR**

Unless agreed otherwise by Robert Bird Group Pty Ltd ("RBG") ACN 010 580 248 in writing, intellectual property rights in any information or data supplied or transferred to you (including copyright in all text, graphics, logos, icons, sound recordings and software) are owned by, or licensed to, RBG. Other than for purposes authorised by RBG in writing, you must not copy, adapt, reproduce, store, publish or commercialise any information or data supplied or transferred by electronic means without RBG's prior written permission. © Robert Bird Group Pty Ltd 2013

DO NOT SCALE DRAWINGS, USE FIGURED DIMENSIONS

REFER COVER SHEET FOR NOTES UNLESS NOTED OTHERWISE

SCALE 1:500

0 10 20 30 m

| Rev. | Revision Description | By. | App. | Date |
|---|---|---|---|---|
| 1 | DRAFT SUBMISSION FOR SSDA | LAR | CR | 16.05.2014 |
| 2 | UPDATED SUBMISSION FOR SSDA | LAR | CR | 22.05.2014 |
| 3 | UPDATED SUBMISSION FOR SSDA | LAR | CR | 27.05.2014 |

Structural, Civil & Construction Engineering Consultant

RobertBirdGroup

SYDNEY OFFICE:
Robert Bird Group Pty Ltd
PO Box H38, Australia Square.
Sydney NSW 1215
Level 5
9 Castlereagh St, Sydney NSW

Ph. (02) 8246 3200
Fax. (02) 8246 3201
ACN 010 580 248

Web Site: www.robertbird.com

Client: UrbanGrowth NSW

Title: COMBINED SERVICES PLAN SHEET 1 OF 2

Project: NORTH RYDE STATION PRECINCT, M2 SITE, S.S.D.A.

**NOT FOR CONSTRUCTION**

| Date | Designer | Design Checker |
|---|---|---|
| 27.05.14 | L.RUSSELL | C.ROPE |
| Scale at A1 | Drawn | Principal/Project Owner |
| AS SHOWN | S.MANANDHAR | R.LUCAS |
| Job Number | Drawing Number | Revision |
| 13656 | C-0-9-01 | 3 |

Disclaimer: Robert Bird Group Pty Ltd ACN 010 580 248 and its related entities (RBG) do not warrant the accuracy, currency or completeness of any information or data they supply or transfer by electronic means. You are responsible for verifying that any information or data supplied or transferred by electronic means matches the information or data on the corresponding PDF or paper version issued by RBG. RBG is not responsible for any loss or damage howsoever caused which you or any other party may directly or indirectly suffer in connection with your access to or use of that information or data.

A1 0 10 20 30 40 50 60 70 80 90 100 110 120 130 140 150