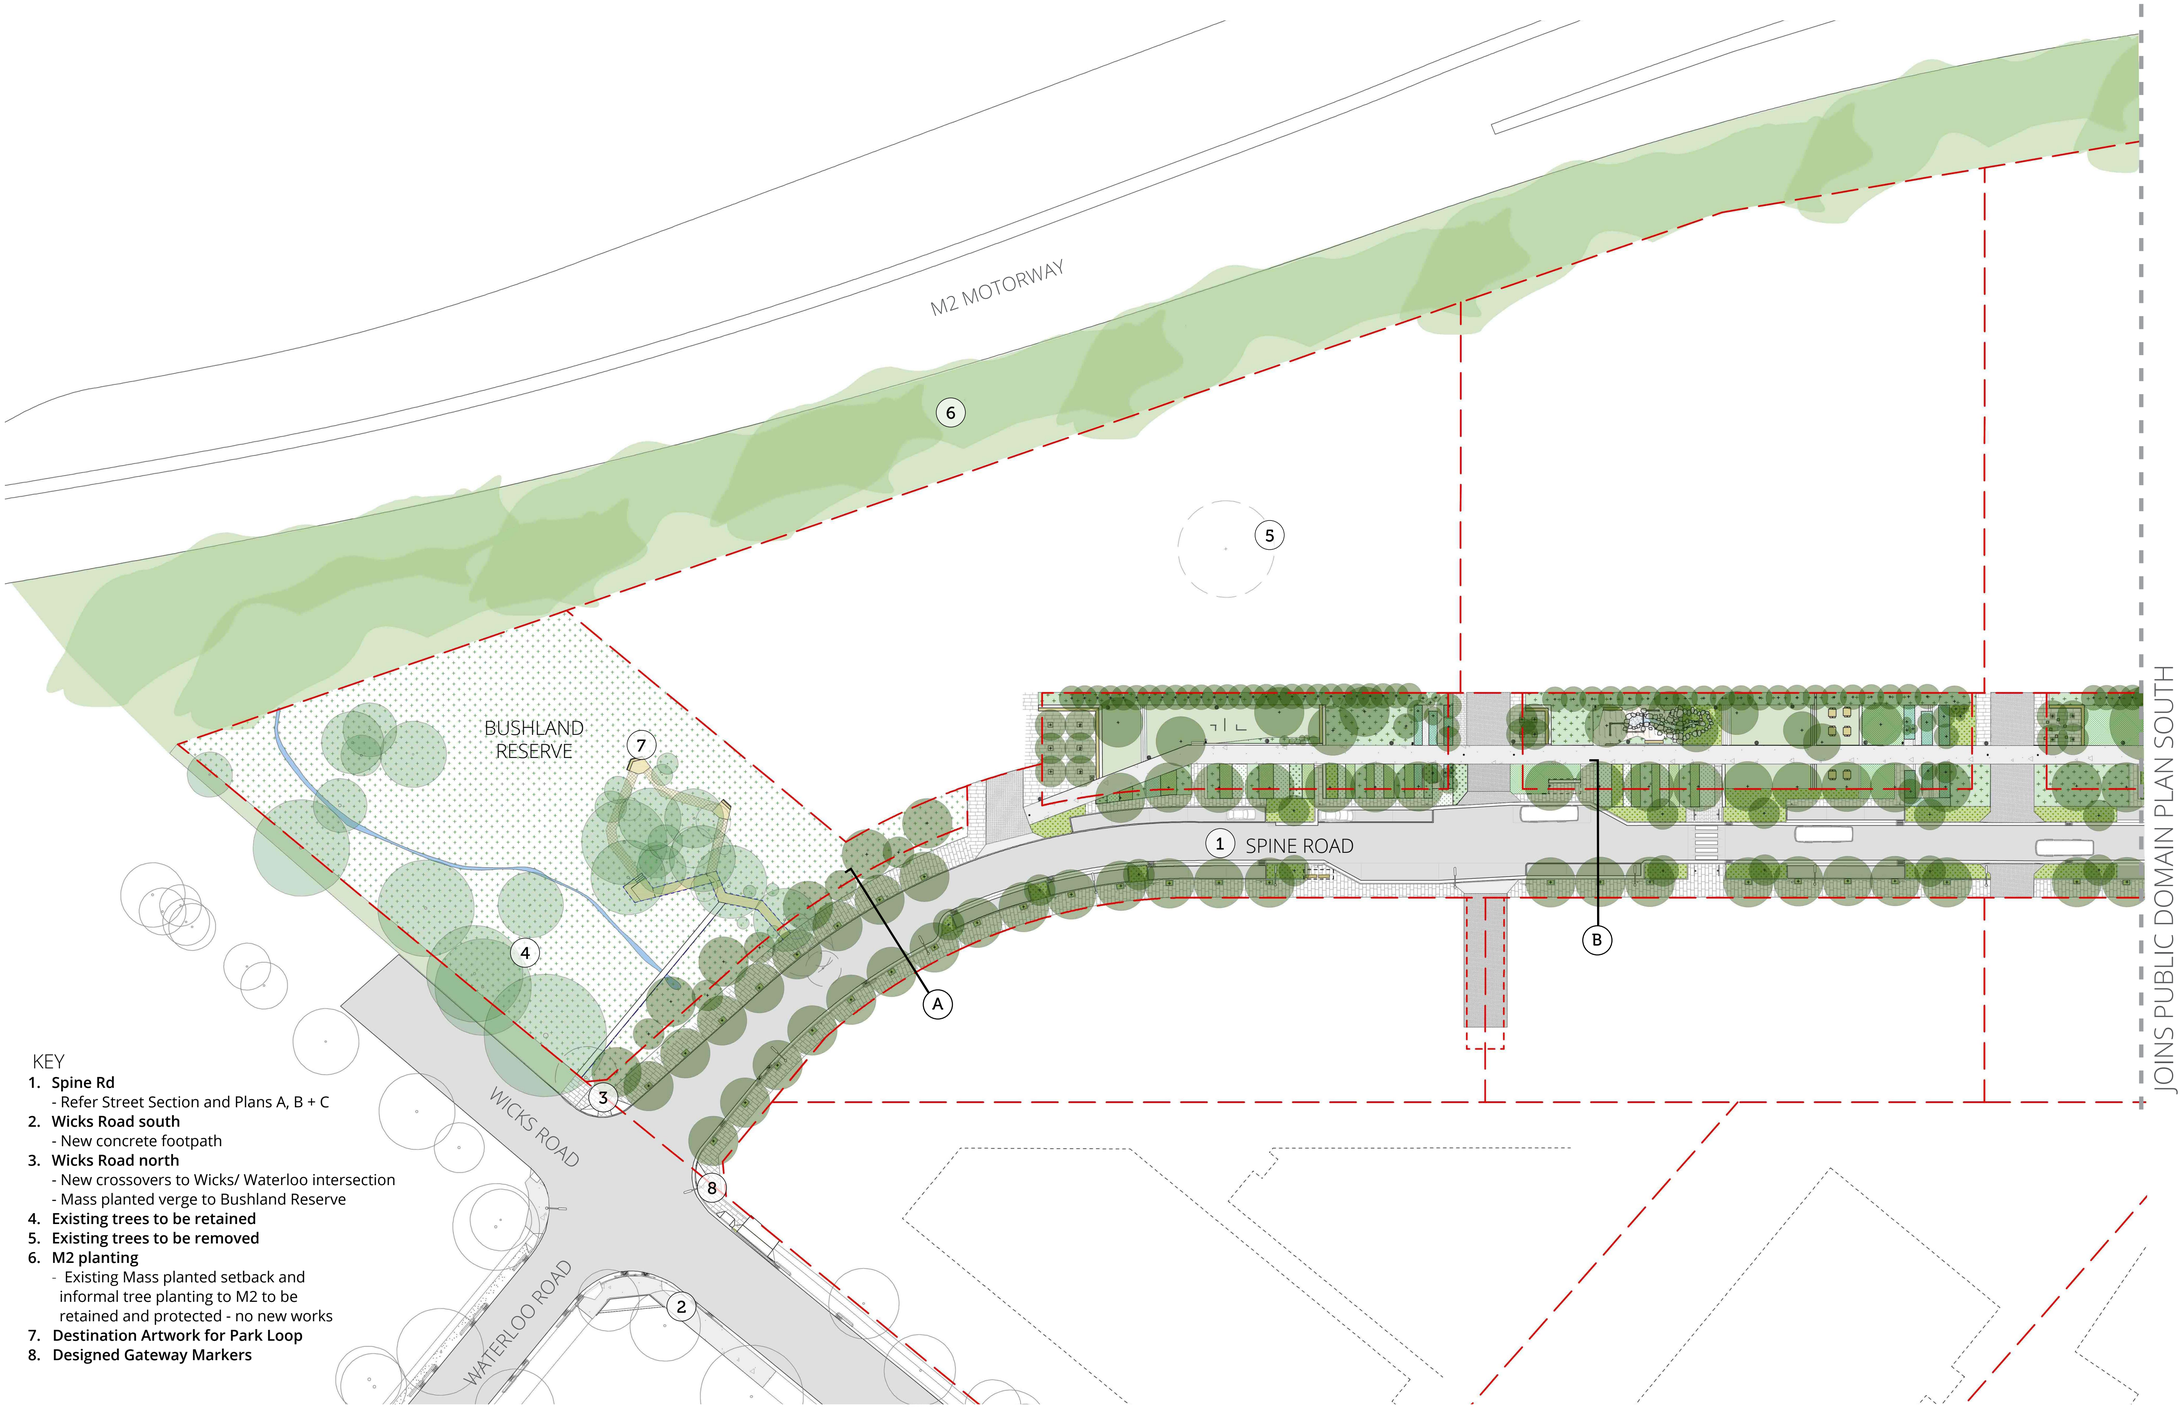

KEY

1. **Spine Rd**
   - Refer Street Section and Plans A, B + C
2. **Wicks Road south**
   - New concrete footpath
3. **Wicks Road north**
   - New crossovers to Wicks/ Waterloo intersection
   - Mass planted verge to Bushland Reserve
4. **Existing trees to be retained**
5. **Existing trees to be removed**
6. **M2 planting**
   - Existing Mass planted setback and informal tree planting to M2 to be retained and protected - no new works
7. **Destination Artwork for Park Loop**
8. **Designed Gateway Markers**

ASPECT Studios™

Client

Urban Growth NSW

Revision	Date	Description	Initial	Checked
D	27.10.2014	SSDA	KB	KL
C	26.05.2014	SSDA	GH	NB
B	26.05.2014	SSDA	GH	NB
A	16.05.2014	SSDA DRAFT	GH	NB

North Ryde Station Precinct
M2 Site: State Significant Development, Urban and Landscape Design
Public Domain Plan
North

Do not scale drawings - refer to figured dimensions only. Any discrepancies shall immediately be referred to the architect for clarification.

All drawings may not be reproduced or distributed without prior permission from the architect.

Scale	1:500 @ A1	(1:1000 @ A3)	
Drawn	KB	Checked	KL
Project no.	13089		
Status	SSDA		
Plot Date	27/10/2014		
Plot File			
Drawing no.	DA 3-002	Revision	D

Melbourne 1 Nicholson Street
Melbourne VIC 3000 Australia
T 03 8664 6200 F 03 8664 6300
email mel@batessmart.com.au
http://www.batessmart.com.au

Sydney 43 Brisbane Street
Surry Hills NSW 2010 Australia
T 02 8354 5100 F 02 8354 5199
email syd@batessmart.com.au
http://www.batessmart.com.au

Bates Smart Pty Ltd ABN 70 004 999 400

BATESSMART™