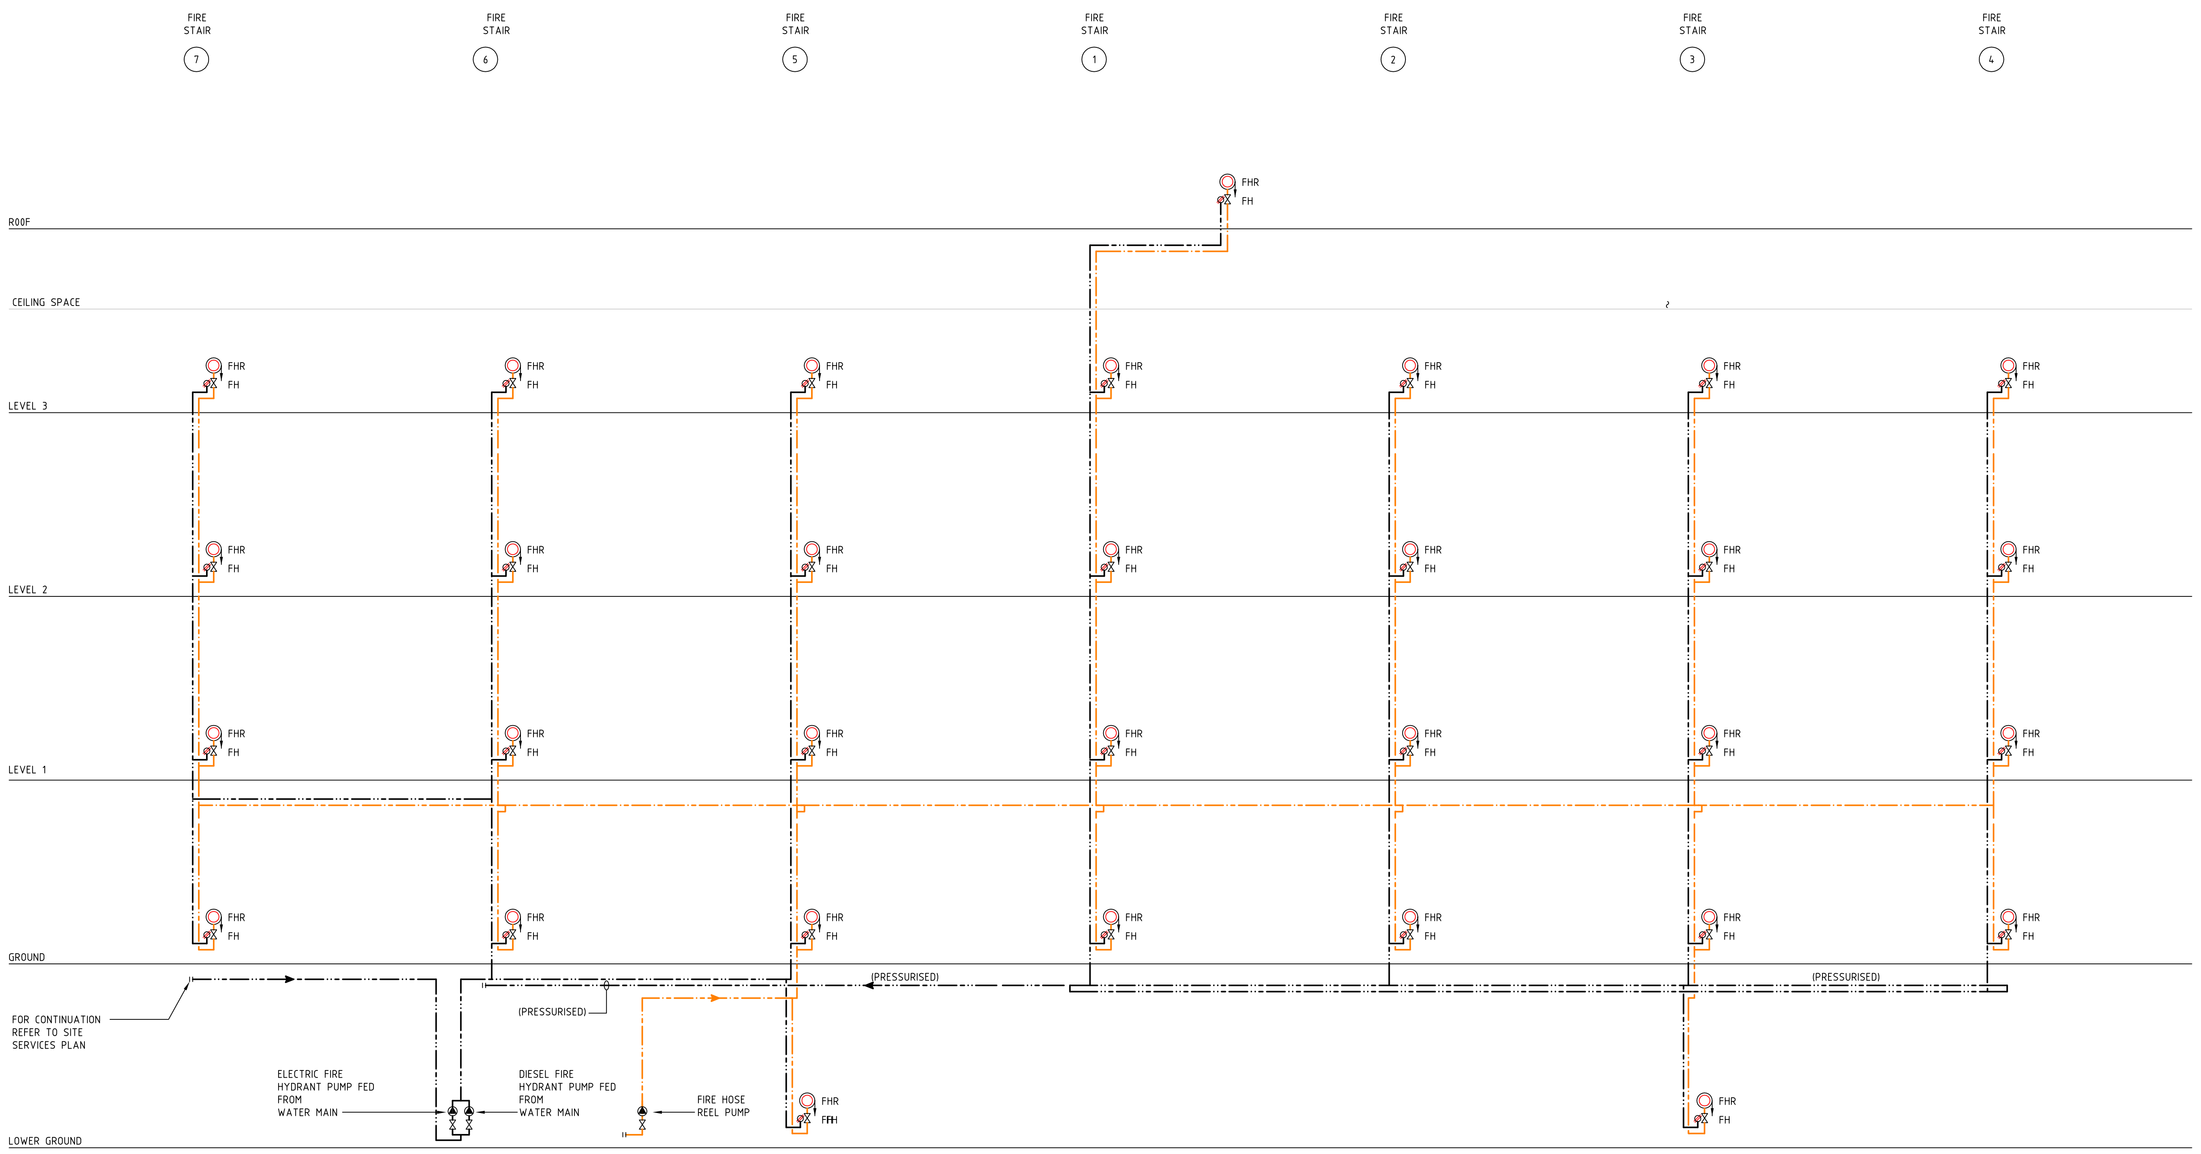

PRELIMINARY ISSUE

Copyright of Donnelley Simpson Cleary Consulting Engineers Pty Ltd
ABN 19 000 811 437
All rights reserved.
Figured dimensions shall be taken in preference to scaling. The Contractor shall check all dimensions on site before commencing work.

No.	DATE	APP'D	AMENDMENT
3	6.6.12		ISSUED FOR SCHEMATIC DESIGN
2	30.4.12		FINAL SCHEMATIC ISSUE
1	13.4.12		REVIEW ISSUE

NSW GOVERNMENT Health Infrastructure

PROJECT MANAGER
aurecon
AURECON
Level 32, 116 Military Road,
Neutral Bay NSW 2089
T +612 9465 5599
F +612 9465 5598
Sydney@aurecongroup.com

STRUCTURE & CIVIL
Taylor Thomson Whitting
Level 3, 48 Chandos Street,
St Leonards, Sydney NSW 2065
T +612 9439 7288
F +612 9439 3146
ABN 24 101 643 010

ARCHITECT & PRINCIPAL CONSULTANT
McConnel Smith & Johnson
ARCHITECTS
McCONNEL SMITH & JOHNSON Pty Ltd
36 Richards Avenue Surry Hills NSW 2010
T +612 8353 8888
F +612 9338 2402
ABN 45 000 029 831

Donnelley Simpson Cleary
Consulting Engineers
59 Hill Street, Roseville
N.S.W. 2069
Tel 9416 1177 Fax 9416 8251 Email mail@dsc.com.au
Mechanical
Electrical
Hydraulic
Fire
Lifts

DRAWN	DATE	SCALE @ A0
RT	APRIL 2012	N.T.S.
DESIGNED KA	CHECKED	CAD REFERENCE 7370_SD-HY-NZ-00-0012

TAMWORTH RURAL REFERRAL HOSPITAL
DEAN STREET, TAMWORTH NSW 2340

HYDRAULIC SERVICES - ACUTE BUILDING
SCHEMATICS - FIRE HYDRANT AND HOSEREELS

No IN SET	PROJECT No	DWG No	
13	7370	SD-HY-NZ-00-0012	3