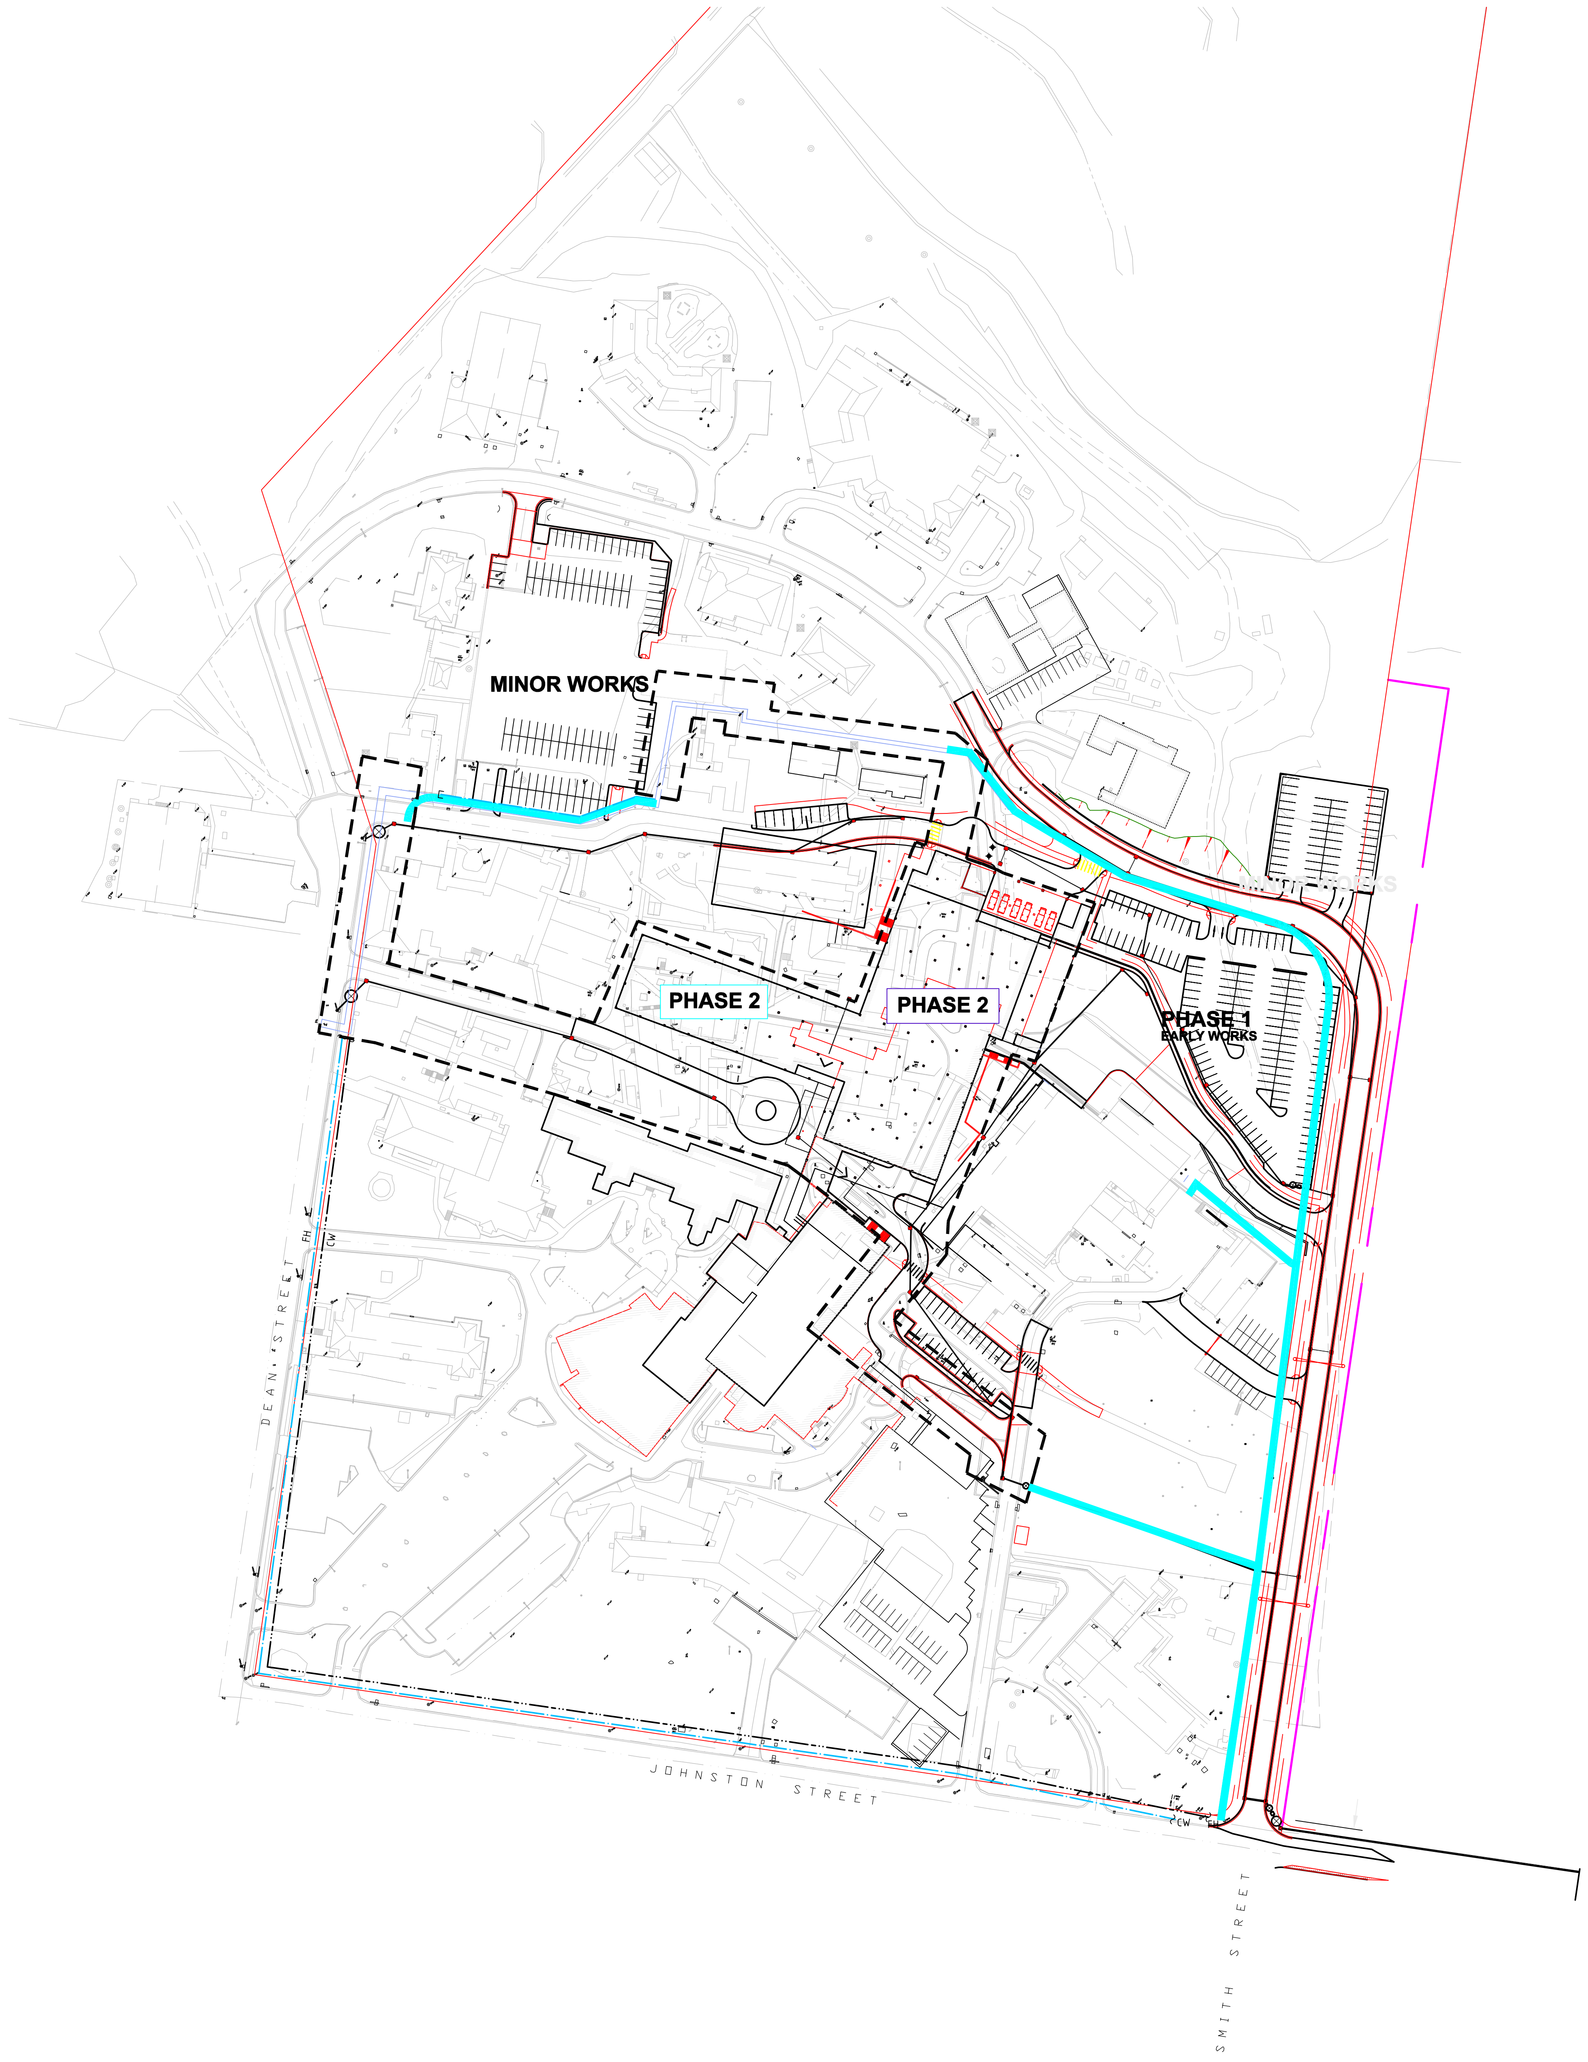

NOTES

1. PROPOSED FIRE SPRINKLER AND HYDRANTS, DOMESTIC COLD WATER MAINS TO CONNECT TO SITE MAINS INSTALLED UNDER MINOR WORKS.
2. EXTEND GAS MAIN INSTALLED UNDER MINOR WORKS TO SERVE PROPOSED PHASE 2 ACUTE BUILDING.
3. EXISTING BELOW GROUND HYDRAULIC SERVICES LOCATED BETWEEN THE EX. LINEN BUILDING AND THE PROPOSED ACUTE BUILDING TO BE MODIFIED TO SUIT PROPOSED WORKS.
4. EXTEND PROPOSED SEWER MAIN TO PICKUP PROPOSED ACUTE BUILDING.
5. EXTEND PROPOSED FIRE SPRINKLER, FIRE HYDRANT AND DOMESTIC COLD WATER SERVICES FROM COUNCL WATER MAINS IN DEAN STREET TO PROPOSED IPHASE 2 - ACUTE BUILDING.
6. EXTEND PROPOSED GAS MAINS FROM AUTHORITIES STREET MAINS TO SITE VIA NEW GAS REGULATOR.
7. EXISTING GAS AND COLD WATER SUPPLY MAINS TO EXISTING BUILDINGS TO BE KEPT OPERATIONAL UNTIL NEW WORKS COMMISSIONED.

LEGEND:

1. MINOR WORKS
2. SCHEMATIC WORKS SHOWN DASHED

PRELIMINARY ISSUE

© Copyright of Donnelley Simpson Cleary Consulting Engineers Pty Ltd
ABN 19 092 611 427
All rights reserved.
Figured dimensions shall be taken in preference to scaling. The Contractor shall check all dimensions on site before commencing work.

No.	DATE	APP'D	AMENDMENT
3	6.6.12		ISSUED FOR SCHEMATIC DESIGN
2	30.4.12		FINAL SCHEMATIC ISSUE
1	13.04.12		REVIEW ISSUE

NSW GOVERNMENT Health Infrastructure

PROJECT MANAGER
aurecon
AURECON
Level 32, 116 Military Road,
Neutral Bay NSW 2089
T +612 9465 5599
F +612 9465 5598
Sydney@aurecongroup.com

STRUCTURE & CIVIL
Taylor Thomson Whitting
Level 3, 48 Chandos Street,
St Leonards, Sydney NSW 2065
T +612 9439 7288
F +612 9439 3146
ABN 24 101 643 010

ARCHITECT & PRINCIPAL CONSULTANT
McConnel Smith & Johnson
ARCHITECTS
McCONNEL SMITH & JOHNSON Pty Ltd
36 Richards Avenue Surry Hills NSW 2010
T +612 8353 8888
F +612 9338 2402
ABN 45 000 929 831

Donnelley Simpson Cleary
Consulting Engineers
59 Hill Street, Roseville
N.S.W. 2069
Tel 9416 1177 Fax 9416 8251 Email mail@dsc.com.au

Mechanical
Electrical
Hydraulic
Fire
Lifts

DRAWN	DATE	SCALE @ A0
RT	APRIL 2012	1:1000

DESIGNED	CHECKED	CAD REFERENCE
KA		7370_SD-HY-NZ-SK006

TAMWORTH RURAL REFERRAL HOSPITAL
DEAN STREET, TAMWORTH NSW 2340

HYDRAULIC SERVICES, MINOR, EARLY WORKS
CONCEPT PHASING PLAN

No IN SET	PROJECT No	DWG No	
13	7370	SD-HY-NZ-SK006	3