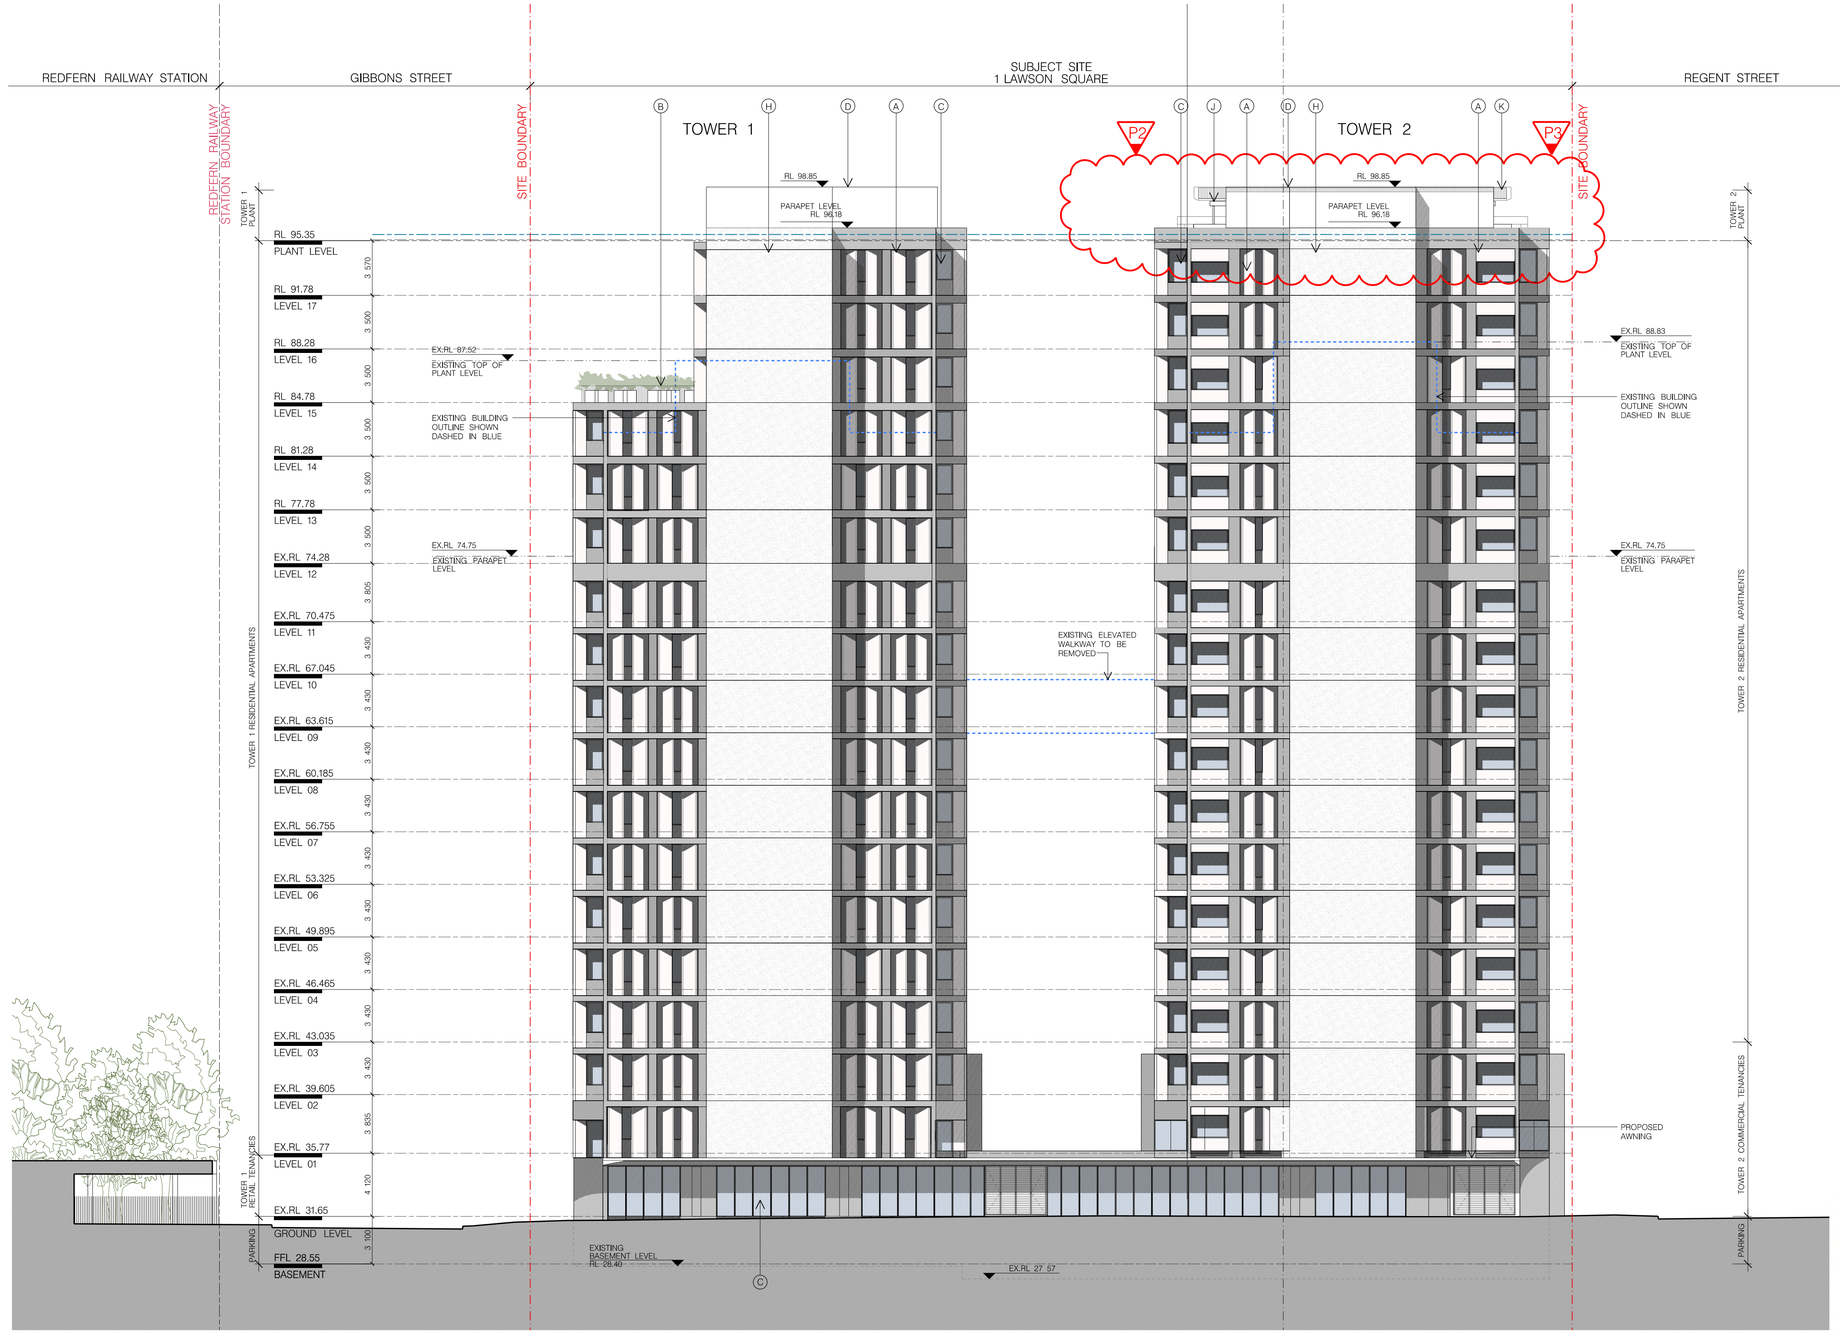

01 – SOUTH ELEVATION
1:200

SCHEDULE OF KEY AMENDMENTS

- P1 1 STAIRS TO ROOF TERRACE ADDED
- P2 2 PROPOSED TERRACE AREA & AMENITIES ON PLANT LEVEL 18
- P3 3 NEW ROOF STRUCTURE ADDED OVER PROPOSED TERRACE AREA
- P4 4 GFA CALCULATIONS AMENDED

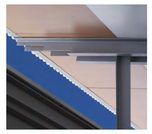

J – STEEL POST STRUCTURE
CANDALEPAS ASSOCIATES – ALL SAINTS PRIMARY SCHOOL

K – ROOF STRUCTURE – DUNE WHITE
CANDALEPAS ASSOCIATES – ALL SAINTS PRIMARY SCHOOL

A – GLASS REINFORCED CONCRETE (GRC)
CANDALEPAS ASSOCIATES – PELICAN STREET

B – GLASS REINFORCED CONCRETE (GRC) PLANTERS
CANDALEPAS ASSOCIATES – PELICAN STREET

C – CLEAR GLASS
CANDALEPAS ASSOCIATES – FRANCIS STREET

D – PAINTED CONCRETE
CANDALEPAS ASSOCIATES – PINDARI APARTMENTS

E – METAL BALUSTRADE
CANDALEPAS ASSOCIATES – FINLAYSON STREET

F – OFF-FORM CONCRETE
CANDALEPAS ASSOCIATES – KENSINGTON HOUSE

G – MARBLE
CANDALEPAS ASSOCIATES – PELICAN STREET

H – TEXTURED PAINTED CONCRETE
CANDALEPAS ASSOCIATES – PINDARI APARTMENTS

I – ALUMINIUM PRIVACY LOUVRES
IAN MOORE ARCHITECTS – ALTAIR

FOR DA PURPOSES ONLY
NOT FOR CONSTRUCTION

0 5 10m

Drawing Original Size A1

Issue/Date	Description
J 07.12.17	S96 Issue
I 09.11.17	S96 Issue
H 26.09.17	S96 Issue
G 08.09.17	S96 Issue
F 28.02.16	S96 Issue
E 22.01.16	Design Modification
D 04.12.15	S96 Issue
C 15.10.15	S96 Issue
B 17.06.15	S96 Issue
A 11.06.15	DA Issue

© COPYRIGHT
This document is the property of Angelo Candalepas and Associates Pty Ltd. This drawing shall only be used for the purpose for which it was commissioned. Unauthorised use of this drawing is prohibited.

Note : Do not scale from drawings. Figured dimensions shall take precedence over scaled dimensions. Any discrepancy shall be reported to the Architect for clarification prior to the commencement of any work.

LANDSCAPE:
ISTHMUS LANDSCAPE DESIGN
21 CENTRAL AVENUE, COMO NSW 2226
T: 9528 4903

HERITAGE:
CITY PLAN HERITAGE
LEVEL 1, 364 KENT STREET SYDNEY NSW 2000
T: 8270 3500

BCA /ACCESS:
CITY PLAN SERVICES
LEVEL 1, 364 KENT STREET SYDNEY NSW 2000
T: 8270 3500

BASIX + ACOUSTIC ENGINEER:
SLR CONSULTING
2 LINCOLN STREET LANE COVE SYDNEY NSW 2066
T: 9427 8100

STRUCTURAL ENGINEER:
BG&E
LEVEL 2, 8 WINDMILL STREET SYDNEY NSW 2000
T: 9770 3300

PLANNING:
JBA URBAN PLANNING CONSULTANTS
LEVEL 7, 77 BERRY STREET NORTH SYDNEY NSW 2060
T: 9956 6962

ARCHITECT:
CANDALEPAS ASSOCIATES + WENDY LEWIN

PROJECT: 1 LAWSON SQUARE, REDFERN
CLIENT: LAWSON SQUARE PTY LTD.
SCALE: 1:200 @ A1
DATE: SEPTEMBER 2017
CAD FILE NO:
DRAWN BY: RY/ESJ/EMT
CHECKED 1: RY
CHECKED 2: JE
APPROVED: –

DRAWING: ELEVATIONS SHEET 4 SOUTH ELEVATION
JOB No. 5578
DRAWING No. S96 – 1304
ISSUE J