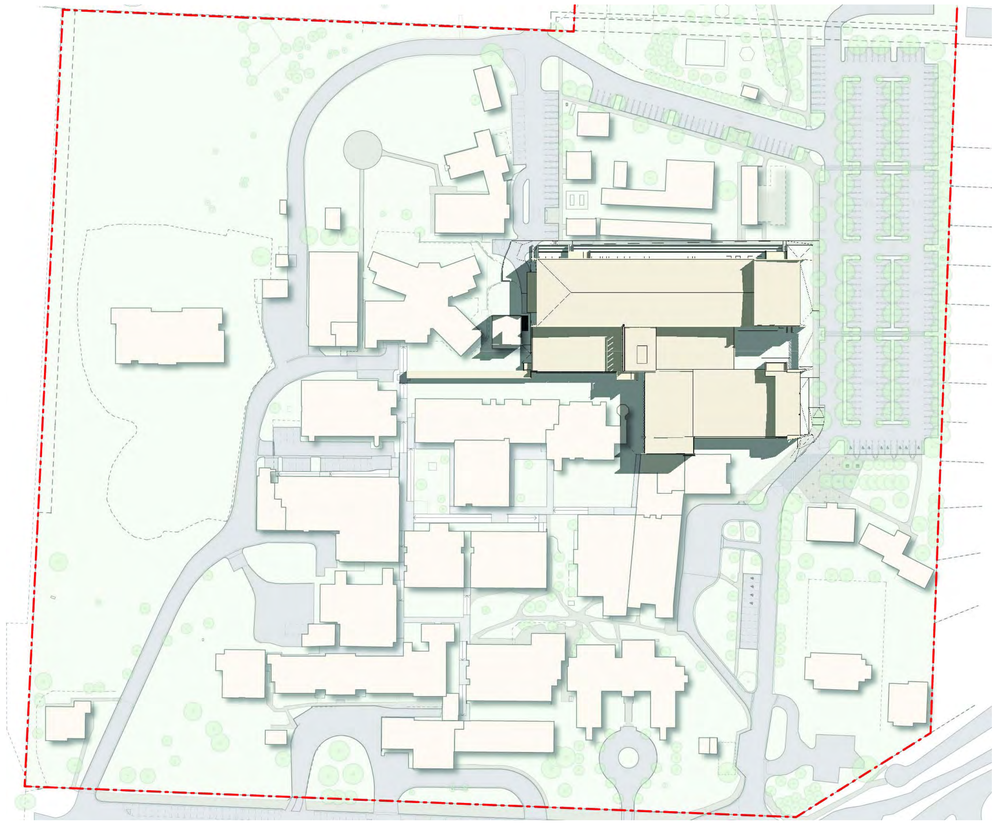

1 September 21 9am
SCALE 1 : 1000

2 September 21 12pm
SCALE 1 : 1000

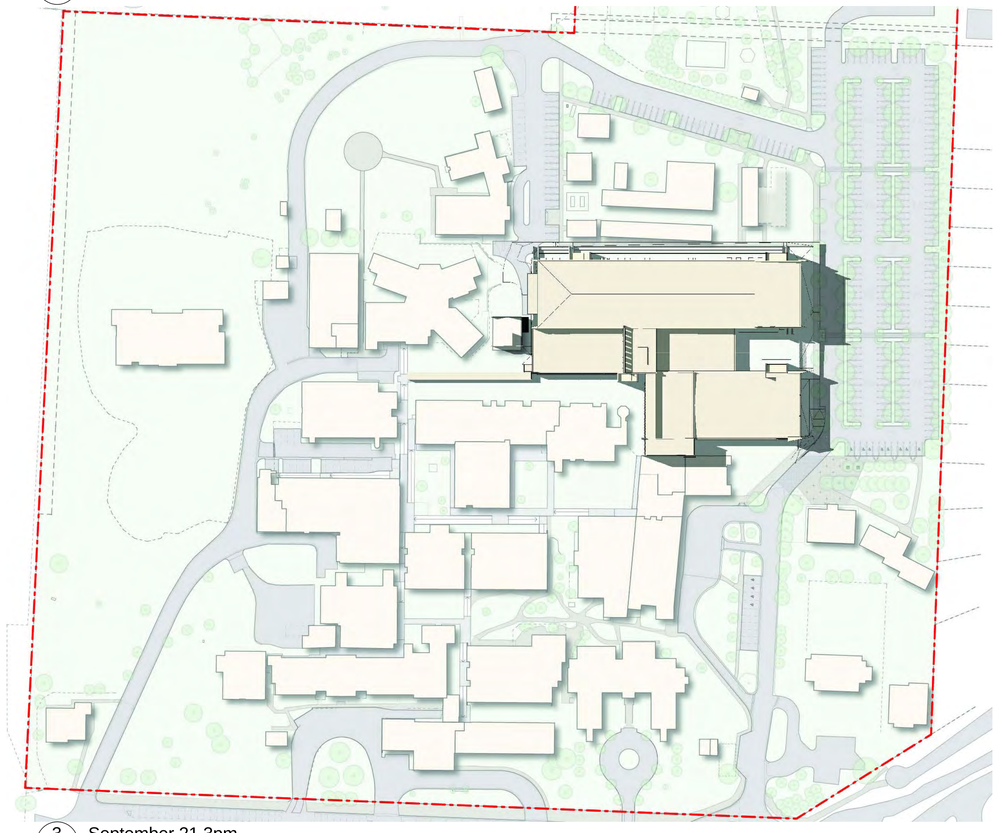

3 September 21 3pm
SCALE 1 : 1000

© COPYRIGHT COX ARCHITECTURE PTY LTD 2012
ANY FORM OF REPRODUCTION OF THIS DRAWING IN FULL OR IN PART WITHOUT THE WRITTEN PERMISSION OF COX ARCHITECTURE PTY LTD CONSTITUTES AN INFRINGEMENT OF COPYRIGHT

Rev	Description	By	Date
01	FIRST ISSUE - FOR APPROVAL	SR	13-07-12
02	ISSUE FOR APPROVAL	XL	19/07/12
03	ISSUE FOR APPROVAL	XL	24/07/12
04	ISSUE FOR APPROVAL	XL	06/08/12
05	ISSUE FOR APPROVAL	XL	13/08/12
06	ISSUE FOR APPROVAL	XL	11/09/12

Cox Richardson
Nominated Architects:
John Richardson: No. 3162
Russell Lee: No. 6367
Level 2, 204 Clarence Street, Sydney NSW 2000 Australia
Tel : 612 9267 9599 Fax : 612 9264 5844
Email : sydney@cox.com.au Website : www.cox.com.au

Consultants

PROJECT MANAGEMENT
NAME: **TSA MANAGEMENT**
ADDRESS: LEVEL 16, 207 KENT STREET, NSW 2000
TEL: 02 9276 1400

STRUCTURAL & CIVIL ENGINEERS
NAME: **ENSTRUCT**
ADDRESS: LEVEL 4, 2 GLEN STREET MILSON POINT, NSW 2061
TEL/FAX: 02 8904 1444 / 02 8904 1555

ELECTRICAL & ICT ENGINEERS
NAME: **SINCLAIR KNIGHT MERZ**
ADDRESS: 100 CHRISTIE STREET ST LEONARDS, NSW 2065
TEL/FAX: 02 9928 2100 / 02 9928 2500

MECHANICAL & LIFT ENGINEERS
NAME: **WOOD & GRIEVE**
ADDRESS: LEVEL 3, 454-456 PACIFIC HIGHWAY ST LEONARDS, NSW 2065
TEL/FAX: 03 TEL NO / 03 FAX NO

HYDRAULICS & FIRE PROTECTION CONSTANTS
NAME: **NORTHROP**
ADDRESS: 60 HICKSON ROAD, NSW 2000
TEL/FAX: 02 9241 4188 / 02 9241 4134

ACOUSTIC ENGINEERS
NAME: **NORMAN, DISNEY & YOUNG**
ADDRESS: LEVEL 1, 60 MILLER STREET, NORTH SYDNEY, NSW 2060
TEL/FAX: 02 9928 6800 / 02 9955 6900

LANDSCAPE DESIGN
NAME: **OCULUS**
ADDRESS: LEVEL 1 / 5 WILSON STREET, NEWTOWN, NSW 2042
TEL/FAX: 02 9577 9533 / 9519 8323

TRAFFIC PLANNING
NAME: **CARDNO**
ADDRESS: LEVEL 9, 203 PACIFIC HIGHWAY, ST LEONARDS, NSW 2065
TEL/FAX: 02 94967700 / 02 9439 5120

NCC & ACCESSIBILITY
NAME: **BCA LOGIC**
ADDRESS: LEVEL 1, 71-73 ARCHER STREET, CHATSWOOD, NSW 2057
TEL/FAX: 02 9411 5360 / 02 9411 5430

Client

NSW GOVERNMENT Health Infrastructure
NSW GOVERNMENT Health Western NSW Local Health District

Project No.
211097.00

Project
DUBBO BASE HOPITAL
REDEVELOPMENT STAGE 1 / 2
MYALL STREET, DUBBO NSW

Drawing Title
SUN SHADOW DIAGRAM - SEPTEMBER (SSD)

Document Control Status:
FOR APPROVAL

B1 DRAWING SHEET	**Drawn:** XL
Co-ordinated: AB/SR	**Scale:** 1 : 1000 @ B1
Project Architect: MG	**Date:** 11-09-2012
Project Director: JA	**Revision:** 06
Drawing Number: ARC-NB-85-920	**North:**

Cox Architecture Pty Ltd ACN 002 535 891

PLOT STAMP DATE: 11/09/2012 4:49:18 PM

1 December 21 9am
SCALE 1 : 1000

2 December 21 12pm
SCALE 1 : 1000

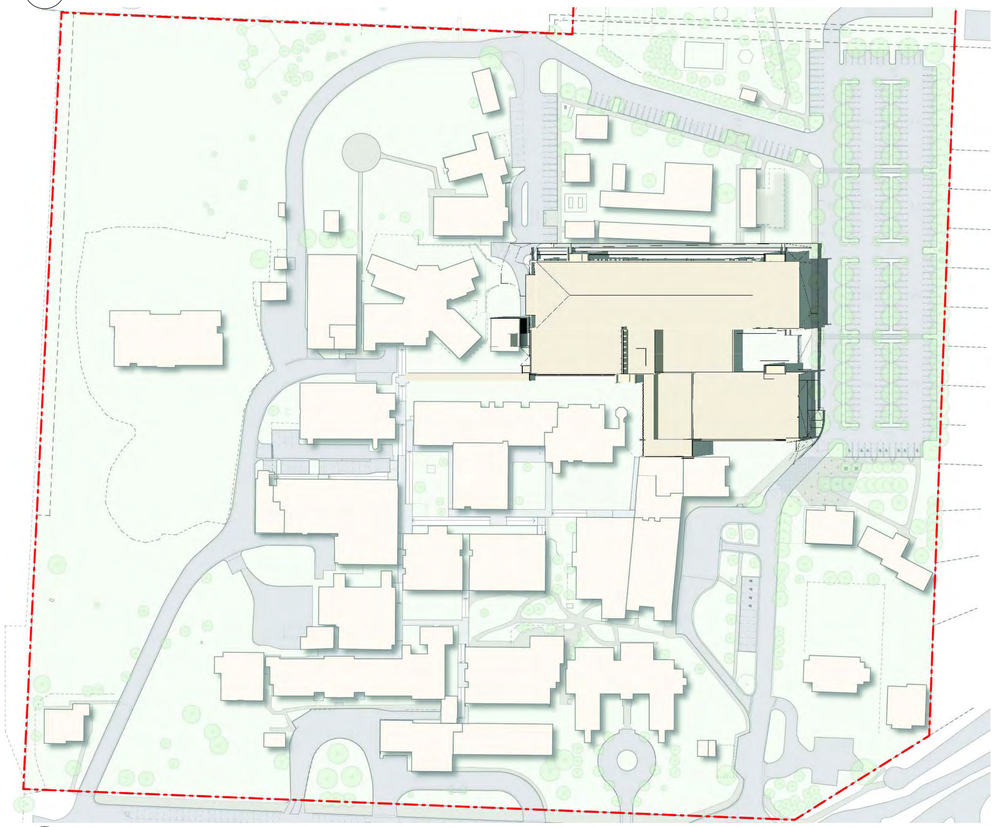

3 December 21 3pm
SCALE 1 : 1000

© COPYRIGHT COX ARCHITECTURE PTY LTD 2012
ANY FORM OF REPRODUCTION OF THIS DRAWING IN FULL OR IN PART WITHOUT THE WRITTEN PERMISSION OF COX ARCHITECTURE PTY LTD CONSTITUTES AN INFRINGEMENT OF COPYRIGHT

Rev	Description	By	Date
01	FIRST ISSUE - FOR APPROVAL	SR	13-07-12
02	ISSUE FOR APPROVAL	XL	19/07/12
03	ISSUE FOR APPROVAL	XL	24/07/12
04	ISSUE FOR APPROVAL	XL	06/08/12
05	ISSUE FOR APPROVAL	XL	13/08/12
06	ISSUE FOR APPROVAL	XL	11/09/12

Cox Richardson
Nominated Architects:
John Richardson: No. 3162
Russell Lee: No. 6367
Level 2, 204 Clarence Street, Sydney NSW 2000 Australia
Tel : 612 9267 9599 Fax : 612 9264 5844
Email : sydney@cox.com.au Website : www.cox.com.au

Consultants

PROJECT MANAGEMENT
NAME: TSA MANAGEMENT
ADDRESS: LEVEL 16, 207 KENT STREET, NSW 2000
TEL: 02 9276 1400

STRUCTURAL & CIVIL ENGINEERS
NAME: ENSTRUCT
ADDRESS: LEVEL 4, 2 GLEN STREET MILSON POINT, NSW 2061
TEL/FAX: 02 8904 1444 / 02 8904 1555

ELECTRICAL & ICT ENGINEERS
NAME: SINCLAIR KNIGHT MERZ
ADDRESS: 100 CHRISTIE STREET ST LEONARDS, NSW 2065
TEL/FAX: 02 9928 2100 / 02 9928 2500

MECHANICAL & LIFT ENGINEERS
NAME: WOOD & GRIEVE
ADDRESS: LEVEL 3, 454-458 PACIFIC HIGHWAY ST LEONARDS, NSW 2065
TEL/FAX: 03 TEL NO / 03 FAX NO

HYDRAULICS & FIRE PROTECTION CONSTANTS
NAME: NORTHROP
ADDRESS: 60 HICKSON ROAD, NSW 2000
TEL/FAX: 02 9241 4188 / 02 9241 4134

ACOUSTIC ENGINEERS
NAME: NORMAN, DISNEY & YOUNG
ADDRESS: LEVEL 1, 60 MILLER STREET, NORTH SYDNEY, NSW 2060
TEL/FAX: 02 9928 6800 / 02 9955 6900

LANDSCAPE DESIGN
NAME: OCULUS
ADDRESS: LEVEL 1 / 5 WILSON STREET, NEWTOWN, NSW 2042
TEL/FAX: 02 9577 5520 / 9519 8323

TRAFFIC PLANNING
NAME: CARDNO
ADDRESS: LEVEL 9, 203 PACIFIC HIGHWAY, ST LEONARDS, NSW 2065
TEL/FAX: 02 94967700 / 02 9439 5120

NCC & ACCESSIBILITY
NAME: BCA LOGIC
ADDRESS: LEVEL 1, 71-73 ARCHER STREET, CHATSWOOD, NSW 2057
TEL/FAX: 02 9411 5360 / 02 9411 5420

Client

NSW GOVERNMENT Health Infrastructure
NSW GOVERNMENT Health Western NSW Local Health District

Project No.
211097.00

Project
DUBBO BASE HOPITAL
REDEVELOPMENT STAGE 1 / 2
MYALL STREET, DUBBO NSW

Drawing Title
SUN SHADOW DIAGRAM - DECEMBER (SSD)

Document Control Status:
FOR APPROVAL

B1 DRAWING SHEET	**Drawn:** XL
Co-ordinated: AB/SR	**Scale:** 1 : 1000 @ B1
Project Architect: MG	**Date:** 11/09/2012
Project Director: JA	**Revision:** 06
Drawing Number: ARC-NB-85-930	**North:**

Cox Architecture Pty Ltd ACN 002 535 891

PLOT STAMP DATE: 11/09/2012 4:49:26 PM