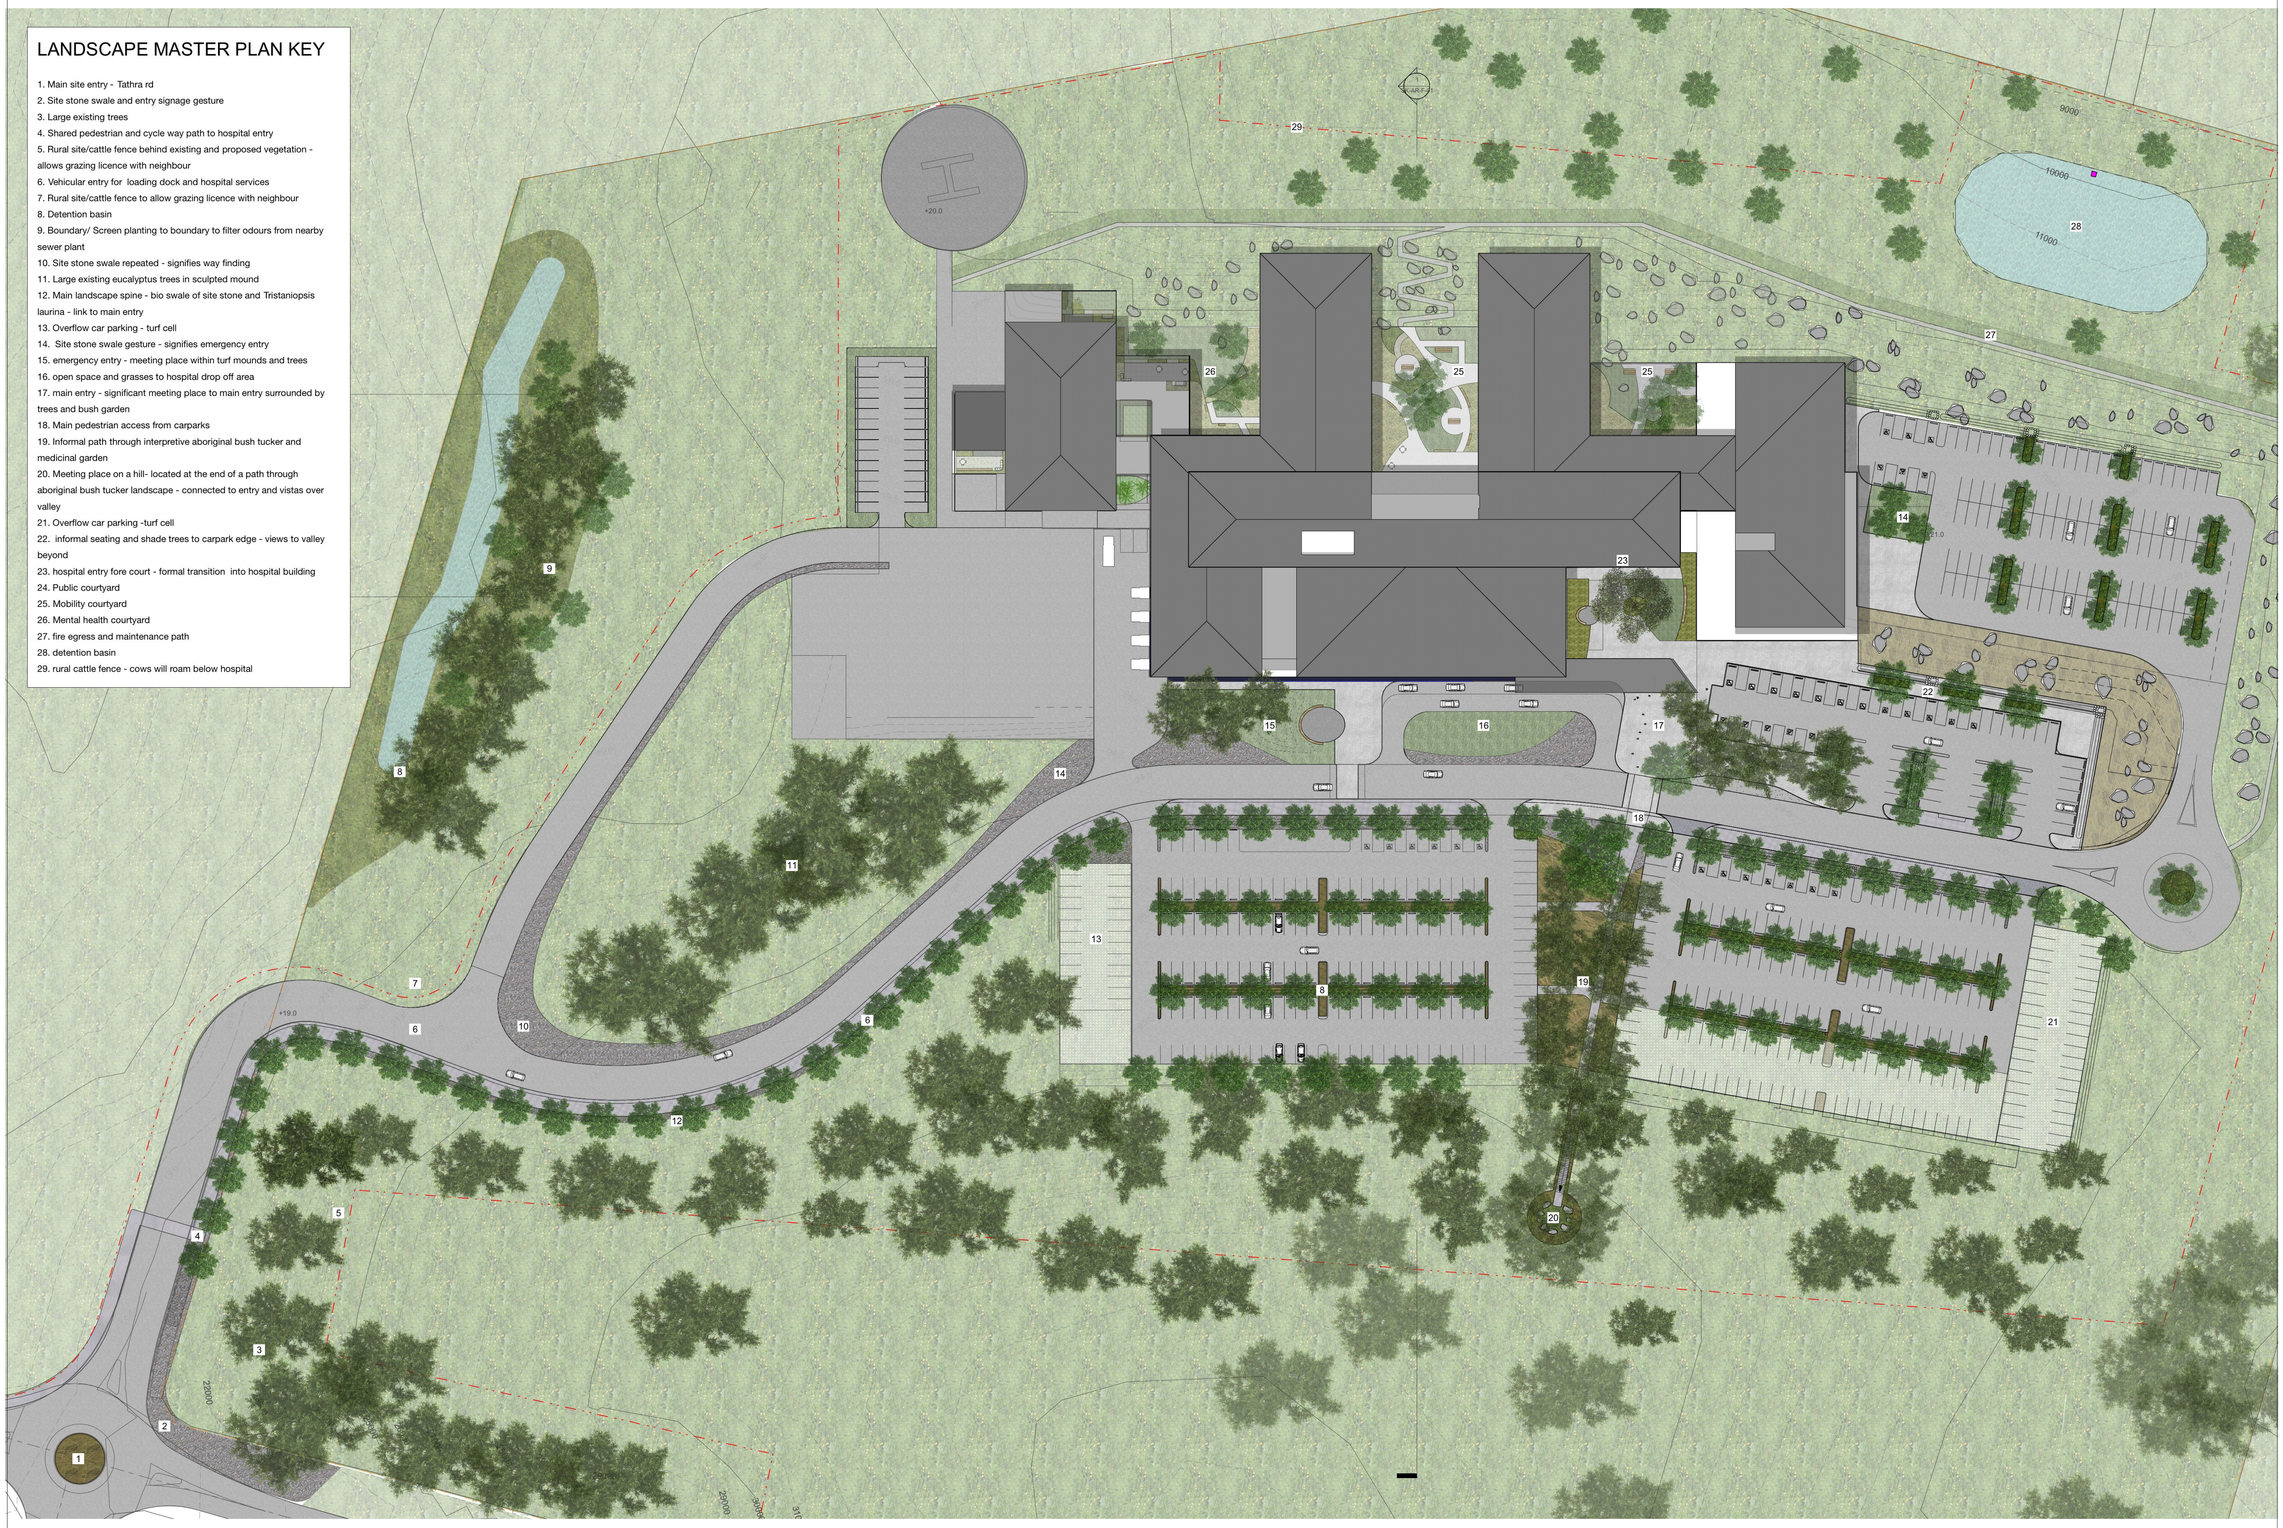

LANDSCAPE MASTER PLAN KEY

1. Main site entry - Tathra rd
2. Site stone swale and entry signage gesture
3. Large existing trees
4. Shared pedestrian and cycle way path to hospital entry
5. Rural site/cattle fence behind existing and proposed vegetation - allows grazing licence with neighbour
6. Vehicular entry for loading dock and hospital services
7. Rural site/cattle fence to allow grazing licence with neighbour
8. Detention basin
9. Boundary/ Screen planting to boundary to filter odours from nearby sewer plant
10. Site stone swale repeated - signifies way finding
11. Large existing eucalyptus trees in sculpted mound
12. Main landscape spine - bio swale of site stone and Tristaniopsis laurina - link to main entry
13. Overflow car parking - turf cell
14. Site stone swale gesture - signifies emergency entry
15. emergency entry - meeting place within turf mounds and trees
16. open space and grasses to hospital drop off area
17. main entry - significant meeting place to main entry surrounded by trees and bush garden
18. Main pedestrian access from carparks
19. Informal path through interpretive aboriginal bush tucker and medicinal garden
20. Meeting place on a hill- located at the end of a path through aboriginal bush tucker landscape - connected to entry and vistas over valley
21. Overflow car parking -turf cell
22. informal seating and shade trees to carpark edge - views to valley beyond
23. hospital entry fore court - formal transition into hospital building
24. Public courtyard
25. Mobility courtyard
26. Mental health courtyard
27. fire egress and maintenance path
28. detention basin
29. rural cattle fence - cows will roam below hospital

360
Level 5 Ballarat House
68-72 Wentworth Av.
Surry Hills NSW 2010
P 612 9212 2204
F 612 9212 2256
@ 360@360.net.au
ABN 20 418 301 319

IMPORTANT NOTES

Do not scale from drawings
All discrepancies to be brought to the attention of the Landscape Architect
Larger scale drawings and written dimensions take preferenced dimensions in mm unless otherwise stated.
All tree dimensions and RLs in metres.
Use figured dimensions only.
Verify all dimensions on site before the commencement of any works.
Contractors shall locate and protect all services prior to construction.
All work shall be carried out in accordance with ASA, BCA and Local Government Regulations.
Structural Details shall be subject to Engineer's Specifications.
Drainage & Water Feature Details shall be subject to Hydraulic Engineer's Specifications.
All work shall be carried out in a professional manner by Qualified Tradesman according to Landscape Drawings and Engineer's Specifications.
No responsibility will be taken by 360 degrees for any variations in design, construction method, materials specified, and general specifications without permission from the Project Engineer or Landscape Architect.
This Drawing is copyright to 360 degrees.

ISSUE	DATE	FOR
A	07/09/12	SCHEMATIC DESIGN
A	19/09/12	STAGE ONE PLANNING

Proposed Tree
Species Vary
Refer Plant Schedule (LS-D-004)

Planting Type 1
Existing or Re-instated Meadow Pasture
Refer Plan and Schedule

Planting Type 2
Mixed Shrubs and Grasses and Screen Planting
Refer Plan and Schedule

Turf
Refer Specification

Paving Type 1
Light Exposed aggregate concrete
Refer Specification

Paving Type 1A
Heavy Exposed aggregate concrete
Refer Specification

River Gravel and Stones
Refer Specification

Timber Decking
Refer detail and specification

Timber Seating
Refer Specification

Rural Cattle Fence

Granite Boulders
Collected from Site Material
To Future Specification

Loose Furniture
Refer Specification

CLIENT
NSW GOVERNMENT Health Infrastructure

PROJECT MANAGER
JOHNSTAFF

PROJECT
South East Regional Hospital

PROJECT NUMBER

DRAWING KEY

TRUE NORTH PROJECT NORTH

GRAPHIC SCALE
0 5 10 15 20 25m

SCALE
1 : 500 @ A0 DO NOT SCALE

STATUS
FOR SCHEMATIC DESIGN

DRAWING
Landscape Master Plan

DRAWN TF CHECKED DB

DRAWING NUMBER
LS-D-001

ISSUE
B