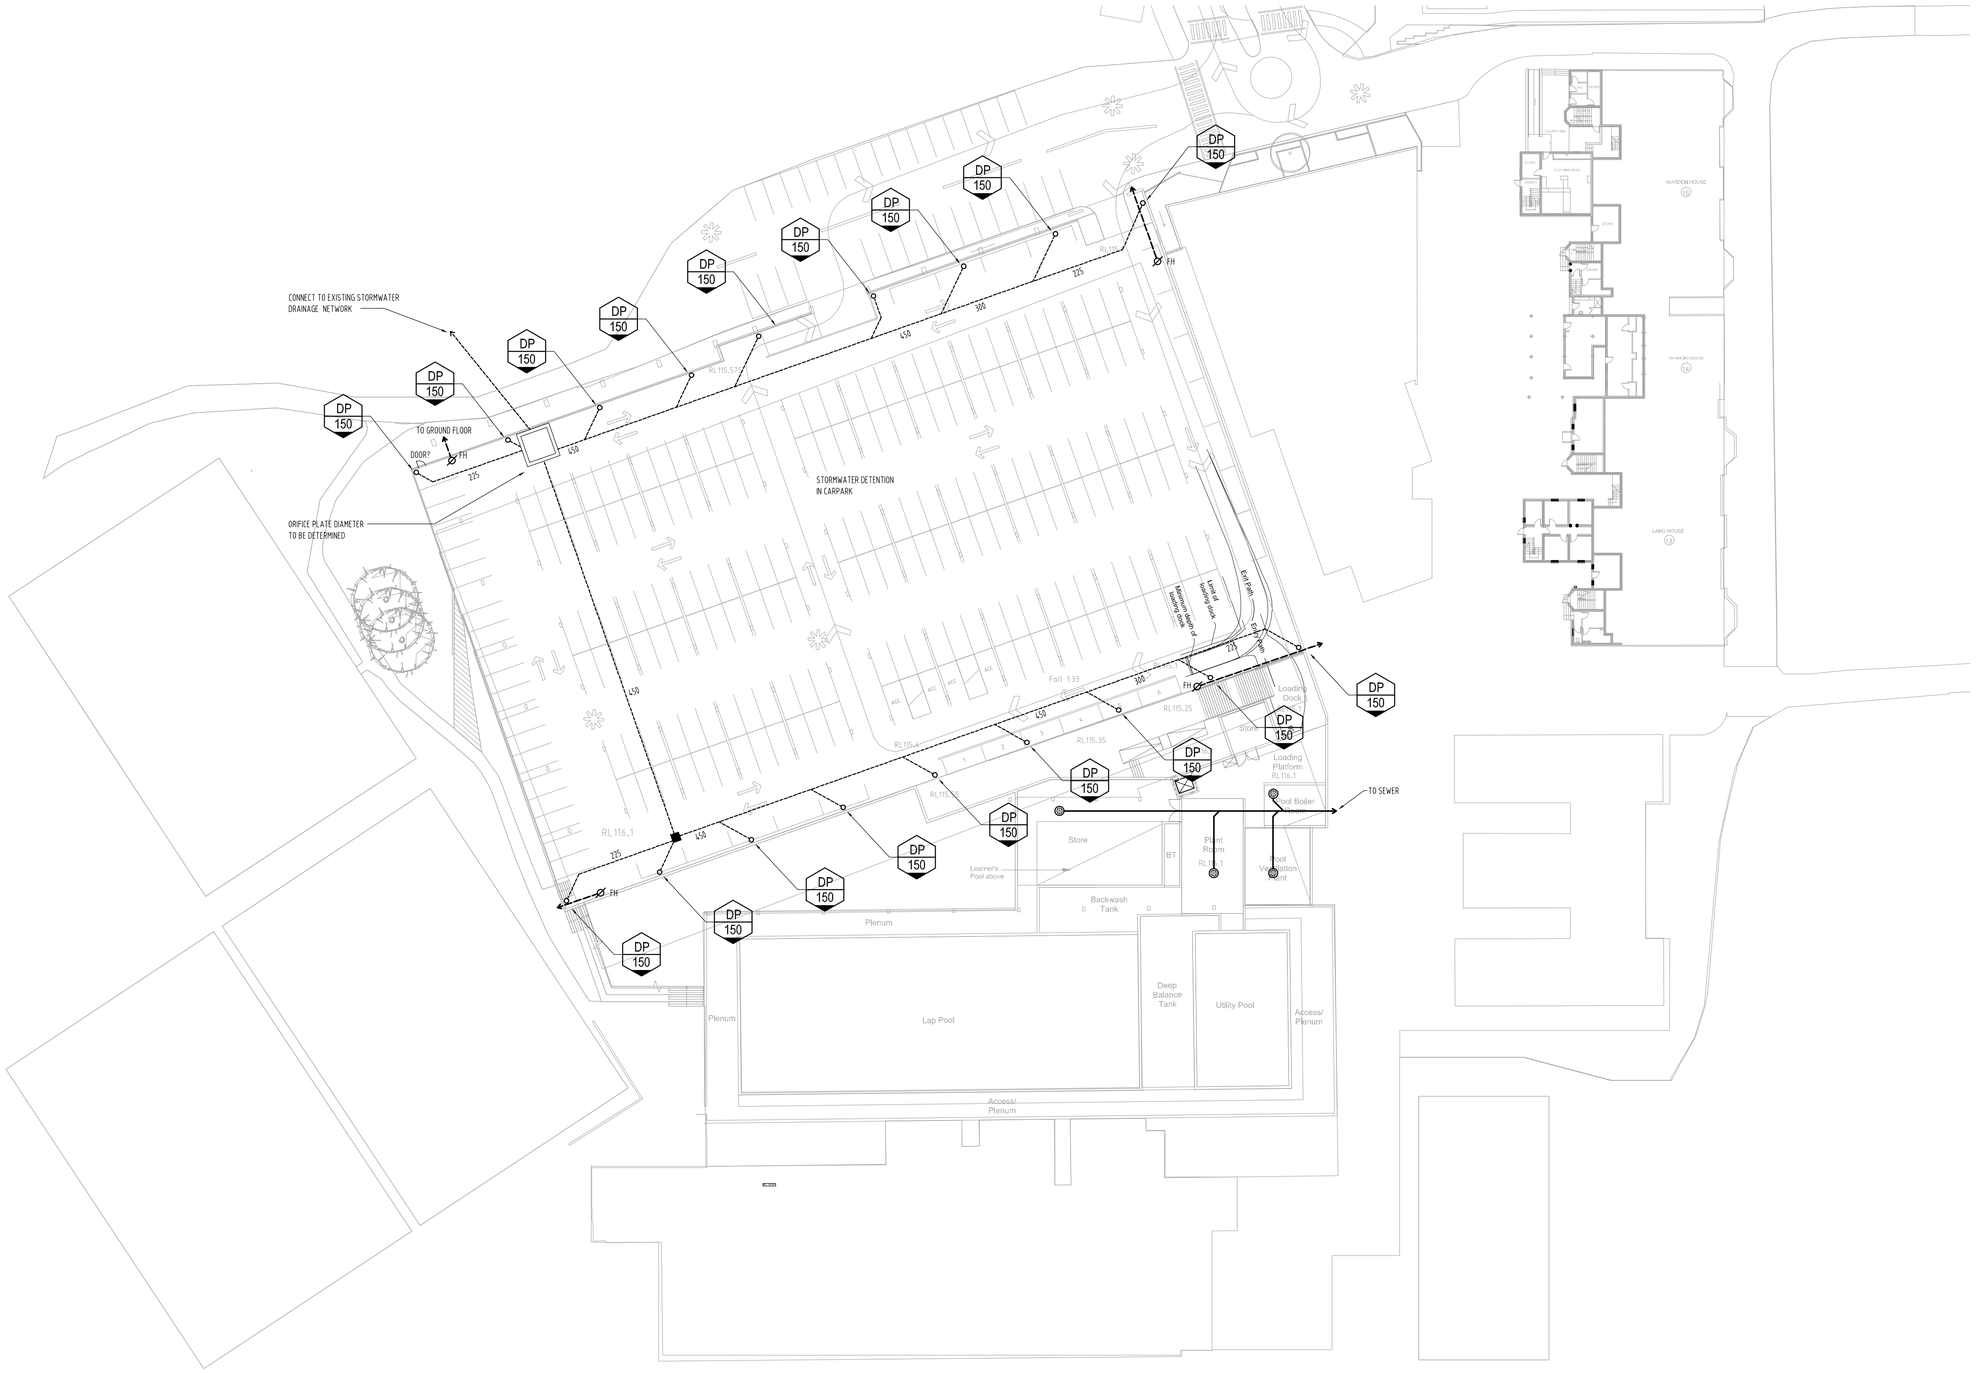

LOWER GROUND PLAN: GRAVITY & PRESSURE SERVICES

SCALE 1:400

0 5 10 15 20 25 50

Issue	Amendment	Date
A	D A SUBMISSION	03.07.12

Client
PYMBLE LADIES COLLEGE
PYMBLE

Architect
PMDL
P O Box 1465
CROWS NEST NSW 2065
Email: pmdl@pmdl.com.au
PH : 02 8458 5500
FAX : 02 8458 5555

Project
PYMBLE LADIES COLLEGE
CONCEPT MASTERPLAN
PHASE 2

Title
HYDRAULIC SERVICES
LOWER GROUND LEVEL PLAN
GRAVITY & PRESSURE SERVICES

Hydraulic Services
SYDNEY ALL SERVICES Pty Ltd
PO BOX 216
THORNLEIGH NSW 2120
Email: sasmail@bigpond.com
Ph: (02) 9962 9658

Date: October 2011
Scales: 1 : 400 @ A1
Job No.: 30442
Drawn: ND/VK
Dwgs In Set: 2 IN 6
Drawing No.: H02
Issue: A