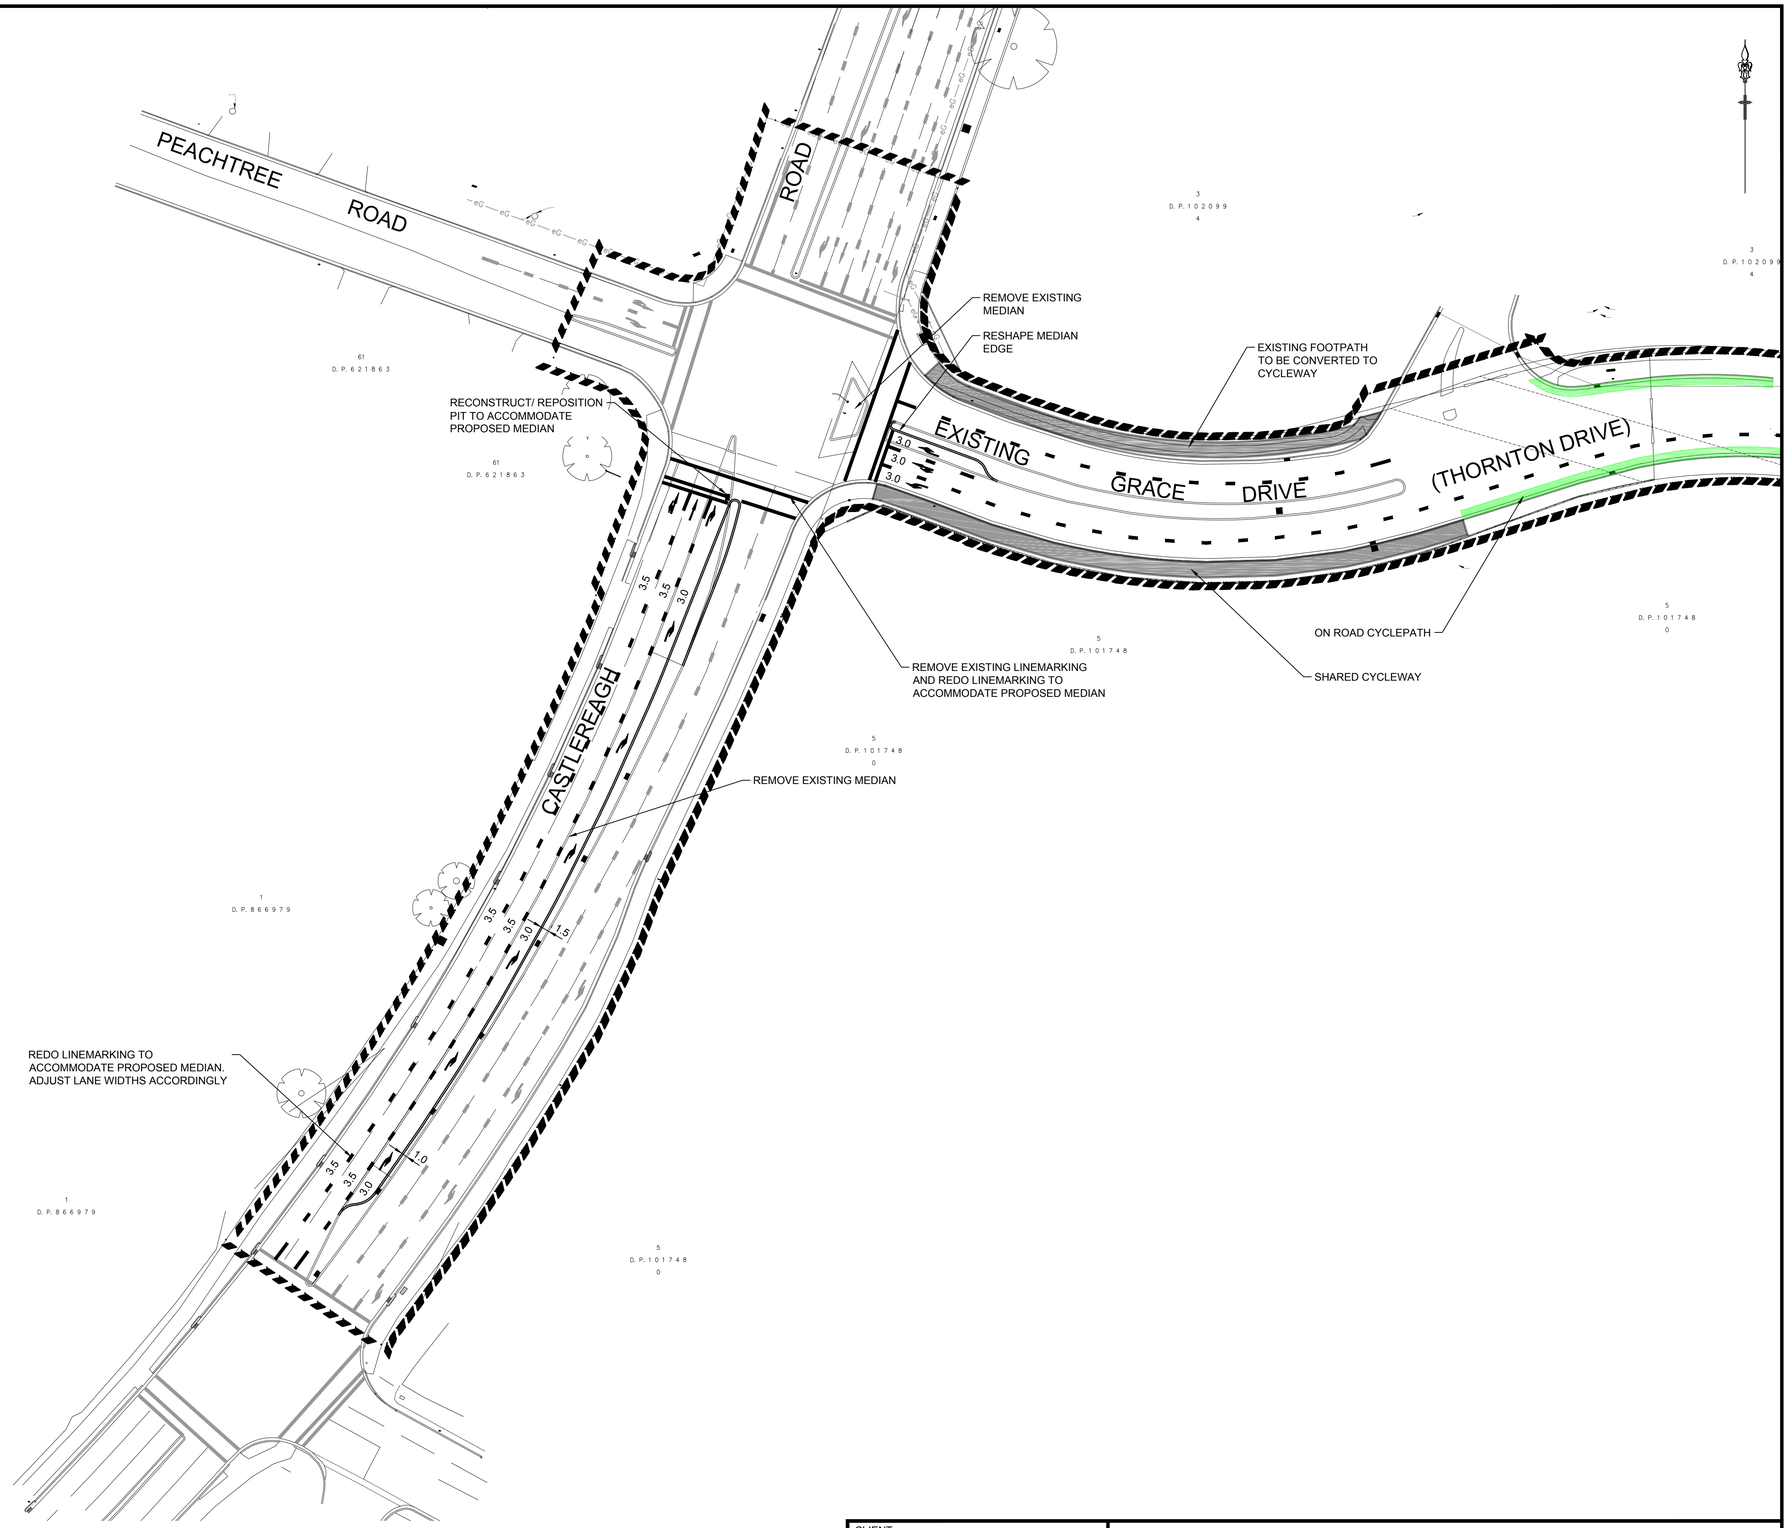

LEGEND

- SHARED CYCLEWAY
- ON ROAD CYCLE WAY
- PROPOSED LINEMARKING
- EXISTING LINEMARKING

1:500 (AT A1)

10 0 10 20 30 40 50

METRES

A	ISSUED FOR DEVELOPMENT APPLICATION	DJH	DJH	KN	MS	16/10/12
	AMENDMENT	DES	DRN	CKD	APR	DATE

J. WYNDHAM PRINCE
CONSULTING CIVIL INFRASTRUCTURE ENGINEERS & PROJECT MANAGERS
PO Box 4366 PENRITH WESTFIELD NSW 2750
P 02 4720 3300 F 02 4721 7638 W www.jwprince.com.au E jwp@jwprince.com.au

AZIMUTH: MGA
DATUM: AHD
ORIGIN:

CLIENT: LANDCOM

THIS DRAWING MUST NOT BE USED FOR CONSTRUCTION UNLESS SIGNED AS PART OF AN APPROVED CONSTRUCTION CERTIFICATE.

STATE SIGNIFICANT DEVELOPMENT APPLICATION
NOT FOR CONSTRUCTION

NORTH PENRITH
STAGE 2B & 2C
CASTLEREAGH ROAD
INTERSECTION PLAN

PLAN No: 9470/DA03 A
FILE No: 9470DA03
SHEET SIZE: A1 ORIGINAL

Plotted: 16 October , 2012 3:19:24 PM File Name: J:\9470D\DA - Development Application Approval Plans\stage 2B-2C\9470DA03.dwg