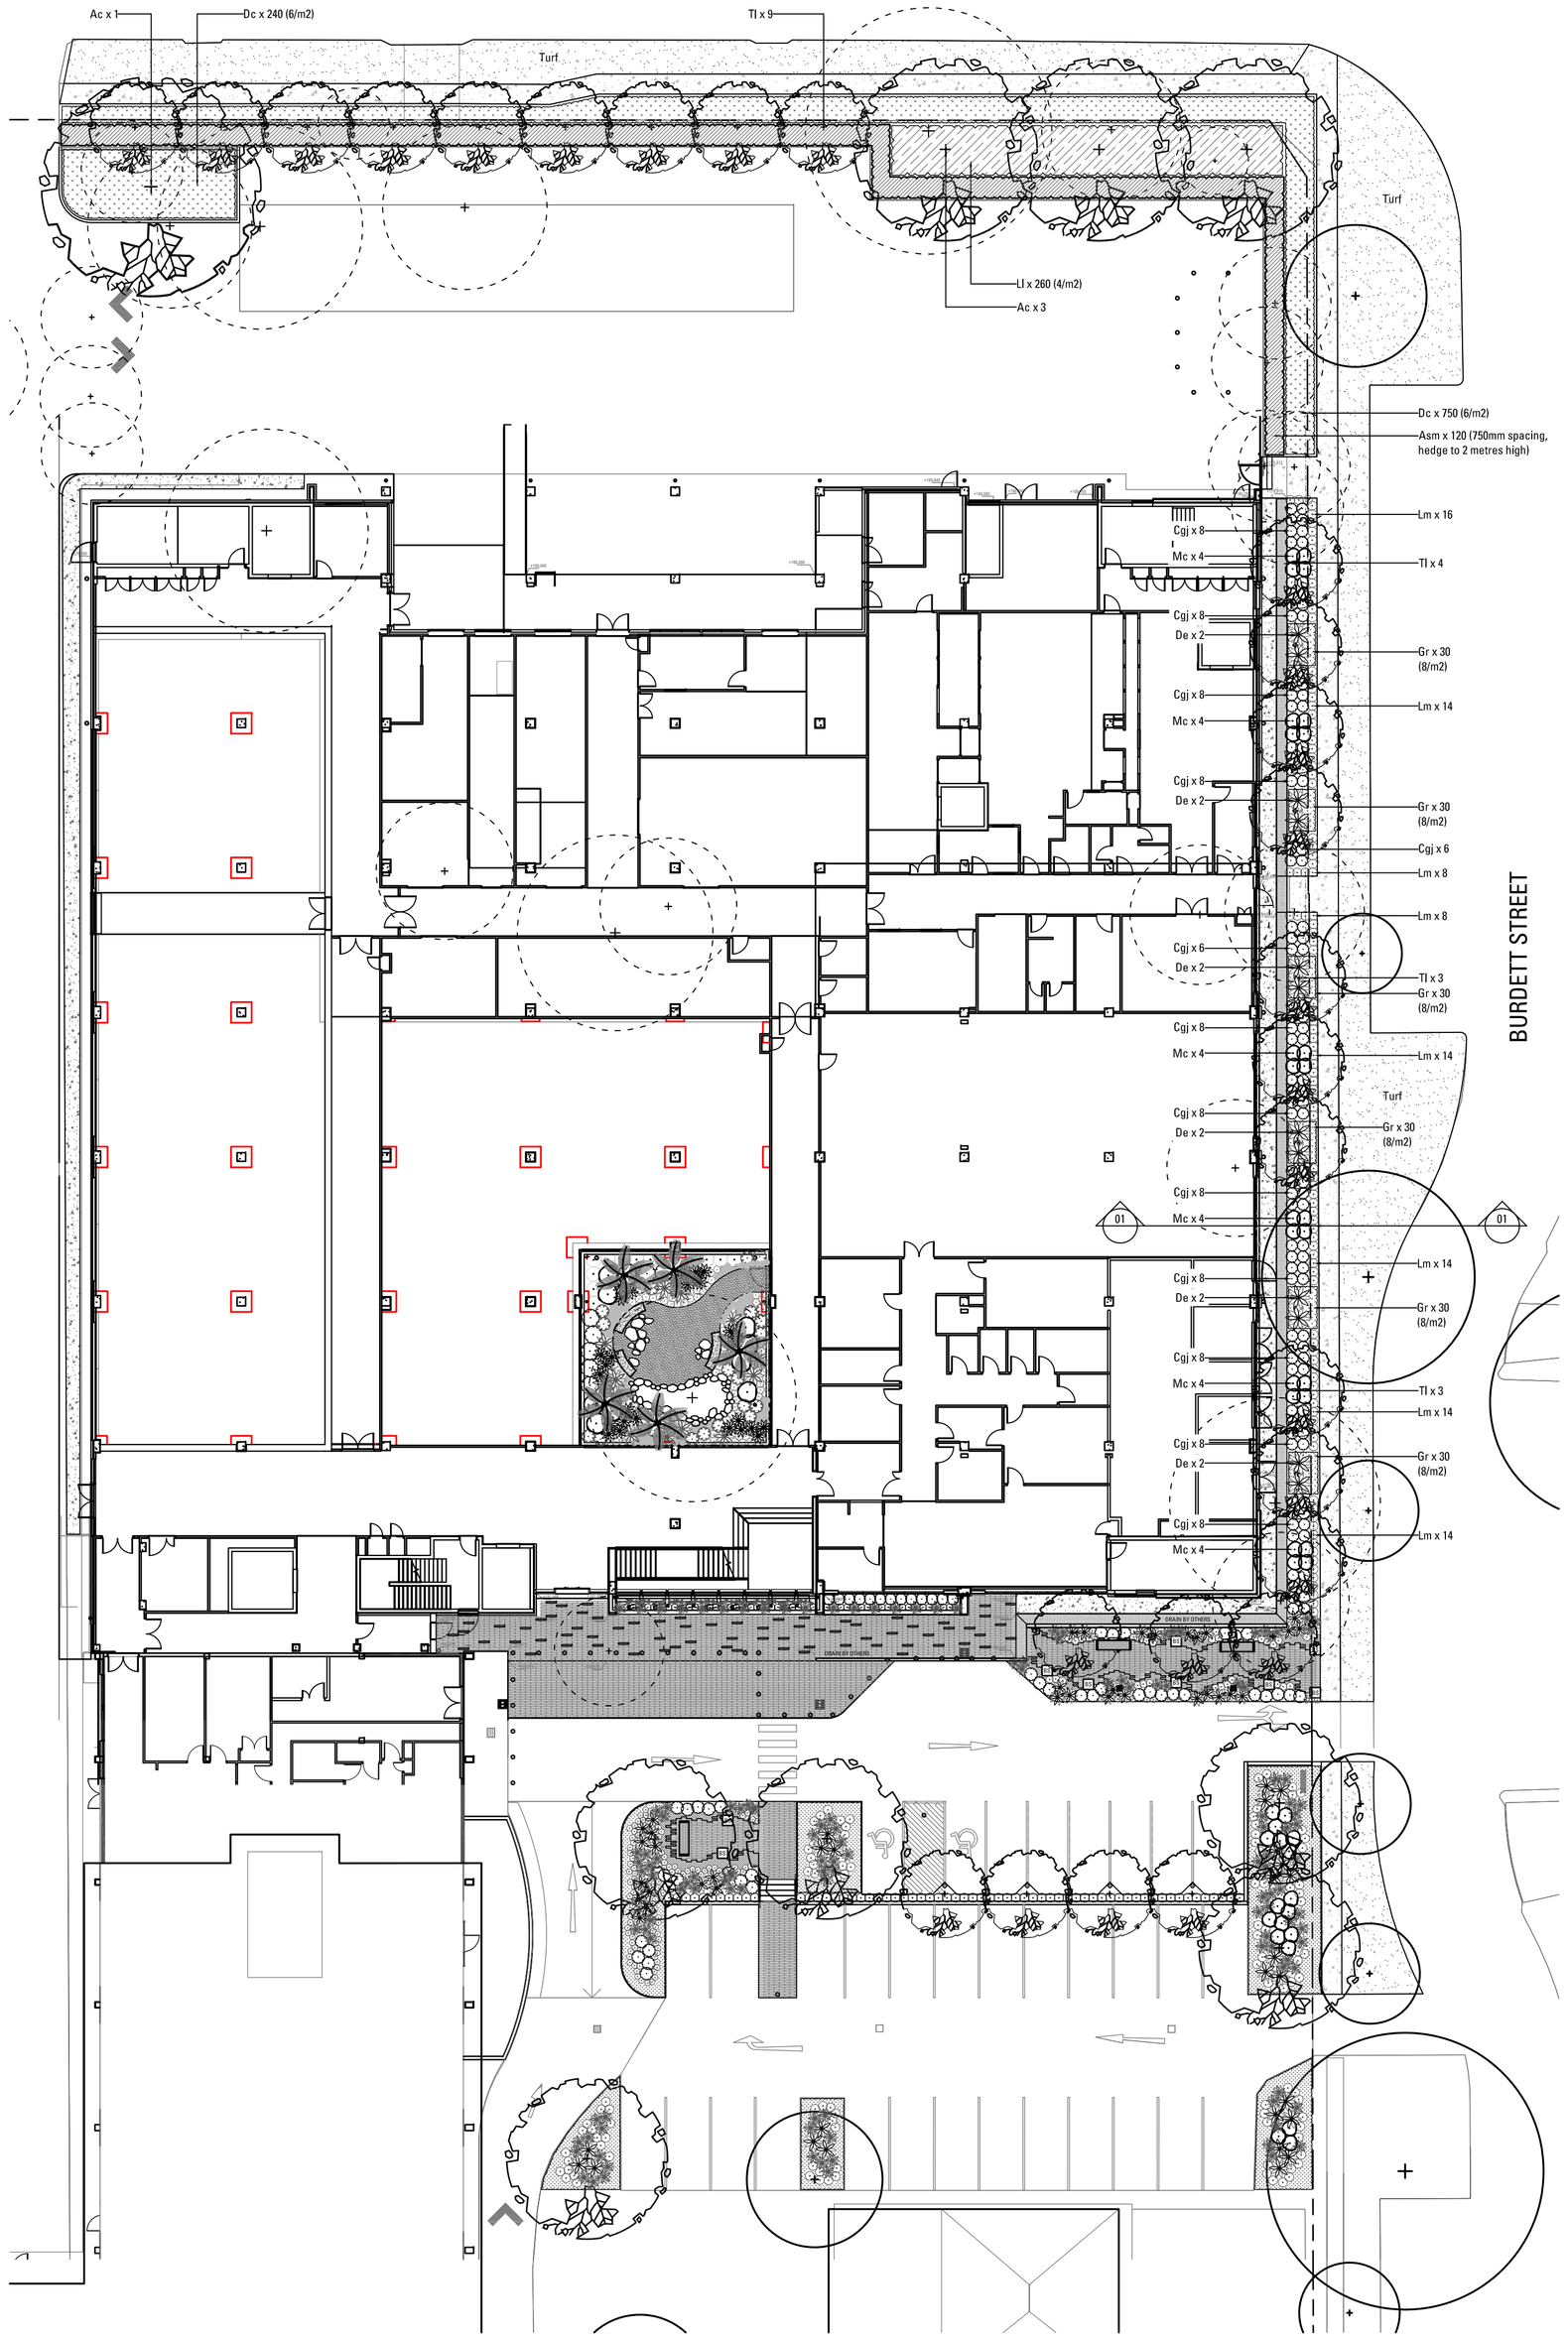

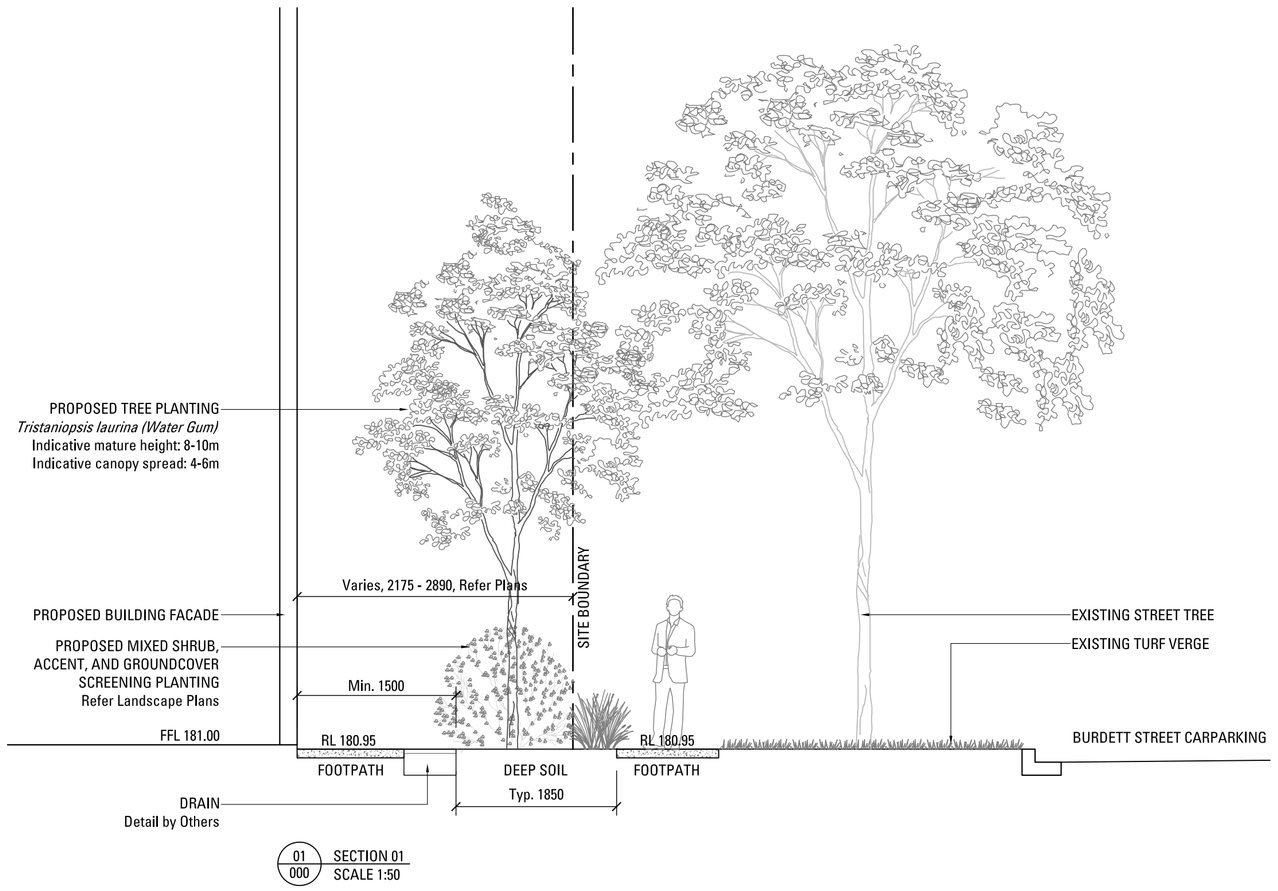

01 / 000 SECTION 01
SCALE 1:50

Issue	Revision Description	Drawn	Check	Date
A	CONSTRUCTION CERTIFICATE	AM	MB	13.03.2013
-	-	-	-	-/-/-.----
-	-	-	-	-/-/-.----
LEGEND

HARDWORKS

- INSITU CONCRETE PAVING — Refer Landscape Specification
- COUNCIL CONCRETE FOOTPATH — Refer Civil Engineers Drawings
- PRECAST UNIT PAVING — Refer Landscape Specification
- PRECAST FEATURE INLAY — Refer Landscape Specification
- RETAINING WALL TYPE 1 — Refer Landscape Specification
- BOLLARD TYPE 1 — Refer Landscape Specification
- BOLLARD TYPE 2 — Refer Landscape Specification

SOFTWORKS

- EXISTING TREES TO BE RETAINED — Refer Landscape Specification
- EXISTING TREES TO BE REMOVED — Refer Landscape Specification
- FEATURE TREE PLANTING — Refer Landscape Specification
- SHRUB AND ACCENT PLANTING — Refer Landscape Specification
- FERN PLANTING — Refer Landscape Specification
- GROUNDCOVER PLANTING — Refer Landscape Specification
- TURF — Refer Landscape Specification

Notes:

Copyright remains the property of Arcadia Landscape Architecture Pty Ltd.

Use only figured dimensions. Any other required dimensions are to be referred to and supplied by the landscape architect.

All discrepancies to be referred to the project manager and Arcadia Landscape Architecture Pty Ltd prior to construction.

Ensure compliance with the Building Code of Australia and all relevant Australian Standards and Authority Requirements.

Client:
WOODHEAD

Landscape Architect:
Arcadia
LANDSCAPE ARCHITECTURE
lower deck jones bay wharf suite 123 / 26-32 pirrama rd
pyrmont 2009 nsw p 61 2 9571 6259 f 61 2 9571 7930

Project:
HORNSBY KU-RING-GAI
HOSPITAL REDEVELOPMENT

Stage of works:
CONSTRUCTION CERTIFICATE

Drawing Name:
LANDSCAPE PLAN
BURDETT STREET

Scale: 1:250 @ A1

Job Number:	Drawing Number:	Issue:
12-103	001	A

A1