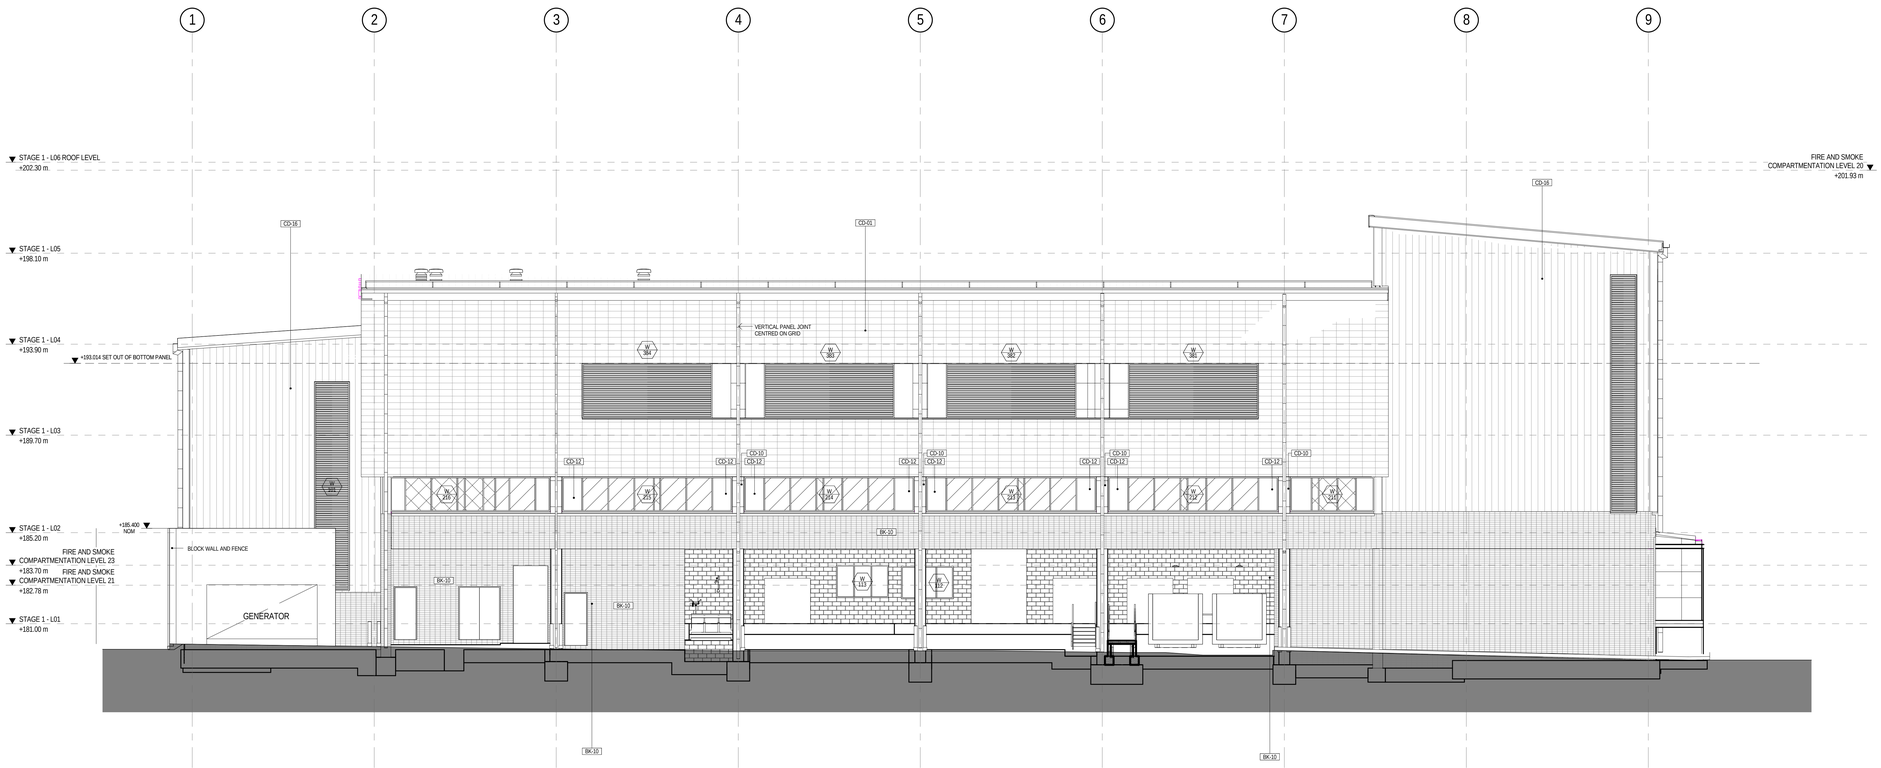

EAST ELEVATION- SECTION WALL TO GENERATOR