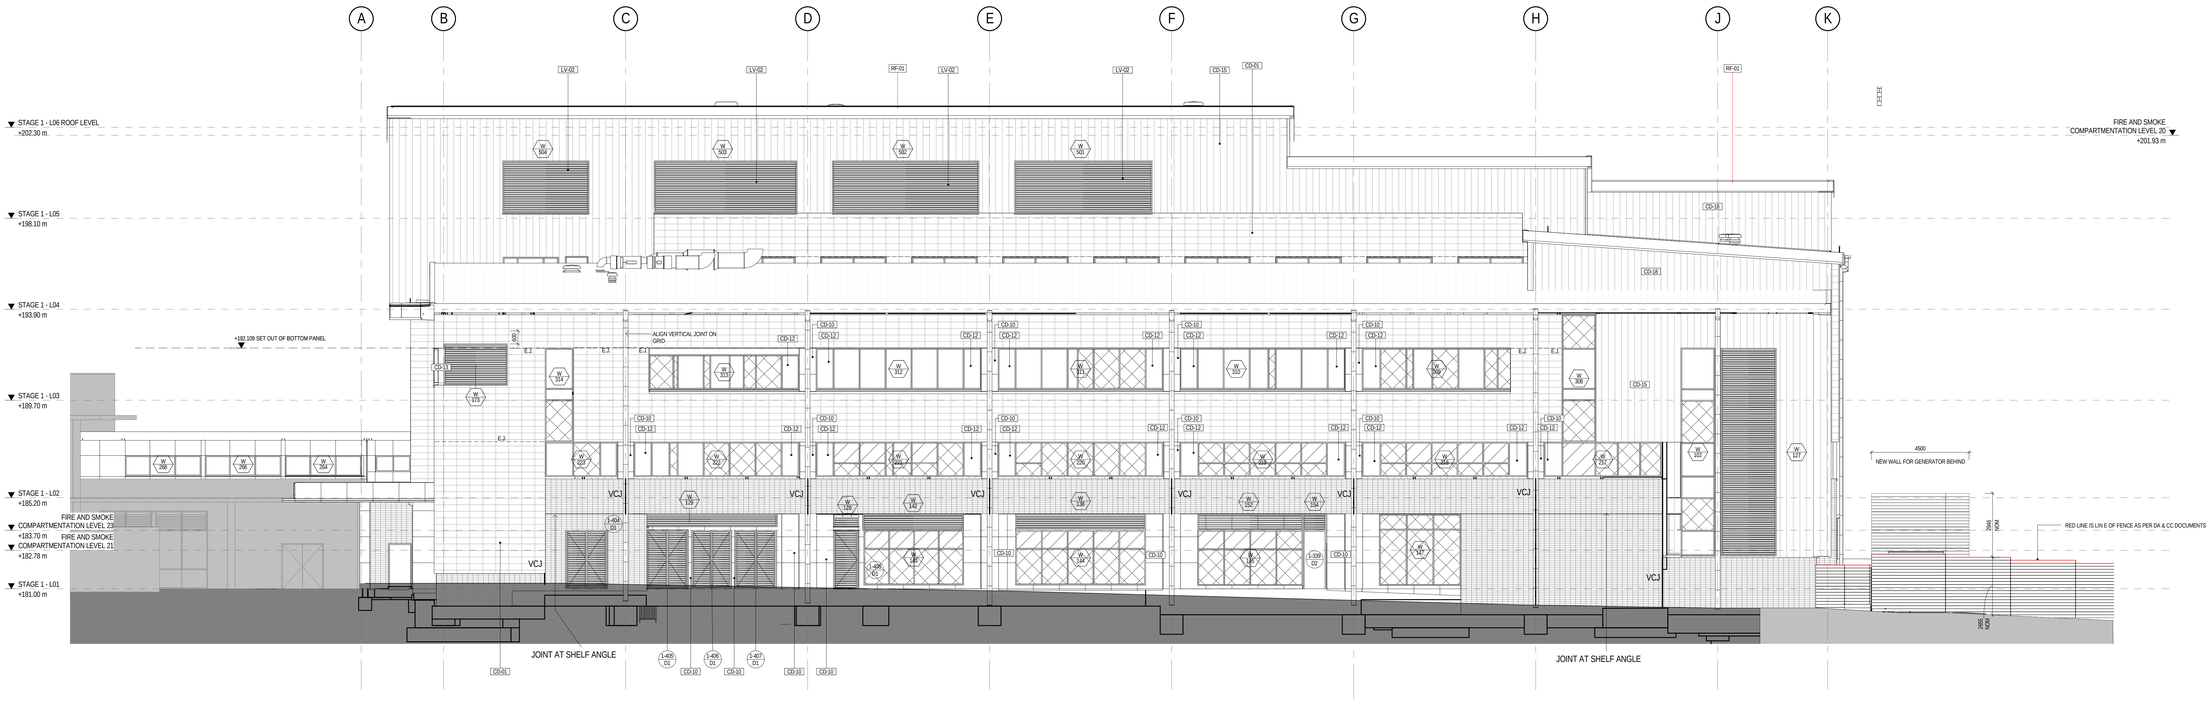

SOUTH ELEVATION - GENERATOR FENCE
ADDITION TO BOUNDARY FENCE