ADDITIONAL OVERSHADOWING

EXISTING SHADOWS

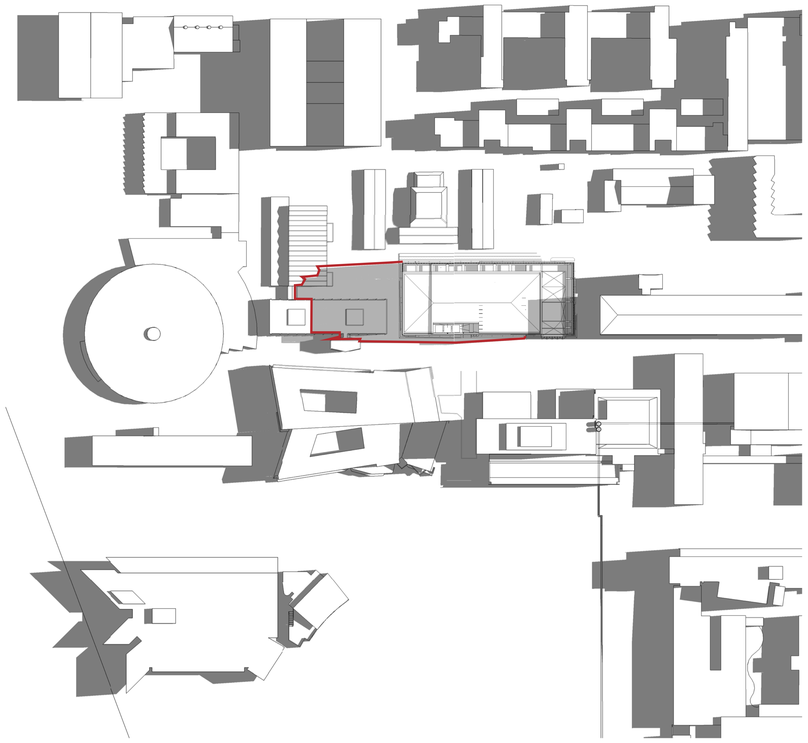

1 Shadow Study Dec 21 0900

SCALE : 1 : 1000

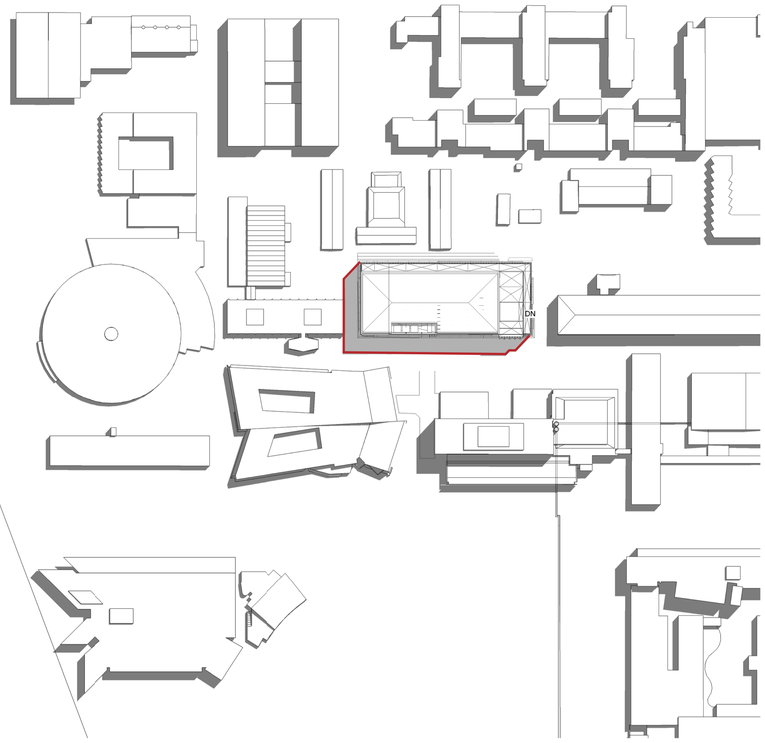

2 Shadow Study Dec 21 1200

SCALE : 1 : 1000

3 Shadow Study Dec 21 1500

SCALE : 1 : 1000

GRIMSHAW

GRIMSHAWArchitects

Office Sydney
Telephone +612 9253 0200
Address Level 3, 24 Hickson Road
Sydney, NSW 2000, Australia
www.grimshaw-architects.com

INTELLECTUAL PROPERTY

© Copyright Grimshaw architects Pty limited. Unless otherwise agreed in writing; all rights to use this document are subject to payment in full of all Grimshaw charges; this document may only be used for the express purpose and project for which it has been created and delivered, as notified in writing by Grimshaw; and this document may not be otherwise used, or copied. Any unauthorised use of this document is at the user's sole risk and without limiting Grimshaws rights the user releases and indemnifies Grimshaw from and against all loss so arising

REV	DESCRIPTION	DATE
1	Preliminary Planning Issue	28/9/12
2	State Significant Development Application	5.10.12
3	State Significant Development Application Addendum	22.03.13

REV	DESCRIPTION	DATE

SERVICES
STEENSEN VARMING
tel 02 9967 2200 fax 02 9967 2992
LVL 8, 9 CASTLEREAGH ST SYDNEY NSW 2000

HYDRAULIC AND FIRE SERVICES
WARREN SMITH & PARTNERS
tel 02 9299 1312 fax 02 9290 1295
LVL 1, 123 CLARENCE ST SYDNEY NSW 2000

PROJECT MANAGER
Capital Insight Pty Ltd
tel 02 9955 2300 fax 02 9955 5574
77 BERRY ST NORTH SYDNEY NSW 2060

STRUCTURAL
TaylorThomsonWhitting
tel 02 9439 7288 fax 02 9439 3146
48 CHANDOS STREET ST LEONARDS NSW 2065

KEYPLAN

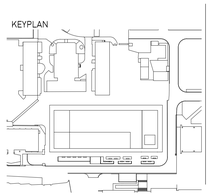

CLIENT
UNSW THE UNIVERSITY OF NEW SOUTH WALES

PROJECT
UNSW
Materials Science and Engineering New Building

PROJECT NORTH
TRUE NORTH
GRAPHIC SCALE

SCALE
1 : 1000 at A0
FIRST ISSUED
27/9/12
DO NO SCALE

STATUS
STATE SIGNIFICANT DEVELOPMENT APPLICATION

DRAWING
SHADOW DIAGRAMS DECEMBER

DRAWN BY NJ
CHECKED AM
AUTHORISED MJ

PROJECT NO. T20 1003
DWG NO.
ISSUE 3