


LEGEND:
LEVELS DATUM IS AHD.

--- 30.00 --- - FLOOD LEVEL CONTOUR (MAJOR)
1.0m INTERVALS

--- 30.20 --- - FLOOD LEVEL CONTOUR (MINOR)
0.2m INTERVALS

DEPTH RANGE			
No.	FROM DEPTH	TO DEPTH	COLOUR
1	0.000	0.500	Green
2	0.500	1.000	Light Green
3	1.000	1.500	Blue
4	1.500	2.000	Dark Blue
5	2.000	2.500	Very Dark Blue
6	2.500	5.000	Black

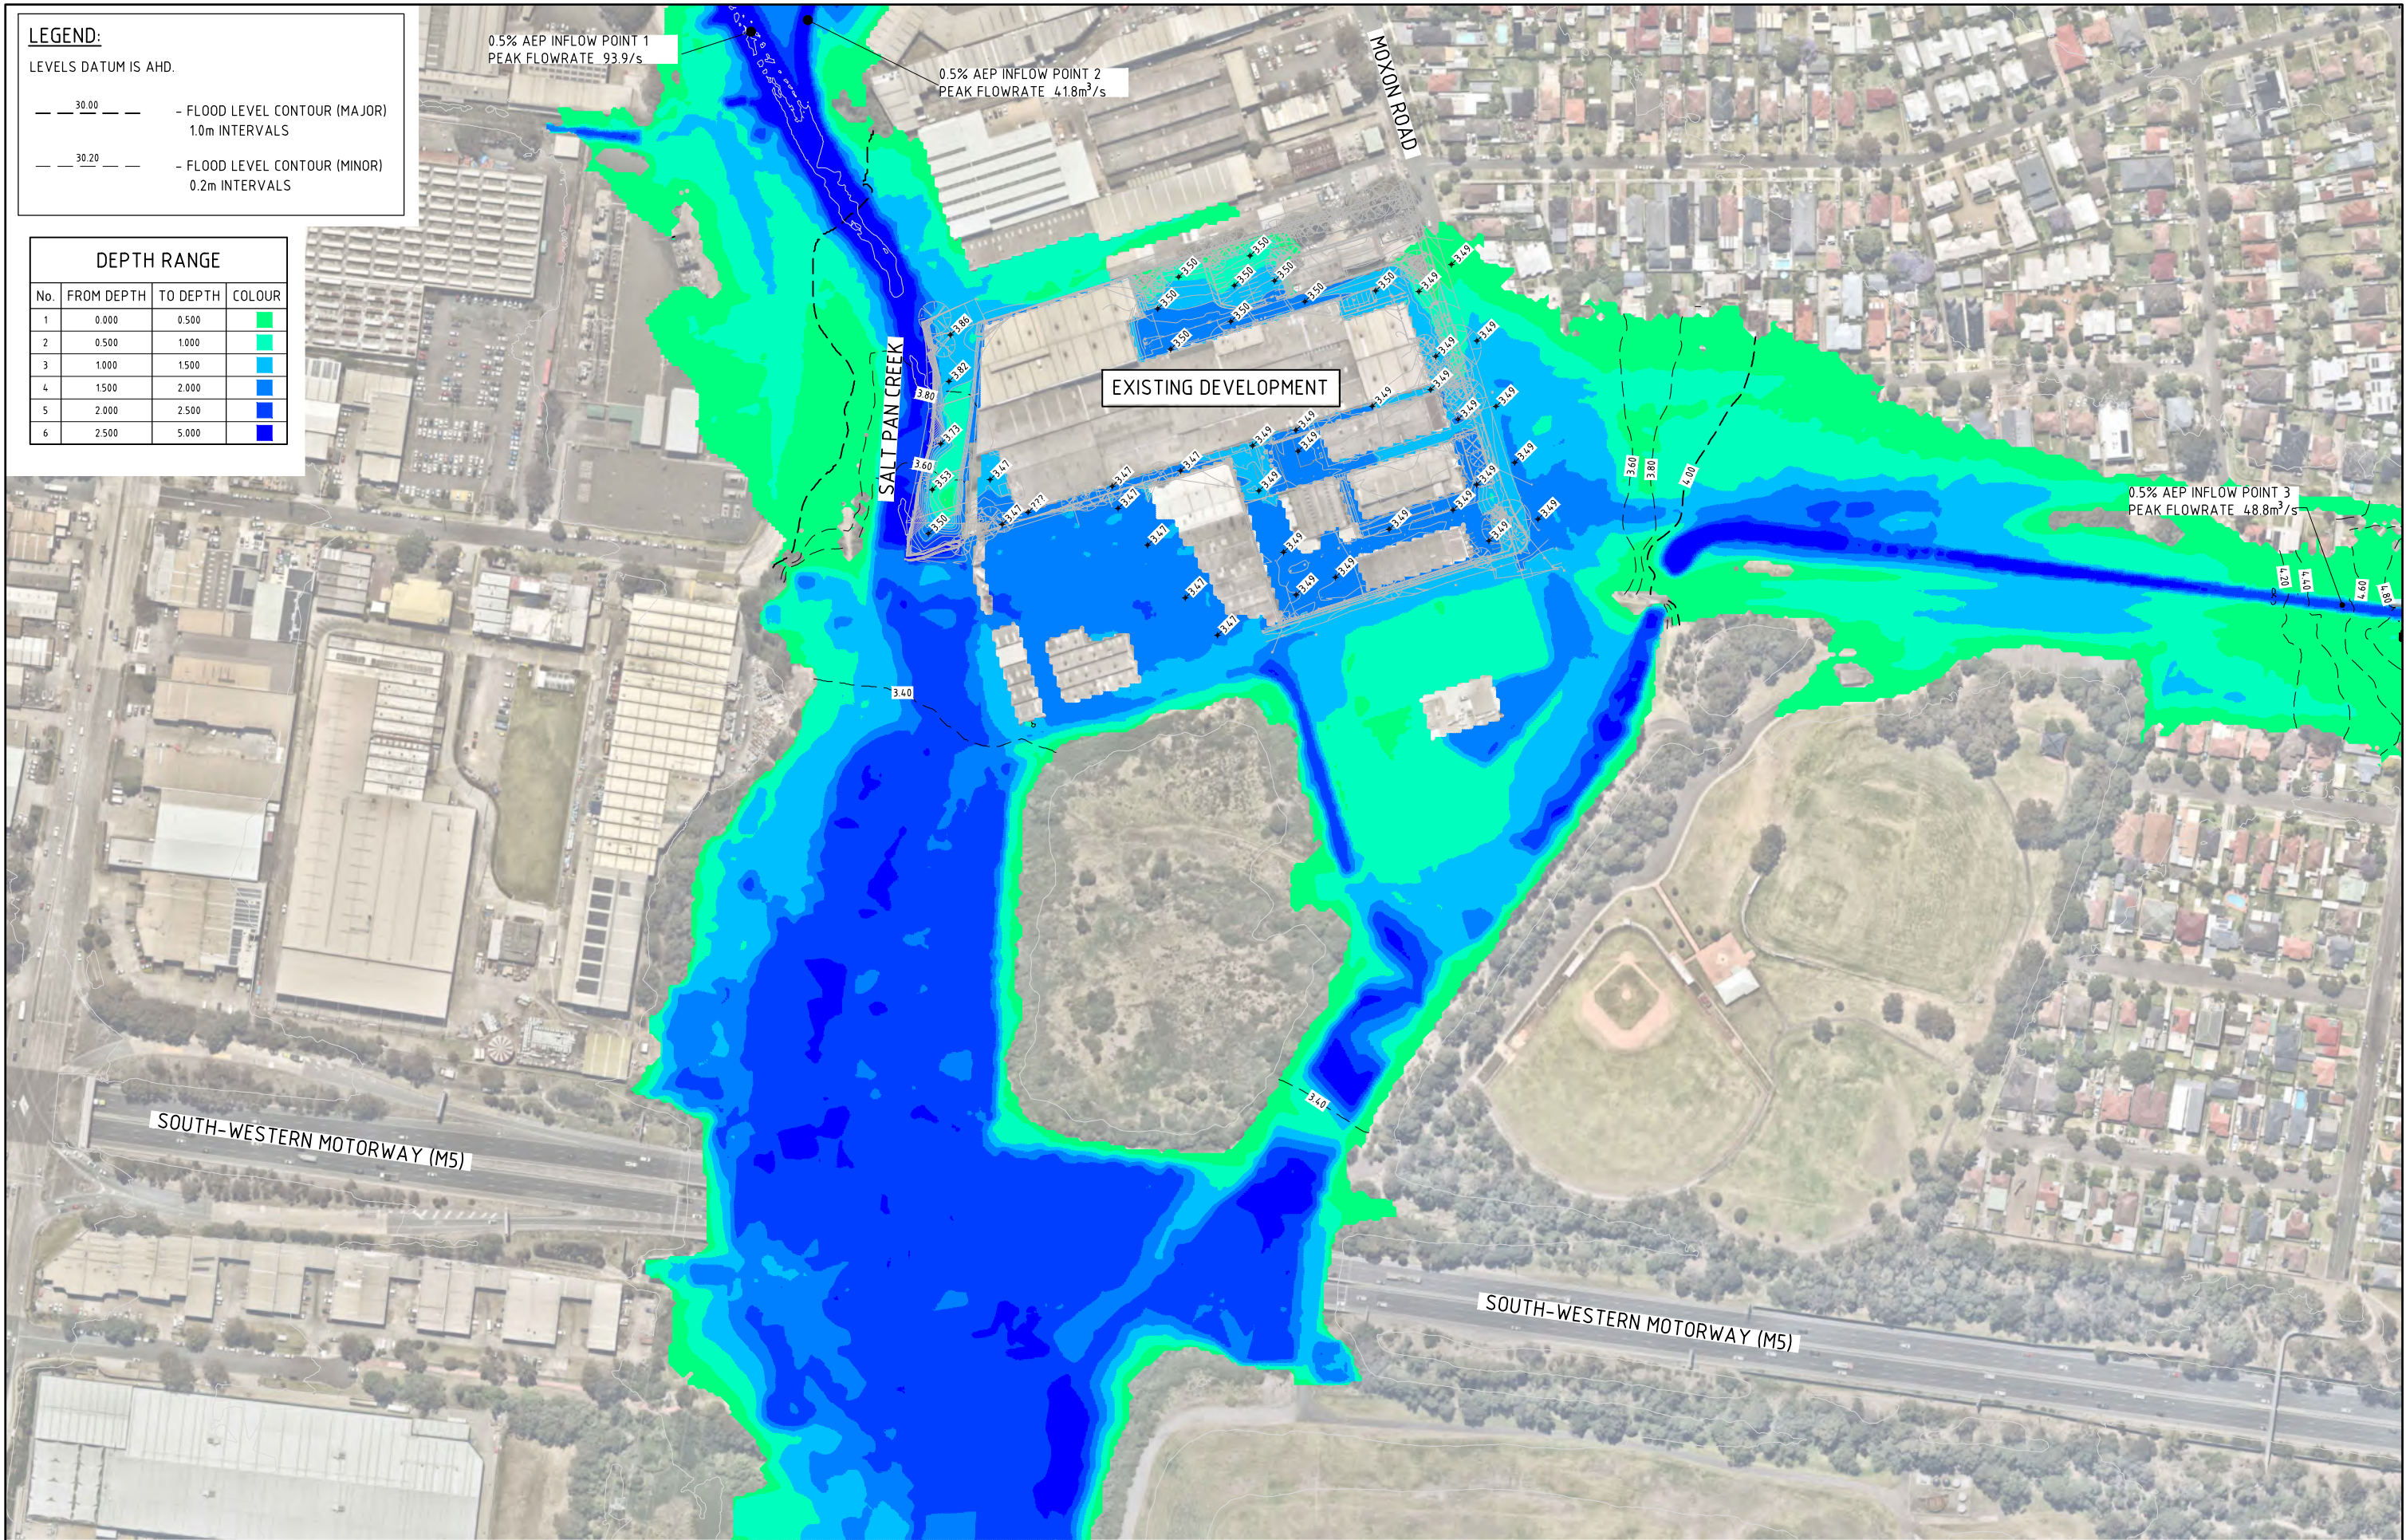

FOR APPROVAL




0.5% AEP FLOOD LEVELS AND DEPTHS-PRE DEVELOPMENT
SCALE 1:1500

15m 0 15 30 45 60 75 90 105 120 135 150m
SCALE 1:1500 AT A1 SIZE PLOT

ISSUED FOR APPROVAL	21.11.23	B
ISSUED FOR APPROVAL	29.09.23	A
AMENDMENTS	DATE	ISSUE



PROJECT FLOODING ANALYSIS 45-57 MOXON ROAD, PUNCHBOWL NSW, 2196					
DESIGNED DS	DRAWN JW	DATE OCT '22	CHECKED DS	SIZE A1	SCALE AS SHOWN
CAD REF: C013924.01-F230					

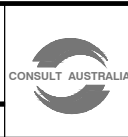


Costin Roe Consulting Pty Ltd.
ABN 50 003 696 446
PO Box N419 Sydney NSW 1220
Level 4, 8 Windmill Street, Millers Point NSW 2000
p: +61 2 9251 7699 e: mail@costinroe.com.au
f: +61 2 9241 3731 w: costinroe.com.au



DRAWING TITLE 0.5% AEP FLOOD LEVELS AND DEPTHS-PRE DEVELOPMENT	
DRAWING No C013924.01-F230	ISSUE B

VELOCITY (m/s)			
No.	FROM DEPTH	TO DEPTH	COLOUR
1	0.000	0.500	Light Green
2	0.500	1.000	Yellow
3	1.000	1.500	Orange
4	1.500	2.000	Dark Orange
5	2.000	2.500	Red
6	2.500	5.000	Dark Red

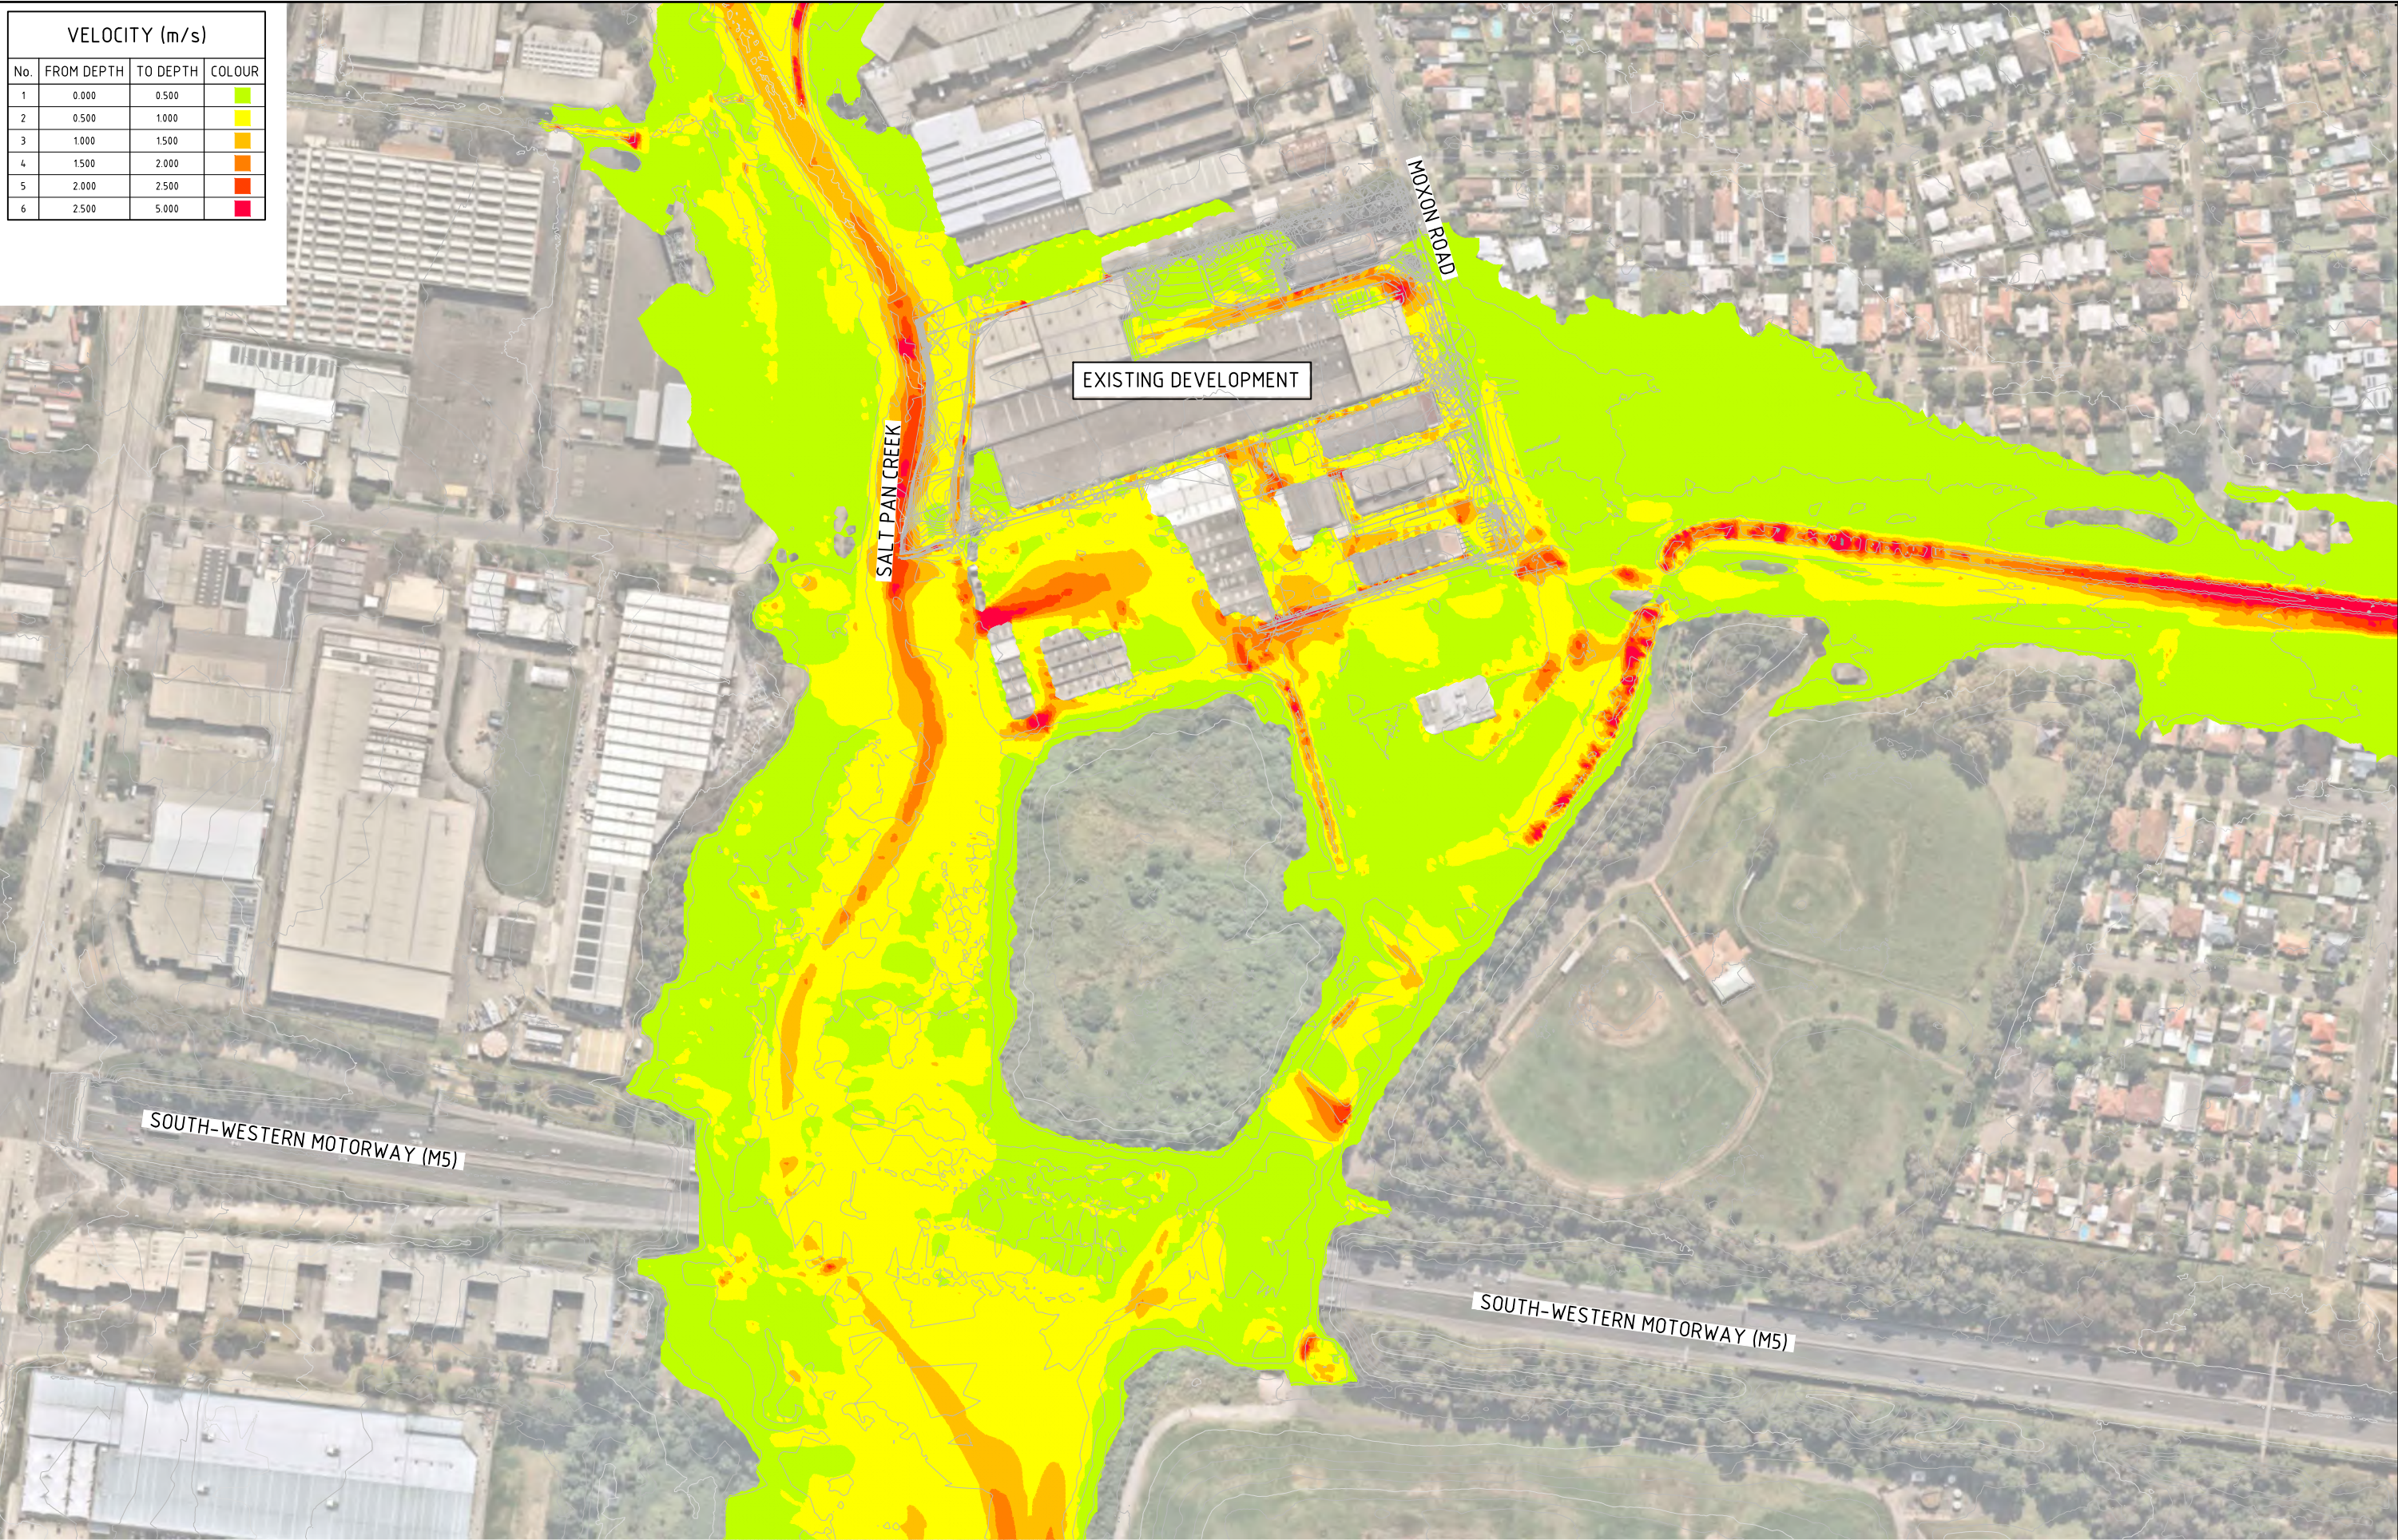

FOR APPROVAL



0.5% AEP FLOOD VELOCITY-PRE DEVELOPMENT
SCALE 1:1500

15m 0 15 30 45 60 75 90 105 120 135 150m
SCALE 1:1500 AT A1 SIZE PLOT

ISSUED FOR APPROVAL	18.01.24	B
ISSUED FOR APPROVAL	29.09.23	A
AMENDMENTS	DATE	ISSUE



PROJECT FLOODING ANALYSIS 45-57 MOXON ROAD, PUNCHBOWL NSW, 2196						
DESIGNED DS	DRAWN JW	DATE OCT '22	CHECKED DS	SIZE A1	SCALE AS SHOWN	CAD REF: C013924.01-F231



Costin Roe Consulting Pty Ltd.
ABN 50 003 696 446
PO Box N419 Sydney NSW 1220
Level 4, 8 Windmill Street, Millers Point NSW 2000
p: +61 2 9251 7699 f: +61 2 9241 3731
e: mail@costinroe.com.au w: costinroe.com.au




DRAWING TITLE 0.5% AEP FLOOD VELOCITY PRE DEVELOPMENT	
DRAWING No C013924.01-F231	ISSUE B

LEGEND:

LEVELS DATUM IS AHD.

- H1
- H2
- H3
- H4
- H5
- H6

FLOOD HAZARD CLASSIFICATION AS PER AUSTRALIAN RAINFALL & RUNOFF 2019, A GUIDE TO FLOOD ESTIMATION - BOOK 6 - FLOOD HYDRAULICS.

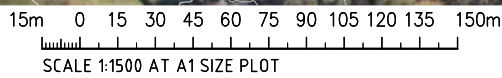

SCALE 1:1500 AT A1 SIZE PLOT

FOR APPROVAL



0.5% AEP FLOOD HAZARD-PRE DEVELOPMENT
SCALE 1:1500

ISSUED FOR APPROVAL	18.01.24	A
ISSUED FOR APPROVAL	04.10.23	A
AMENDMENTS	DATE	ISSUE

ARCHITECT

CLIENT

PROJECT
FLOODING ANALYSIS
45-57 MOXON ROAD, PUNCHBOWL
NSW, 2196

DESIGNED DS	DRAWN JW	DATE OCT '22	CHECKED DS	SIZE A1	SCALE AS SHOWN	CAD REF: C013924.01-F232
-------------	----------	--------------	------------	---------	----------------	--------------------------

Costin Roe Consulting Pty Ltd.
ABN 50 003 696 446

PO Box N419 Sydney NSW 1220
Level 4, 8 Windmill Street, Millers Point NSW 2000
p: +61 2 9251 7699 f: +61 2 9241 3731
e: mail@costinroe.com.au w: costinroe.com.au

DRAWING TITLE
**0.5% AEP FLOOD HAZARD
PRE DEVELOPMENT**

DRAWING No C013924.01-F232


ISSUE B

LEGEND:
LEVELS DATUM IS AHD.

--- 30.00 --- - FLOOD LEVEL CONTOUR (MAJOR)
1.0m INTERVALS

--- 30.20 --- - FLOOD LEVEL CONTOUR (MINOR)
0.2m INTERVALS

DEPTH RANGE			
No.	FROM DEPTH	TO DEPTH	COLOUR
1	0.000	0.500	
2	0.500	1.000	
3	1.000	1.500	
4	1.500	2.000	
5	2.000	2.500	
6	2.500	5.000	

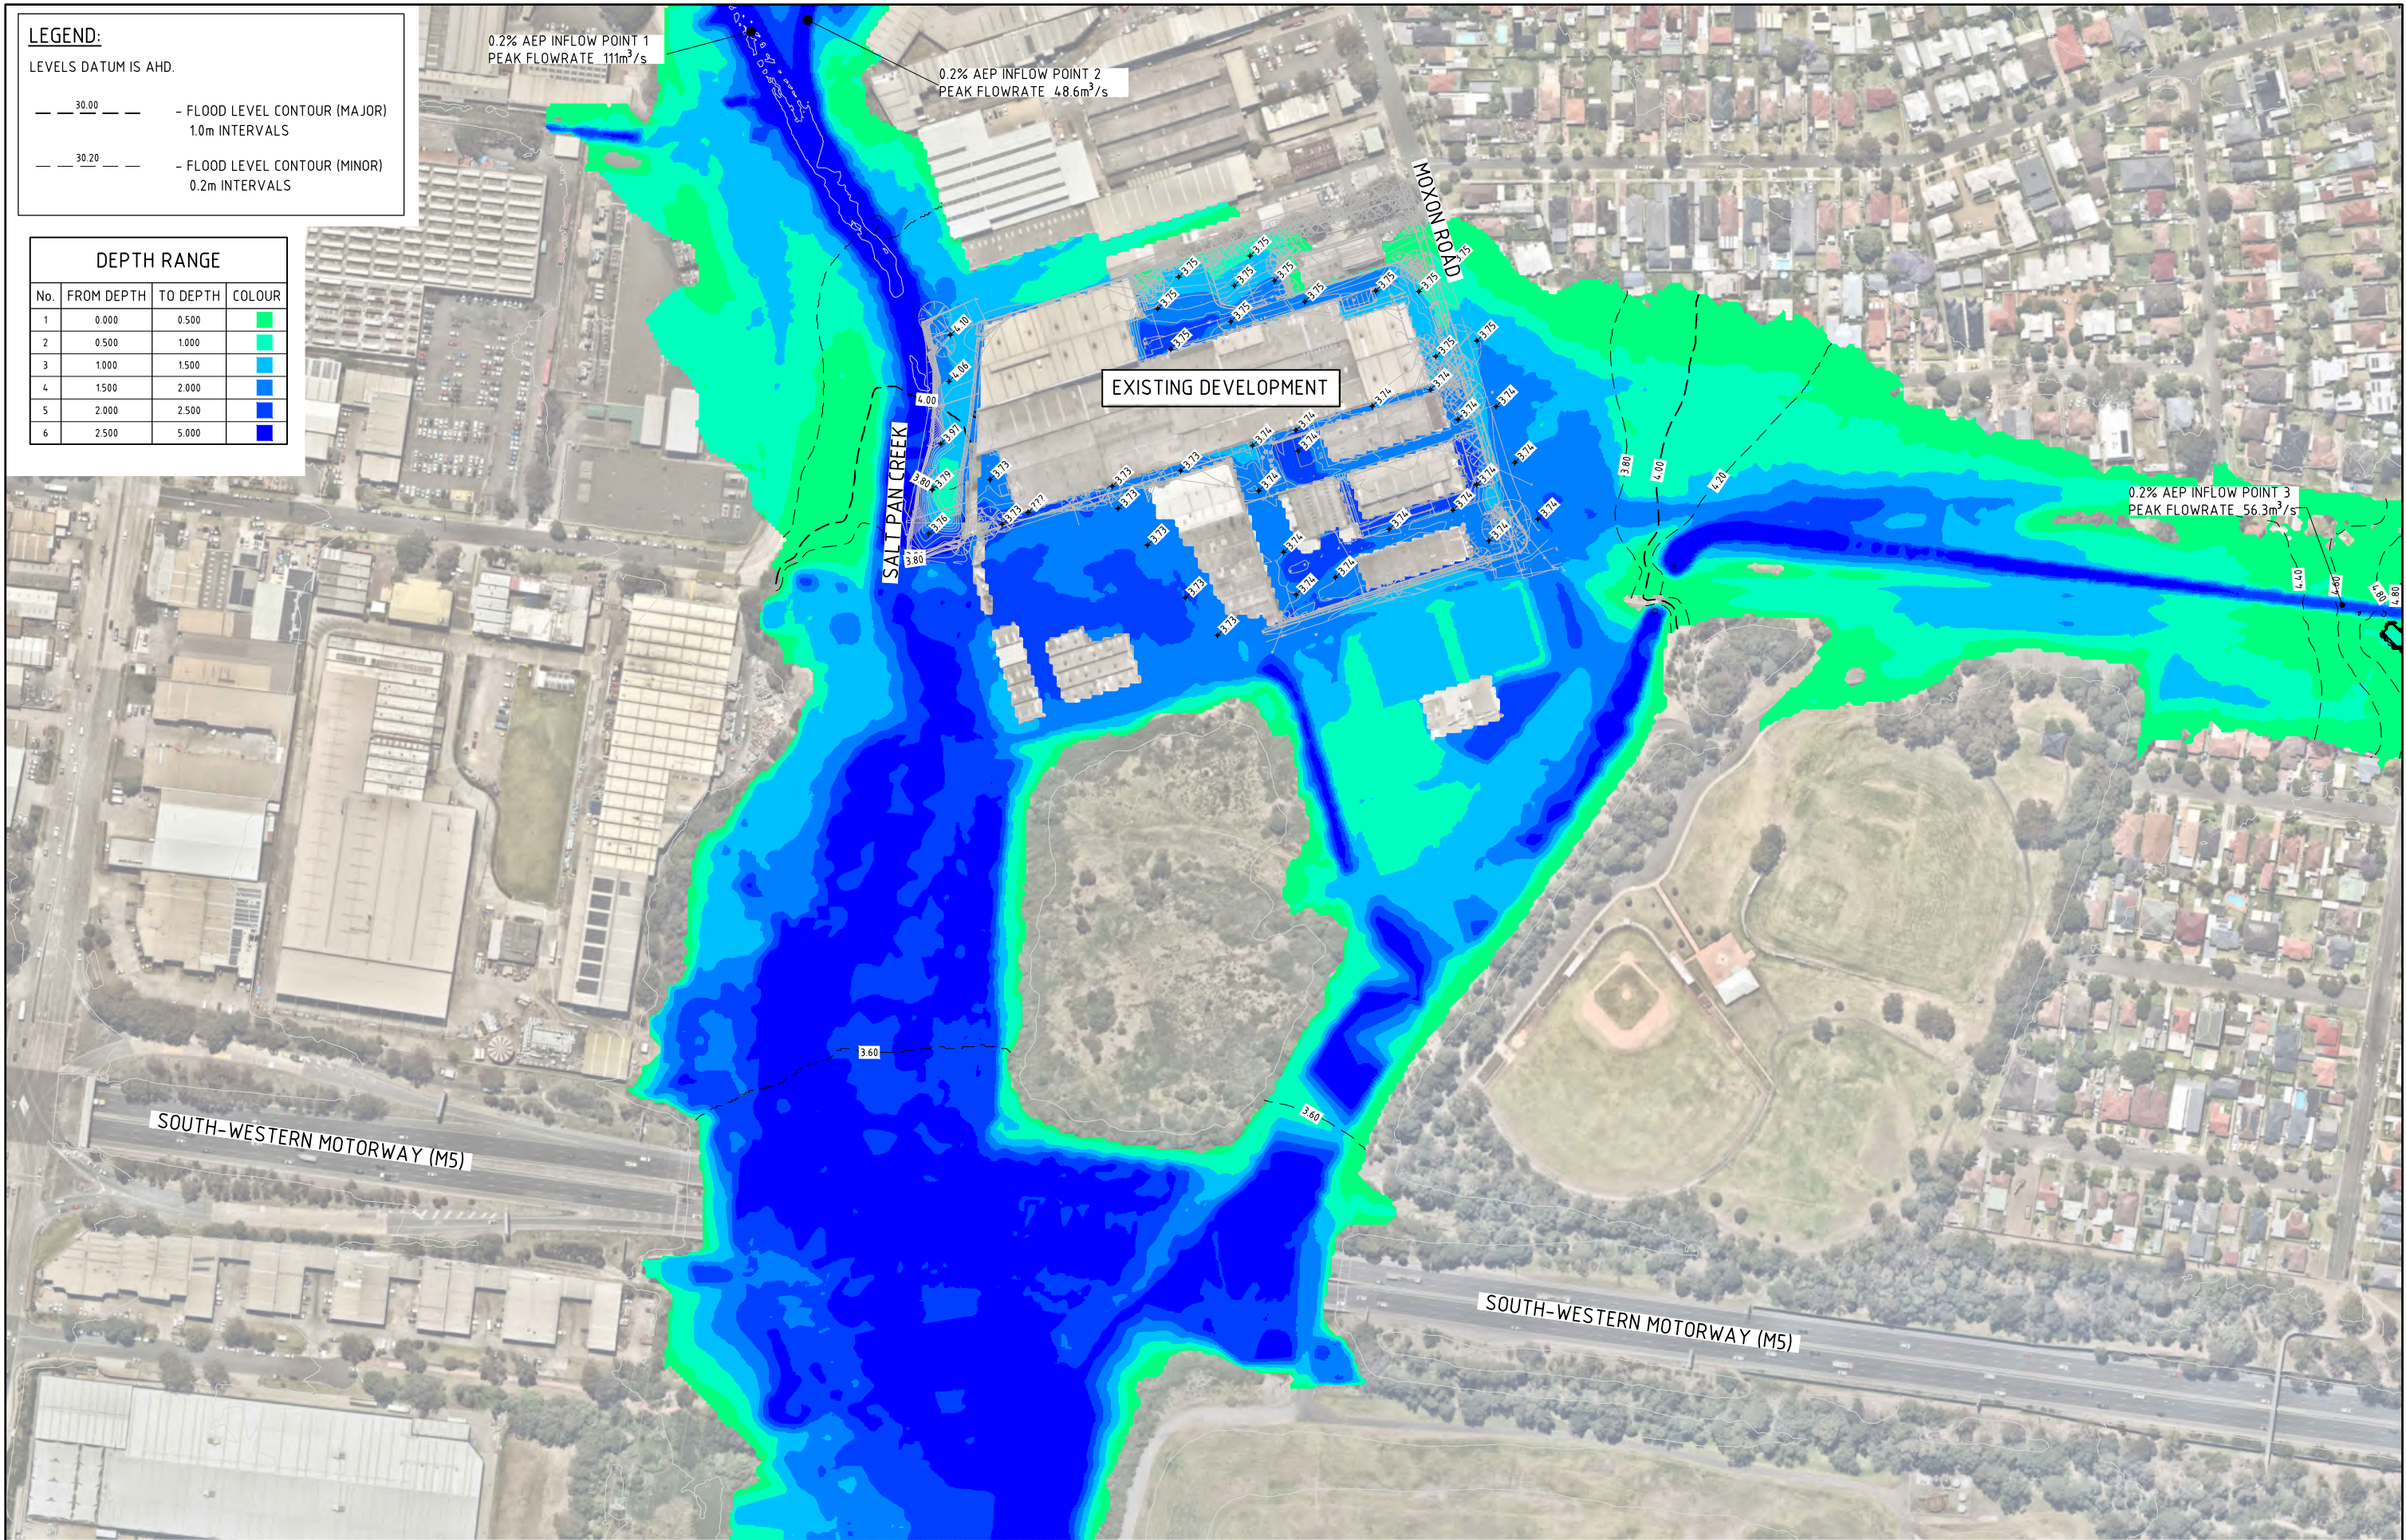

FOR APPROVAL



0.2% AEP FLOOD LEVELS AND DEPTHS-PRE DEVELOPMENT
SCALE 1:1500

15m 0 15 30 45 60 75 90 105 120 135 150m
SCALE 1:1500 AT A1 SIZE PLOT

ISSUED FOR APPROVAL			
ISSUED FOR APPROVAL			
AMENDMENTS			
	21.11.23	B	
	29.09.23	A	
	DATE	ISSUE	



PROJECT FLOODING ANALYSIS 45-57 MOXON ROAD, PUNCHBOWL NSW, 2196							
DESIGNED DS	DRAWN JW	DATE OCT '22	CHECKED DS	SIZE A1	SCALE AS SHOWN	CAD REF: C013924.01-F240	




Costin Roe Consulting Pty Ltd.
ABN 50 003 696 446
PO Box N419 Sydney NSW 1220
Level 4, 8 Windmill Street, Millers Point NSW 2000
p: +61 2 9251 7699 e: mail@costinroe.com.au
f: +61 2 9241 3731 w: costinroe.com.au



DRAWING TITLE 0.2% AEP FLOOD LEVELS AND DEPTHS-PRE DEVELOPMENT		
DRAWING No	C013924.01-F240	ISSUE B

VELOCITY (m/s)			
No.	FROM DEPTH	TO DEPTH	COLOUR
1	0.000	0.500	Light Green
2	0.500	1.000	Yellow
3	1.000	1.500	Orange
4	1.500	2.000	Dark Orange
5	2.000	2.500	Red
6	2.500	5.000	Dark Red

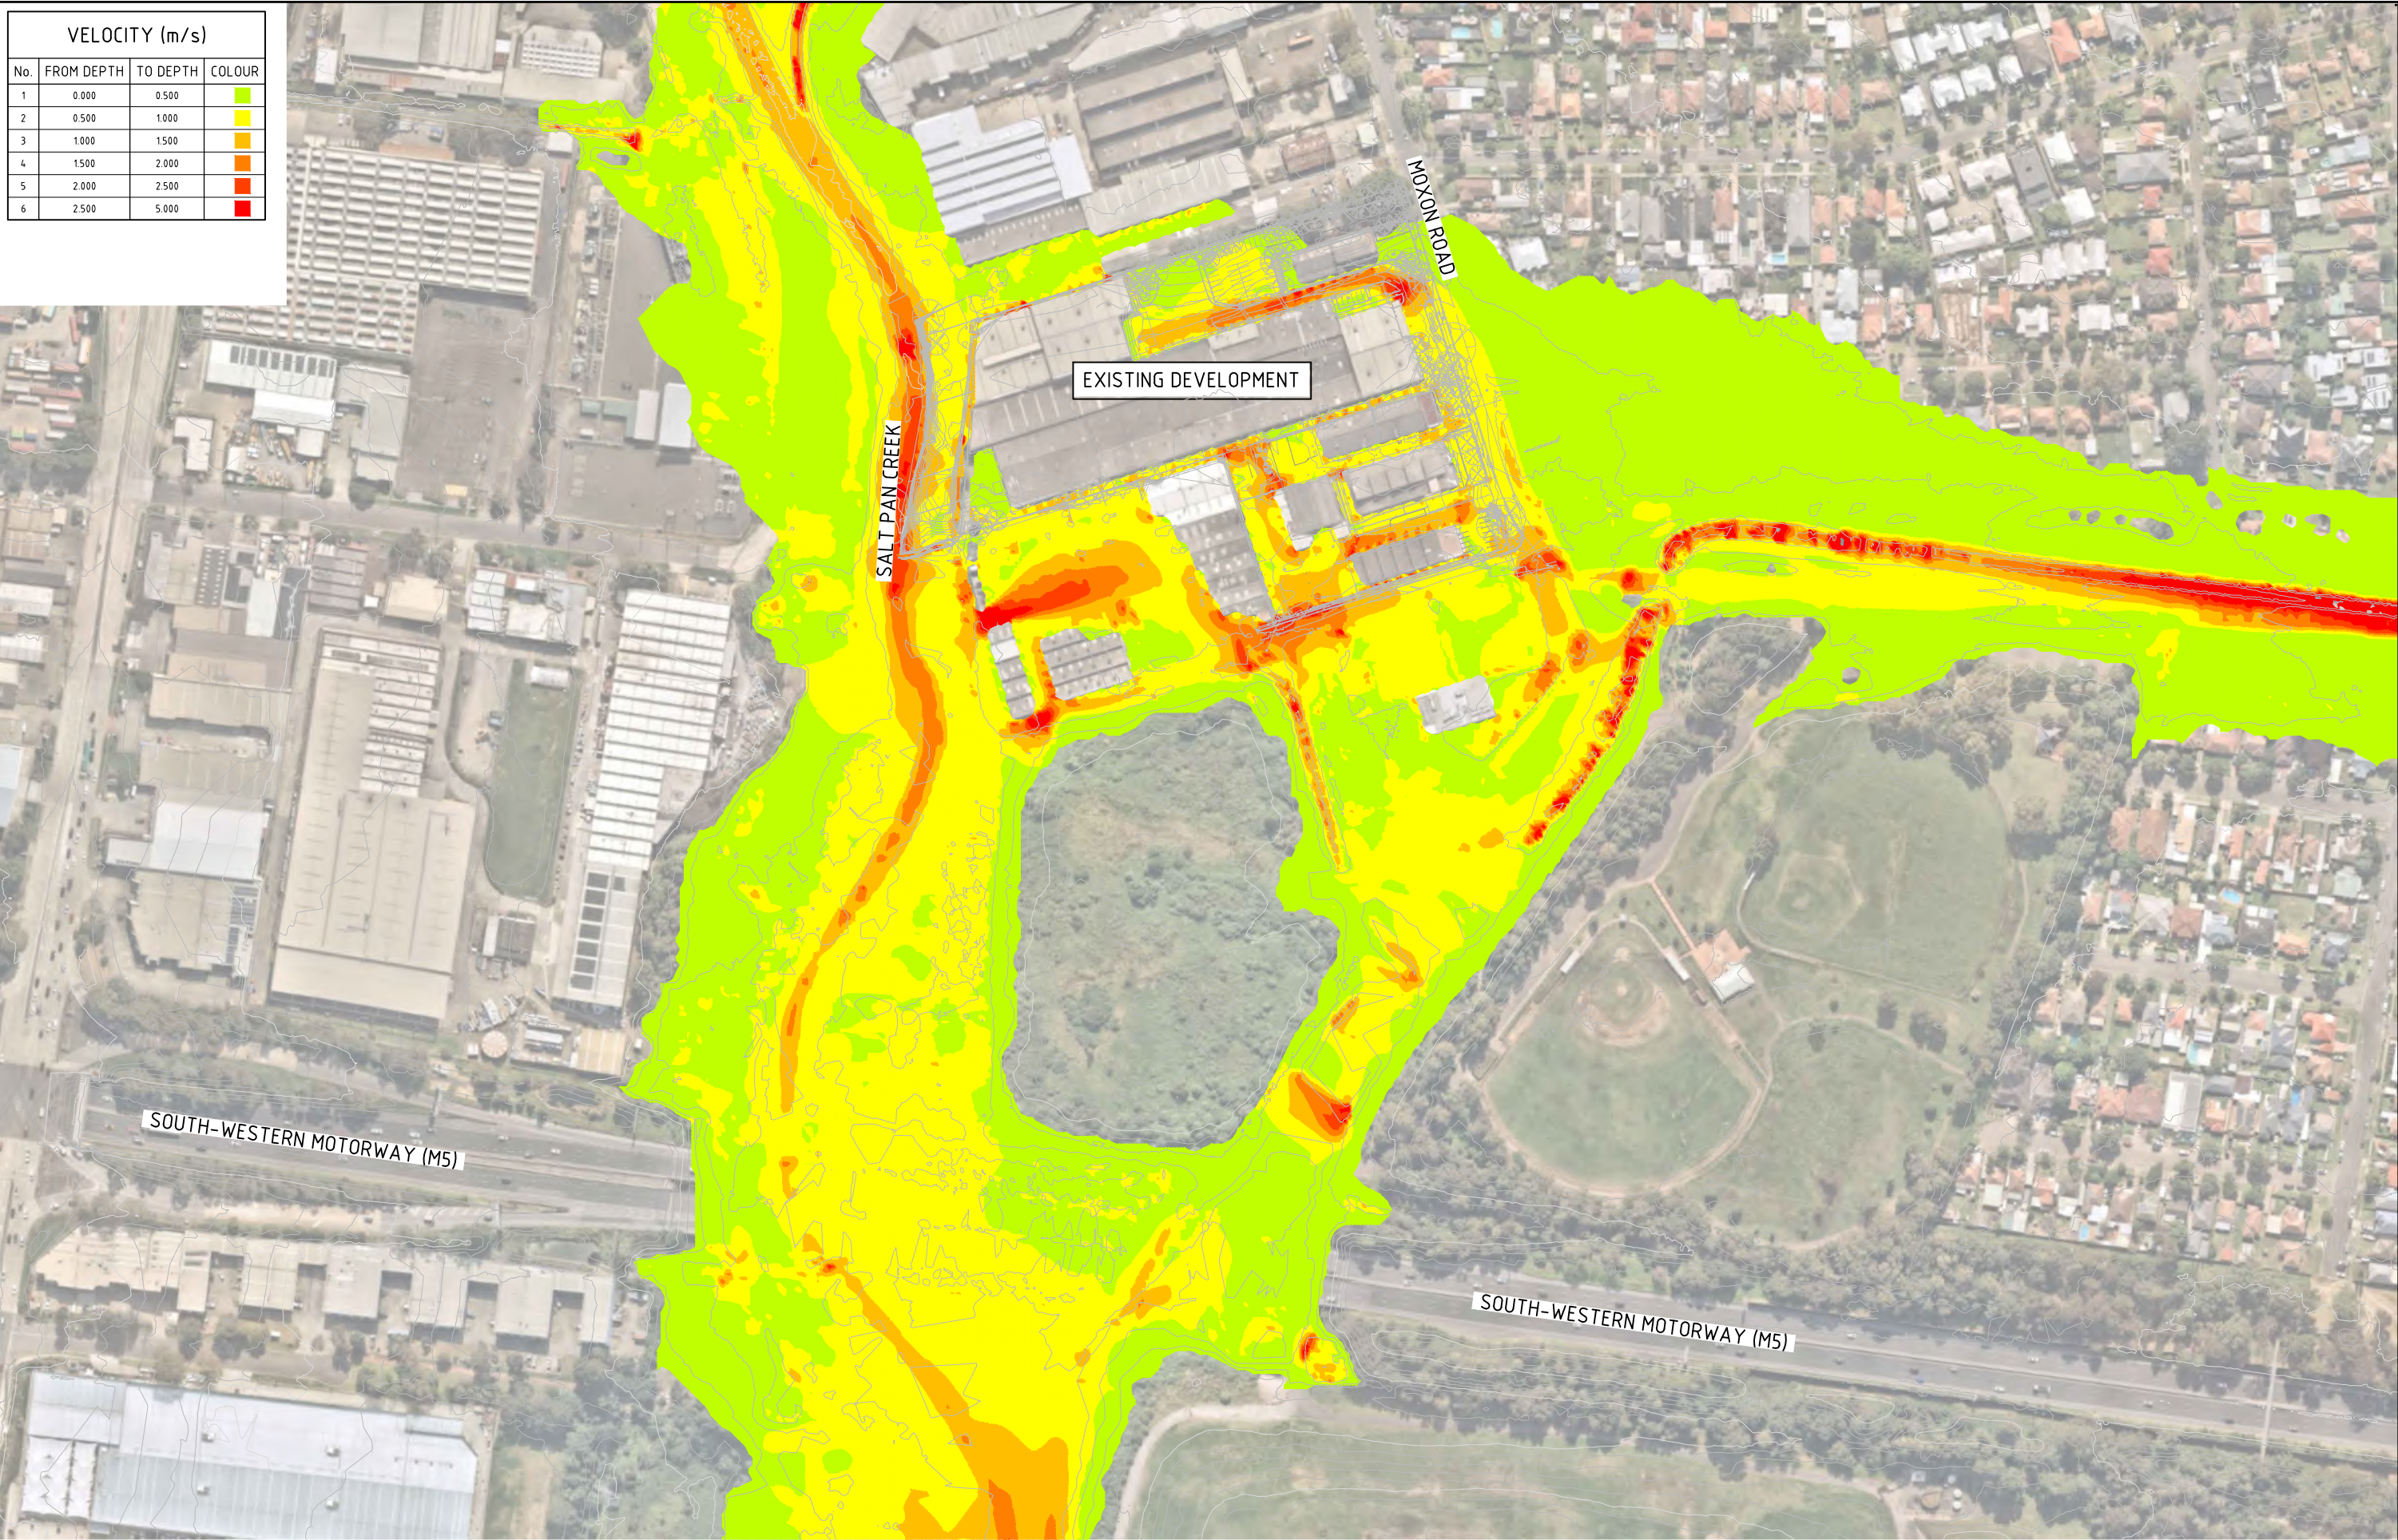

FOR APPROVAL



0.2% AEP FLOOD VELOCITY-PRE DEVELOPMENT
SCALE 1:1500

15m 0 15 30 45 60 75 90 105 120 135 150m
SCALE 1:1500 AT A1 SIZE PLOT

ISSUED FOR APPROVAL	18.01.24	B
ISSUED FOR APPROVAL	29.09.23	A
AMENDMENTS	DATE	ISSUE



PROJECT FLOODING ANALYSIS 45-57 MOXON ROAD, PUNCHBOWL NSW, 2196						
DESIGNED DS	DRAWN JW	DATE OCT '22	CHECKED DS	SIZE A1	SCALE AS SHOWN	CAD REF: C013924.01-F241



Costin Roe Consulting Pty Ltd.
ABN 50 003 696 446
PO Box N419 Sydney NSW 1220
Level 4, 8 Windmill Street, Millers Point NSW 2000
p: +61 2 9251 7699 f: +61 2 9241 3731
e: mail@costinroe.com.au w: costinroe.com.au



DRAWING TITLE 0.2% AEP FLOOD VELOCITY PRE DEVELOPMENT		ISSUE B
DRAWING No C013924.01-F241		

LEGEND:

LEVELS DATUM IS AHD.

- H1
- H2
- H3
- H4
- H5
- H6

FLOOD HAZARD
CLASSIFICATION AS PER
AUSTRALIAN RAINFALL &
RUNOFF 2019, A GUIDE TO
FLOOD ESTIMATION - BOOK 6
- FLOOD HYDRAULICS.



15m 0 15 30 45 60 75 90 105 120 135 150m
SCALE 1:1500 AT A1 SIZE PLOT

FOR APPROVAL




0.2% AEP FLOOD HAZARD-PRE DEVELOPMENT
SCALE 1:750

ISSUED FOR APPROVAL	18.01.23	B
ISSUED FOR APPROVAL	04.10.23	A
AMENDMENTS	DATE	ISSUE



PROJECT	FLOODING ANALYSIS					
	45-57 MOXON ROAD, PUNCHBOWL					
	NSW, 2196					
DESIGNED	DS	DRAWN	JW	DATE	OCT '22	CHECKED
DS		DS				DS
SIZE	A1	SCALE	AS SHOWN	CAD REF:	C013924.01-F242	

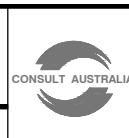

Costin Roe Consulting Pty Ltd.
ABN 50 003 696 446
PO Box N419 Sydney NSW 1220
Level 4, 8 Windmill Street, Millers Point NSW 2000
p: +61 2 9251 7699 f: +61 2 9241 3731
e: mail@costinroe.com.au w: costinroe.com.au




DRAWING TITLE	0.2% AEP FLOOD HAZARD PRE DEVELOPMENT	
DRAWING No	C013924.01-F242	
ISSUE	B	

LEGEND:
LEVELS DATUM IS AHD.


--- 30.00 --- - FLOOD LEVEL CONTOUR (MAJOR)
1.0m INTERVALS

--- 30.20 --- - FLOOD LEVEL CONTOUR (MINOR)
0.2m INTERVALS


DEPTH RANGE			
No.	FROM DEPTH	TO DEPTH	COLOUR
1	0.000	0.500	
2	0.500	1.000	
3	1.000	1.500	
4	1.500	2.000	
5	2.000	2.500	
6	2.500	8.000	

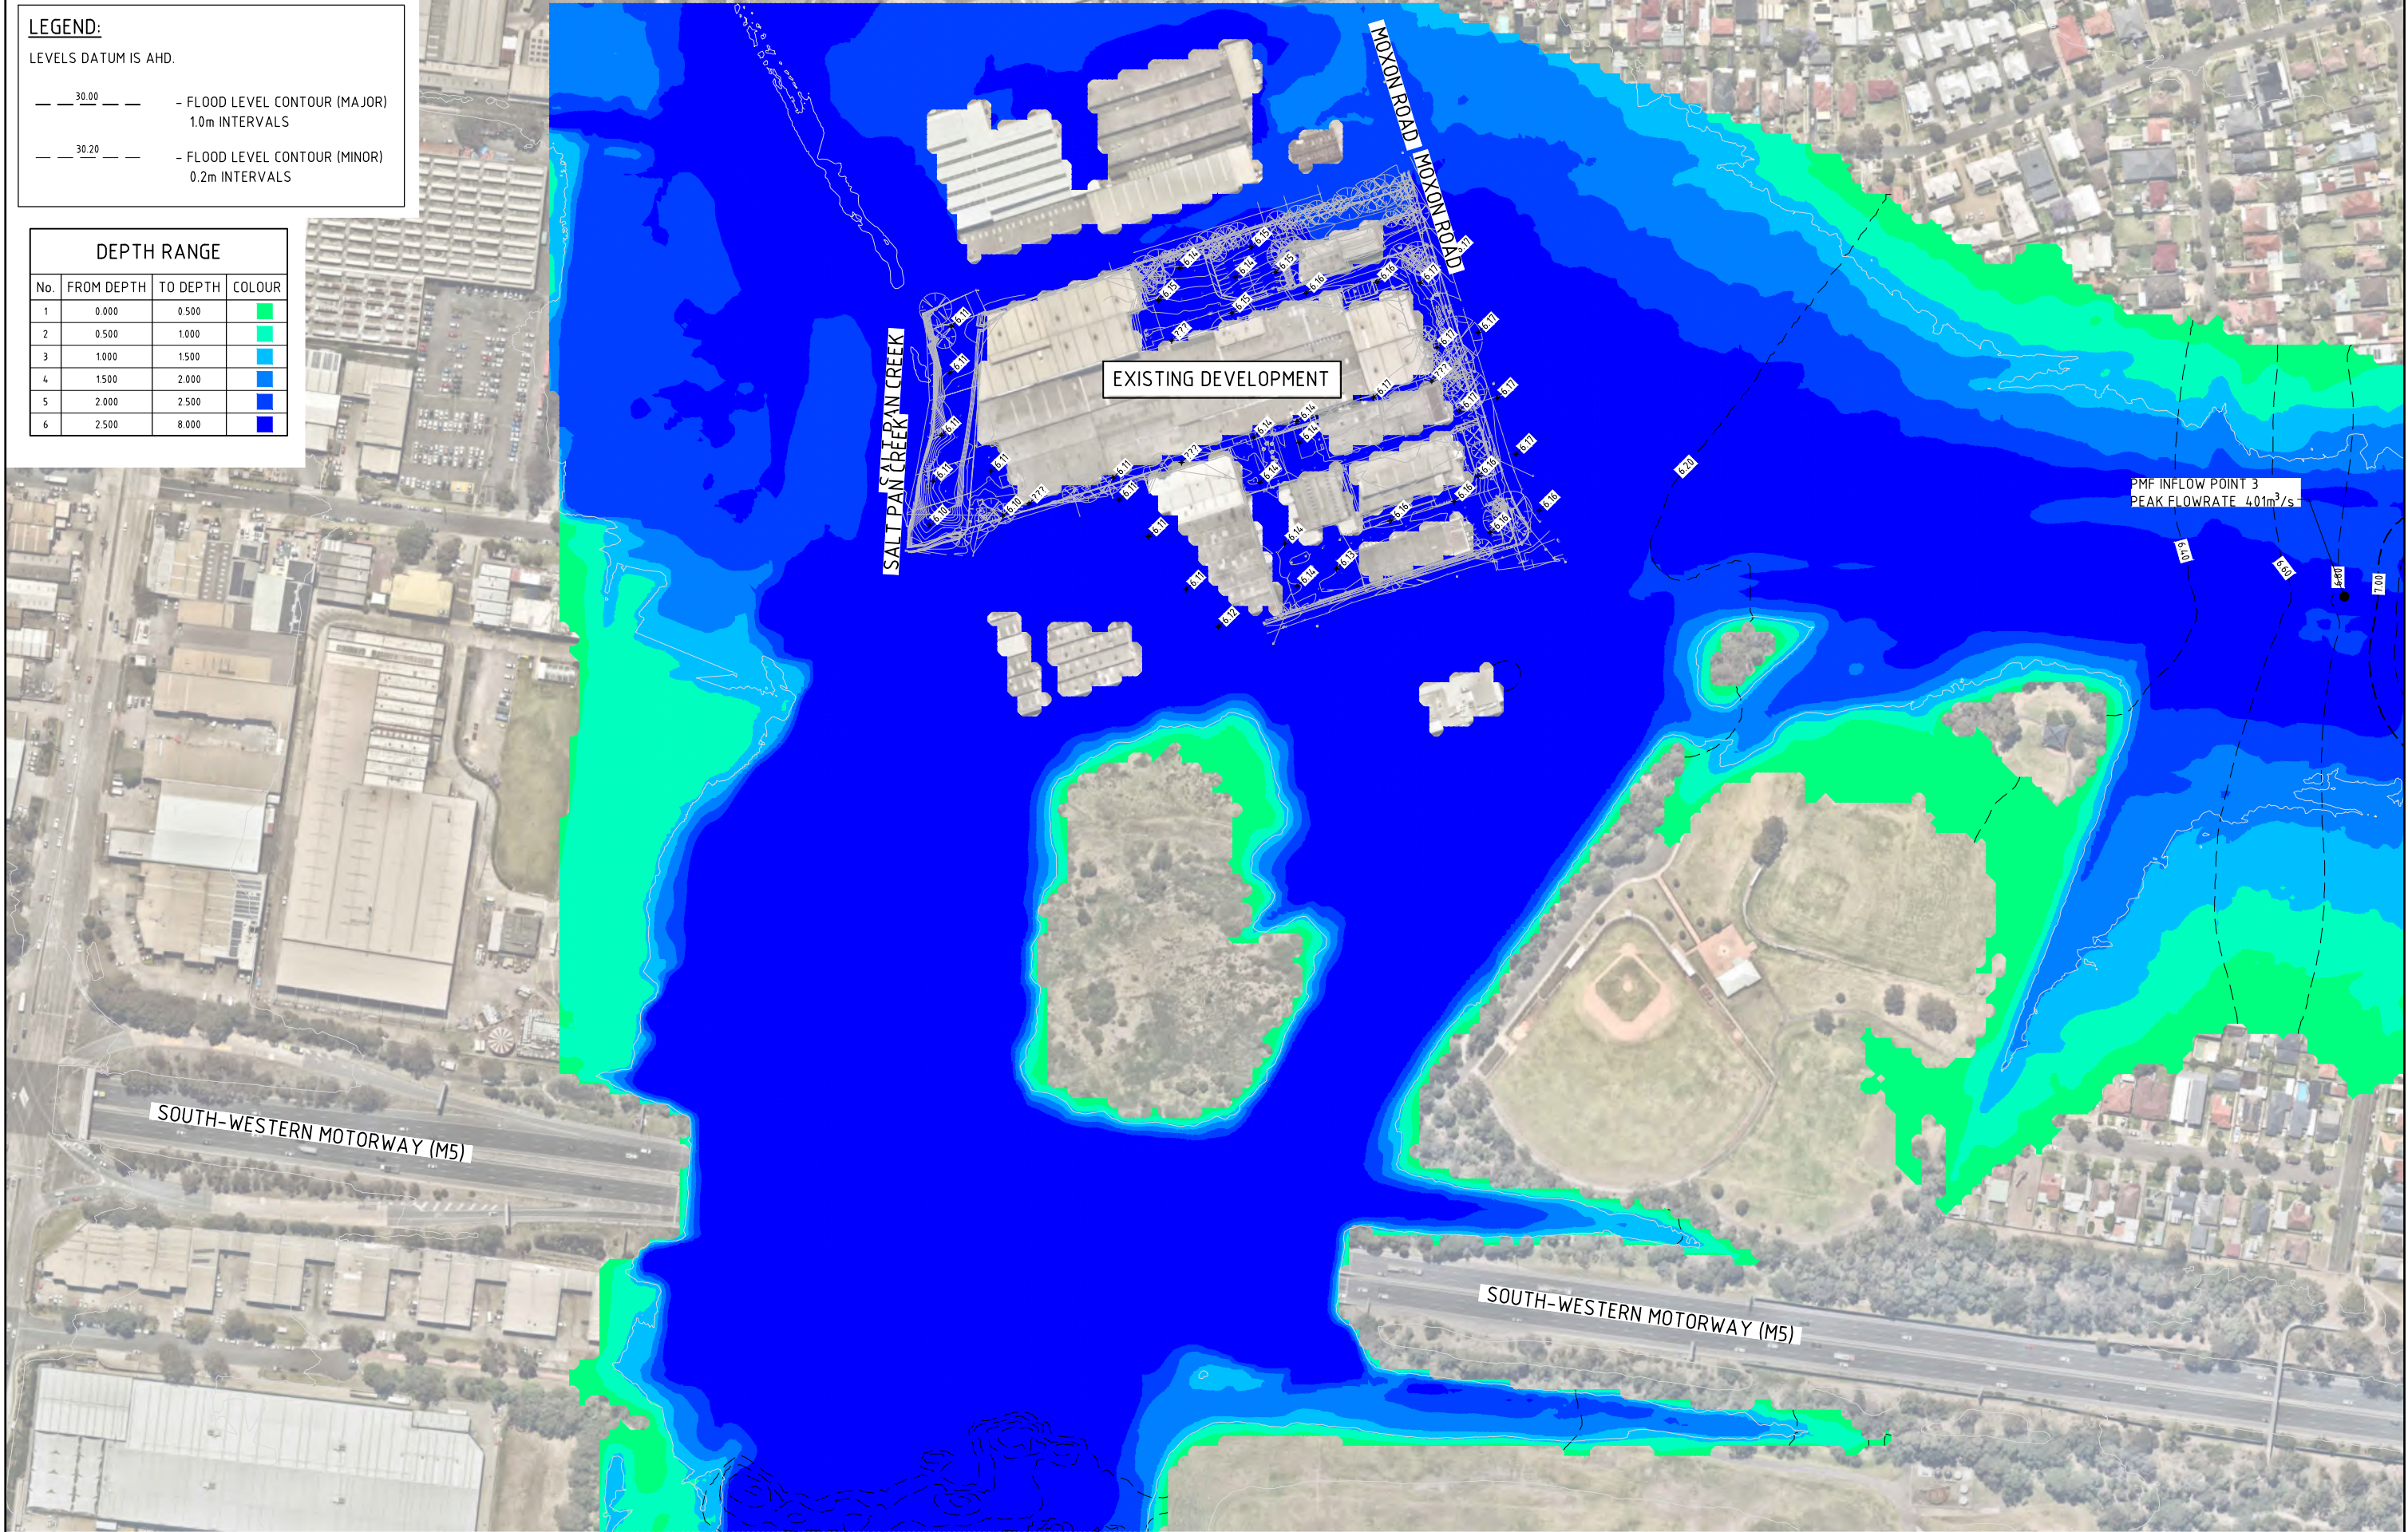

FOR APPROVAL

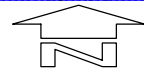


PMF FLOOD LEVELS AND DEPTHS-PRE DEVELOPMENT
SCALE 1:1500

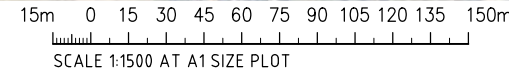

ISSUED FOR APPROVAL	21.11.23	C
ISSUED FOR APPROVAL	29.09.23	B
ISSUED FOR INFORMATION	06.04.23	A
AMENDMENTS	DATE	ISSUE



PROJECT FLOODING ANALYSIS 45-57 MOXON ROAD, PUNCHBOWL NSW, 2196					
DESIGNED DS	DRAWN JW	DATE OCT '22	CHECKED DS	SIZE A1	SCALE AS SHOWN
				CAD REF: C013924.01-F250	

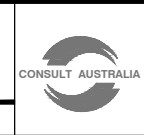


Costin Roe Consulting Pty Ltd.
ABN 50 003 696 446
PO Box N419 Sydney NSW 1220
Level 4, 8 Windmill Street, Millers Point NSW 2000
p: +61 2 9251 7699 f: +61 2 9241 3731
e: mail@costinroe.com.au w: costinroe.com.au




DRAWING TITLE PMF FLOOD LEVELS AND DEPTHS-PRE DEVELOPMENT	
DRAWING No C013924.01-F250	ISSUE C

LEGEND:

LEVELS DATUM IS AHD.

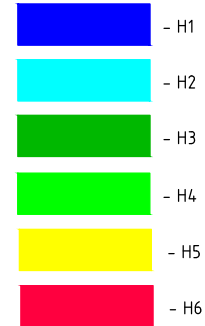

FLOOD HAZARD
CLASSIFICATION AS PER
AUSTRALIAN RAINFALL &
RUNOFF 2019, A GUIDE TO
FLOOD ESTIMATION - BOOK 6
- FLOOD HYDRAULICS.

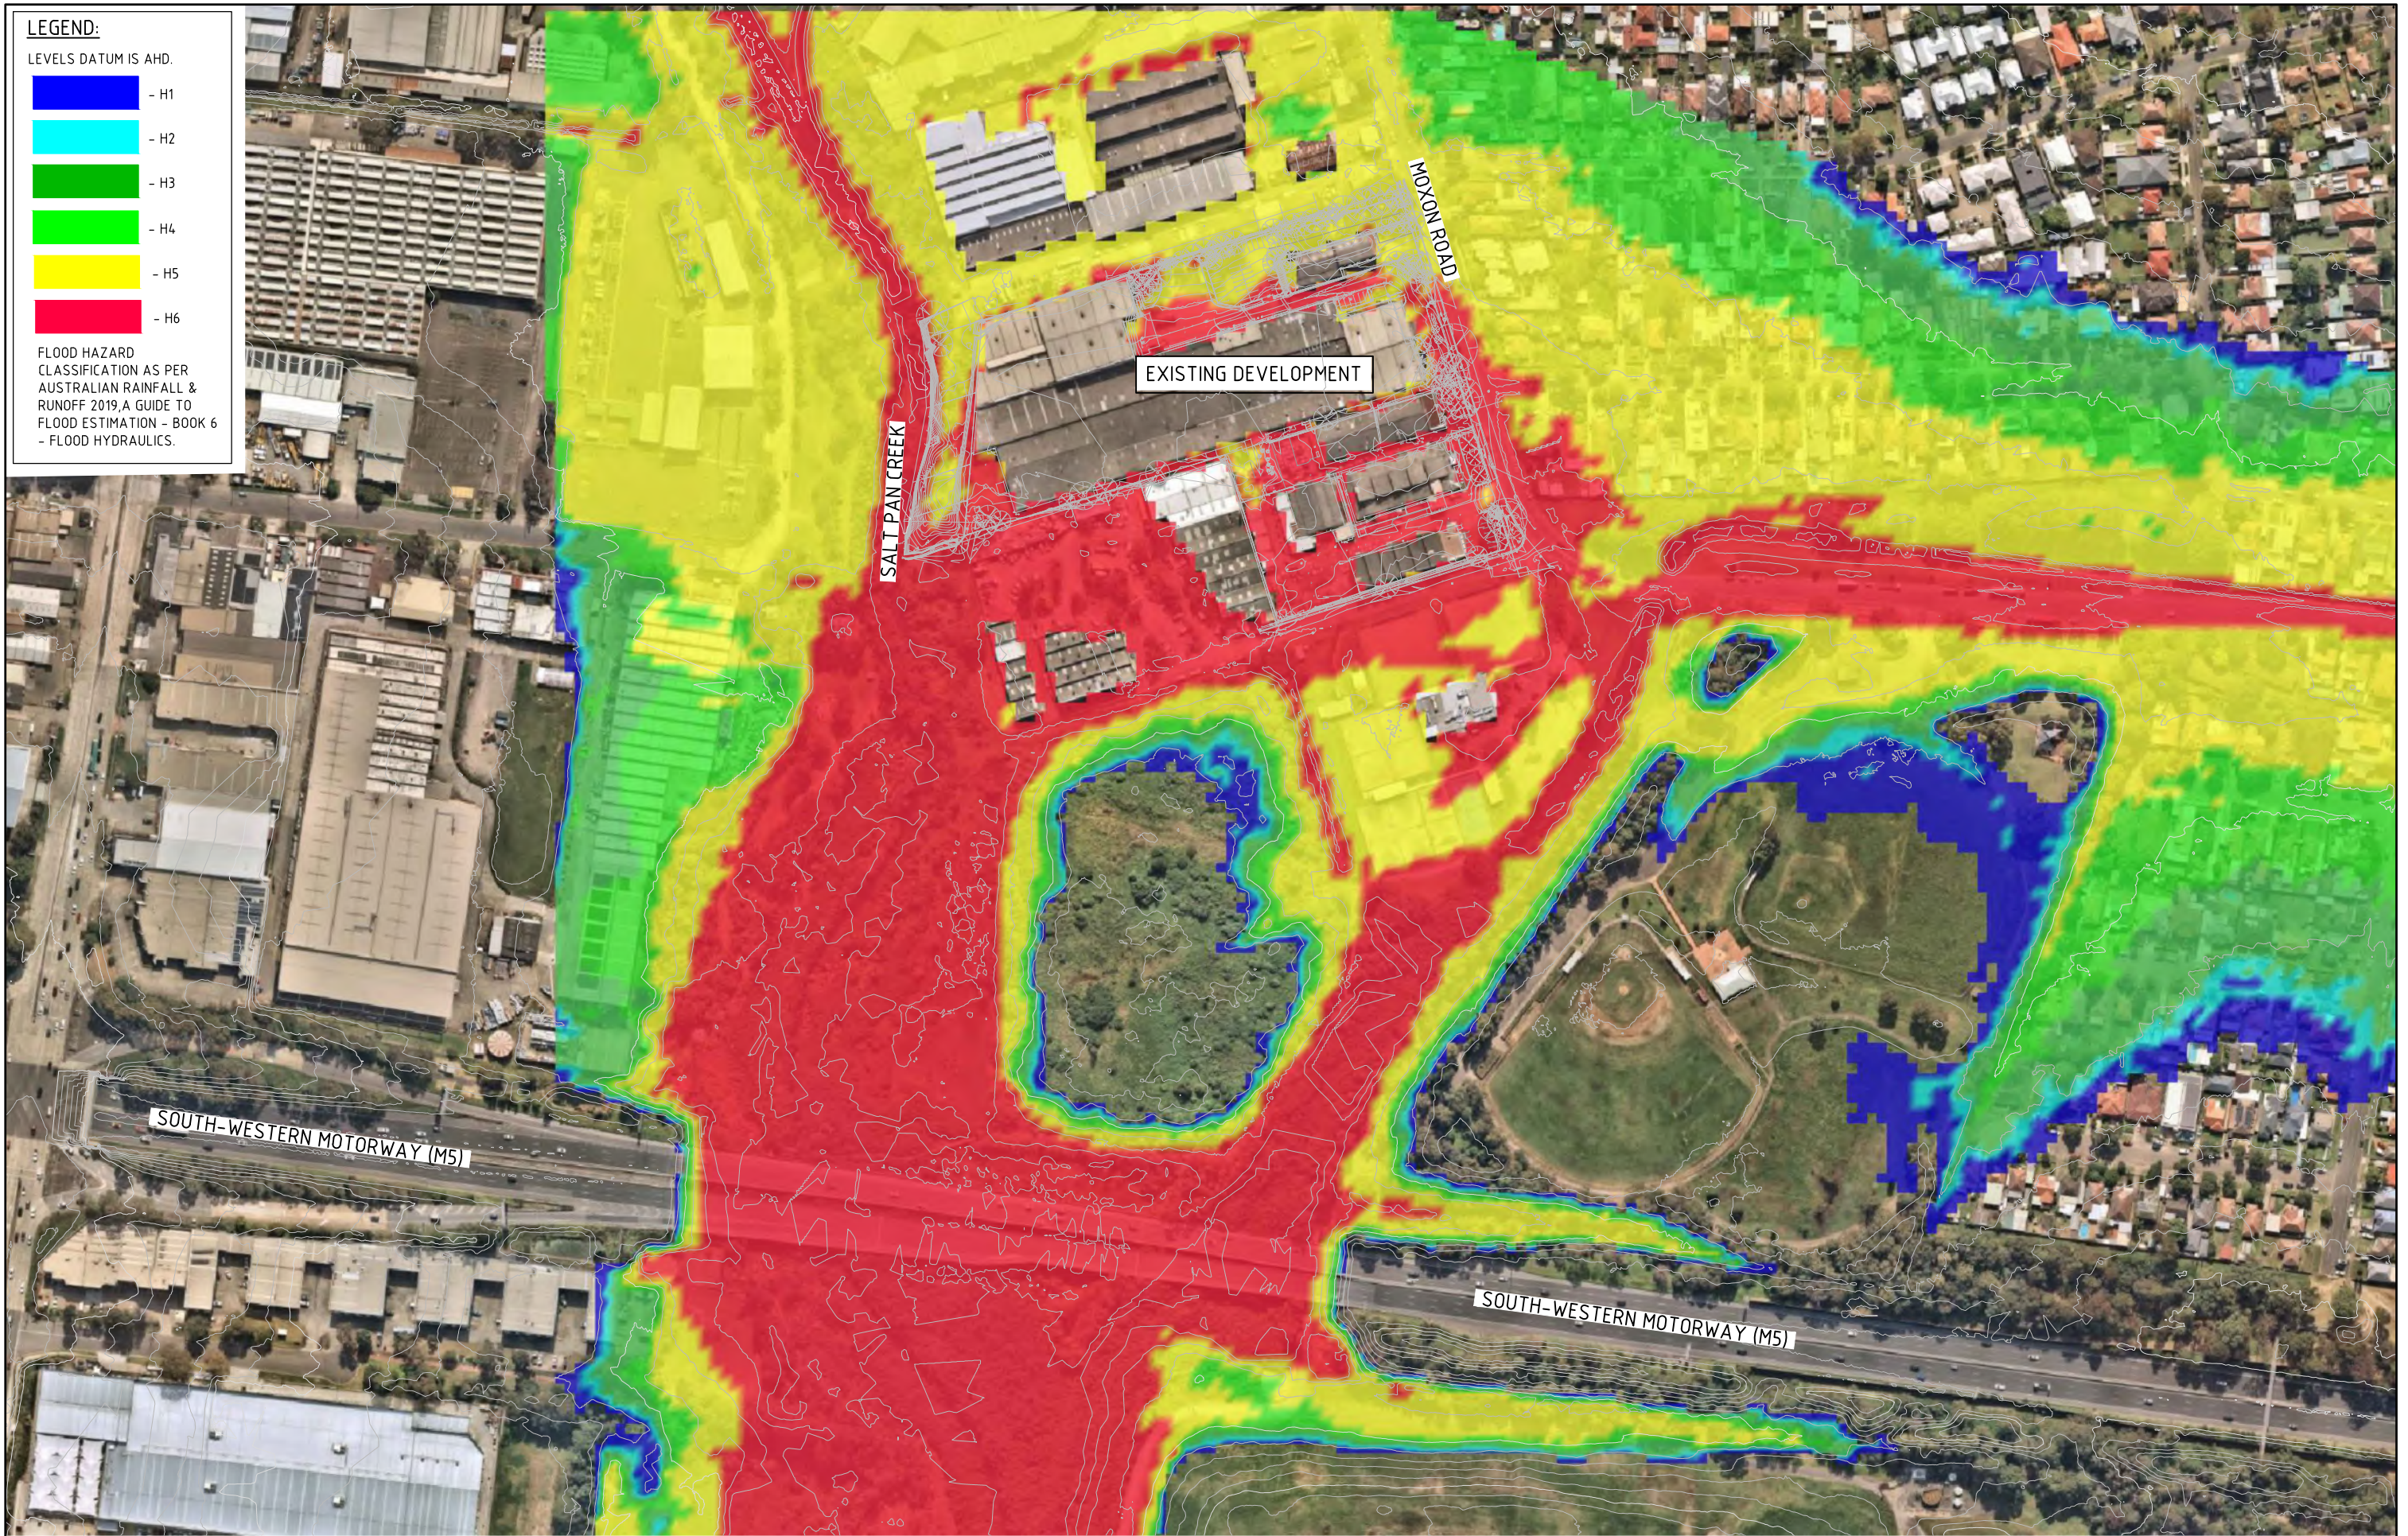

FOR APPROVAL




PMF FLOOD HAZARD-PRE DEVELOPMENT
SCALE 1:1500

15m 0 15 30 45 60 75 90 105 120 135 150m
SCALE 1:1500 AT A1 SIZE PLOT

ISSUED FOR APPROVAL	23.11.23	C
ISSUED FOR APPROVAL	29.09.23	B
ISSUED FOR INFORMATION	06.04.23	A
AMENDMENTS	DATE	ISSUE



PROJECT FLOODING ANALYSIS 45-57 MOXON ROAD, PUNCHBOWL NSW, 2196						
DESIGNED DS	DRAWN JW	DATE OCT '22	CHECKED DS	SIZE A1	SCALE AS SHOWN	CAD REF: C013924.01-F252

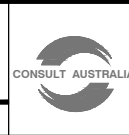

Costin Roe Consulting Pty Ltd.
ABN 50 003 696 446
PO Box N419 Sydney NSW 1220
Level 4, 8 Windmill Street, Millers Point NSW 2000
p: +61 2 9251 7699 e: mail@costinroe.com.au
f: +61 2 9241 3731 w: costinroe.com.au



DRAWING TITLE PMF FLOOD HAZARD PRE DEVELOPMENT		ISSUE C
DRAWING No C013924.01-F252		


LEGEND:

LEVELS DATUM IS AHD.


— 30.00 — - FLOOD LEVEL CONTOUR (MAJOR)
1.0m INTERVALS

— 30.20 — - FLOOD LEVEL CONTOUR (MINOR)
0.2m INTERVALS

DEPTH RANGE			
No.	FROM DEPTH	TO DEPTH	COLOUR
1	0.000	0.500	Green
2	0.500	1.000	Light Green
3	1.000	1.500	Blue
4	1.500	2.000	Dark Blue
5	2.000	2.500	Very Dark Blue
6	2.500	5.000	Black

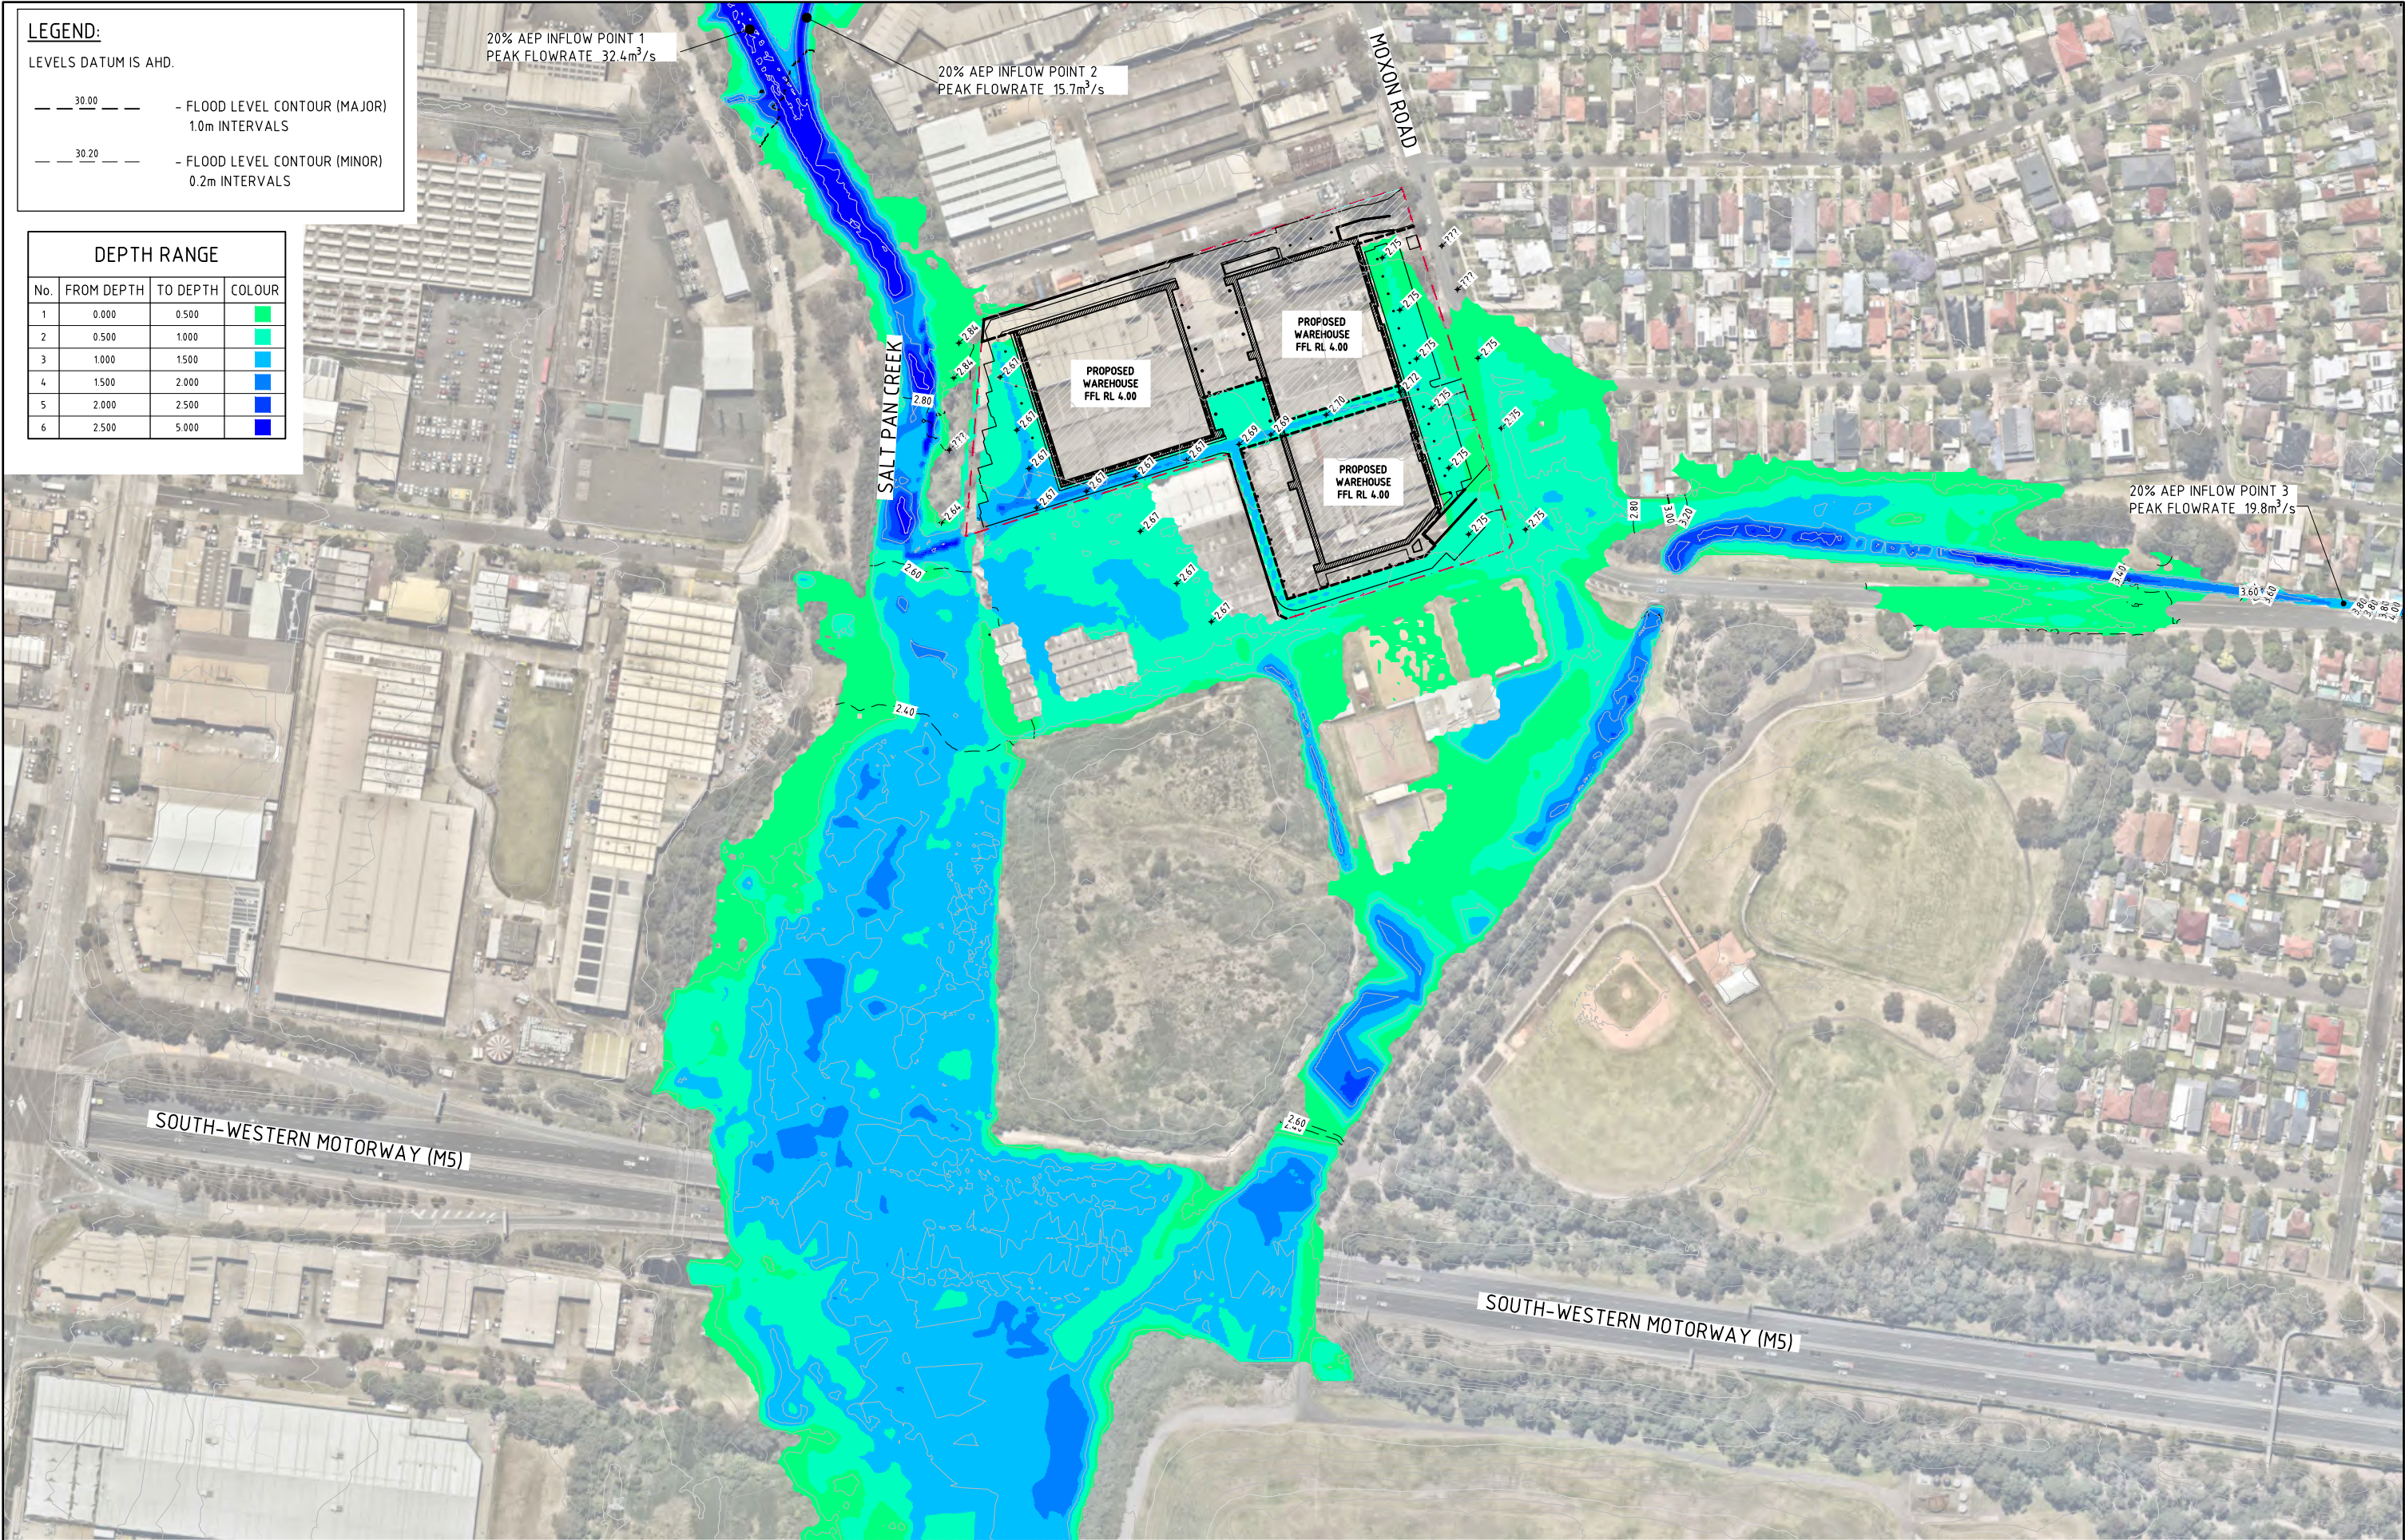

FOR APPROVAL

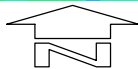

20% AEP FLOOD LEVELS AND DEPTHS-POST DEVELOPMENT
SCALE 1:1500

15m 0 15 30 45 60 75 90 105 120 135 150m
SCALE 1:1500 AT A1 SIZE PLOT

ISSUED FOR APPROVAL	17.11.23	B
ISSUED FOR INFORMATION	04.10.23	A
AMENDMENTS	DATE	ISSUE



PROJECT FLOODING ANALYSIS 45-57 MOXON ROAD, PUNCHBOWL NSW, 2196					
DESIGNED DS	DRAWN JW	DATE OCT '22	CHECKED DS	SIZE A1	SCALE AS SHOWN
CAD REF: C013924.01-F300					





Costin Roe Consulting Pty Ltd.
ABN 50 003 696 446
PO Box N419 Sydney NSW 1220
Level 4, 8 Windmill Street, Millers Point NSW 2000
p: +61 2 9251 7699 e: mail@costinroe.com.au
f: +61 2 9241 3731 w: costinroe.com.au




DRAWING TITLE 20% AEP FLOOD LEVELS AND DEPTHS-POST DEVELOPMENT 90 MIN DURATION	
DRAWING No C013924.01-F300	ISSUE B

VELOCITY (m/s)			
No.	FROM DEPTH	TO DEPTH	COLOUR
1	0.000	0.500	Light Green
2	0.500	1.000	Yellow
3	1.000	1.500	Orange
4	1.500	2.000	Dark Orange
5	2.000	2.500	Red
6	2.500	5.000	Dark Red

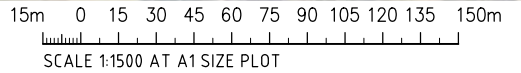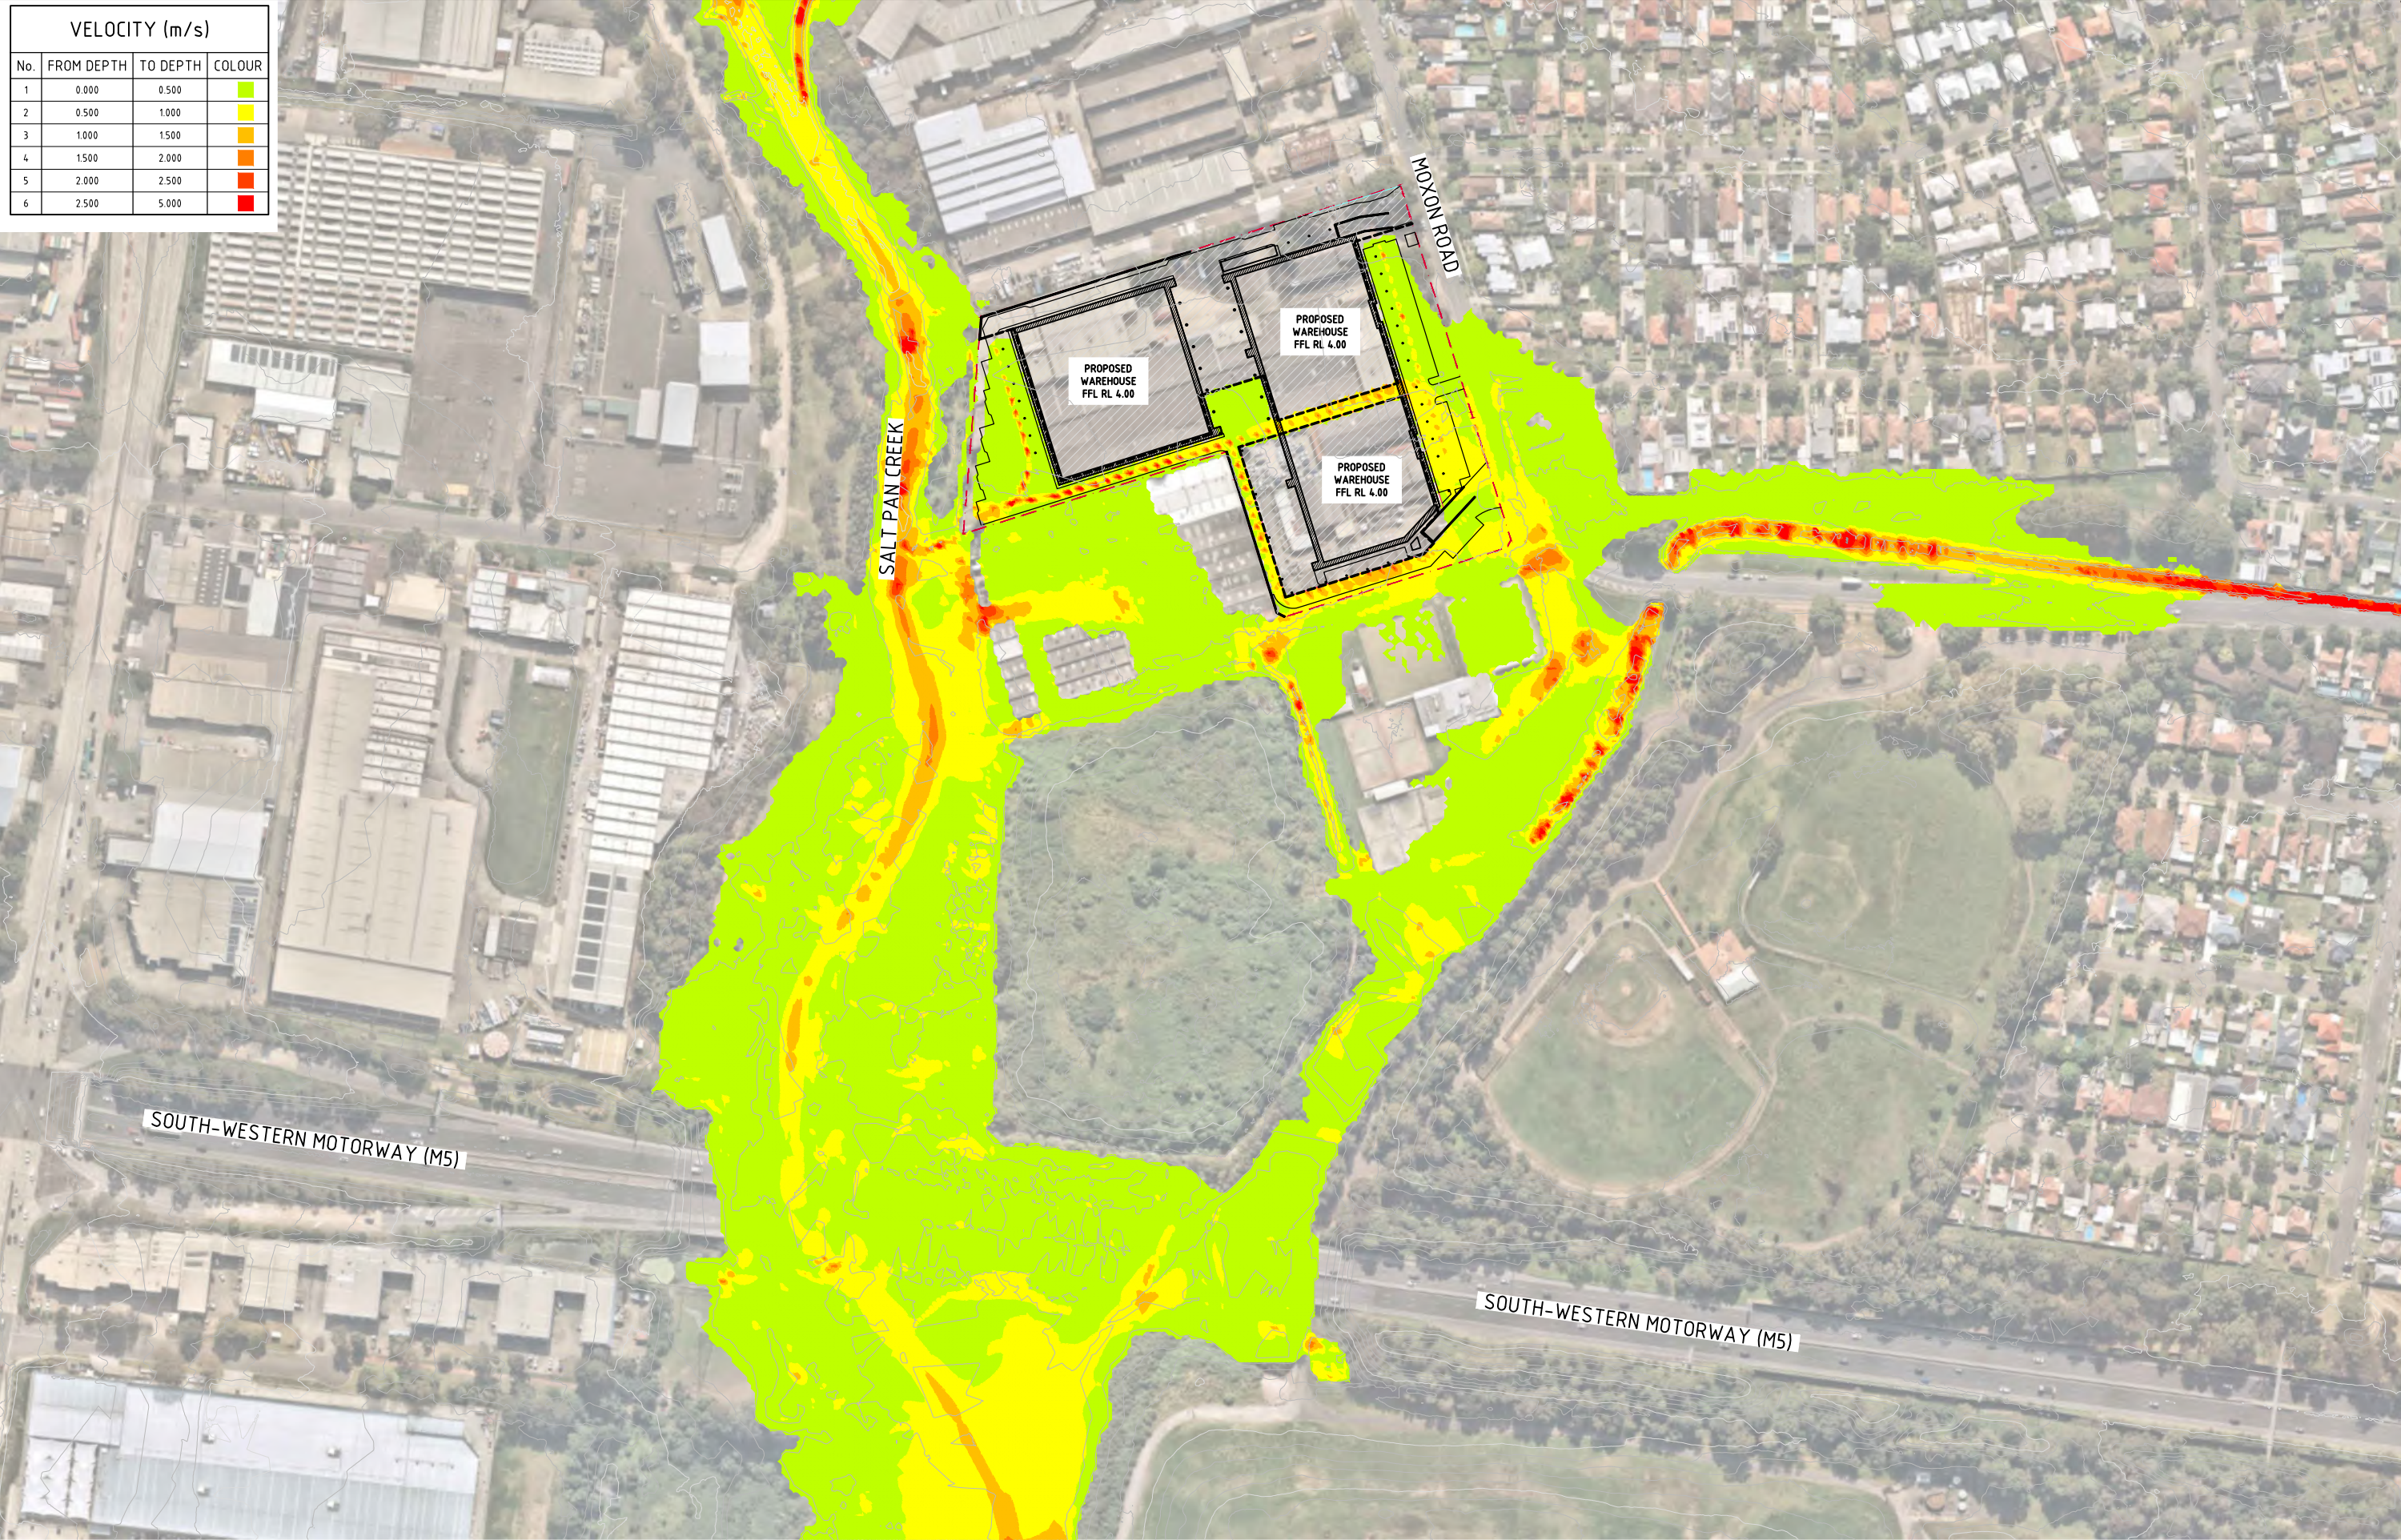

FOR APPROVAL

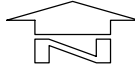

20% AEP FLOOD VELOCITY-POST DEVELOPMENT
SCALE 1:1500

ISSUED FOR APPROVAL	23.11.23	B
ISSUED FOR APPROVAL	04.10.23	A
AMENDMENTS	DATE	ISSUE



PROJECT FLOODING ANALYSIS 45-57 MOXON ROAD, PUNCHBOWL NSW, 2196					
DESIGNED DS	DRAWN JW	DATE OCT '22	CHECKED DS	SIZE A1	SCALE AS SHOWN
CAD REF: C013924.01- F17					




Costin Roe Consulting Pty Ltd.
ABN 50 003 696 446
PO Box N419 Sydney NSW 1220
Level 4, 8 Windmill Street, Millers Point NSW 2000
p: +61 2 9251 7699 e: mail@costinroe.com.au
f: +61 2 9241 3731 w: costinroe.com.au




DRAWING TITLE 20% AEP FLOOD VELOCITY POST DEVELOPMENT	
DRAWING No C013924.01-F17	ISSUE B

LEGEND:

LEVELS DATUM IS AHD.

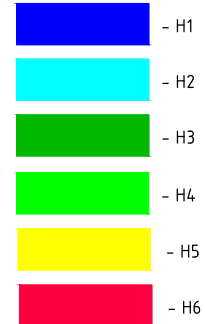

FLOOD HAZARD CLASSIFICATION AS PER AUSTRALIAN RAINFALL & RUNOFF 2019, A GUIDE TO FLOOD ESTIMATION - BOOK 6 - FLOOD HYDRAULICS.

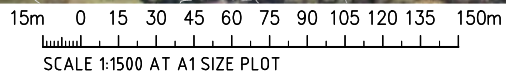

SCALE 1:1500 AT A1 SIZE PLOT

FOR APPROVAL



20% AEP FLOOD HAZARD-POST DEVELOPMENT
SCALE 1:1500

ARCHITECT



CLIENT



PROJECT
FLOODING ANALYSIS
45-57 MOXON ROAD, PUNCHBOWL
NSW, 2196

DESIGNED	DRAWN	DATE	CHECKED	SIZE	SCALE	CAD REF:
DS	JW	OCT '22	DS	A1	AS SHOWN	C013924.01-F302



Costin Roe Consulting Pty Ltd.
ABN 50 003 696 446
PO Box N419 Sydney NSW 1220
Level 4, 8 Windmill Street, Millers Point NSW 2000
p: +61 2 9251 7699 e: mail@costinroe.com.au
f: +61 2 9241 3731 w: costinroe.com.au



DRAWING TITLE
20% AEP FLOOD HAZARD
POST DEVELOPMENT

DRAWING No C013924.01-F302


ISSUE
B

LEGEND:
LEVELS DATUM IS AHD.

— 30.00 — - FLOOD LEVEL CONTOUR (MAJOR)
1.0m INTERVALS

— 30.20 — - FLOOD LEVEL CONTOUR (MINOR)
0.2m INTERVALS

DEPTH RANGE			
No.	FROM DEPTH	TO DEPTH	COLOUR
1	0.000	0.500	Green
2	0.500	1.000	Light Green
3	1.000	1.500	Blue
4	1.500	2.000	Dark Blue
5	2.000	2.500	Very Dark Blue
6	2.500	5.000	Black

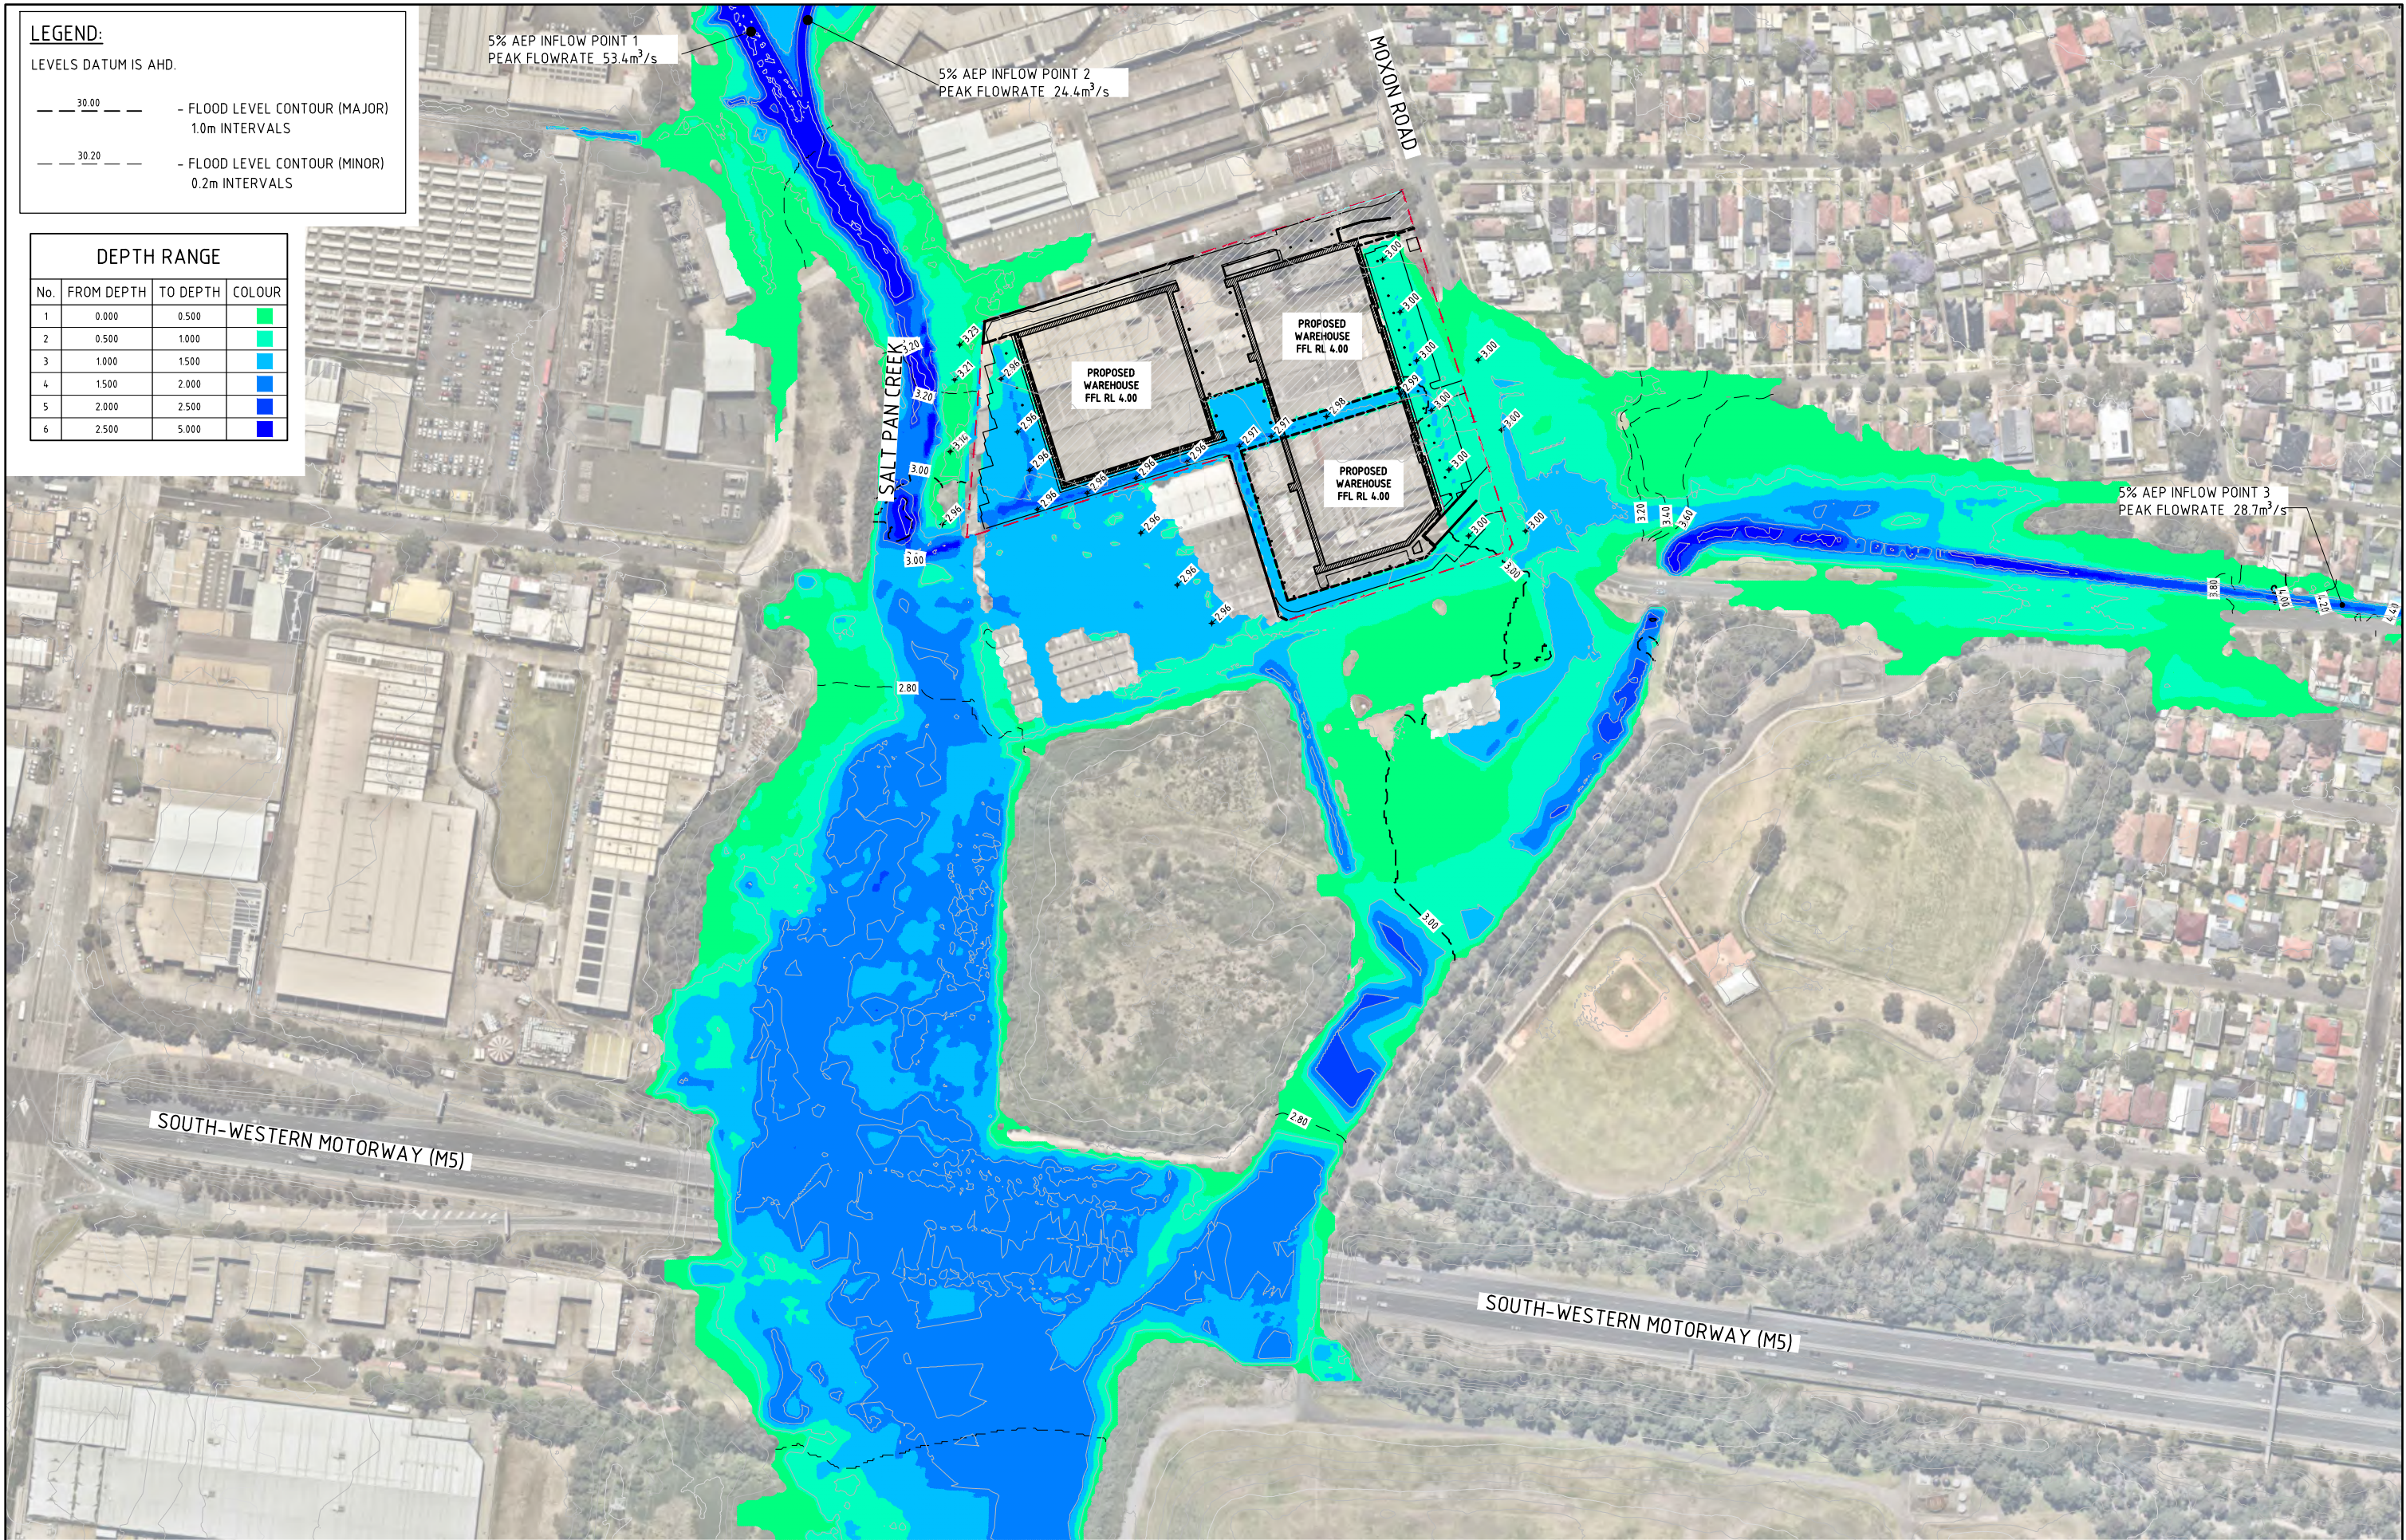

FOR APPROVAL



5% AEP FLOOD LEVELS AND DEPTHS-POST DEVELOPMENT
SCALE 1:1500

15m 0 15 30 45 60 75 90 105 120 135 150m
SCALE 1:1500 AT A1 SIZE PLOT

ISSUED FOR INFORMATION	17.11.23	B
ISSUED FOR INFORMATION	04.10.23	A
AMENDMENTS	DATE	ISSUE



PROJECT FLOODING ANALYSIS 45-57 MOXON ROAD, PUNCHBOWL NSW, 2196					
DESIGNED DS	DRAWN JW	DATE OCT '22	CHECKED DS	SIZE A1	SCALE AS SHOWN
CAD REF: C013924.01-F310					





Costin Roe Consulting Pty Ltd.
ABN 50 003 696 446
PO Box N419 Sydney NSW 1220
Level 4, 8 Windmill Street, Millers Point NSW 2000
p: +61 2 9251 7699 e: mail@costinroe.com.au w: costinroe.com.au



DRAWING TITLE 5% AEP FLOOD LEVELS AND DEPTHS-POST DEVELOPMENT	
DRAWING No C013924.01-F310	ISSUE B

VELOCITY (m/s)			
No.	FROM DEPTH	TO DEPTH	COLOUR
1	0.000	0.500	Light Green
2	0.500	1.000	Yellow
3	1.000	1.500	Orange
4	1.500	2.000	Dark Orange
5	2.000	2.500	Red
6	2.500	5.000	Dark Red

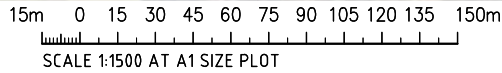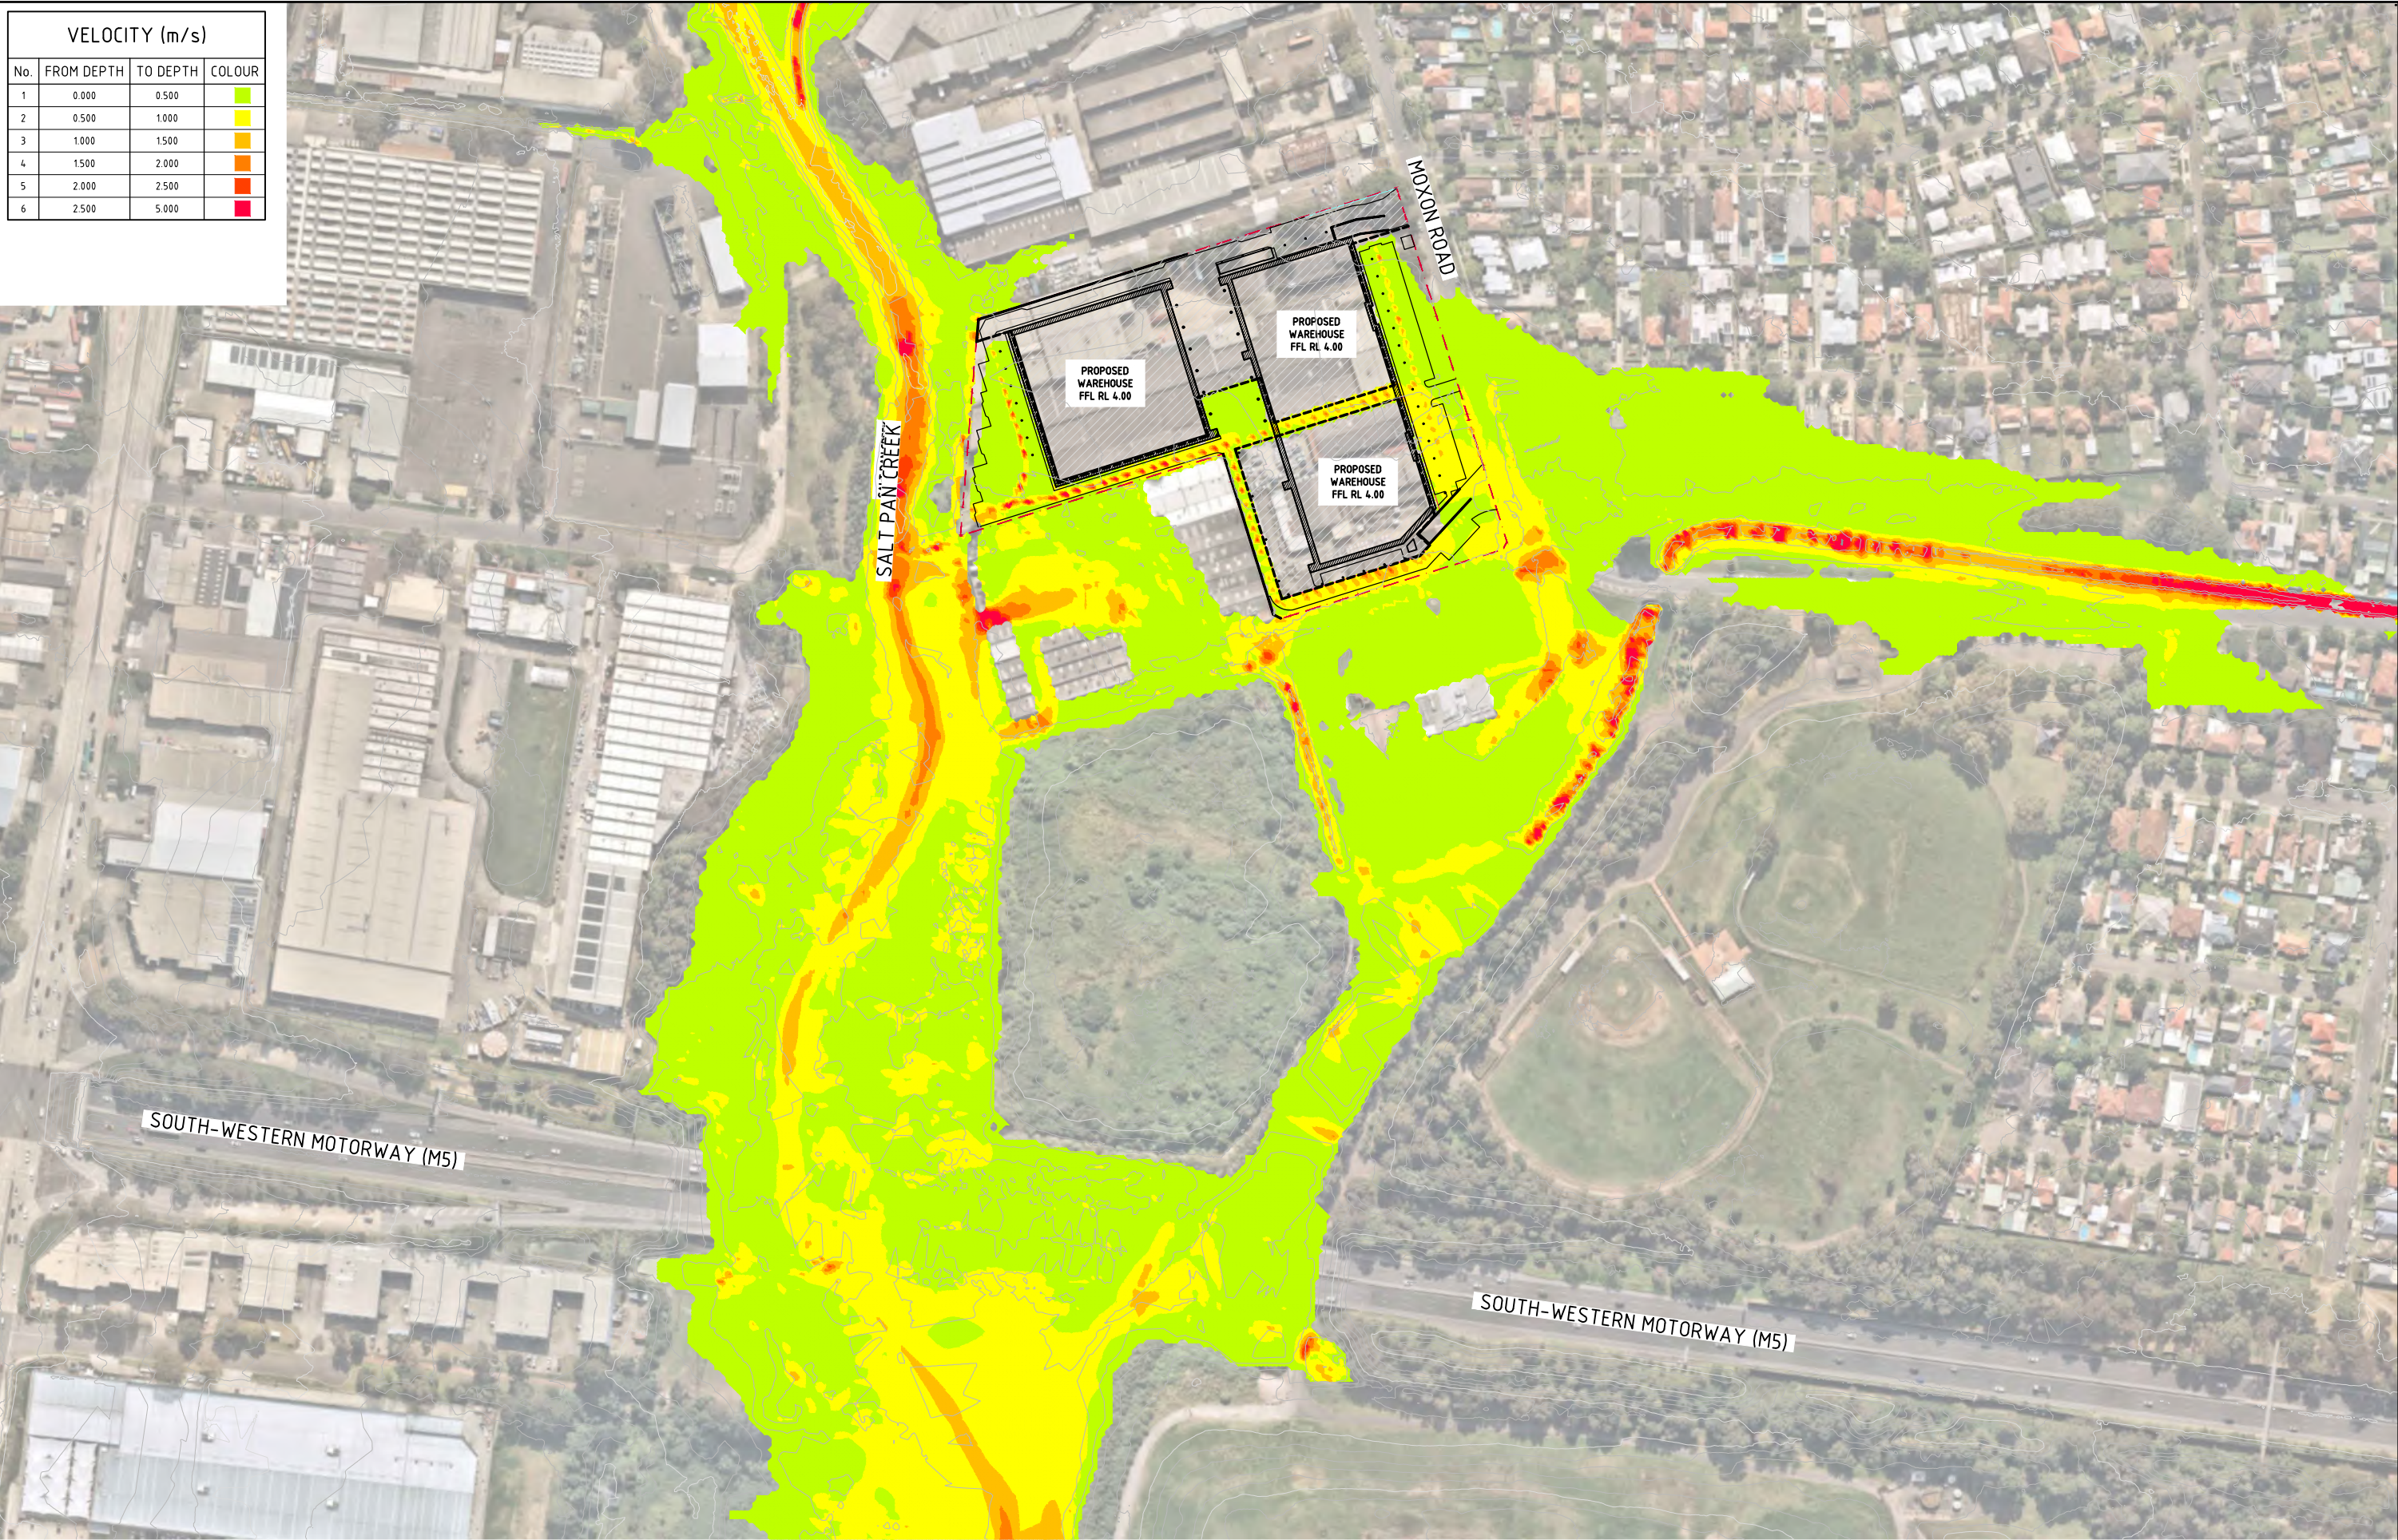

FOR APPROVAL



5% AEP FLOOD VELOCITY-POST DEVELOPMENT
SCALE 1:1500

ISSUED FOR APPROVAL			
ISSUED FOR APPROVAL			
AMENDMENTS			
	18.0124	B	
	04.10.23	A	
	DATE	ISSUE	



PROJECT FLOODING ANALYSIS 45-57 MOXON ROAD, PUNCHBOWL NSW, 2196							
DESIGNED DS	DRAWN JW	DATE OCT '22	CHECKED DS	SIZE A1	SCALE AS SHOWN	CAD REF: C013924.01-F311	



Costin Roe Consulting Pty Ltd.
ABN 50 003 696 446
PO Box N419 Sydney NSW 1220
Level 4, 8 Windmill Street, Millers Point NSW 2000
p: +61 2 9251 7699 f: +61 2 9241 3731
e: mail@costinroe.com.au w: costinroe.com.au





DRAWING TITLE 5% AEP FLOOD VELOCITY POST DEVELOPMENT	
DRAWING No C013924.01-F311	ISSUE B

LEGEND:

LEVELS DATUM IS AHD.

- H1
- H2
- H3
- H4
- H5
- H6

FLOOD HAZARD CLASSIFICATION AS PER AUSTRALIAN RAINFALL & RUNOFF 2019 A GUIDE TO FLOOD ESTIMATION - BOOK 6 - FLOOD HYDRAULICS.

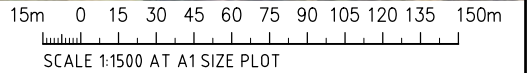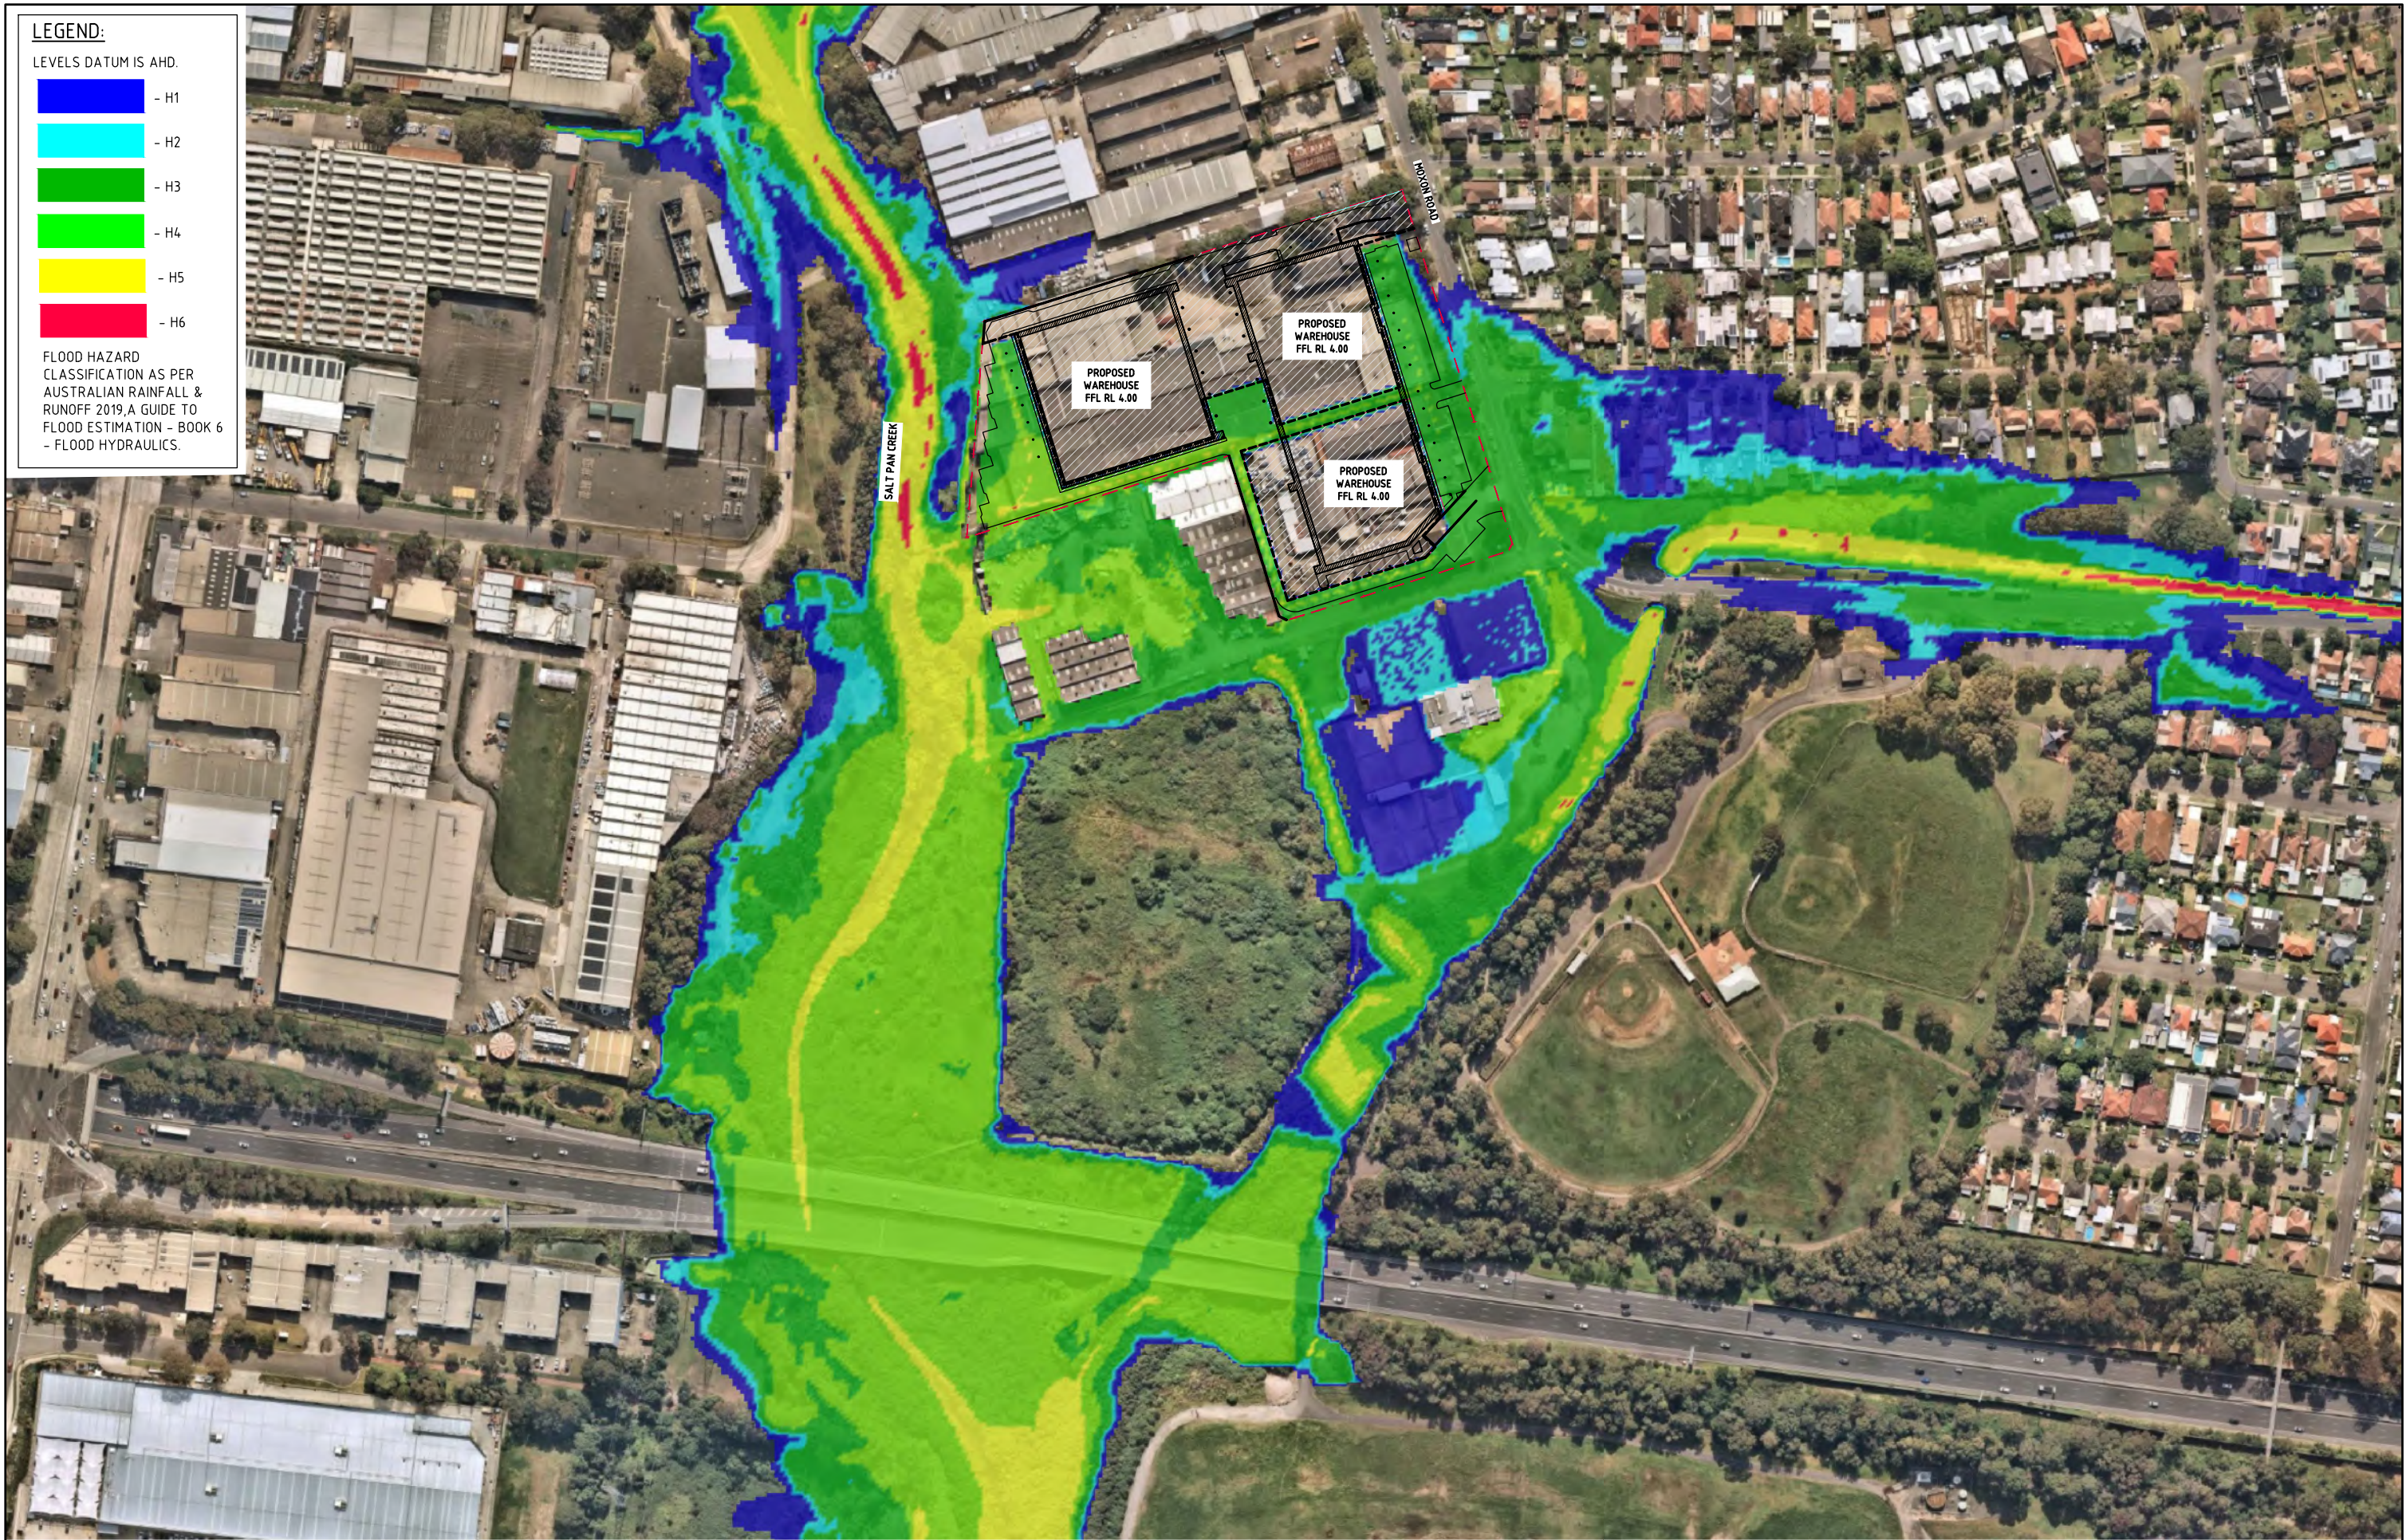

FOR APPROVAL



5% AEP FLOOD HAZARD-POST DEVELOPMENT
SCALE 1:1500

ISSUED FOR APPROVAL	18.0124	B
ISSUED FOR APPROVAL	04.10.23	A
AMENDMENTS	DATE	ISSUE

ARCHITECT

CLIENT

PROJECT
FLOODING ANALYSIS
45-57 MOXON ROAD, PUNCHBOWL
NSW, 2196

DESIGNED DS	DRAWN JW	DATE OCT '22	CHECKED DS	SIZE A1	SCALE AS SHOWN	CAD REF: C013924.01-F312
-------------	----------	--------------	------------	---------	----------------	--------------------------

Costin Roe Consulting Pty Ltd.
ABN 50 003 696 446

PO Box N419 Sydney NSW 1220
Level 4, 8 Windmill Street, Millers Point NSW 2000
p: +61 2 9251 7699 e: mail@costinroe.com.au
f: +61 2 9241 3731 w: costinroe.com.au

DRAWING TITLE
5% AEP FLOOD HAZARD POST DEVELOPMENT

DRAWING No C013924.01-F312

ISSUE B