




VELOCITY (m/s)			
No.	FROM DEPTH	TO DEPTH	COLOUR
1	0.000	0.500	
2	0.500	1.000	
3	1.000	1.500	
4	1.500	2.000	
5	2.000	2.500	
6	2.500	5.000	

FOR APPROVAL

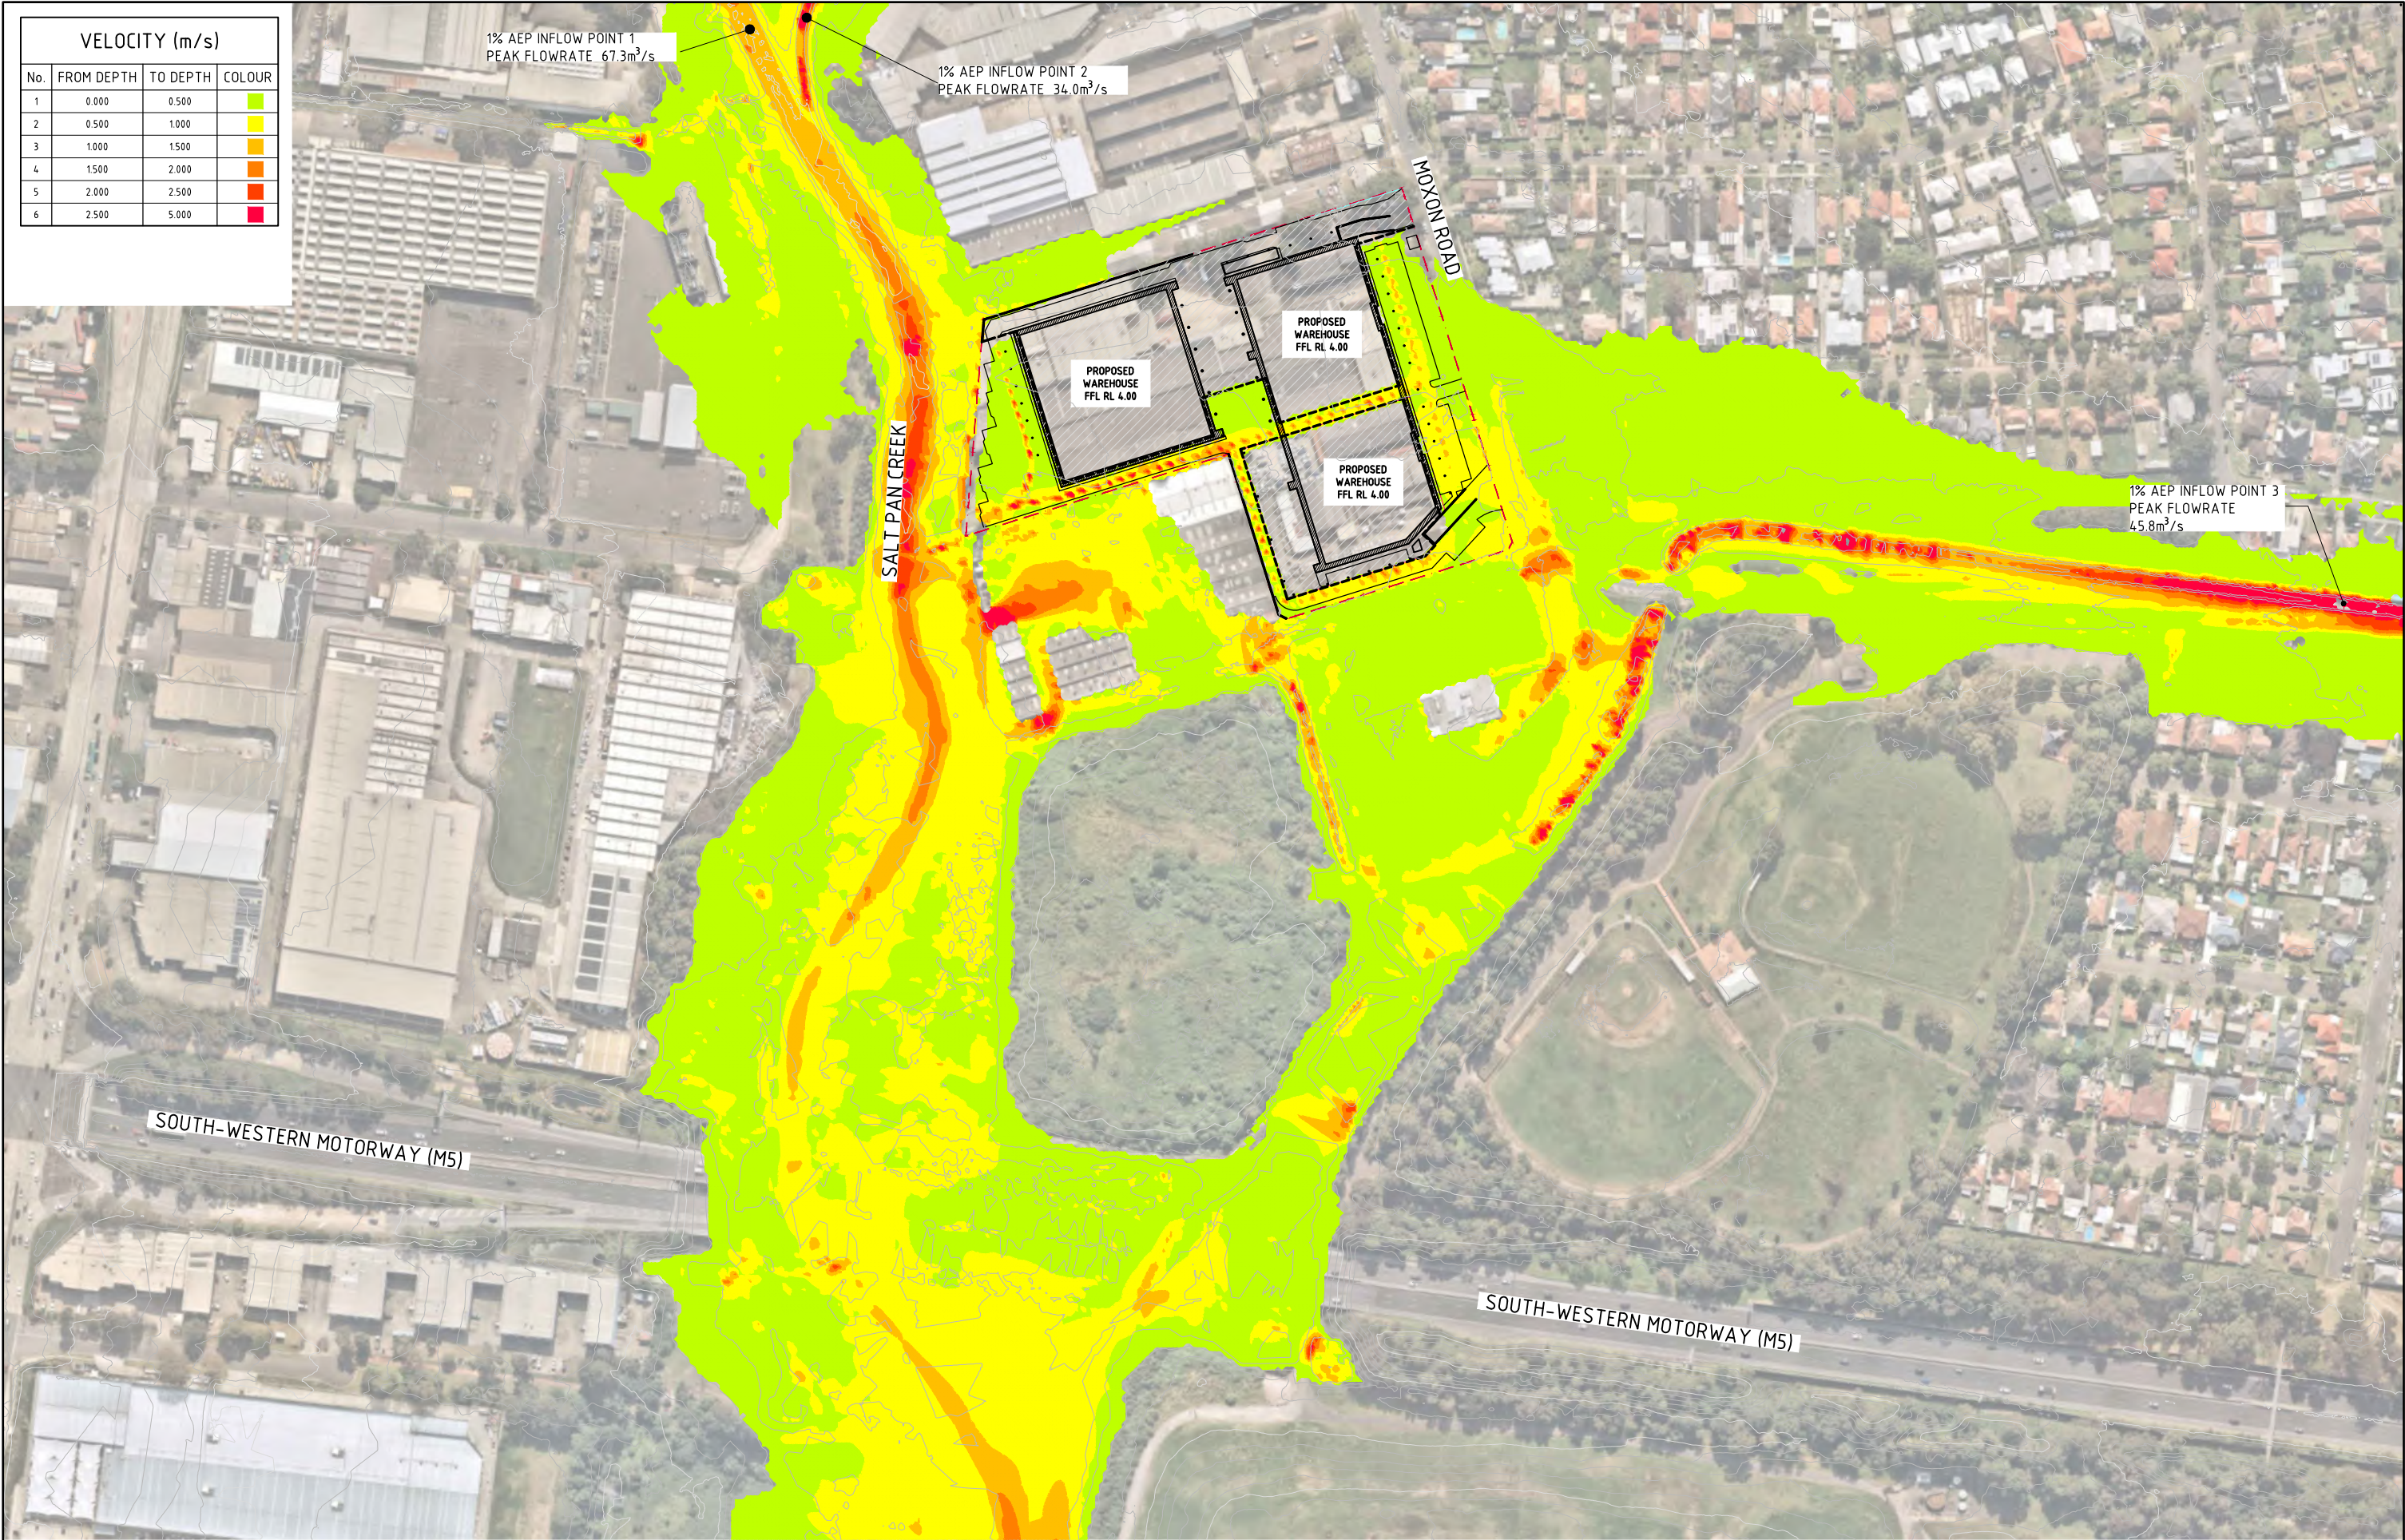

1% AEP FLOOD VELOCITY-POST DEVELOPMENT
SCALE 1:1500

15m 0 15 30 45 60 75 90 105 120 135 150m
SCALE 1:1500 AT A1 SIZE PLOT

ISSUED FOR APPROVAL			23.11.23	C
ISSUED FOR APPROVAL			04.10.23	B
ISSUED FOR INFORMATION			06.04.23	A
AMENDMENTS			DATE	ISSUE



PROJECT FLOODING ANALYSIS 45-57 MOXON ROAD, PUNCHBOWL NSW, 2196				
DESIGNED DS	DRAWN JW	DATE OCT '22	CHECKED DS	SIZE A1
SCALE AS SHOWN		CAD REF: C013924.01-F321		



Costin Roe Consulting Pty Ltd.
ABN 50 003 696 446
PO Box N419 Sydney NSW 1220
Level 4, 8 Windmill Street, Millers Point NSW 2000
p: +61 2 9251 7699 e: mail@costinroe.com.au
f: +61 2 9241 3731 w: costinroe.com.au





DRAWING TITLE 1% AEP FLOOD VELOCITY POST DEVELOPMENT 90 MIN DURATION	
DRAWING No C013924.01-F321	ISSUE C

LEGEND:

LEVELS DATUM IS AHD.



FLOOD HAZARD
CLASSIFICATION AS PER
AUSTRALIAN RAINFALL &
RUNOFF 2019, A GUIDE TO
FLOOD ESTIMATION - BOOK 6
- FLOOD HYDRAULICS.

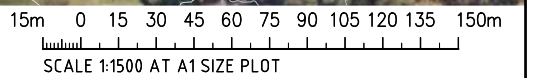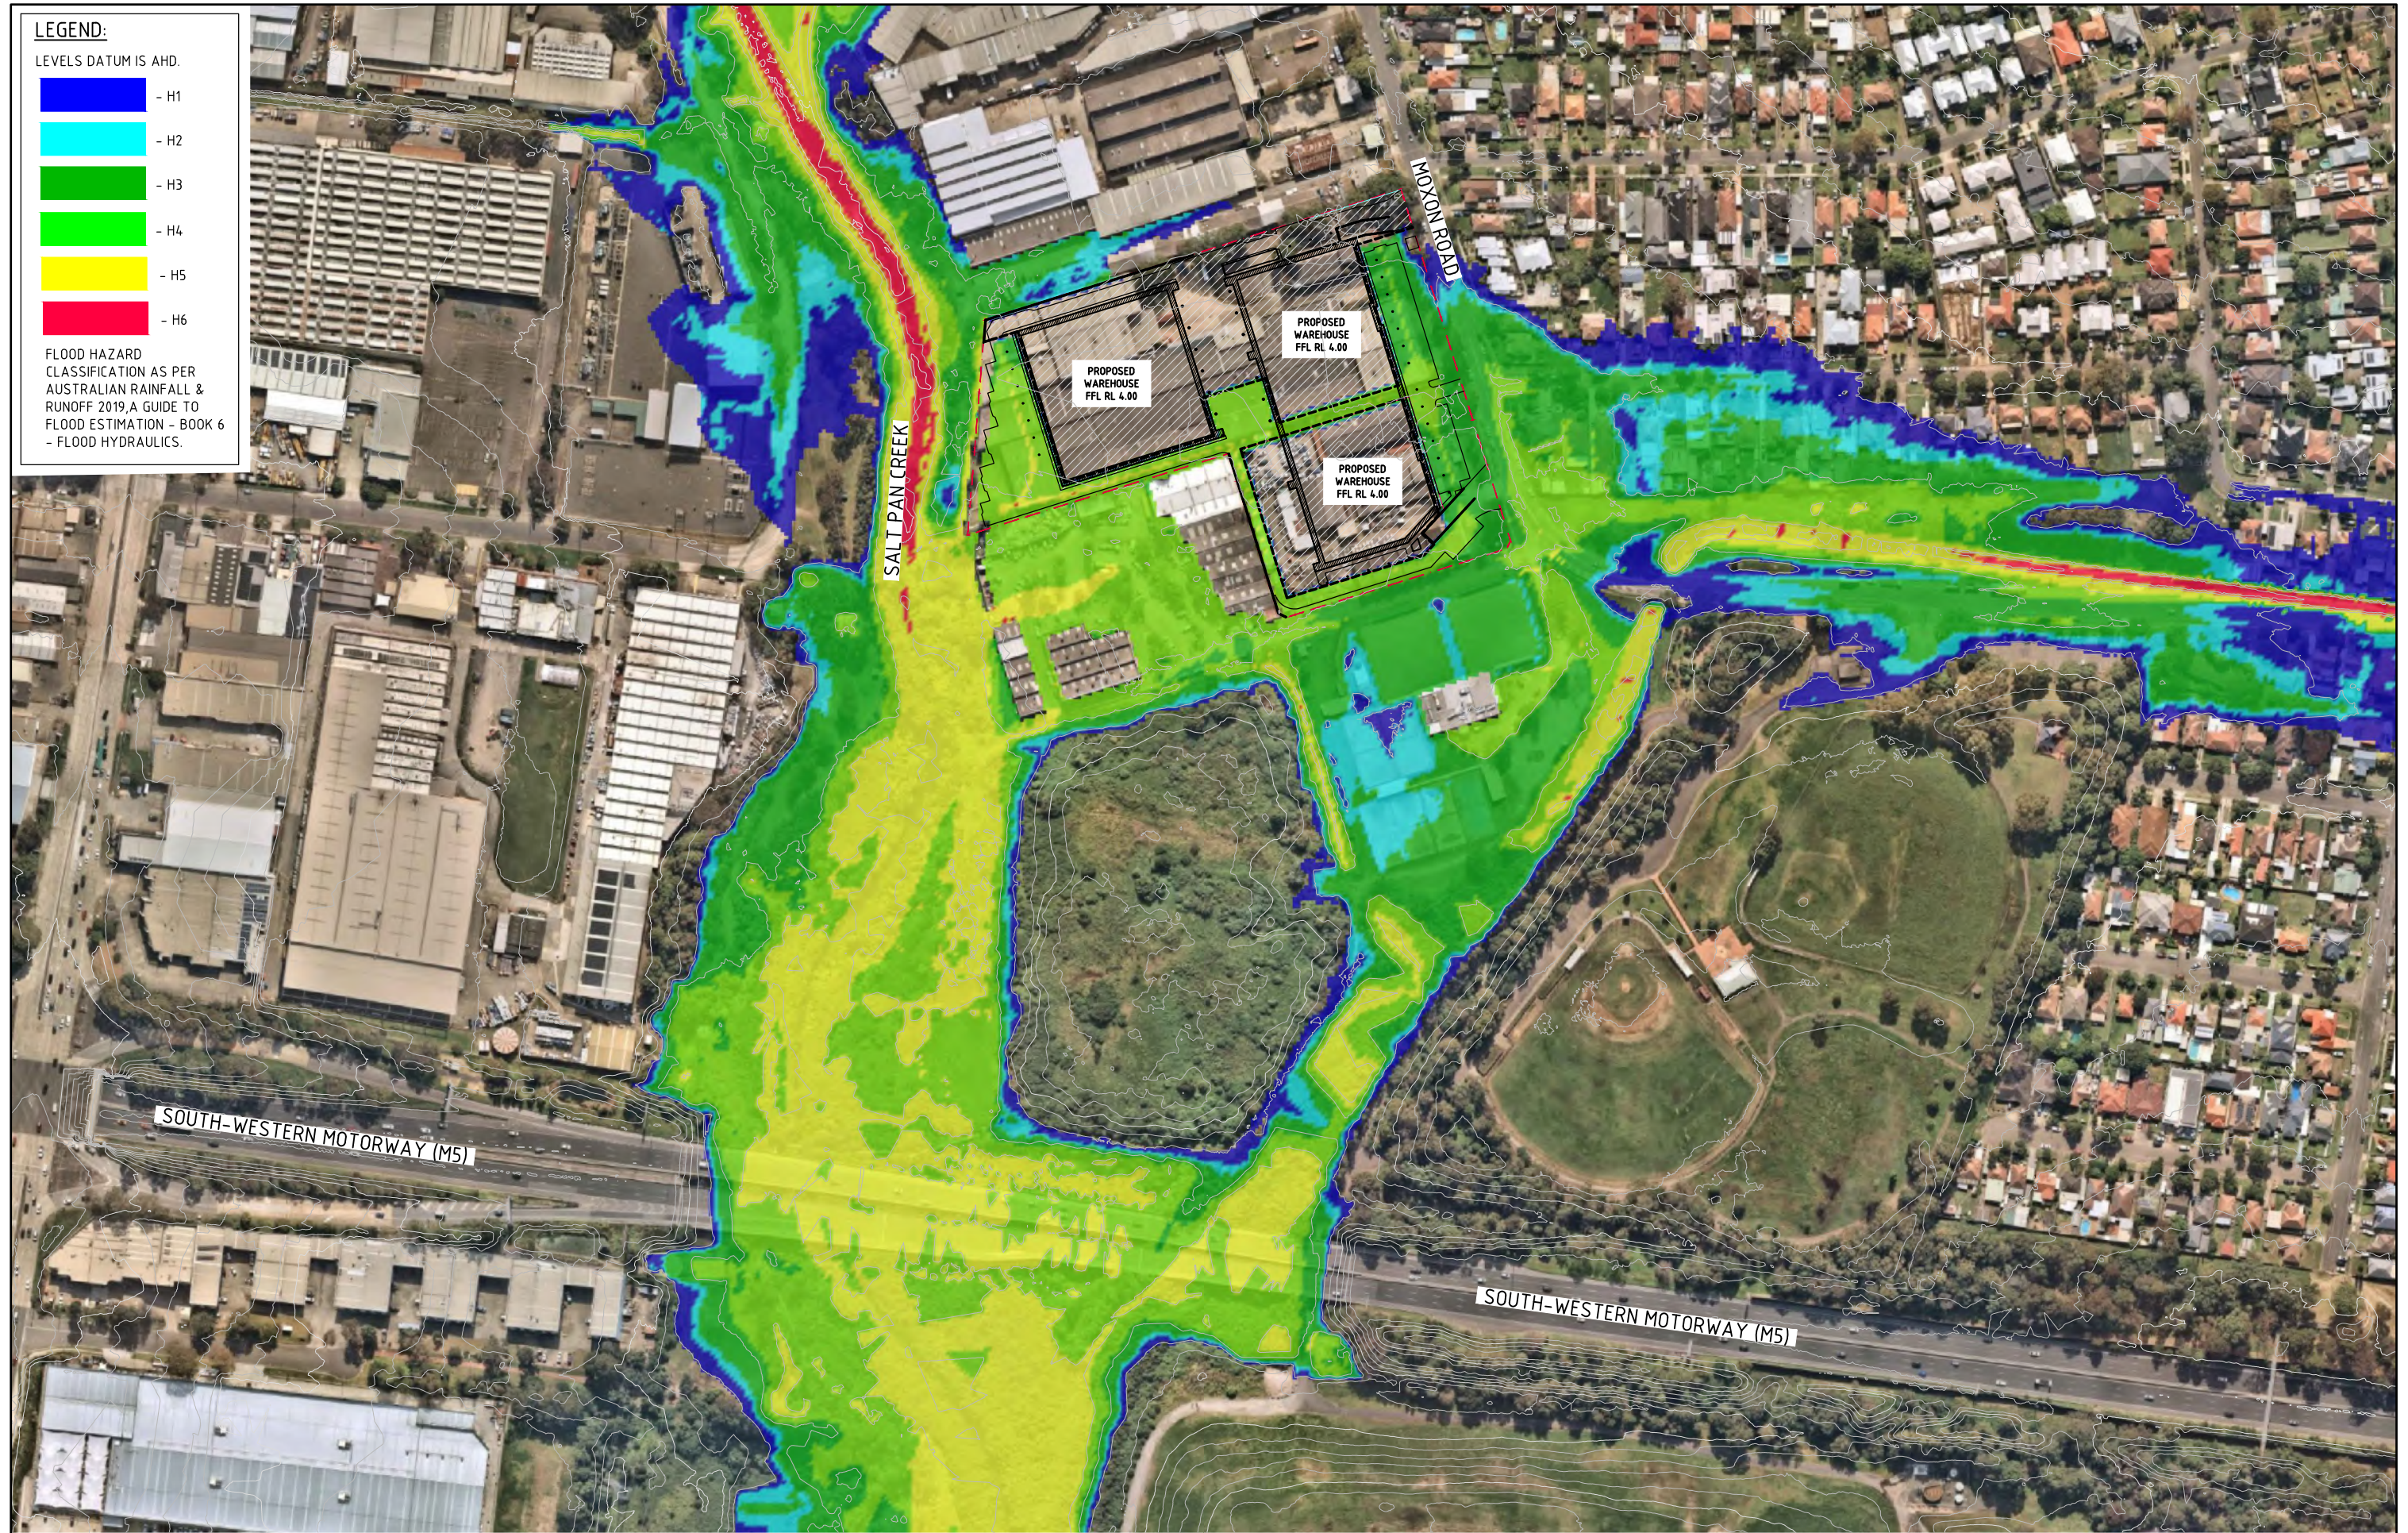

SCALE 1:1500 AT A1 SIZE PLOT

FOR APPROVAL




1% AEP FLOOD HAZARD-POST DEVELOPMENT
SCALE 1:1500

ISSUED FOR APPROVAL	23.11.23	C
ISSUED FOR APPROVAL	04.10.23	B
ISSUED FOR INFORMATION	06.04.23	A
AMENDMENTS	DATE	ISSUE



PROJECT FLOODING ANALYSIS 45-57 MOXON ROAD, PUNCHBOWL NSW, 2196					
DESIGNED DS	DRAWN JW	DATE OCT '22	CHECKED DS	SIZE A1	SCALE AS SHOWN
			CAD REF: C013924.01-F322		

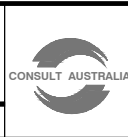

Costin Roe Consulting Pty Ltd.
ABN 50 003 696 446
PO Box N419 Sydney NSW 1220
Level 4, 8 Windmill Street, Millers Point NSW 2000
p: +61 2 9251 7699 e: mail@costinroe.com.au
f: +61 2 9241 3731 w: costinroe.com.au



DRAWING TITLE 1% AEP FLOOD HAZARD POST DEVELOPMENT		ISSUE C
DRAWING No C013924.01-F322		


LEGEND:

LEVELS DATUM IS AHD.

— 30.00 — - FLOOD LEVEL CONTOUR (MAJOR)
1.0m INTERVALS

— 30.20 — - FLOOD LEVEL CONTOUR (MINOR)
0.2m INTERVALS

DEPTH RANGE			
No.	FROM DEPTH	TO DEPTH	COLOUR
1	0.000	0.500	Green
2	0.500	1.000	Light Green
3	1.000	1.500	Blue
4	1.500	2.000	Dark Blue
5	2.000	2.500	Very Dark Blue
6	2.500	5.000	Black

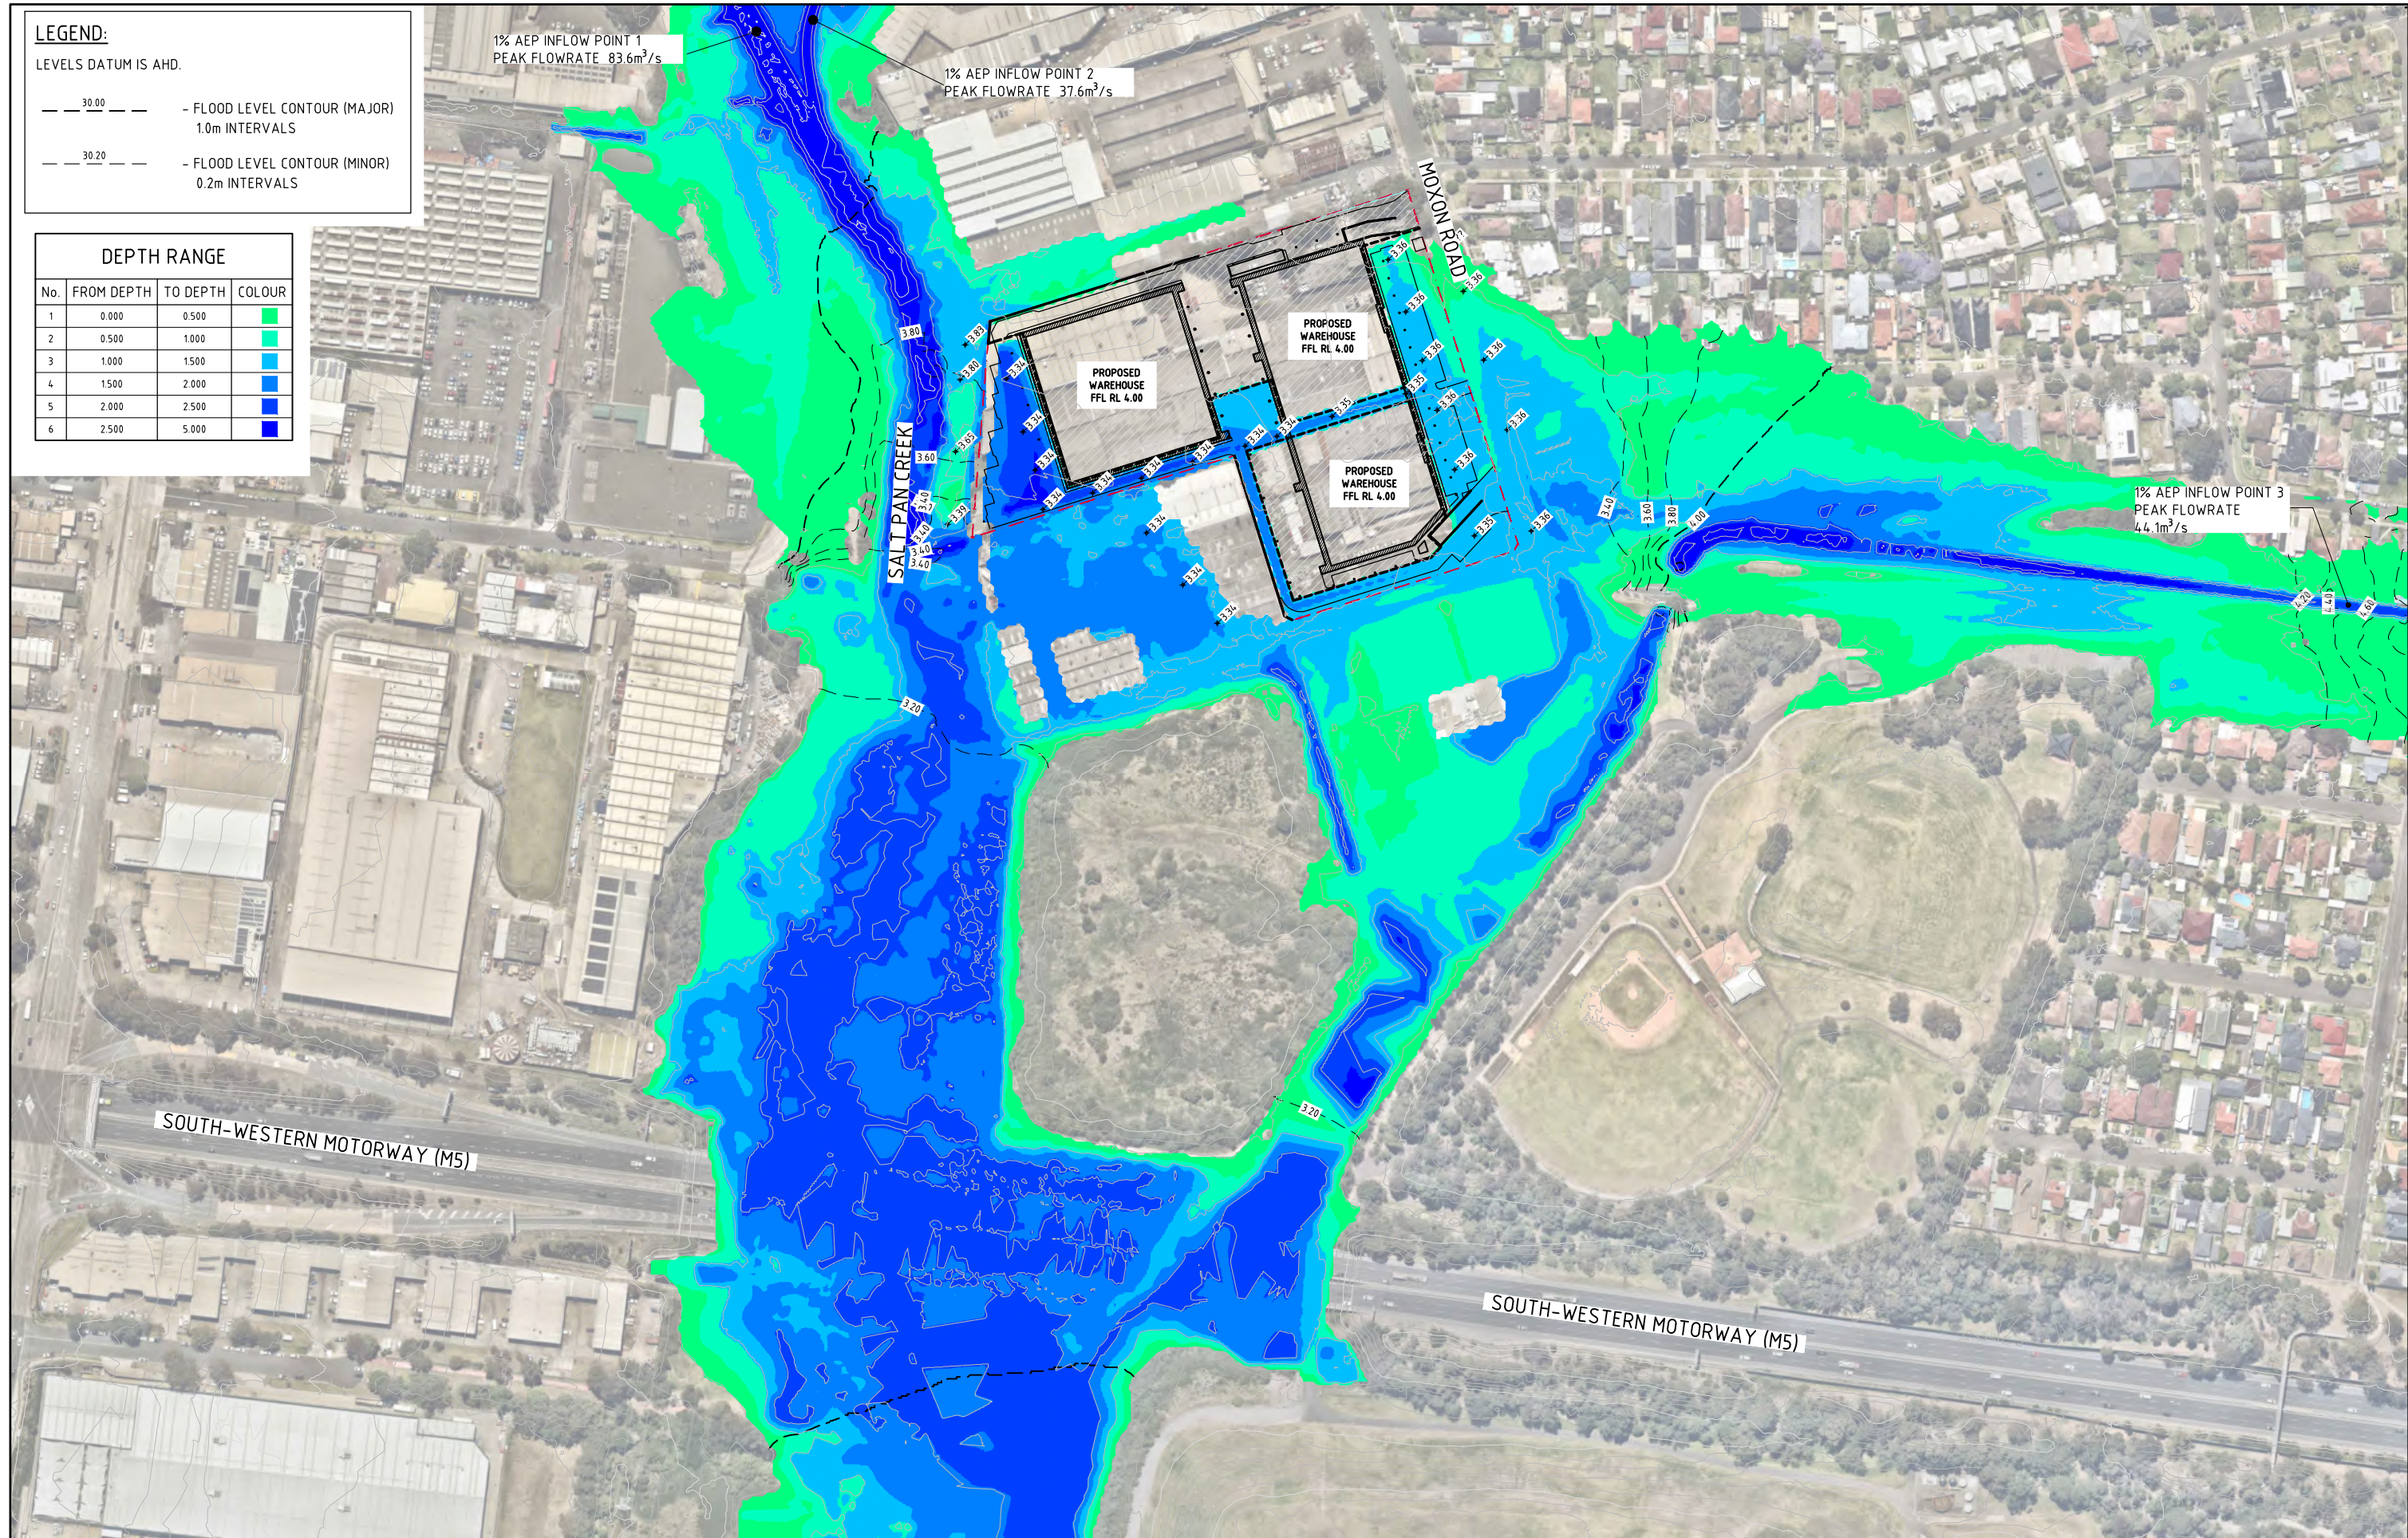

FOR APPROVAL



1% AEP FLOOD LEVELS AND DEPTHS-POST DEVELOPMENT-90 MIN DURATION
SCALE 1:1500

15m 0 15 30 45 60 75 90 105 120 135 150m
SCALE 1:1500 AT A1 SIZE PLOT

ISSUED FOR APPROVAL	19.01.24	A
AMENDMENTS	DATE	ISSUE



PROJECT FLOODING ANALYSIS 45-57 MOXON ROAD, PUNCHBOWL NSW, 2196						
DESIGNED DS	DRAWN JW	DATE OCT '22	CHECKED DS	SIZE A1	SCALE AS SHOWN	CAD REF: C013924.01-F323



Costin Roe Consulting Pty Ltd.
ABN 50 003 696 446
PO Box N419 Sydney NSW 1220
Level 4, 8 Windmill Street, Millers Point NSW 2000
p: +61 2 9251 7699 f: +61 2 9241 3731
e: mail@costinroe.com.au w: costinroe.com.au



DRAWING TITLE 1% AEP FLOOD LEVELS AND DEPTHS-POST DEVELOPMENT 90 MIN DURATION		ISSUE A
DRAWING No C013924.01-F323		


LEGEND:

LEVELS DATUM IS AHD.

— 30.00 — - FLOOD LEVEL CONTOUR (MAJOR)
1.0m INTERVALS

— 30.20 — - FLOOD LEVEL CONTOUR (MINOR)
0.2m INTERVALS

DEPTH RANGE			
No.	FROM DEPTH	TO DEPTH	COLOUR
1	0.000	0.500	Green
2	0.500	1.000	Light Green
3	1.000	1.500	Blue
4	1.500	2.000	Dark Blue
5	2.000	2.500	Very Dark Blue
6	2.500	5.000	Black

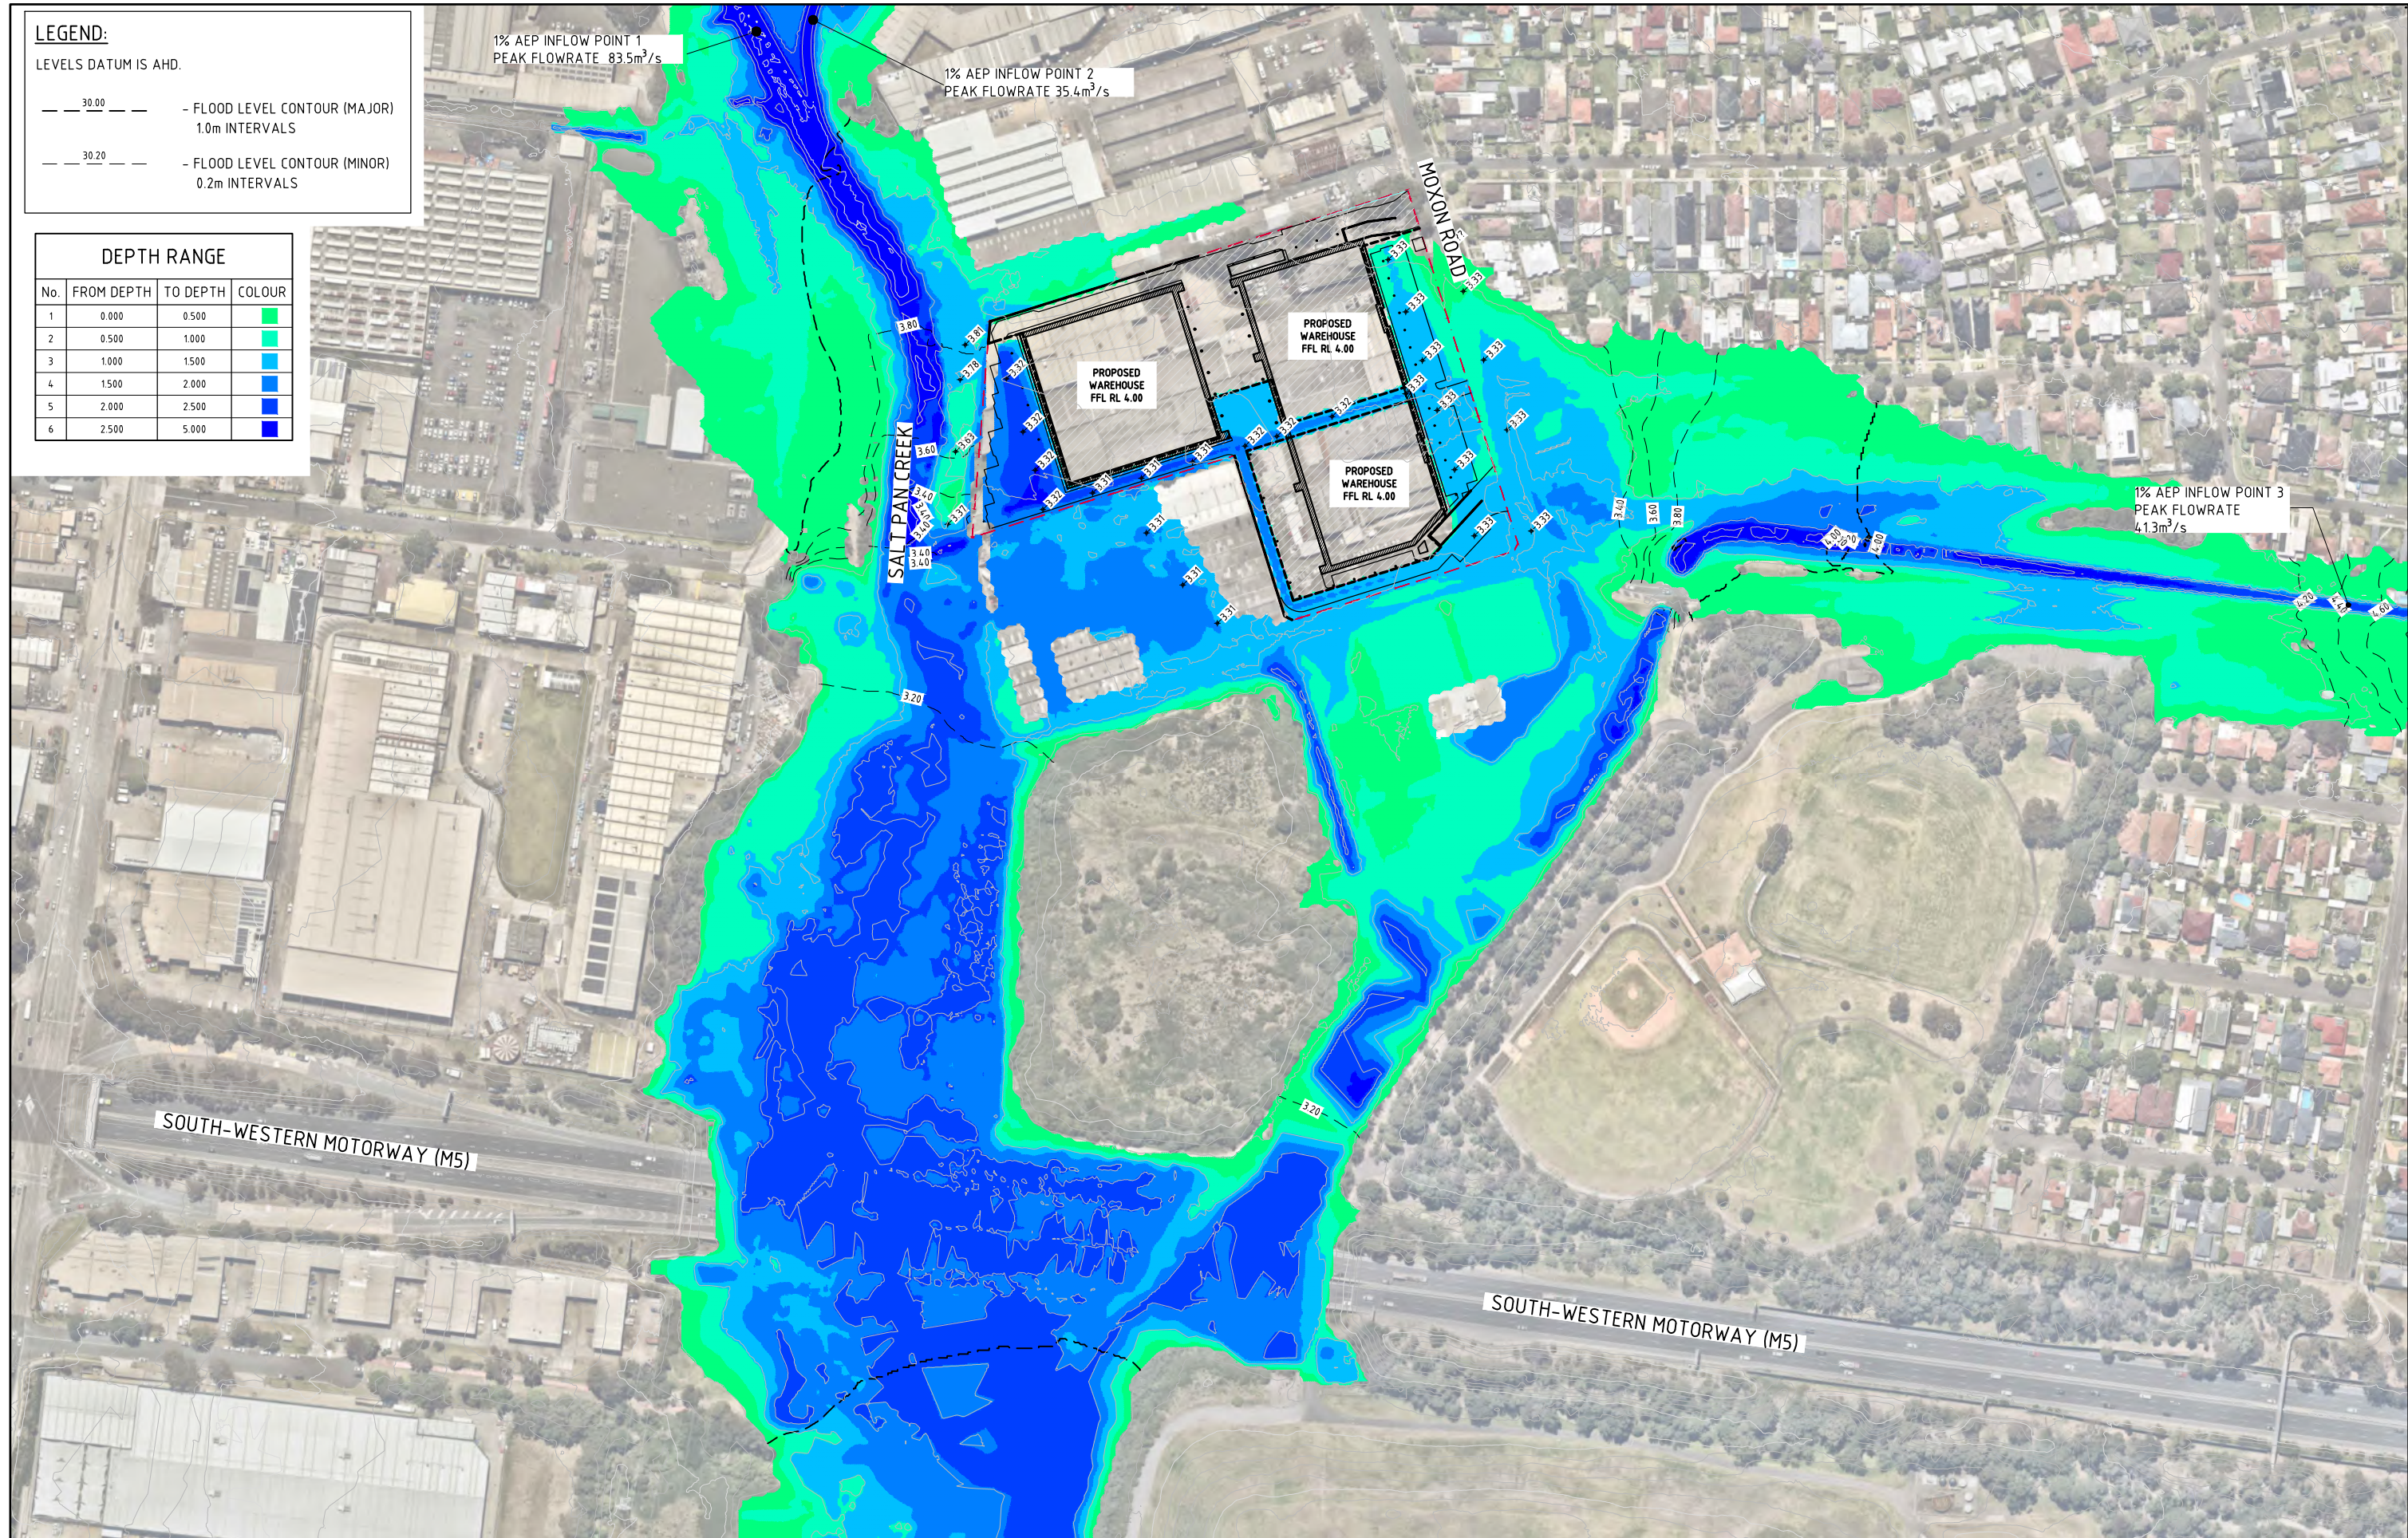

FOR APPROVAL



1% AEP FLOOD LEVELS AND DEPTHS-POST DEVELOPMENT-120 MIN DURATION
SCALE 1:1500

15m 0 15 30 45 60 75 90 105 120 135 150m
SCALE 1:1500 AT A1 SIZE PLOT

ISSUED FOR APPROVAL	19.01.24	A
AMENDMENTS	DATE	ISSUE



PROJECT FLOODING ANALYSIS 45-57 MOXON ROAD, PUNCHBOWL NSW, 2196					
DESIGNED DS	DRAWN JW	DATE OCT '22	CHECKED DS	SIZE A1	SCALE AS SHOWN
CAD REF: C013924.01-F324					



Costin Roe Consulting Pty Ltd.
ABN 50 003 696 446
PO Box N419 Sydney NSW 1220
Level 4, 8 Windmill Street, Millers Point NSW 2000
p: +61 2 9251 7699 f: +61 2 9241 3731
e: mail@costinroe.com.au w: costinroe.com.au




DRAWING TITLE 1% AEP FLOOD LEVELS AND DEPTHS-POST DEVELOPMENT 120 MIN DURATION		ISSUE A
DRAWING No C013924.01-F324		

LEGEND:
LEVELS DATUM IS AHD.

— 30.00 — - FLOOD LEVEL CONTOUR (MAJOR)
1.0m INTERVALS

— 30.20 — - FLOOD LEVEL CONTOUR (MINOR)
0.2m INTERVALS


DEPTH RANGE			
No.	FROM DEPTH	TO DEPTH	COLOUR
1	0.000	0.500	Green
2	0.500	1.000	Light Green
3	1.000	1.500	Light Blue
4	1.500	2.000	Blue
5	2.000	2.500	Dark Blue
6	2.500	5.000	Very Dark Blue

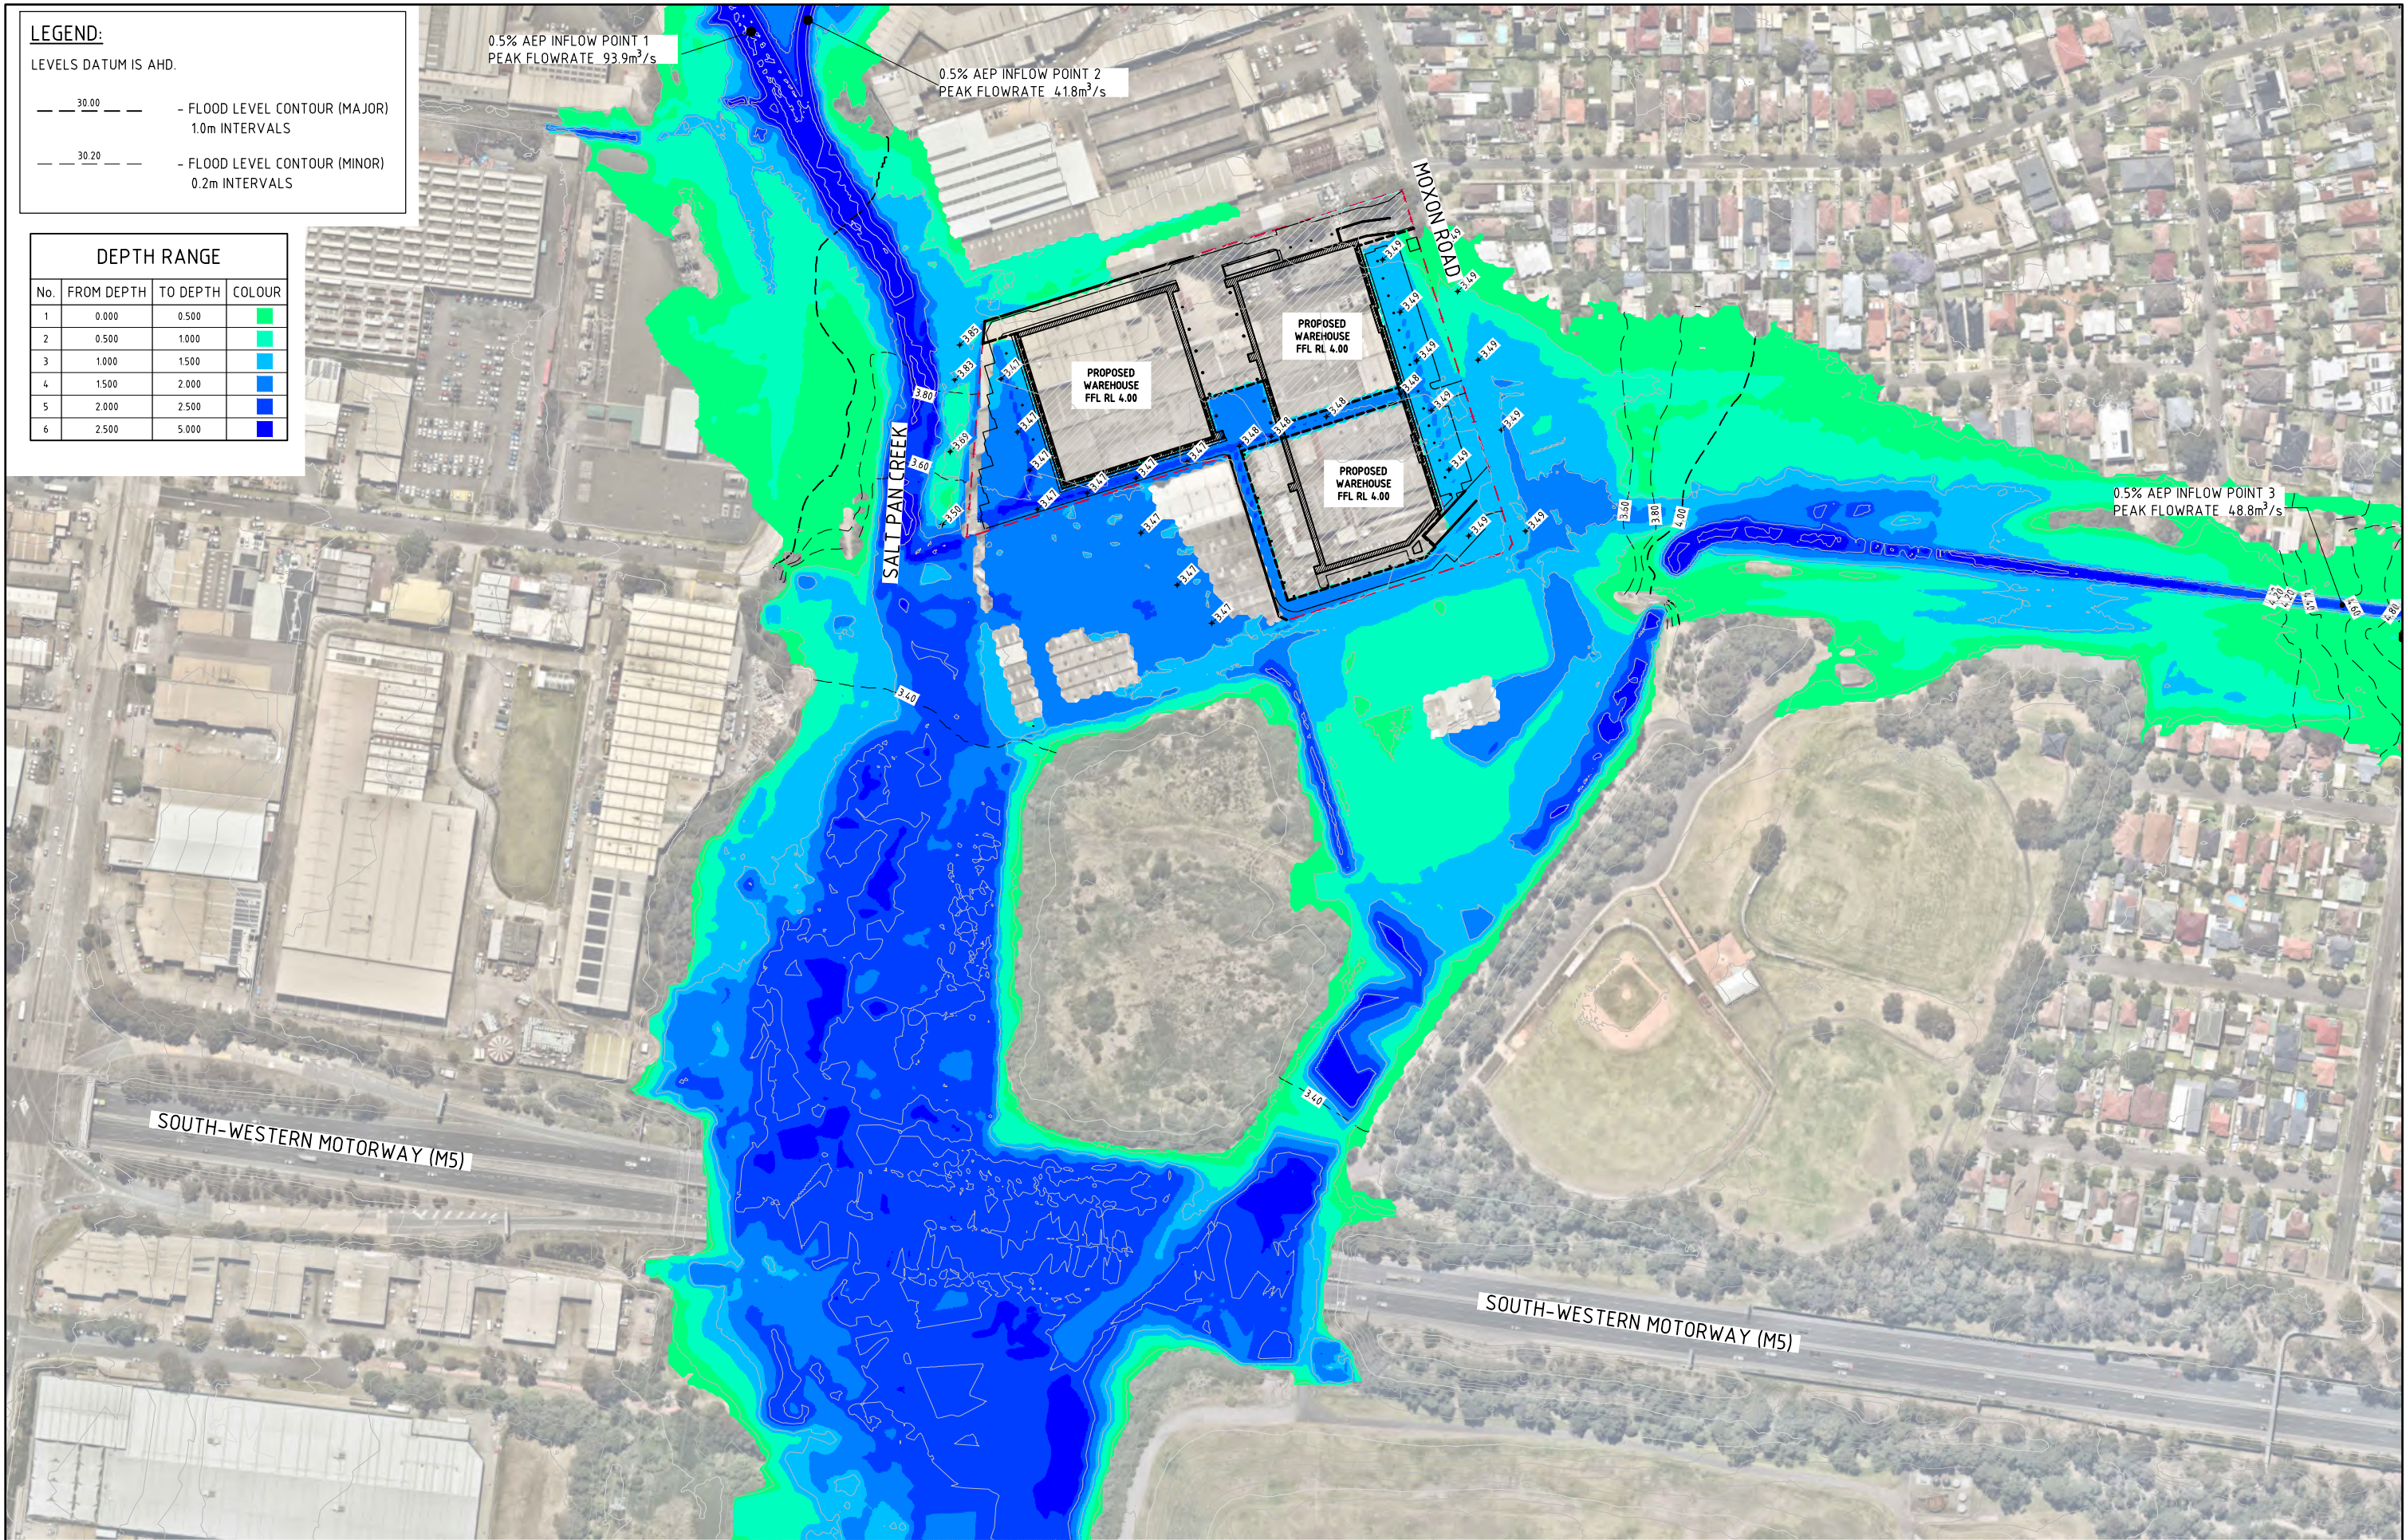

FOR APPROVAL



0.5% AEP FLOOD LEVELS AND DEPTHS-POST DEVELOPMENT
SCALE 1:1500

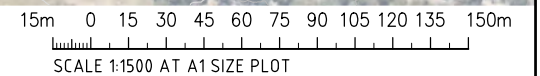

ISSUED FOR APPROVAL	21.11.23	B
ISSUED FOR APPROVAL	29.09.23	A
AMENDMENTS	DATE	ISSUE



PROJECT FLOODING ANALYSIS 45-57 MOXON ROAD, PUNCHBOWL NSW, 2196					
DESIGNED DS	DRAWN JW	DATE OCT '22	CHECKED DS	SIZE A1	SCALE AS SHOWN
CAD REF: C013924.01-F330					





Costin Roe Consulting Pty Ltd.
ABN 50 003 696 446
PO Box N419 Sydney NSW 1220
Level 4, 8 Windmill Street, Millers Point NSW 2000
p: +61 2 9251 7699 e: mail@costinroe.com.au
f: +61 2 9241 3731 w: costinroe.com.au



DRAWING TITLE 0.5% AEP FLOOD LEVELS AND DEPTHS-POST DEVELOPMENT	
DRAWING No C013924.01-F330	ISSUE B

VELOCITY (m/s)			
No.	FROM DEPTH	TO DEPTH	COLOUR
1	0.000	0.500	Light Green
2	0.500	1.000	Yellow
3	1.000	1.500	Orange
4	1.500	2.000	Dark Orange
5	2.000	2.500	Red
6	2.500	5.000	Dark Red

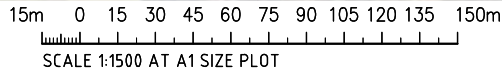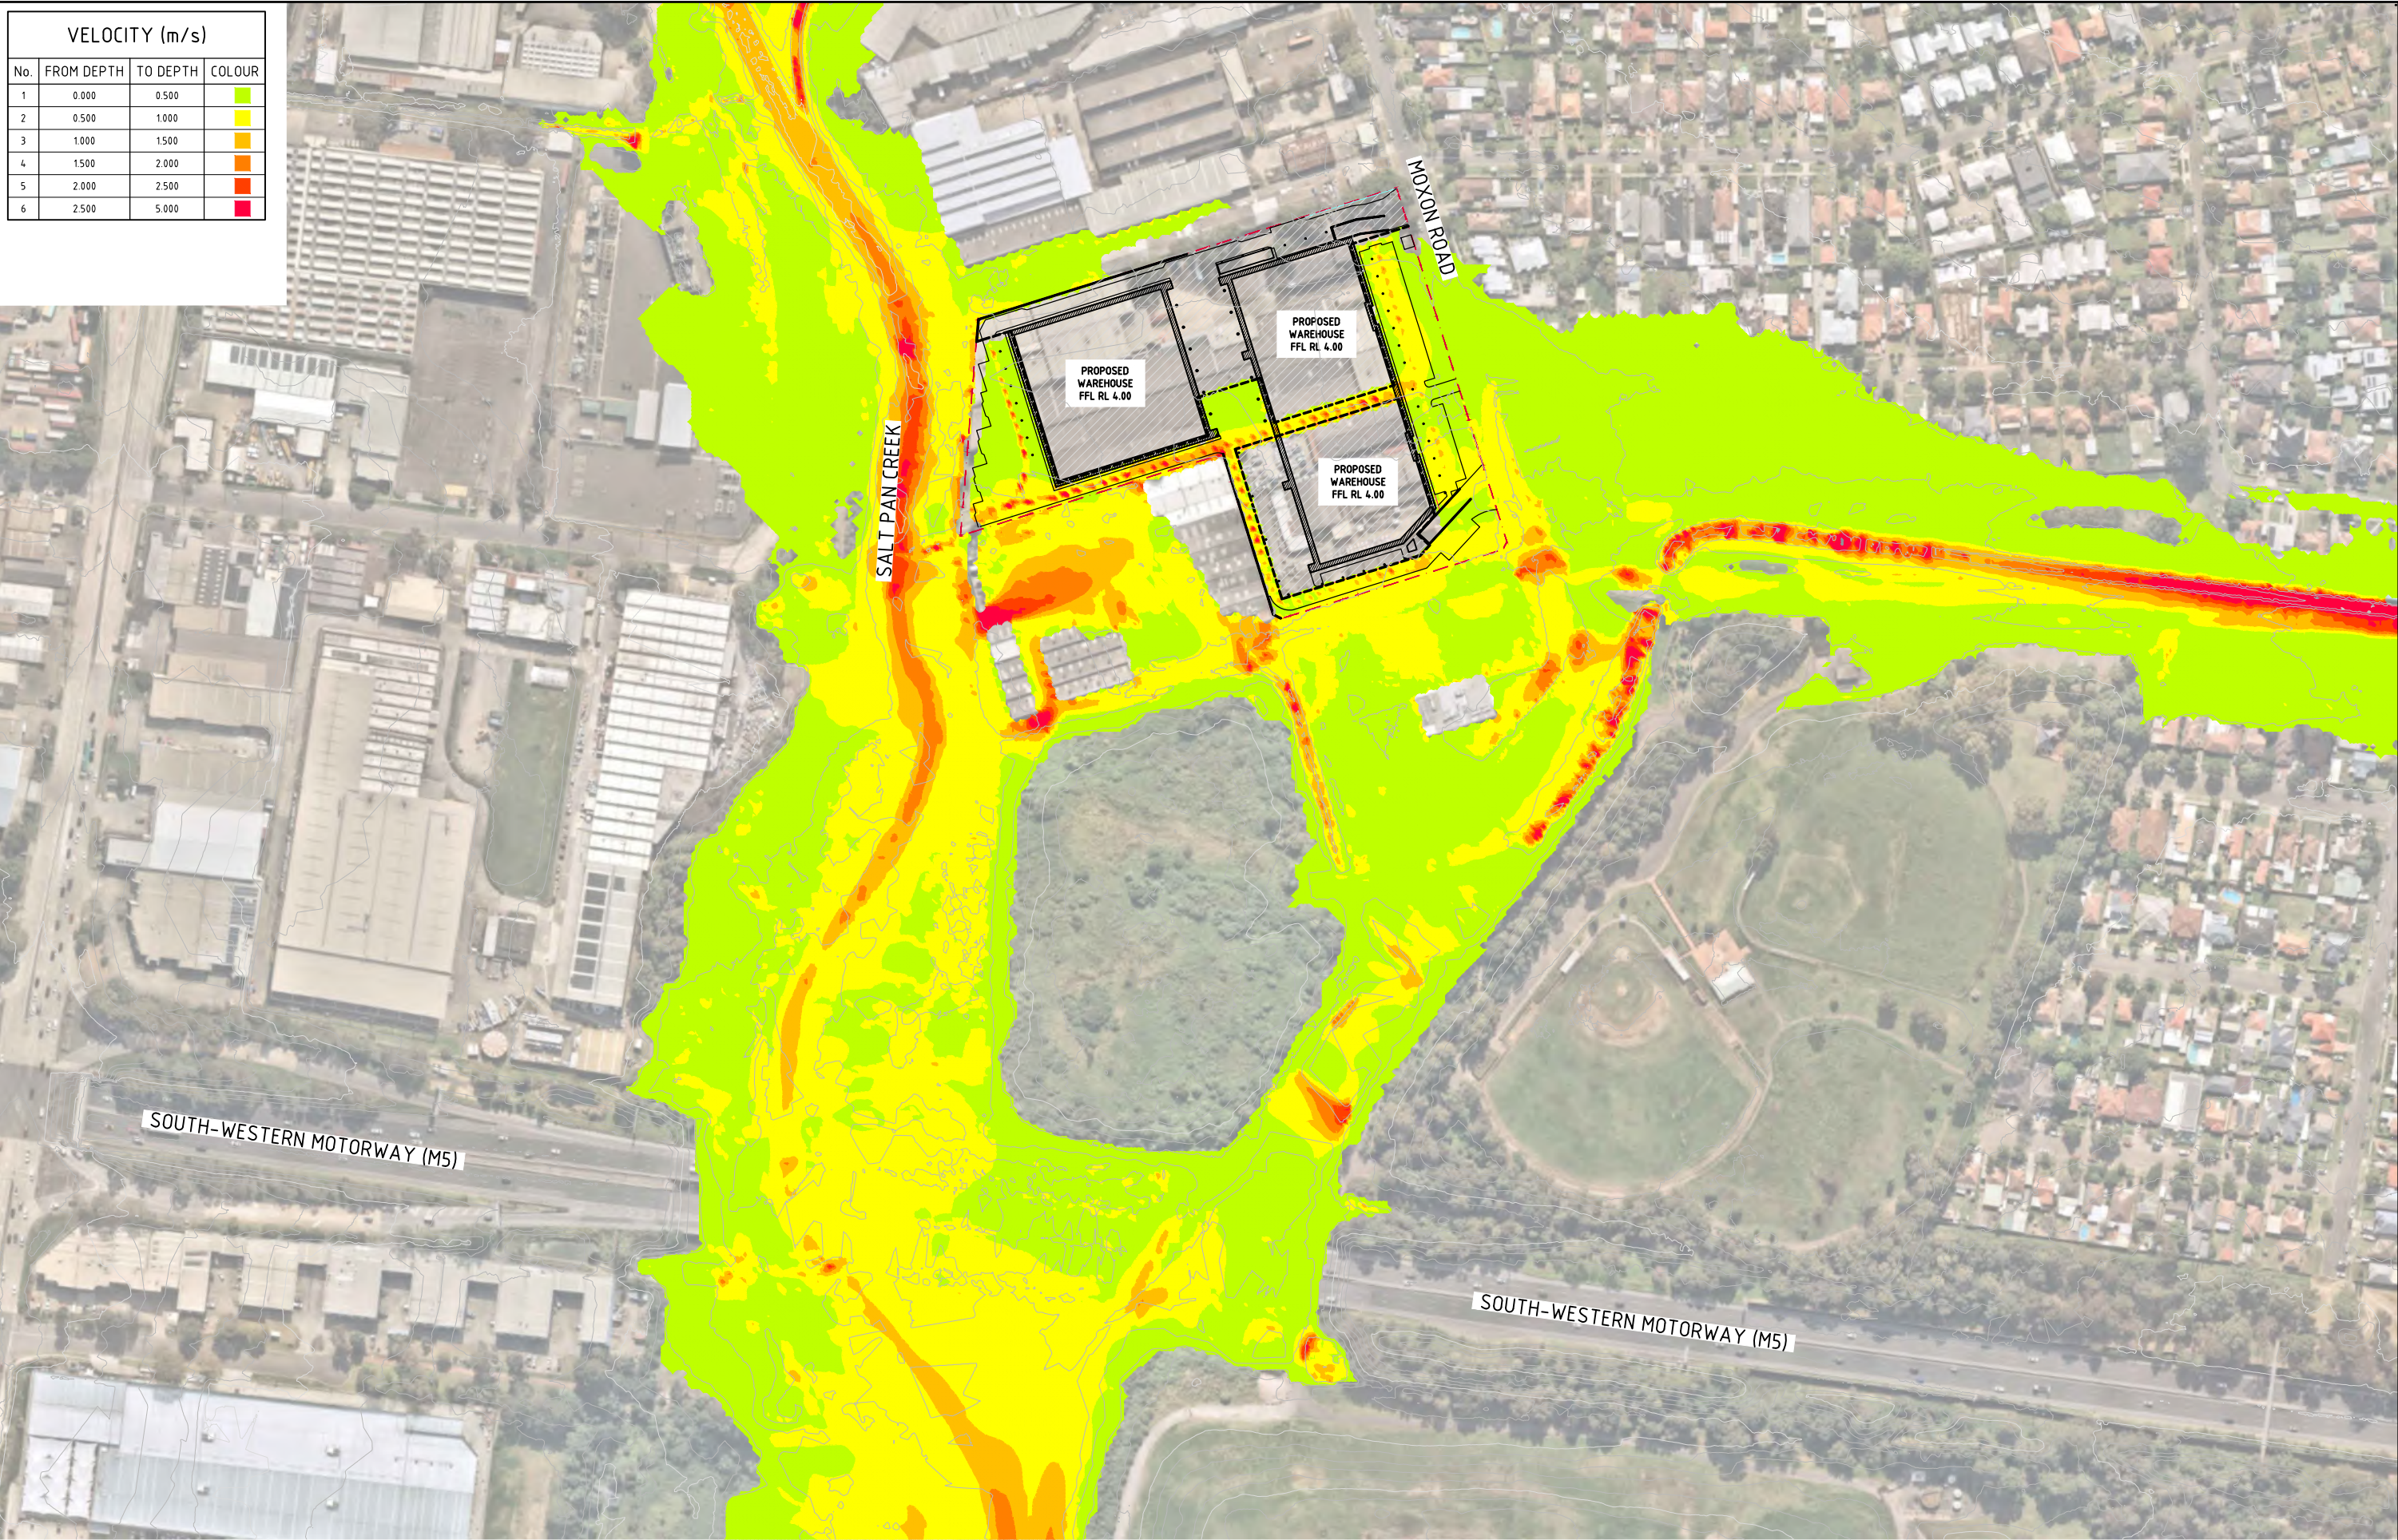

FOR APPROVAL



0.5% AEP FLOOD VELOCITY-POST DEVELOPMENT
SCALE 1:1500

ARCHITECT			
ISSUED FOR APPROVAL	18.0124	B	
ISSUED FOR APPROVAL	29.09.23	A	
AMENDMENTS	DATE	ISSUE	



PROJECT FLOODING ANALYSIS 45-57 MOXON ROAD, PUNCHBOWL NSW, 2196						
DESIGNED DS	DRAWN JW	DATE OCT '22	CHECKED DS	SIZE A1	SCALE AS SHOWN	CAD REF: C013924.01-F331




Costin Roe Consulting Pty Ltd.
ABN 50 003 696 446
PO Box N419 Sydney NSW 1220
Level 4, 8 Windmill Street, Millers Point NSW 2000
p: +61 2 9251 7699 f: +61 2 9241 3731
e: mail@costinroe.com.au w: costinroe.com.au



DRAWING TITLE 0.5% AEP FLOOD VELOCITY POST DEVELOPMENT		ISSUE A
DRAWING No C013924.01-F331		

LEGEND:

LEVELS DATUM IS AHD.

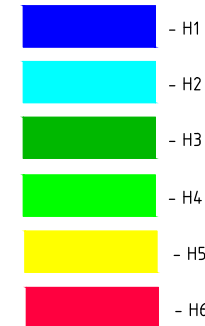

FLOOD HAZARD
CLASSIFICATION AS PER
AUSTRALIAN RAINFALL &
RUNOFF 2019, A GUIDE TO
FLOOD ESTIMATION - BOOK 6
- FLOOD HYDRAULICS.



15m 0 15 30 45 60 75 90 105 120 135 150m
SCALE 1:1500 AT A1 SIZE PLOT

FOR APPROVAL




0.5% AEP FLOOD HAZARD-POST DEVELOPMENT
SCALE 1:1500

ISSUED FOR APPROVAL	18.0124	B
ISSUED FOR APPROVAL	04.10.23	A
AMENDMENTS	DATE	ISSUE



PROJECT FLOODING ANALYSIS 45-57 MOXON ROAD, PUNCHBOWL NSW, 2196						
DESIGNED DS	DRAWN JW	DATE OCT '22	CHECKED DS	SIZE A1	SCALE AS SHOWN	CAD REF: C013924.01-F332

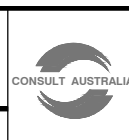

Costin Roe Consulting Pty Ltd.
ABN 50 003 696 446
PO Box N419 Sydney NSW 1220
Level 4, 8 Windmill Street, Millers Point NSW 2000
p: +61 2 9251 7699 f: +61 2 9241 3731
e: mail@costinroe.com.au w: costinroe.com.au



DRAWING TITLE 0.5% AEP FLOOD HAZARD POST DEVELOPMENT		ISSUE B
DRAWING No C013924.01-F332		


LEGEND:

LEVELS DATUM IS AHD.

— 30.00 — - FLOOD LEVEL CONTOUR (MAJOR)
1.0m INTERVALS

— 30.20 — - FLOOD LEVEL CONTOUR (MINOR)
0.2m INTERVALS

DEPTH RANGE			
No.	FROM DEPTH	TO DEPTH	COLOUR
1	0.000	0.500	Green
2	0.500	1.000	Light Green
3	1.000	1.500	Blue
4	1.500	2.000	Dark Blue
5	2.000	2.500	Very Dark Blue
6	2.500	5.000	Black

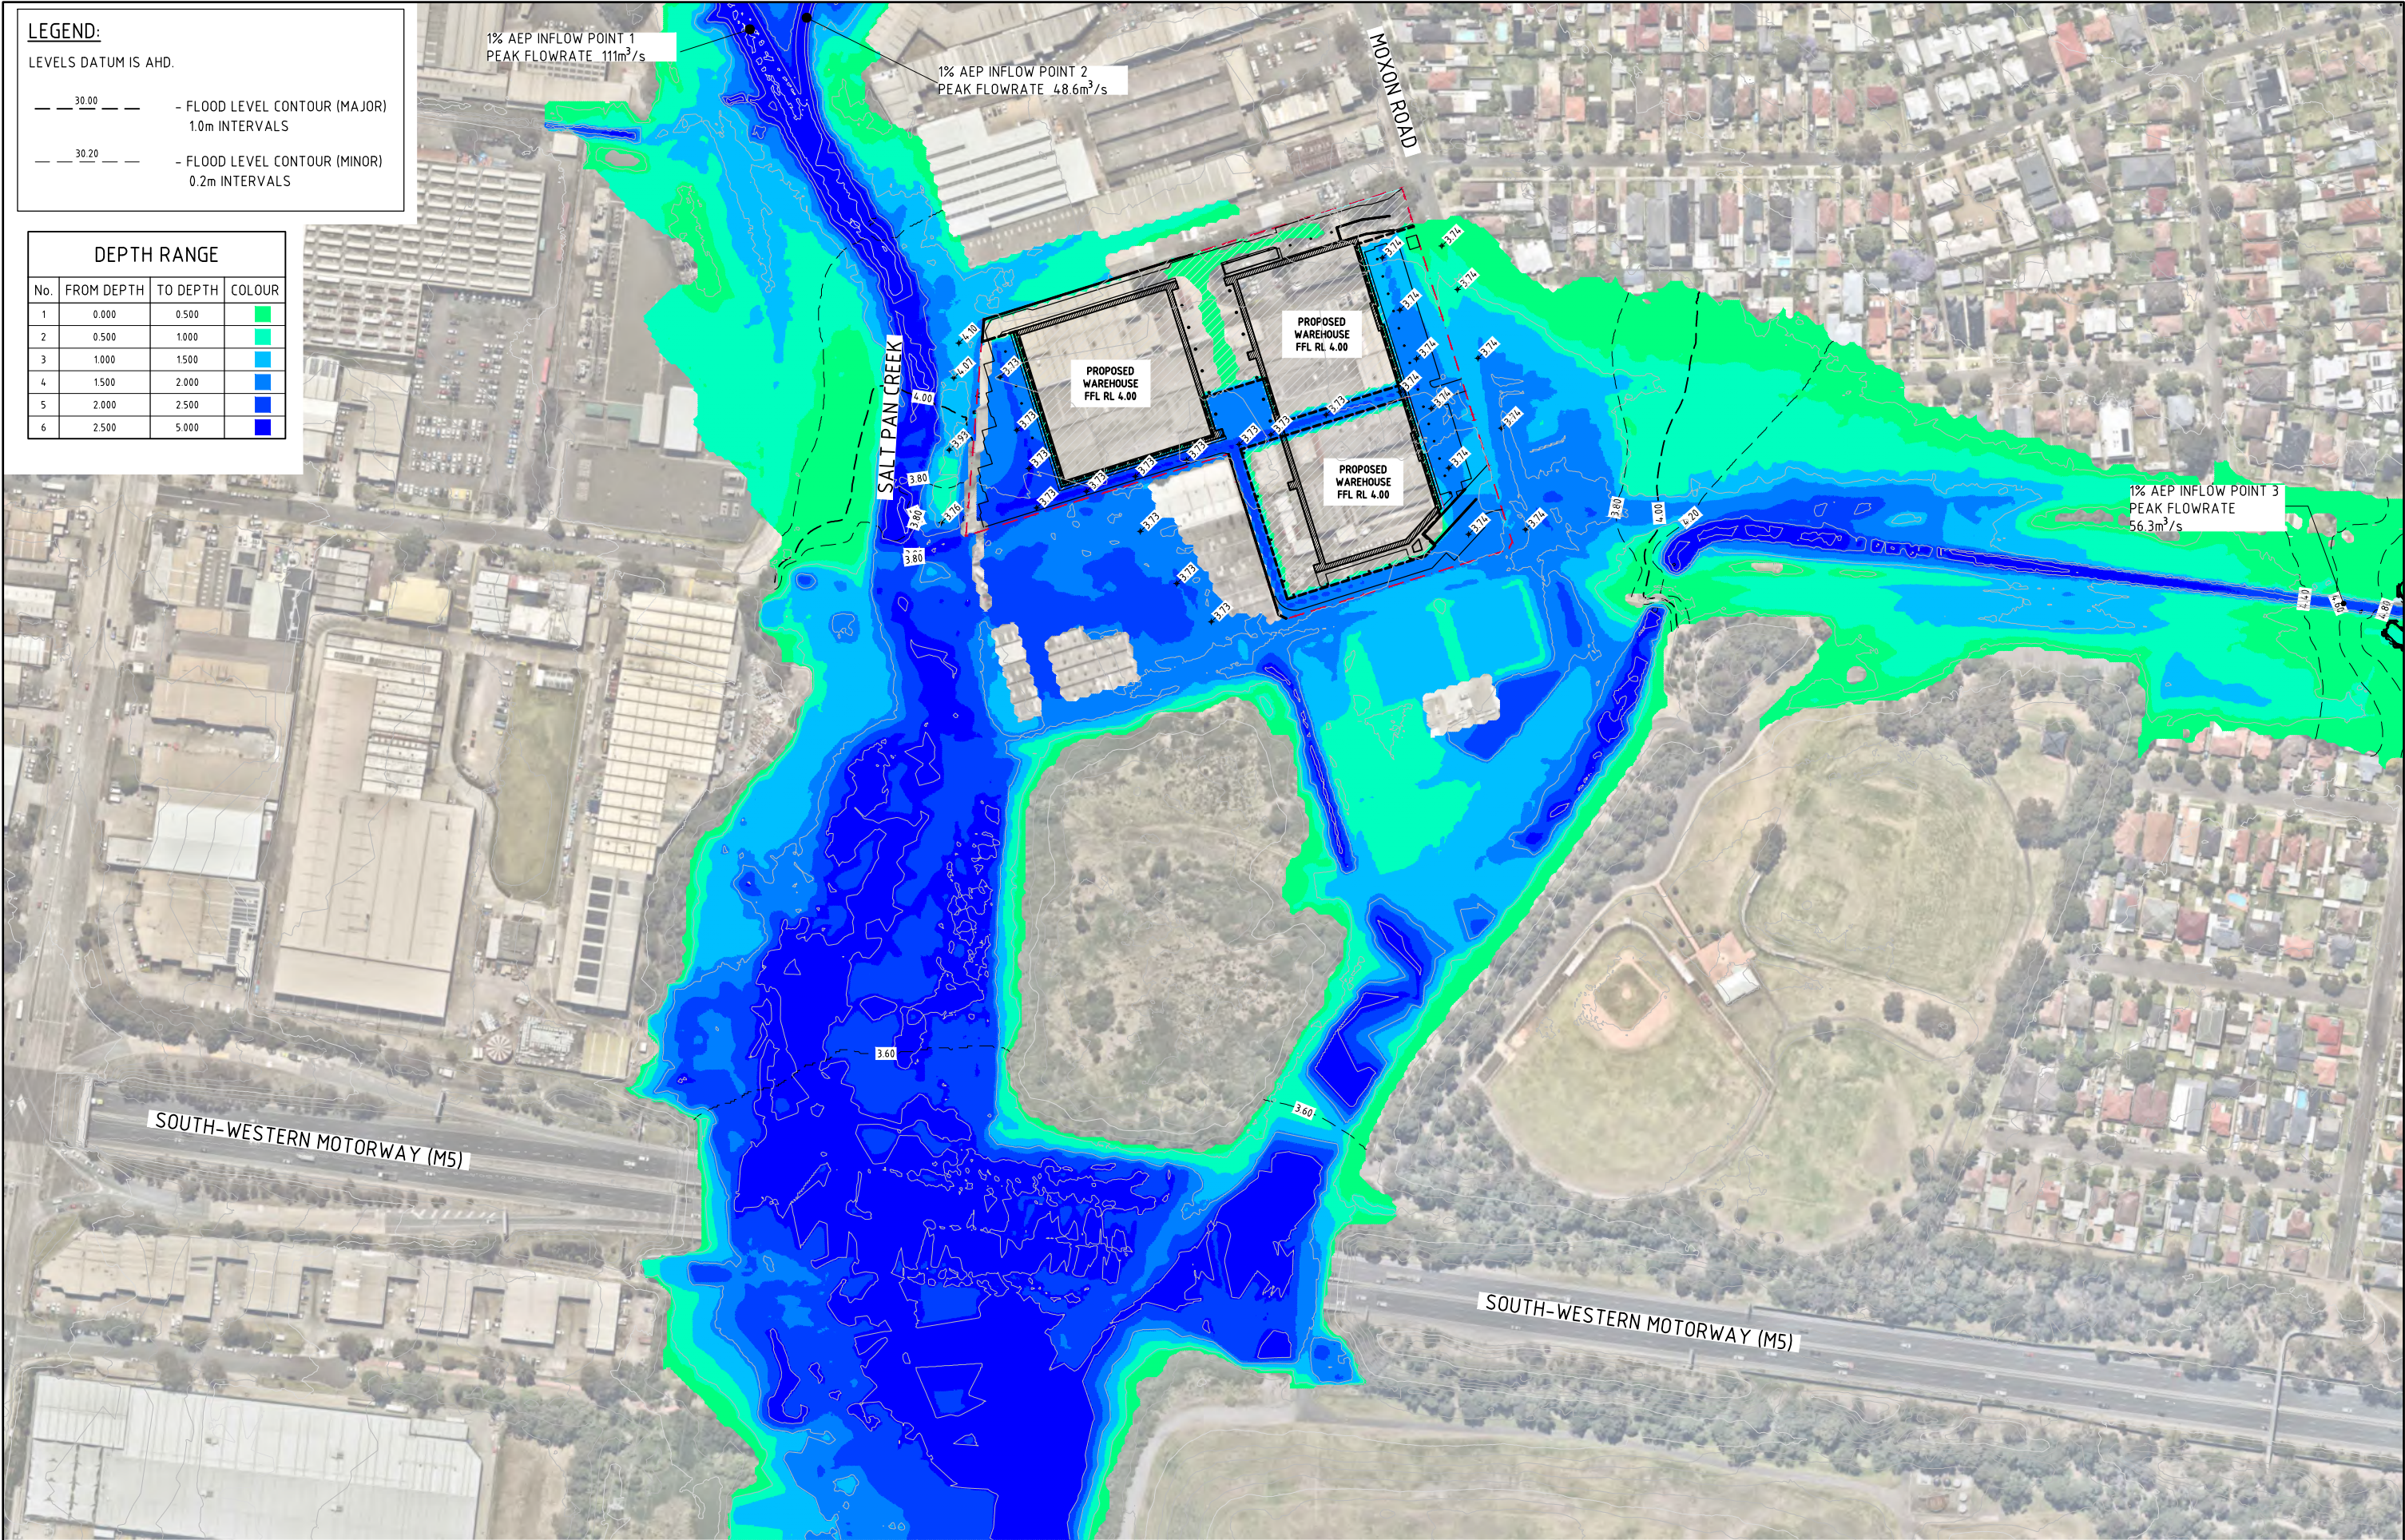

FOR APPROVAL



0.2% AEP FLOOD LEVELS AND DEPTHS-POST DEVELOPMENT
SCALE 1:1500

15m 0 15 30 45 60 75 90 105 120 135 150m
SCALE 1:1500 AT A1 SIZE PLOT

ISSUED FOR APPROVAL	21.11.23	B
ISSUED FOR APPROVAL	29.09.23	A
AMENDMENTS	DATE	ISSUE



PROJECT FLOODING ANALYSIS 45-57 MOXON ROAD, PUNCHBOWL NSW, 2196					
DESIGNED DS	DRAWN JW	DATE OCT '22	CHECKED DS	SIZE A1	SCALE AS SHOWN
CAD REF: C013924.01-F340					



Costin Roe Consulting Pty Ltd.
ABN 50 003 696 446
PO Box N419 Sydney NSW 1220
Level 4, 8 Windmill Street, Millers Point NSW 2000
p: +61 2 9251 7699 e: mail@costinroe.com.au
f: +61 2 9241 3731 w: costinroe.com.au





DRAWING TITLE
0.2% AEP FLOOD LEVELS AND
DEPTHS-POST DEVELOPMENT

DRAWING No
C013924.01-F340

ISSUE
B

VELOCITY (m/s)			
No.	FROM DEPTH	TO DEPTH	COLOUR
1	0.000	0.500	Light Green
2	0.500	1.000	Yellow
3	1.000	1.500	Orange
4	1.500	2.000	Dark Orange
5	2.000	2.500	Red
6	2.500	5.000	Dark Red

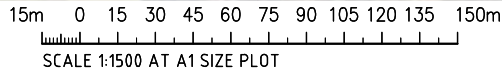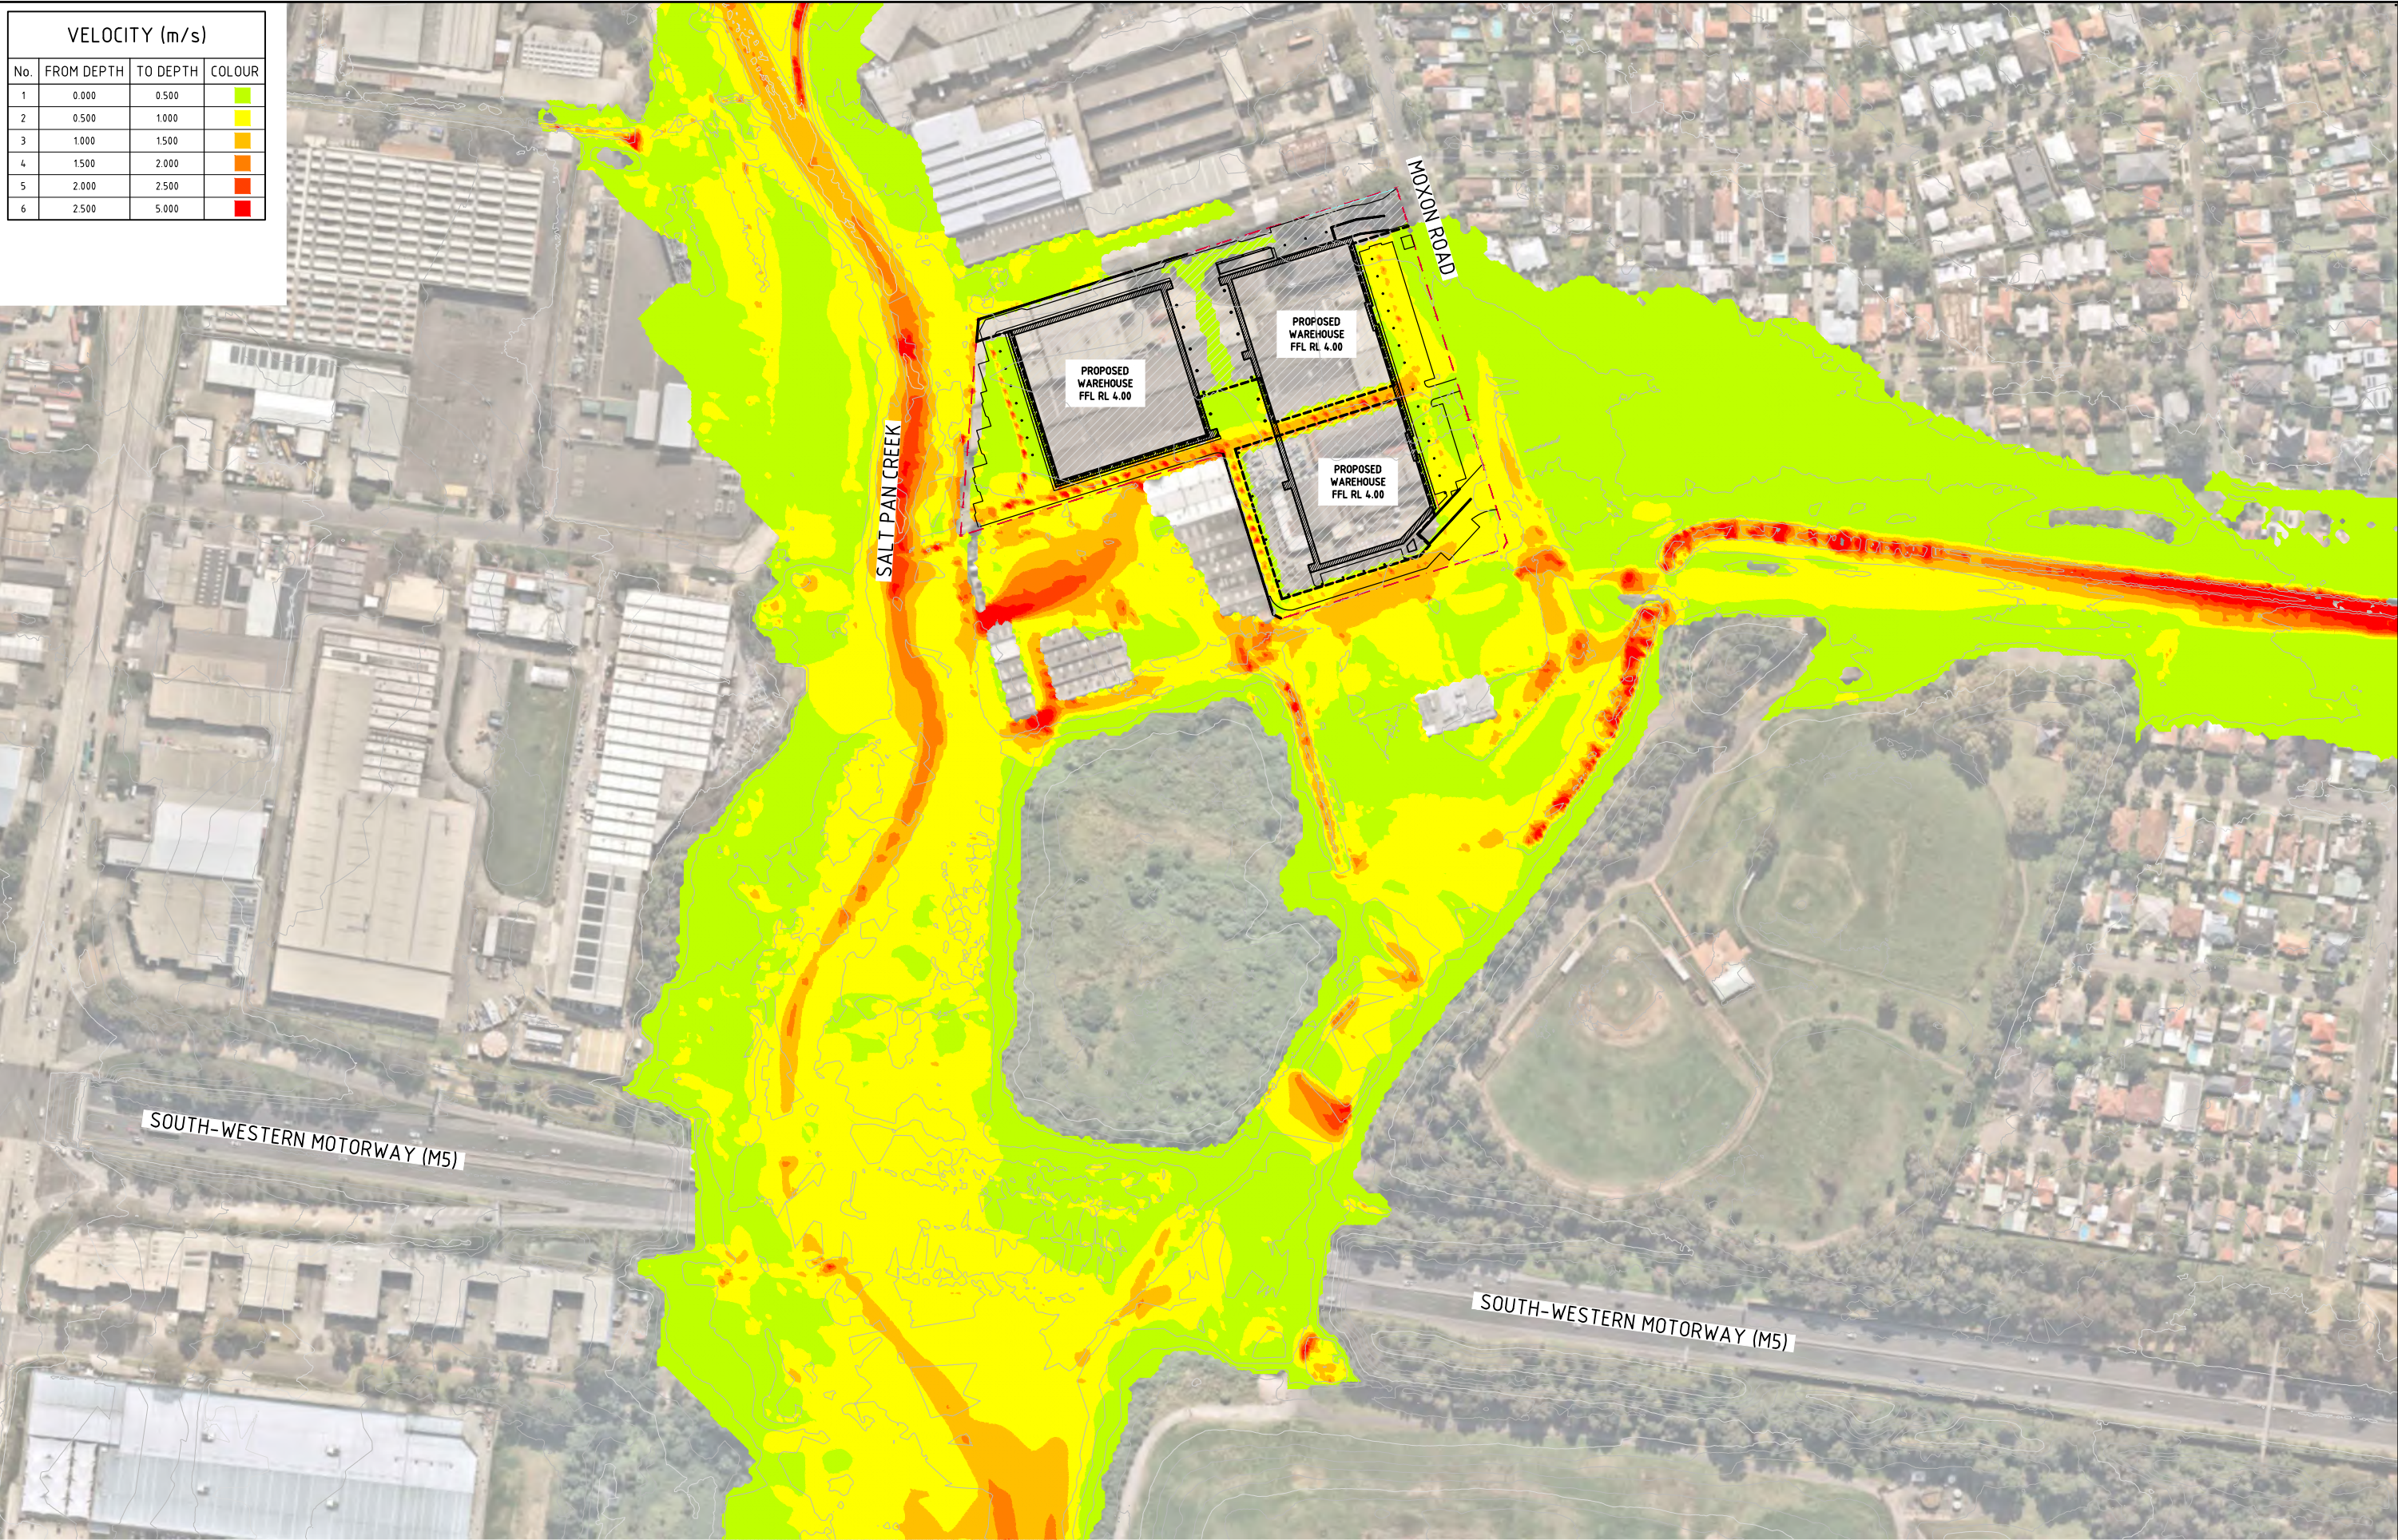

FOR APPROVAL



0.2% AEP FLOOD VELOCITY-POST DEVELOPMENT
SCALE 1:1500

ISSUED FOR APPROVAL	18.0124	B
ISSUED FOR APPROVAL	29.09.23	A
AMENDMENTS	DATE	ISSUE



PROJECT FLOODING ANALYSIS 45-57 MOXON ROAD, PUNCHBOWL NSW, 2196						
DESIGNED DS	DRAWN JW	DATE OCT '22	CHECKED DS	SIZE A1	SCALE AS SHOWN	CAD REF: C013924.01-F341




Costin Roe Consulting Pty Ltd.
ABN 50 003 696 446
PO Box N419 Sydney NSW 1220
Level 4, 8 Windmill Street, Millers Point NSW 2000
p: +61 2 9251 7699 f: +61 2 9241 3731
e: mail@costinroe.com.au w: costinroe.com.au



DRAWING TITLE 0.2% AEP FLOOD VELOCITY POST DEVELOPMENT	
DRAWING No C013924.01-F341	ISSUE B

LEGEND:

LEVELS DATUM IS AHD.

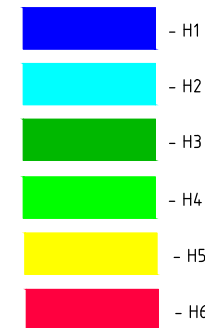

FLOOD HAZARD
CLASSIFICATION AS PER
AUSTRALIAN RAINFALL &
RUNOFF 2019, A GUIDE TO
FLOOD ESTIMATION - BOOK 6
- FLOOD HYDRAULICS.



15m 0 15 30 45 60 75 90 105 120 135 150m
SCALE 1:1500 AT A1 SIZE PLOT

FOR APPROVAL




0.2% AEP FLOOD HAZARD-POST DEVELOPMENT
SCALE 1:1500

ISSUED FOR APPROVAL	18.01.24	B
ISSUED FOR APPROVAL	04.10.23	A
AMENDMENTS	DATE	ISSUE



PROJECT FLOODING ANALYSIS 45-57 MOXON ROAD, PUNCHBOWL NSW, 2196						
DESIGNED DS	DRAWN JW	DATE OCT '22	CHECKED DS	SIZE A1	SCALE AS SHOWN	CAD REF: C013924.01-F342

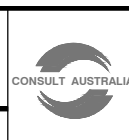

Costin Roe Consulting Pty Ltd.
ABN 50 003 696 446
PO Box N419 Sydney NSW 1220
Level 4, 8 Windmill Street, Millers Point NSW 2000
p: +61 2 9251 7699 f: +61 2 9241 3731
e: mail@costinroe.com.au w: costinroe.com.au



DRAWING TITLE 0.2% AEP FLOOD HAZARD POST DEVELOPMENT		ISSUE A
DRAWING No C013924.01-F342		


LEGEND:

LEVELS DATUM IS AHD.


— 30.00 — - FLOOD LEVEL CONTOUR (MAJOR)
1.0m INTERVALS

— 30.20 — - FLOOD LEVEL CONTOUR (MINOR)
0.2m INTERVALS

DEPTH RANGE			
No.	FROM DEPTH	TO DEPTH	COLOUR
1	0.000	0.500	
2	0.500	1.000	
3	1.000	1.500	
4	1.500	2.000	
5	2.000	2.500	
6	2.500	8.000	

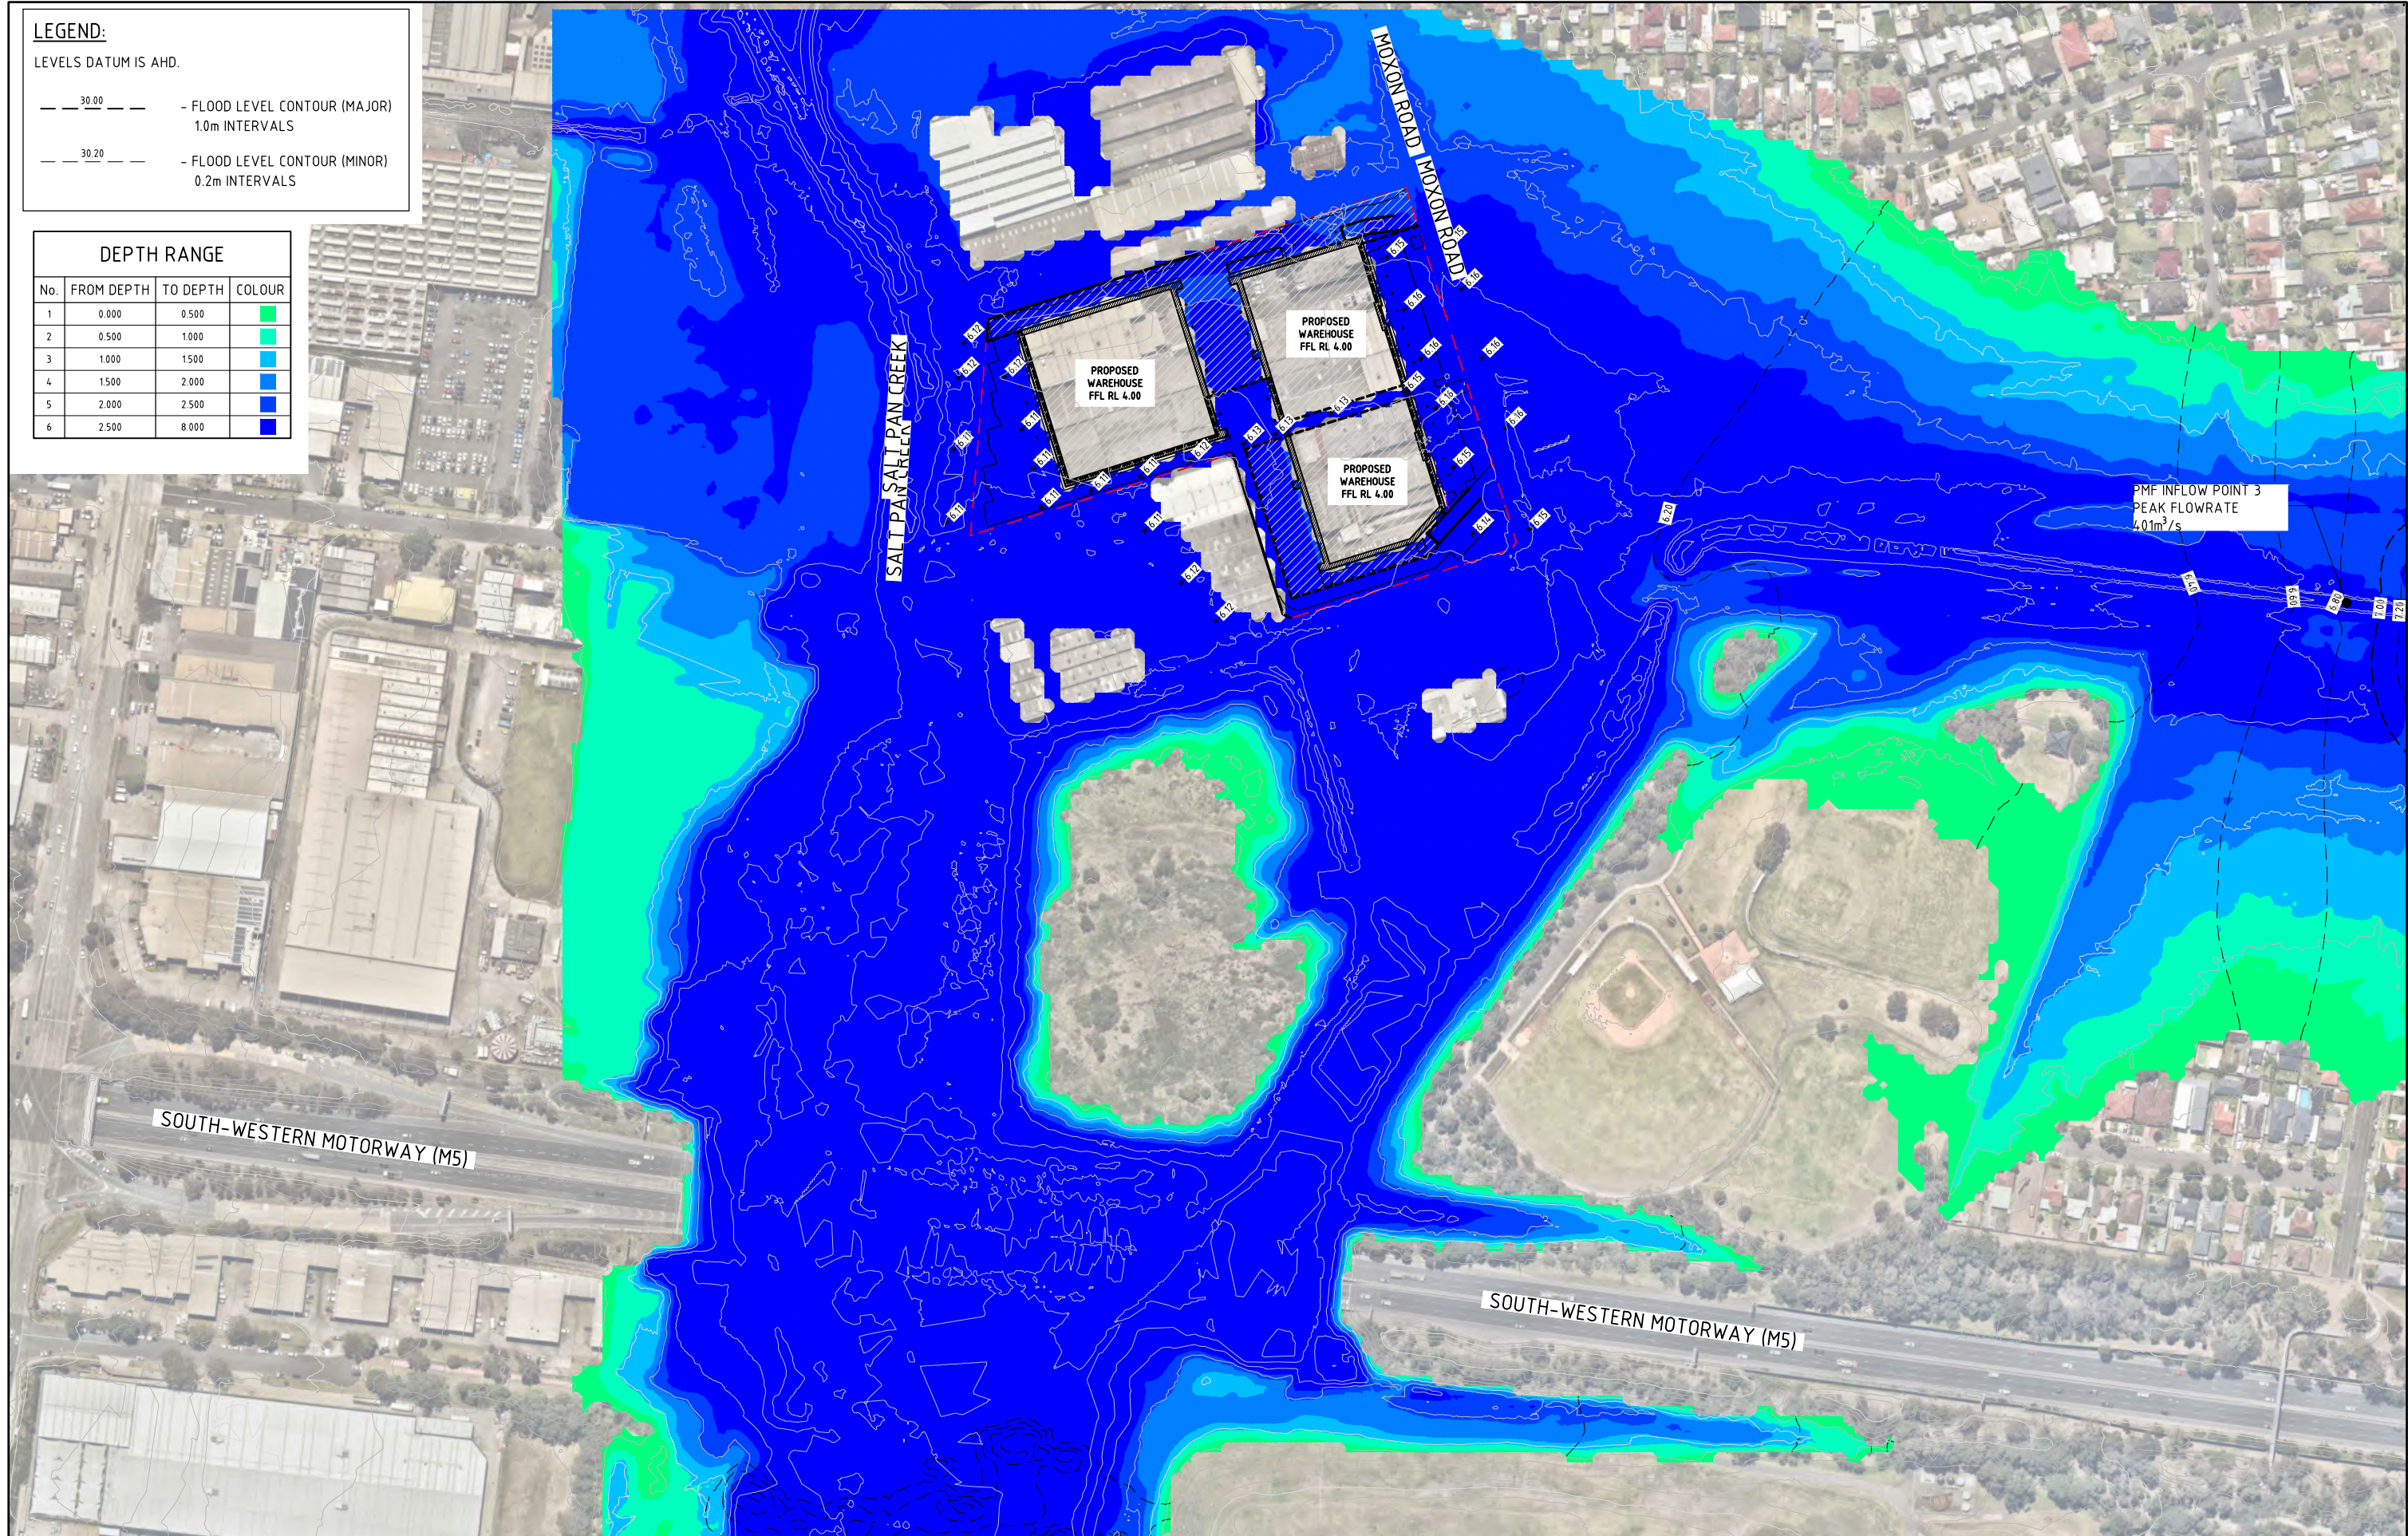

FOR APPROVAL

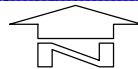


1% AEP FLOOD LEVELS AND DEPTHS-POST DEVELOPMENT
SCALE 1:1500

15m 0 15 30 45 60 75 90 105 120 135 150m
SCALE 1:1500 AT A1 SIZE PLOT

ISSUED FOR APPROVAL	21.11.23	C
ISSUED FOR APPROVAL	29.09.23	B
ISSUED FOR INFORMATION	06.04.23	A
AMENDMENTS	DATE	ISSUE



PROJECT FLOODING ANALYSIS 45-57 MOXON ROAD, PUNCHBOWL NSW, 2196						
DESIGNED DS	DRAWN JW	DATE OCT '22	CHECKED DS	SIZE A1	SCALE AS SHOWN	CAD REF: C013924.01-F350

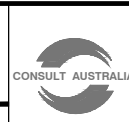

Costin Roe Consulting Pty Ltd.
ABN 50 003 696 446
PO Box N419 Sydney NSW 1220
Level 4, 8 Windmill Street, Millers Point NSW 2000
p: +61 2 9251 7699 e: mail@costinroe.com.au
f: +61 2 9241 3731 w: costinroe.com.au



DRAWING TITLE PMF FLOOD LEVELS AND DEPTHS-POST DEVELOPMENT	
DRAWING No C013924.01-F350	ISSUE C