Stanton Dahl & Associates Pty Ltd ABN 32 002 261 396
Director: D.P Stanton 3642 Senior Associates: F.C Paterson 6036, D.C Melloh 7864

stage 3 - prep to year 12
projected student and staff numbers

	existing	stage 1 2016	stage 2 2019	stage 3	stage 4 2023	total
students	235	221	223	*nil*		**679**
year 12 students (incl. in above)	*nil*	*nil*	(60)	*nil*		**(60)**
staff	20	10	18	*nil*		**48**

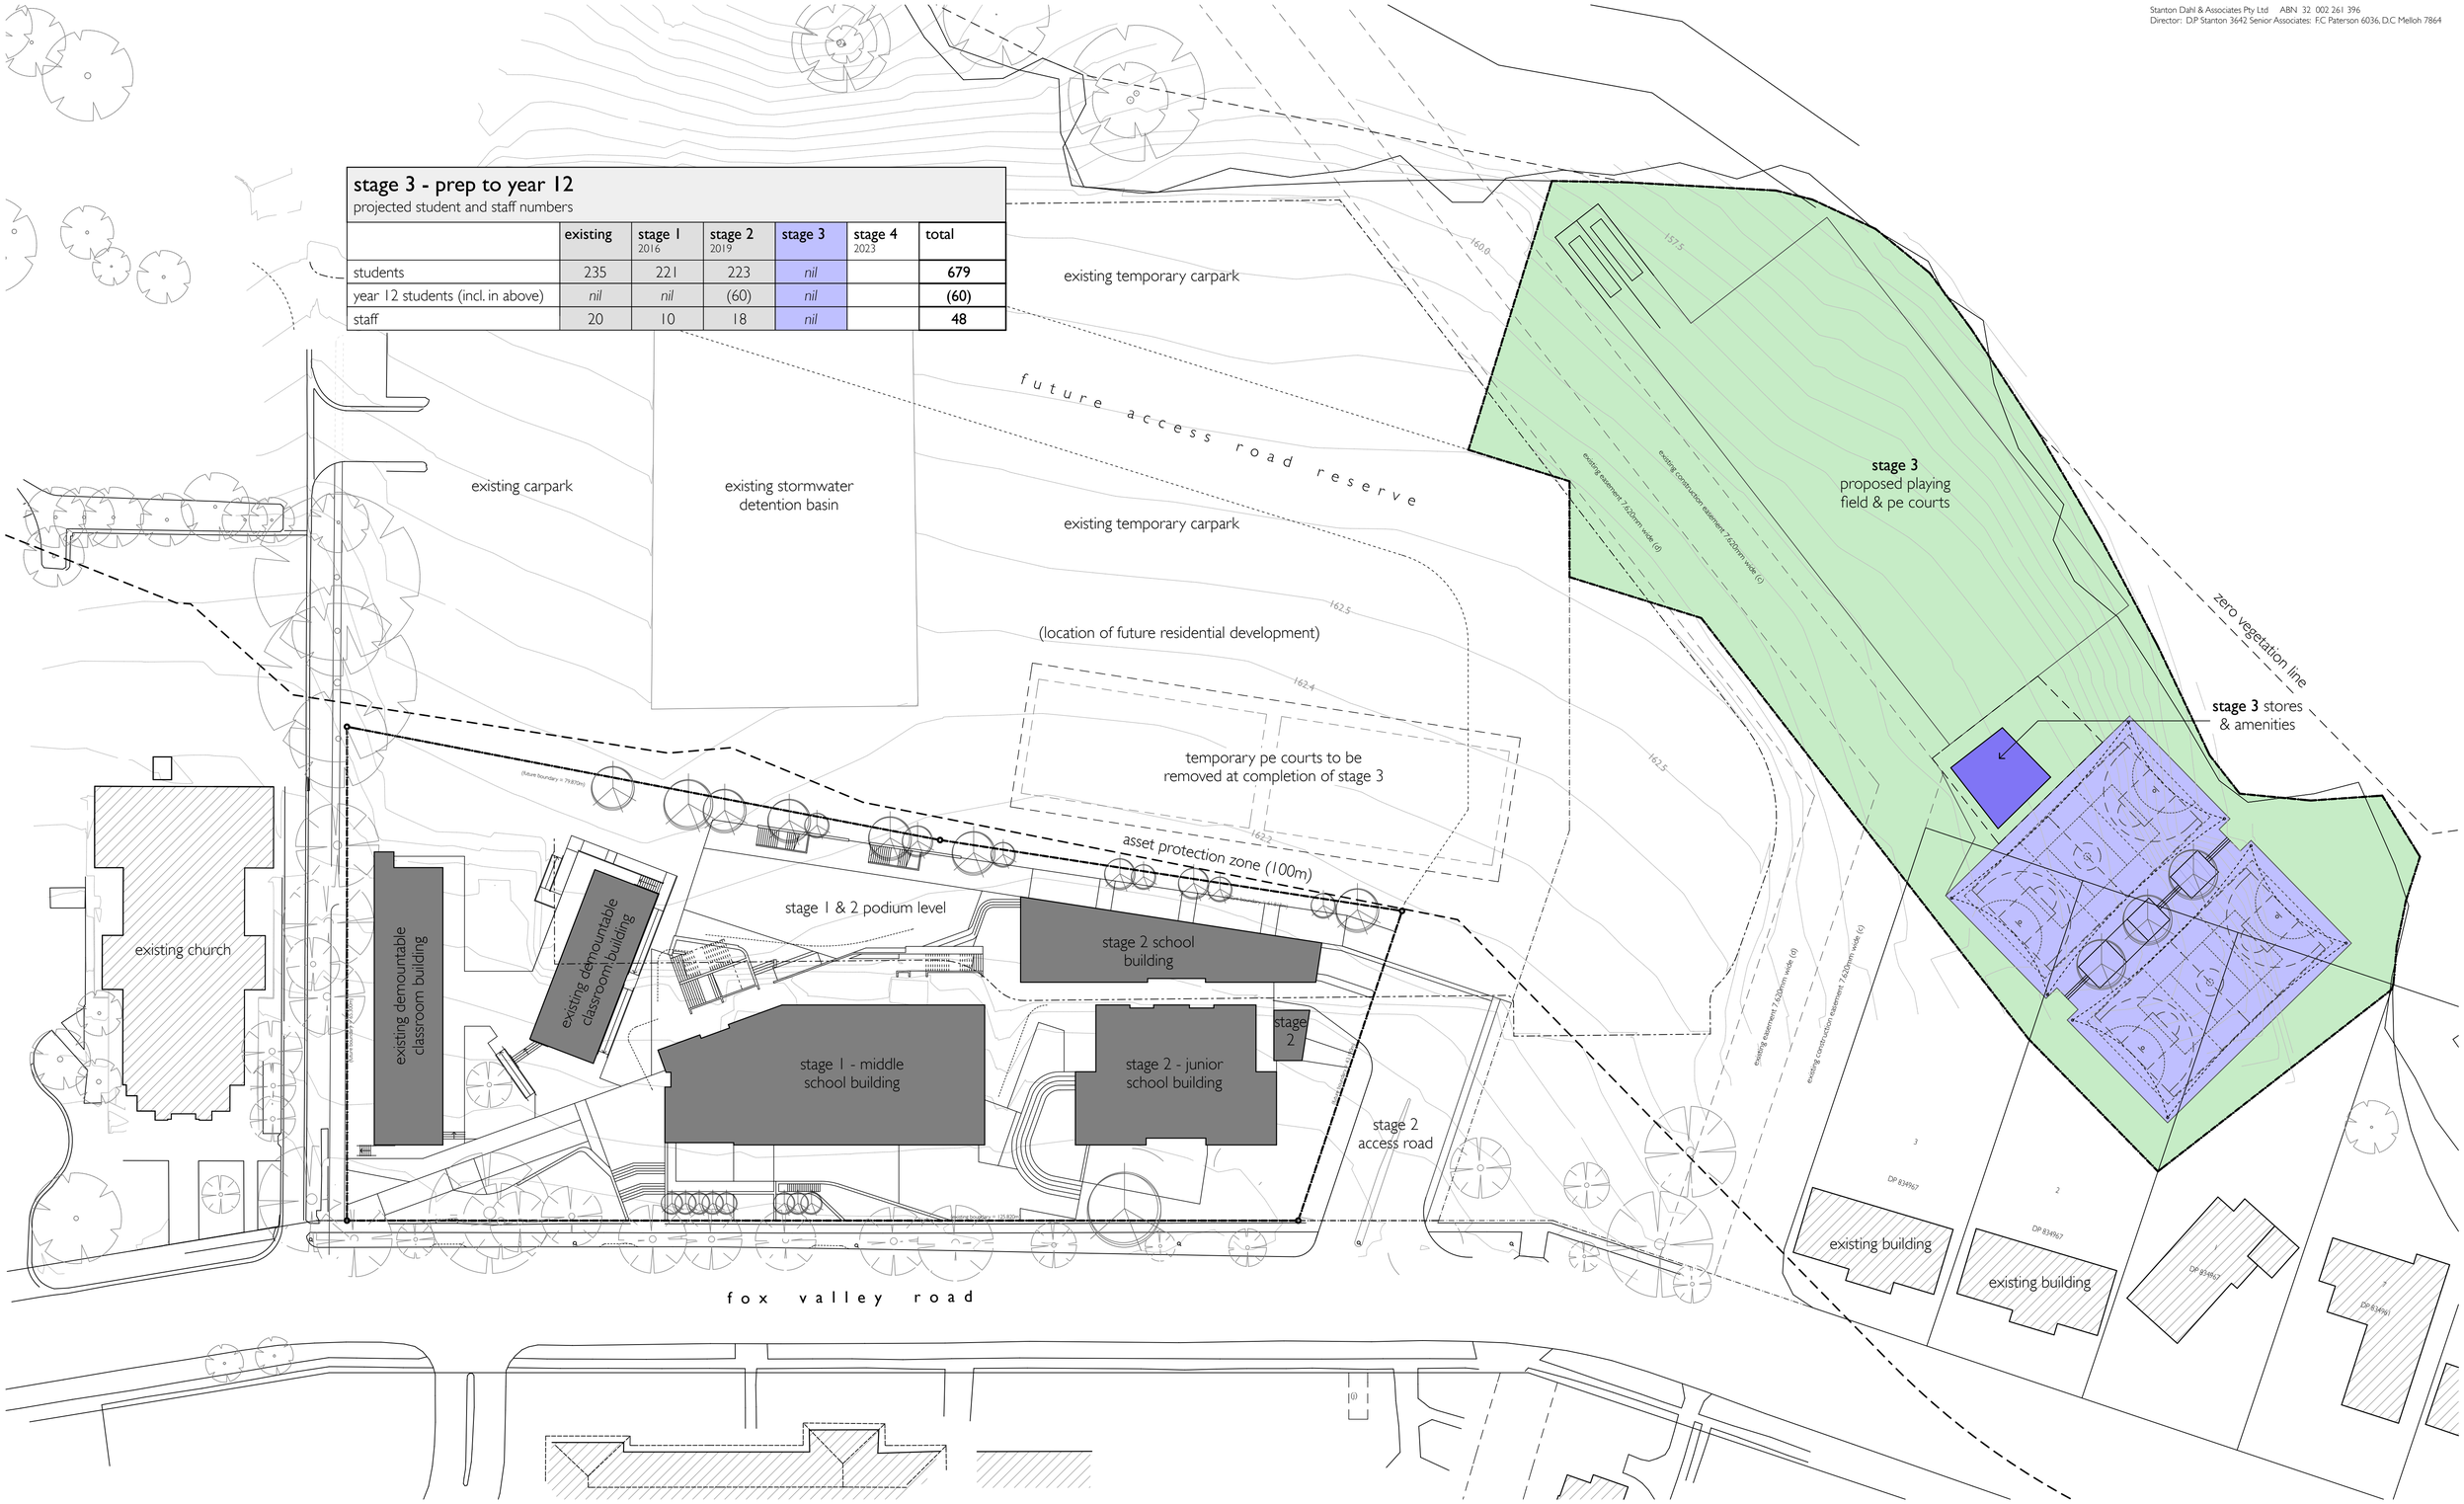

01 staging plan - stage 3
1:400

2 - re-issue for state significant development application	05/12/13
1 - issue for state significant development application	27/03/13
amendment	date

note: all dimensions are to be verified on site and any discrepancies referred to the architect for determination. figured dimensions are to take precedence over scaled dimensions.

drawn mc
checked dmb
plot date 4/12/13
scale 1:400 @ A1

wahroonga adventist school
fox valley road, wahroonga
for
seventh day adventist, greater sydney conference

staging plan - stage 3

job number 1318.10
dwg. no. / issue & amendment DA05 /2

stanton | dahl architects

18 - 20 Oxford Street
Epping NSW 2121
Ph 61 2 8876 5300
Fx 61 2 9868 2624
design@stantondahl.com.au
www.stantondahl.com.au

copyright 2011 stanton dahl