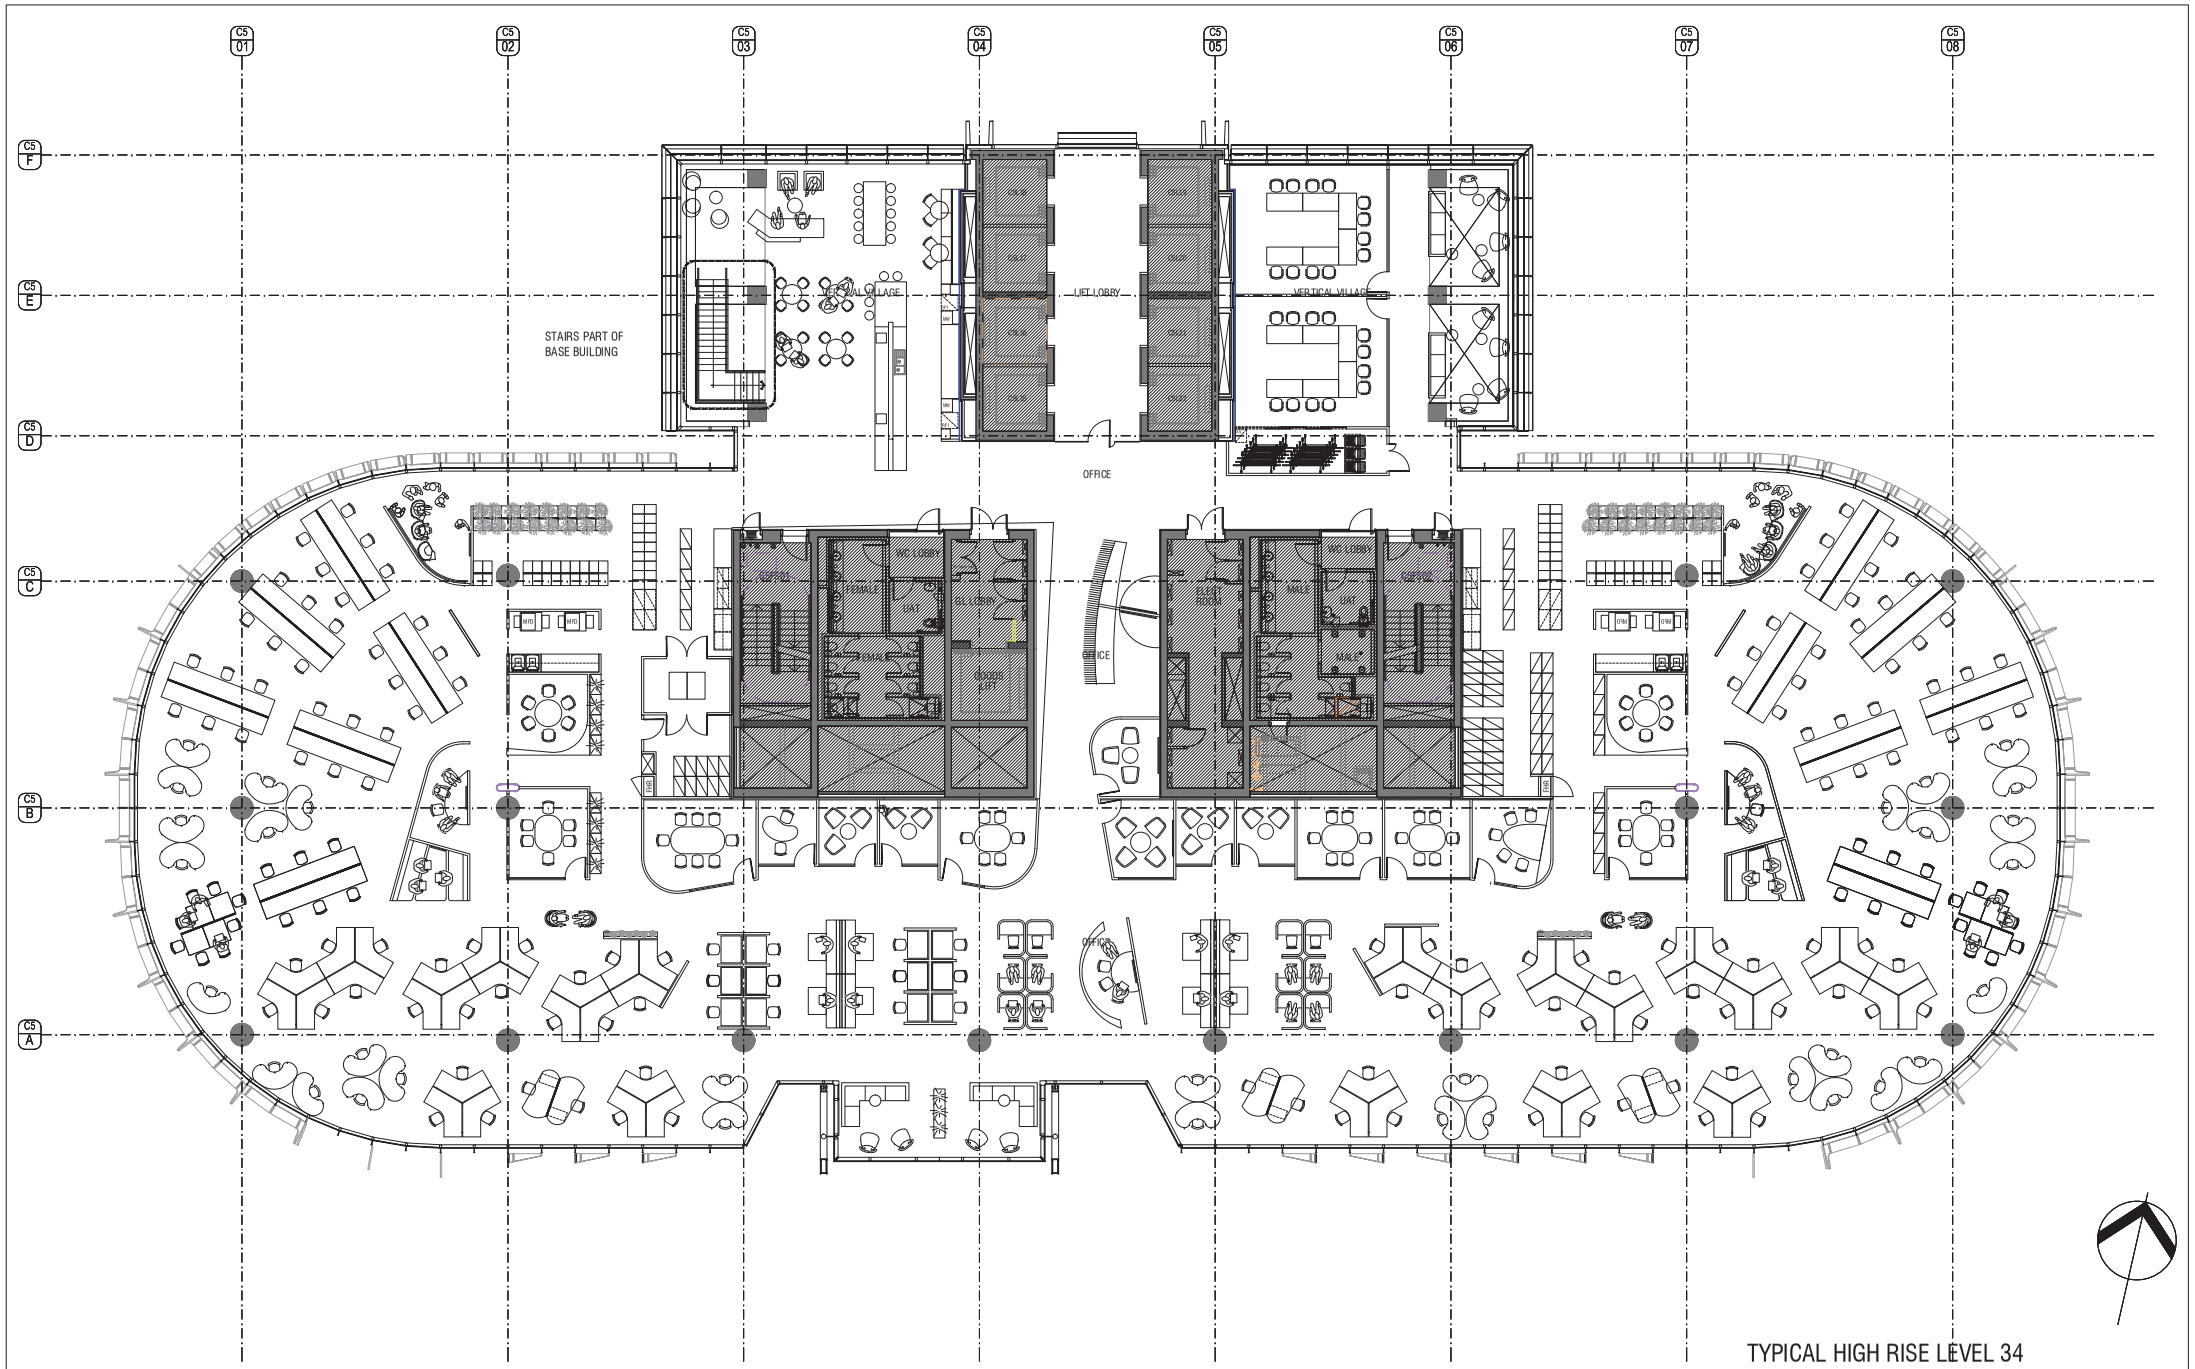
C5 01
C5 02
C5 03
C5 04
C5 05
C5 06
C5 07
C5 08
C5 F
C5 E
C5 D
C5 C
C5 B
C5 A
STAIRS PART OF BASE BUILDING
VERTICAL VILLAGE
LIFT LOBBY
VERTICAL VILLAGE
OFFICE
OFFICE
OFFIC

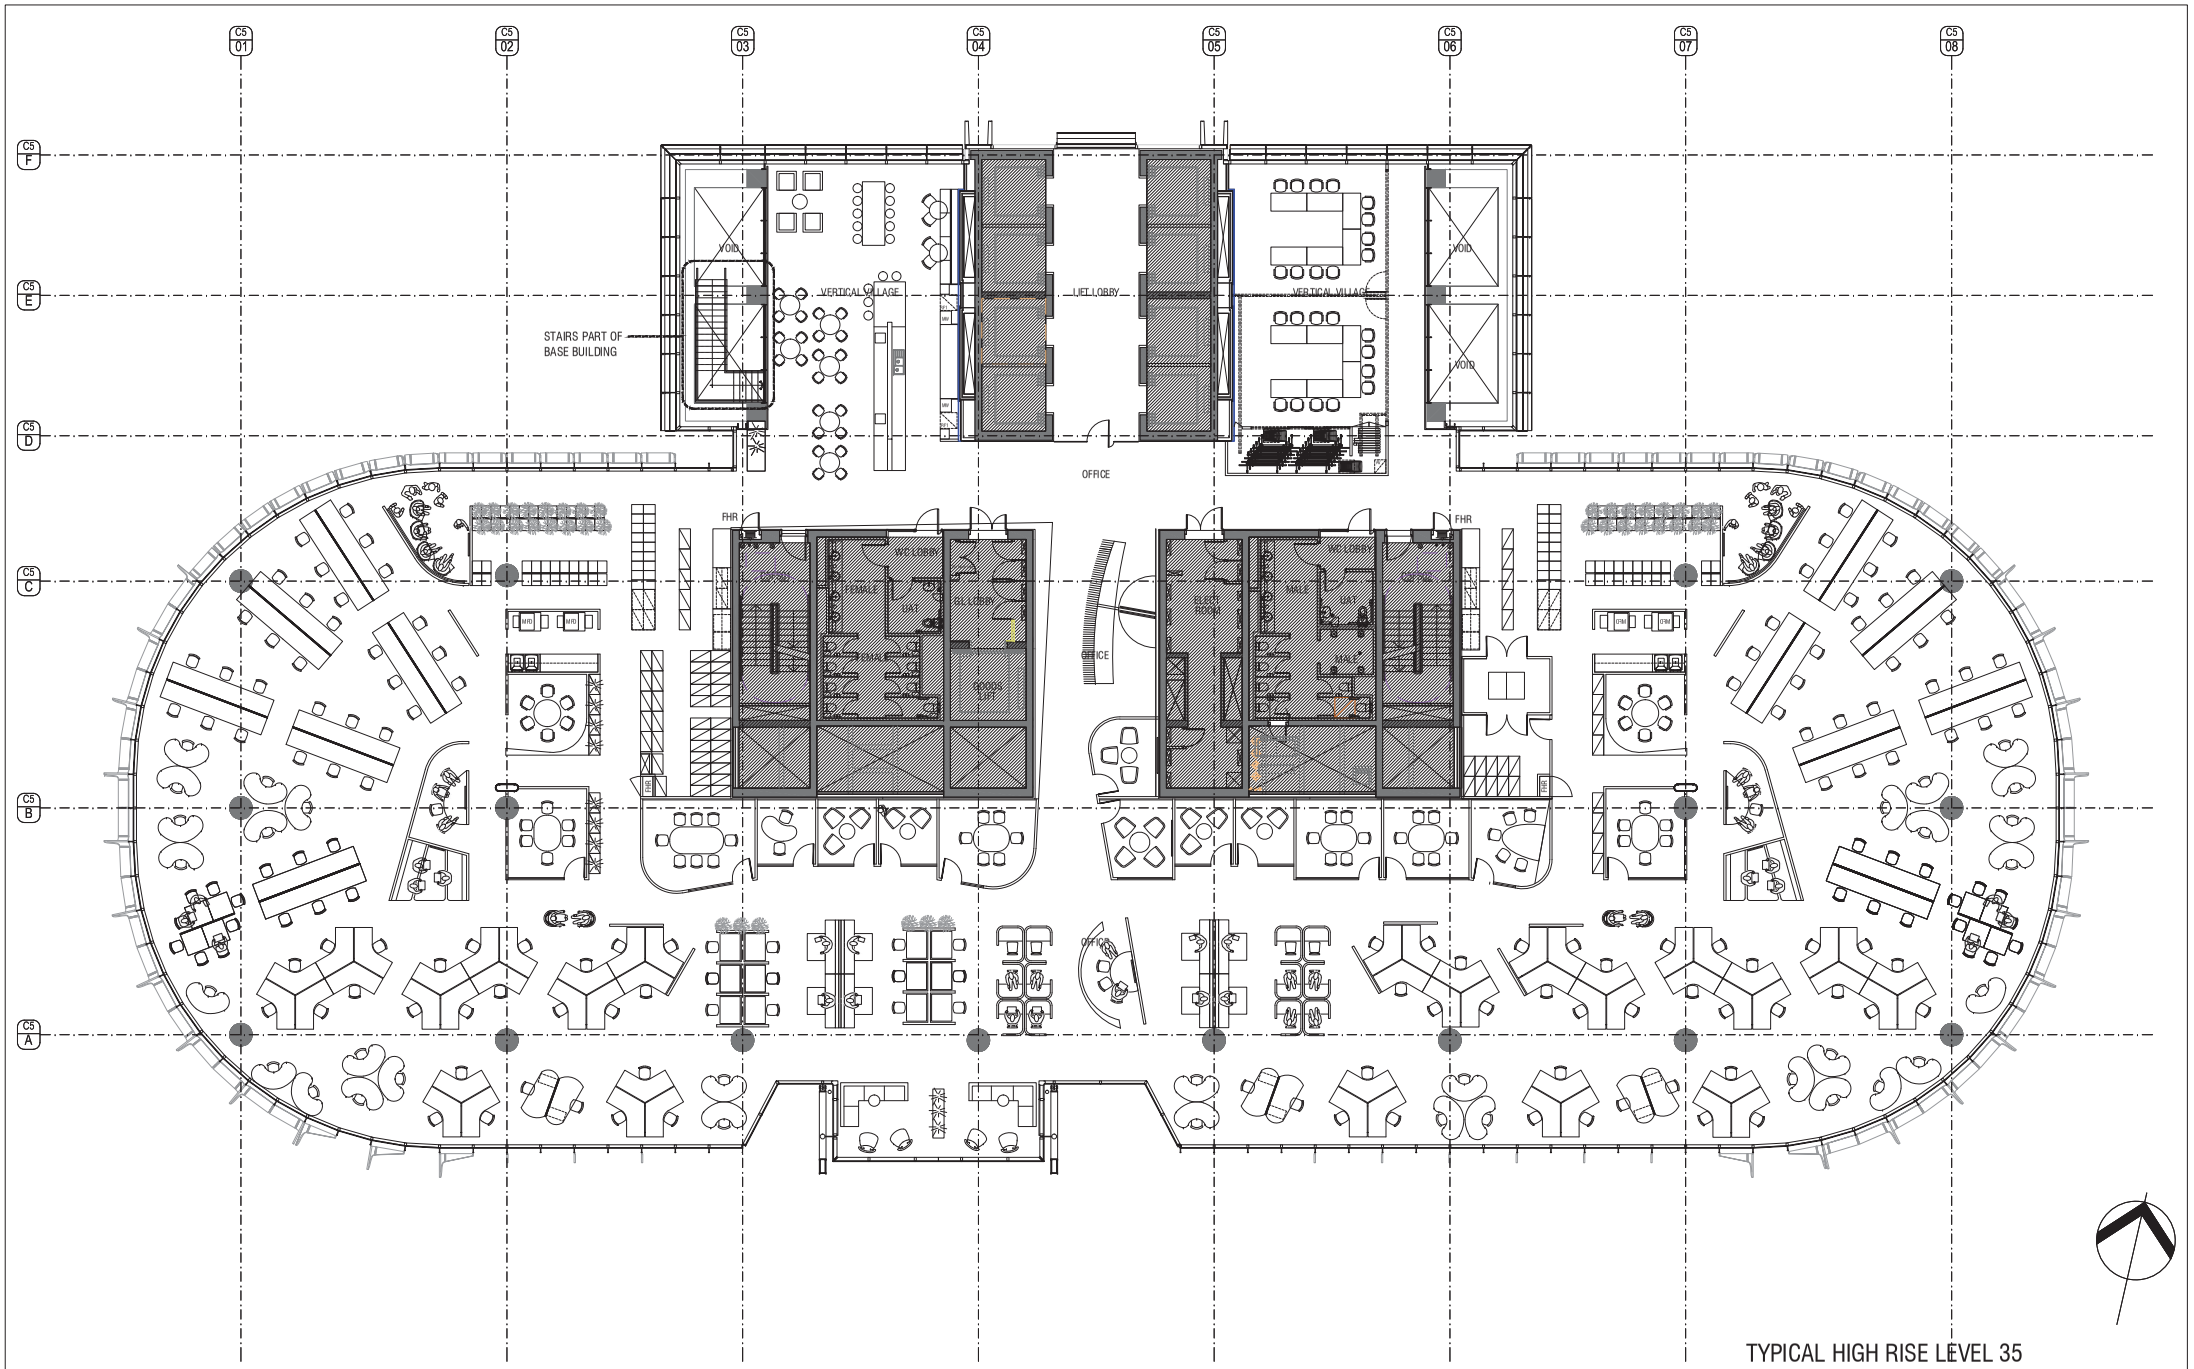

TYPICAL HIGH RISE LEVEL 35

Key Plan

Date	Rev	Issue	Revision/Issue Description	Date	Rev	Issue	Revision/Issue Description	Date	Rev	Issue	Revision/Issue Description
14.06.13	-	01	SERVICE COORDINATION ISSUE								
21.06.13	-	02	SSD APPLICATION								

Interior Designers

E·G·O GROUP

Level 5, 122 Clarence Street
Sydney NSW 2000 Australia
Tel 02 8628 9400 Fax 02 8628 9401
Email ego@egogroup.com
ABN 15 003 125 595 ACN 003 125 595

Davenport Campbell

Level 4, 122 Pitt Street Sydney New South Wales Australia 2000
Telephone 61 2 8233 9600 Facsimile 61 2 8233 5601
admin@davenport-campbell.com.au www.davenport-campbell.com.au
Davenport Campbell & Partners Pty Limited
ABN 33 099 216 641 ACN 099 216 641
Nominated Responsible Architect: Peter Wager, Registration No. 6814

Lessee
Tenancy Fitout
Barangaroo C5 L23 - 38

KPMG

Developer
30 The Bond
30 Hickson Rd
Millers Point NSW 2000

Lend Lease

Project Manager

wilson.

Project
BARANGAROO SOUTH

C5

Drawing
LEVEL 35 GENERAL ARRANGEMENT
INTEGRATED WORKS
B5, B6 & B7 - SCHEDULE 11

DO NOT scale of the drawing. All dimensions noted are in millimetres unless otherwise specified. Contractor to verify all dimensions on site before commencing work. Davenport Campbell to be notified of any discrepancies in the dimensions and setting out of the work for resolution. Copyright of designs shown hereon is retained by this office. Authority is required for any reproduction.

Job No.	11062
Ord. By	
Scale	B1@1:100 Scale A3@1:250
Start Date	14.06.2013
Plot Date	19.06.2013
Drawn By	Marlon Naidoo
Drawing Number	IC5-ID-3-35-30
Issue	02

Filename
P:\11062 Project Bibulong\10 Documentation\10.5 Working Drawings\B1 plans\IC5-ID-3-35-30

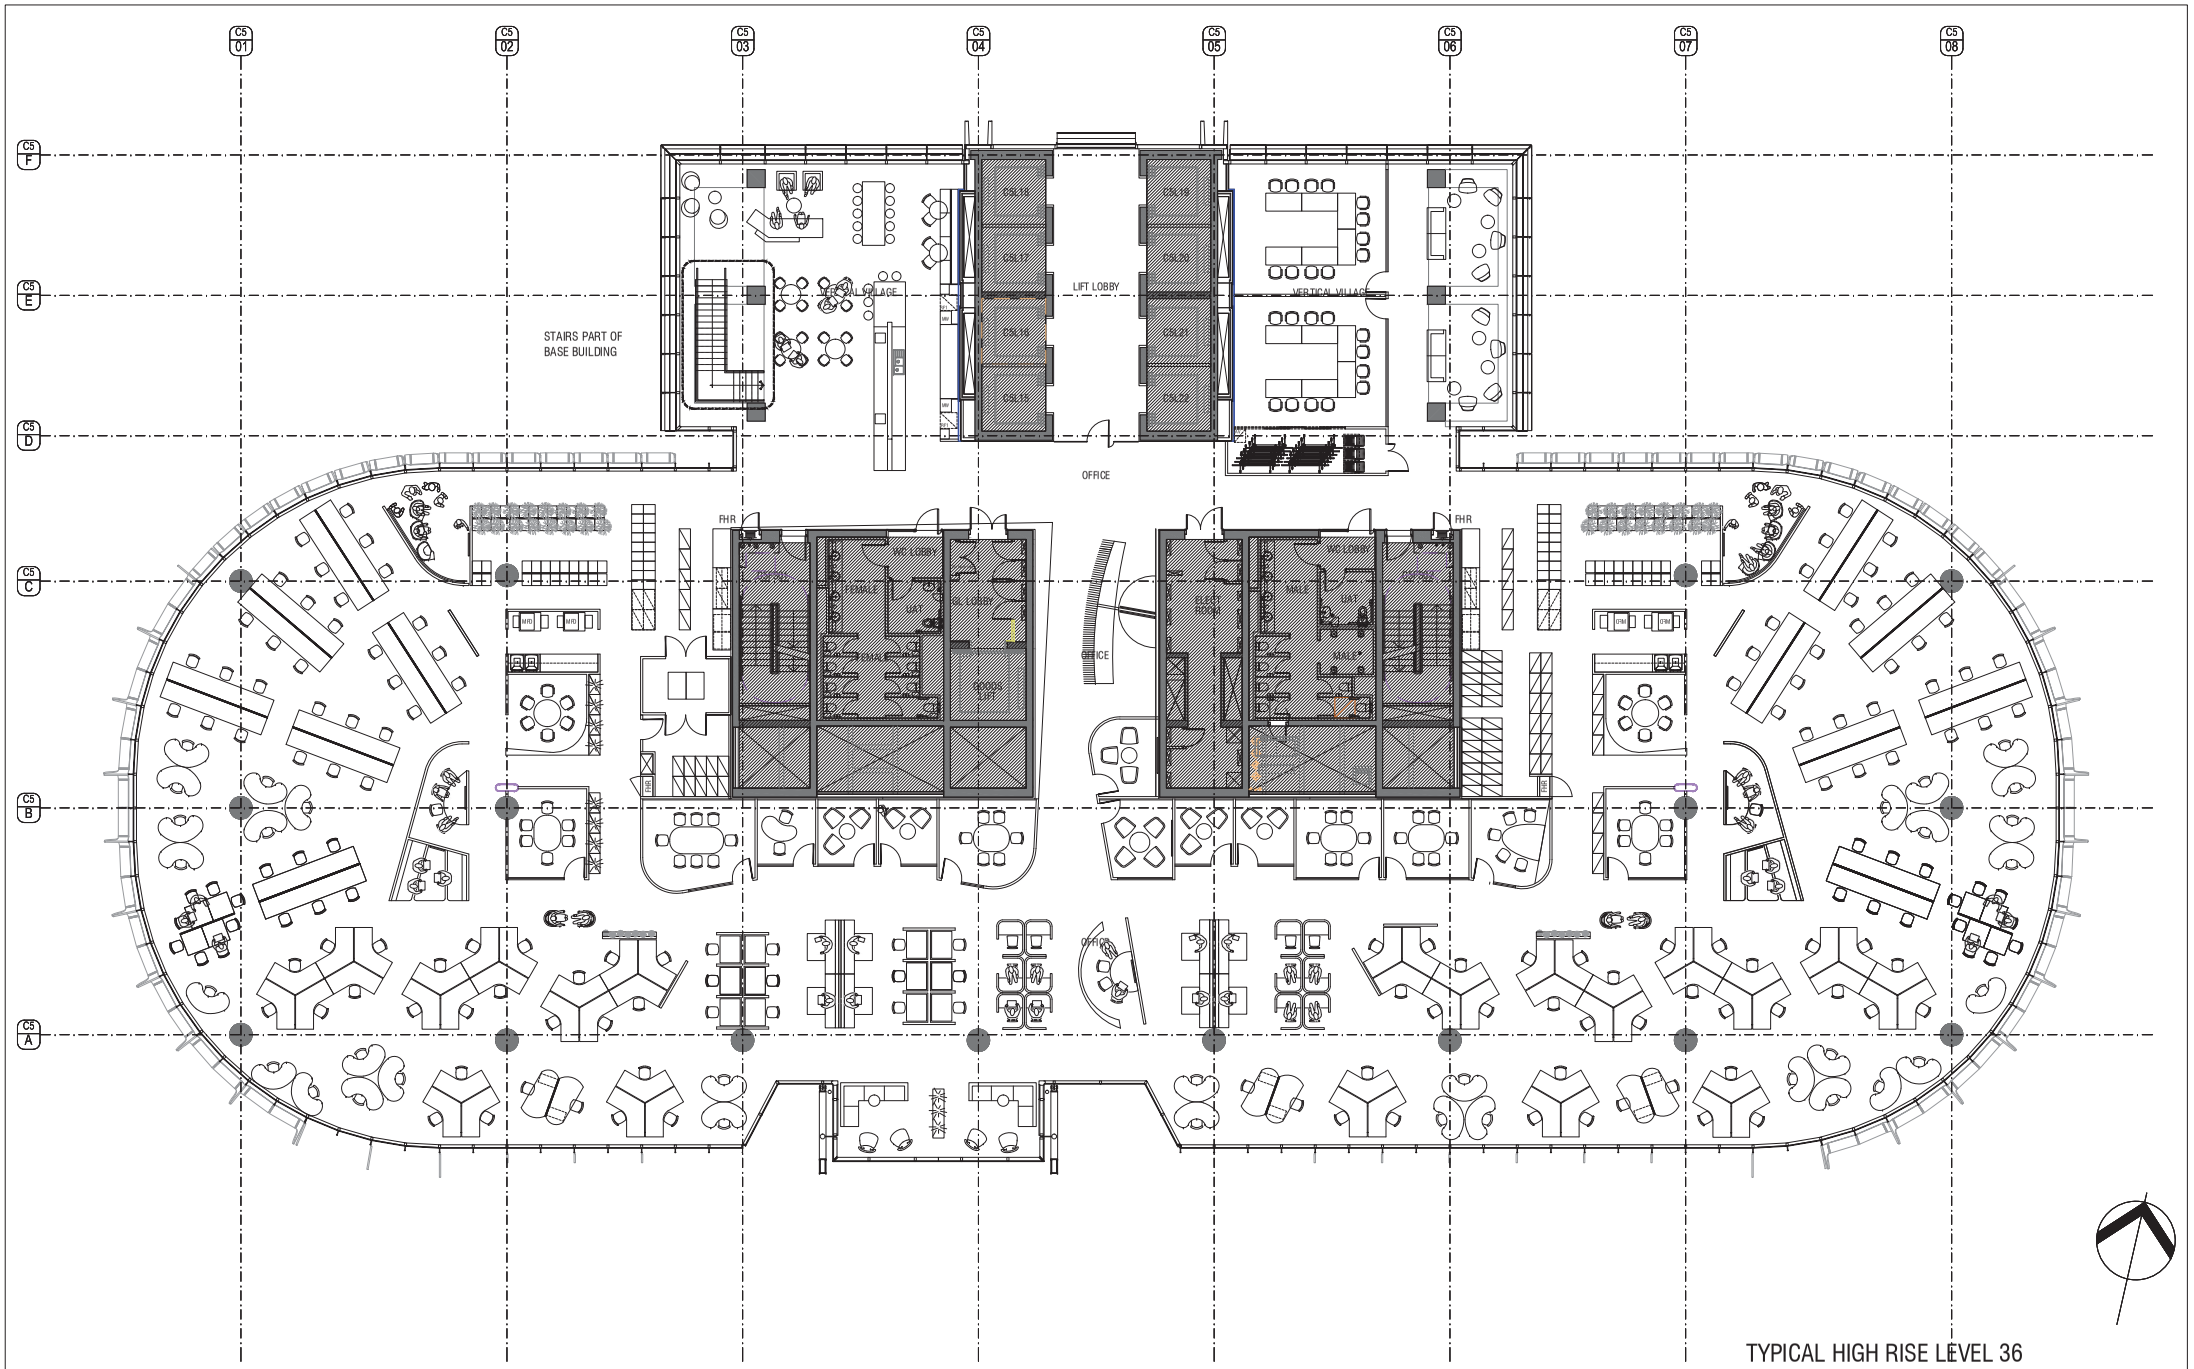

TYPICAL HIGH RISE LEVEL 36

Key Plan

Date	Rev	Issue	Revision/Issue Description	Date	Rev	Issue	Revision/Issue Description	Date	Rev	Issue	Revision/Issue Description
14.06.13	-	01	SERVICE COORDINATION ISSUE								
21.06.13	-	02	SSD APPLICATION								

Interior Designers

E·G·O GROUP

Level 5, 122 Clarence Street
Sydney NSW 2000 Australia
Tel 02 8628 9400 Fax 02 8628 9401
Email ego@egogroup.com
ABN 15 003 125 595 ACN 003 125 595

Davenport Campbell

Level 4, 122 Pitt Street Sydney New South Wales Australia 2000
Telephone 61 2 8233 9600 Facsimile 61 2 8233 5601
admin@davenport-campbell.com.au www.davenport-campbell.com.au
Davenport Campbell & Partners Pty Limited
ABN 33 099 216 641 ACN 099 216 641
Nominated Responsible Architect: Peter Wager, Registration No. 6814

Lessee
Tenancy Fitout
Barangaroo C5 L23 - 38

KPMG

Developer
30 The Bond
30 Hickson Rd
Millers Point NSW 2000

Lend Lease

Project Manager

wilson.

Project
BARANGAROO SOUTH

C5

Drawing
LEVEL 36 GENERAL ARRANGEMENT
INTEGRATED WORKS
B5, B6 & B7 - SCHEDULE 11

DO NOT scale of the drawing. All dimensions noted are in millimetres unless otherwise specified. Contractor to verify all dimensions on site before commencing work. Davenport Campbell to be notified of any discrepancies in the dimensions and setting out of the work, for resolution. Copyright of designs shown hereon is retained by this office. Authority is required for any reproduction.

Job No.	11062
Cd. By	
Scale	B1@1:100 Scale A3@1:250
Start Date	14.06.2013
Plot Date	19.06.2013
Drawn By	Marlon Naidoo
Drawing Number	IC5-ID-3-36-30
Issue	02

Filename
P:\11062 Project Billabong\10 Documentation\10.5 Working Drawings\B1 plans\IC5-ID-3-36-30

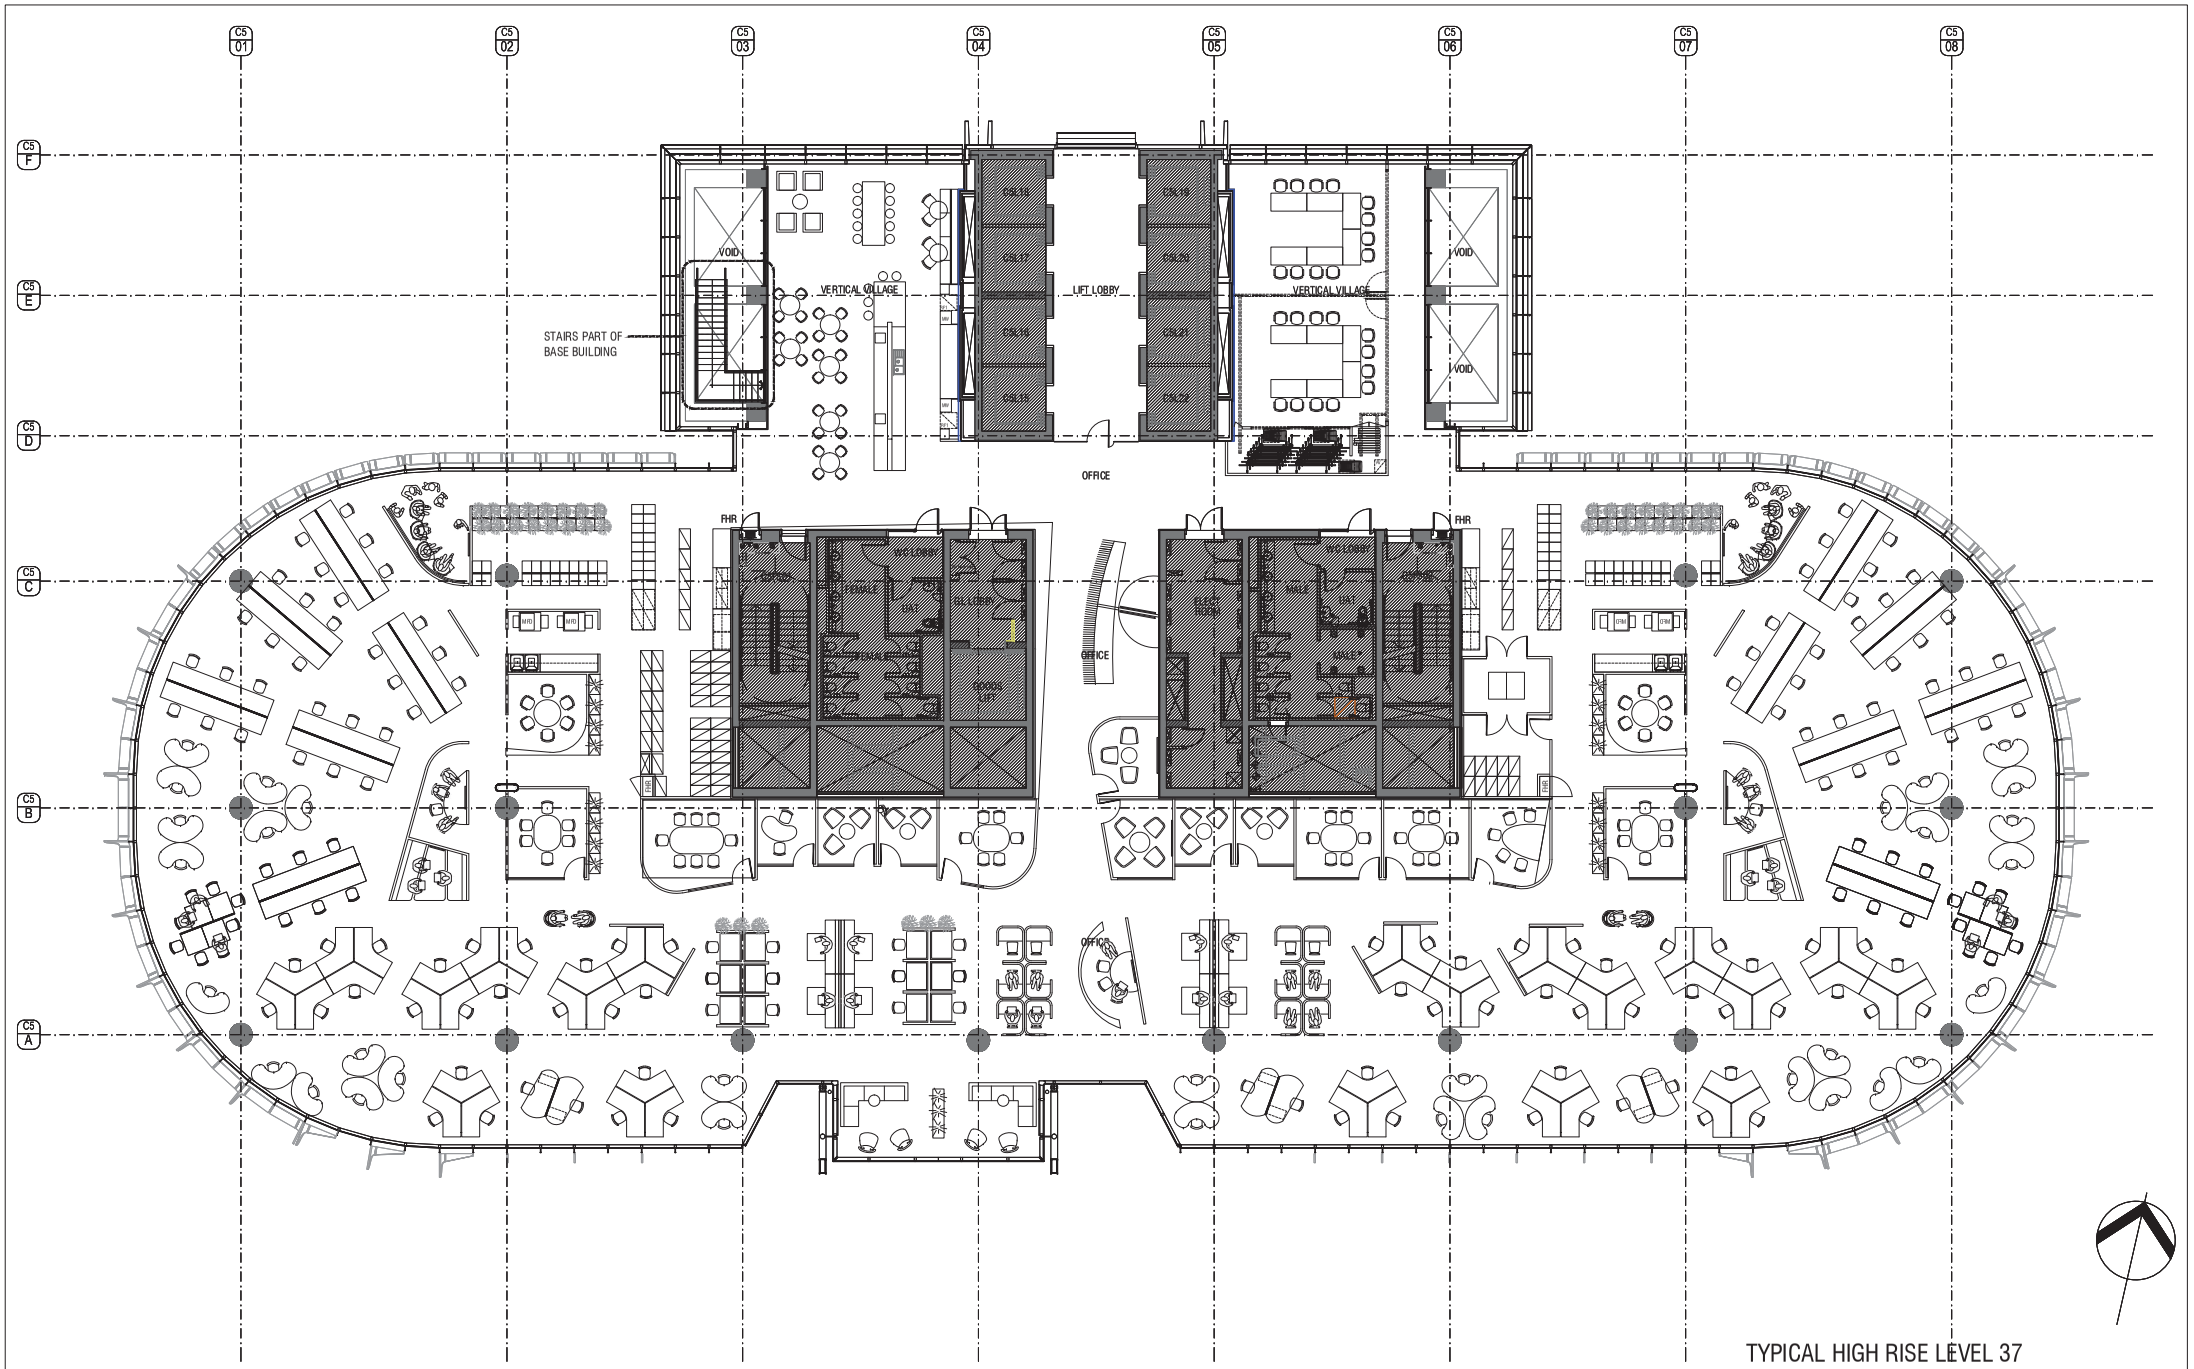

TYPICAL HIGH RISE LEVEL 37

Key Plan

Date	Rev	Issue	Revision/Issue Description	Date	Rev	Issue	Revision/Issue Description	Date	Rev	Issue	Revision/Issue Description
24.05.13	-	01	SERVICES ISSUE								
14.06.13	-	02	SERVICE COORDINATION ISSUE								
21.06.13	-	03	SSD APPLICATION								

Interior Designers

E·G·O GROUP

Level 5, 122 Clarence Street
Sydney NSW 2000 Australia
Tel 02 8628 9400 Fax 02 8623 9401
Email ego@egogroup.com
ABN 15 003 125 595 ACN 003 125 595

Davenport Campbell

Level 4, 122 Pitt Street Sydney New South Wales Australia 2000
Telephone 61 2 8233 9600 Facsimile 61 2 8233 5601
admin@davenport-campbell.com.au www.davenport-campbell.com.au
Davenport Campbell & Partners Pty Limited
ABN 33 099 216 641 ACN 099 216 641
Nominated Responsible Architect: Peter Wager, Registration No. 6814

Lessee
Tenancy Fitout
Barangaroo C5 L23 - 38

KPMG

Developer
30 The Bond
30 Hickson Rd
Millers Point NSW 2000

Lend Lease

Project Manager

wilson.

Project

BARANGAROO SOUTH

C5

Drawing
LEVEL 37 GENERAL ARRANGEMENT
INTEGRATED WORKS
B5, B6 & B7 - SCHEDULE 11

DO NOT scale of the drawing. All dimensions noted are in millimetres unless otherwise specified. Contractor to verify all dimensions on site before commencing work. Davenport Campbell to be notified of any discrepancies in the dimensions and setting out of the work, for resolution. Copyright of designs shown hereon is retained by this office. Authority is required for any reproduction.

Job No.	11062
Ord. By	
Scale	B1@1:100 Scale A3@1:250
Start Date	24.05.2013
Plot Date	19.06.2013
Drawn By	Marlon Naidoo
Drawing Number	IC5-ID-3-37-30
Issue	03

Filename

P:\11062 Project Bibliography\10 Documentation\10.5 Working Drawings\B1 plans\IC5-ID-3-37-30

TYPICAL HIGH RISE LEVEL 38

Key Plan

Date	Rev	Issue	Revision/Issue Description	Date	Rev	Issue	Revision/Issue Description	Date	Rev	Issue	Revision/Issue Description
21.06.13	-	01	SSD APPLICATION								

Interior Designers

E·G·O GROUP

Level 5, 122 Clarence Street
Sydney NSW 2000 Australia
Tel 02 8823 9400 Fax 02 8823 9401
Email ego@egogroup.com
ABN 15 003 125 595 ACN 003 125 595

Davenport Campbell

Level 4, 122 Pitt Street Sydney New South Wales Australia 2000
Telephone 61 2 8233 9600 Facsimile 61 2 8233 5601
admin@davenport-campbell.com.au www.davenport-campbell.com.au
Davenport Campbell & Partners Pty Limited
ABN 33 099 216 641 ACN 099 216 641
Nominated Responsible Architect: Peter Wager, Registration No. 6814

Lessee
Tenancy Fitout
Barangaroo C5 L23 - 38

KPMG

Developer
30 The Bond
30 Hickson Rd
Milers Point NSW 2000

Lend Lease

Project Manager

wilson.

Project

BARANGAROO SOUTH

C5

Drawing
LEVEL 38 GENERAL ARRANGEMENT
INTEGRATED WORKS
B5, B6 & B7 - SCHEDULE 11

DO NOT scale of the drawing. All dimensions noted are in millimetres unless otherwise specified. Contractor to verify all dimensions on site before commencing work. Davenport Campbell is to be notified of any discrepancies in the dimensions and setting out of the work for resolution. Copyright of designs shown hereon is retained by this office. Authority is required for any reproduction.

Job No.	11062
Qcd. By	
Scale	B1@1:100 Scale A3@1:250
Start Date 18.06.2013	Drawing Number / Issue
Plot Date 18.06.2013	IC5-ID-3-38-30 / 01
Drawn By Marlon Naidoo	Filename

P:\11062 Project Bibliography\10 Documentation\10.5 Working Drawings\B1 plans\IC5-ID-3-38-30