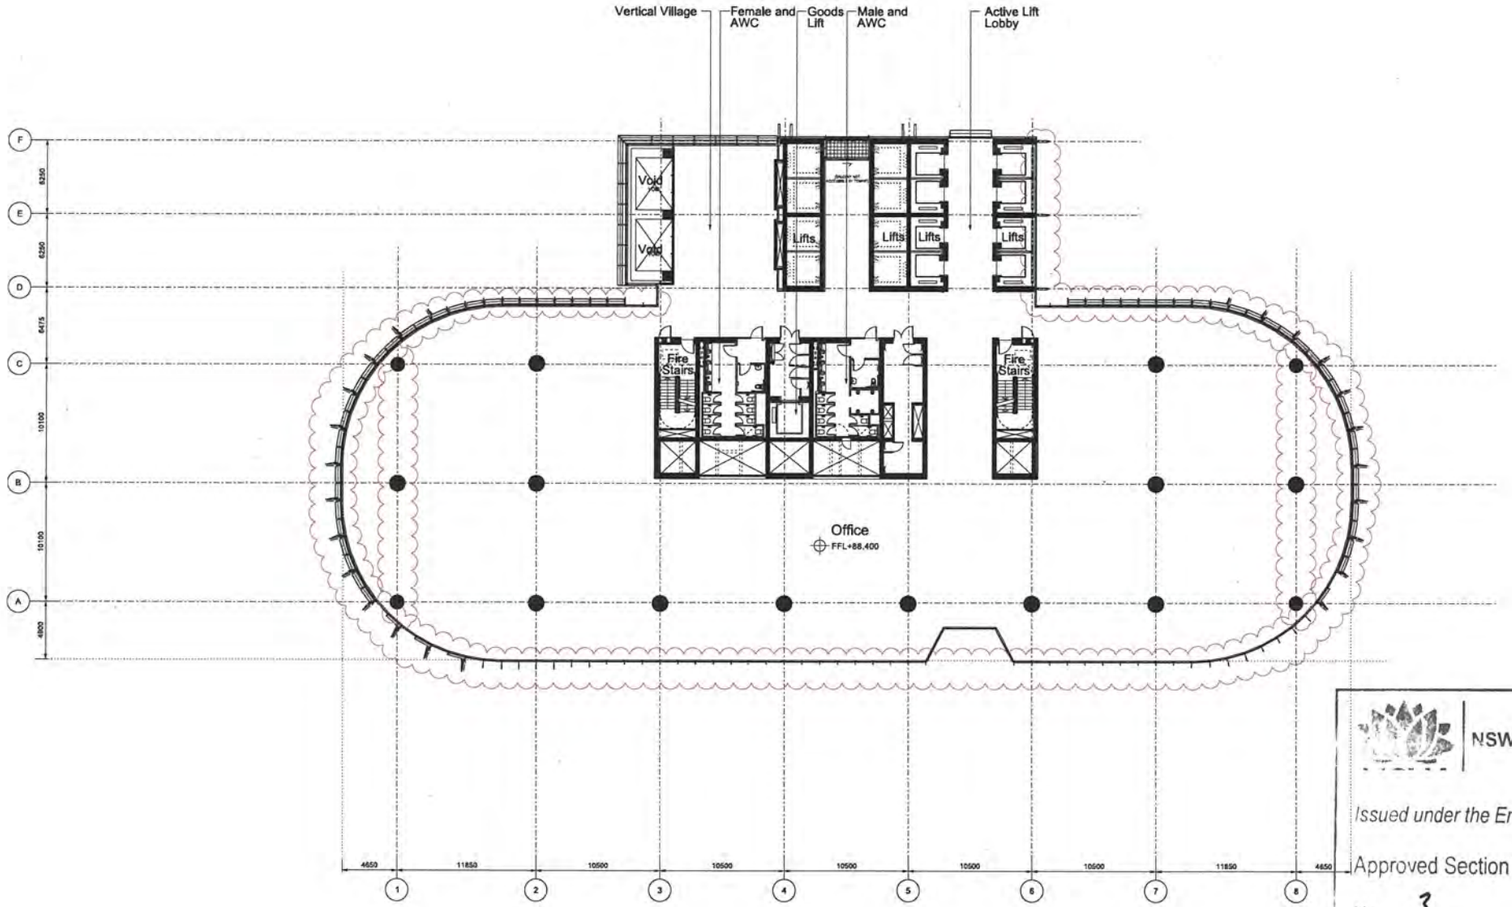

NSW GOVERNMENT
Planning

Issued under the Environmental Planning and Assessment Act 1979

Approved Section 75W Modification Application

No. 3 granted on the 28 MAY 2013

in respect to MP 10-0025

Signed.....

Sheet No. 28 of 87

Revision	Date	Description
A	29-10-2010	Barangaroo South C4 Project Application MP10_0025 (PA2)
B	04-02-2011	Barangaroo South C4 Project Application MP10_0025 (PA2)
C	14-10-2011	Barangaroo South Commercial Building C4 MP10_0025 (Section75w)
D	06-01-2012	Barangaroo South Commercial Building C4 MP10_0025 (Section75w - PPR) Minor Drawing Modifications
E	21-11-2012	Barangaroo South Commercial Building C4 MP10_0025 (Section 75w Mod 3)

Legal
Do not scale from drawing. The author of this drawing takes no responsibility for any dimensions obtained by measuring or scaling from this drawing and no reliance may be placed on such dimensions. If no dimension is given, it is the responsibility of the recipient to ascertain the dimension specifically from the author or by site measurement.
The sizing of all structural and service elements must always be checked against the relevant engineer's drawings. No reliance should be placed upon sizing information shown on this drawing.
© copyright Rogers Stirk Harbour + Partners, all rights reserved 2012

Site Address
Barangaroo
Hickson Rd
Millers Point NSW 2000
Sydney, Australia

Lead Architect
RSHP Australia Pty Limited
Ivan Harbour | Principal Architect | RAIA NSW ARB 8484
65-69 Kent St t: +61 2 9253 5655
Millers Point f: +61 2 9253 5666
NSW 2000 email: JI5100@rsh-p.com
Sydney, Australia www.rsh-p.com

Collaborating Architect
Lend Lease design
30 The Bond t: +61 2 8236 8111
30 Hickson Rd f: +61 2 9383 8133
Millers Point NSW 2000
Sydney, Australia www.bovislendlease.com

Client
Lend Lease
30 The Bond t: +61 2 8236 8111
30 Hickson Rd f: +61 2 9383 8133
Millers Point NSW 2000
Sydney, Australia www.bovislendlease.com

Project: Barangaroo South - C4	Drawn/Checked by: AII/LF	Drawing Title: Plan	Scale @ A1: 1:250
Drawing Purpose: Commercial Building C4 MP10_0025 (Section75w Mod 3)		Mid Rise Office Floor Level 21 (+88.400 FFL)	Drawing Number: RSHP-A-C4-3121-P-21
		Drawing Date: 29-10-2010	Revision Date: 21-11-2012
			Revision: E

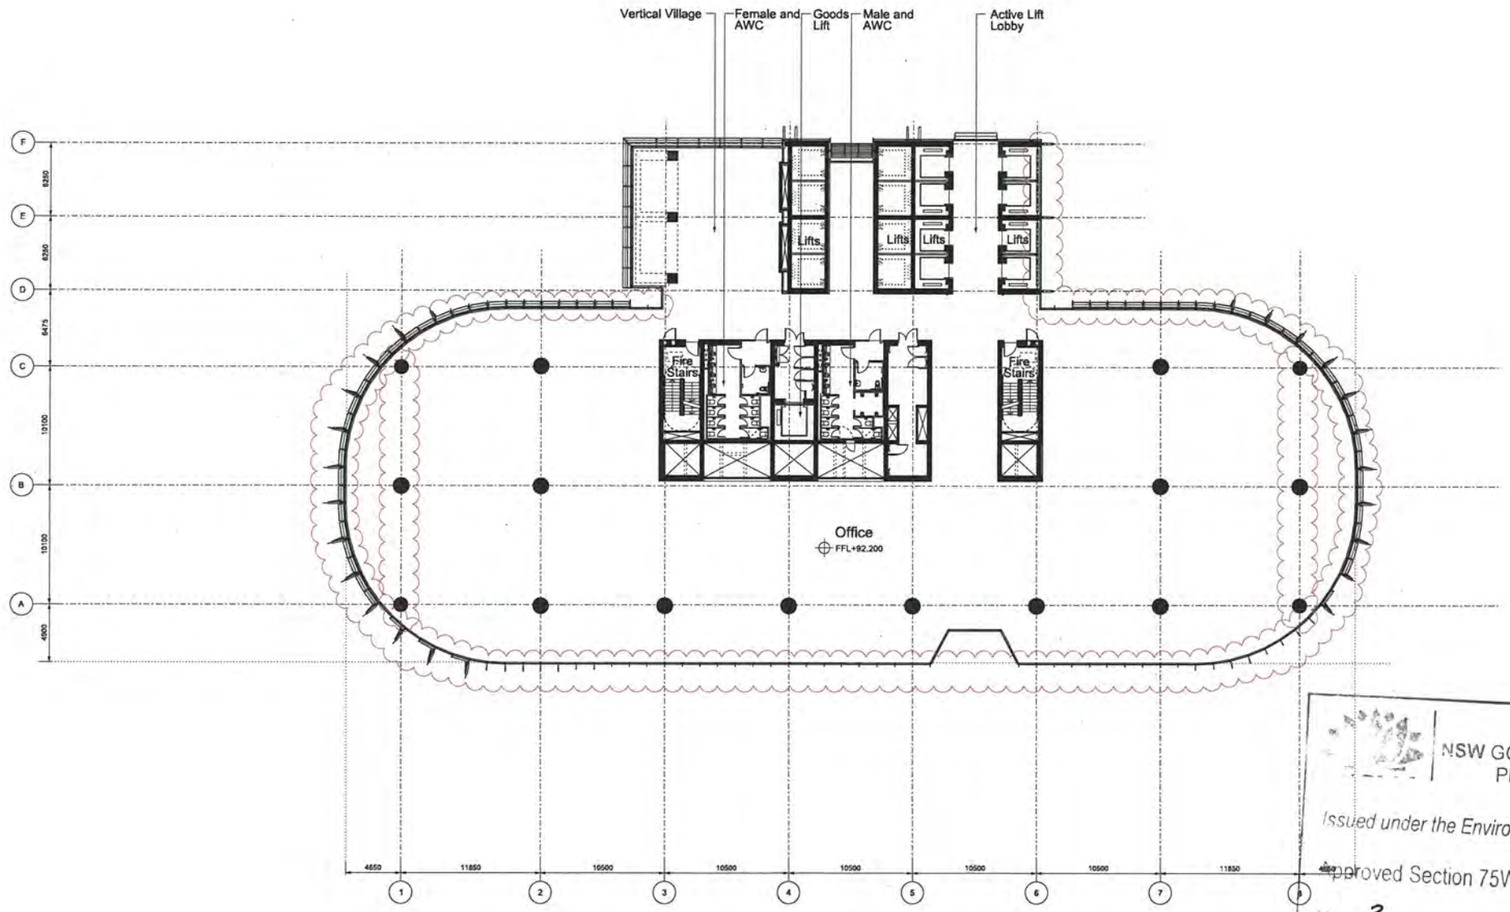

N

NSW GOVERNMENT
Planning

Issued under the Environmental Planning and Assessment Act 1979

Approved Section 75W Modification Application

No. 3 granted on the 28 MAY 2013

In respect to MP 10_0025

Signed

Sheet No. 29 of 87

Revision	Date	Description
A	29-10-2010	Barangaroo South C4 Project Application MP10_0025 (PA2)
B	04-02-2011	Barangaroo South C4 Project Application MP10_0025 (PA2)
C	14-10-2011	Barangaroo South Commercial Building C4 MP10_0025 (Section75w)
D	06-01-2012	Barangaroo South Commercial Building C4 MP10_0025 (Section75w - PPR) Minor Drawing Modifications
E	21-11-2012	Barangaroo South Commercial Building C4 MP10_0025 (Section 75w Mod 3)

Legal

Do not scale from drawing. The author of this drawing takes no responsibility for any dimensions obtained by measuring or scaling from this drawing and no reliance may be placed on such dimensions. If the dimension is given, it is the responsibility of the recipient to ascertain the dimension specifically from the author or by site measurement.
The sizing of all structural and services elements must always be checked against the relevant engineer's drawings. No reliance should be placed upon sizing information shown on this drawing.

© copyright Rogers Stirk Harbour + Partners. all rights reserved 2010

Site Address
Barangaroo
Hickson Rd
Millers Point NSW 2000
Sydney, Australia

Lead Architect
RSHP Australia Pty Limited
Ivan Harbour | Principal Architect | RAIA NSW ARB 8484
65-69 Kent St — t: +61 2 9253 5655
Millers Point — t: +61 2 9253 5666
NSW 2000 — email: J6100@rsh-p.com
Sydney, Australia — www.rsh-p.com

Collaborating Architect
Lend Lease design
30 The Bond — t: +61 2 9236 6111
30 Hickson Rd — t: +61 2 9383 8133
Millers Point NSW 2000
Sydney, Australia — www.bovislendlease.com

Client
Lend Lease
30 The Bond — t: +61 2 9236 6111
30 Hickson Rd — t: +61 2 9383 8133
Millers Point NSW 2000
Sydney, Australia — www.bovislendlease.com

Project: Barangaroo South - C4	Drawn/Checked by: AII/LF	Scale @ A1: 1:250	Drawing Number: RSHP-A-C4-3122-P-22
Drawing Purpose: Commercial Building C4 MP10_0025 (Section75w Mod 3)	Drawing Title: Plan Mid Rise Office Floor Level 22 (+92.200 FFL)	Drawing Date: 29-10-2010	Revision Date: 21-11-2012
			Revision: E

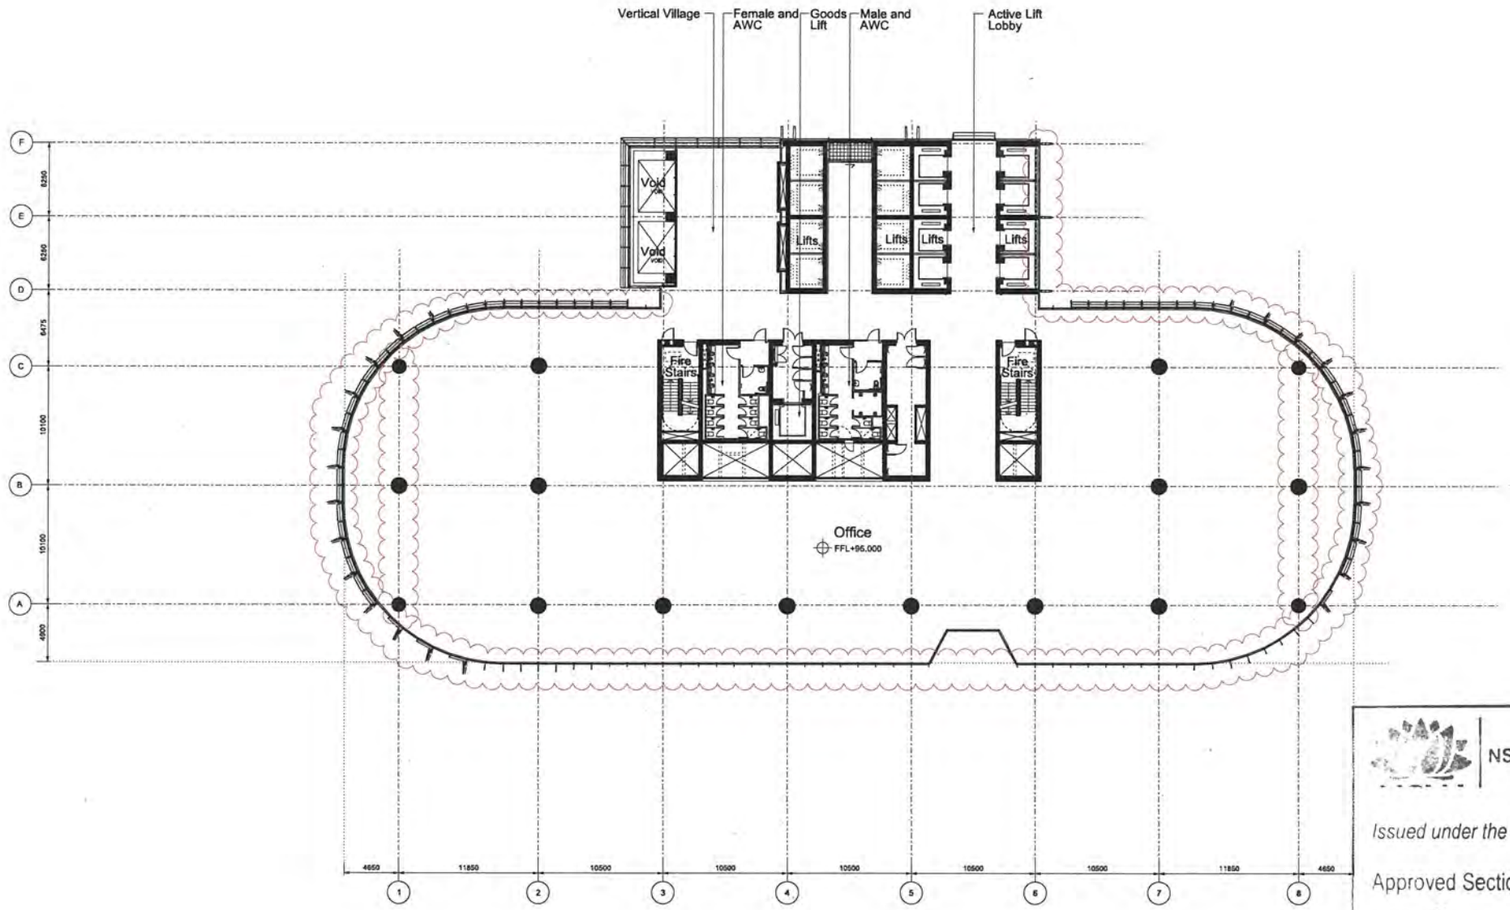

NSW GOVERNMENT
Planning

Issued under the Environmental Planning and Assessment Act 1979

Approved Section 75W Modification Application

No. 3 granted on the 28 MAY 2013

in respect to MP 10_0025

Signed.....

Sheet No. 30 of 87

Revision	Date	Description
A	29-10-2010	Barangaroo South C4 Project Application MP10_0025 (PA2)
B	04-02-2011	Barangaroo South C4 Project Application MP10_0025 (PA2)
C	14-10-2011	Barangaroo South Commercial Building C4 MP10_0025 (Section75w)
D	06-01-2012	Barangaroo South Commercial Building C4 MP10_0025 (Section75w - PPR) Minor Drawing Modifications
E	21-11-2012	Barangaroo South Commercial Building C4 MP10_0025 (Section 75w Mod 3)

Legal
Do not scale from drawing. The author of this drawing takes no responsibility for any dimensions obtained by measuring or scaling from this drawing and no reliance may be placed on such dimensions. If no dimension is given, it is the responsibility of the recipient to ascertain the dimension specifically from the author or by site measurement.
The siting of all structural and service elements must always be checked against the relevant engineer's drawings. No reliance should be placed upon siting information shown on this drawing.
© Copyright Rogers Stirk Harbour + Partners, all rights reserved 2010

Site Address
Barangaroo
Hickson Rd
Millers Point NSW 2000
Sydney, Australia

Lead Architect
RSHP Australia Pty Limited
Ivan Harbour | Principal Architect | RAIA NSW ARB 8484
65-69 Kent St
Millers Point
NSW 2000
Sydney, Australia
t: +61 2 9253 5655
f: +61 2 9253 5666
email: J6100@rsh-p.com
www.rsh-p.com

Collaborating Architect
Lend Lease design
30 The Bond
30 Hickson Rd
Millers Point NSW 2000
Sydney, Australia
t: +61 2 9236 6111
f: +61 2 9383 8133
www.bovislendlease.com

Client
Lend Lease
30 The Bond
30 Hickson Rd
Millers Point NSW 2000
Sydney, Australia
t: +61 2 9236 6111
f: +61 2 9383 8133
www.bovislendlease.com

Project: Barangaroo South - C4	Drawn/Checked by: AII/LF	Drawing Title: Plan Mid Rise Office Floor Level 23 (+96.000 FFL)	Scale @ A1: 1:250	Drawing Number: RSHP-A-C4-3123-P-23	
Drawing Purpose: Commercial Building C4 MP10_0025 (Section75w Mod 3)			Drawing Date: 29-10-2010	Revision Date: 21-11-2012	Revision: E

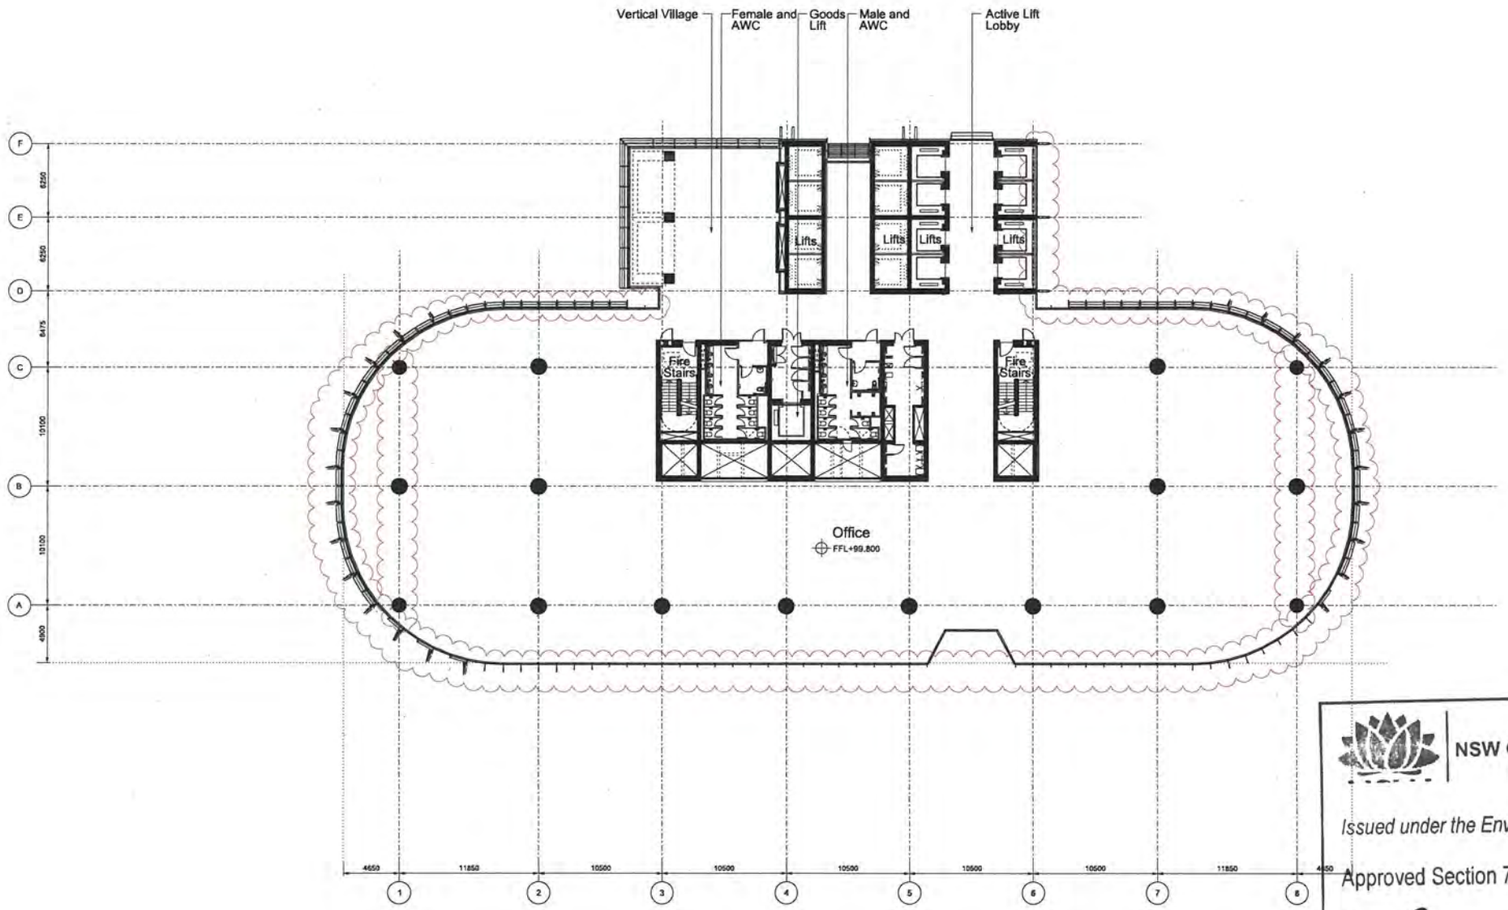

N

NSW GOVERNMENT
Planning

Issued under the Environmental Planning and Assessment Act 1979

Approved Section 75W Modification Application

No. 3 granted on the 28 MAY 2013

in respect to MP 10-0025

Signed.....

Sheet No. 31 of 87

Revision	Date	Description
A	29-10-2010	Barangaroo South C4 Project Application MP10_0025 (PA2)
B	04-02-2011	Barangaroo South C4 Project Application MP10_0025 (PA2)
C	14-10-2011	Barangaroo South Commercial Building C4 MP10_0025 (Section75w)
D	06-01-2012	Barangaroo South Commercial Building C4 MP10_0025 (Section75w - PPR) Minor Drawing Modifications
E	21-11-2012	Barangaroo South Commercial Building C4 MP10_0025 (Section 75w Mod 3)

Legal

Do not scale from drawing. The author of this drawing takes no responsibility for any discrepancy whatsoever by measuring or scaling from this drawing and the recipient may be prosecuted for such offences. If no dimension is given, it is the responsibility of the recipient to ascertain the dimension accurately from the author or by site measurement.
The sizing of all structural and service elements must always be checked against the relevant engineer's drawings. No reliance should be placed upon sizing information shown on this drawing.

© copyright Rogers Stirk Harbour + Partners, all rights reserved 2012

Site Address
Barangaroo
Hickson Rd
Millers Point NSW 2000
Sydney, Australia

Lead Architect
RSHP Australia Pty Limited
Ivan Harbour | Principal Architect | RAIA NSW ARB 8484
65-69 Kent St t: +61 2 9253 5655
Millers Point f: +61 2 9253 5666
NSW 2000 email: J6100@rsh-p.com
Sydney, Australia www.rsh-p.com

Collaborating Architect
Lend Lease design
30 The Bond t: +61 2 9236 8111
30 Hickson Rd f: +61 2 9383 8133
Millers Point NSW 2000
Sydney, Australia www.bovislendlease.com

Client
Lend Lease
30 The Bond t: +61 2 9236 8111
30 Hickson Rd f: +61 2 9383 8133
Millers Point NSW 2000
Sydney, Australia www.bovislendlease.com

Project: Barangaroo South - C4	Drawn/Checked by: AII/LF	Drawing Title: Plan	Scale @ A1: 1:250	Drawing Number: RSHP-A-C4-3124-P-24	
Drawing Purpose: Commercial Building C4 MP10_0025 (Section75w Mod 3)		Mid Rise Office Floor Level 24 (+99.800 FFL)	Drawing Date: 29-10-2010	Revision Date: 21-11-2012	Revision: E

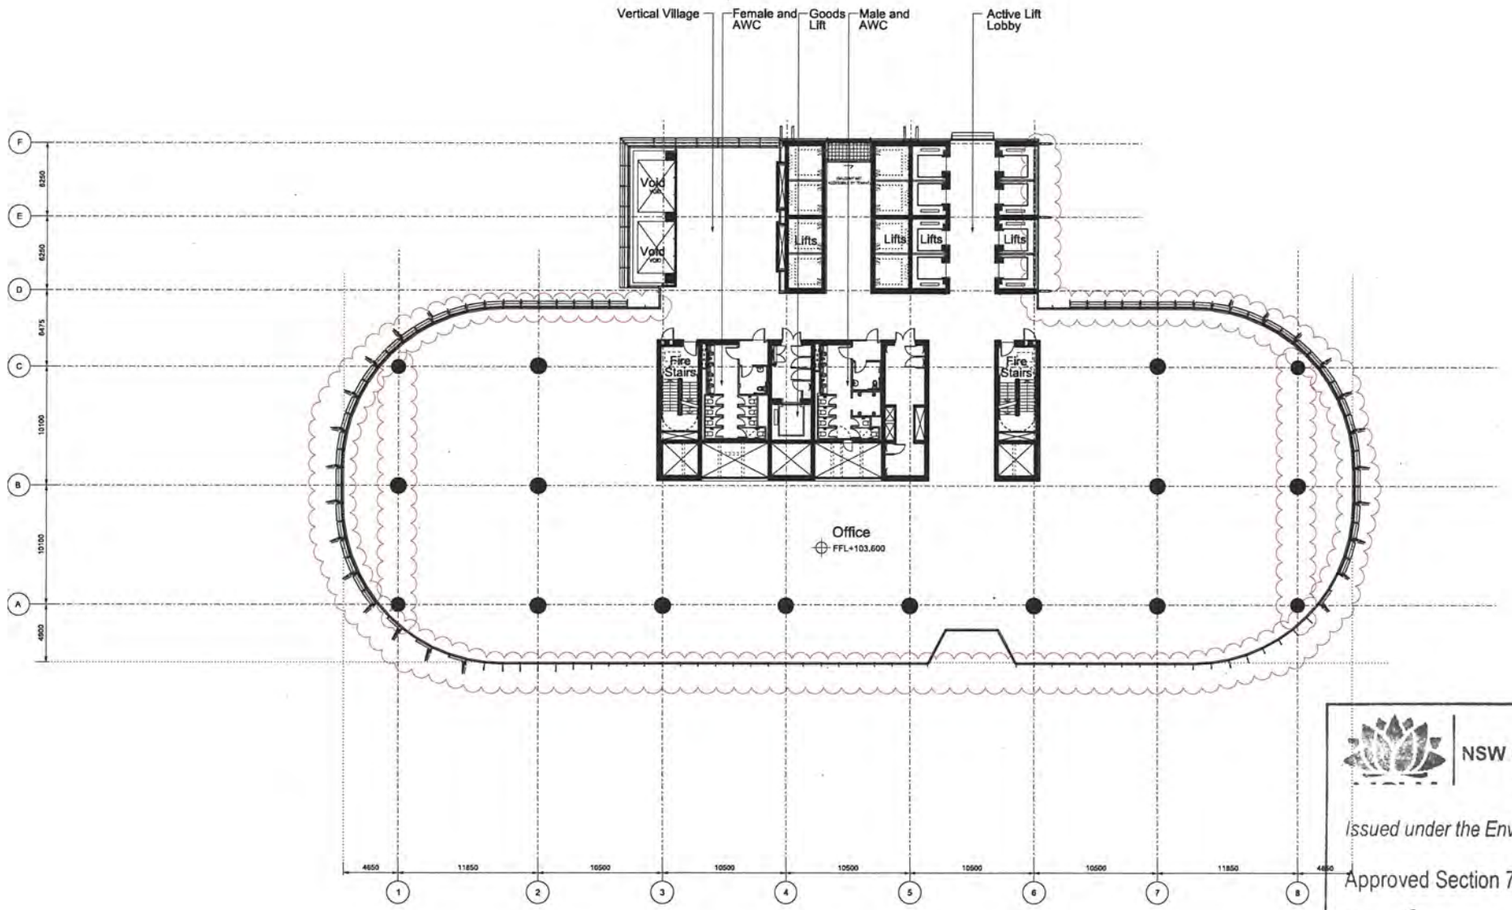

N

NSW GOVERNMENT
Planning

Issued under the Environmental Planning and Assessment Act 1979

Approved Section 75W Modification Application

No. 3 granted on the 28 MAY 2013

in respect to MP 10_0025

Signed.....

Sheet No. 32 of 87

Revision	Date	Description
A	29-10-2010	Barangaroo South C4 Project Application MP10_0025 (PA2)
B	04-02-2011	Barangaroo South C4 Project Application MP10_0025 (PA2)
C	14-10-2011	Barangaroo South Commercial Building C4 MP10_0025 (Section75w)
D	06-01-2012	Barangaroo South Commercial Building C4 MP10_0025 (Section75w - PPR) Minor Drawing Modifications
E	21-11-2012	Barangaroo South Commercial Building C4 MP10_0025 (Section 75w Mod 3)

Legal
Do not scale from drawing. The author of this drawing takes no responsibility for any dimensions obtained by measuring or scaling from this drawing and no reliance may be placed on such dimensions. If the dimension is given, it is the responsibility of the recipient to ascertain the dimension specifically from the author or by site measurement.
The sizing of all structural and service elements must always be checked against the relevant engineer's drawings. No reliance should be placed upon sizing information shown on this drawing.
© copyright Rogers Stirk Harbour + Partners, all rights reserved 2012

Site Address
Barangaroo
Hickson Rd
Millers Point NSW 2000
Sydney, Australia

Lead Architect
RSHP Australia Pty Limited
Ivan Harbour | Principal Architect | RAIA NSW ARB 8484
65-69 Kent St, Millers Point, NSW 2000, Sydney, Australia
t: +61 2 9253 5655
f: +61 2 9253 5666
email: J6100@rsh-p.com
www.rsh-p.com

Collaborating Architect
Lend Lease design
30 The Bond, 30 Hickson Rd, Millers Point NSW 2000, Sydney, Australia
t: +61 2 8236 6111
f: +61 2 9383 8133
www.bovislendlease.com

Client
Lend Lease
30 The Bond, 30 Hickson Rd, Millers Point NSW 2000, Sydney, Australia
t: +61 2 8236 6111
f: +61 2 9383 8133
www.bovislendlease.com

Project: Barangaroo South - C4	Drawn/Checked by: All/LF	Scale @ A1: 1:250	Drawing Number: RSHP-A-C4-3125-P-25
Drawing Purpose: Commercial Building C4 MP10_0025 (Section75w Mod 3)	Drawing Title: Plan Mid Rise Office Floor Level 25 (+103.600 FFL)	Drawing Date: 29-10-2010	Revision Date: 21-11-2012 / Revision: E

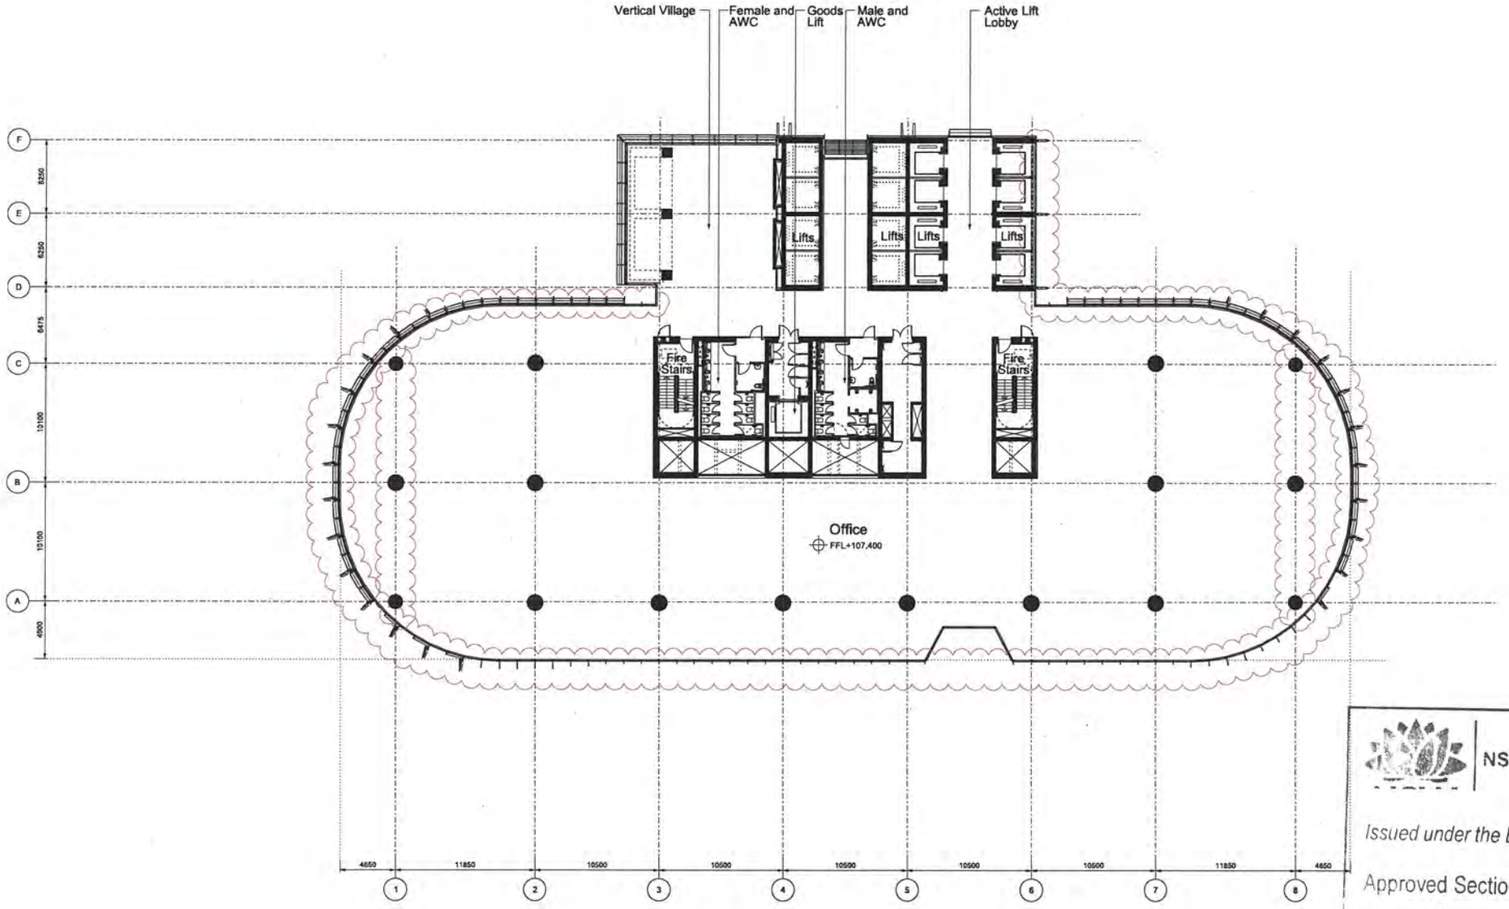

N

NSW GOVERNMENT
Planning

Issued under the Environmental Planning and Assessment Act 1979

Approved Section 75W Modification Application

No. 3 granted on the 28 MAY 2013

in respect to MP 10-0025

Signed.....

Sheet No. 33 of 87

Revision	Date	Description
A	29-10-2010	Barangaroo South C4 Project Application MP10_0025 (PA2)
B	04-02-2011	Barangaroo South C4 Project Application MP10_0025 (PA2)
C	14-10-2011	Barangaroo South Commercial Building C4 MP10_0025 (Section75w)
D	06-01-2012	Barangaroo South Commercial Building C4 MP10_0025 (Section75w - PPR) Minor Drawing Modifications
E	21-11-2012	Barangaroo South Commercial Building C4 MP10_0025 (Section 75w Mod 3)

Legal

Do not scale from drawing. The author of this drawing takes no responsibility for any dimensions obtained by measuring or scaling from this drawing and no reliance may be placed on such dimensions. If no dimension is given, it is the responsibility of the recipient to ascertain the dimension specifically from the author or by site measurement.
Setting out of all structural and service elements must always be checked against the relevant architectural drawings. No reliance should be placed upon setting information shown on this drawing.

© copyright Rogers Stirk Harbour + Partners, all rights reserved 2012

Site Address

Barangaroo
Hickson Rd
Millers Point NSW 2000
Sydney, Australia

Lead Architect
RSHP Australia Pty Limited
Ivan Harbour | Principal Architect | RAIA NSW ARB 8484
65-69 Kent St
Millers Point
NSW 2000
Sydney, Australia
t: +61 2 9253 5655
f: +61 2 9253 5666
email: J6100@rsh-p.com
www.rsh-p.com

Collaborating Architect
Lend Lease Design
30 The Bond
30 Hickson Rd
Millers Point NSW 2000
Sydney, Australia
t: +61 2 8236 6111
f: +61 2 9383 8133
www.bovislendlease.com

Client
Lend Lease
30 The Bond
30 Hickson Rd
Millers Point NSW 2000
Sydney, Australia
t: +61 2 8236 6111
f: +61 2 9383 8133
www.bovislendlease.com

Project: Barangaroo South - C4	Drawn/Checked by: All/LF	Drawing Title: Plan	Scale @ A1: 1:250
Drawing Purpose: Commercial Building C4 MP10_0025 (Section75w Mod 3)		Mid Rise Office Floor Level 26 (+107.400 FFL)	Drawing Date: 29-10-2010
			Revision Date: 21-11-2012
			Drawing Number: RSHP-A-C4-3126-P-26
			Revision: E

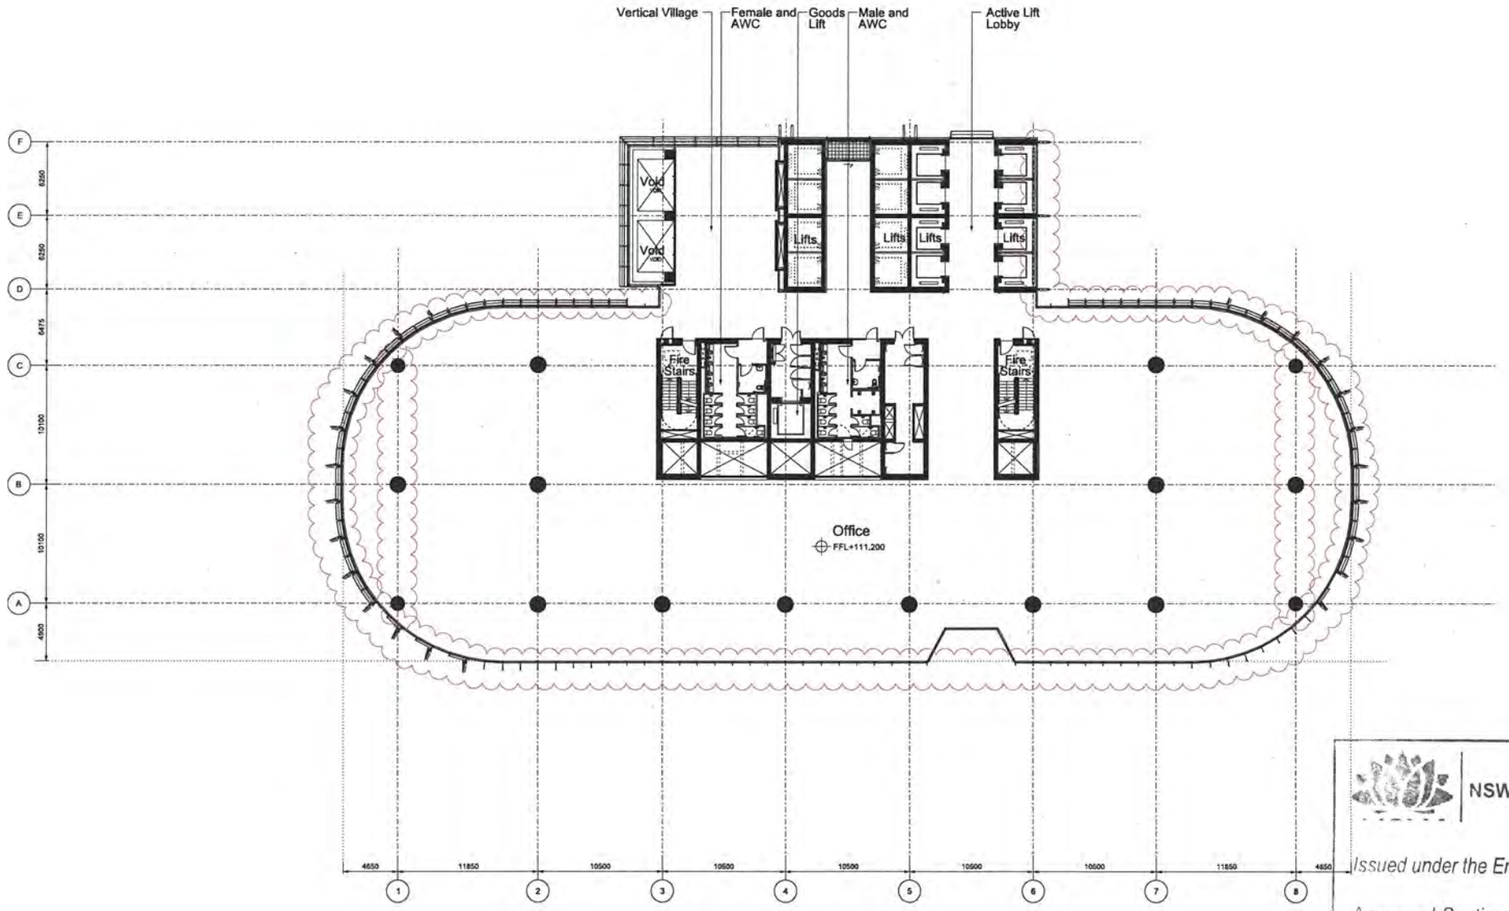

NSW GOVERNMENT
Planning

Issued under the Environmental Planning and Assessment Act 1979

Approved Section 75W Modification Application

No. 3 granted on the 28 MAY 2013

in respect to MP 10-0025

Signed.....

Sheet No. 34 of 87

Revision	Date	Description
A	29-10-2010	Barangaroo South C4 Project Application MP10_0025 (PA2)
B	04-02-2011	Barangaroo South C4 Project Application MP10_0025 (PA2)
C	14-10-2011	Barangaroo South Commercial Building C4 MP10_0025 (Section75w)
D	06-01-2012	Barangaroo South Commercial Building C4 MP10_0025 (Section75w - PPR) Minor Drawing Modifications
E	21-11-2012	Barangaroo South Commercial Building C4 MP10_0025 (Section 75w Mod 3)

Legal
Do not scale from drawing. The author of this drawing takes no responsibility for any dimensions obtained by measuring or scaling from this drawing and no reliance may be placed on such dimensions. If the dimension is given, it is the responsibility of the recipient to ascertain the dimension specifically from the author or by site measurement.
The sizing of all structural and services elements must always be checked against the relevant engineer's drawings. No reliance should be placed upon sizing information shown on this drawing.
© copyright Rogers Stirk Harbour + Partners, all rights reserved 2012

Site Address
Barangaroo
Hickson Rd
Millers Point NSW 2000
Sydney, Australia

Lead Architect
RSHP Australia Pty Limited
Ivan Harbour | Principal Architect | RAIA NSW ARB 8484
65-69 Kent St t: +61 2 9253 5655
Millers Point t: +61 2 9253 5666
NSW 2000 email: j65100@rsh-p.com
Sydney, Australia www.rsh-p.com

Collaborating Architect
Lend Lease design
30 The Bond t: +61 2 8236 6111
30 Hickson Rd f: +61 2 8383 8133
Millers Point NSW 2000
Sydney, Australia www.bovislendlease.com

Client
Lend Lease
30 The Bond t: +61 2 8236 6111
30 Hickson Rd f: +61 2 8383 8133
Millers Point NSW 2000
Sydney, Australia www.bovislendlease.com

Project: Barangaroo South - C4	Drawn/Checked by: AII/LF	Drawing Title: Plan Mid Rise Office Floor Level 27 (+111.200 FFL)	Scale @ A1: 1:250
Drawing Purpose: Commercial Building C4 MP10_0025 (Section75w Mod 3)			Drawing Number: RSHP-A-C4-3127-P-27
		Drawing Date: 29-10-2010	Revision Date: 21-11-2012
			Revision: E

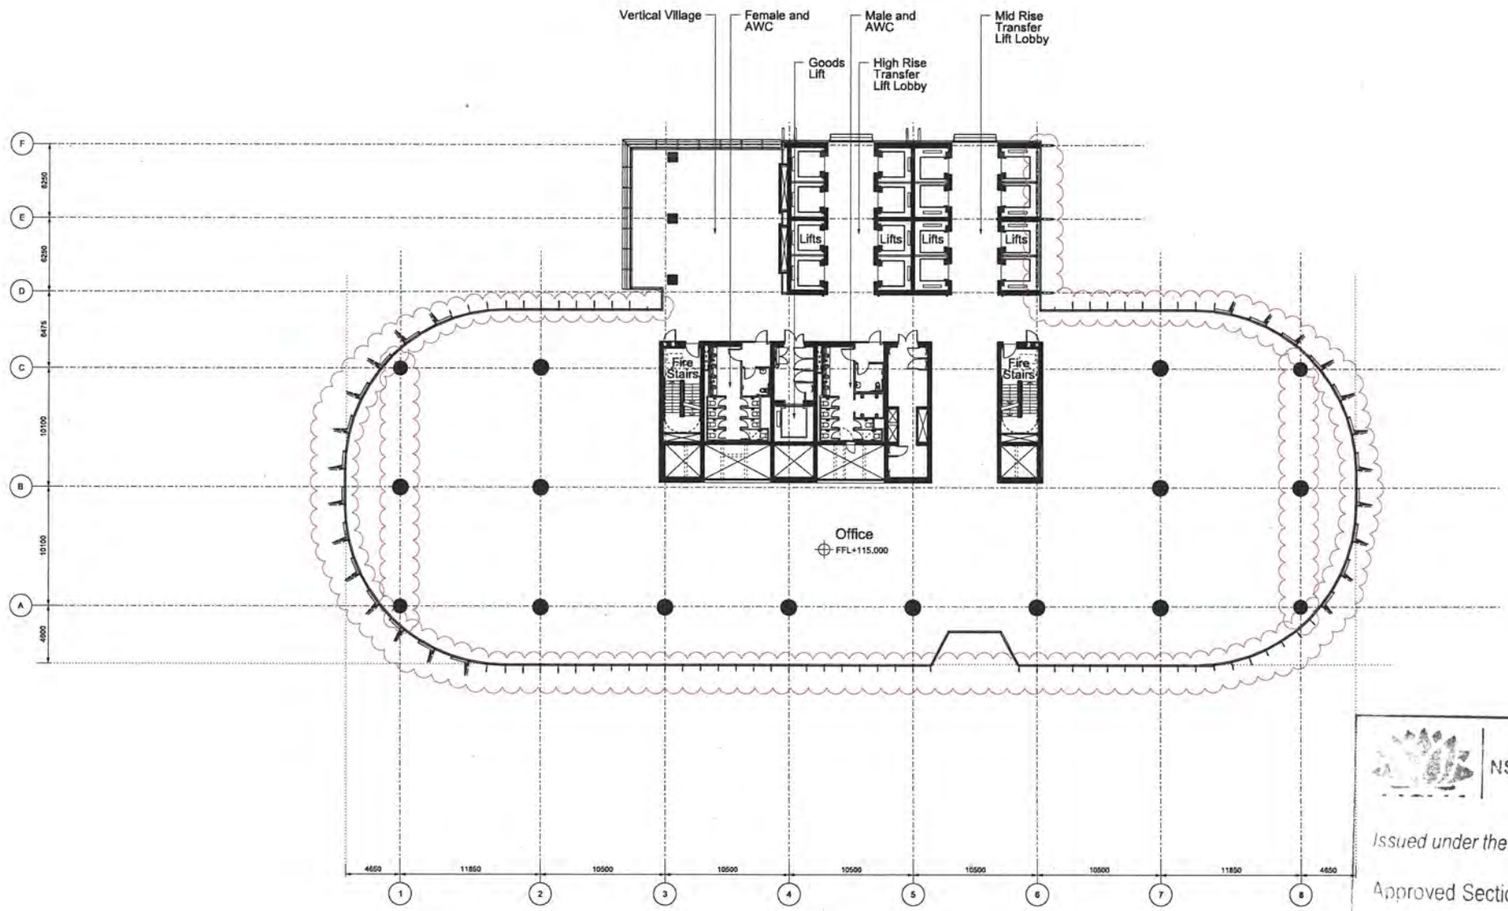

N

NSW GOVERNMENT
Planning

Issued under the Environmental Planning and Assessment Act 1979

Approved Section 75W Modification Application

No. 3 granted on the 28 MAY 2013

in respect to MP 10_0025

Signed.....

Sheet No. 35 of 57

Revision	Date	Description
A	29-10-2010	Barangaroo South C4 Project Application MP10_0025 (PA2)
B	04-02-2011	Barangaroo South C4 Project Application MP10_0025 (PA2)
C	14-10-2011	Barangaroo South Commercial Building C4 MP10_0025 (Section75w)
D	06-01-2012	Barangaroo South Commercial Building C4 MP10_0025 (Section75w - PPR) Minor Drawing Modifications
E	21-11-2012	Barangaroo South Commercial Building C4 MP10_0025 (Section 75w Mod 3)

Legal

Do not scale from drawing. The author of this drawing takes no responsibility for any dimensions established by measuring or scaling from this drawing and no reliance may be placed on such dimensions. If no dimension is given, it is the responsibility of the recipient to ascertain the dimension specifically from the author or from the relevant consultant.
The setting out of all structural and service elements must always be checked against the relevant engineer's drawings. No reliance should be placed upon using information shown on this drawing.

© copyright Rogers Stirk Harbour + Partners, all rights reserved 2010

Site Address

Barangaroo
Hickson Rd
Millers Point NSW 2000
Sydney, Australia

Lead Architect
RSHP Australia Pty Limited
Ivan Harbour | Principal Architect | RAIA NSW ARB 6484
65-69 Kent St — t: +61 2 9253 5655
Millers Point — f: +61 2 9253 5666
NSW 2000 — email: J6100@rsh-p.com
Sydney, Australia — www.rsh-p.com

Collaborating Architect
Lend Lease design
30 The Bond — t: +61 2 8236 6111
30 Hickson Rd — f: +61 2 9383 8133
Millers Point NSW 2000
Sydney, Australia — www.bovislendlease.com

Client
Lend Lease
30 The Bond — t: +61 2 8236 6111
30 Hickson Rd — f: +61 2 9383 8133
Millers Point NSW 2000
Sydney, Australia — www.bovislendlease.com

Project	Barangaroo South - C4
Drawn/Checked by	AII/LF
Drawing Purpose	Commercial Building C4 MP10_0025 (Section75w Mod 3)
Drawing Title	Plan Mid Rise Client/Transfer Fl. Level 28 (+115.000 FFL)
Scale @ A1	1:250
Drawing Number	RSHP-A-C4-3128-P-28
Drawing Date	29-10-2010
Revision Date	21-11-2012
Revision	E

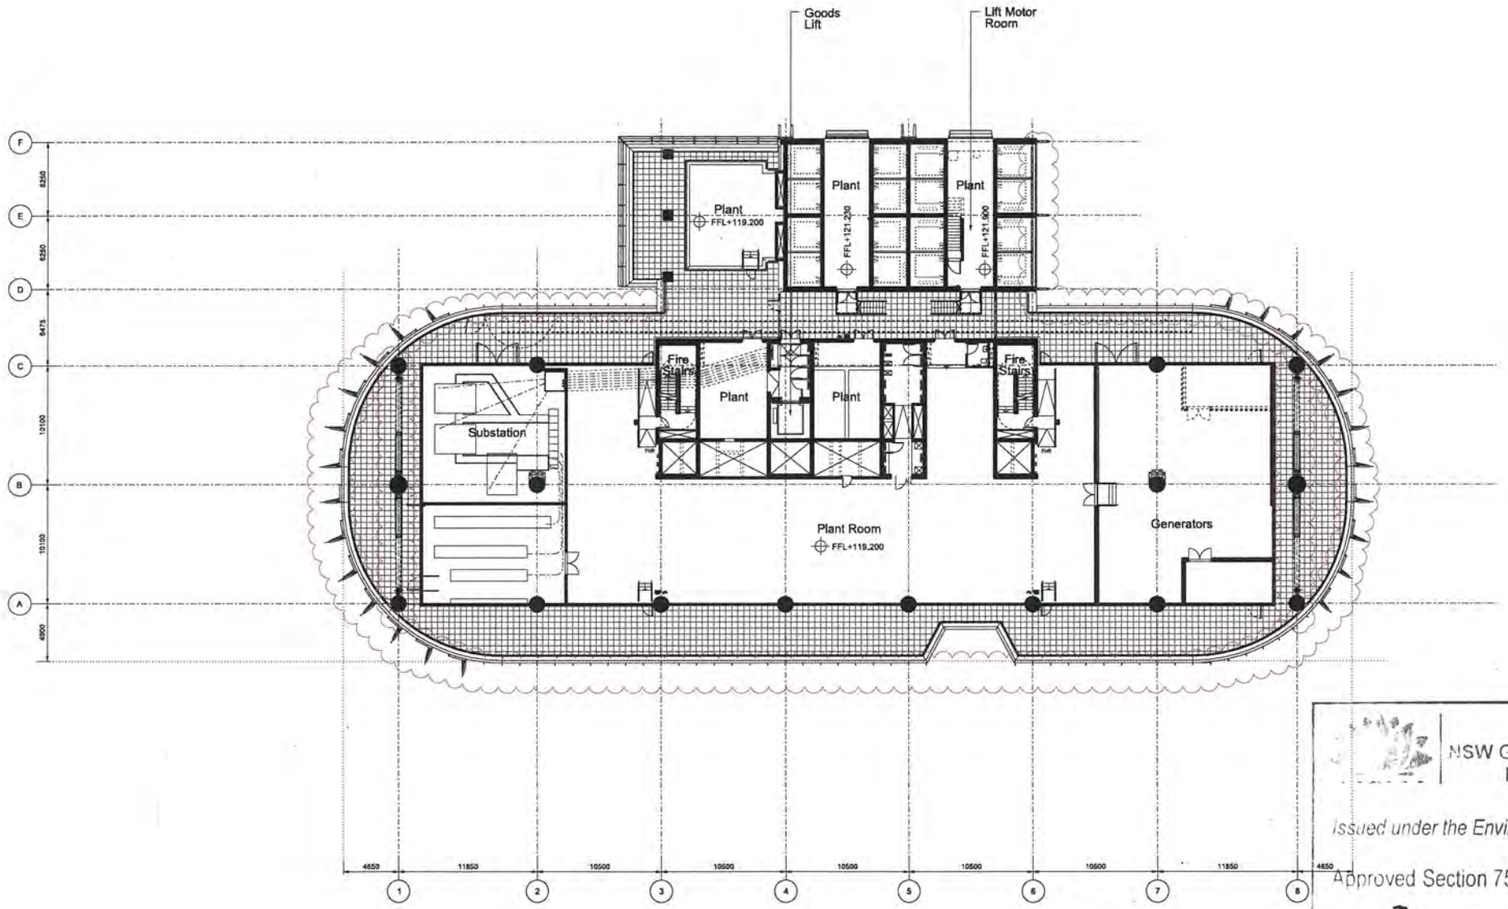

N

NSW GOVERNMENT
Planning

Issued under the Environmental Planning and Assessment Act 1979

Approved Section 75W Modification Application

No. 3 granted on the 28 MAY 2013

In respect to MP 10_0025

Signed.....

Sheet No. 36 of 87

Revision	Date	Description
A	29-10-2010	Barangaroo South C4 Project Application MP10_0025 (PA2)
B	04-02-2011	Barangaroo South C4 Project Application MP10_0025 (PA2)
C	14-10-2011	Barangaroo South Commercial Building C4 MP10_0025 (Section75w)
D	06-01-2012	Barangaroo South Commercial Building C4 MP10_0025 (Section75w - PPR) Minor Drawing Modifications
E	21-11-2012	Barangaroo South Commercial Building C4 MP10_0025 (Section 75w Mod 3)

Legal
Do not scale from drawing. The author of this drawing takes no responsibility for any dimensions obtained by measuring or scaling from this drawing and no reliance may be placed on such dimensions. If no dimension is given, it is the responsibility of the recipient to ascertain the dimension specifically from the author or by site measurement.
The sizing of all structural and service elements must always be checked against the relevant engineer's drawings. No reliance should be placed upon sizing information shown on this drawing.
© copyright Rogers Stirk Harbour + Partners, all rights reserved 2010

Site Address
Barangaroo
Hickson Rd
Millers Point NSW 2000
Sydney, Australia

Lead Architect
RSHP Australia Pty Limited
Ivan Harbour | Principal Architect | RAIA NSW ARB 8484
65-69 Kent St
Millers Point
NSW 2000
Sydney, Australia
t: +61 2 9253 5655
f: +61 2 9253 5666
email: J6100@rshp.com
www.rsh-p.com

Collaborating Architect
Lend Lease design
30 The Bond
30 Hickson Rd
Millers Point NSW 2000
Sydney, Australia
t: +61 2 9236 6111
f: +61 2 9383 8133
www.bovislendlease.com

Client
Lend Lease
30 The Bond
30 Hickson Rd
Millers Point NSW 2000
Sydney, Australia
t: +61 2 9236 6111
f: +61 2 9383 8133
www.bovislendlease.com

Project: Barangaroo South - C4	Drawn/Checked by: AII/LF	Scale @ A1: 1:250	Drawing Number: RSHP-A-C4-3129-P-29
Drawing Purpose: Commercial Building C4 MP10_0025 (Section75w Mod 3)	Drawing Title: Plan Plant Floor Level 29 (+119.200 FFL)	Drawing Date: 29-10-2010	Revision Date: 21-11-2012 / Revision: E

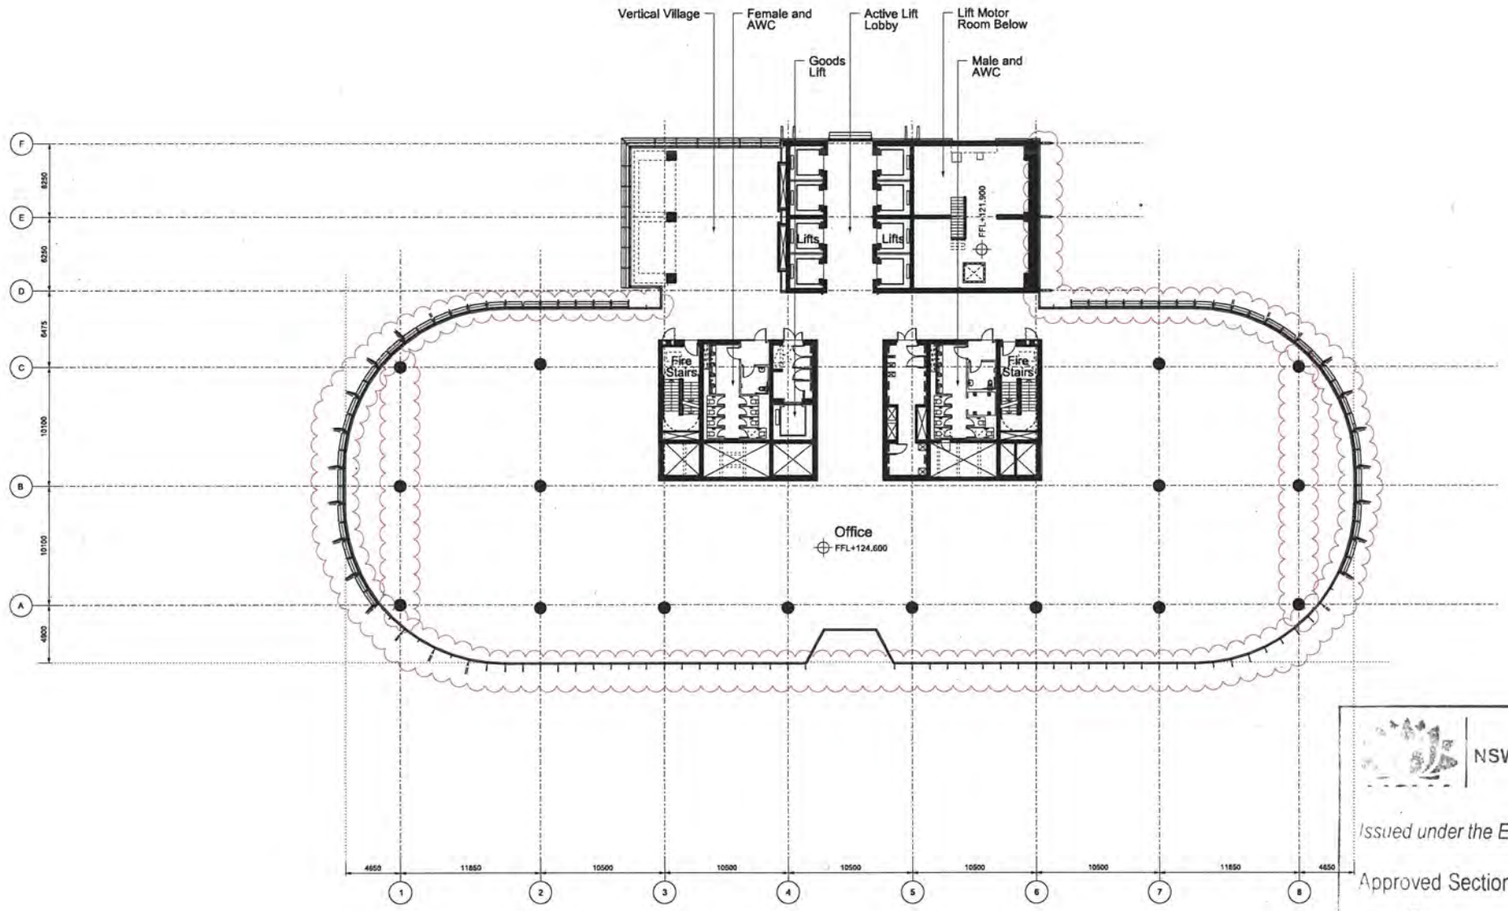

N

NSW GOVERNMENT
Planning

Issued under the Environmental Planning and Assessment Act 1979

Approved Section 75W Modification Application

No. 3 granted on the 21 MAY 2013

in respect to MP 10-0025

Signed.....

Sheet No. 37 of 87

Revision	Date	Description
A	29-10-2010	Barangaroo South C4 Project Application MP10_0025 (PA2)
B	04-02-2011	Barangaroo South C4 Project Application MP10_0025 (PA2)
C	14-10-2011	Barangaroo South Commercial Building C4 MP10_0025 (Section75w)
D	06-01-2012	Barangaroo South Commercial Building C4 MP10_0025 (Section75w - PPR) Minor Drawing Modifications
E	21-11-2012	Barangaroo South Commercial Building C4 MP10_0025 (Section 75w Mod 3)

Legal
Do not scale from drawing. The author of this drawing takes no responsibility for any dimensions obtained by measuring or scaling from this drawing and no reliance may be placed on such dimensions. If no dimension is given, it is the responsibility of the recipient to ascertain the dimension specifically from the author or by site measurement.
The sizing of all structural and service elements must always be checked against the relevant engineer's drawings. No reliance should be placed upon sizing information shown on this drawing.
© copyright Rogers Stirk Harbour + Partners, all rights reserved 2010

Site Address
Barangaroo
Hickson Rd
Millers Point NSW 2000
Sydney, Australia

Lead Architect
RSHP Australia Pty Limited
Ivan Harbour | Principal Architect | RAIA NSW ARB 8484
65-69 Kent St t: +61 2 9253 5555
Millers Point f: +61 2 9253 5666
NSW 2000 email: J6100@rsh-p.com
Sydney, Australia www.rsh-p.com

Collaborating Architect
Graham M. Jones | Principal Architect | RAIA NSW ARB 5000
Lend Lease design
30 The Bond t: +61 2 9236 8111
30 Hickson Rd f: +61 2 9383 8133
Millers Point NSW 2000
Sydney, Australia www.bovislendlease.com

Client
Lend Lease
30 The Bond t: +61 2 9236 8111
30 Hickson Rd f: +61 2 9383 8133
Millers Point NSW 2000
Sydney, Australia www.bovislendlease.com

Project: Barangaroo South - C4	Drawn/Checked by: AII/LF	Scale @ A1: 1:250	Drawing Number: RSHP-A-C4-3130-P-30
Drawing Purpose: Commercial Building C4 MP10_0025 (Section75w Mod 3)	Drawing Title: Plan High Rise Office Floor Level 30 (+124.600 FFL)	Drawing Date: 29-10-2010	Revision Date: 21-11-2012 / Revision: E

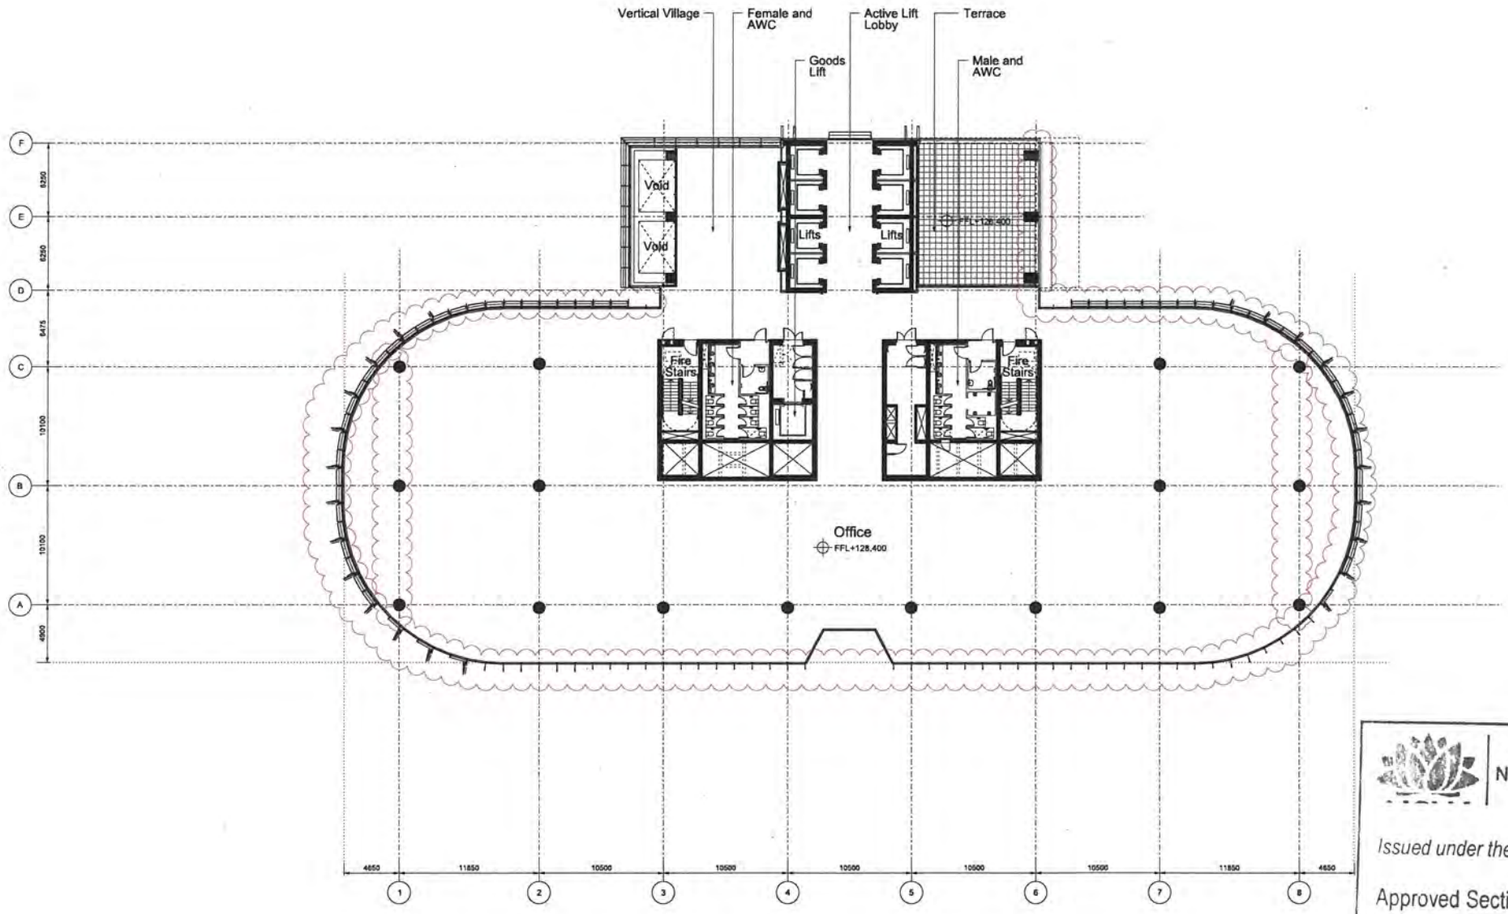

N

NSW GOVERNMENT
Planning

Issued under the Environmental Planning and Assessment Act 1979

Approved Section 75W Modification Application

No. 3 granted on the 28 MAY 2013

in respect to MP 10_0025

Signed.....

Sheet No. 38 of 87

Revision	Date	Description
A	29-10-2010	Barangaroo South C4 Project Application MP10_0025 (PA2)
B	04-02-2011	Barangaroo South C4 Project Application MP10_0025 (PA2)
C	14-10-2011	Barangaroo South Commercial Building C4 MP10_0025 (Section75w)
D	06-01-2012	Barangaroo South Commercial Building C4 MP10_0025 (Section75w - PPR) Minor Drawing Modifications.
E	21-11-2012	Barangaroo South Commercial Building C4 MP10_0025 (Section 75w Mod 3)

Legal

Do not scale from drawing. The author of this drawing takes no responsibility for any dimensions obtained by measuring or scaling from this drawing and no reliance may be placed on such dimensions. If no dimension is given, it is the responsibility of the recipient to ascertain the dimension specifically from the author or by site measurement.
The siting of all structural and service elements must always be checked against the relevant engineer's drawings. No reliance should be placed upon siting information shown on this drawing.

© copyright Rogers Stirk Harbour + Partners, all rights reserved 2012

Site Address

Barangaroo
Hickson Rd
Millers Point NSW 2000
Sydney, Australia

Lead Architect
RSHP Australia Pty Limited
Ivan Harbour | Principal Architect | RAIA NSW ARB 8484
65-69 Kent St — t: +61 2 9253 5655
Millers Point — f: +61 2 9253 5666
NSW 2000 — email: J6100@rsh-p.com
Sydney, Australia — www.rsh-p.com

Collaborating Architect
Lend Lease design
30 The Bond — t: +61 2 9236 8111
30 Hickson Rd — f: +61 2 9383 8133
Millers Point NSW 2000
Sydney, Australia — www.bovislendlease.com

Client
Lend Lease
30 The Bond — t: +61 2 9236 8111
30 Hickson Rd — f: +61 2 9383 8133
Millers Point NSW 2000
Sydney, Australia — www.bovislendlease.com

Project	Barangaroo South - C4
Drawn/Checked by	AII/LF
Drawing Purpose	Commercial Building C4 MP10_0025 (Section75w Mod 3)
Drawing Title	Plan High Rise Office Floor Level 31 (+128.400 FFL)
Scale @ A1	1:250
Drawing Number	RSHP-A-C4-3131-P-31
Drawing Date	29-10-2010
Revision Date	21-11-2012
Revision	E

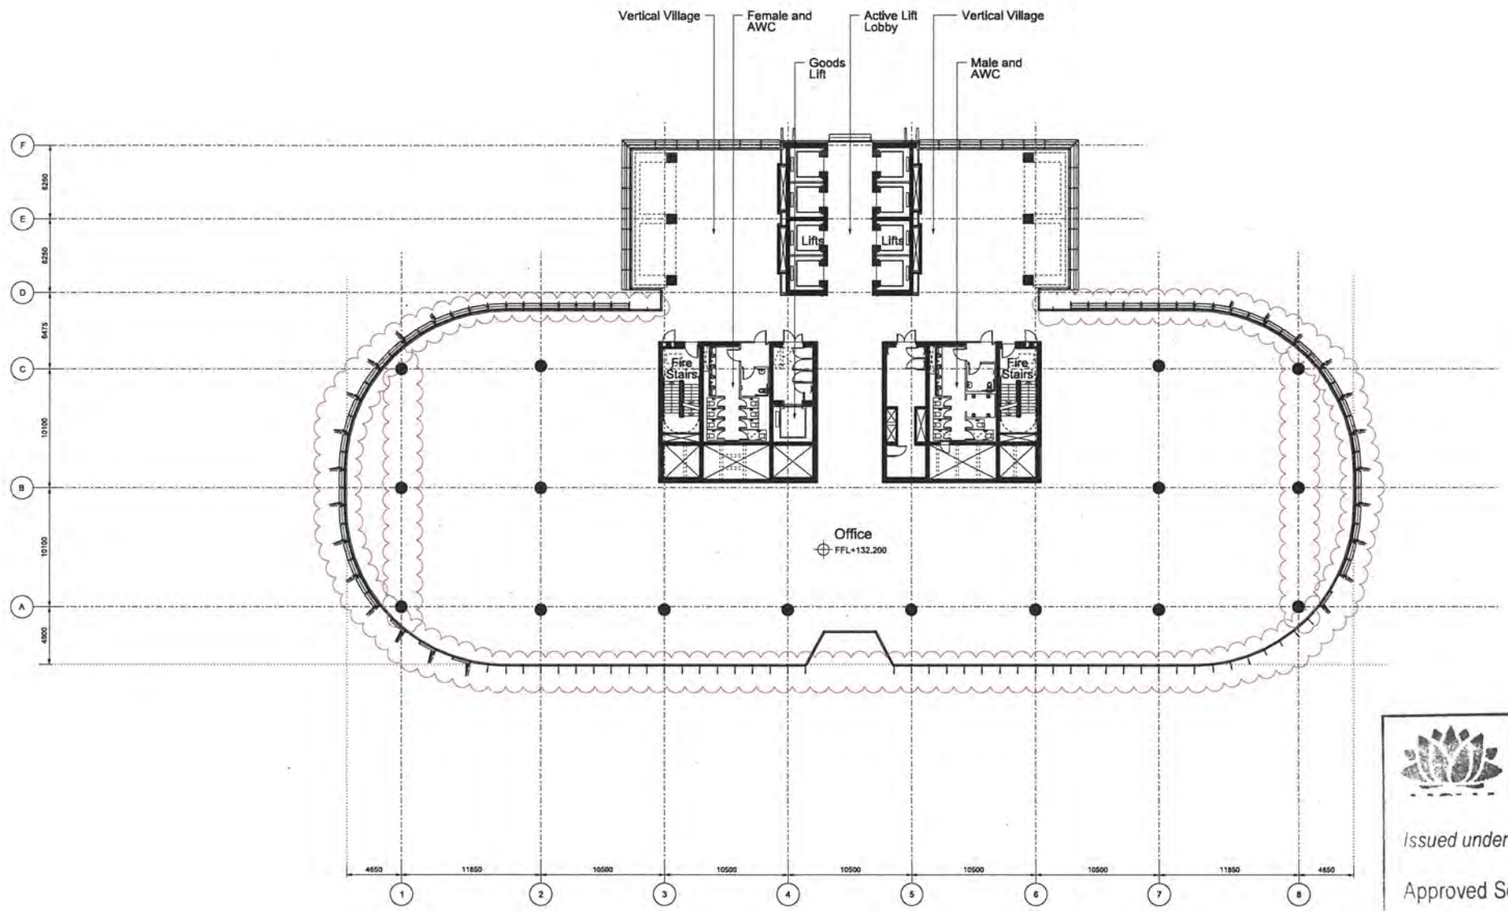

N

NSW GOVERNMENT
Planning

Issued under the Environmental Planning and Assessment Act 1979

Approved Section 75W Modification Application

No. 3 granted on the 28 MAY 2013

in respect to MP 10_0025

Signed.....

Sheet No. 39 of 87

Revision	Date	Description
A	29-10-2010	Barangaroo South C4 Project Application MP10_0025 (PA2)
B	04-02-2011	Barangaroo South C4 Project Application MP10_0025 (PA2)
C	14-10-2011	Barangaroo South Commercial Building C4 MP10_0025 (Section75w)
D	06-01-2012	Barangaroo South Commercial Building C4 MP10_0025 (Section75w - PPR) Minor Drawing Modifications
E	21-11-2012	Barangaroo South Commercial Building C4 MP10_0025 (Section 75w Mod 3)

Legal
Do not scale from drawing. The author of this drawing takes no responsibility for any dimensions obtained by measuring or scaling from this drawing and no reliance may be placed on such dimensions. If the dimension is given, it is the responsibility of the recipient to ascertain the dimension specifically from the author or by site measurement.
The sizing of all structural and service elements must always be checked against the relevant engineer's drawings. No reliance should be placed upon safety information shown on this drawing.
© copyright Rogers Stirk Harbour + Partners, all rights reserved 2010

Site Address
Barangaroo
Hickson Rd
Millers Point NSW 2000
Sydney, Australia

Lead Architect
RSHP Australia Pty Limited
Ivan Harbour | Principal Architect | RAIA NSW ARB 6484
65-69 Kent St t: +61 2 9253 5655
Millers Point t: +61 2 9253 5666
NSW 2000 email: J6100@rsh-p.com
Sydney, Australia www.rsh-p.com

Collaborating Architect
Lend Lease design
30 The Bond t: +61 2 9236 6111
30 Hickson Rd t: +61 2 9383 8133
Millers Point NSW 2000
Sydney, Australia www.bovislendlease.com

Client
Lend Lease
30 The Bond t: +61 2 9236 6111
30 Hickson Rd t: +61 2 9383 8133
Millers Point NSW 2000
Sydney, Australia www.bovislendlease.com

Project: Barangaroo South - C4	Drawn/Checked by: AII/LF	Drawing Title: Plan	Scale @ A1: 1:250
Drawing Purpose: Commercial Building C4 MP10_0025 (Section75w Mod 3)		High Rise Office Floor Level 32 (+132.200 FFL)	Drawing Number: RSHP-A-C4-3132-P-32
		Drawing Date: 29-10-2010	Revision Date: 21-11-2012
			Revision: E

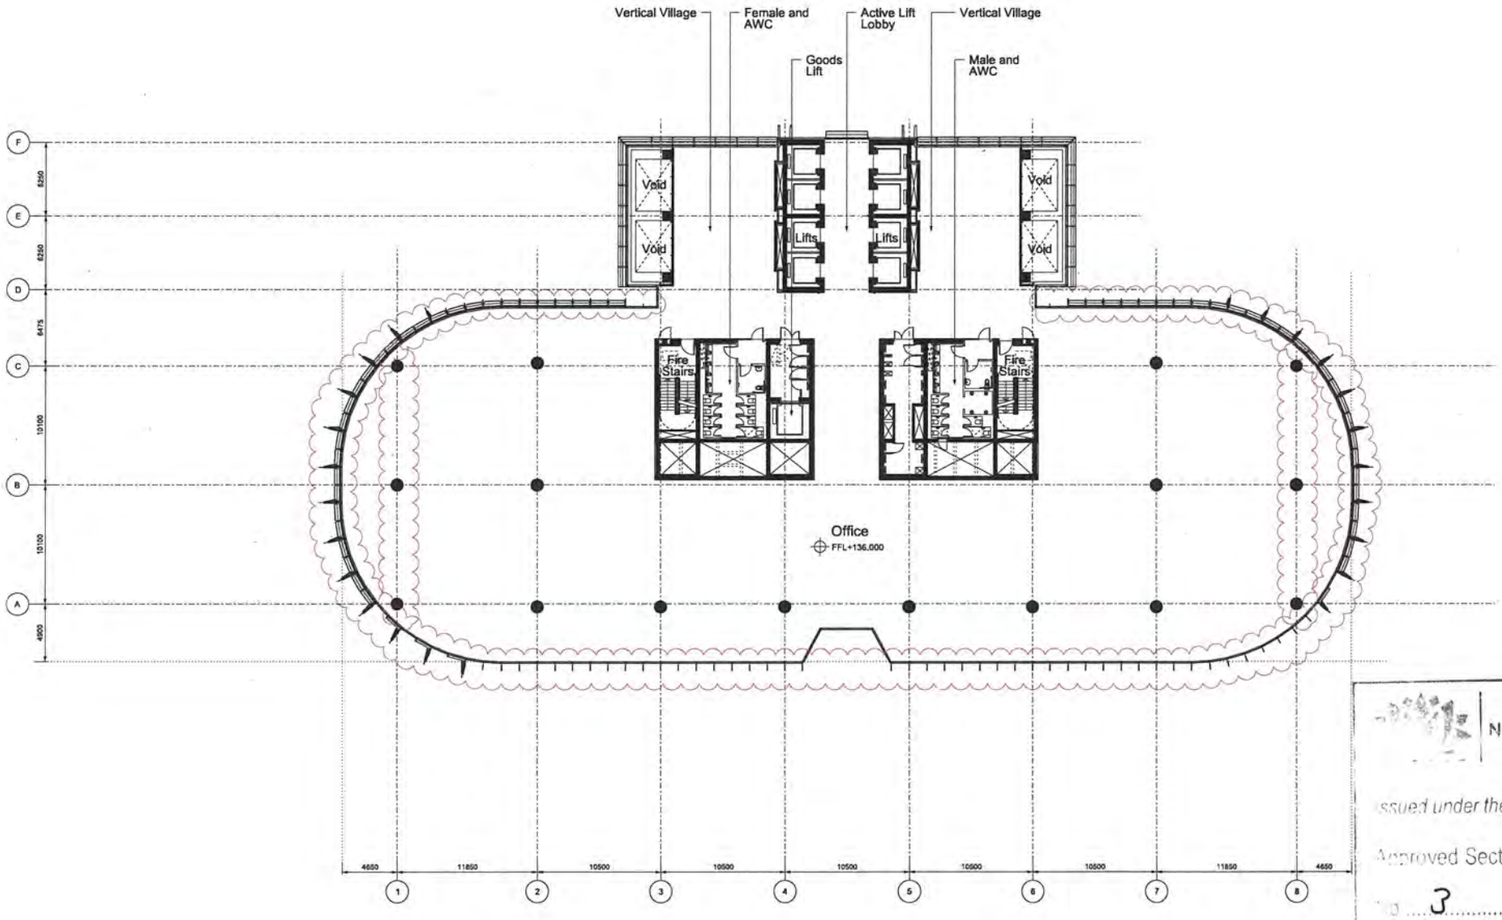

NSW GOVERNMENT
Planning

Issued under the Environmental Planning and Assessment Act 1979

Approved Section 75W Modification Application

No 3 granted on the 28 MAY 2012

in respect to MP 10_0025

Signed

Sheet No 40 of 87

Revision	Date	Description
A	29-10-2010	Barangaroo South C4 Project Application MP10_0025 (PA2)
B	04-02-2011	Barangaroo South C4 Project Application MP10_0025 (PA2)
C	14-10-2011	Barangaroo South Commercial Building C4 MP10_0025 (Section75w)
D	06-01-2012	Barangaroo South Commercial Building C4 MP10_0025 (Section75w - PPR) Minor Drawing Modifications
E	21-11-2012	Barangaroo South Commercial Building C4 MP10_0025 (Section 75w Mod 3)

Legal
Do not scale from drawing. The author of this drawing takes no responsibility for any dimensions obtained by measuring or scaling from this drawing and no reliance may be placed on such dimensions. If the dimension is given, it is the responsibility of the recipient to ascertain the dimension specifically from the author or by site measurement.
The sizing of all structural and services elements must always be checked against the relevant engineer's drawings. No reliance should be placed upon sizing information shown on this drawing.
© copyright Rogers Stirk Harbour + Partners, all rights reserved 2010

Site Address
Barangaroo
Hickson Rd
Millers Point NSW 2000
Sydney, Australia

Lead Architect
RSHP Australia Pty Limited
Ivan Harbour | Principal Architect | RAIA NSW ARB 8484
65-69 Kent St t: +61 2 9253 5655
Millers Point f: +61 2 9253 5666
NSW 2000 email: j51100@rsh-p.com
Sydney, Australia www.rsh-p.com

Collaborating Architect
Lend Lease design
30 The Bond t: +61 2 8236 6111
30 Hickson Rd f: +61 2 9383 8133
Millers Point NSW 2000
Sydney, Australia www.bovislendlease.com

Client
Lend Lease
30 The Bond t: +61 2 8236 6111
30 Hickson Rd f: +61 2 9383 8133
Millers Point NSW 2000
Sydney, Australia www.bovislendlease.com

Project: Barangaroo South - C4	Drawn/Checked by: AII/LF	Drawing Title: Plan	Scale @ A1: 1:250
Drawing Purpose: Commercial Building C4 MP10_0025 (Section75w Mod 3)		High Rise Office Floor Level 33 (+136.000 FFL)	Drawing Number: RSHP-A-C4-3133-P-33
		Drawing Date: 29-10-2010	Revision Date: 21-11-2012
			Revision: E

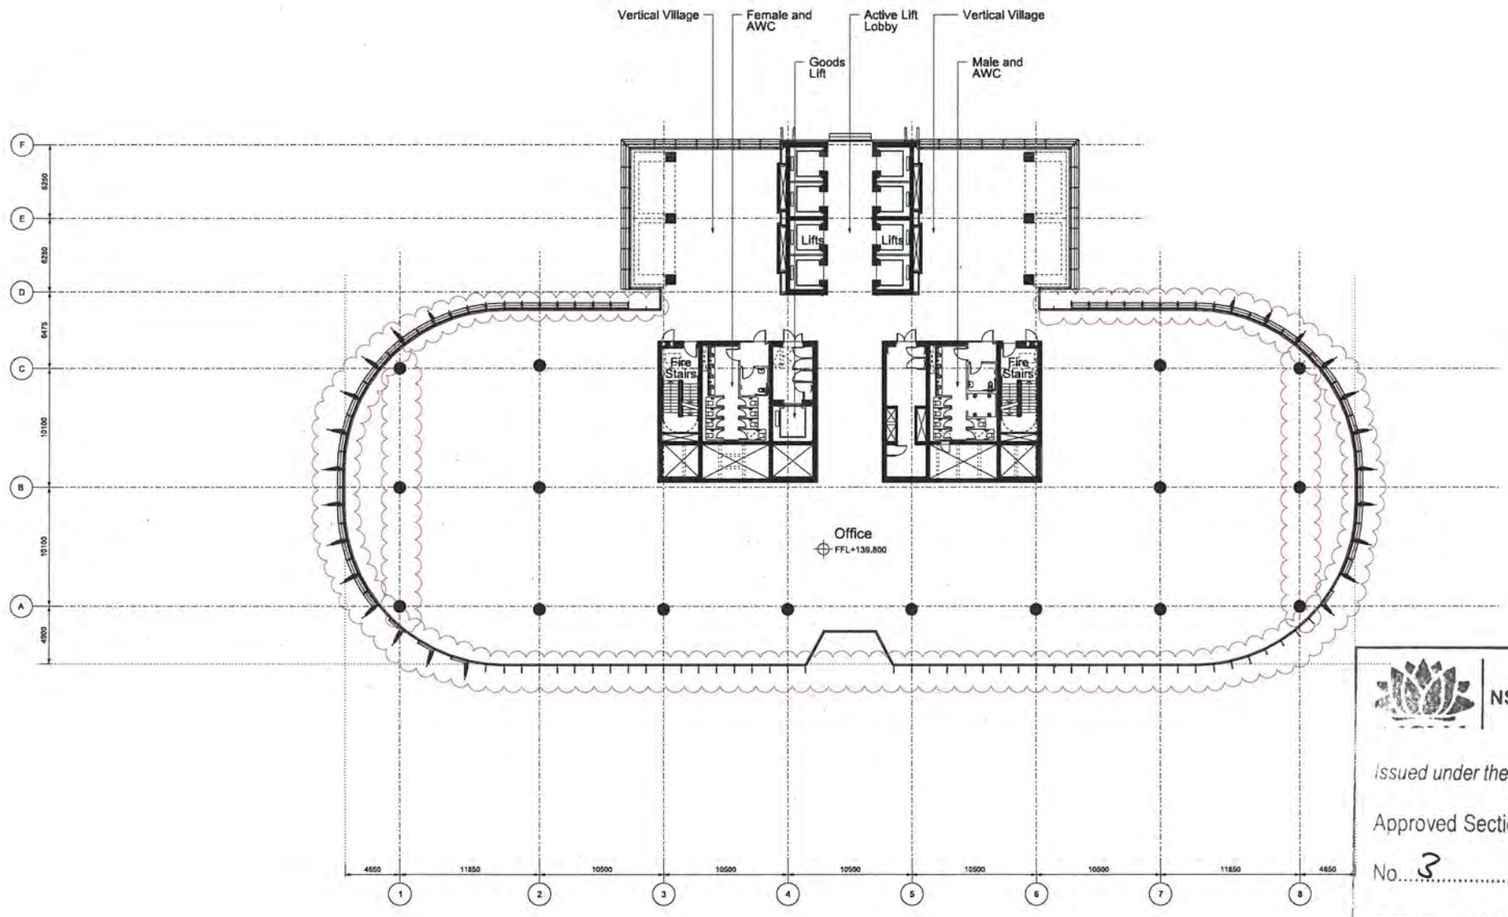

N

NSW GOVERNMENT
Planning

Issued under the Environmental Planning and Assessment Act 1979

Approved Section 75W Modification Application

No. 3 granted on the 28 MAY 2013

in respect to MP 10_0025

Signed

Sheet No. 41 of 87

Revision	Date	Description
A	29-10-2010	Barangaroo South C4 Project Application MP10_0025 (PA2)
B	04-02-2011	Barangaroo South C4 Project Application MP10_0025 (PA2)
C	14-10-2011	Barangaroo South Commercial Building C4 MP10_0026 (Section75w)
D	06-01-2012	Barangaroo South Commercial Building C4 MP10_0025 (Section75w - PPR) Minor Drawing Modifications
E	21-11-2012	Barangaroo South Commercial Building C4 MP10_0025 (Section 75w Mod 3)

Legal

Do not scale from drawing. The author of this drawing takes no responsibility for any dimensions obtained by measuring or scaling from this drawing and no reliance may be placed on such dimensions. If the dimension is given, it is the responsibility of the recipient to ascertain the dimension specifically from the author or by site measurement.
The sizing of all structural and services elements must always be checked against the relevant engineer's drawings. No reliance should be placed upon sizing information shown on this drawing.

© copyright Rogers Stirk Harbour + Partners, all rights reserved 2013

Site Address
Barangaroo
Hickson Rd
Millers Point NSW 2000
Sydney, Australia

Lead Architect
RSHP Australia Pty Limited
Ivan Harbour | Principal Architect | RAIA NSW ARB 8464
65-69 Kent St t: +61 2 9253 5655
Millers Point f: +61 2 9253 5666
NSW 2000 email: JI6100@rsh-p.com
Sydney, Australia www.rsh-p.com

Collaborating Architect
Lend Lease design
30 The Bond t: +61 2 9236 8111
30 Hickson Rd f: +61 2 9383 8133
Millers Point NSW 2000
Sydney, Australia www.bovislendlease.com

Client
Lend Lease
30 The Bond t: +61 2 9236 8111
30 Hickson Rd f: +61 2 9383 8133
Millers Point NSW 2000
Sydney, Australia www.bovislendlease.com

Project: Barangaroo South - C4	Drawn/Checked by: AII/LF	Scale @ A1: 1:250	Drawing Number: RSHP-A-C4-3134-P-34
Drawing Purpose: Commercial Building C4 MP10_0025 (Section75w Mod 3)	Drawing Title: Plan High Rise Office Floor Level 34 (+139.800 FFL)	Drawing Date: 29-10-2010	Revision Date: 21-11-2012
			Revision: E

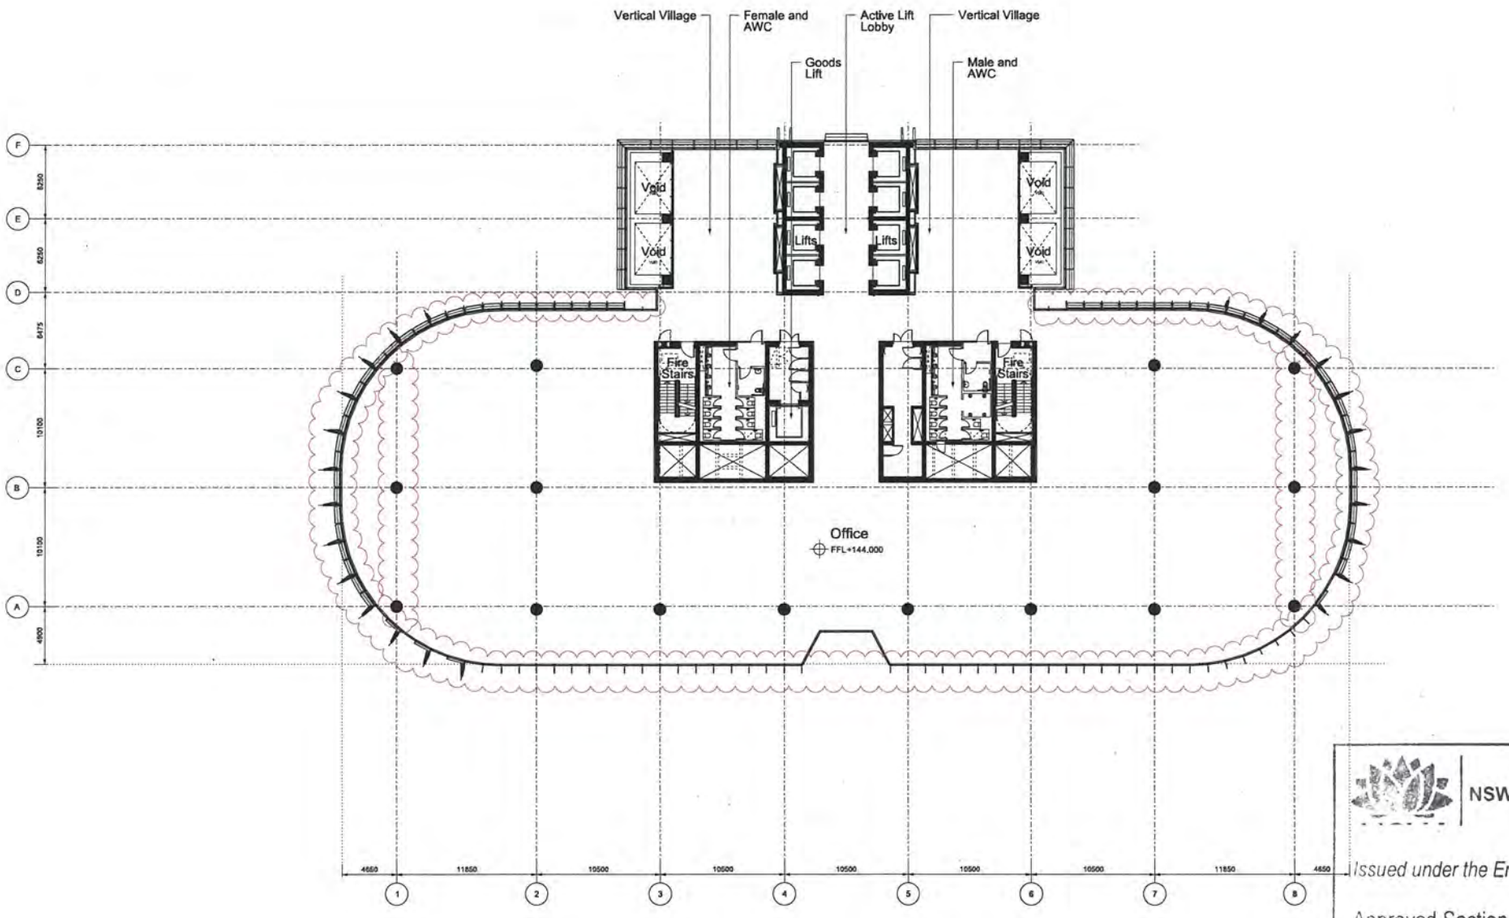

NSW GOVERNMENT
Planning

Issued under the Environmental Planning and Assessment Act 1979

Approved Section 75W Modification Application

No. 3 granted on the 28 MAY 2013

In respect to MP 10_0025

Signed.....

Sheet No. 42 of 87

Revision	Date	Description
A	29-10-2010	Barangaroo South C4 Project Application MP10_0025 (PA2)
B	04-02-2011	Barangaroo South C4 Project Application MP10_0025 (PA2)
C	14-10-2011	Barangaroo South Commercial Building C4 MP10_0025 (Section75w)
D	06-01-2012	Barangaroo South Commercial Building C4 MP10_0025 (Section75w - PPR) Minor Drawing Modifications
E	21-11-2012	Barangaroo South Commercial Building C4 MP10_0025 (Section 75w Mod 3)

Legal
Do not scale from drawing. The author of this drawing takes no responsibility for any dimensions obtained by measuring or scaling from this drawing and no reliance may be placed on such dimensions. If no dimension is given, it is the responsibility of the recipient to ascertain the dimension specifically from the author or by site measurement.
The sizing of all structural and service elements must always be checked against the relevant engineer's drawings. No reliance should be placed upon sizing information shown on this drawing.
© copyright Rogers Stirk Harbour + Partners, all rights reserved 2012

Site Address
Barangaroo
Hickson Rd
Millers Point NSW 2000
Sydney, Australia

Lead Architect
RSHP Australia Pty Limited
Ivan Harbour | Principal Architect | RAIA NSW ARB 8484
65-69 Kent St
Millers Point
NSW 2000
Sydney, Australia
t: +61 2 9253 5655
f: +61 2 9253 5666
email: J6100@rsh-p.com
www.rsh-p.com

Collaborating Architect
Lend Lease design
30 The Bond
30 Hickson Rd
Millers Point NSW 2000
Sydney, Australia
t: +61 2 9236 6111
f: +61 2 9383 8133
www.bovislendlease.com

Client
Lend Lease
30 The Bond
30 Hickson Rd
Millers Point NSW 2000
Sydney, Australia
t: +61 2 9236 6111
f: +61 2 9383 8133
www.bovislendlease.com

Project: Barangaroo South - C4	Drawn/Checked by: AII/LF	Drawing Title: Plan	Scale @ A1: 1:250
Drawing Purpose: Commercial Building C4 MP10_0025 (Section75w Mod 3)		High Rise Office Floor Level 35 (+144.000 FFL)	Drawing Number: RSHP-A-C4-3135-P-35
		Drawing Date: 29-10-2010	Revision Date: 21-11-2012
			Revision: E