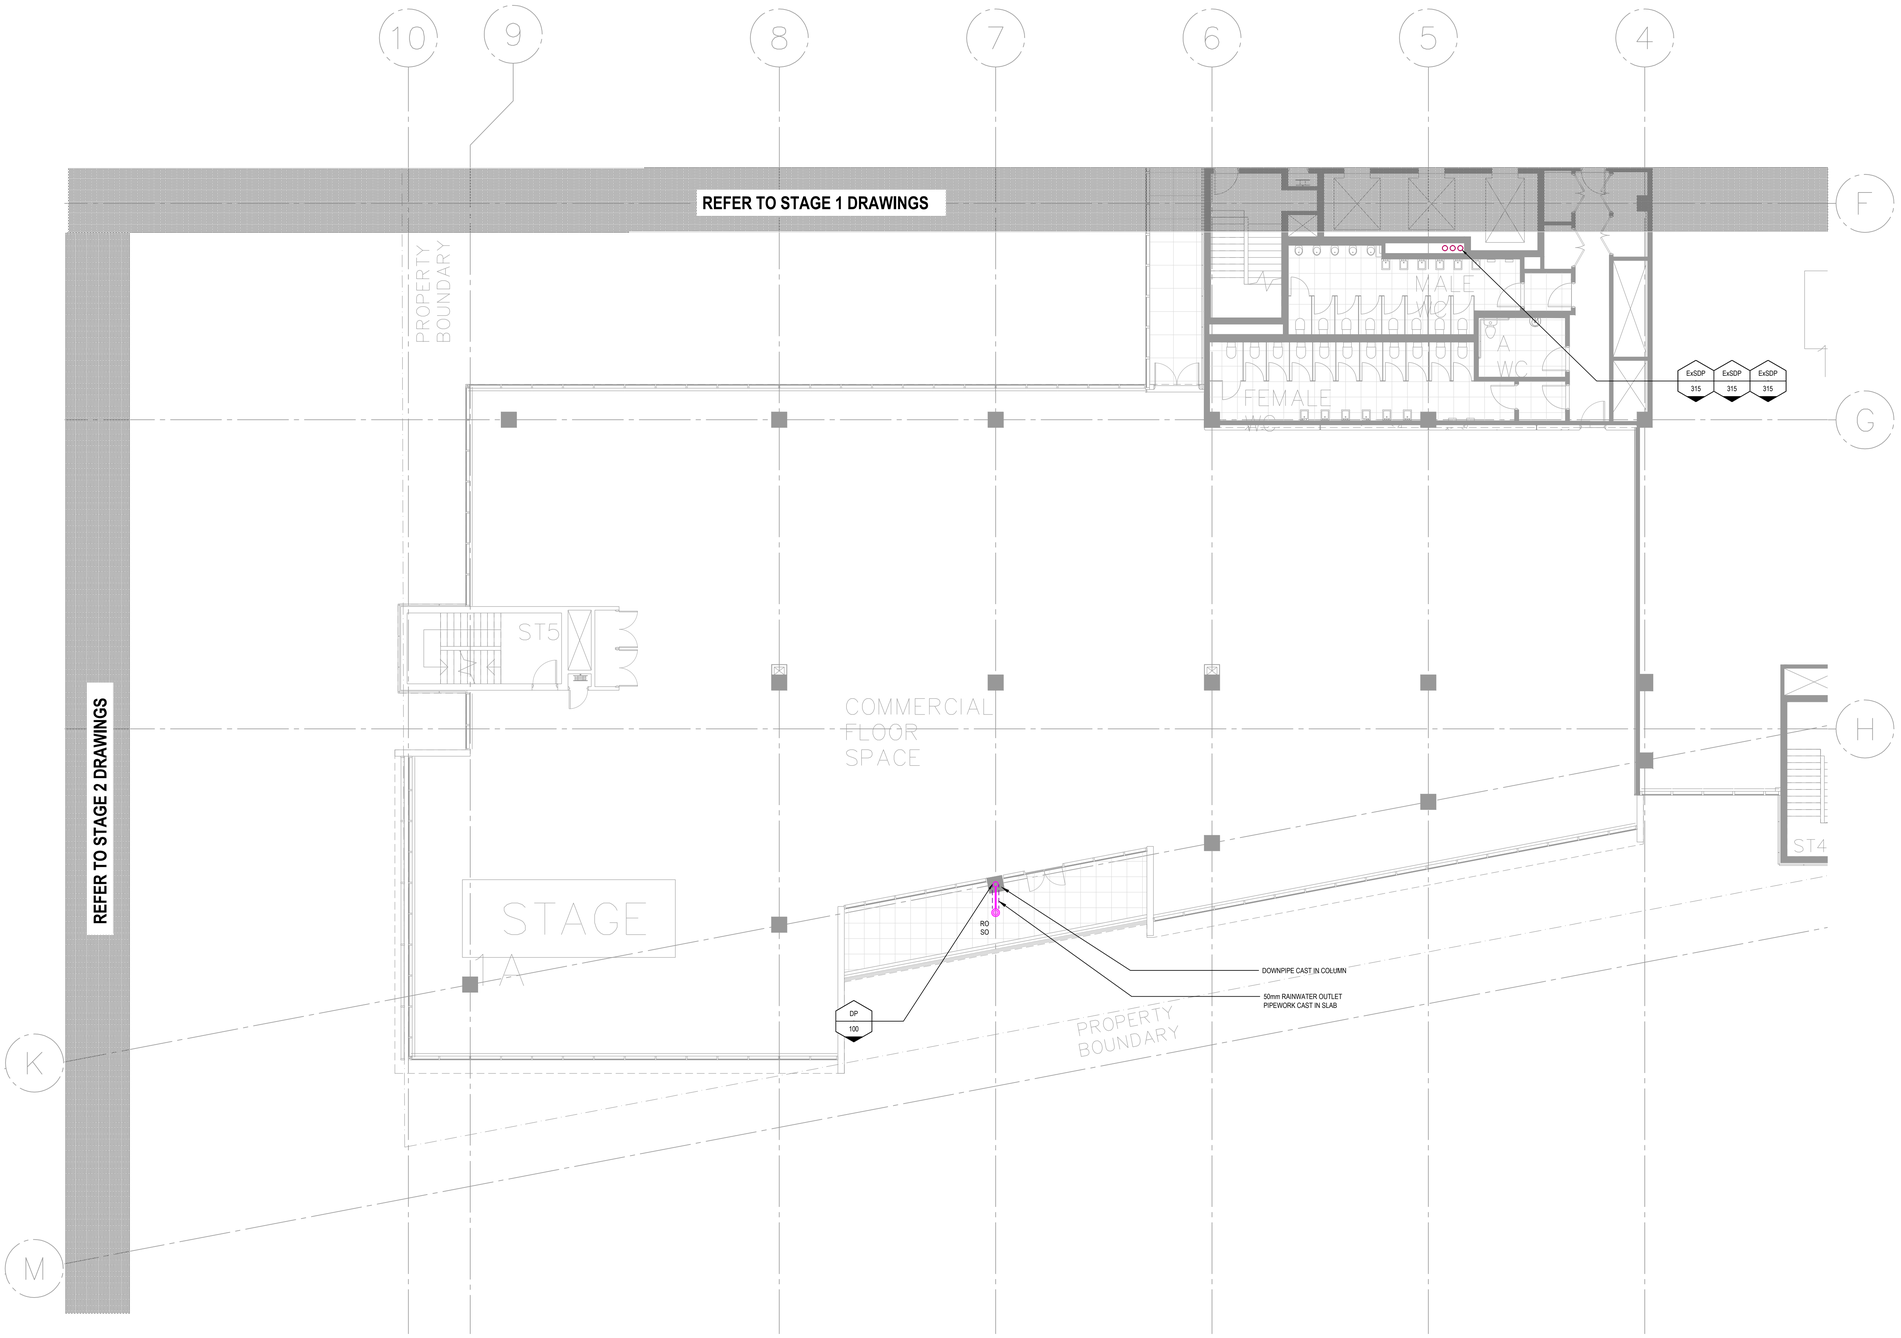

FOR APPROVAL

Hydraulic Consultant:

INSYNC SERVICES PTY LTD

Suite 8, Level 2
56 Church Avenue
MASCOT NSW 2020
Ph (02) 9669 4311
Fax (02) 9669 4322
A.C.N.: 150 234 870
A.B.N.: 24 917 388 129

THIS DRAWING IS CONFIDENTIAL AND IS NOT TO BE REPRODUCED IN ANY FORM AS A WHOLE OR IN PART WITHOUT THE EXPRESS WRITTEN AUTHORITY OF INSYNC SERVICES PTY. LTD. THIS DRAWING IS NOT TO BE USED PREJUDICIAL TO THE INTEREST OF INSYNC SERVICES PTY. LTD.
THIS DRAWING CONTAINS PATENTS PENDING AND INTELLECTUAL PROPERTY OWNED BY INSYNC SERVICES PTY. LTD.
© COPYRIGHT ALL RIGHTS RESERVED

NOTE: SYMBOLS ARE DRAWN IN THE CORRECT POSITION BUT ARE NOT SHOWN TO SCALE.

Client:
Capital Corporation Pty Ltd
Suite 705 12 Century Circuit
Baulkam Hills NSW 2153
Ph (02) 8853 5000
Fax (02) 8853 5099

Project Manager:
Capital Corporation Pty Ltd
Suite 705 12 Century Circuit
Baulkam Hills NSW 2153
Ph (02) 8853 5000
Fax (02) 8853 5099

Architect:
Architectus
Level 3 341 George Street
Sydney NSW 2000
T (02) 8252 8400
Fax (02) 8252 8600

INSYNC SERVICES

Issue	Date	Amendment	Int.	App.
A	14-05-13	STATE SIGNIFICANT DEVELOPMENT - STAGE 1A BUILDING	BL	BL

COORDINATED REFERENCE DRAWINGS

SERVICE	DRAWING NUMBER	ISSUE	DATE
ARCH	DA1A-1004	A	09 05 2013
MECH			
STRUCT			
ELEC			
CIVIL			

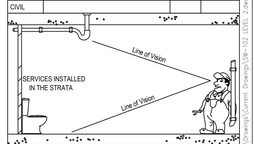

Project:
AXIS DEVELOPMENT
STAGE 1A
6 Australia Avenue
Sydney Olympic Park NSW 2140

Drawing Title:
HYDRAULIC SERVICES
LEVEL 02 PLAN
STAGE 1A

North Point:

Quality ISO 9001
Certified System
FS 561006

Job No: 20120081

Scale: (B1) 1:100

Dwg No: SW-102

Issue: A

ORIGINAL SIZE: B1

S:\Work in Progress\20120081 Axis Development - Sydney Olympic Park\Revit\20120081 Axis Development - Sydney Olympic Park - Hydraulic - Revit 2012 - 2013 - 4 - Rev 17.rvt