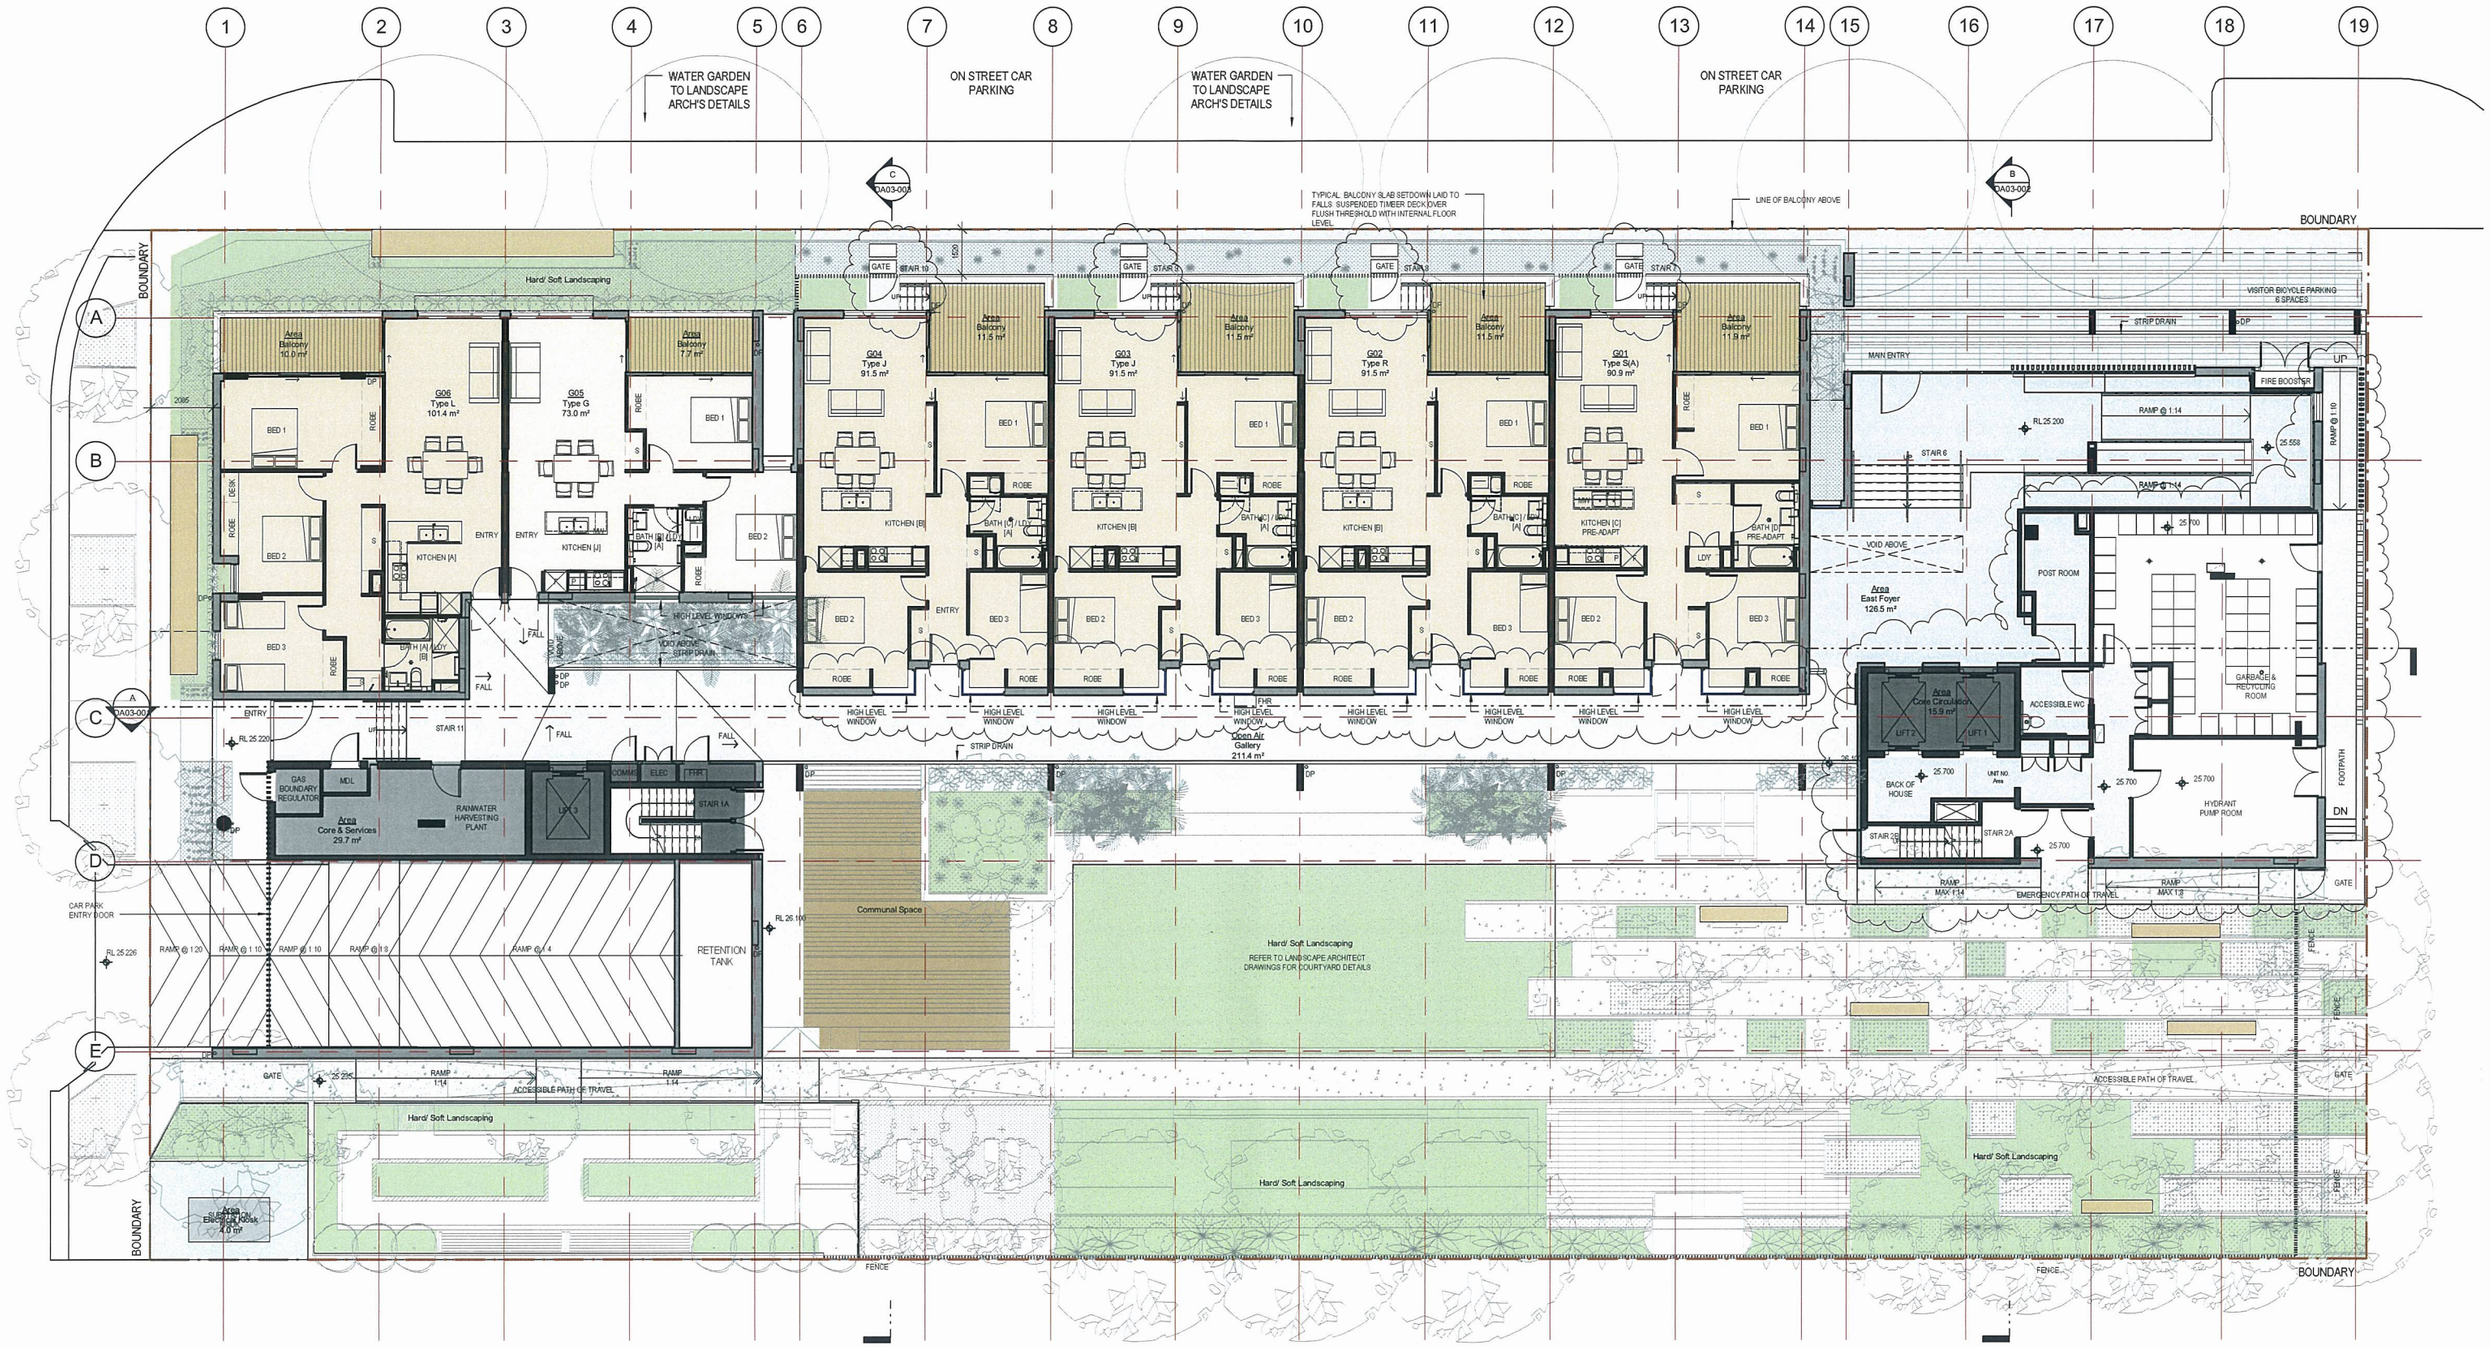

Authority Approval

architectus Sydney 2012

Architectus Sydney Pty Ltd is the owner of the copyright subsisting in these drawings, plans, designs and specifications. They must not be used, reproduced or copied, in whole or in part, nor may the information, ideas and concepts therein contained (which are confidential to Architectus Sydney Pty Ltd) be disclosed to any person without the prior written consent of that company.

0 0 0 0 0 0 0 mm

Do not scale drawings. Verify all dimensions on site

issue	amendment	date
A	Authority Approval - DA Issue	27/03/13
B	Authority Approval - Minor Amendments to DA	22/07/13
C	Authority Approval - Minor Amendments	08/08/13
D	Authority Approval - Minor Amendments	19/08/13

issue	amendment	date

- Studio Bed
- 1 Bed
- 2 Bed
- 3 Bed
- Private Open Space
- Vertical Circulation
- Decking
- Foyer
- Gallery
- Planting
- Services

NSW GOVERNMENT Planning & Infrastructure

State Significant Development application number: **5708** approved on **17 October 2013** by the Executive Director, Development Assessment Systems & Approvals, as delegate for the Minister for Planning & Infrastructure, in accordance with the *Environmental Planning & Assessment Act 1979*.

Signed:

architectus™

Architectus Sydney
Level 3 341 George Street
Sydney NSW 2000
T (61 2) 8252 8400
F (61 2) 8252 8600
sydney@architectus.com.au

ABN 11 098 489 448

PD scale	1 : 100@A1
AL/SF/TF project no	120325

project
North Eveleigh Affordable Housing

drawing
Ground Floor

drawing no. **DA01-002** issue **D**

19/08/2013 5:24:33 PM

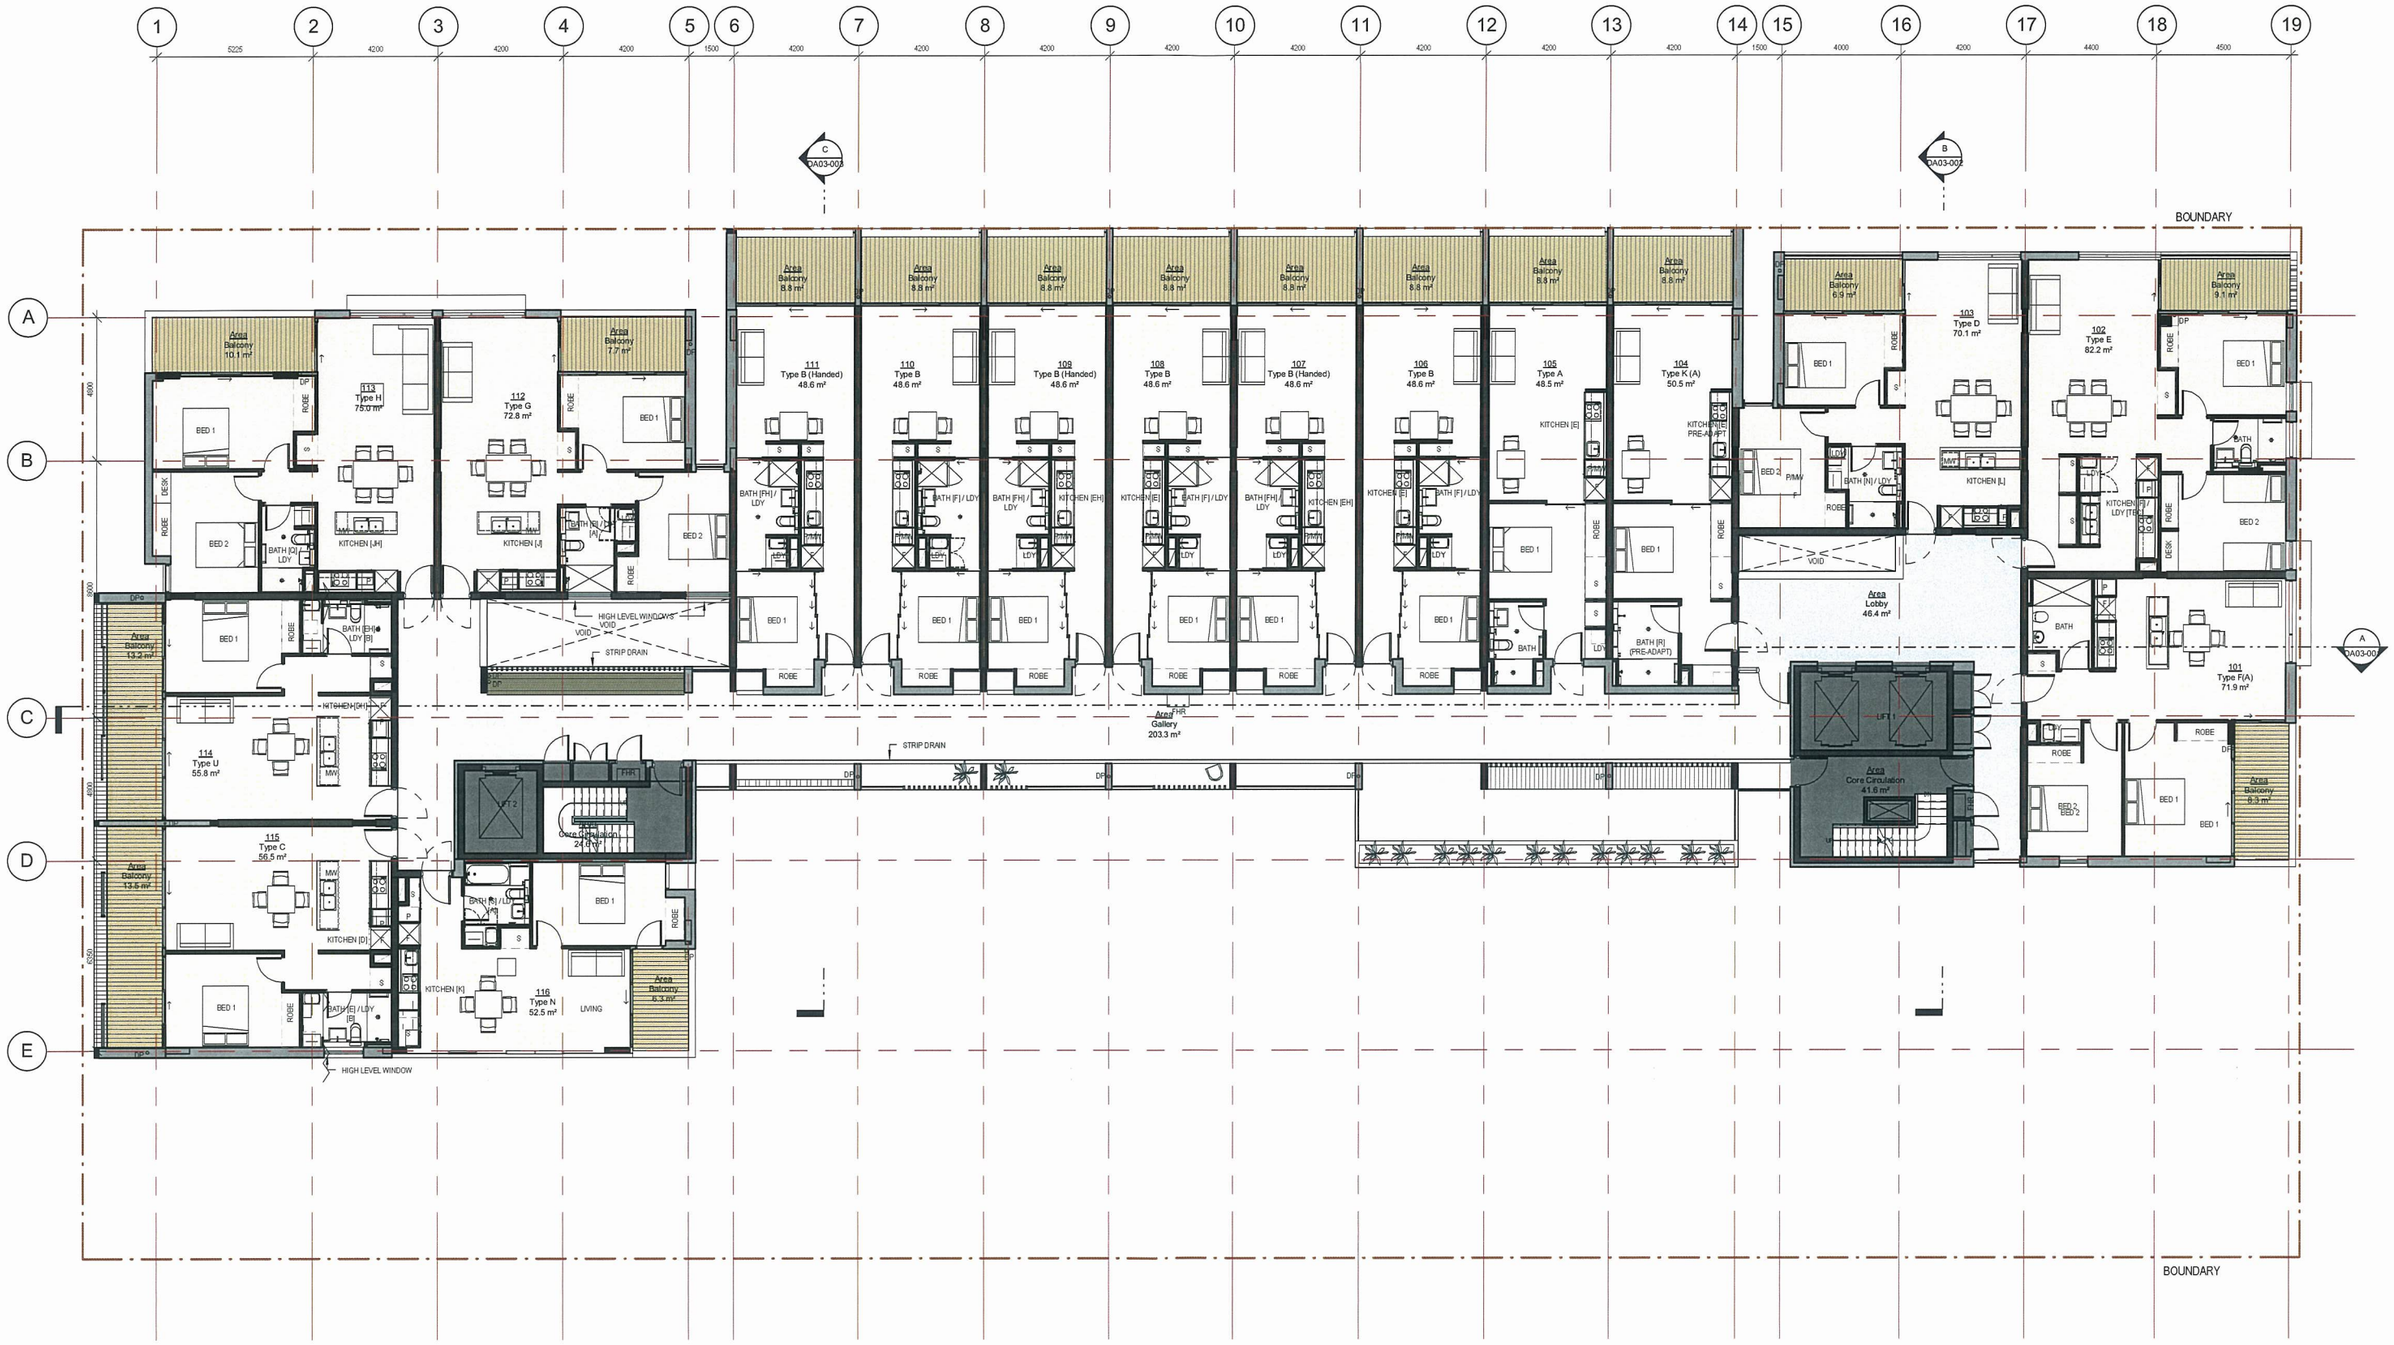

Authority Approval

©architectus Sydney 2012

Architectus Sydney Pty Ltd is the owner of the copyright subsisting in these drawings, plans, designs and specifications. They must not be used, reproduced or copied, in whole or in part, nor may the information, ideas and concepts therein contained (which are confidential to Architectus Sydney Pty Ltd) be disclosed to any person without the prior written consent of that company.

0 0 0 0 0 0 mm

Do not scale drawings. Verify all dimensions on site

issue	amendment	date
A	Authority Approval - DA Issue	27/03/13
B	Authority Approval - Minor Amendments to DA	22/07/13
C	Authority Approval - Minor Amendments	19/08/13

issue	amendment	date

- Studio Bed
- 1 Bed
- 2 Bed
- 3 Bed
- Private Open Space
- Vertical Circulation
- Foyer
- Gallery
- Services

NSW GOVERNMENT Planning & Infrastructure

State Significant Development application number: **5708** approved on **17 October 2013** by the Executive Director, Development Assessment Systems & Approvals, as delegate for the Minister for Planning & Infrastructure, in accordance with the *Environmental Planning & Assessment Act 1979*.

Signed:

architectus™

Architectus Sydney
Level 3 341 George Street
Sydney NSW 2000
T (61 2) 8252 8400
F (61 2) 8252 8600
sydney@architectus.com.au

ABN 11 098 489 448

scale: 1 : 100@A1

project no: 120325

project: North Eveleigh Affordable Housing

drawing: Level 1

drawing no.: **DA01-003**

issue: **C**

19/08/2013 5:24:40 PM

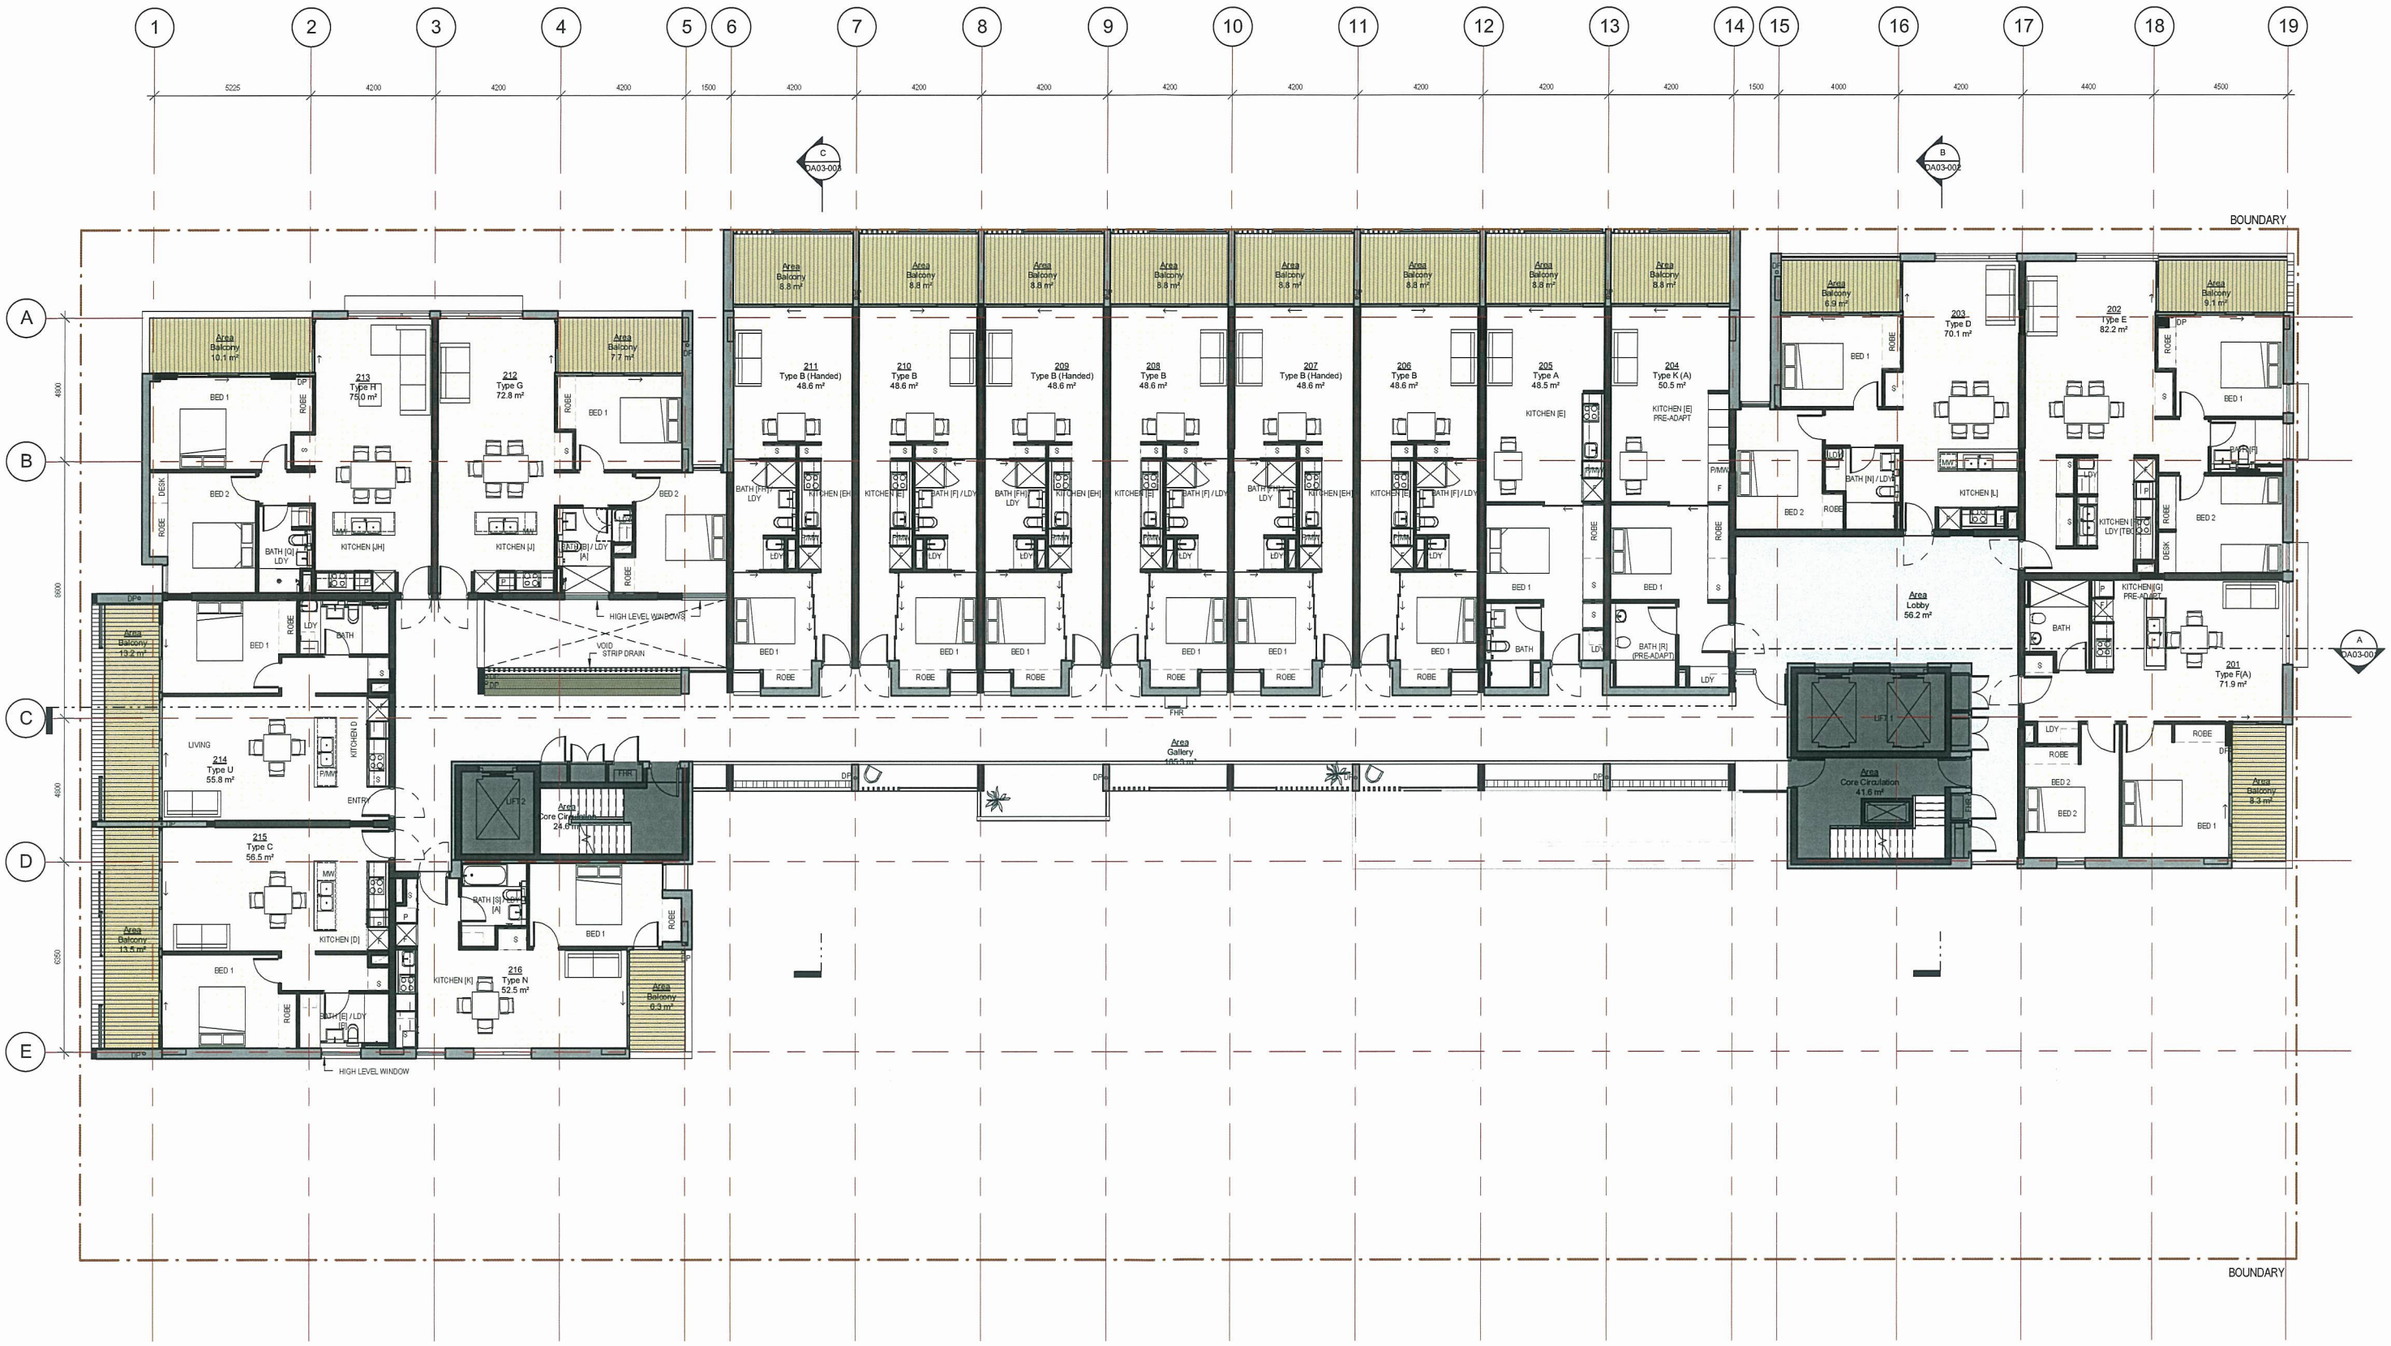

Authority Approval

©architectus Sydney 2012

Architectus Sydney Pty Ltd is the owner of the copyright subsisting in these drawings, plans, designs and specifications. They must not be used, reproduced or copied, in whole or in part, nor may the information, ideas and concepts therein contained (which are confidential to Architectus Sydney Pty Ltd) be disclosed to any person without the prior written consent of that company.

0 0 0 0 0 0 mm

Do not scale drawings. Verify all dimensions on site

issue	amendment	date
A	Authority Approval - DA Issue	27/03/13
B	Authority Approval - Minor Amendments to DA	22/07/13
C	Authority Approval - Minor Amendments	08/08/13
D	Authority Approval - Minor Amendments	19/08/13

issue	amendment	date

- Studio Bed
- 1 Bed
- 2 Bed
- 3 Bed
- Private Open Space
- Vertical Circulation
- Foyer
- Gallery
- Services

NSW GOVERNMENT Planning & Infrastructure

State Significant Development application number: **5708** approved on **17 October 2013** by the Executive Director, Development Assessment Systems & Approvals, as delegate for the Minister for Planning & Infrastructure, in accordance with the *Environmental Planning & Assessment Act 1979*.

Signed:

architectus™

Architectus Sydney
Level 3 341 George Street
Sydney NSW 2000
T (61 2) 8252 8400
F (61 2) 8252 8600
sydney@architectus.com.au

ABN 11 098 489 448

PD scale	1 : 100@A1
AL/SF/TF project no	120325

project: North Eveleigh Affordable Housing

drawing: Level 2

drawing no.: **DA01-004**

issue: **D**

19/08/2013 5:24:46 PM

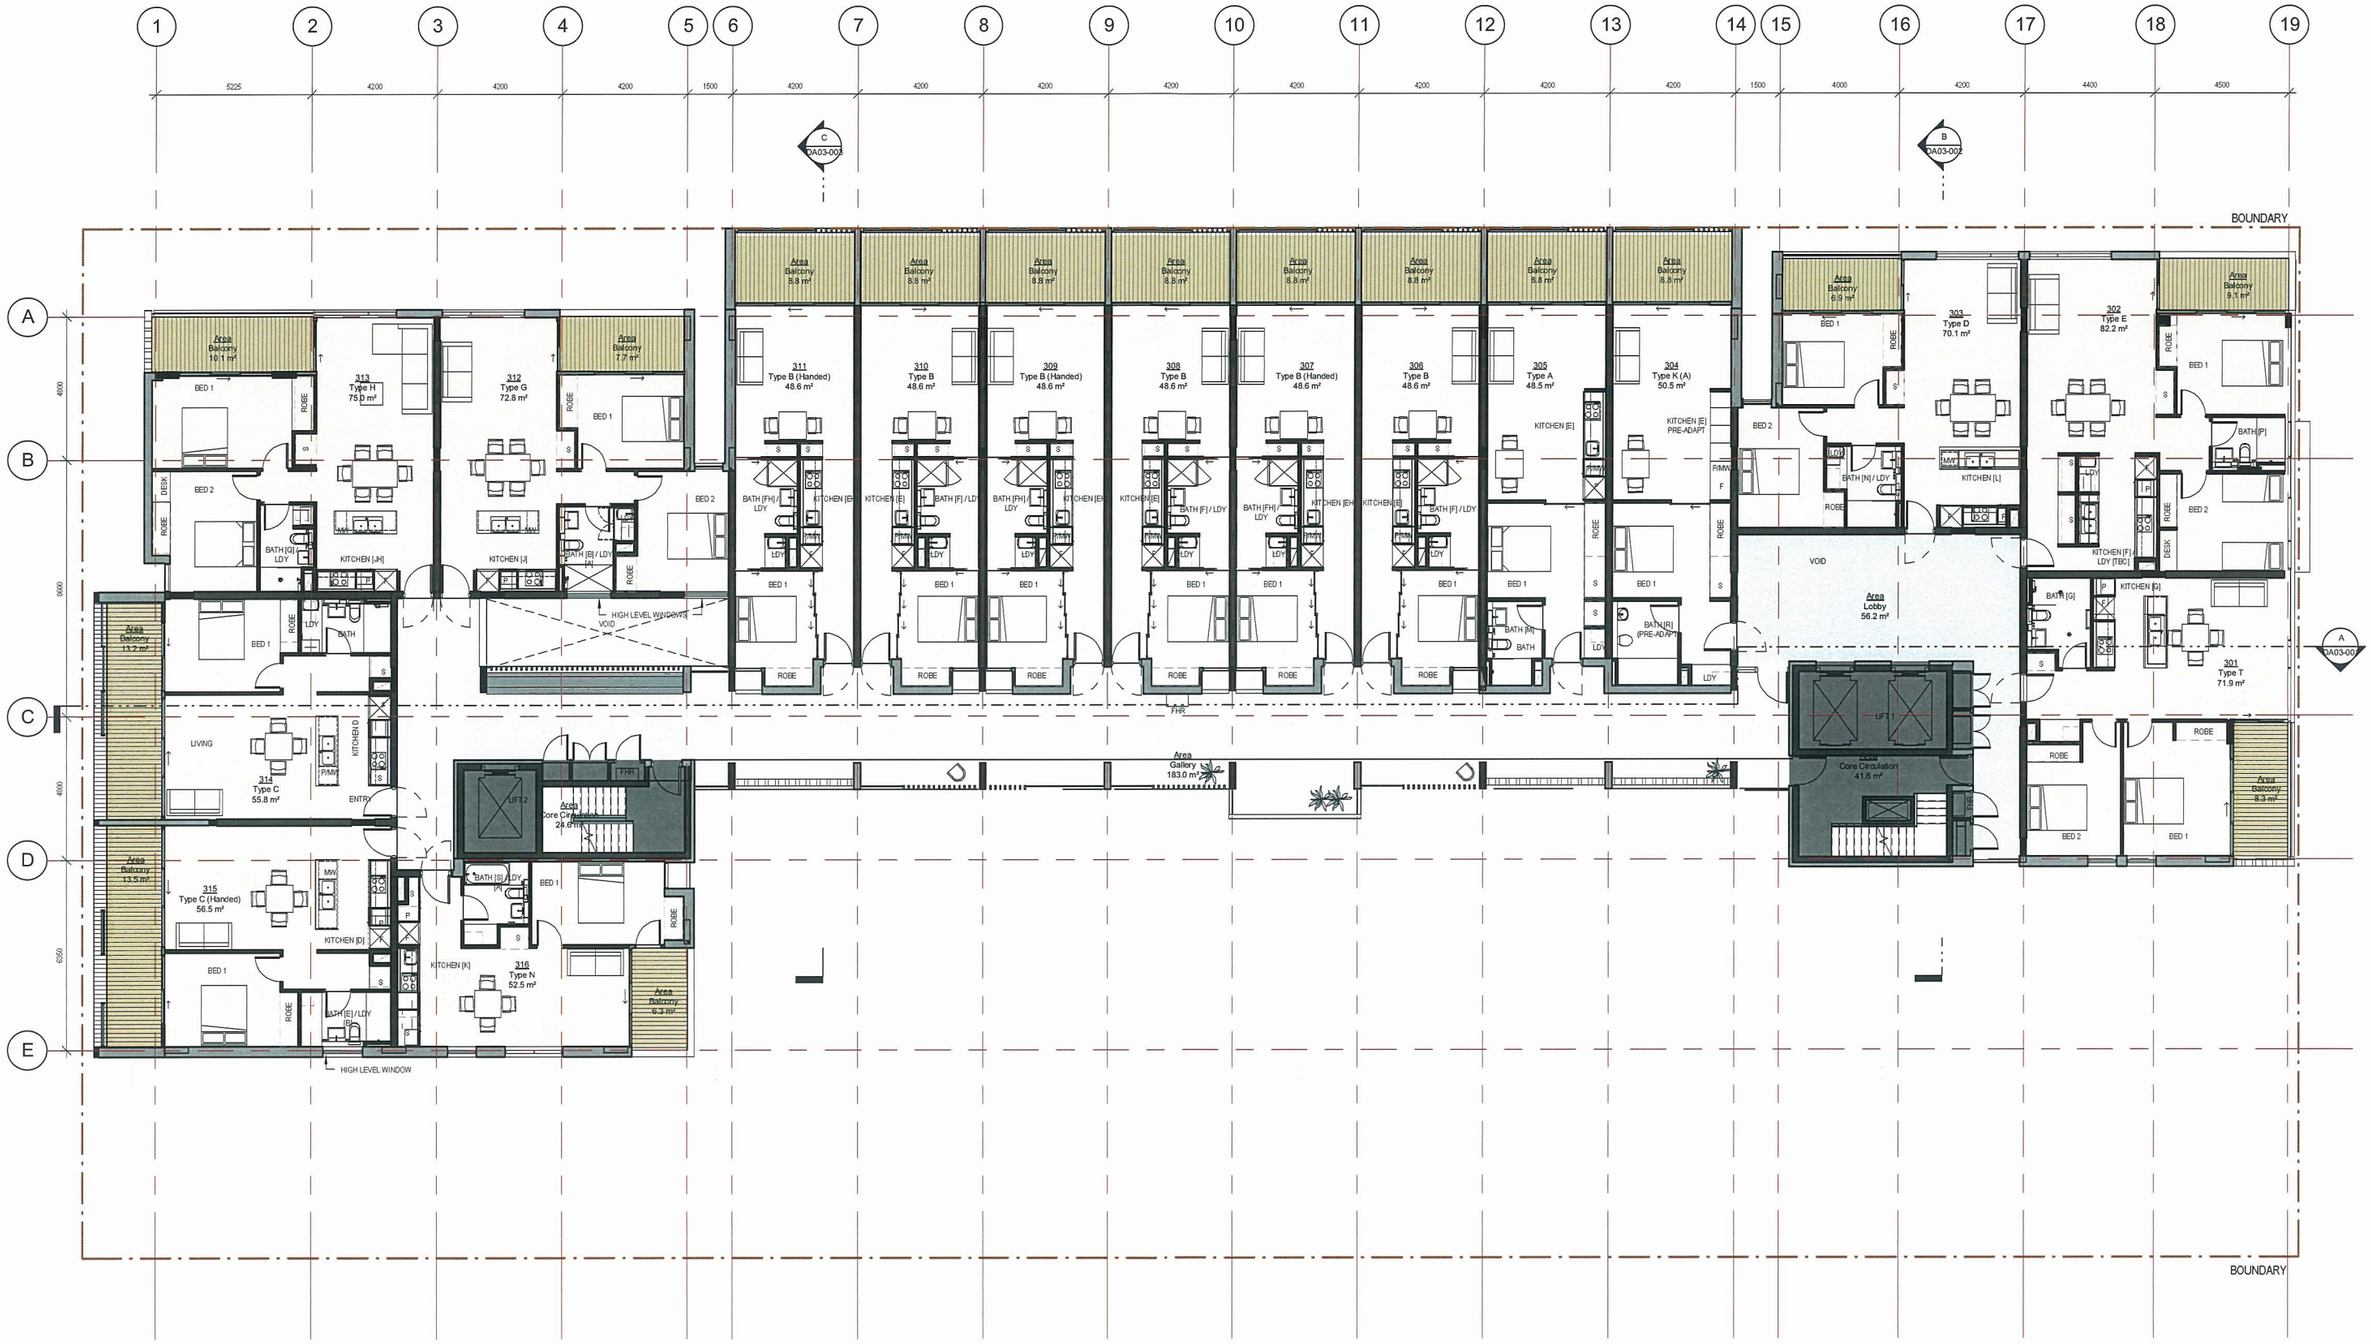

architectus Sydney 2012

Architectus Sydney Pty Ltd is the owner of the copyright subsisting in these drawings, plans, designs and specifications. They must not be used, reproduced or copied, in whole or in part, nor may the information, ideas and concepts therein contained (which are confidential to Architectus Sydney Pty Ltd) be disclosed to any person without the prior written consent of that company.

0 0 0 0 0 0 mm

Do not scale drawings. Verify all dimensions on site

issue	amendment	date
A	Authority Approval - DA Issue	27/03/13
B	Authority Approval - Minor Amendments to DA	22/07/13
C	Authority Approval - Minor Amendments	08/08/13
D	Authority Approval - Minor Amendments	19/08/13

issue	amendment	date

- Studio Bed
- 1 Bed
- 2 Bed
- 3 Bed
- Private Open Space
- Vertical Circulation
- Foyer
- Gallery
- Services

NSW GOVERNMENT Planning & Infrastructure

State Significant Development application number: **5708** approved on **17 October 2013** by the Executive Director, Development Assessment Systems & Approvals, as delegate for the Minister for Planning & Infrastructure, in accordance with the *Environmental Planning & Assessment Act 1979*.

Signed:

architectus™

Architectus Sydney
Level 3 341 George Street
Sydney NSW 2000
T (61 2) 8252 8400
F (61 2) 8252 8600
sydney@architectus.com.au

ABN 11 098 489 448

PD scale	1 : 100@A1
F/TF project no	120325

Authority Approval

project
North Eveleigh Affordable Housing

drawing
Level 3

drawing no. **DA01-005** issue **D**

19/08/2013 5:24:52 PM

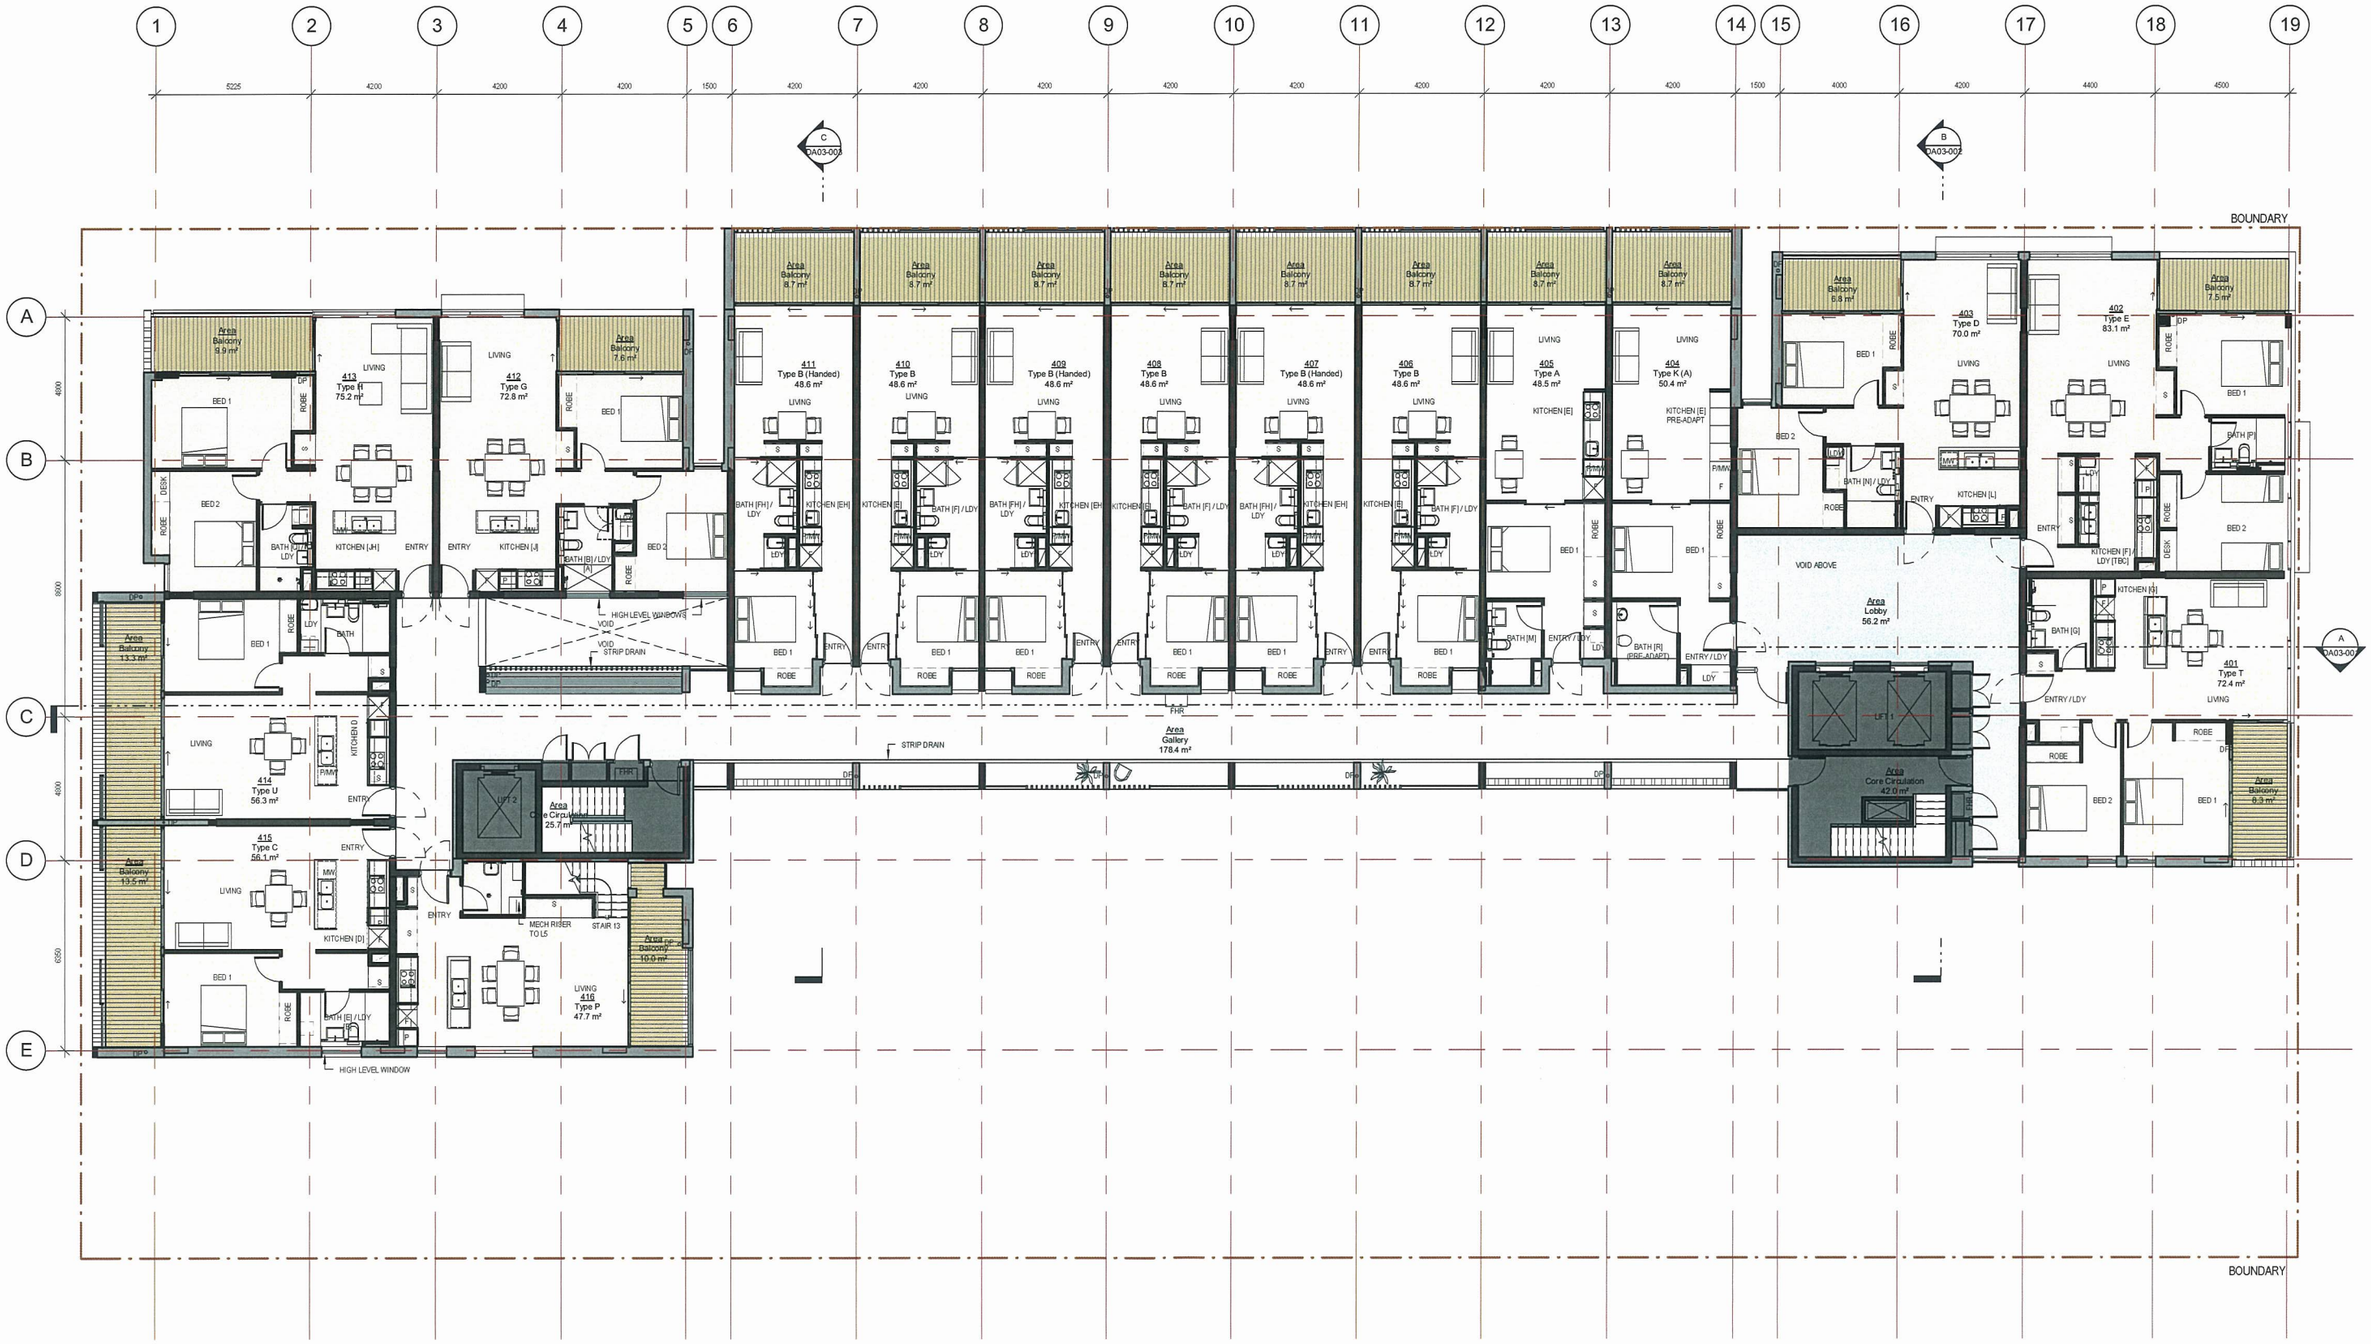

Authority Approval

architectus Sydney 2012

Architectus Sydney Pty Ltd is the owner of the copyright subsisting in these drawings, plans, designs and specifications. They must not be used, reproduced or copied, in whole or in part, nor may the information, ideas and concepts therein contained (which are confidential to Architectus Sydney Pty Ltd) be disclosed to any person without the prior written consent of that company.

0 0 0 0 0 0 mm

Do not scale drawings. Verify all dimensions on site

issue	amendment	date
A	Authority Approval - DA Issue	27/03/13
B	Authority Approval - Minor Amendments to DA	22/07/13
C	Authority Approval - Minor Amendments	08/08/13
D	Authority Approval - Minor Amendments	19/08/13

issue	amendment	date

- Studio Bed
- 1 Bed
- 2 Bed
- 3 Bed
- Private Open Space
- Vertical Circulation
- Foyer
- Gallery
- Services

NSW GOVERNMENT Planning & Infrastructure

State Significant Development application number: **5708** approved on **17 October 2013** by the Executive Director, Development Assessment Systems & Approvals, as delegate for the Minister for Planning & Infrastructure, in accordance with the *Environmental Planning & Assessment Act 1979*.

Signed:

architectus™

Architectus Sydney
Level 3 341 George Street
Sydney NSW 2000
T (61 2) 8252 8400
F (61 2) 8252 8600
sydney@architectus.com.au

ABN 11 098 489 448

PD	scale	1 : 100@A1
AL/SF/TF	project no	120325

project
North Eveleigh Affordable Housing

drawing
Level 4

drawing no. **DA01-006**
issue **D**

19/08/2013 5:24:59 PM

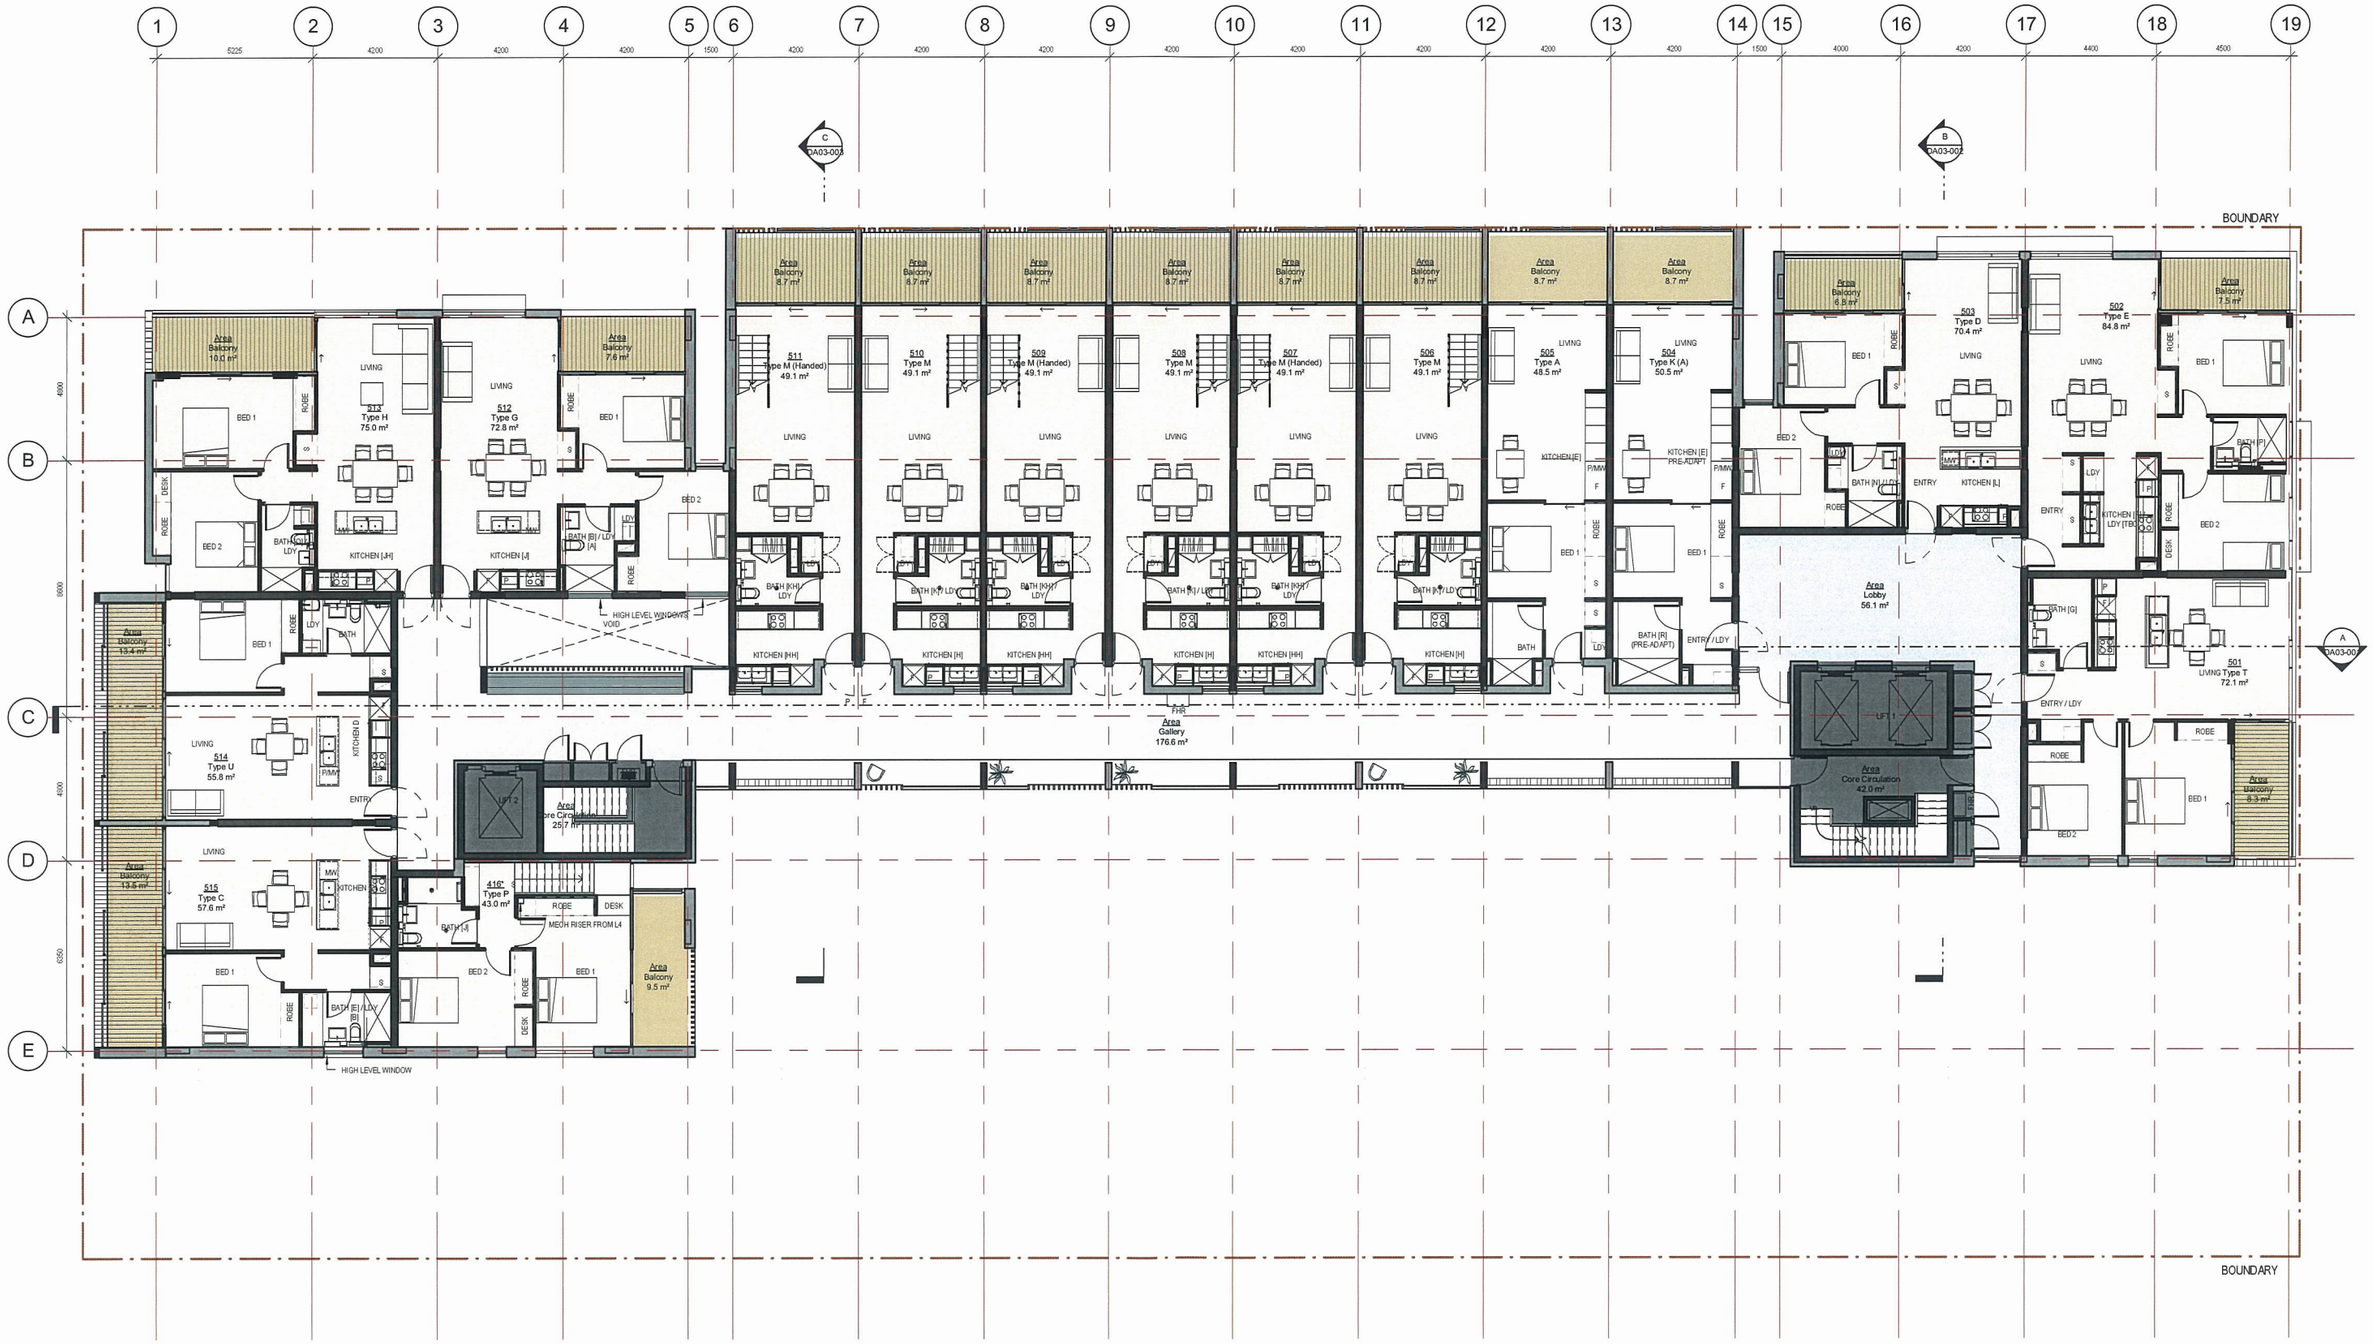

architectus Sydney 2012

Architectus Sydney Pty Ltd is the owner of the copyright subsisting in these drawings, plans, designs and specifications. They must not be used, reproduced or copied, in whole or in part, nor may the information, ideas and concepts therein contained (which are confidential to Architectus Sydney Pty Ltd) be disclosed to any person without the prior written consent of that company.

0 0 0 0 0 0 mm

Do not scale drawings. Verify all dimensions on site

issue	amendment	date
A	Authority Approval - DA Issue	27/03/13
B	Authority Approval - Minor Amendments to DA	22/07/13
C	Authority Approval - Minor Amendments	08/08/13
D	Authority Approval - Minor Amendments	19/08/13

issue	amendment	date

- Studio Bed
- 1 Bed
- 2 Bed
- 3 Bed
- Private Open Space
- Vertical Circulation
- Foyer
- Gallery
- Services

NSW GOVERNMENT Planning & Infrastructure

State Significant Development Application Number: **5708** approved on **17 October 2013** by the Executive Director, Development Assessment Systems & Approvals, as delegate for the Minister for Planning & Infrastructure, in accordance with the *Environmental Planning & Assessment Act 1979*.

Signed:

architectus™

Architectus Sydney
Level 3 341 George Street
Sydney NSW 2000
T (61 2) 8252 8400
F (61 2) 8252 8600
sydney@architectus.com.au

ABN 11 098 489 448

PD scale	1 : 100@A1
L/SF/TF project no	120325

Authority Approval

project
North Eveleigh Affordable Housing

drawing
Level 5

drawing no.	issue
DA01-007	**D**

19/08/2013 5:25:06 PM

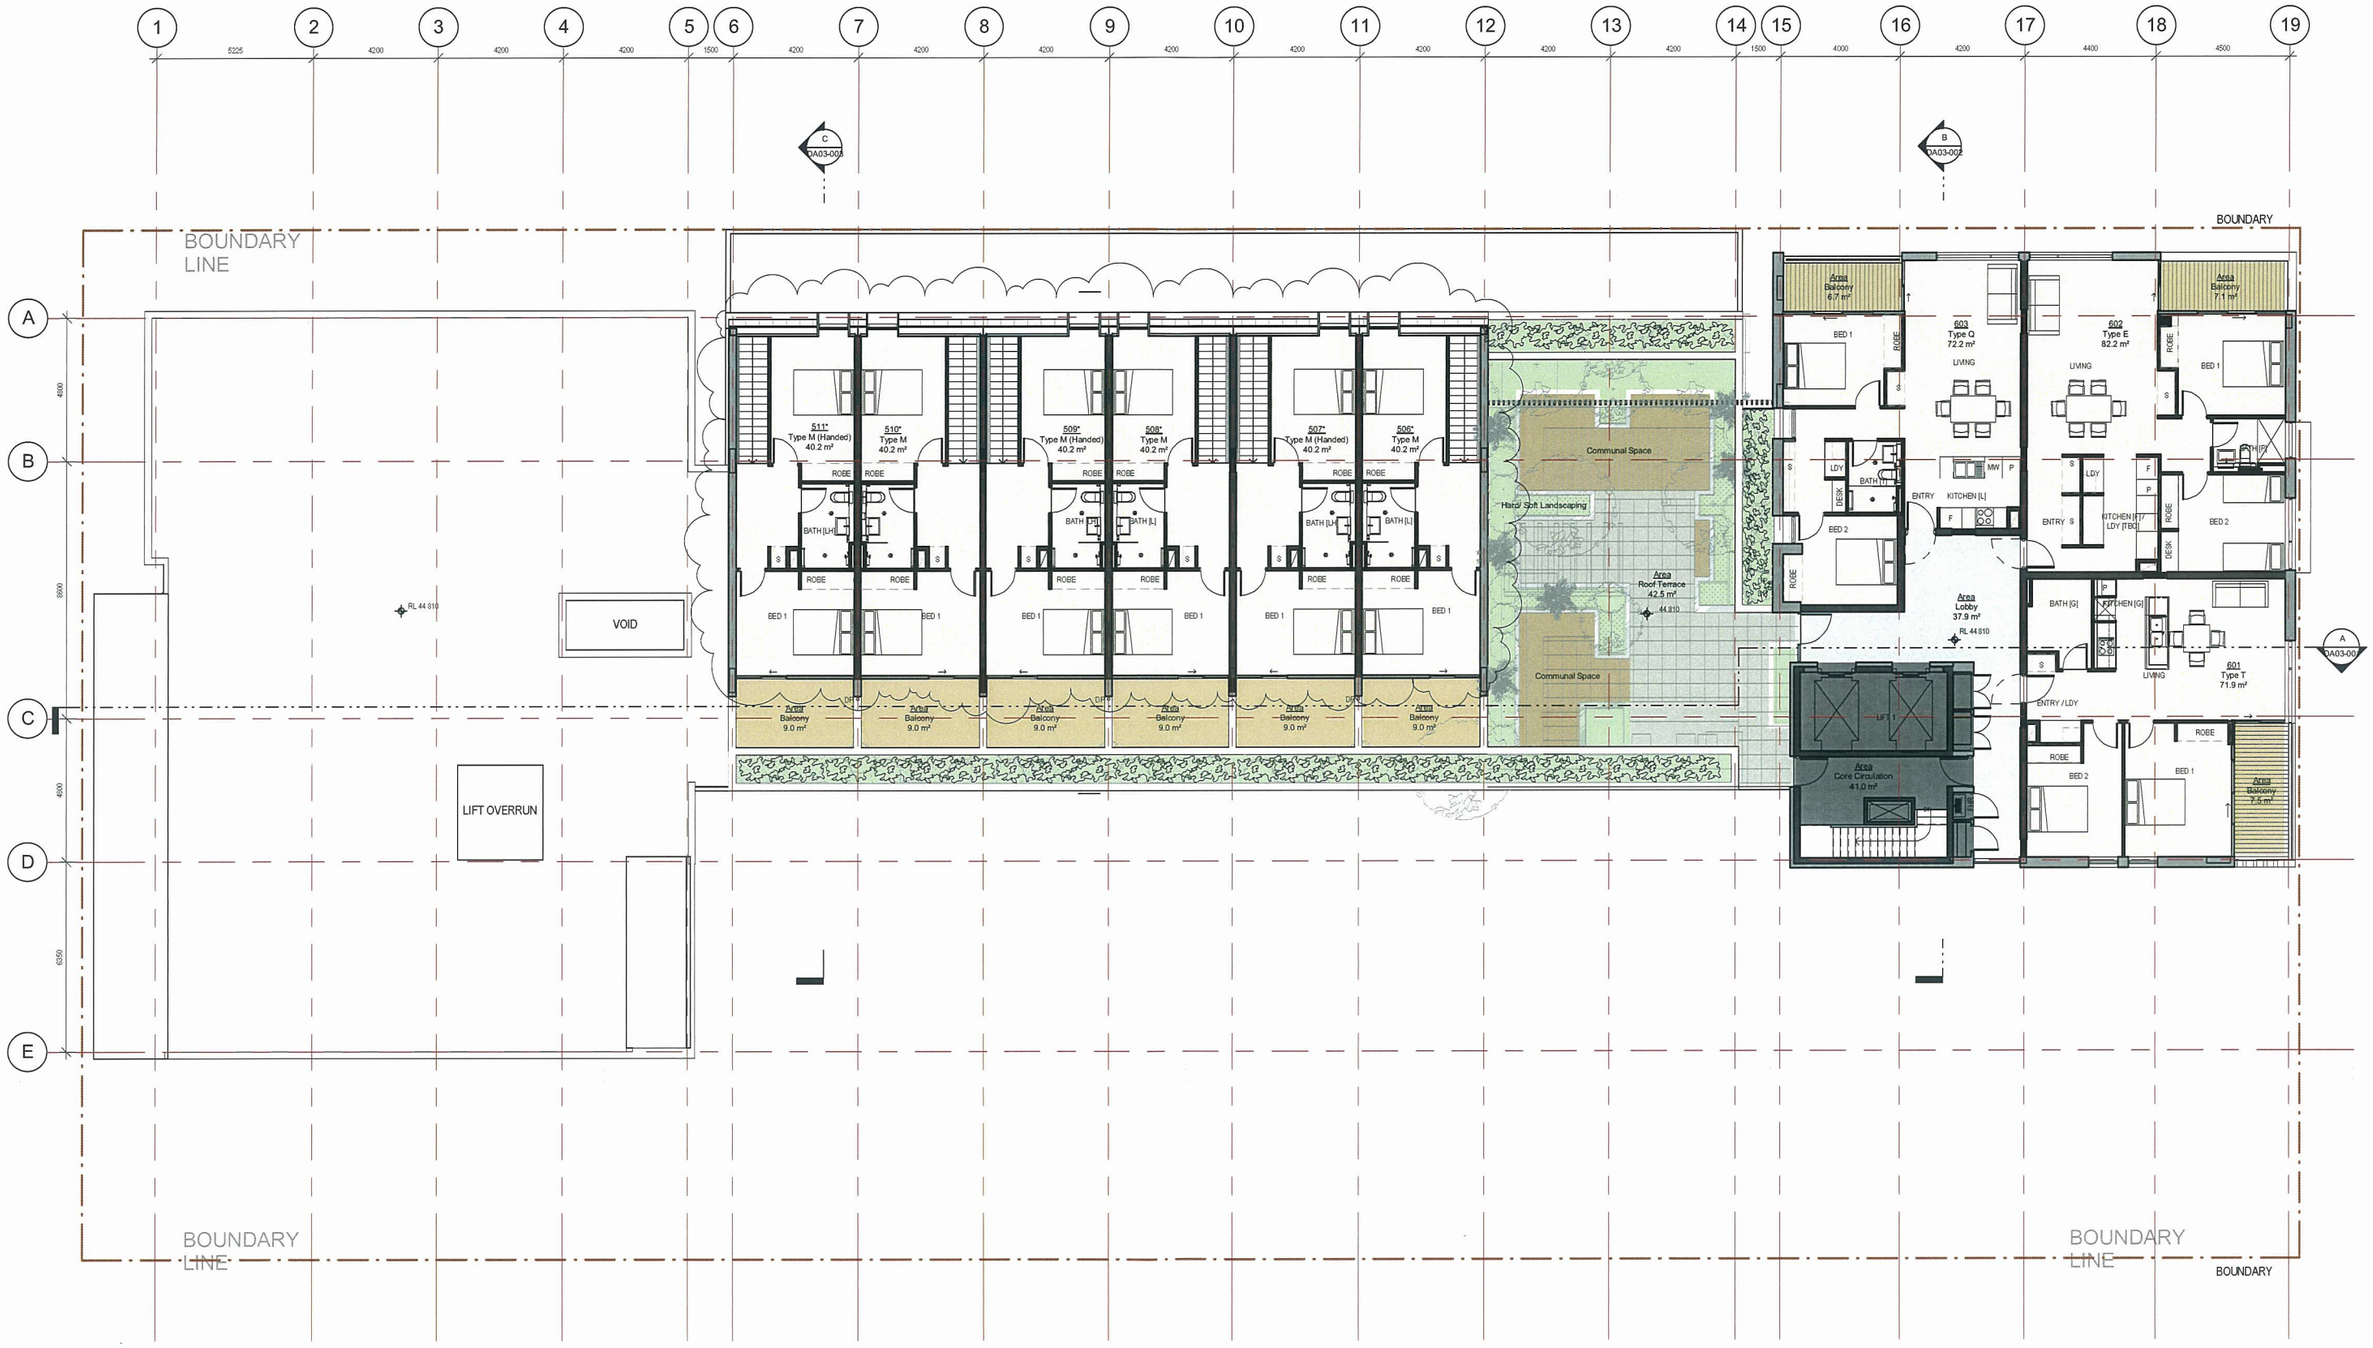

Authority Approval

architectus Sydney 2012

Architectus Sydney Pty Ltd is the owner of the copyright subsisting in these drawings, plans, designs and specifications. They must not be used, reproduced or copied, in whole or in part, nor may the information, ideas and concepts therein contained (which are confidential to Architectus Sydney Pty Ltd) be disclosed to any person without the prior written consent of that company.

0 0 0 0 0 0 mm

Do not scale drawings. Verify all dimensions on site

issue	amendment	date
A	Authority Approval - DA Issue	27/03/13
B	Authority Approval - Minor Amendments to DA	22/07/13
C	Authority Approval - Minor Amendments	19/08/13

issue	amendment	date

- Studio Bed
- 1 Bed
- 2 Bed
- 3 Bed
- Private Open Space
- Vertical Circulation
- Foyer
- Roof
- Planting
- Decking
- Services

NSW GOVERNMENT Planning & Infrastructure

State Significant Development application number: **5708** approved on **17 October 2013** by the Executive Director, Development Assessment Systems & Approvals, as delegate for the Minister for Planning & Infrastructure, in accordance with the *Environmental Planning & Assessment Act 1979*

Signed:

architectus™

Architectus Sydney
Level 3 341 George Street
Sydney NSW 2000
T (61 2) 8252 8400
F (61 2) 8252 8600
sydney@architectus.com.au

ABN 11 098 489 448

scale PD	1 : 100@A1
project no AL/SF/TF	120325

project
North Eveleigh Affordable Housing

drawing
Level 6

drawing no. **DA01-008** issue **C**

19/08/2013 5:25:11 PM

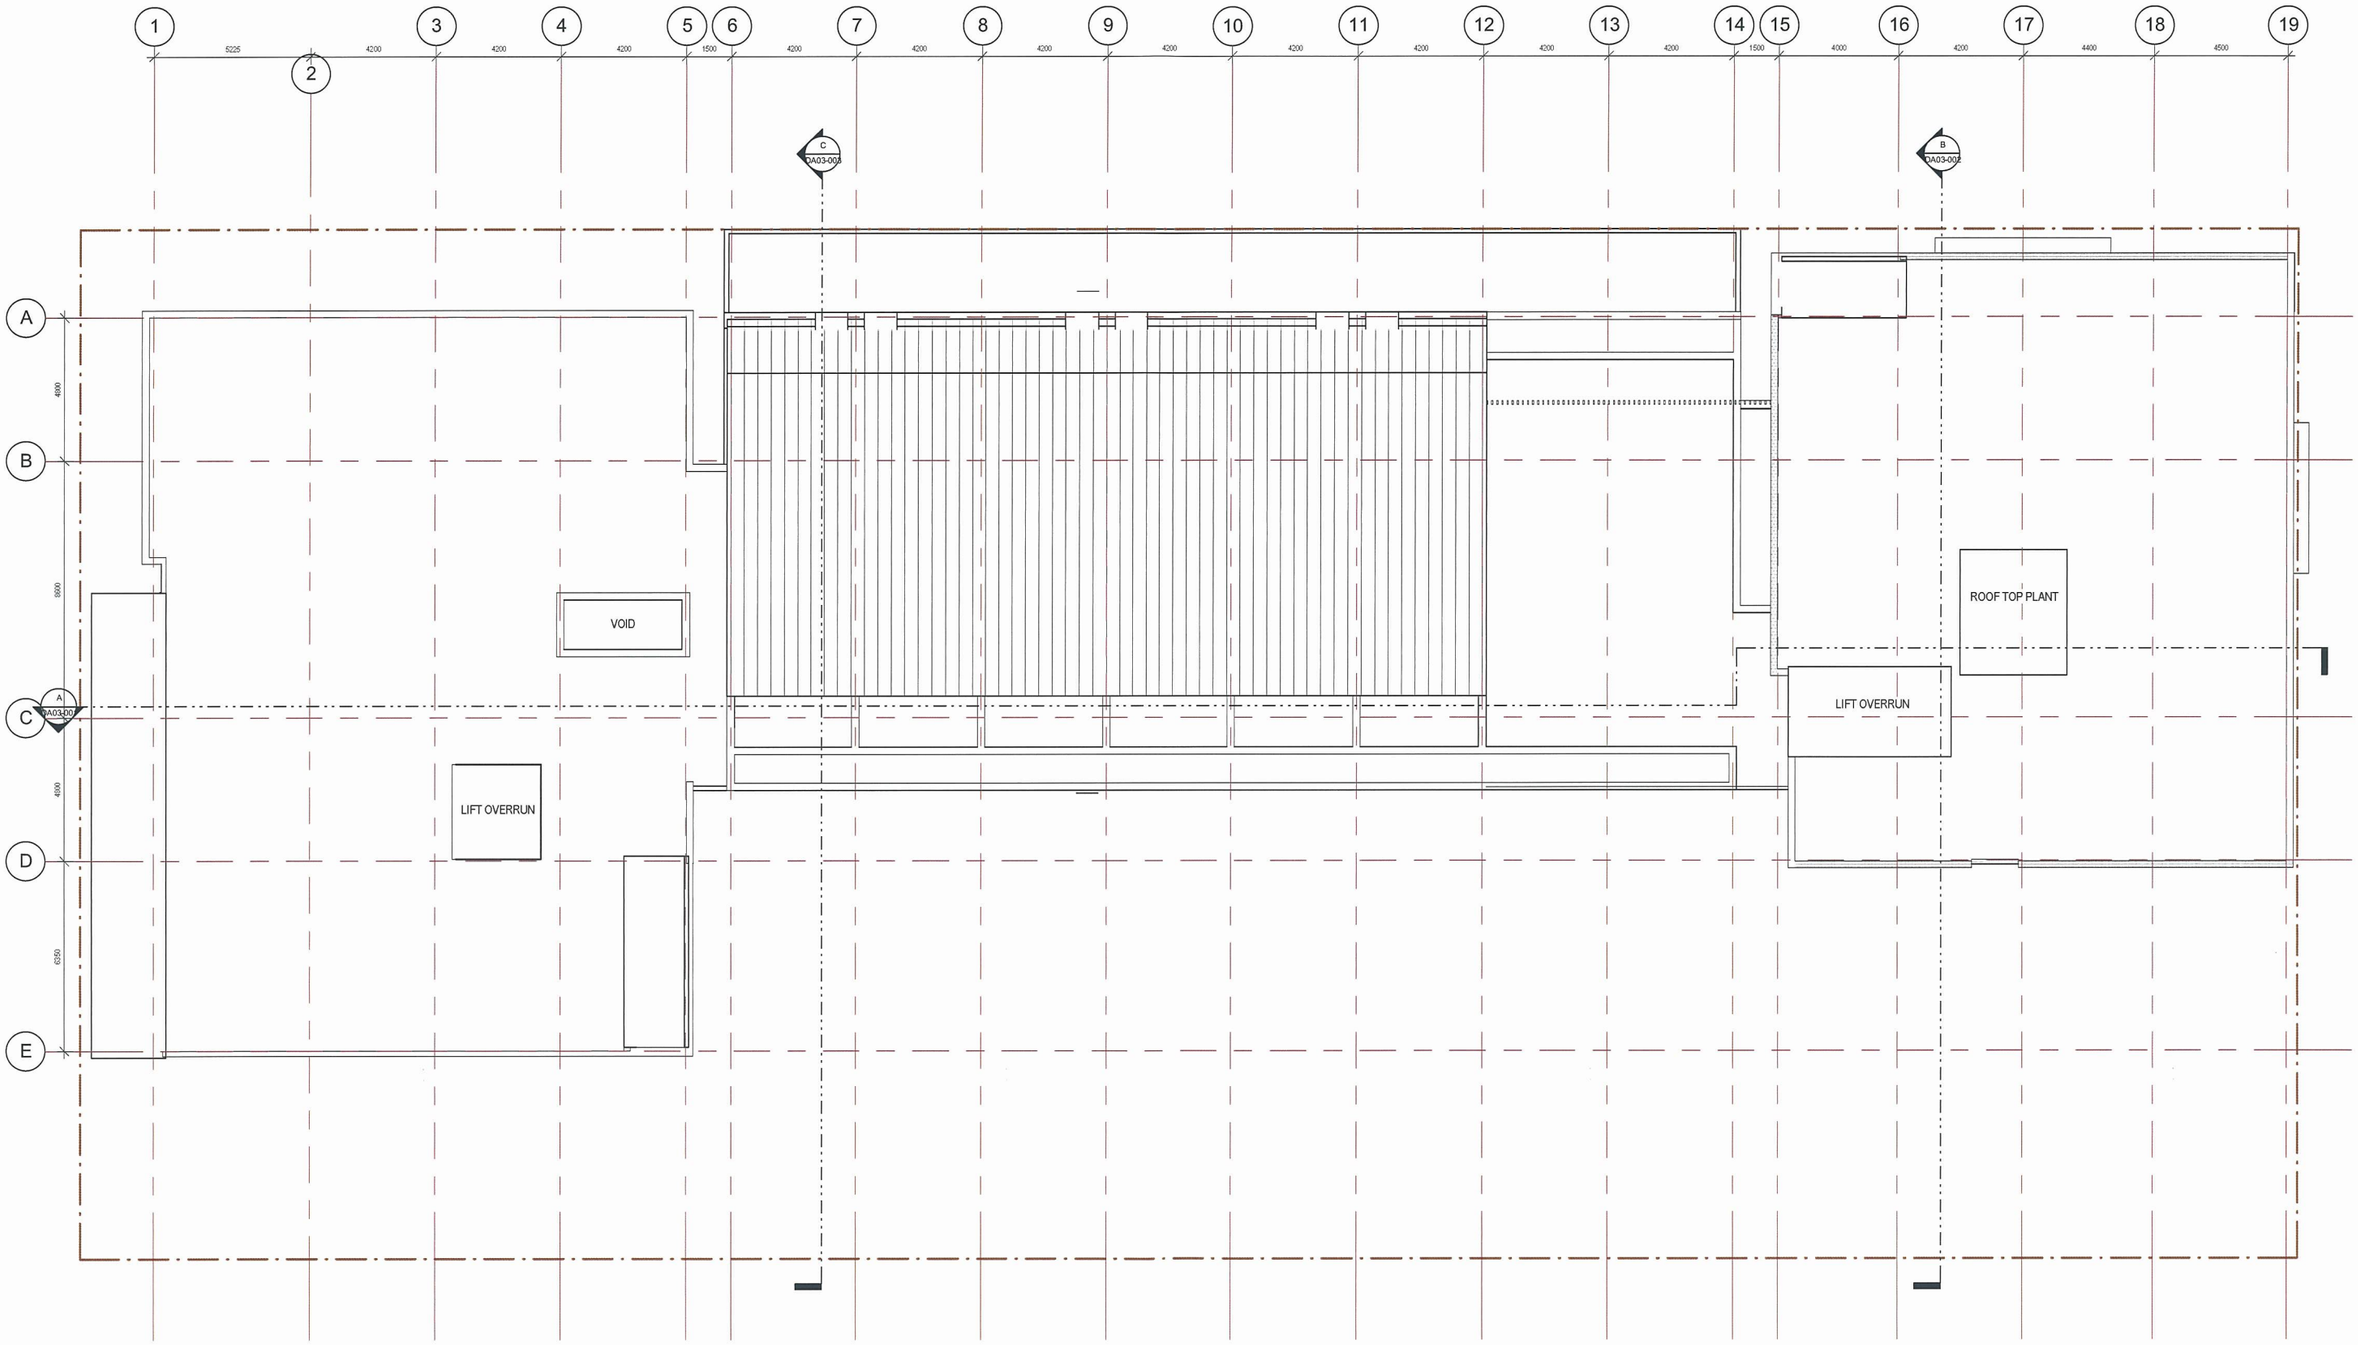

Authority Approval

architectus Sydney 2012

Architectus Sydney Pty Ltd is the owner of the copyright subsisting in these drawings, plans, designs and specifications. They must not be used, reproduced or copied, in whole or in part, nor may the information, ideas and concepts therein contained (which are confidential to Architectus Sydney Pty Ltd) be disclosed to any person without the prior written consent of that company.

0 0 0 0 0 0 mm

Do not scale drawings. Verify all dimensions on site

issue	amendment	date
A	Authority Approval - DA Issue	27/03/13
B	Authority Approval - Minor Amendments to DA	22/07/13
C	Authority Approval - Minor Amendments	19/08/13

issue	amendment	date

NSW GOVERNMENT Planning & Infrastructure

State Significant Development application number: 5708 approved on 17 October 2013 by the Executive Director, Development Assessment Systems & Approvals, as delegate for the Minister for Planning & Infrastructure, in accordance with the *Environmental Planning & Assessment Act 1979*.

Signed:

architectus™

Architectus Sydney
Level 3 341 George Street
Sydney NSW 2000
T (61 2) 8252 8400
F (61 2) 8252 8600
sydney@architectus.com.au

Sydney
Melbourne
Auckland
Brisbane
Shanghai

ABN 11 098 489 448

checked	PD	scale	1 : 100@A1
drawn	AL/SF/TF	project no	120325

project
North Eveleigh Affordable Housing

drawing
Roof Plan

drawing no. **DA01-009** issue **C**

19/08/2013 5:25:13 PM