A1

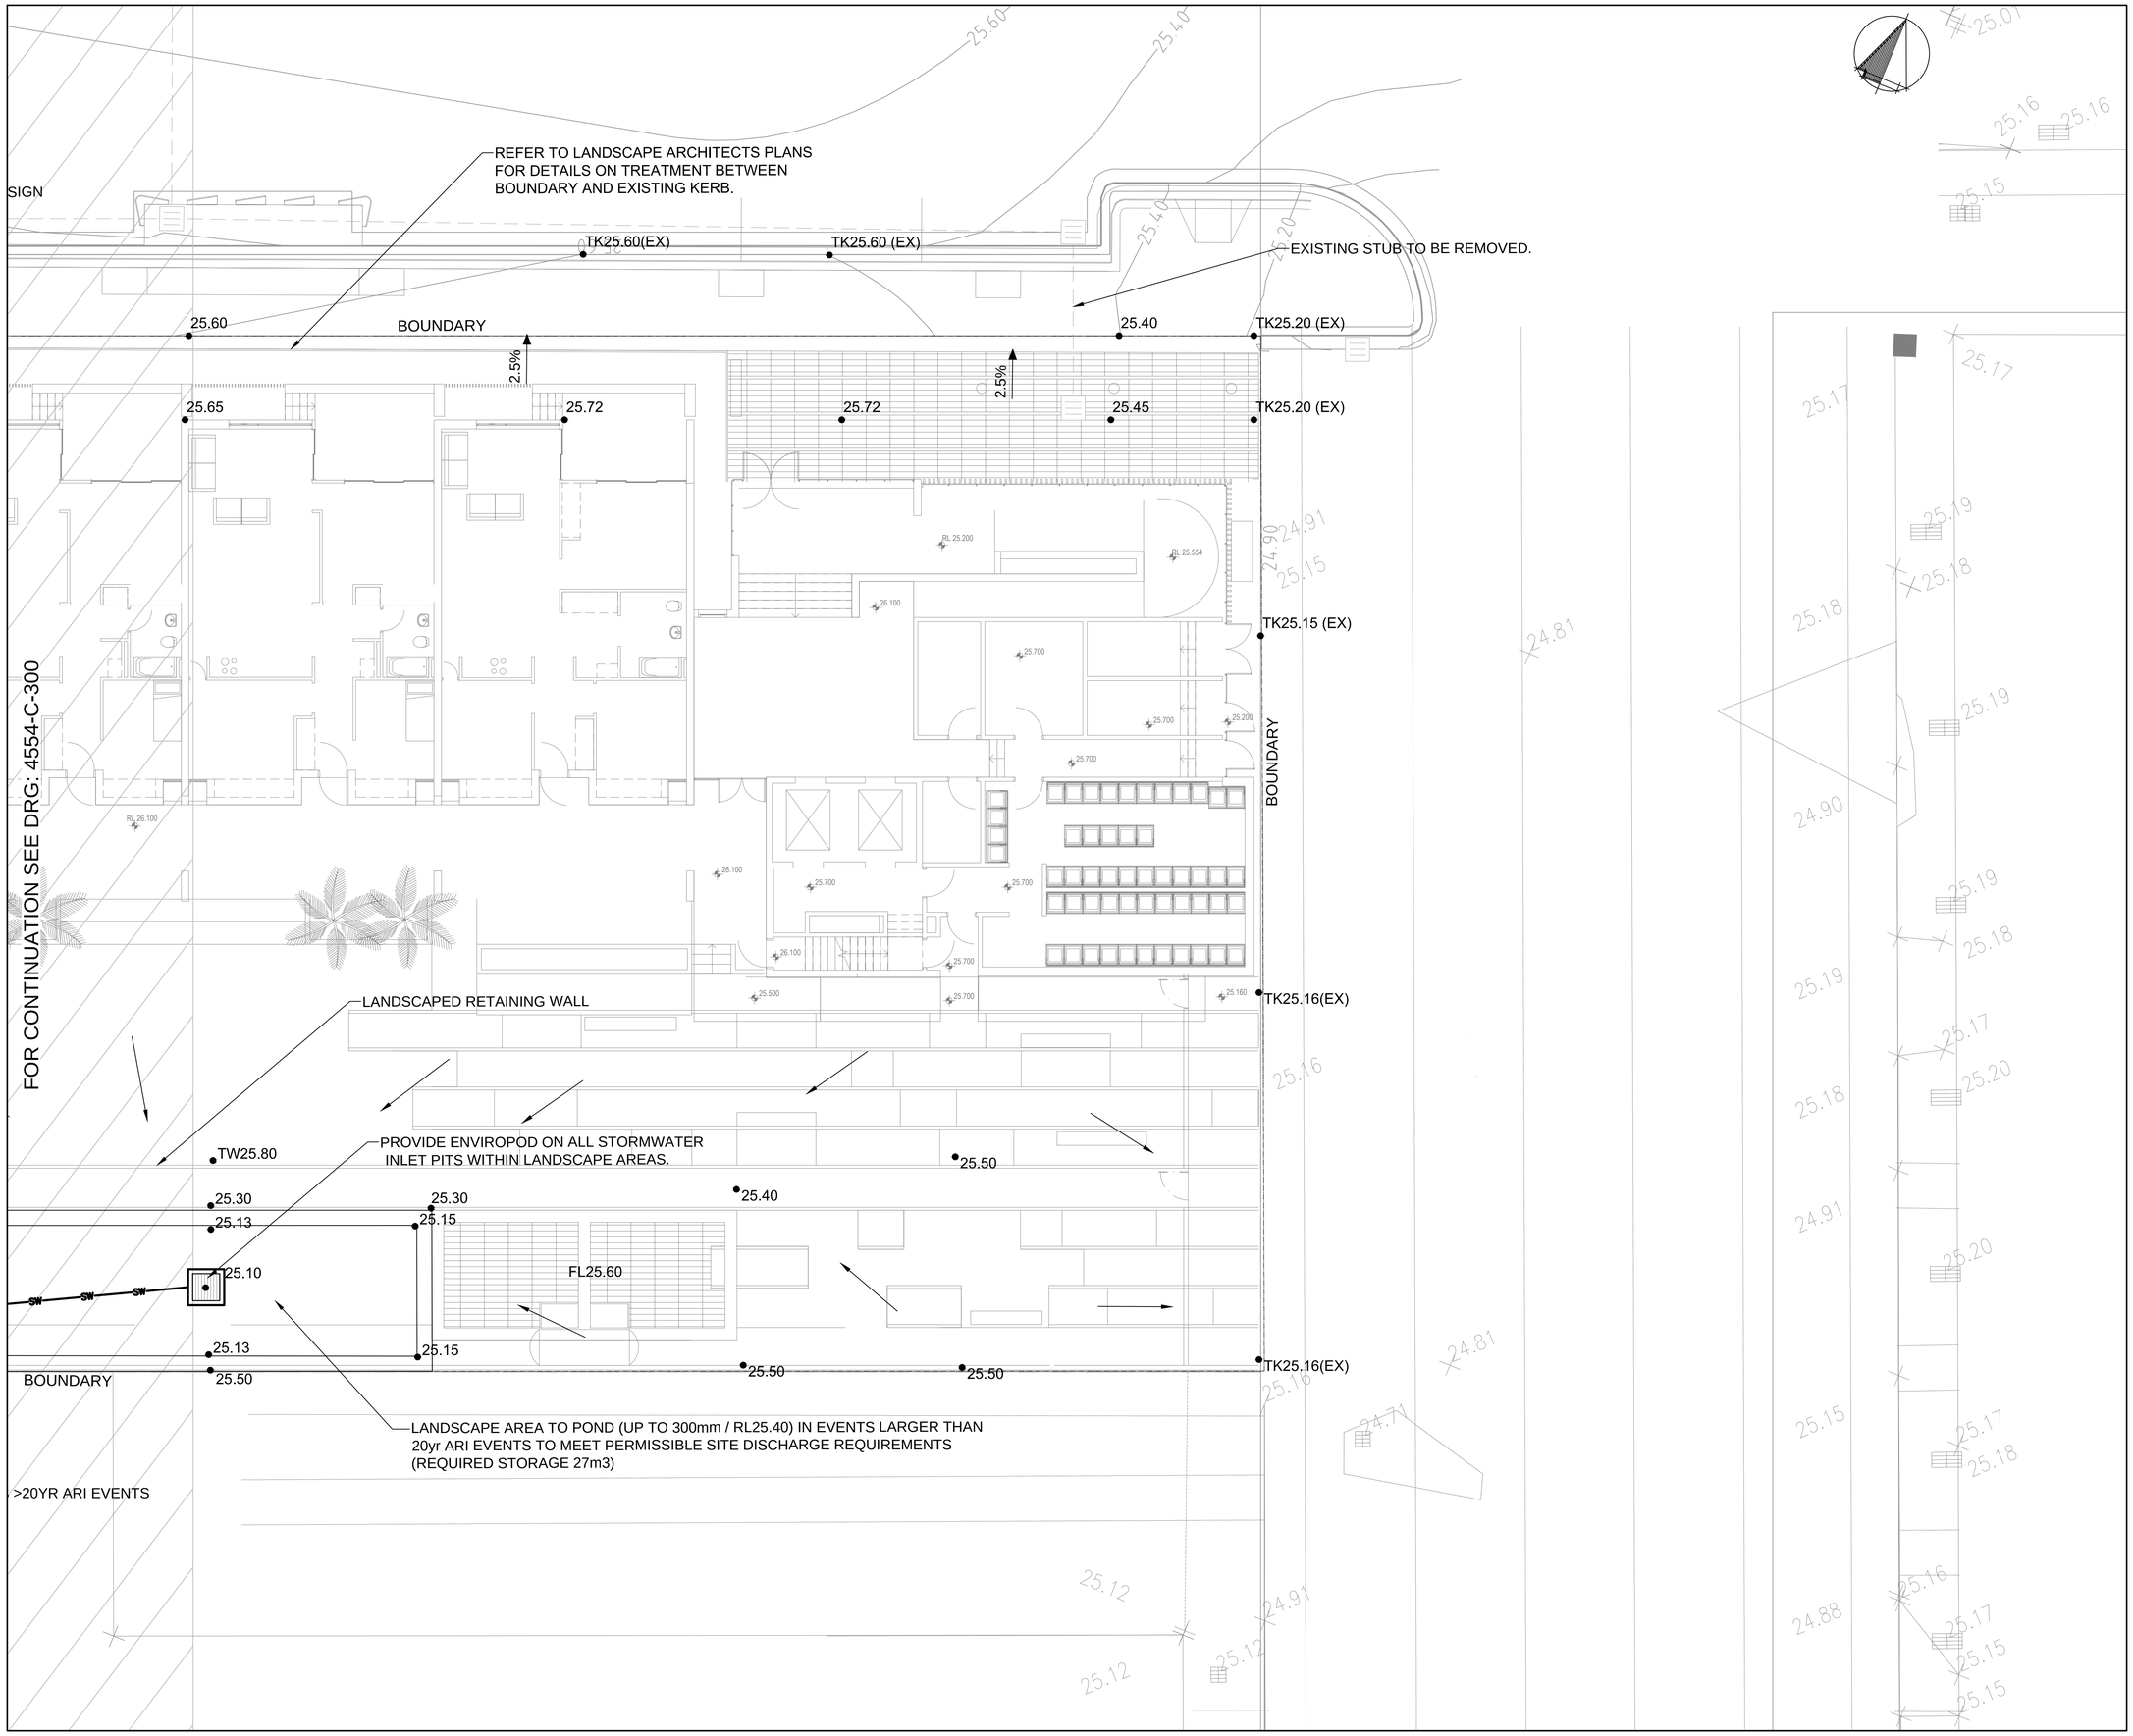

SCALE 1:100

0 1 2 3 4 5 m

rev	date	description	drn	ch'k
02	22.03.13	FOR.APPROVAL	DB	IH
01	05.03.13	FOR.INFORMATION	DB	IH

enstruct group pty ltd

Level 4, 2 Glen Street
Milsons Point NSW 2061
Australia

Telephone (02) 8904 1444
Facsimile (02) 8904 1555
http: // www.enstruct.com.au

enstruct

project

NORTH EVELEIGH AFFORDABLE HOUSING PROJECT

drawing title

GENERAL ARRANGEMENT
SHEET 2

status

FOR APPROVAL

scale at A1	drawn by	checked	date
1:100	DB	IH	04/03/2013

project no.	drawing no.	rev.
4554	4554-C-301	02