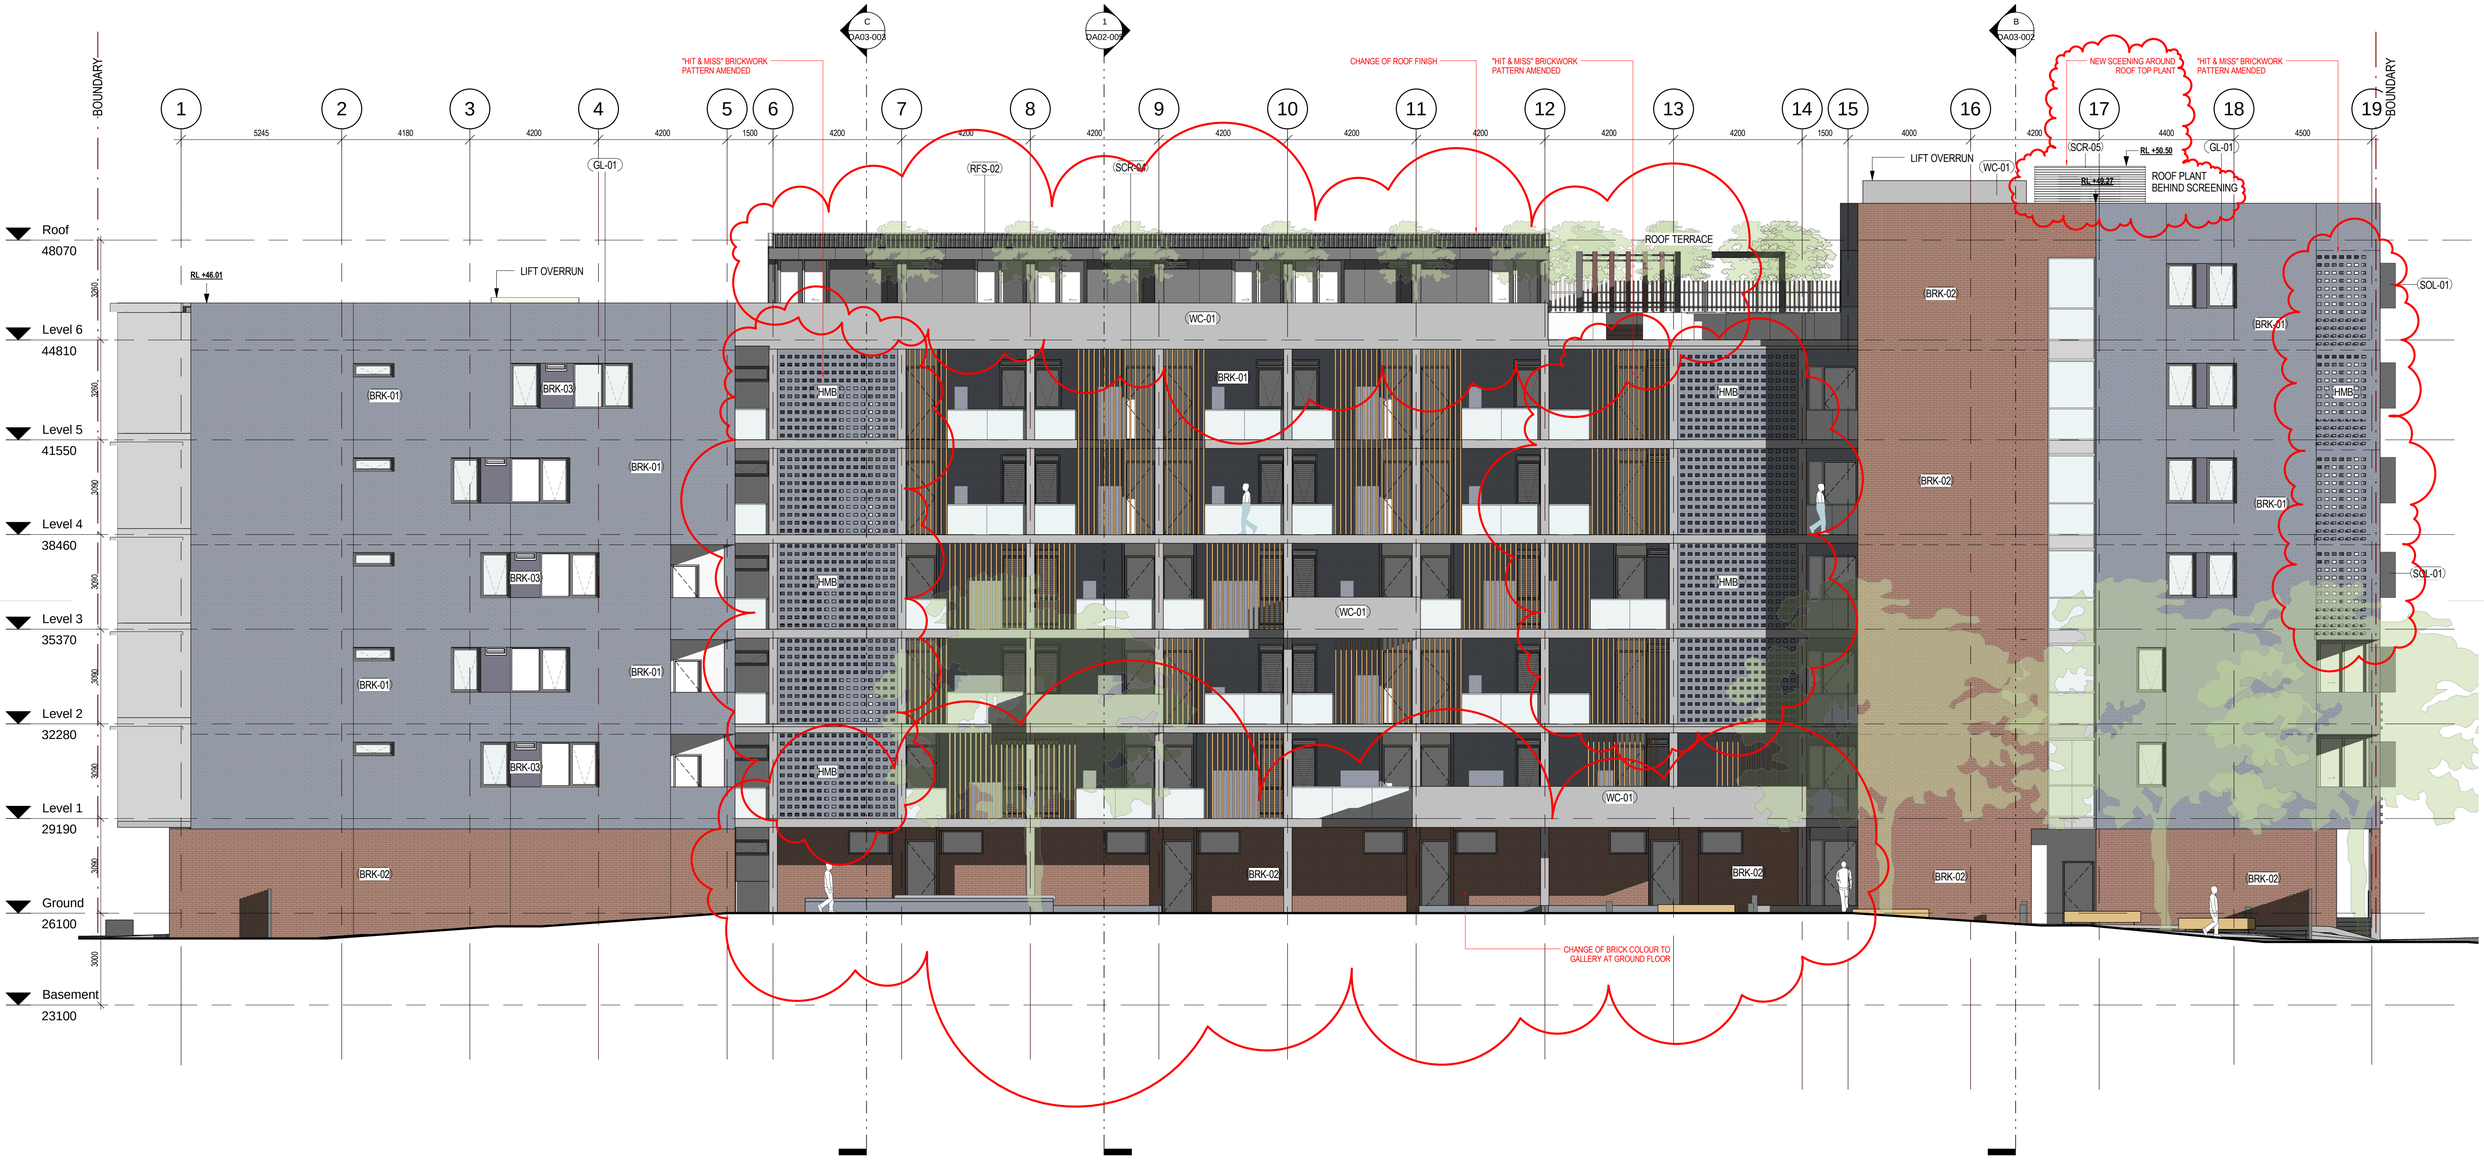

SECTION 96

©architectus Sydney 2012

Architectus Sydney Pty Ltd is the owner of the copyright subsisting in these drawings, plans, designs and specifications. They must not be used, reproduced or copied, in whole or in part, nor may the information, ideas and concepts therein contained (which are confidential to Architectus Sydney Pty Ltd) be disclosed to any person without the prior written consent of that company.

0 0 0 0 0 0 mm

Do not scale drawings. Verify all dimensions on site

SGS INTERNATIONAL CERTIFIED QUALITY MANAGEMENT SYSTEM ISO 9001

issue	amendment	date
A	Authority Approval - DA Issue	27/03/13
B	Authority Approval - Minor Amendments to DA	22/07/13
C	Authority Approval - Minor Amendments	08/08/13
D	Authority Approval - Minor Amendments	19/08/13
1	ISSUED FOR CONSTRUCTION	21/08/14
E	ISSUED FOR SECTION 96	14/09/14
F	Screening to roof top plant added	25/11/14

issue	amendment	date

Legend - Materials and Finishes

BAL-01 BAL-02	GLASS BALUSTRADE	SCR-01	FEATURE VERTICAL ALUMINIUM TIMBER LOOK LOUVRES
BRK-01 BRK-02 BRK-03 BRK-04 FB	FACE BRICK WORK	SCR-02	FEATURE HORIZONTAL ALUMINIUM TIMBER LOOK LOUVRES
		SCR-03	SLIDING SCREENS
HMB	'HIT-AND-MISS' BRICK WORK	SCR-04	RECLAIMED TIMBER SCREEN
FT-01 GL	ALUMINIUM FRAMED GLAZING	SCR-05	HORIZONTAL ALUMINIUM SCREEN
AM-01	METAL FENCE AND GATE	WC-01	WHITE PAINTED MASONRY / CONCRETE
SOL-01	SUNSHADE	RFS-02	METAL CLAD ROOF

architectus™

Architectus Sydney
Level 3 341 George Street
Sydney NSW 2000
T (61 2) 8252 8400
F (61 2) 8252 8600
sydney@architectus.com.au

Sydney
Melbourne
Auckland
Brisbane
Shanghai

ABN 11 098 489 448

checked	PD	scale	1 : 100@A1
drawn	TF	project no	120325

project
North Eveleigh Affordable Housing

drawing
South Elevation

drawing no. **DA02-002**

issue **F**

28/11/2014 3:21:05 PM