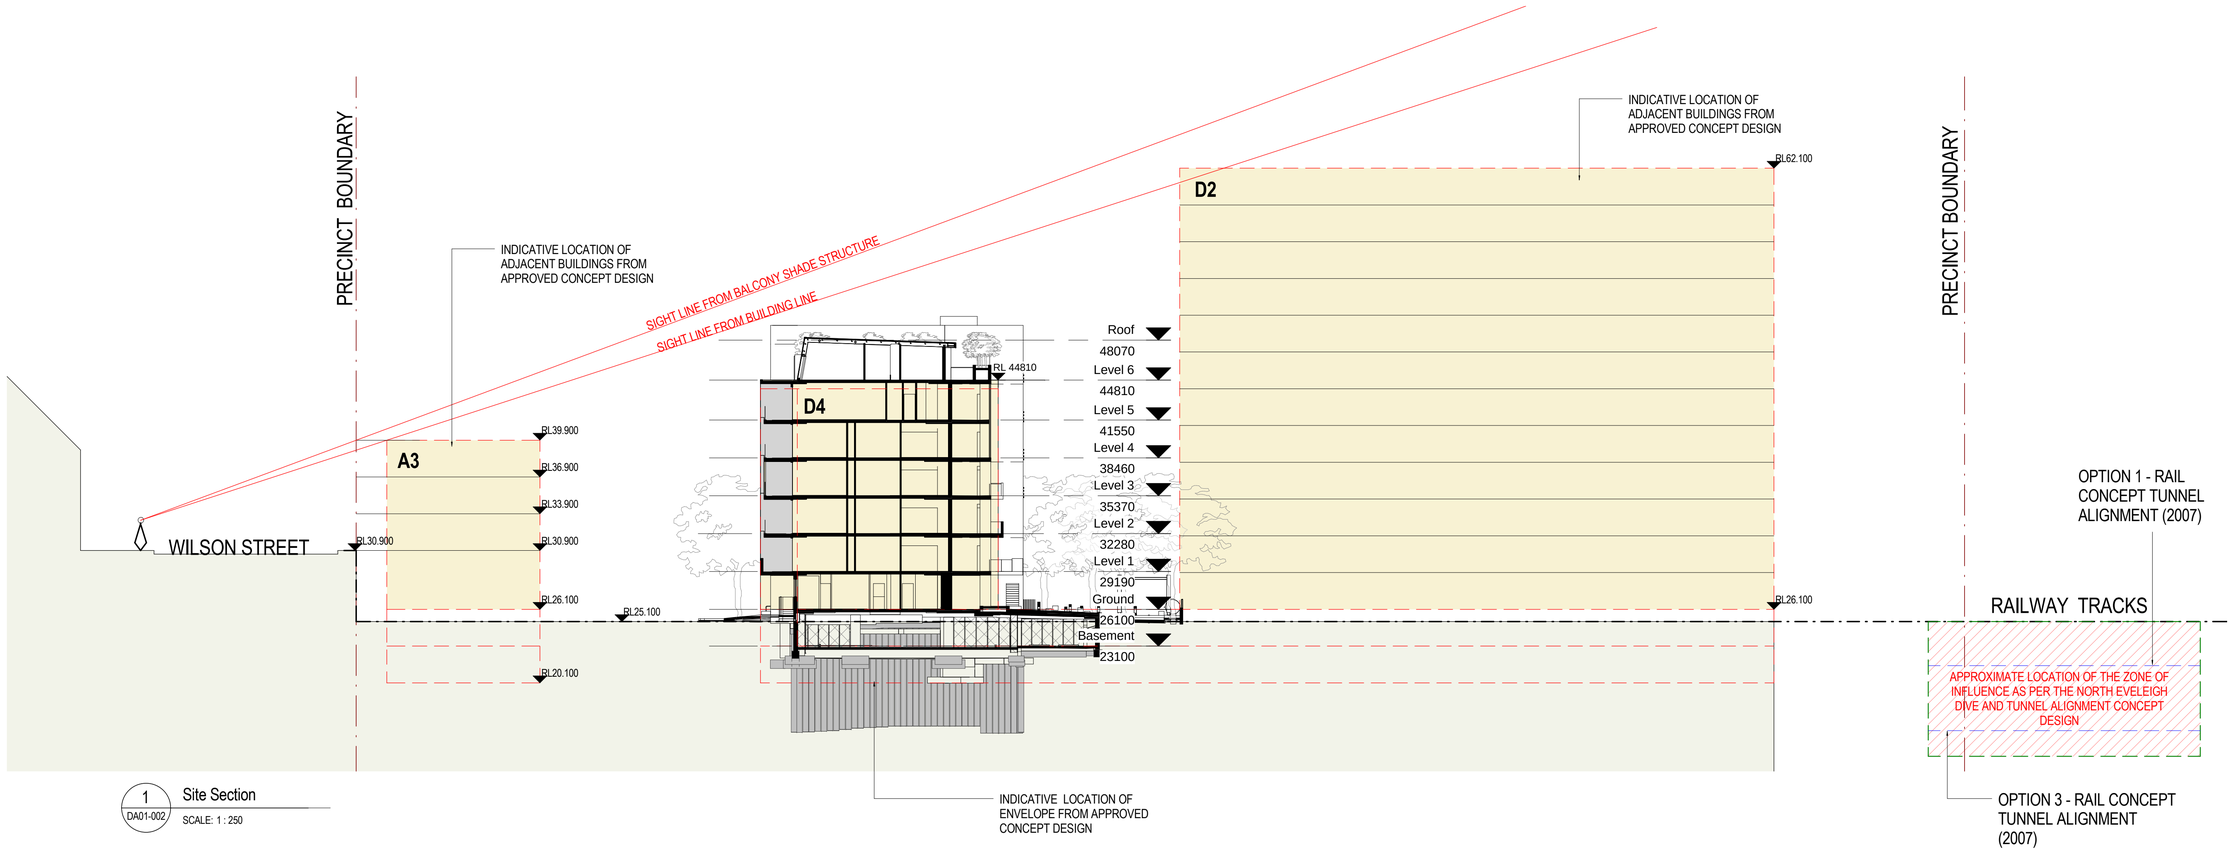

1 DA01-002 Site Section

SCALE: 1 : 250

2 North Elevation (Context)

SCALE: 1 : 500

SECTION 96

©architectus Sydney 2012

Architectus Sydney Pty Ltd is the owner of the copyright subsisting in these drawings, plans, designs and specifications. They must not be used, reproduced or copied, in whole or in part, nor may the information, ideas and concepts therein contained (which are confidential to Architectus Sydney Pty Ltd) be disclosed to any person without the prior written consent of that company.

0 0 0 0 0 0 mm

Do not scale drawings. Verify all dimensions on site

NCS INTERNATIONAL CERTIFIED QUALITY MANAGEMENT SYSTEM ISO 9001

issue	amendment	date
A	Authority Approval - DA Issue	27/03/13
B	Authority Approval - Minor Amendments to DA	22/07/13
C	Authority Approval - Minor Amendments	19/08/13
D	SECTION 96 REVIEW	22/08/14
E	ISSUED FOR SECTION 96	14/09/14

issue	amendment	date

APPROVED CONCEPT BUILDING ENVELOPE

ZONE OF INFLUENCE - NORTH EVELEIGH DIVE AND TUNNEL ALIGNMENT CONCEPT DESIGN (2007)

architectus™

Architectus Sydney
Level 3 341 George Street
Sydney NSW 2000
T (61 2) 8252 8400
F (61 2) 8252 8600
sydney@architectus.com.au

Sydney
Melbourne
Auckland
Brisbane
Shanghai

ABN 11 098 489 448

checked	PD	scale	As indicated@A1
drawn	TF	project no	120325

project
North Eveleigh Affordable Housing

drawing
Context Elevation & Section

drawing no. **DA02-005**

issue **E**

16/09/2014 12:19:53 PM