KEY

PROPOSED BUILDING PROFILE

EXISTING BUILDING PROFILE

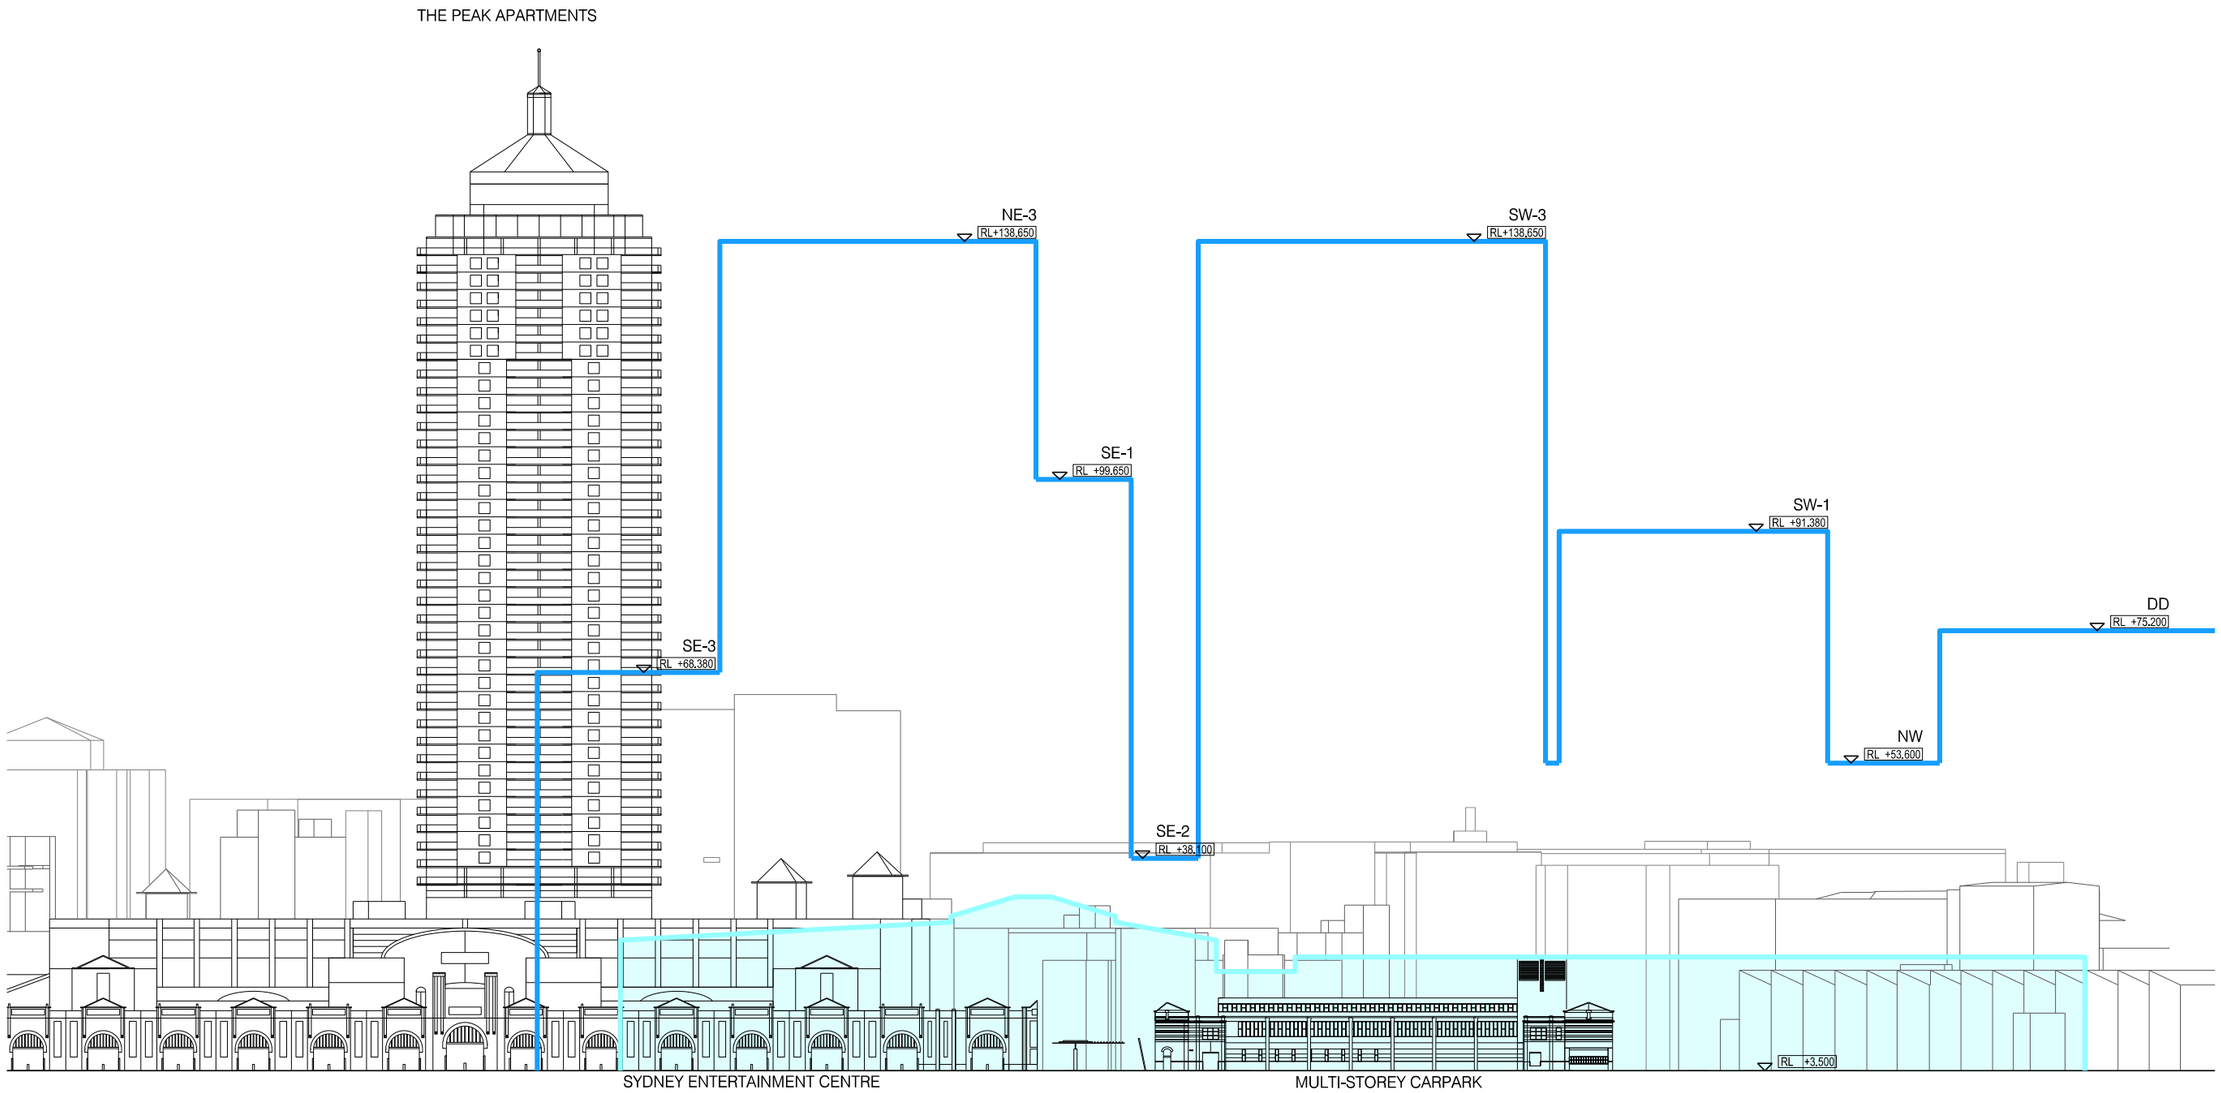

DARLING HARBOUR LIVE

7428A MCD AR D307 01/03/2013 1:1500 @ A3 0 10 20 30	DENTON CORKER MARSHALL	**THE HAYMARKET** **LEND LEASE DEVELOPMENT**	**DEVELOPMENT APPLICATION** **PEAK TOWER - NORTH ELEVATION** **PROPOSED BUILDING PROFILE OVERLAY**

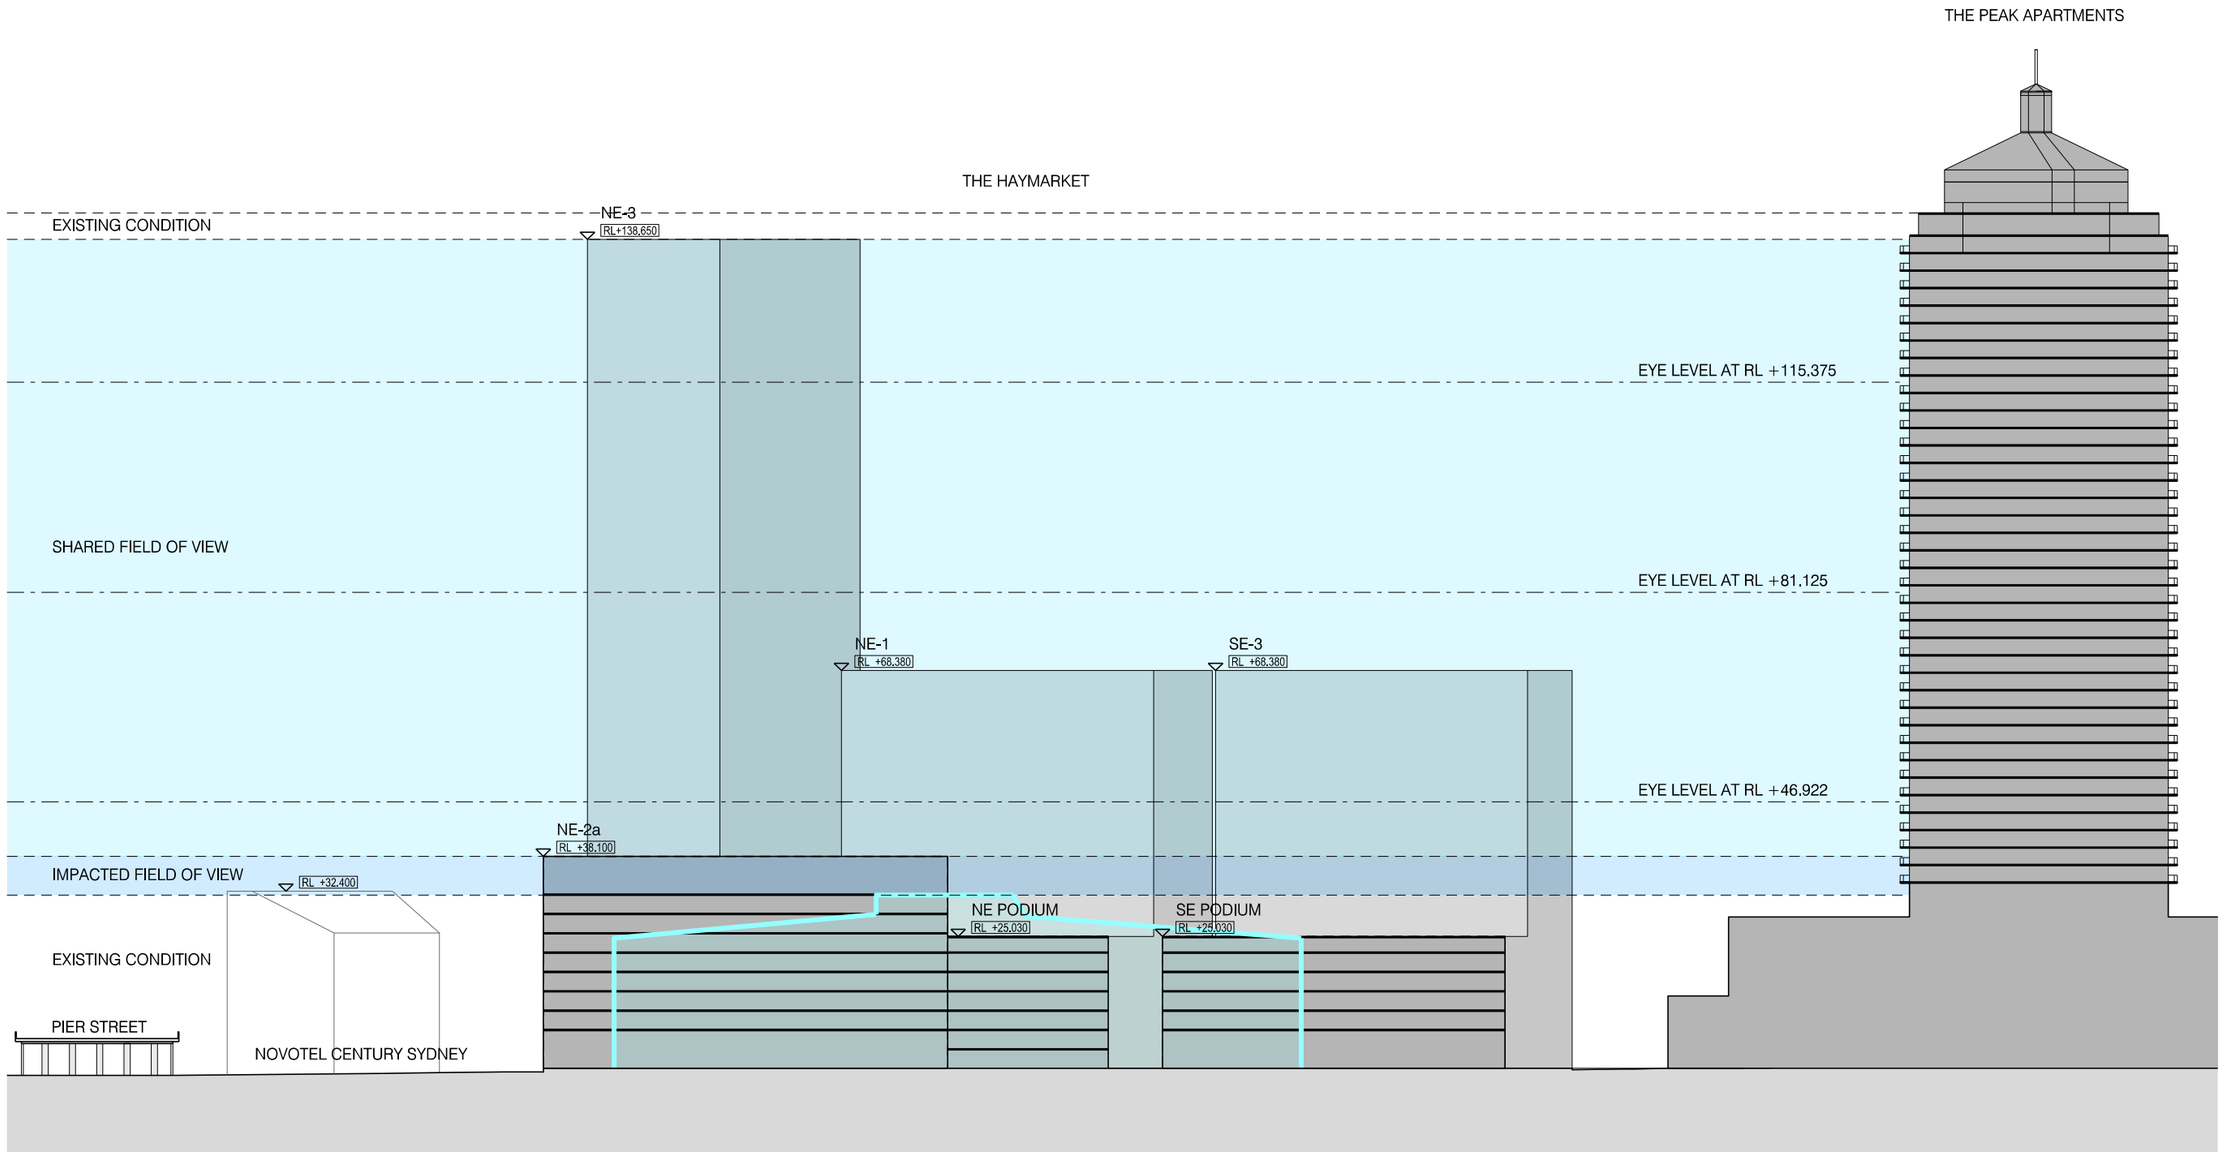

DARLING HARBOUR LIVE

7428A MCD AR 308

01/03/2013

1:1500 @ A3 0 10 20 30

DENTON CORKER MARSHALL

THE HAYMARKET

LEND LEASE DEVELOPMENT

DEVELOPMENT APPLICATION

PEAK TOWER - SECTION AA
LINE OF SIGHT TO DARLING HARBOUR