01 FACADE GLAZING, SHOPFRONT (GLASS TYPE 1)
02 FACADE GLAZING (GLASS TYPE 2)
03 FACADE GLAZING (GLASS TYPE 3)
04 FACADE GLAZING (GLASS TYPE 2) WITH ANODISED MATTE OR POLISHED ALUMINIUM SHADING FINS: CLEAR
05 FACADE GLAZING (GLASS TYPE 3) WITH ANODISED MATTE OR POLISHED ALUMINIUM SHADING FINS: CLEAR
10 METAL CLADDING PANELS WITH ANODISED MATTE ALUMINIUM SHADING FINS
11 ARCHITECTURAL FINISH PRE-CAST CONCRETE: OFF WHITE WITH INTEGRATED VENTILATION
12 ANODISED ALUMINIUM LOUVRES: CLEAR
13 ANODISED ALUMINIUM LOUVRES: DARK GREY
14 ANODISED ALUMINIUM FRAMING TO GLAZED FACADE: DARK GREY
15 METAL CLADDING PANELS: LIGHT METALLIC GREY
16 METAL CLADDING PANELS: MID METALLIC GREY
17 METAL CLADDING PANELS: DARK METALLIC GREY
18 METAL CLADDING PANELS: RED
19 METAL CLADDING PANELS: COLORS GRADATING FROM DARK METALLIC GREY THROUGH TO SEMI-REFLECTIVE SILVER
20 PERFORATED METAL COMPOSITE PANELS: DARK METALLIC GREY
21 MULTI-CELL POLYCARBONATE SHELL CLADDING: CLEAR
22 MULTI-CELL POLYCARBONATE SHELL CLADDING: TRANSLUCENT
23 PROFILED METAL ROOFING: DARK METALLIC GREY
24 PROFILED METAL ROOFING: LIGHT GREY
25 PROFILED METAL ROOFING: OFF WHITE TO MATCH PRE-CAST CONCRETE
26 BALUSTRADE: DARK METALLIC GREY POWDER-COATED METAL
27 BALUSTRADE: GLASS
28 STONE
29 DARK GREY PAVER
30 TRELLIS
31 PLYWOOD CLADDING TO SOFFITS
32 PERFORATED METAL LOUVRE ZONE
33 METAL CLADDING PANELS: PRESSED PROFILED
34 METAL CLADDING PANELS: PRESSED PROFILED (REDUCED SCALE PANEL)
35 ALUMINIUM LOUVRE: RED
36 BALUSTRADE: METAL & GLASS
37 TIMBER BATTENS ON CANTILEVERED STEEL FRAME
38 OFF-FORM CONCRETE

PROPOSED LOCATION FOR SIGNAGE TO FUTURE DETAIL

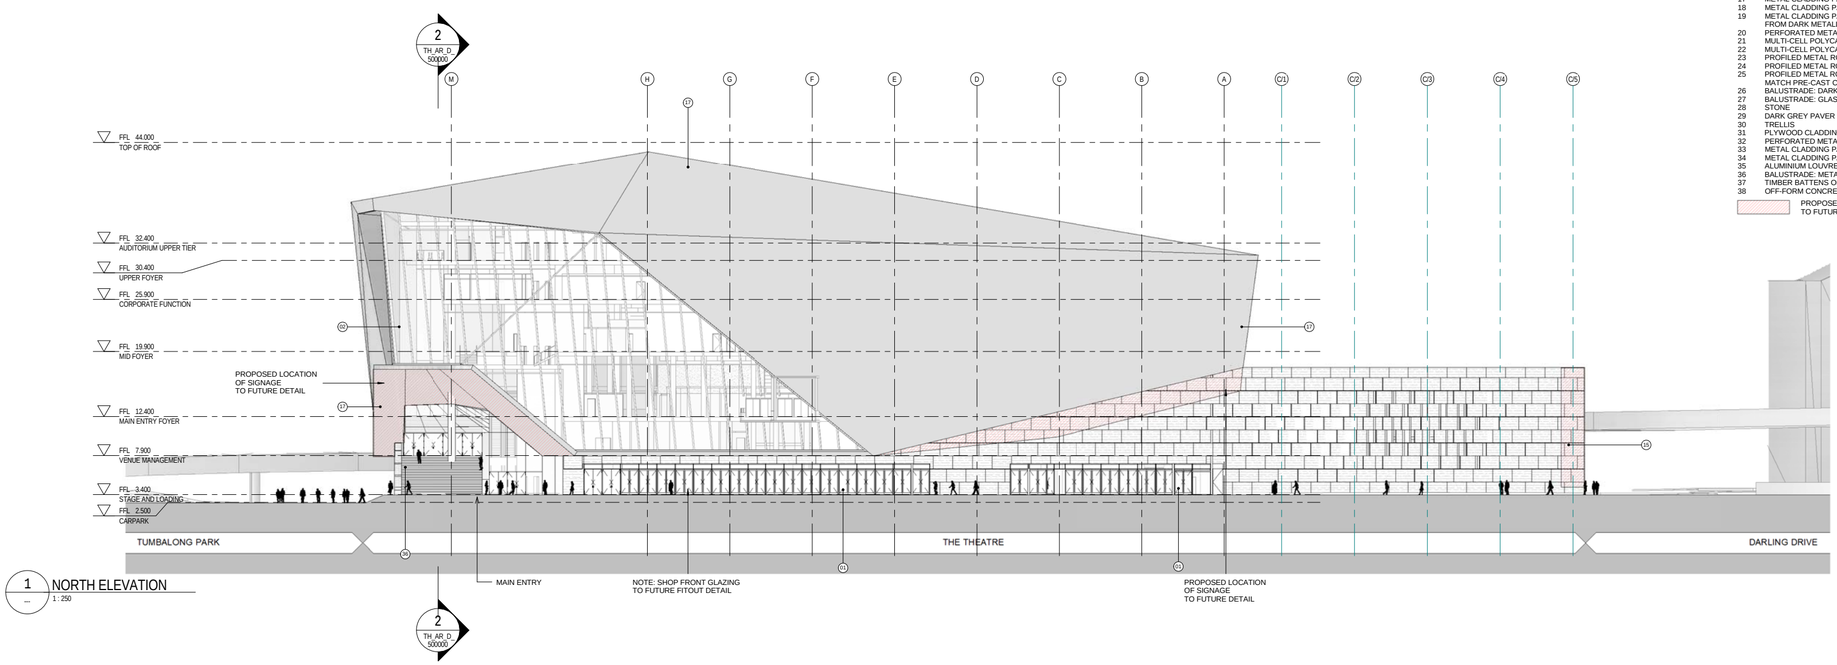

1 NORTH ELEVATION
1 : 250

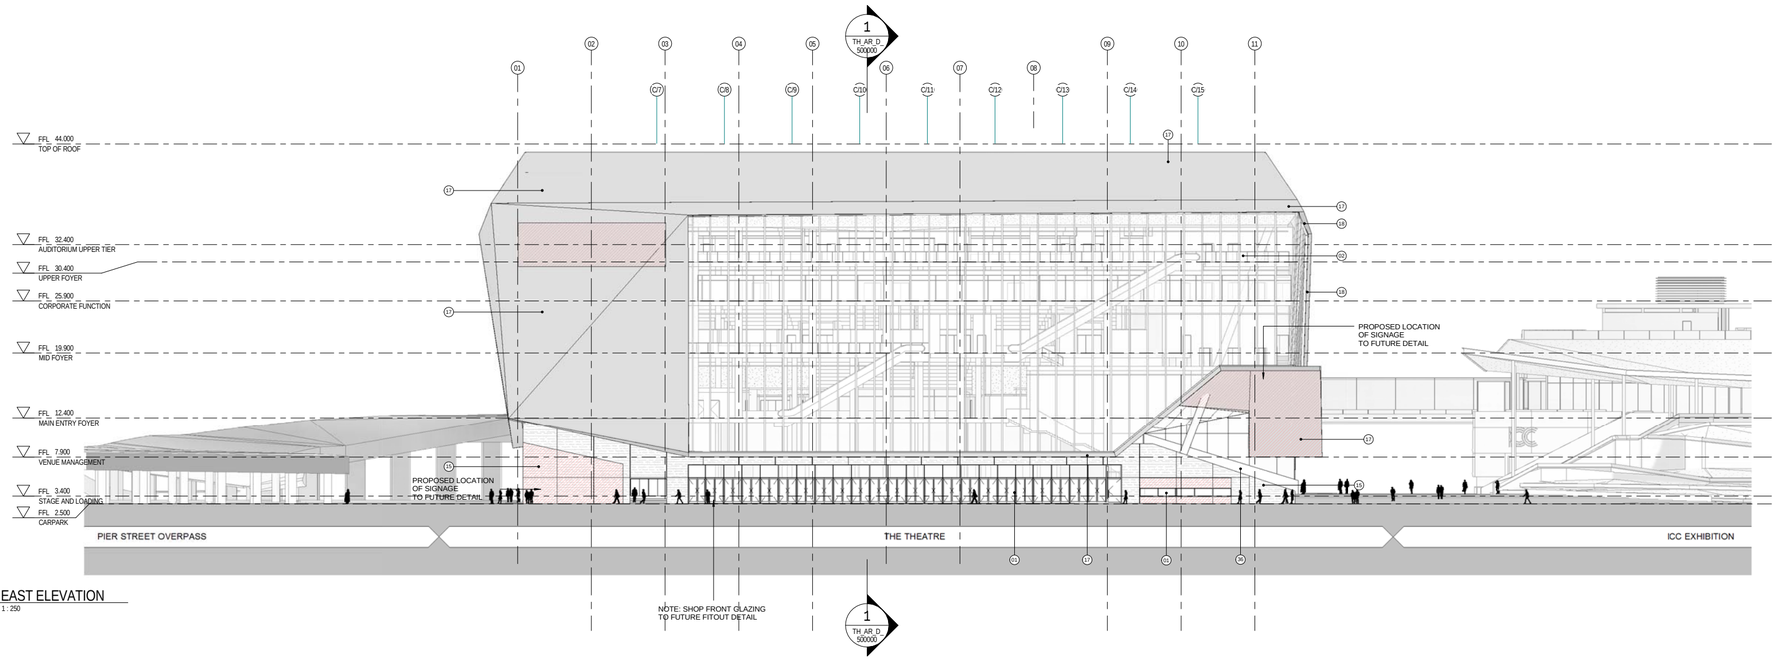

2 EAST ELEVATION
1 : 250

FOR APPROVAL

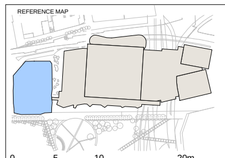

NOTES
1. DO NOT SCALE DRAWINGS. WRITTEN DIMENSIONS GOVERN.
2. ALL DIMENSIONS ARE IN MILLIMETRES UNLESS NOTED OTHERWISE.
3. ALL DIMENSIONS SHALL BE VERIFIED ON SITE BEFORE PROCEEDING WITH THE WORK. HASSELL SHALL BE NOTIFIED IN WRITING OF ANY DISCREPANCIES.
4. THIS DRAWING MUST BE READ IN CONJUNCTION WITH ALL RELEVANT CONTRACTS, SPECIFICATIONS AND DRAWINGS.

© COPYRIGHT OF THIS DRAWING IS VESTED IN HASSELL+POPULOUS. 2013 HASSELL+POPULOUS.

THIS DRAWING IS AN UNCONTROLLED COPY. UNLESS NOTED OTHERWISE.

REV	DESCRIPTION	DATE
1	ISSUED FOR INFORMATION	24.05.2013
2	ISSUED FOR INFORMATION	30.05.2013
3	ISSUED FOR INFORMATION	07.06.2013
A	ISSUED FOR DEVELOPMENT APPLICATION	24.06.2013

ARCHITECT - PRINCIPAL DESIGN CONSULTANT

HASSELL+POPULOUS

HASSELL Limited ABN 007 711 435
LEVEL 2, PIER 8/9,
23 HICKSON ROAD
SYDNEY NSW 2000 AUSTRALIA
SYDNEY@HASSELLSTUDIO.COM
T +61 2 9101 2000 F +61 2 9101 2100

POPULOUS DESIGN PTY LTD
ABN 55 20072 20891 20993

CONSULTANTS

AECOM
BUILDING / ENVIRONMENTAL SERVICES
LEVEL 21, 420 GEORGE ST, SYDNEY
NSW 2000
(02) 8934 0000

RobertBirdGroup
STRUCTURAL SERVICES
LEVEL 5, 9 CASTLEREAGH ST, SYDNEY
NSW 2000
02 8246 3200

Hyder
CIVIL / TRAFFIC SERVICES
5/141 WALKER ST, NORTH SYDNEY
NSW 2060
(02) 8907 9000

CLIENT

Lend Lease
PROJECT MANAGEMENT & CONSTRUCTION
LEVEL 4, THE BOND, 30 HICKSON RD
MILLERS POINT, NSW 2000
(02) 9236 6111

PROJECT
SICEEP_DARLING HARBOUR
THE THEATRE

DRAWING TITLE
OVERALL NORTH AND EAST ELEVATIONS

STATUS
DEVELOPMENT APPLICATION

SCALE @ A0 / 50% @ A2	DRAWN	CO-ORD	REVIEWED	APPROVED
As indicated	RH	RH	MR	MR

PROJECT NUMBER	DRAWING NUMBER	REV
AX003688	TH_AR_D_410000	A

Original Sheet Size A0 - 1189 x 841mm

C:\Revit Projects\03688_TH_AR_BR_EXT_ROBJX.rvt
07/2013 5:27:28 PM