



NSW GOVERNMENT
Planning

Issued under the Environmental Planning and Assessment Act 1979


Approved Section 96 (1A) (1) (2) Modification Application

No. MOD 6 granted on the 22 May 2018

in respect to MP 550 5824

Signed MN

Sheet No 1 of 4

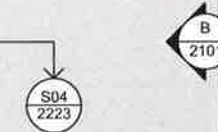

architectus



Architectus Group Pty Ltd is the owner of the copyright subsisting in these drawings, plans, designs and specifications. They must not be used, reproduced or copied, in whole or in part, nor may the information, ideas and concepts therein contained (which are confidential to Architectus Group Pty Ltd) be disclosed to any person without the prior written consent of that company.

Do not scale drawings. Verify all dimensions on site. Dimensions in millimetres unless otherwise stated. Levels are in metres above Australian Height Datum unless otherwise stated. All discrepancies to be notified in writing to Make+Architectus.



Site Boundary

- 01: Lobby / Reception
02: Retail
03: Carrington Street to George
04: Plant / Services
05: Office Shuttle Lifts
06: Retail Passenger Lifts
07: End of Trip Lifts
08: Shell House Passenger Lifts
09: Goods Lifts
10: Refer to Public Domain drawings
11: Office amenity
- Through-Site Link
Retail
Core / Stairs / Lifts / Toilets
Plant / Back of House
Office Lobby
Office / Office Amenity

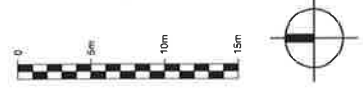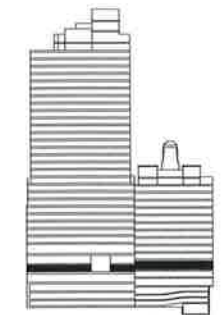

Issue	Reason for Issue	Date	Checked
Rev 00	Development Application Submission	19.03.14	PS
Rev 01	Issued for TRNSW Landowners Consent	26.06.15	PS
Rev 02	S96 Issue	25.09.15	PS
Rev 03	S96 Issue - Draft	09.09.16	SL
Rev 04	S96 Issue	26.09.16	SL
Rev 05	S96 Issue	14.02.17	SL
Rev 06	S96 Issue - Condition B40	27.10.17	SL
Rev 07	S96 additional tenant void	19.02.18	SL
Rev 08	S96 additional tenant void	21.02.18	SL

Brookfield

Sovereign Wynnard Centre Pty Limited or its nominee
Level 22, 135 King Street
Sydney NSW 2000
T +612 9322 82

make + architectus

Make
32 Cleveland Street
London W1T 4JY
T +44 (0)20 7638 5151
info@makearchitectus.com
www.makearchitectus.com

Architectus Sydney
Level 18 MLC Centre
19 Martin Place
Sydney NSW 2000
T (61 2) 8252 8400
F (61 2) 8252 8600
sydney@architectus.com.au
ABN 11 098 489 448

project Wynnard Place

drawing Carrington Street Level
Shell House Carrington Street
285 George Street Level 01

scale 1 : 250 status drawing no.
drawn DA2008

paper size A1

checked PS/IL issue

project no m: 958 a: 120298.00 Rev 08



NSW GOVERNMENT
Planning

Issued under the Environmental Planning and Assessment Act 1979

Approved Section 96 (1A) (1) (2) Modification Application

No. MOD. 6 granted on the 22 May 2018

in respect to MP. S.S.D. 5824

Signed MN

Sheet No. 2 of 4



architectus

Architectus Group Pty Ltd is the owner of the copyright subsisting in these drawings, plans, designs and specifications. They must not be used, reproduced or copied, in whole or in part, nor may the information, ideas and concepts therein contained (which are confidential to Architectus Group Pty Ltd) be disclosed to any person without the prior written consent of that company.


Do not scale drawings. Verify all dimensions on site. Dimensions in millimetres unless otherwise stated. Levels are in metres above Australian Height Datum unless otherwise stated. All discrepancies to be notified in writing to Make+Architectus.



Site Boundary

- 01: Lobby / Reception
02: Retail
03: Plant / Services
04: Office Shuttle Lifts
05: Low / Mid Rise Lift Lobby
06: Retail Goods Lifts
07: Awnings
08: High Rise Lift Lobby
09: Facilities Management
10: Office

- Retail
Core / Stairs / Lifts / Toilets
Plant / Back of House
Office Lobby
Office / Office Amenity

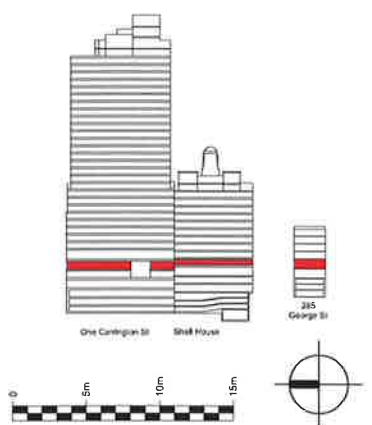

Issue	Reason for Issue	Date	Checked
Rev 00	Development Application Submission	19.03.14	PS
Rev 01	Issued for TNSW Landowners Consent	28.08.15	PS
Rev 02	S96 Issue	25.09.15	PS
Rev 03	S96 Issue	09.09.16	SL
Rev 04	S96 additional tenant void	19.02.18	SL
Rev 05	S96 additional tenant void	21.02.18	SL

Brookfield

Sovereign Wynyard Centre Pty Limited or its nominee
Level 22, 135 King Street
Sydney
NSW 2000
T +612 8322 82

architects
make + architectus

Make
32 Cleveland Street
London
W11 4JY
T +44 (0)20 7638 5151
info@makearchitects.com
www.makearchitects.com

Architectus Sydney
Level 18 MLC Centre
19 Martin Place
Sydney NSW 2000
T (61 2) 8252 8400
F (61 2) 8252 8600
sydney@architectus.com.au
ABN 11 098 499 448

project
Wynyard Place

drawing
Upper Ground Level
Shell House Level 01
285 George Street Level 02

scale
1 : 250

status
drawing no.
DA2009

paper size
A1

checked
PS/IL

project no.
m: 958 a: 120298.00

Rev 05



NSW GOVERNMENT
Planning

Issued under the Environmental Planning and Assessment Act 1979

Approved Section 96 (1A) (1) (?) Modification Application

No. M.O.D. 5 granted on the 22 MAY 2018

in respect to MPSSD 5824

Signed MM

Sheet No. 3 of 4



architectus

Architectus Group Pty Ltd is the owner of the copyright subsisting in these drawings, plans, designs and specifications. They must not be used, reproduced or copied, in whole or in part, nor may the information, ideas and concepts therein contained (which are confidential to Architectus Group Pty Ltd) be disclosed to any person without the prior written consent of that company.


Do not scale drawings. Verify all dimensions on site. Dimensions in millimetres unless otherwise stated. Levels are in metres above Australian Height Datum unless otherwise stated. All discrepancies to be notified in writing to Make+Architectus.



Site Boundary

01: Office
02: Office amenity
03: Accessible external terrace
04: Plant Services
05: Recessed inaccessible terrace
06: Refer to Landscape drawings

07: Core / Stairs / Lifts / Toilets
08: Plant / Back of House
09: Office / Office Amenity
10: Accessible Terrace

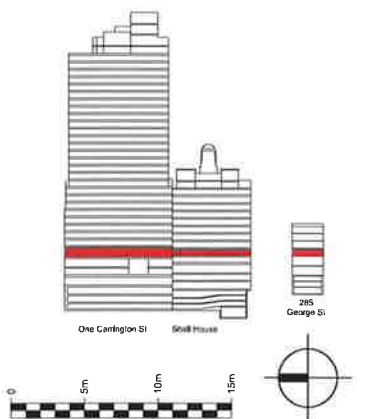

Issue	reason for issue	date	checked
Rev 00	Development Application Submission	19.03.14	PS
Rev 01	Issued for TfNSW Landowners Consent	28.08.15	PS
Rev 02	S96 Issue	25.09.15	PS
Rev 03	S96 Issue - Draft	09.09.16	SL
Rev 04	S96 Issue	26.09.16	SL
Rev 05	S96 Issue	28.09.16	SL
Rev 06	S96 additional tenant void	19.02.18	SL
Rev 07	S96 additional tenant void	21.02.18	SL

Brookfield

Sovereign Wynyard Centre Pty Limited or its nominee
Level 22, 135 King Street
Sydney
NSW 2000
T +612 8322 82

architects
make + architectus

Make
32 Cleveland Street
London
W1T 4JY
T +44 (0)20 7638 5151
info@makearchitects.com
www.makearchitects.com

Architectus Sydney
Level 18 MLC Centre
19 Martin Place
Sydney NSW 2000
T (61 2) 8252 8400
F (61 2) 8252 8600
sydney@architectus.com.au
ABN 11 058 458 448

project
Wynyard Place

drawing
Mezzanine Level
Shell House Level 02
285 George Street Level 03

scale
1 : 250
status
drawing no.
DA2010

paper size
A1
checked
PS/IL
issue

project no
m: 958 a: 120298.00
Rev 07



NSW GOVERNMENT
Planning

Issued under the Environmental Planning and Assessment Act 1979


Approved Section 96 (1A) (1) (2) Modification Application

No. M.O.D. 6 granted on the 22 May 2018.

in respect to MPSSD 5824

Signed MN

Sheet No. 4 of 4

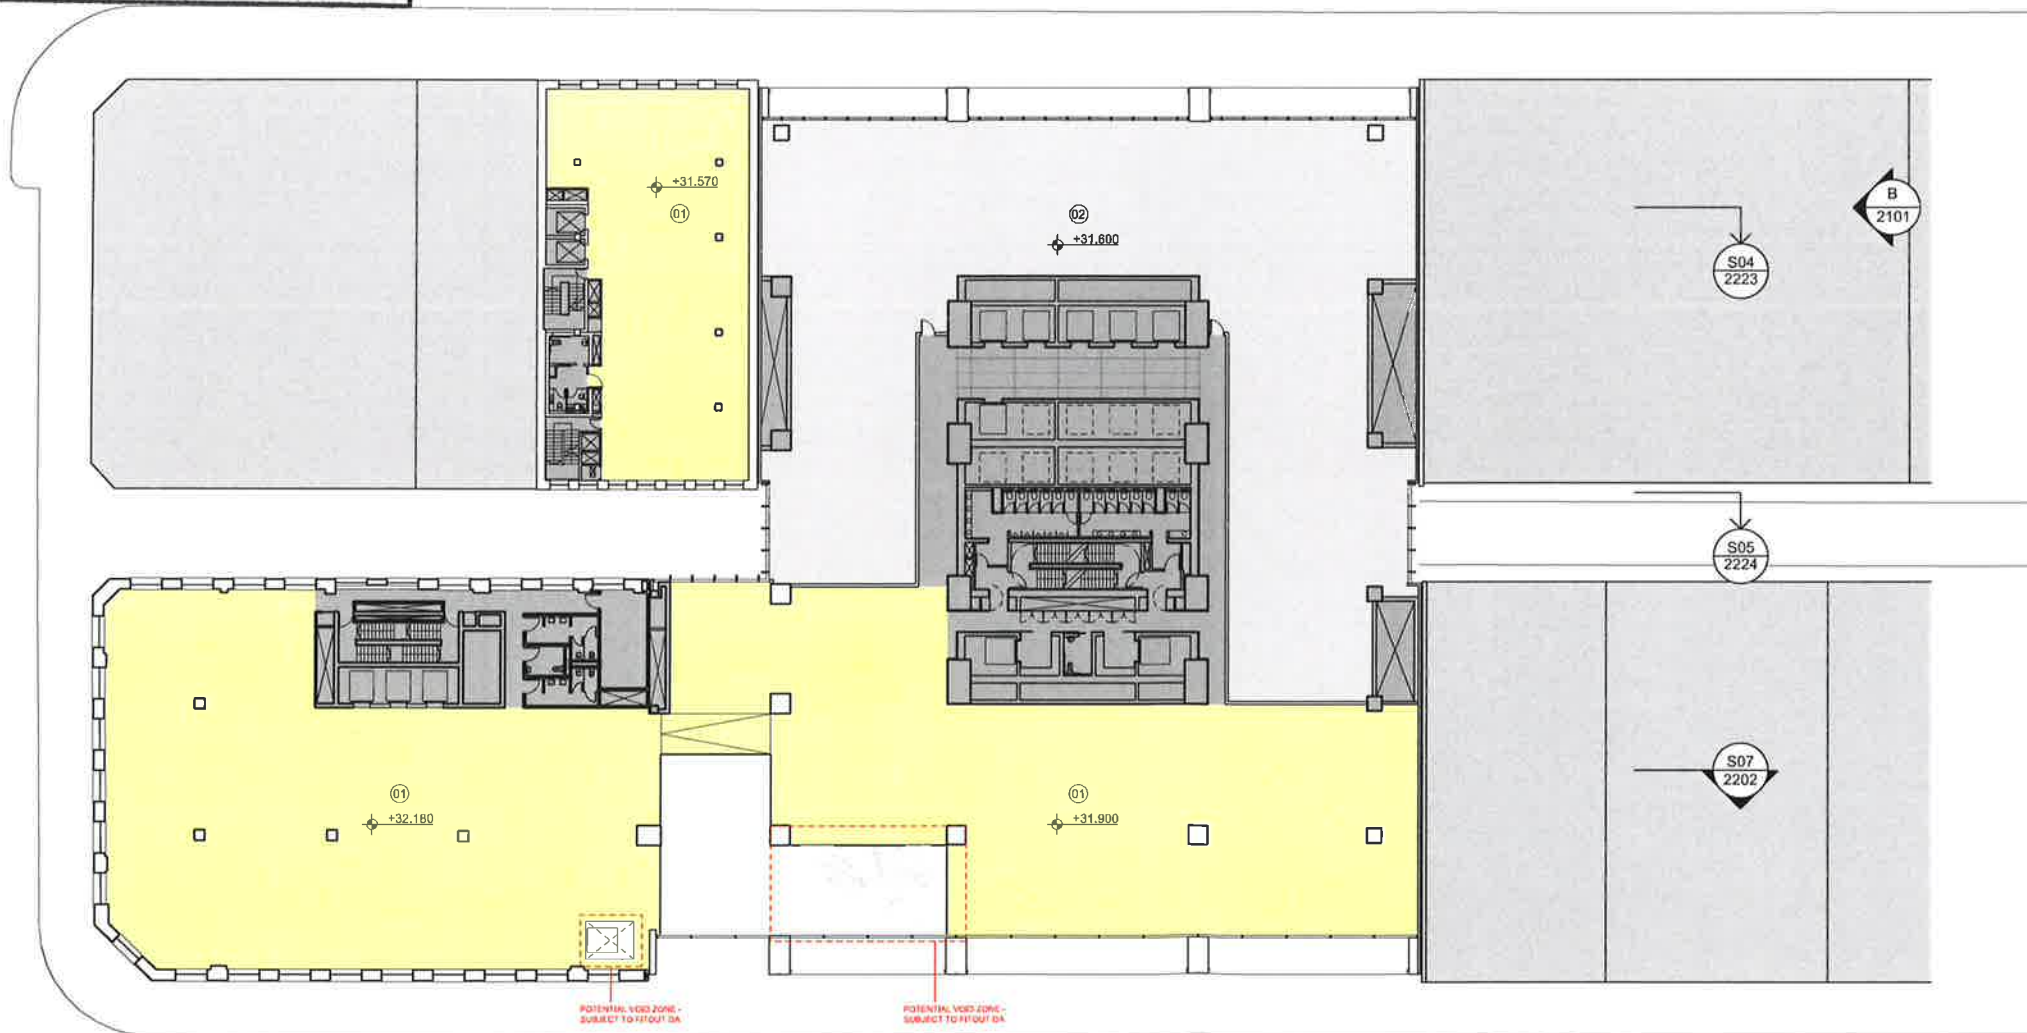



architectus
Architectus Group Pty Ltd is the owner of the copyright subsisting in these drawings, plans, designs and specifications. They must not be used, reproduced or copied, in whole or in part, nor may the information, ideas and concepts therein be disclosed to any person without the prior written consent of that company.

Do not scale drawings. Verify all dimensions on site. Dimensions in millimetres unless otherwise stated. Levels are in metres above Australian Height Datum unless otherwise stated. All discrepancies to be notified in writing to Make + Architectus.



01: Office
02: Plant

Core / Stairs / Lifts / Toilets
Office / Office Amenity

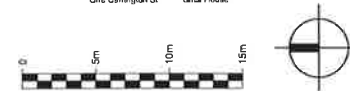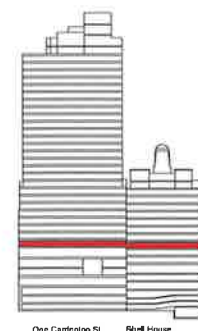

Issue	reason for issue	date	checked
Rev 00	Development Application Submission	18.03.14	PS
Rev 01	Issued for ENSV Landowners Consent	28.08.15	PS
Rev 02	S96 Issue	25.09.15	PS
Rev 03	S96 Issue	09.09.16	SL
Rev 04	S96 Issue	28.09.16	SL
Rev 05	S96 additional tenant void	19.02.18	SL
Rev 06	S96 additional tenant void	21.02.18	SL

Brookfield

Sovereign Wynyard Centre Pty Limited or its nominee
Level 22, 135 King Street
Sydney
NSW 2000
T +612 9322 82

make + architectus

Make
32 Cleveland Street
W1T 4JY
T +44 (0)20 7636 5151
info@makearchitects.com
www.makearchitects.com

Architectus Sydney
Level 18 MLC Centre
18 Martin Place
Sydney NSW 2000
T (61 2) 8252 8400
F (61 2) 8252 8600
sydney@architectus.com.au
ABN 11 098 488 448

project Wynyard Place

drawing Office Level 01
Shell House Level 03
285 George Street Level 04

scale 1 : 250 status drawing no.

drawn DA2011

paper size A1

checked PS/IL issue

project no m: 958 a: 120298.00 Rev 06