SYDNEY INTERNATIONAL CONVENTION, EXHIBITION AND ENTERTAINMENT PRECINCT

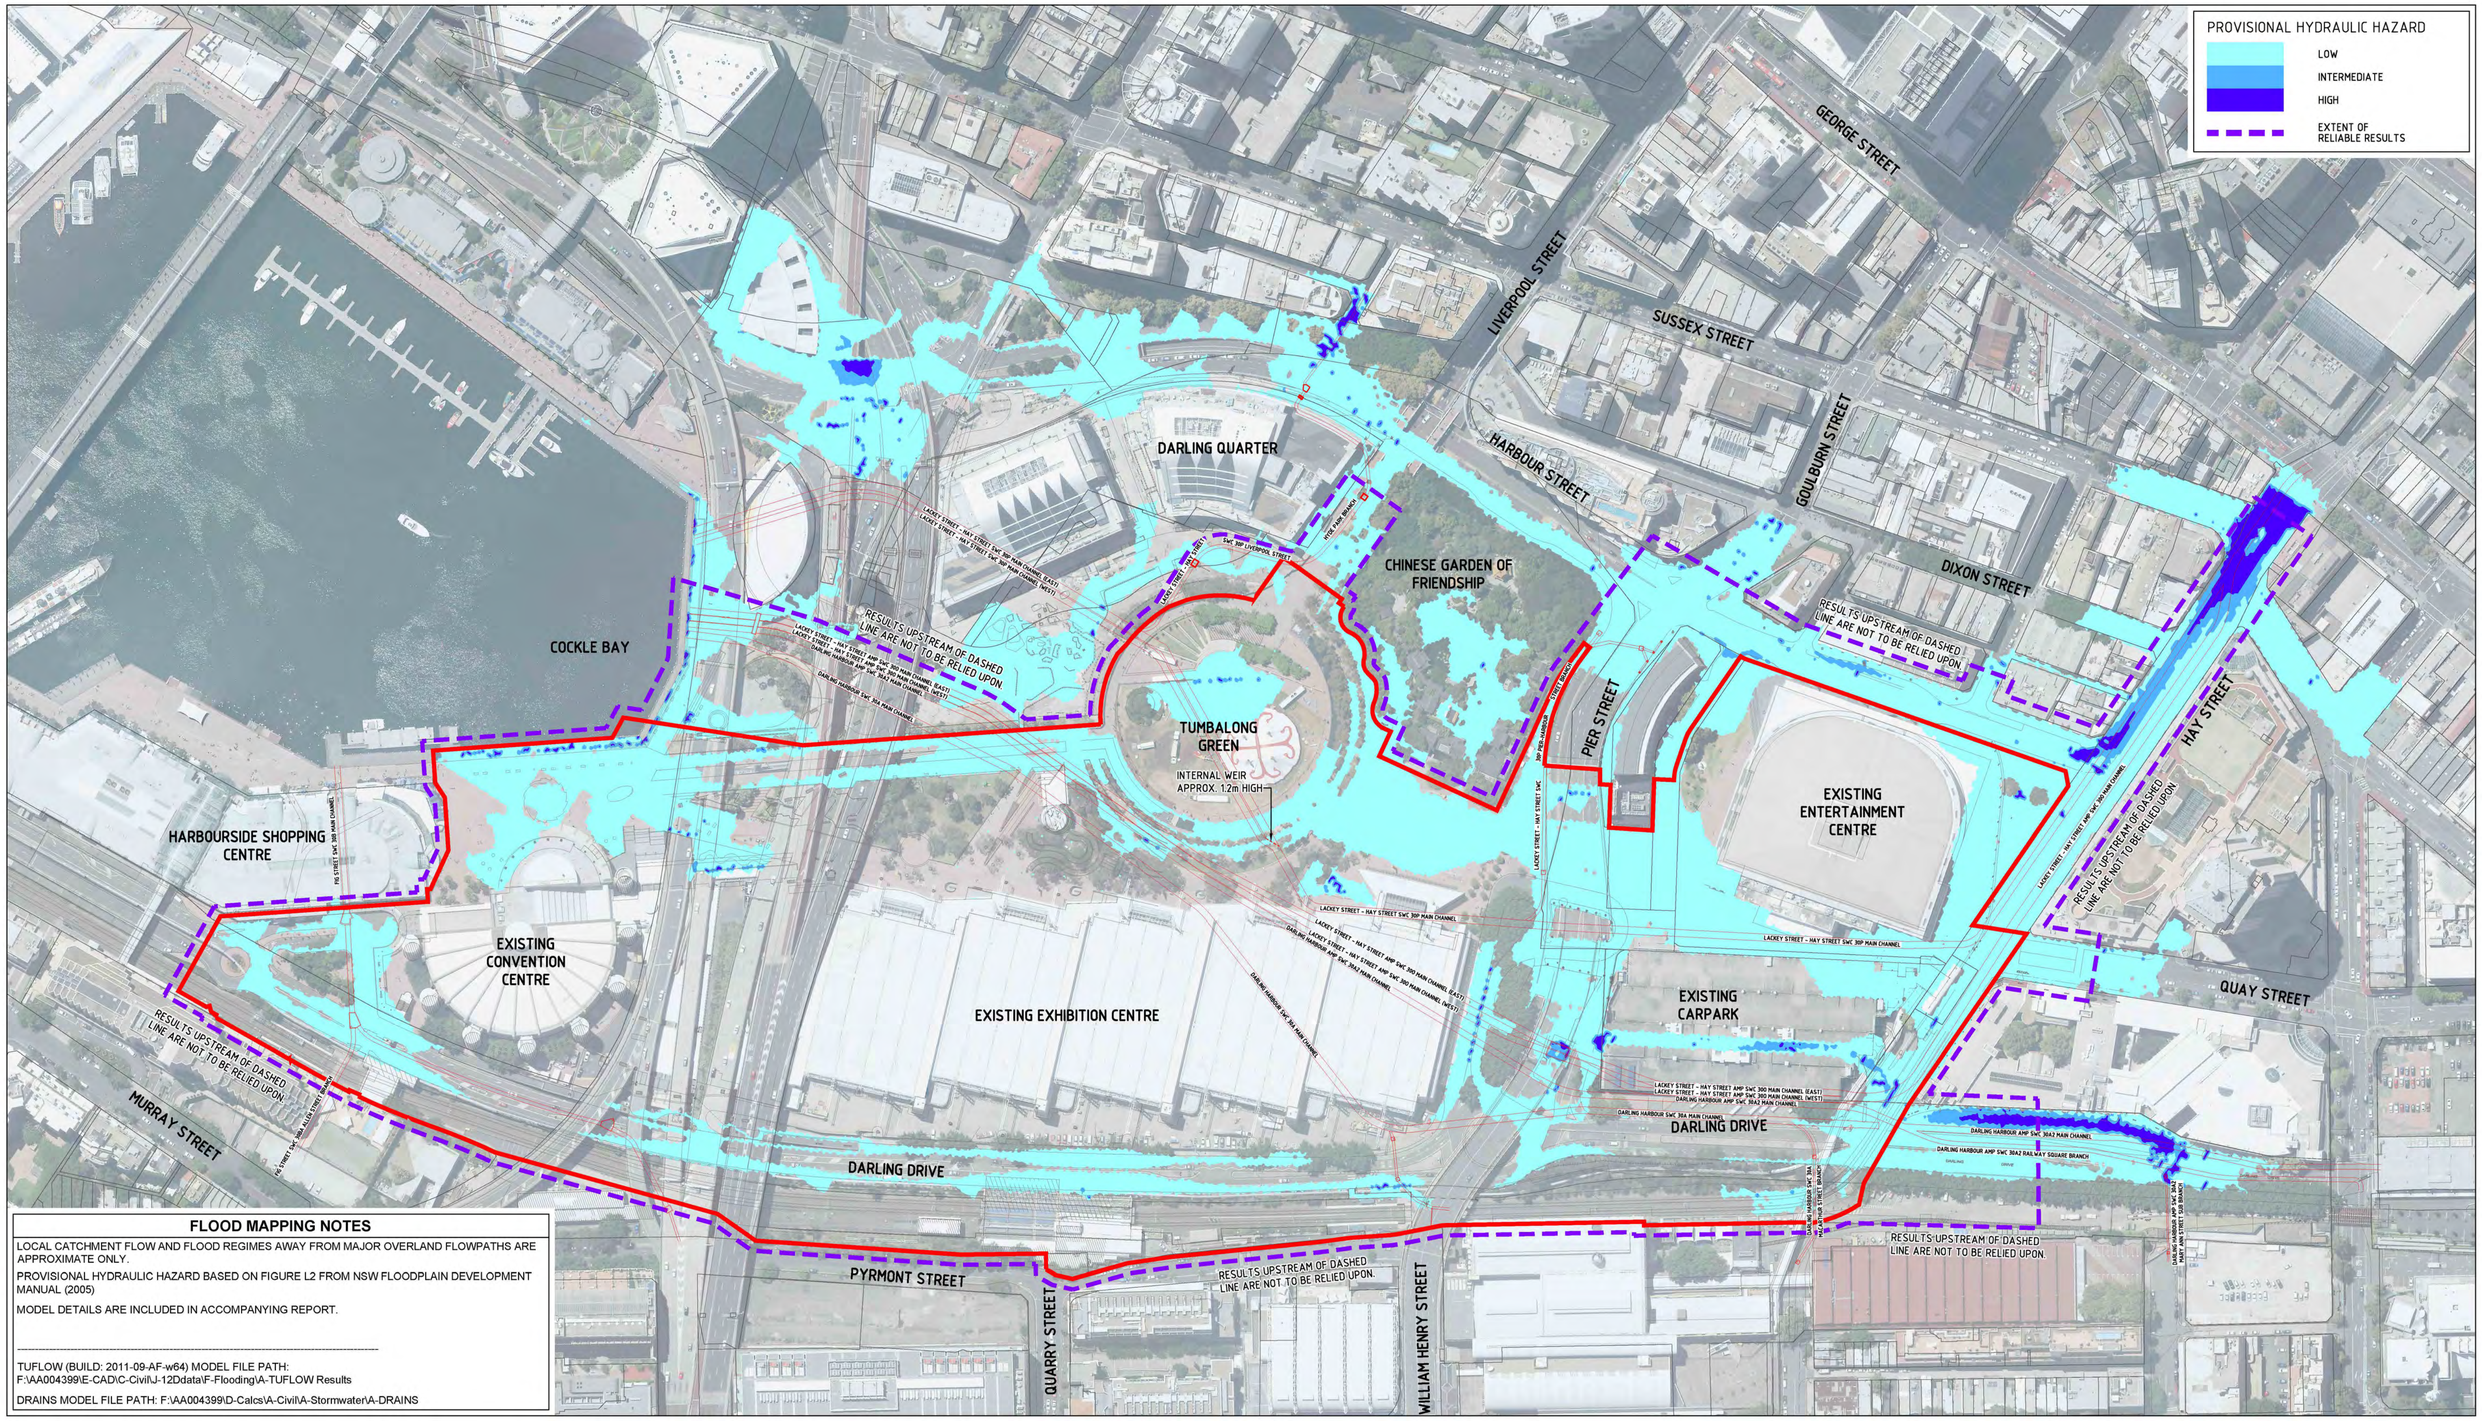

FLOOD MAPPING NOTES

LOCAL CATCHMENT FLOW AND FLOOD REGIMES AWAY FROM MAJOR OVERLAND FLOWPATHS ARE APPROXIMATE ONLY.

PROVISIONAL HYDRAULIC HAZARD BASED ON FIGURE L2 FROM NSW FLOODPLAIN DEVELOPMENT MANUAL (2005)

MODEL DETAILS ARE INCLUDED IN ACCOMPANYING REPORT.

TUFLOW (BUILD: 2011-09-AF-w64) MODEL FILE PATH:
F:\AA004399\E-CAD\C-Civil\J-12Ddata\F-Flooding\A-TUFLOW Results

DRAINS MODEL FILE PATH: F:\AA004399\D-Calcs\A-Civil\A-Stormwater\A-DRAINS

DARLING HARBOUR LIVE

0 30 60 90 120 150m

1 : 1500

NOTES:

1. ALL DIMENSIONS IN METRES UNLESS NOTED OTHERWISE.
2. ALL COORDINATES TO MGA. ALL LEVELS TO AHD.
3. THIS DRAWING MUST BE READ IN CONJUNCTION WITH ALL RELEVANT CONTRACTS, SPECIFICATIONS AND DRAWINGS.
4. PRECINCT BOUNDARIES ARE INDICATIVE ONLY AND ARE SUBJECT TO CHANGE.

REV	DESCRIPTION	DATE
01	ISSUE FOR DEVELOPMENT APPLICATION	11/03/2013

CLIENT

Lend Lease

PROJECT MANAGEMENT & CONSTRUCTION
LEVEL 4, THE BOND, 30 HICKSON RD MILLERS POINT, NSW 2000

CIVIL / TRAFFIC / FACADES

HYDER CONSULTING PTY LTD
ABN 76 104 485 289
LEVEL 5, 141 WALKER ST,
NORTH SYDNEY NSW 2060
AUSTRALIA

Tel: +61 (0)2 8907 9000
Fax: +61 (0)2 8907 9001
www.hyderconsulting.com
© Copyright reserved

Hyder

PROJECT

SICEEP
DARLING HARBOUR
PROJECT PRECINCT

DRAWING TITLE

100 YEAR ARI
EXISTING CONDITIONS
PROVISIONAL HYDRAULIC HAZARD

STATUS

PRELIMINARY ONLY

SCALE @ A1	DRAWN	DESIGNED	REVIEWED	APPROVED
1:1500	RD	CM	BC	JH

PROJECT NUMBER	DRAWING NUMBER	REV
AA004399	WP-FL-0403	01

Date Plotted: 11 Mar 2013 - 04:46PM File Name: F:\AA004399\D-Calcs\A-Civil\A-Stormwater\G-REPORT FIGURES\D-Final\WP-FL-0403-100YrARIExistingConditionsProvisionalHydraulicHazard.dwg

Original Sheet Size A1 - 841 x 594mm

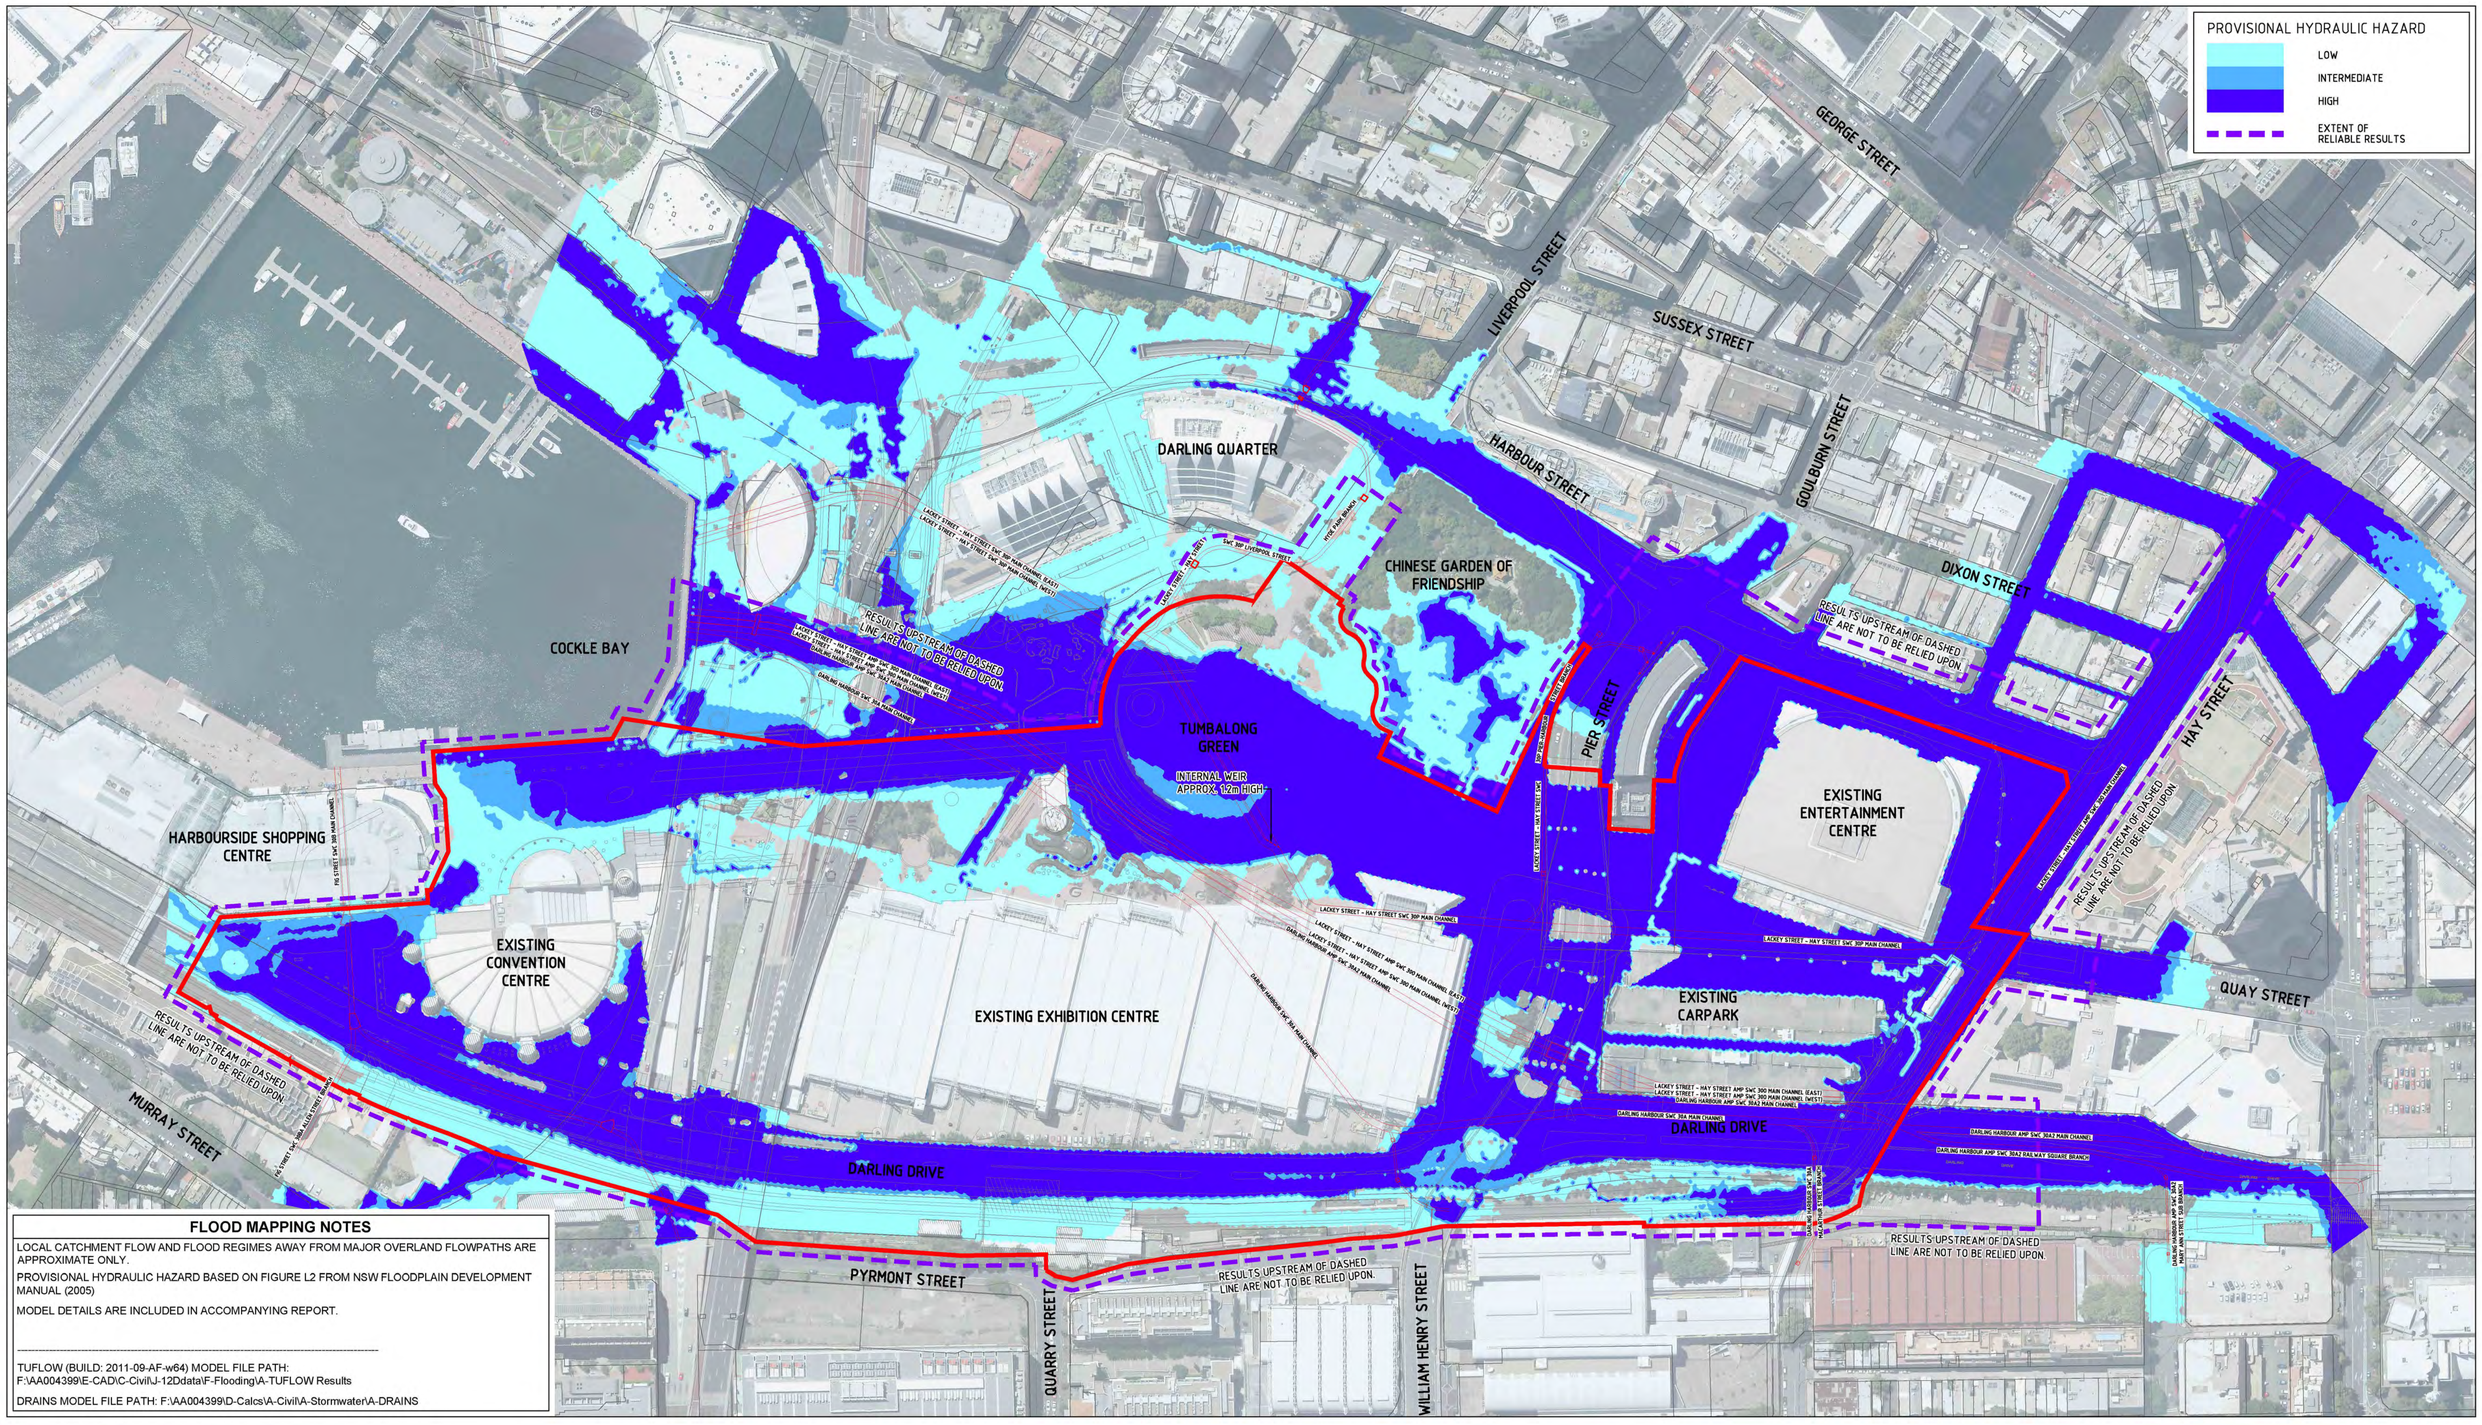

FLOOD MAPPING NOTES

LOCAL CATCHMENT FLOW AND FLOOD REGIMES AWAY FROM MAJOR OVERLAND FLOWPATHS ARE APPROXIMATE ONLY.

PROVISIONAL HYDRAULIC HAZARD BASED ON FIGURE L2 FROM NSW FLOODPLAIN DEVELOPMENT MANUAL (2005)

MODEL DETAILS ARE INCLUDED IN ACCOMPANYING REPORT.

TUFLOW (BUILD: 2011-09-AF-w64) MODEL FILE PATH:
F:\AA004399\E-CAD\C-Civil\J-12Ddata\F-Flooding\A-TUFLOW Results

DRAINS MODEL FILE PATH: F:\AA004399\D-Calcs\A-Civil\A-Stormwater\A-DRAINS

DARLING HARBOUR LIVE

0 30 60 90 120 150m

1 : 1500

NOTES:

1. ALL DIMENSIONS IN METRES UNLESS NOTED OTHERWISE.
2. ALL COORDINATES TO MGA. ALL LEVELS TO AHD.
3. THIS DRAWING MUST BE READ IN CONJUNCTION WITH ALL RELEVANT CONTRACTS, SPECIFICATIONS AND DRAWINGS.
4. PRECINCT BOUNDARIES ARE INDICATIVE ONLY AND ARE SUBJECT TO CHANGE.

REV	DESCRIPTION	DATE
01	ISSUE FOR DEVELOPMENT APPLICATION	11/03/2013

CLIENT

Lend Lease

PROJECT MANAGEMENT & CONSTRUCTION
LEVEL 4, THE BOND, 30 HICKSON RD MILLERS POINT, NSW 2000

CIVIL / TRAFFIC / FACADES

HYDER CONSULTING PTY LTD
ABN 76 104 485 289
LEVEL 5, 141 WALKER ST,
NORTH SYDNEY NSW 2060
AUSTRALIA

Tel: +61 (0)2 8907 9000
Fax: +61 (0)2 8907 9001
www.hyderconsulting.com
© Copyright reserved

Hyder

PROJECT

SICEEP
DARLING HARBOUR
PROJECT PRECINCT

DRAWING TITLE

PMF
EXISTING CONDITIONS
PROVISIONAL HYDRAULIC HAZARD

STATUS

PRELIMINARY ONLY

SCALE @ A1	DRAWN	DESIGNED	REVIEWED	APPROVED
1:1500	RD	CM	BC	JH

PROJECT NUMBER	DRAWING NUMBER	REV
AA004399	WP-FL-0404	01

Date Plotted: 11 Mar 2013 - 04:47PM File Name: F:\AA004399\D-Calcs\A-Civil\A-Stormwater\G-REPORT FIGURES\D-Final\WP-FL-0404-PMFExistingConditionsProvisionalHydraulicHazard.dwg

Original Sheet Size A1 - 841 x 594mm

SYDNEY INTERNATIONAL CONVENTION, EXHIBITION AND ENTERTAINMENT PRECINCT

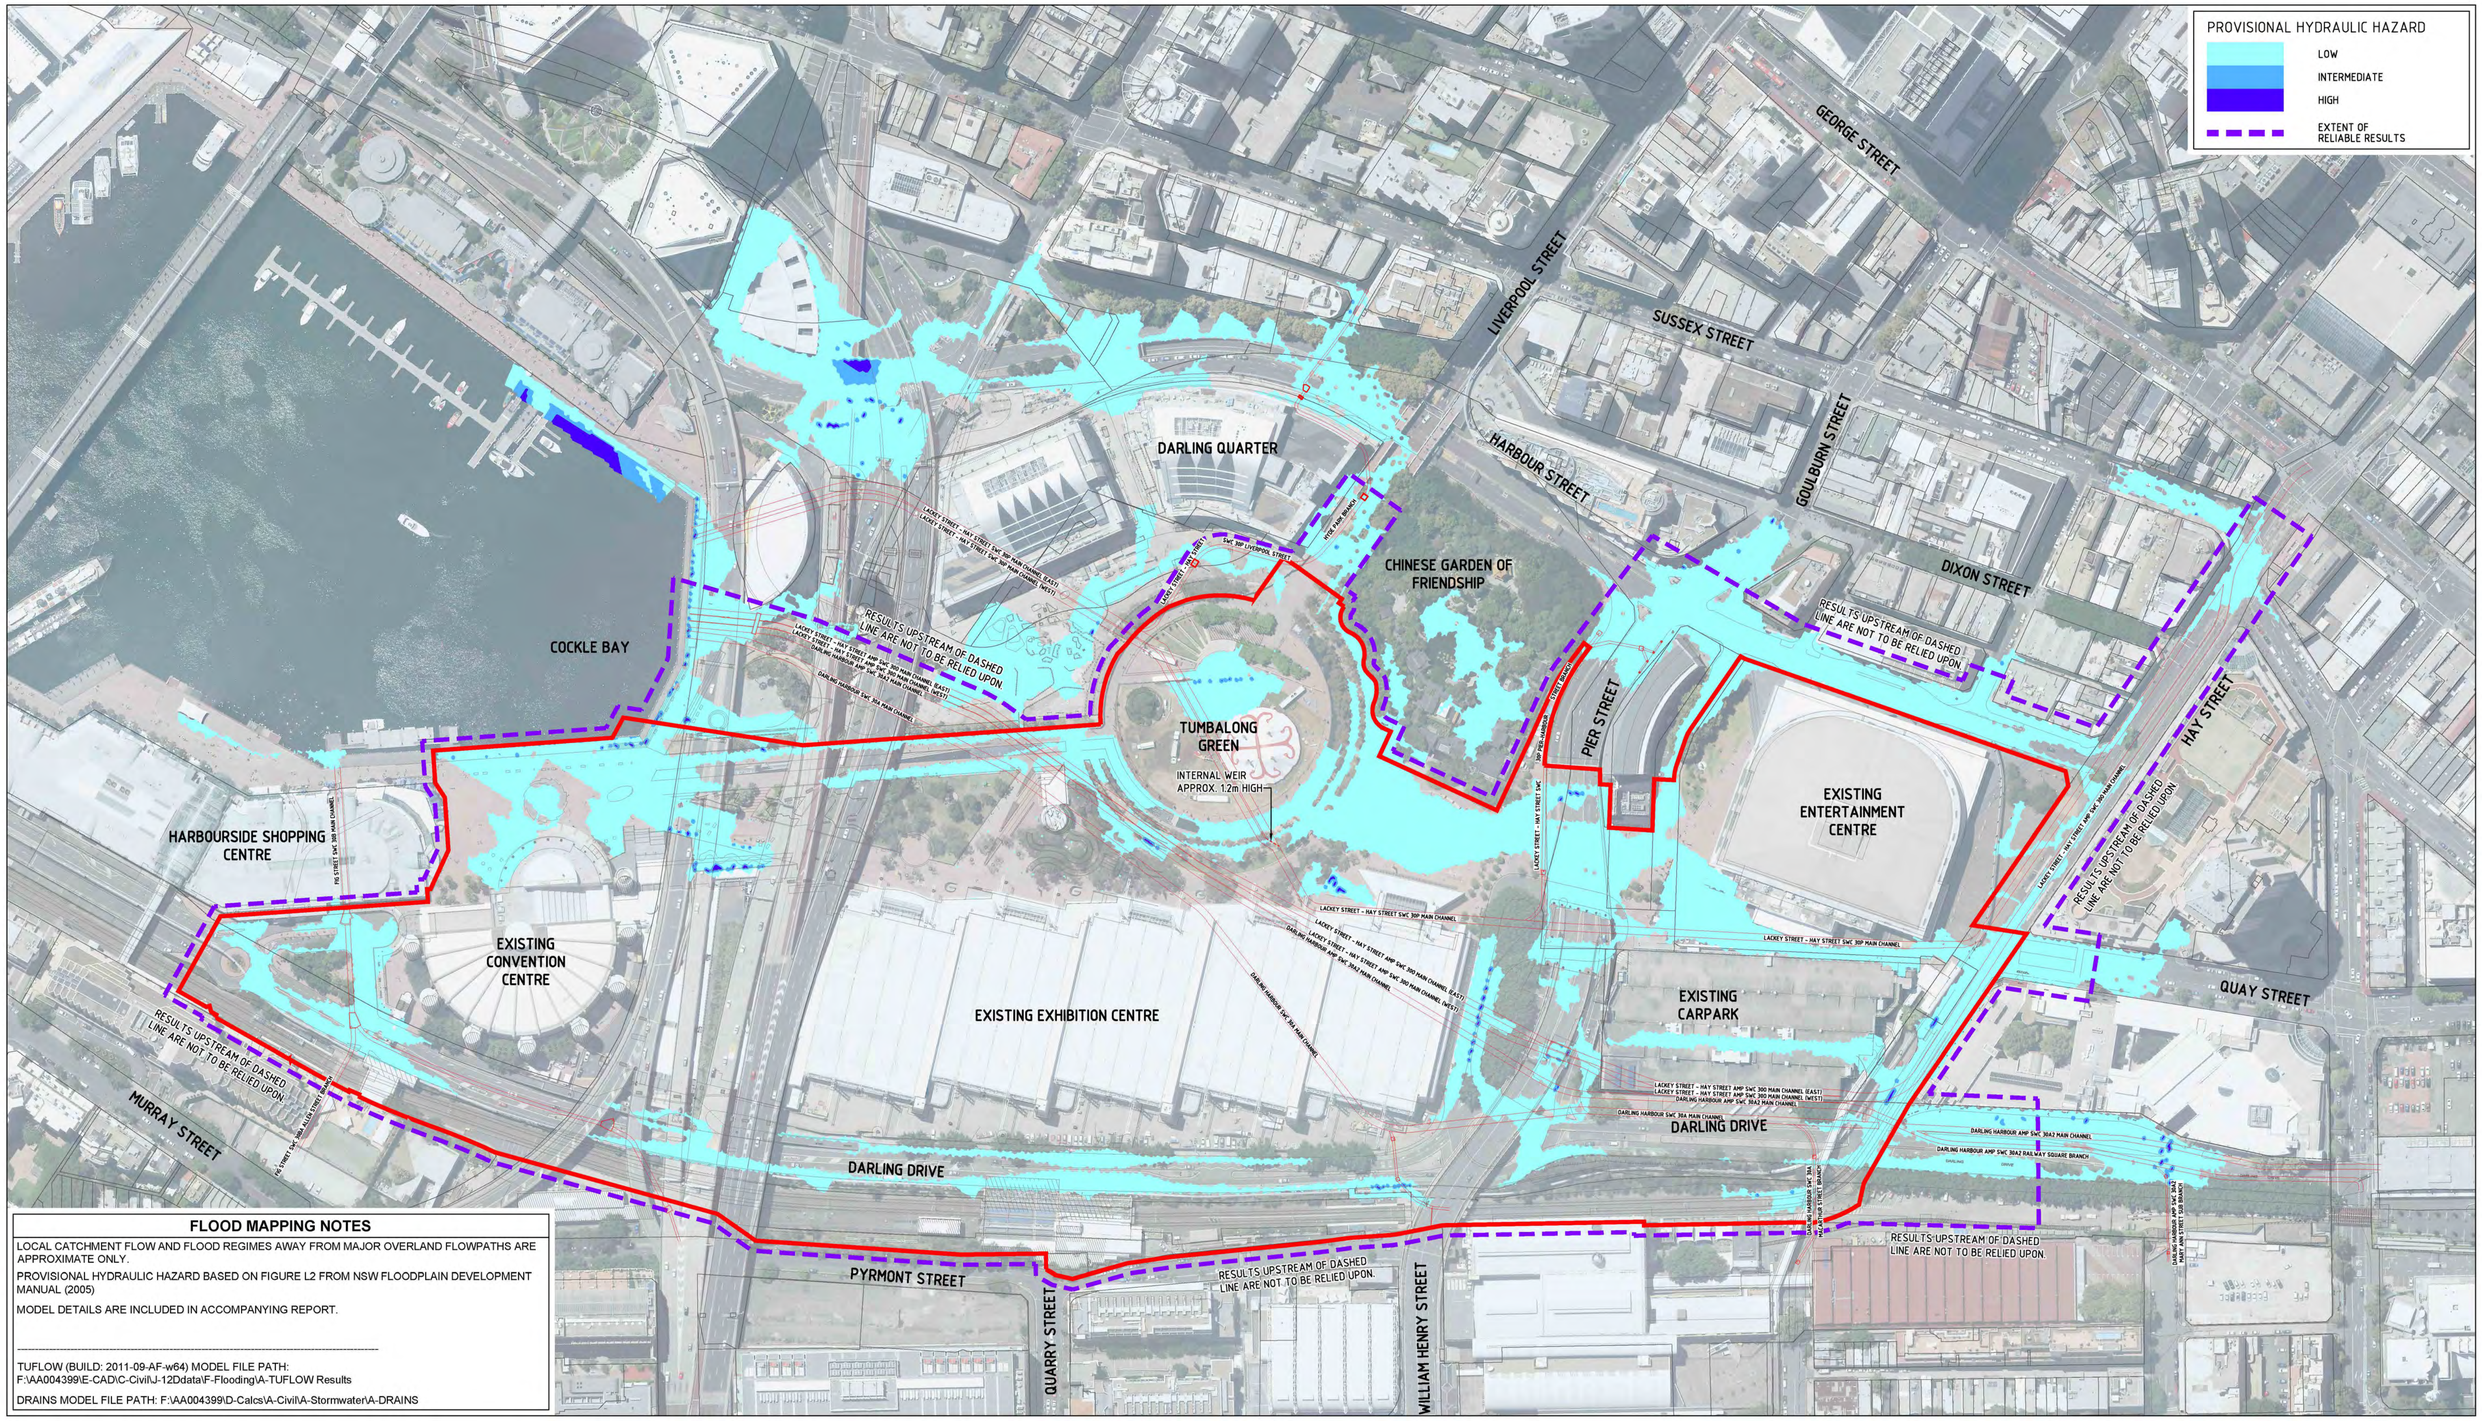

FLOOD MAPPING NOTES

LOCAL CATCHMENT FLOW AND FLOOD REGIMES AWAY FROM MAJOR OVERLAND FLOWPATHS ARE APPROXIMATE ONLY.

PROVISIONAL HYDRAULIC HAZARD BASED ON FIGURE L2 FROM NSW FLOODPLAIN DEVELOPMENT MANUAL (2005)

MODEL DETAILS ARE INCLUDED IN ACCOMPANYING REPORT.

TUFLOW (BUILD: 2011-09-AF-w64) MODEL FILE PATH:
F:\AA004399\E-CAD\C-Civil\J-12Ddata\F-Flooding\A-TUFLOW Results

DRAINS MODEL FILE PATH: F:\AA004399\D-Calcs\A-Civil\A-Stormwater\A-DRAINS

DARLING HARBOUR LIVE

0 30 60 90 120 150m

1 : 1500

NOTES:

1. ALL DIMENSIONS IN METRES UNLESS NOTED OTHERWISE.
2. ALL COORDINATES TO MGA. ALL LEVELS TO AHD.
3. THIS DRAWING MUST BE READ IN CONJUNCTION WITH ALL RELEVANT CONTRACTS, SPECIFICATIONS AND DRAWINGS.
4. PRECINCT BOUNDARIES ARE INDICATIVE ONLY AND ARE SUBJECT TO CHANGE.

REV	DESCRIPTION	DATE
01	ISSUE FOR DEVELOPMENT APPLICATION	11/03/2013

CLIENT

Lend Lease

PROJECT MANAGEMENT & CONSTRUCTION
LEVEL 4, THE BOND, 30 HICKSON RD MILLERS POINT, NSW 2000

CIVIL / TRAFFIC / FACADES

HYDER CONSULTING PTY LTD
ABN 76 104 485 289
LEVEL 5, 141 WALKER ST,
NORTH SYDNEY NSW 2060
AUSTRALIA

Tel: +61 (0)2 8907 9000
Fax: +61 (0)2 8907 9001
www.hyderconsulting.com

© Copyright reserved

Hyder

PROJECT

SICEEP
DARLING HARBOUR
PROJECT PRECINCT

DRAWING TITLE

5 YEAR ARI EXISTING CONDITIONS PROVISIONAL HYDRAULIC HAZARD INCLUDING POTENTIAL CLIMATE CHANGE

STATUS

PRELIMINARY ONLY

SCALE @ A1	DRAWN	DESIGNED	REVIEWED	APPROVED
1:1500	RD	CM	BC	JH

PROJECT NUMBER	DRAWING NUMBER	REV
AA004399	WP-FL-0411	01

Date Plotted: 11 Mar 2013 - 04:48PM File Name: F:\AA004399\D-Calcs\A-Civil\A-Stormwater\G-REPORT FIGURES\D-Final\WP-FL-0411-5YrARIExistingConditionsProvisionalHydraulicHazardIncludingPotentialClimateChange.dwg

Original Sheet Size A1 - 841 x 594mm