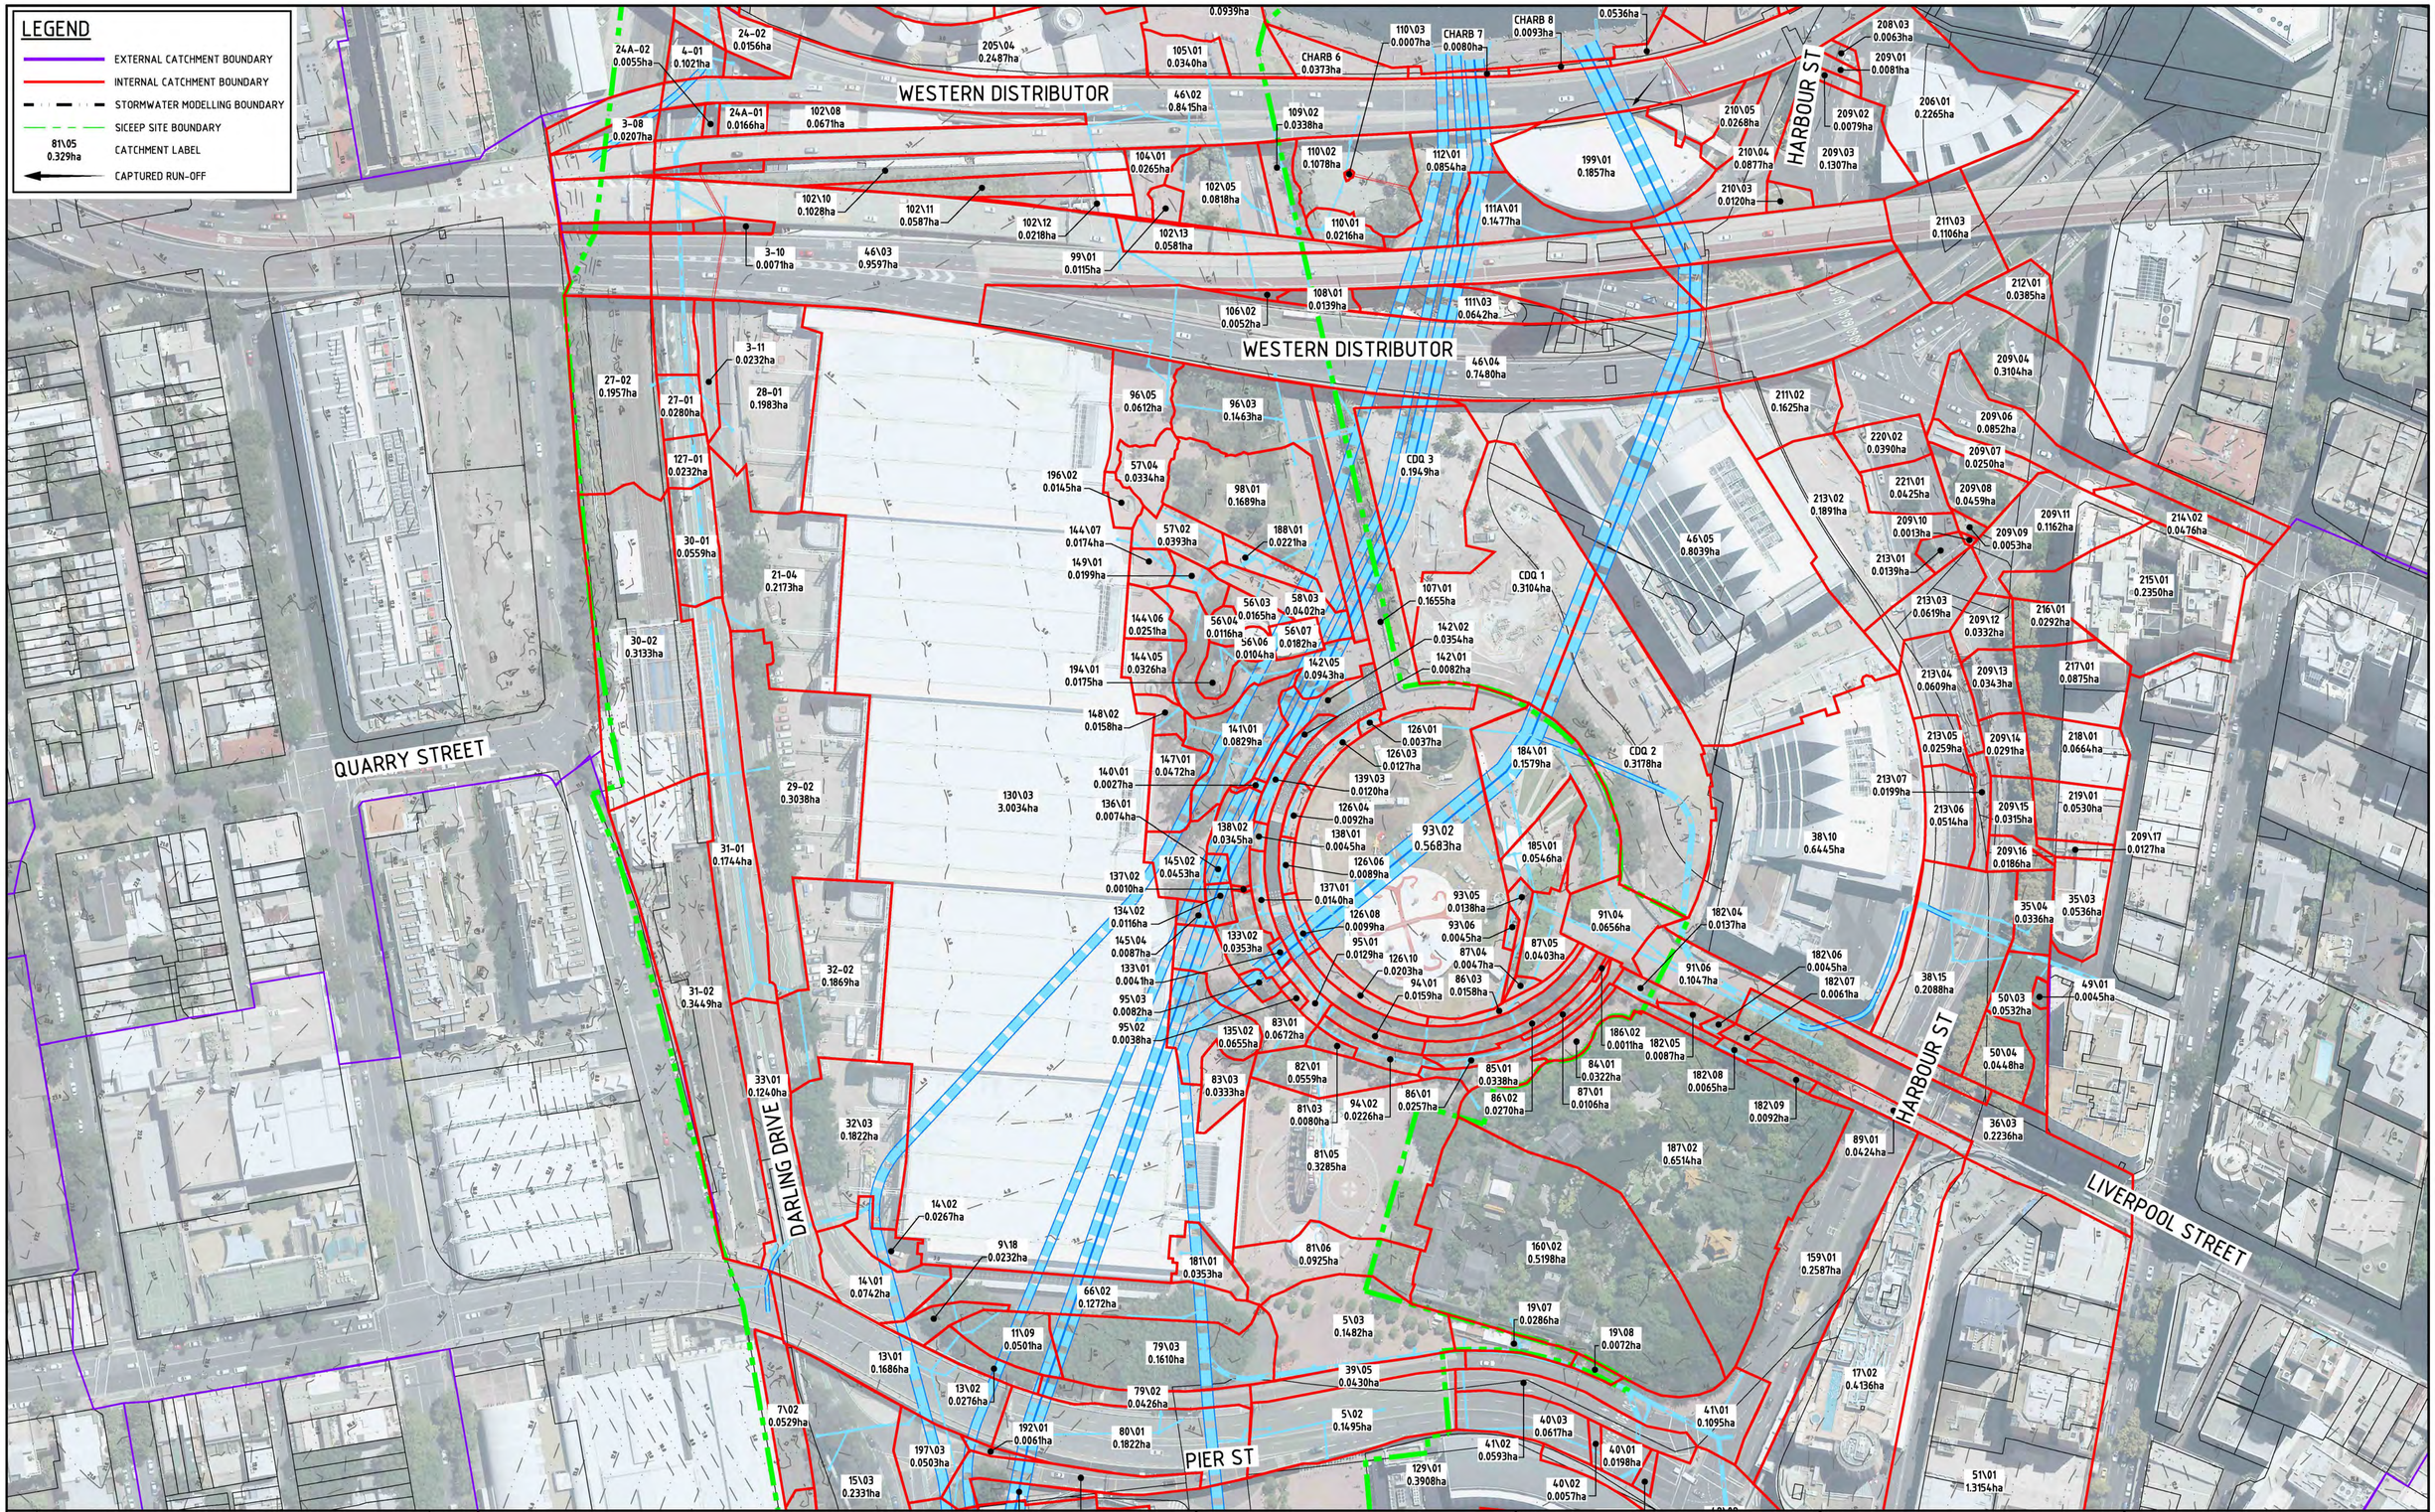

Issue	Description	Date
P1	ISSUE FOR INFORMATION	xx/02/13

0 20 40 60 80 100m

1 : 1000

Client

Lend Lease

Status

PRELIMINARY

NOT TO BE USED FOR CONSTRUCTION

Scales	1 : 1000	Current Issue Signatures	
		Drawn	R.DIESTA
Original Size	A1	Designed	P.SLOAN
Height Datum	AHD	Checked	C.McCLELLAND
Grid		Approved	
Filename:			

Project

SYDNEY INTERNATIONAL CONVENTION, EXHIBITION AND ENTERTAINMENT PRECINCT

Title

EXISTING INTERNAL CATCHMENT PLAN SHEET 2

HYDER CONSULTING PTY LTD
ABN 76 104 485 289
Level 5, 141 Walker St
North Sydney NSW 2060
Australia
Tel: +61 (0)2 8907 9000
Fax: +61 (0)2 8907 9001
www.hyderconsulting.com

© Copyright reserved

Drawing No.	Project No.	Issue
SKC248	AA004399	P1

100mm on Original

Date Plotted: 7 Mar 2013 - 04:59PM File Name: F:\AA004399\E-CAD\C-Civil\B-Sketches\SKC248-AA004399-NSD-00-ExistingInternalCatchmentPlan-Sheet2.dwg V1