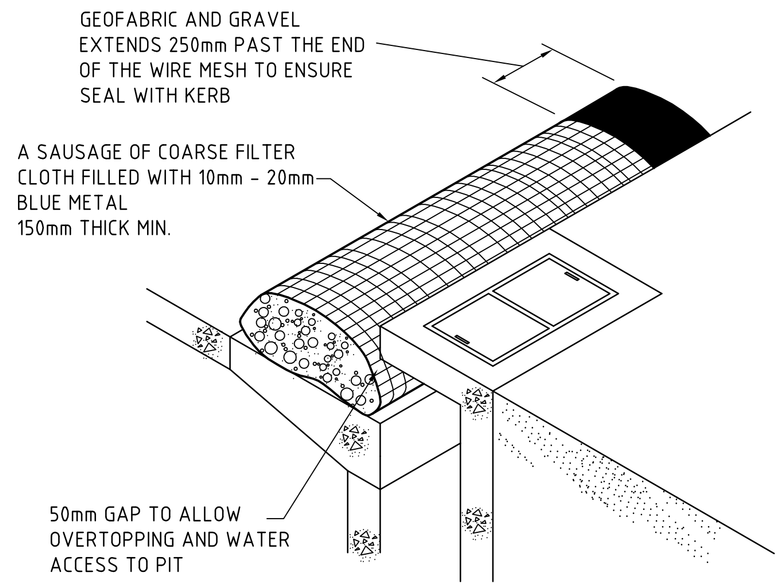

KERB INLET PIT CONTROL
N.T.S

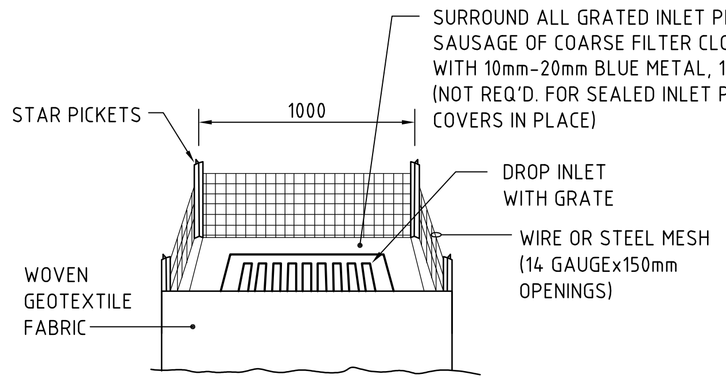

GRATED INLET PIT FILTER DETAIL
N.T.S

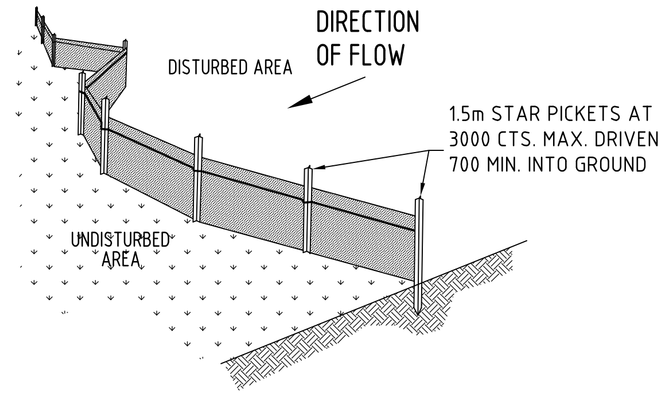

TYPICAL SILT FENCE DETAIL
N.T.S.
PROVIDE 1m RETURNS AT 30m INTERVALS.
TYPICAL

NOTE : ADOPT ABOVE DETAILS AROUND ALL PITS WITHIN AREA ENCOMPASSED BY SILT FENCE & TO PITS ON THE ROAD ADJACENT TO SITE BOUNDARY.

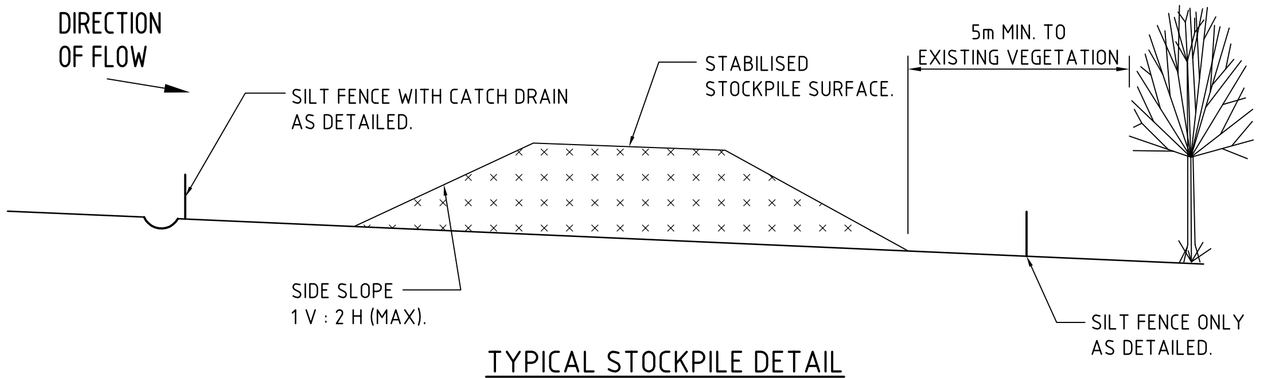

TYPICAL STOCKPILE DETAIL
N.T.S.

STOCKPILE NOTES

1. PLACE ALL STOCKPILES IN LOCATIONS MORE THAN 5m FROM EXISTING VEGETATION, ROADS & HAZARD AREAS.
2. CONSTRUCT ON THE CONTOUR AS LOW, FLAT ELONGATED MOUNDS. SIDE SLOPE TO BE 1 V: 2 H MAX.
3. WHERE THERE IS SUFFICIENT AREA, TOPSOIL STOCKPILES SHALL BE LESS THAN 2m IN HEIGHT.
4. WHERE STOCKPILES ARE TO BE IN PLACE FOR MORE THAN 10 DAYS, STABILISE USING WOOD CHIP MULCH - 16 TONNE/Ha.
5. CONSTRUCT SILT FENCE WITH CATCH DRAIN ON UPSLOPE SIDE TO DIVERT WATER AROUND STOCKPILES & SILT FENCE ONLY 1 TO 2m DOWNSLOPE AS SHOWN.

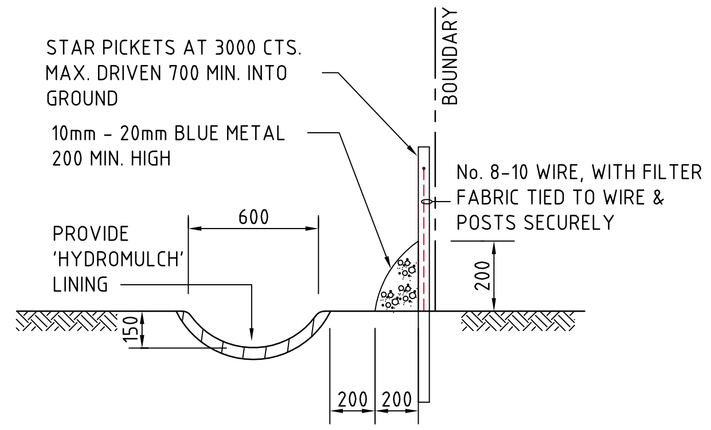

TYPICAL OPEN DRAIN & SILT FENCE
SCALE 1:20

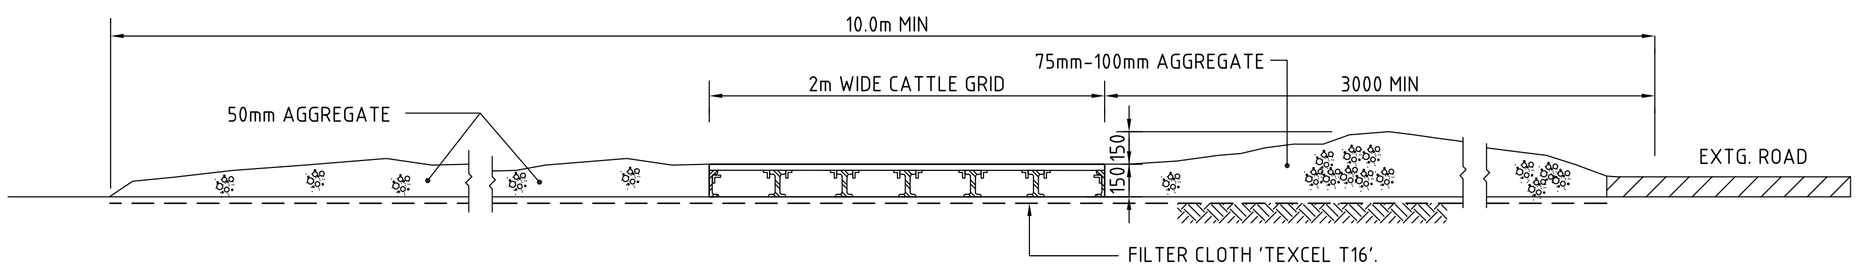

SECTION 1:20 1 - : STABILISED CONSTRUCTION ENTRANCE 'TRUCK SHAKER'

200mm 0 500 1000 1500 2000mm
SCALE 1:20 AT A1 SIZE SHEET

FOR DEVELOPMENT APPLICATION

AMENDMENTS	DATE	ISSUE
ISSUED FOR DEVELOPMENT APPLICATION	30.07.13	C
ISSUED FOR CLIENT REVIEW	22.07.13	B
ISSUED FOR CLIENT REVIEW	17.07.13	A

AMENDMENTS DATE ISSUE

CLIENT
CIP Developing Relationships Building Success
Sydney | Melbourne | Brisbane | Adelaide | Perth
www.cipproperty.com.au | National Enquiries: 1800 829 877

PROJECT
FOOD PROCESSING & PACKAGING FACILTY
PART LOT 2304 TEMPLAR ROAD
ERSKING PARK, NSW

DESIGNED	DRAWN	DATE	CHECKED	SIZE	SCALE	CAD REF:
MW	XC	06/2013		A1	AS SHOWN	C010047.03-DA25

CONSULT AUSTRALIA

Costin Roe Consulting Pty Ltd.
Consulting Engineers ACN 003 696 448
Level 1, 8 Windmill Street
Walsh Bay, Sydney NSW 2000
Tel: (02) 9251-7699 Fax: (02) 9241-3731
email: mail@costinroe.com.au ©

CostinRoe Consulting
Value in Engineering and Management

DRAWING TITLE
EROSION & SEDIMENT
CONTROL DETAILS
SHEET 1

DRAWING No C010047.03-DA25 ISSUE C