FOOD PROCESSING AND PACKAGING FACILITY

Part Lot 2304 Templar Road, Erskine Park NSW

PLANT SCHEDULE

13-131 PLANT SCHEDULE

CODE	BOTANIC NAME	COMMON NAME	MATURE SIZE (h x w) (m)	PROPOSED POT SIZE	QUANTITY
	TREES & PALMS				
Bc	*Backhousia myrtifolia*	Grey Myrtle	10 x 5	45L	11
Bse	*Banksia serrata*	Old Man Banksia	6 x 2	45L	2
Ea	*Eucalyptus amplifolia*	Cabbage Gum	20 x 10	45L	5
Em	*Eucalyptus moluccana*	Grey Box	20 x 10	45L	6
Ll	*Leptospermum trinervium*	Paperbark Tea Tree	5 x 3	45L	8
Md	*Melaleuca decora*	White Cloud Tree	6 x 4	45L	20
	SHRUBS & ACCENTS				
Bgc	*Banksia spinulosa 'Giant Candles'*	Giant Candles Banksia	1.5 x 1	200mm	87
Ce	*Callistemon citrinus 'Endeavor'*	Red Bottlebrush	3 x 2	200mm	226
Hbg	*Hebe 'Blue Gem'*	Blue Veronica	1 x 1	200mm	136
Ms	*Melaleuca 'Snowstorm'*	Dwarf Paperbark	1.5 x 1.5	200mm	160
Sab	*Syzygium 'Aussie Boomer'*	Aussie Boomer Lilly Pilly	2 x 1.5	200mm	272
Wf	*Westringia fruticosa*	Coastal Rosemary	1.5 x 1.5	200mm	102
	GRASSES & RUSHES				
Dl	*Dianella longifolia*	Smooth Flax-lily	1 x 1	Tubestock	624
Da	*Dichondra sp. A*	Hairy Kidney Weed	0.3 x 1	Tubestock	430
Lm	*Lomandra multiflora*	Many-flowered Mat-rush	1 x 1	Tubestock	219
Pp	*Poa poiformis 'Kingsdale'*	Blue Tussock Grass	0.5 x 0.5	Tubestock	370
Ppl	*Pennisetum 'Purple Lea'*	Purple Lea	1 x 1	Tubestock	640
Ta	*Themeda australis*	Kangaroo Grass	1 x 1	Tubestock	359
	GROUNDCOVERS & CLIMBERS				
Bi	*Banksia integrifolia 'Roller Coaster'*	Banksia	0.5 x 4	Tubestock	433
Ca	*Clematis aristata*	Old Mans Beard	0.25 x 3	Tubestock	786
Eh	*Einadia hastata*	Berry Saltbush	0.3 x 1	Tubestock	402
Jc	*Juniperus conferta*	Shore Juniper	0.25 x 0.5	Tubestock	832
Tj	*Trachelospermum jasminoides*	Star Jasmine	0.25 x 1	Tubestock	1562
Wm	*Westringia fruticosa 'Mundi'*	Native Rosemary	0.4 x 1.5	Tubestock	123

LOCATION PLAN

Scale: NTS

KEY PLAN

Scale: 1:1250@ A1

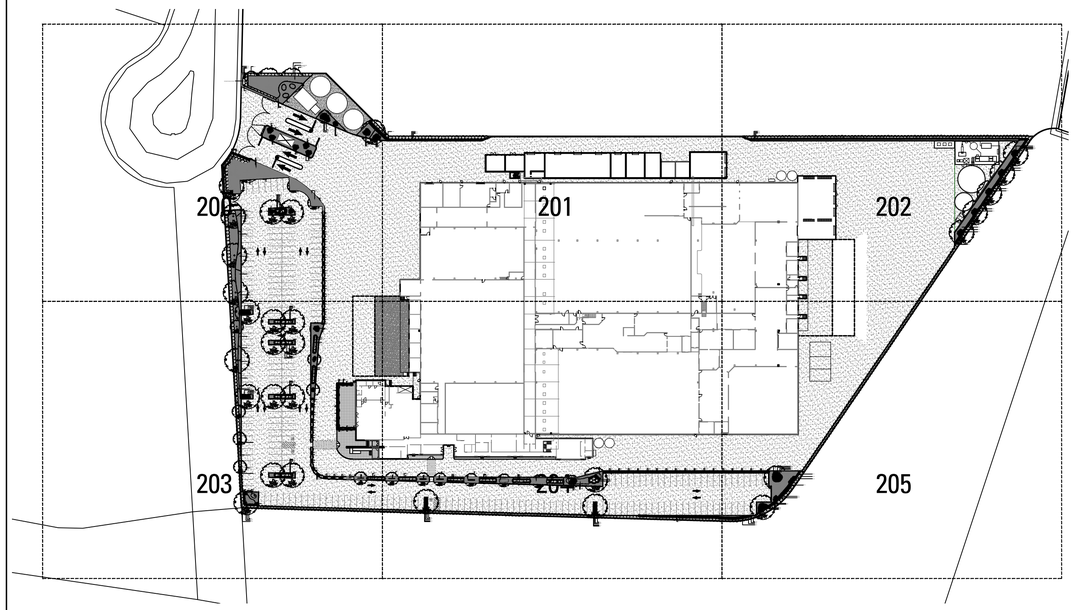

DRAWING SCHEDULE

DRAWING NO.	DRAWING TITLE	REVISION
000	COVER SHEET	A
100	LANDSCAPE COLOUR MASTERPLAN	A
200	LANDSCAPE DETAIL PLAN	A
201	LANDSCAPE DETAIL PLAN	A
202	LANDSCAPE DETAIL PLAN	A
203	LANDSCAPE DETAIL PLAN	A
204	LANDSCAPE DETAIL PLAN	A
205	LANDSCAPE DETAIL PLAN	A
300	LANDSCAPE DETAILS	A

Issue	Revision Description	Drawn	Check	Date
A	Development Application	MS	AL	50.07.2013

Notes:

Copyright remains the property of Arcadia Landscape Architecture Pty Ltd.

Use only figured dimensions. Any other required dimensions are to be referred to and supplied by the landscape architect.

All discrepancies to be referred to the project manager and Arcadia Landscape Architecture Pty Ltd prior to construction.

Ensure compliance with the Building Code of Australia and all relevant Australian Standards and Authority Requirements.

Key Plan:

Client:
CIP

Landscape Architect:
Arcadia
LANDSCAPE ARCHITECTURE
lower deck jones bay wharf suite 68 / 26-32 pirrama rd
pyrmont 2009 nsw p 61 2 9571 6259 f 61 2 9571 7930

Project:
Food Processing and Packaging Facility
Part Lot 2304 Templar Road, Erskine Park

Stage of works:
DEVELOPMENT APPLICATION

Drawing Name:
COVER SHEET

Scale:

Job Number:	Drawing Number:	Issue:
13-131	000	A

A1

Issue	Revision Description	Drawn	Check	Date
A	Development Application	MS	AL	30.07.2013
-	-	-	-	--.--.----
-	-	-	-	--.--.----
LEGEND

- EXISTING TREES TO BE RETAINED
- PROPOSED PLANTING
- PROPOSED SHRUB AND ACCENT PLANTING
- PROPOSED GROUNDCOVER PLANTING
- PROPOSED MATRIX PLANTING
- PROPOSED CONCRETE PAVING
- PROPOSED DRIVEWAY

Notes:

Copyright remains the property of Arcadia Landscape Architecture Pty Ltd.

Use only figured dimensions. Any other required dimensions are to be referred to and supplied by the landscape architect.

All discrepancies to be referred to the project manager and Arcadia Landscape Architecture Pty Ltd prior to construction.

Ensure compliance with the Building Code of Australia and all relevant Australian Standards and Authority Requirements.

Key Plan:

Client:

CIP

Landscape Architect:

Arcadia
LANDSCAPE ARCHITECTURE
lower deck jones bay wharf suite 68 / 26-32 pirrama rd
pyrmont 2009 nsw p 61 2 9571 6259 f 61 2 9571 7930

Project:

Food Processing and Packaging Facility

Part Lot 2304 Templar Road, Erskine Park

Stage of works:

DEVELOPMENT APPLICATION

Drawing Name:

LANDSCAPE- COLOUR MASTERPLAN

Scale: 1:500 @ A1

0 2 5 10 15 25m

Job Number: 13-131

Drawing Number: 100

Issue: A

A1 100 200 300 400 500 600 700

Issue	Revision Description	Drawn	Check	Date
A	Development Application	MS	AL	50.07.2013
-	-	-	-	--.--.----
-	-	-	-	--.--.----
LEGEND

- EXISTING TREES TO BE RETAINED
- PROPOSED PLANTING
- PROPOSED SHRUB AND ACCENT PLANTING
- PROPOSED GROUNDCOVER PLANTING
- PROPOSED MATRIX PLANTING
- PROPOSED CONCRETE PAVING
- PROPOSED DRIVEWAY

ENTRANCE SIGNAGE LOCATION

PLANTING MATRIX
Refer To Detail

Notes:

Copyright remains the property of Arcadia Landscape Architecture Pty Ltd.

Use only figured dimensions. Any other required dimensions are to be referred to and supplied by the landscape architect.

All discrepancies to be referred to the project manager and Arcadia Landscape Architecture Pty Ltd prior to construction.

Ensure compliance with the Building Code of Australia and all relevant Australian Standards and Authority Requirements.

Key Plan:

Client:
CIP

Landscape Architect:
Arcadia
LANDSCAPE ARCHITECTURE
lower deck jones bay wharf suite 68 / 26-32 pirrama rd
pyrmont 2009 nsw p 61 2 9571 6259 f 61 2 9571 7930

Project:
Food Processing and Packaging Facility
Part Lot 2304 Templar Road, Erskine Park

Stage of works:
DEVELOPMENT APPLICATION

Drawing Name:
LANDSCAPE- DETAIL PLAN

Scale: 1:100 @ A1
0 1 2 3 4 5m

Job Number: 13-131
Drawing Number: 200
Issue: A

A1
100 200 300 400 500 600 700

Issue	Revision Description	Drawn	Check	Date
A	Development Application	MS	AL	50.07.2013
-	-	-	-	--.--.----
-	-	-	-	--.--.----
LEGEND

- EXISTING TREES TO BE RETAINED
- PROPOSED PLANTING
- PROPOSED SHRUB AND ACCENT PLANTING
- PROPOSED GROUNDCOVER PLANTING
- PROPOSED MATRIX PLANTING
- PROPOSED CONCRETE PAVING
- PROPOSED DRIVEWAY

Notes:

Copyright remains the property of Arcadia Landscape Architecture Pty Ltd.

Use only figured dimensions. Any other required dimensions are to be referred to and supplied by the landscape architect.

All discrepancies to be referred to the project manager and Arcadia Landscape Architecture Pty Ltd prior to construction.

Ensure compliance with the Building Code of Australia and all relevant Australian Standards and Authority Requirements.

Key Plan:

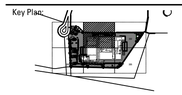

Client:

CIP

Landscape Architect:

Arcadia
LANDSCAPE ARCHITECTURE
lower deck jones bay wharf suite 68 / 26-32 pirrama rd
pyrmont 2009 nsw p 61 2 9571 6259 f 61 2 9571 7930

Project:

Food Processing and Packaging Facility

Part Lot 2304 Templar Road, Erskine Park

Stage of works:

DEVELOPMENT APPLICATION

Drawing Name:

LANDSCAPE- DETAIL PLAN

Scale: 1:100 @ A1

0 1 2 3 4 5m

Job Number: 13-131

Drawing Number: 201

Issue: A

A1

Issue	Revision Description	Drawn	Check	Date
A	Development Application	MS	AL	50.07.2013
-	-	-	-	--.--.----
-	-	-	-	--.--.----
LEGEND

- EXISTING TREES TO BE RETAINED
- PROPOSED PLANTING
- PROPOSED SHRUB AND ACCENT PLANTING
- PROPOSED GROUNDCOVER PLANTING
- PROPOSED MATRIX PLANTING
- PROPOSED CONCRETE PAVING
- PROPOSED DRIVEWAY

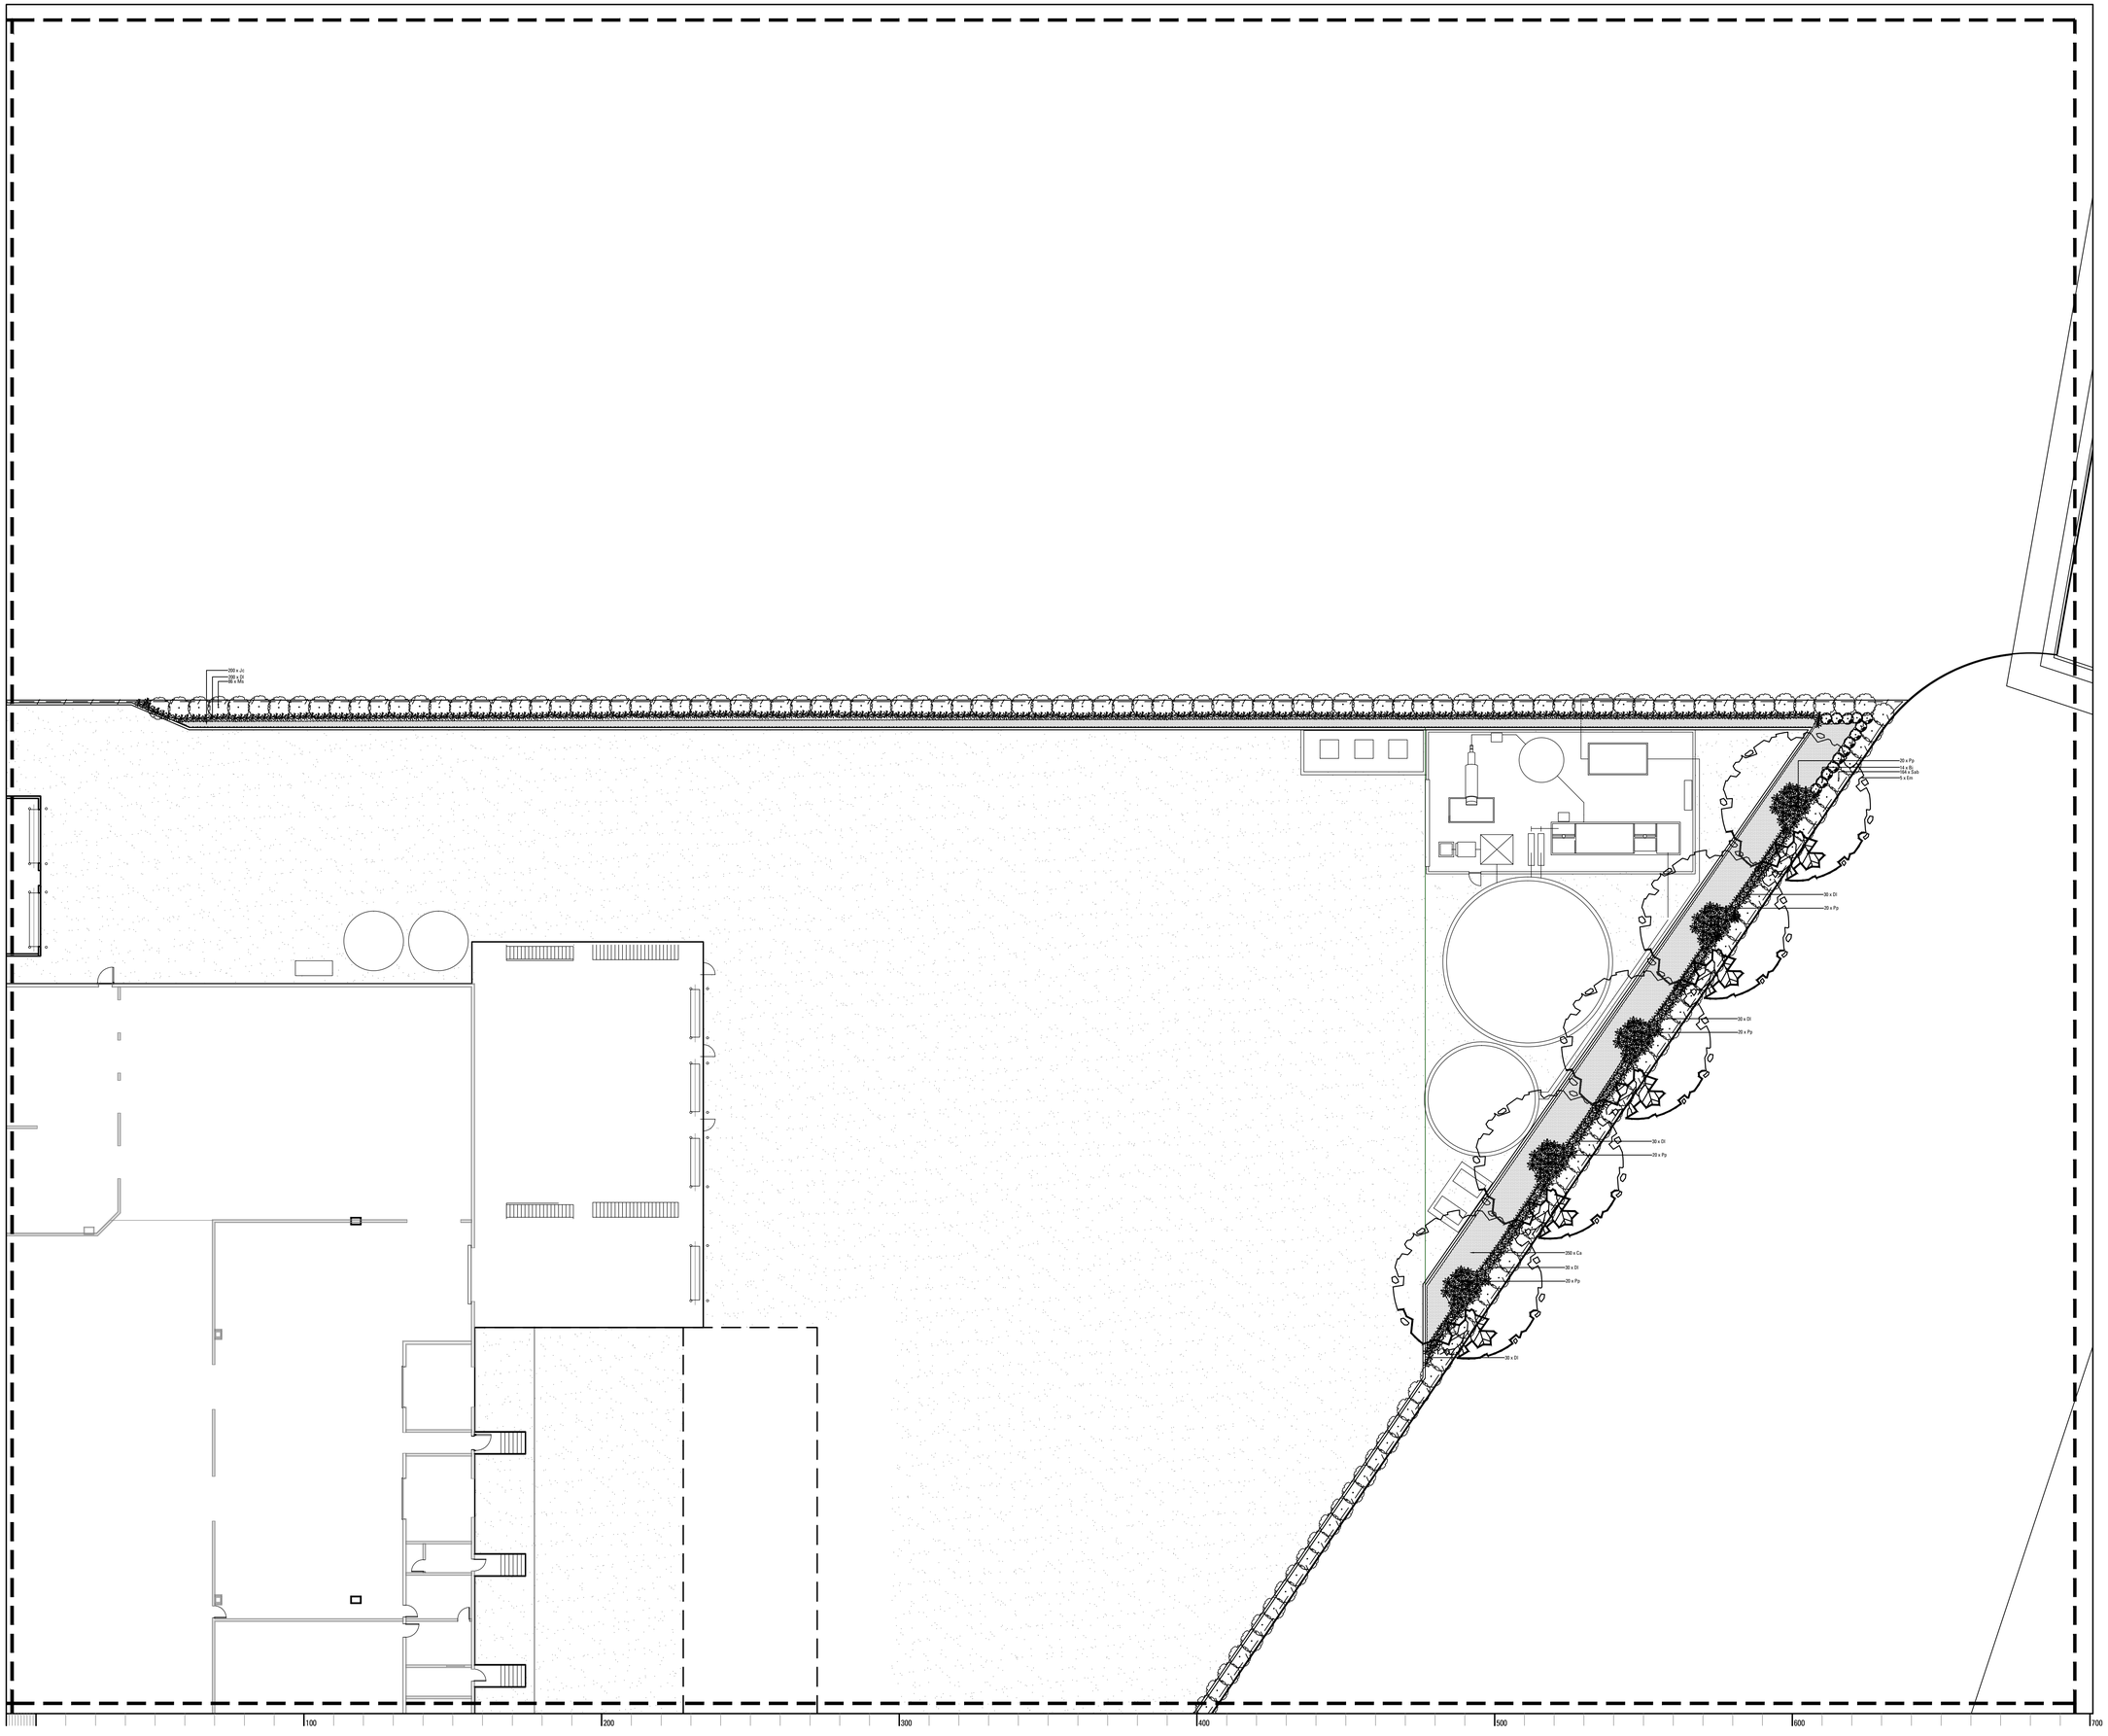

Notes:

Copyright remains the property of Arcadia Landscape Architecture Pty Ltd.

Use only figured dimensions. Any other required dimensions are to be referred to and supplied by the landscape architect.

All discrepancies to be referred to the project manager and Arcadia Landscape Architecture Pty Ltd prior to construction.

Ensure compliance with the Building Code of Australia and all relevant Australian Standards and Authority Requirements.

Key Plan:

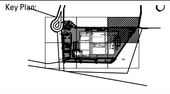

Client:

CIP

Landscape Architect:

Arcadia
LANDSCAPE ARCHITECTURE
lower deck jones bay wharf suite 68 / 26-32 pirrama rd
pyrmont 2009 nsw p 61 2 9571 6259 f 61 2 9571 7930

Project:

Food Processing and Packaging Facility

Part Lot 2304 Templar Road, Erskine Park

Stage of works:

DEVELOPMENT APPLICATION

Drawing Name:

LANDSCAPE- DETAIL PLAN

Scale: 1:100 @ A1

0 1 2 3 4 5m

Job Number:	Drawing Number:	Issue:
13-131	202	A

A1

100 200 300 400 500 600 700

Issue	Revision Description	Drawn	Check	Date
A	Development Application	MS	AL	30.07.2013
-	-	-	-	--.--.----
-	-	-	-	--.--.----
LEGEND

- EXISTING TREES TO BE RETAINED
- PROPOSED PLANTING
- PROPOSED SHRUB AND ACCENT PLANTING
- PROPOSED GROUNDCOVER PLANTING
- PROPOSED MATRIX PLANTING
- PROPOSED CONCRETE PAVING
- PROPOSED DRIVEWAY

PLANTING MATRIX
Refer To Detail

Notes:

Copyright remains the property of Arcadia Landscape Architecture Pty Ltd.

Use only figured dimensions. Any other required dimensions are to be referred to and supplied by the landscape architect.

All discrepancies to be referred to the project manager and Arcadia Landscape Architecture Pty Ltd prior to construction.

Ensure compliance with the Building Code of Australia and all relevant Australian Standards and Authority Requirements.

Key Plan:

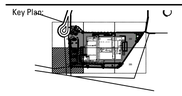

Client:

CIP

Landscape Architect:

Arcadia
LANDSCAPE ARCHITECTURE
lower deck jones bay wharf suite 68 / 26-32 pirrama rd
pyrmont 2009 nsw p 61 2 9571 6259 f 61 2 9571 7930

Project:

Food Processing and Packaging Facility

Part Lot 2304 Templar Road, Erskine Park

Stage of works:

DEVELOPMENT APPLICATION

Drawing Name:

LANDSCAPE- DETAIL PLAN

Scale: 1:100 @ A1

0 1 2 3 4 5m

Job Number:	Drawing Number:	Issue:
13-131	203	A

A1

100 200 300 400 500 600 700

Issue	Revision Description	Drawn	Check	Date
A	Development Application	MS	AL	50.07.2013
-	-	-	-	--.--.----
-	-	-	-	--.--.----
LEGEND

- EXISTING TREES TO BE RETAINED
- PROPOSED PLANTING
- PROPOSED SHRUB AND ACCENT PLANTING
- PROPOSED GROUNDCOVER PLANTING
- PROPOSED MATRIX PLANTING
- PROPOSED CONCRETE PAVING
- PROPOSED DRIVEWAY

Notes:

Copyright remains the property of Arcadia Landscape Architecture Pty Ltd.

Use only figured dimensions. Any other required dimensions are to be referred to and supplied by the landscape architect.

All discrepancies to be referred to the project manager and Arcadia Landscape Architecture Pty Ltd prior to construction.

Ensure compliance with the Building Code of Australia and all relevant Australian Standards and Authority Requirements.

Key Plan:

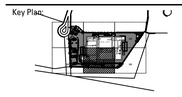

Client:

CIP

Landscape Architect:

Arcadia
LANDSCAPE ARCHITECTURE
lower deck jones bay wharf suite 68 / 26-32 pirrama rd
pyrmont 2009 nsw p 61 2 9571 6259 f 61 2 9571 7930

Project:

Food Processing and Packaging Facility

Part Lot 2304 Templar Road, Erskine Park

Stage of works:

DEVELOPMENT APPLICATION

Drawing Name:

LANDSCAPE- DETAIL PLAN

Scale: 1:100 @ A1

0 1 2 3 4 5m

Job Number:	Drawing Number:	Issue:
13-131	204	A

A1

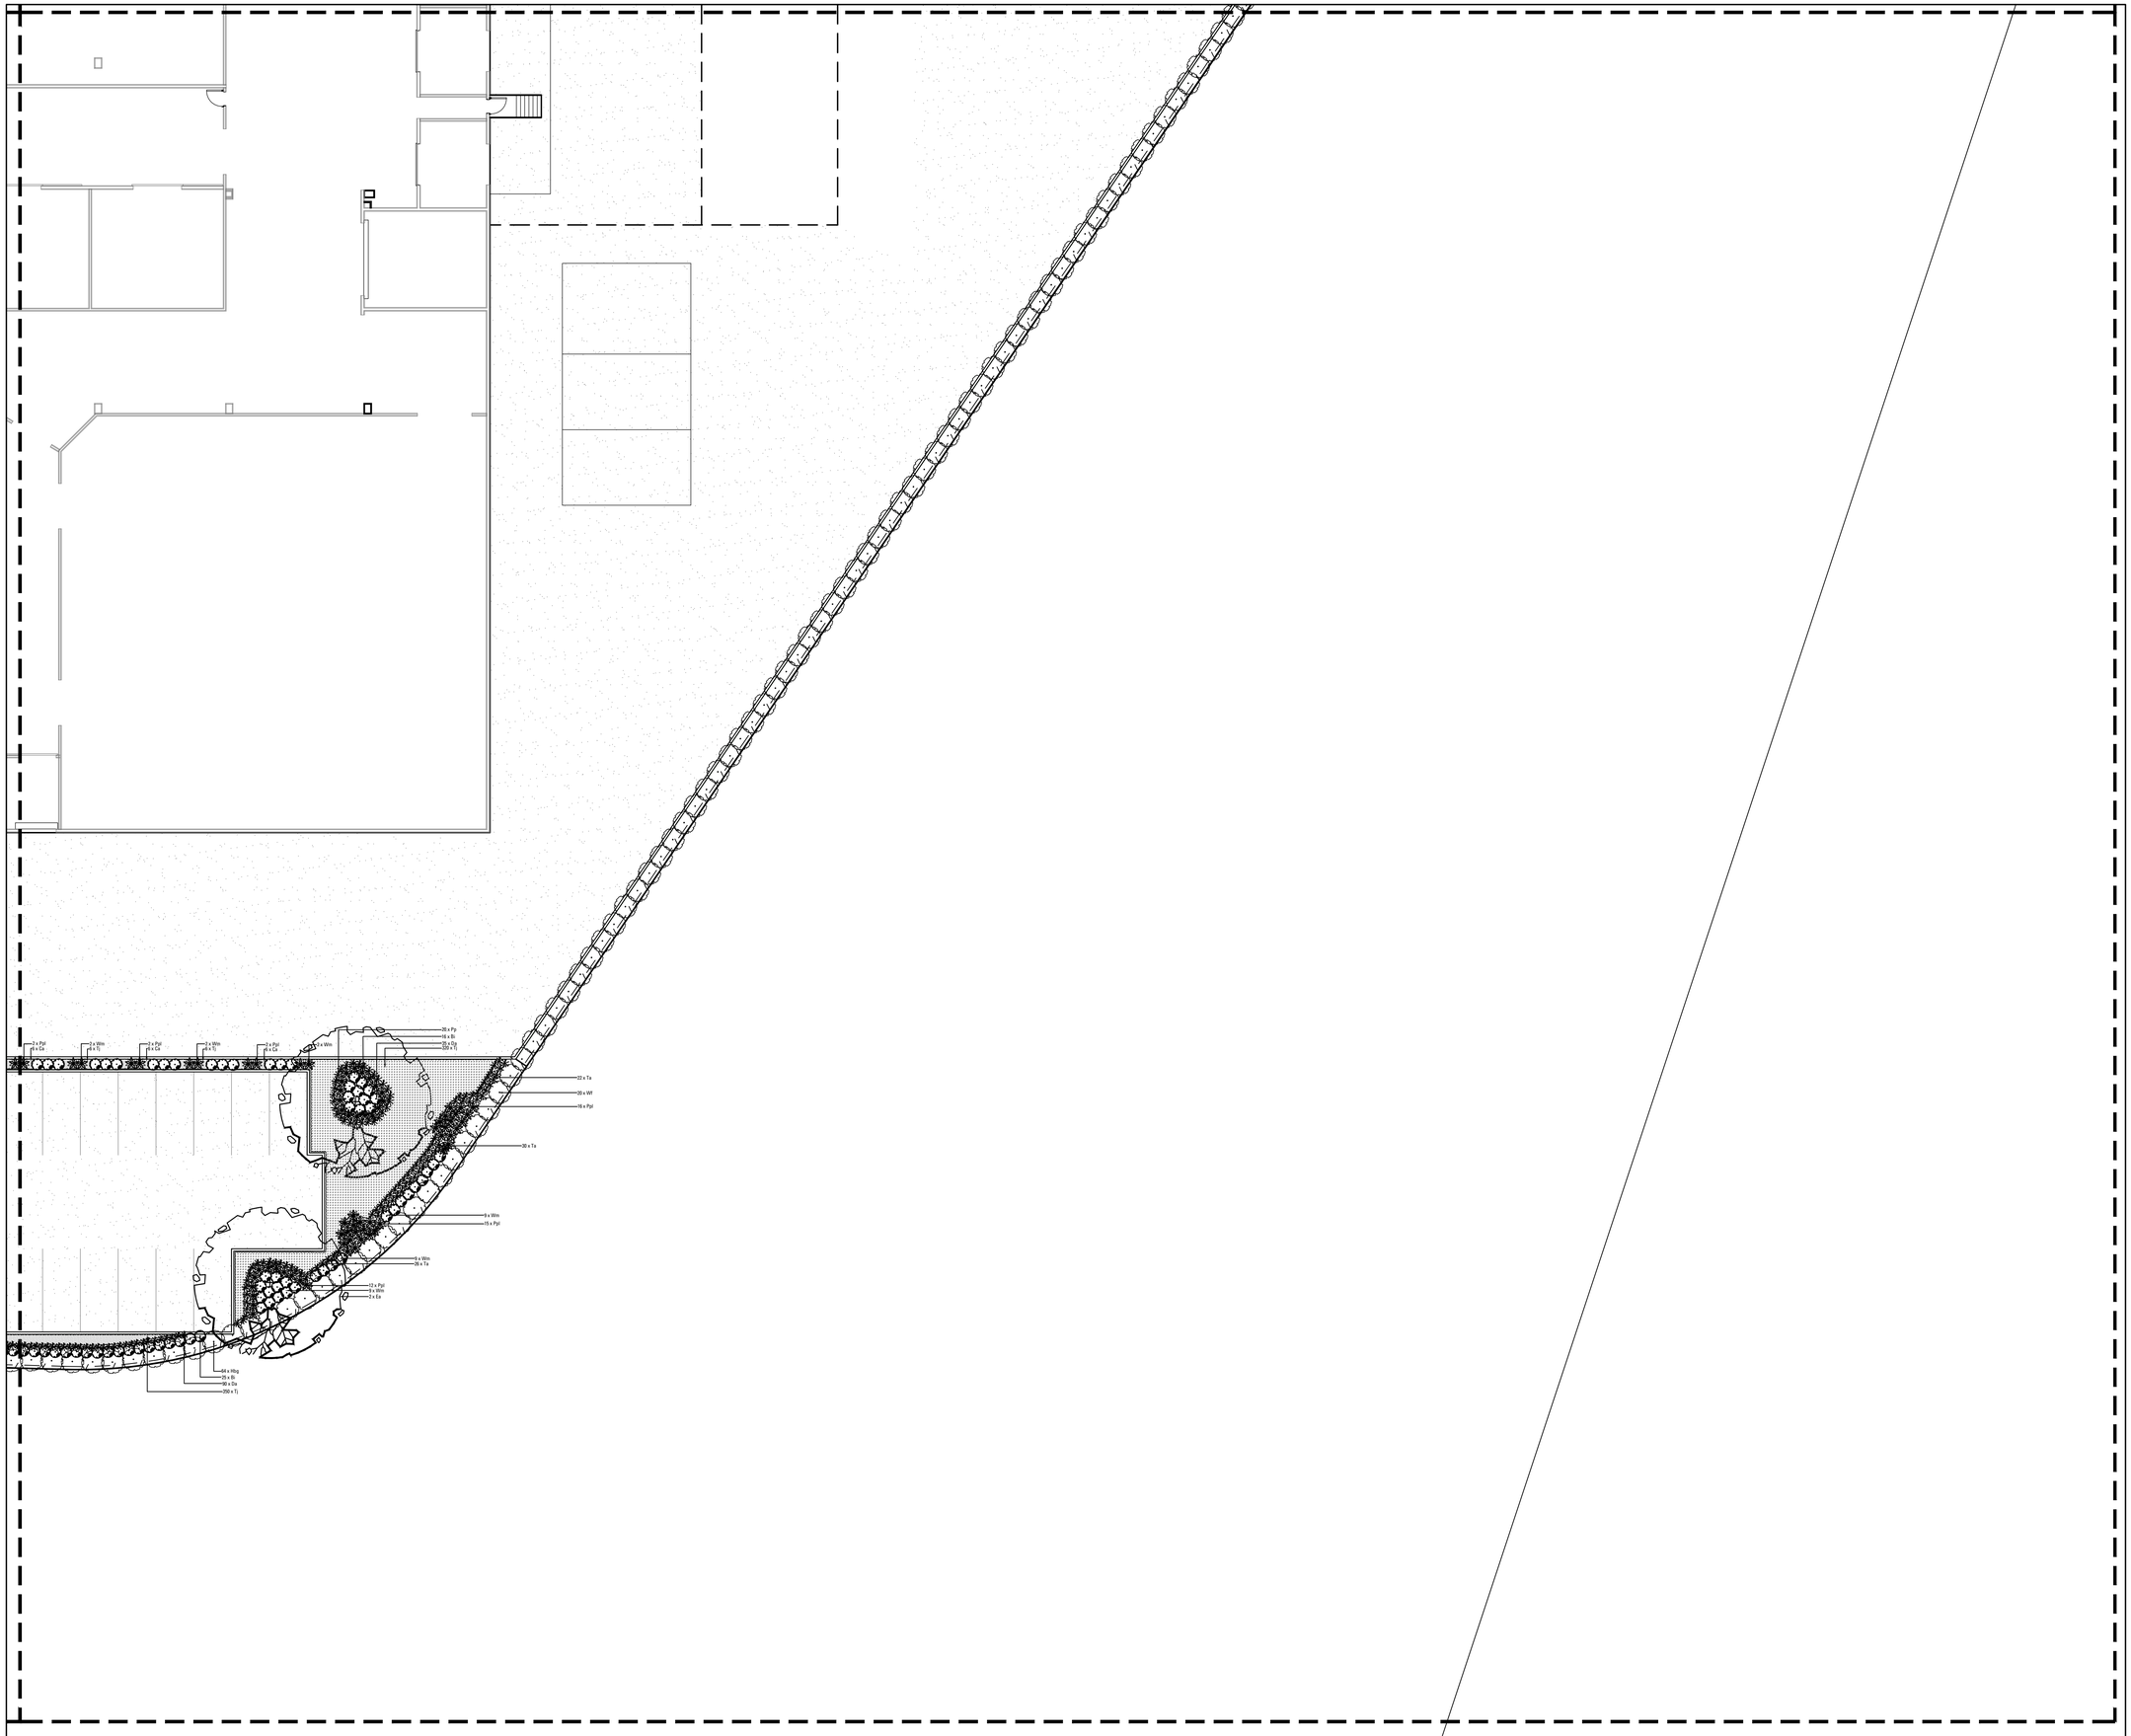

Issue	Revision Description	Drawn	Check	Date
A	Development Application	MS	AL	50.07.2013
-	-	-	-	--.--.----
-	-	-	-	--.--.----
LEGEND

- EXISTING TREES TO BE RETAINED
- PROPOSED PLANTING
- PROPOSED SHRUB AND ACCENT PLANTING
- PROPOSED GROUNDCOVER PLANTING
- PROPOSED MATRIX PLANTING
- PROPOSED CONCRETE PAVING
- PROPOSED DRIVEWAY

Notes:

Copyright remains the property of Arcadia Landscape Architecture Pty Ltd.

Use only figured dimensions. Any other required dimensions are to be referred to and supplied by the landscape architect.

All discrepancies to be referred to the project manager and Arcadia Landscape Architecture Pty Ltd prior to construction.

Ensure compliance with the Building Code of Australia and all relevant Australian Standards and Authority Requirements.

Key Plan:

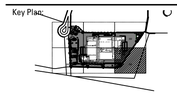

Client:

CIP

Landscape Architect:

Arcadia
LANDSCAPE ARCHITECTURE
lower deck jones bay wharf suite 68 / 26-32 pirrama rd
pyrmont 2009 nsw p 61 2 9571 6259 f 61 2 9571 7930

Project:

Food Processing and Packaging Facility

Part Lot 2304 Templar Road, Erskine Park

Stage of works:

DEVELOPMENT APPLICATION

Drawing Name:

LANDSCAPE- DETAIL PLAN

Scale: 1:100 @ A1

0 1 2 3 4 5m

Job Number:	Drawing Number:	Issue:
13-131	205	A

A1

100 200 300 400 500 600 700

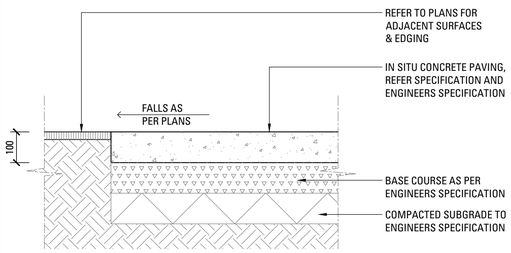

IN SITU CONCRETE PAVING
SCALE 1:10

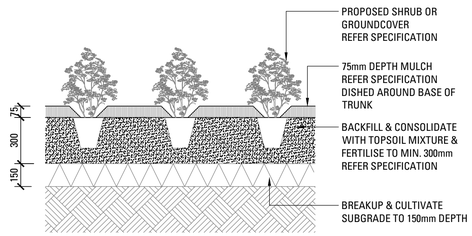

SHRUB OR GROUNDCOVER IN PLANTING BED
SCALE 1:20

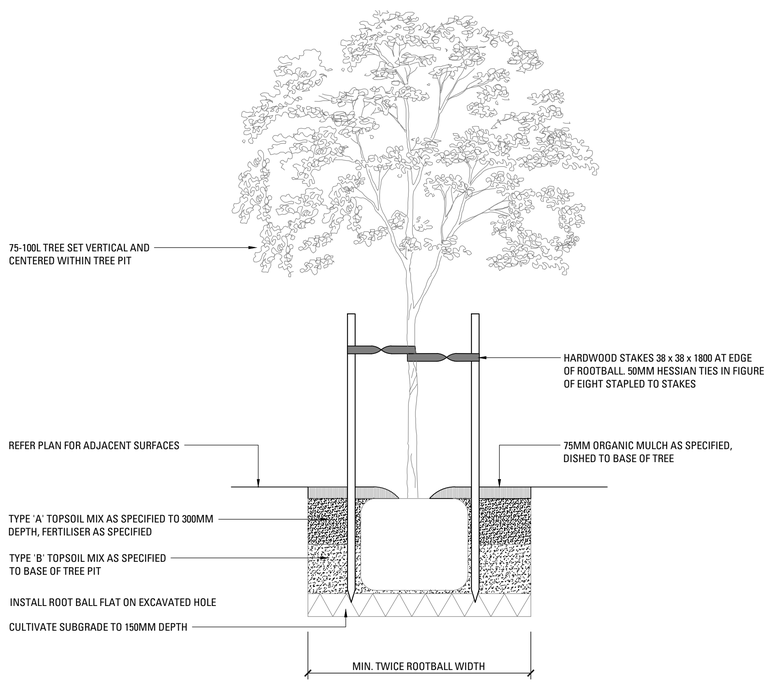

MATURE TREE PLANTING
SCALE 1:20

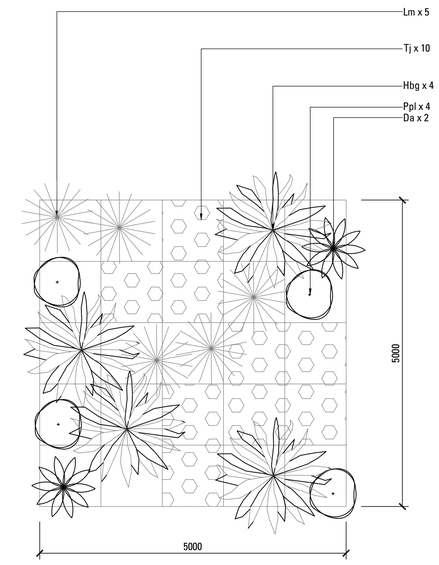

PLANTING MATRIX - NATIVE PLANTING 5m x 5m
SCALE 1:50

LANDSCAPE SPECIFICATION NOTES

SERVICES
BEFORE LANDSCAPE WORK IS COMMENCED THE LANDSCAPE CONTRACTOR IS TO ESTABLISH THE POSITION OF ALL SERVICE LINES AND ENSURE TREE PLANTING IS CARRIED OUT AT LEAST 3 METRES AWAY FROM THESE SERVICES. SERVICE LIDS, VENTS AND HYDRANTS SHALL BE LEFT EXPOSED AND NOT COVERED BY ANY LANDSCAPE FINISHES (TURFING, PAVING, GARDEN BEDS ETC.) FINISH ADJOINING SURFACES FLUSH WITH PIT LIDS.

ABORIST MANAGEMENT OF TREE PROTECTION
A QUALIFIED AND APPROVED ABORIST IS TO BE CONTRACTED TO UNDERTAKE OR MANAGE THE INSTALLATION OF PROTECTIVE FENCING, AND TO UNDERTAKE SUCH MEASURES AS HE DEEMS APPROPRIATE TO PRESERVE THE SUBJECT TREES TO BE RETAINED. THE ARBORIST IS TO BE RETAINED FOR THE ENTIRE CONTRACT PERIOD TO UNDERTAKE ONGOING MANAGEMENT AND REVIEW OF THE TREES.

DRAINAGE CELL AND FILTER FABRIC
FOR ON-SLAB AREAS INSTALL AN APPROVED 'DRAINAGE CELL' PRODUCT TO COMPREHENSIVELY COVER THE BOTTOM OF ALL PLANTERS. OVER DRAINAGE CELL TO ON-SLAB AREAS, A POLYFELT GEOTEXTILE LINING (AS SUPPLIED BY 'POLYFELT TS' OR APPROVED EQUIVALENT) IS TO BE INSTALLED TO COVER THE BOTTOM OF ALL PLANTERS, TURNED UP 300MM AND TAPED TO THE PLANTER SIDES TO ENSURE SOIL MIX DOES NOT ESCAPE INTO DRAINAGE OUTLETS/HOLES. INSTALL MIN. 50MM COARSE RIVER SAND OVER ALL GEOTEXTILE LINING PRIOR TO INSTALLATION OF SOIL MIX.

PLANTING MIXTURE
SHALL BE HOMOGENOUS BLEND OF SOIL AND ADDITIVES IN THE FOLLOWING PROPORTIONS:
EXISTING SITE SOIL IF SUITABLE OR
IMPORTED TOPSOIL 50%
COMPOST 30%
D/W SAND 20%
SOIL TESTING OF EXISTING SITE SOIL IS TO BE UNDERTAKEN TO ASSESS SUITABILITY OF USE AS PLANTING TOPSOIL AND COMPLIANCE WITH AUSTRALIAN STANDARDS.

MULCH APPLICATION
PLACE MULCH TO THE REQUIRED DEPTH, (REFER TO DRAWINGS) CLEAR OF PLANT STEMS, AND RAKE TO AN EVEN SURFACE FINISHING 25MM BELOW ADJOINING LEVELS. ENSURE MULCH IS WATERED IN AND TAMPED DOWN DURING INSTALLATION.

MULCH TYPE
PINE BARK: FROM MATURE TREES, GRADED IN SIZE FROM 15MM TO 30MM, FREE FROM WOOD SLIVERS. DARK BROWN IN COLOUR AND TEXTURE.

COMPOST
SHALL BE FOREST MULCH, OR OTHER APPROVED MATERIAL, FREE FROM HARMFUL CHEMICALS, GRASS AND WEED GROWTH AND WITH NEUTRAL PH. PROVIDE A CERTIFICATE OF PROOF OF PH UPON REQUEST.

PLANT MATERIAL
ALL PLANTS SUPPLIED ARE TO CONFORM WITH THOSE SPECIES LISTED IN THE PLANT SCHEDULE ON THE DRAWINGS. GENERALLY PLANTS SHALL BE VIGOROUS, WELL ESTABLISHED, HARDENED OFF, OF GOOD FORM CONSISTENT WITH SPECIES OR VARIETY, NOT SOFT OR FORCED, FREE FROM DISEASE OR INSECT PESTS WITH LARGE HEALTHY ROOT SYSTEMS AND NO EVIDENCE OF HAVING BEEN RESTRICTED OR DAMAGED. TREES SHALL HAVE A LEADING SHOOT. IMMEDIATELY REJECT DRIED OUT, DAMAGED OR UNHEALTHY PLANT MATERIAL BEFORE PLANTING. ALL STOCK IS TO BE CONTAINER GROWN FOR A MINIMUM OF SIX (6) MONTHS PRIOR TO DELIVERY TO SITE

FERTILISER MASS PLANTING AREAS:
FERTILISER SHALL BE 'NUTRICOTE' OR APPROVED EQUIVALENT IN GRANULE FORM INTENDED FOR SLOW RELEASE OF PLANT NUTRIENTS OVER A PERIOD OF APPROXIMATELY NINE MONTHS. THOROUGHLY MIX FERTILISER WITH PLANTING MIXTURE AT THE RECOMMENDED RATE, PRIOR TO INSTALLING PLANTS.

STAKING AND TYING
STAKES SHALL BE STRAIGHT HARDWOOD, FREE FROM KNOTS AND TWISTS, POINTED AT ONE END AND
SIZED ACCORDING TO SIZE
OF PLANTS TO BE STAKED.
A. 5-15 LITRE SIZE PLANT 1X(1200X25X25MM)
B. 35-75 LITRE SIZE PLANT 2X(1500X38X38MM)
C. 100-GREATER THAN 200LITRE 3X(1800X50X50MM)
TIES SHALL BE 50MM WIDE HESSIAN WEBBING OR APPROVED EQUIVALENT NAILED OR STAPLED TO STAKE. DRIVE STAKES A MINIMUM ONE THIRD OF THEIR LENGTH, AVOIDING DAMAGE TO THE ROOT SYSTEM, ON THE WINDWARD SIDE OF THE PLANT.

IRRIGATION SYSTEM
SUPPLY AN AUTOMATIC WATERING SYSTEM USING 'TORO IRRIGATION SYSTEM' OR SIMILAR APPROVED. WITH MICRO-JET SPRINKLER HEADS AND LOW DENSITY, RUBBER MODIFIED POLYPROPYLENE RETICULATION, TO INCLUDE FILTERS, BENDS JUNCTIONS, ENDS AND OTHER ANCILLARY EQUIPMENT. THE LANDSCAPER SHALL NOMINATE HIS SOURCE OF SUPPLY FOR THE WATERING SYSTEM AND OBTAIN APPROVAL FROM THE SUPERINTENDENT BEFORE PLACING ORDERS FOR EQUIPMENT OR SUPPLY.

A SCHEMATIC PLAN OF THE PROPOSED IRRIGATION SYSTEM IS TO BE PREPARED BY THE CONTRACTOR, SHOWING SOLENOIDS, PIPE DIAMETERS, AND ALL NOZZLE AND TRICKLE ATTACHMENT TYPES (INCLUDING SPRAY/HEAD ANGLE), FOR REVIEW BY THE SUPERINTENDENT PRIOR TO INSTALLATION

THE CONTRACTOR IS TO LIASE WITH THE HYDRAULIC ENGINEER AND COUNCIL AS NECESSARY, TO ENSURE THE THE IRRIGATION SYSTEM CONFORMS WITH ALL THE COUNCIL AND WATER BOARD CODES AND REQUIREMENTS.

PROVIDE AN AUTOMATIC CONTROLLER THAT PROVIDES FOR TWO WEEK SCHEDULING AND HOURLY MULTI-CYCLE OPERATION. THE CONTROLLER SHALL MANUAL OVERRIDE. PROGRAMMING SHALL BE UNDERTAKEN BY THE CONTRACTOR WHO SHALL ADVISE ON THE OPERATION OF THE SYSTEM.

PROVISION OF SECURE HOUSING FOR THE AUTOMATIC IRRIGATION CONTROLLER TO BE LOCATED IN ASSOCIATION WITH THE LANDSCAPE CONTRACTOR AND LOCATION CONFIRMED BY THE SUPERINTENDENT. WIRING TO CONNECT REMOTE SOLENOID LOCATIONS IS TO BE PROVIDED. THE CONTROLLER SHALL BE LOCATED IN A DRY PLACE, PROTECTED FROM THE WEATHER, AND ALL CABLE CONNECTIONS SHALL BE MADE WITH WATERPROOF CONNECTORS.

WATER SUPPLY POINTS TO BE SUPPLIED BY CIP.
IT SHALL BE THE CONTRACTOR`S RESPONSIBILITY TO ENSURE AND GUARANTEE SATISFACTORY OPERATION OF THE IRRIGATION SYSTEM.

AFTER THE SYSTEM HAS BEEN INSTALLED TO THE SATISFACTION OF THE SUPERINTENDENT, THE INSTALLATION SHALL BE TESTED UNDER KNOWN WORKING CONDITIONS. ACCEPTANCE OF THE INSTALLED PLANT AND EQUIPMENT SHALL BE SUBJECT TO THESE BEING SATISFACTORY.

TREATED PINE TIMBER EDGING
TIMBER EDGE: 100 X 25MM CCA TREATED RADIATA PINE TIMBER STAKES: 50 X 50 X 500MM CCA TREATED RADIATA PINE-SHARPENED AT ONE END. INSTALL IN LOCATIONS SHOWN ON THE DRAWINGS FLUSH TO FINISHED SURFACE LEVELS.

LANDSCAPE MAINTENANCE PROGRAM

MAINTENANCE SHALL MEAN THE CARE AND MAINTENANCE OF THE LANDSCAPE WORKS BY ACCEPTED HORTICULTURAL PRACTICE AS RECTIFYING ANY DEFECTS THAT BECOME APPARENT IN THE LANDSCAPE WORKS UNDER NORMAL USE. THIS SHALL INCLUDE, BUT SHALL NOT BE LIMITED TO, WATERING, MOWING, FERTILISING, RESEEDING, RETURFING, WEEDING, PEST AND DISEASE CONTROL, STAKING AND TYING, REPLANTING, CULTIVATION, PRUNING, AERATING, RENOVATING, TOP DRESSING, MAINTAINING THE SITE IN A NEAT AND TIDY CONDITION AS FOLLOWS:-

GENERAL
THE LANDSCAPE CONTRACTOR SHALL MAINTAIN THE LANDSCAPE WORKS FOR THE TERM OF THE MAINTENANCE (OR PLANT ESTABLISHMENT) PERIOD TO THE SATISFACTION OF THE COUNCIL. THE LANDSCAPE CONTRACTOR SHALL ATTEND TO THE SITE ON A WEEKLY BASIS. THE MAINTENANCE PERIOD SHALL COMMENCE AT PRACTICAL COMPLETION AND CONTINUE FOR A PERIOD OF TWENTY SIX (26) WEEKS.

WATERING
GRASS, TREES AND GARDEN AREAS SHALL BE WATERED REGULARLY SO AS TO ENSURE CONTINUOUS HEALTHY GROWTH.

RUBBISH REMOVAL
DURING THE TERM OF THE MAINTENANCE PERIOD THE LANDSCAPE CONTRACTOR SHALL REMOVE RUBBISH THAT MAY OCCUR AND REOCCUR THROUGHOUT THE MAINTENANCE PERIOD. THIS WORK SHALL BE CARRIED OUT REGULARLY SO THAT AT WEEKLY INTERVALS THE AREA MAY BE OBSERVED IN A COMPLETELY CLEAN AND TIDY CONDITION.

REPLACEMENTS
THE LANDSCAPE CONTRACTOR SHALL REPLACE ALL PLANTS THAT ARE MISSING, UNHEALTHY OR DEAD AT THE LANDSCAPE CONTRACTOR'S COST. REPLACEMENTS SHALL BE OF THE SAME SIZE, QUALITY AND SPECIES AS THE PLANT THAT HAS FAILED UNLESS OTHERWISE DIRECTED BY THE LANDSCAPE ARCHITECT. REPLACEMENTS SHALL BE MADE ON A CONTINUING BASIS NOT EXCEEDING TWO (2) WEEKS AFTER THE PLANT HAS DIED OR IS SEEN TO BE MISSING.

STAKES AND TIES
THE LANDSCAPE CONTRACTOR SHALL REPLACE OR ADJUST PLANT STAKES, AND TREE GUARDS AS NECESSARY OR AS DIRECTED BY THE LANDSCAPE ARCHITECT. REMOVE STAKES AND TIES AT THE END OF THE MAINTENANCE PERIOD IF SO DIRECTED.

PRUNING
TREES AND SHRUBS SHALL BE PRUNED AS DIRECTED BY THE LANDSCAPE ARCHITECT. PRUNING WILL BE DIRECTED AT THE MAINTENANCE OF THE DENSE FOLIAGE OR MISCELLANEOUS PRUNING AND BENEFICIAL TO THE CONDITION OF THE PLANTS. ANY DAMAGED GROWTH SHALL BE PRUNED. ALL PRUNED MATERIAL SHALL BE REMOVED FROM THE SITE.

MULCHED SURFACES
ALL MULCHED SURFACES SHALL BE MAINTAINED IN A CLEAN AND TIDY CONDITION AND RE REINSTATED IF NECESSARY TO ENSURE THAT A DEPTH OF 75MM IS MAINTAINED. ENSURE MULCH IS KEPT CLEAR OF PLANT STEMS AT ALL TIMES.

PEST AND DISEASED CONTROL
THE LANDSCAPE CONTRACTOR SHALL SPRAY AGAINST INSECT AND FUNGUS INFESTATION WITH ALL SPRAYING TO BE CARRIED OUT IN ACCORDANCE WITH THE MANUFACTURER'S DIRECTIONS. REPORT ALL INSTANCES OF PESTS AND DISEASES (IMMEDIATELY THAT THEY ARE DETECTED) TO THE LANDSCAPE ARCHITECT.

WEED ERADICATION
ERADICATE WEEDS BY ENVIRONMENTALLY ACCEPTABLE METHODS USING A NON-RESIDUAL GLYPHOSATE HERBICIDE (EG. 'ROUNDUP') IN ANY OF ITS REGISTERED FORMULAE, AT THE RECOMMENDED MAXIMUM RATE. REGULARLY REMOVE BY HAND, WEED GROWTH THAT MAY OCCUR OR RECUR THROUGHOUT GRASSED, PLANTED AND MULCHED AREAS. REMOVE WEED GROWTH FROM AN AREA 750MM DIAMETER AROUND THE BASE OF TREES IN GRASSED AREAS. CONTINUE ERADICATION THROUGHOUT THE COURSE OF THE WORKS AND DURING THE MAINTENANCE PERIOD.

SOIL SUBSIDENCE
ANY SOIL SUBSIDENCE OR EROSION WHICH MAY OCCUR AFTER THE SOIL FILLING AND PREPARATION OPERATIONS SHALL BE MADE GOOD BY THE LANDSCAPE CONTRACTOR AT NO COST TO THE CLIENT.

13-131 PLANT SCHEDULE

CODE	BOTANIC NAME	COMMON NAME	MATURE SIZE (h x w) (m)	PROPOSED POT SIZE	QUANTITY
	TREES & PALMS				
Bc	*Backhousia myrtifolia*	Grey Myrtle	10 x 5	45L	11
Bse	*Banksia serrata*	Old Man Banksia	6 x 2	45L	2
Ea	*Eucalyptus amplifolia*	Cabbage Gum	20 x 10	45L	5
Em	*Eucalyptus moluccana*	Grey Box	20 x 10	45L	6
Ll	*Leptospermum trinervium*	Paperbark Tea Tree	5 x 3	45L	8
Md	*Melaleuca decora*	White Cloud Tree	6 x 4	45L	20
	SHRUBS & ACCENTS				
Bgc	*Banksia spinulosa 'Giant Candles'*	Giant Candles Banksia	1.5 x 1	200mm	87
Ce	*Callistemon citrinus 'Endeavor'*	Red Bottlebrush	3 x 2	200mm	226
Hbg	*Hebe 'Blue Gem'*	Blue Veronica	1 x 1	200mm	136
Ms	*Melaleuca 'Snowstorm'*	Dwarf Paperbark	1.5 x 1.5	200mm	160
Sab	*Syzygium 'Aussie Boomer'*	Aussie Boomer Lilly Pilly	2 x 1.5	200mm	272
Wt	*Westringia fruticosa*	Coastal Rosemary	1.5 x 1.5	200mm	102
	GRASSES & RUSHES				
Dl	*Dianella longifolia*	Smooth Flax-lily	1 x 1	Tubestock	624
Da	*Dichondra sp. A*	Hairy Kidney Weed	0.3 x 1	Tubestock	430
Lm	*Lomandra multiflora*	Many-flowered Mat-rush	1 x 1	Tubestock	219
Pp	*Poa poiformis 'Kingsdale'*	Blue Tussock Grass	0.5 x 0.5	Tubestock	370
Ppl	*Pennisetum 'Purple Lea'*	Purple Lea	1 x 1	Tubestock	640
Ta	*Themeda australis*	Kangaroo Grass	1 x 1	Tubestock	359
	GROUNDCOVERS & CLIMBERS				
Bi	*Banksia integrifolia 'Roller Coaster'*	Banksia	0.5 x 4	Tubestock	433
Ca	*Clematis aristata*	Old Mans Beard	0.25 x 3	Tubestock	786
Eh	*Einadia hastata*	Berry Saltbush	0.3 x 1	Tubestock	402
Jc	*Juniperus conferta*	Shore Juniper	0.25 x 0.5	Tubestock	832
Tj	*Trachelospermum jasminoides*	Star Jasmine	0.25 x 1	Tubestock	1562
Wm	*Westringia fruticosa 'Mundi'*	Native Rosemary	0.4 x 1.5	Tubestock	123

Issue	Revision Description	Drawn	Check	Date
A	Development Application	MS	AL	50.07.2013
-	-	-	-	--.--.----
-	-	-	-	--.--.----
Notes:

Copyright remains the property of Arcadia Landscape Architecture Pty Ltd.

Use only figured dimensions. Any other required dimensions are to be referred to and supplied by the landscape architect.

All discrepancies to be referred to the project manager and Arcadia Landscape Architecture Pty Ltd prior to construction.

Ensure compliance with the Building Code of Australia and all relevant Australian Standards and Authority Requirements.

Client:
CIP

Landscape Architect:
Arcadia
LANDSCAPE ARCHITECTURE
lower deck jones bay wharf suite 68 / 26-32 pirrama rd
pyrmont 2009 nsw p 61 2 9571 6259 f 61 2 9571 7930

Project:
Food Processing and Packaging Facility
Part Lot 2304 Templar Road, Erskine Park

Stage of works:
DEVELOPMENT APPLICATION

Drawing Name:
LANDSCAPE- DETAILS

Scale: 1:100 @ A1 (0 1 2 3 4 5m)

Job Number: 13-135
Drawing Number: 300
Issue: A

A1