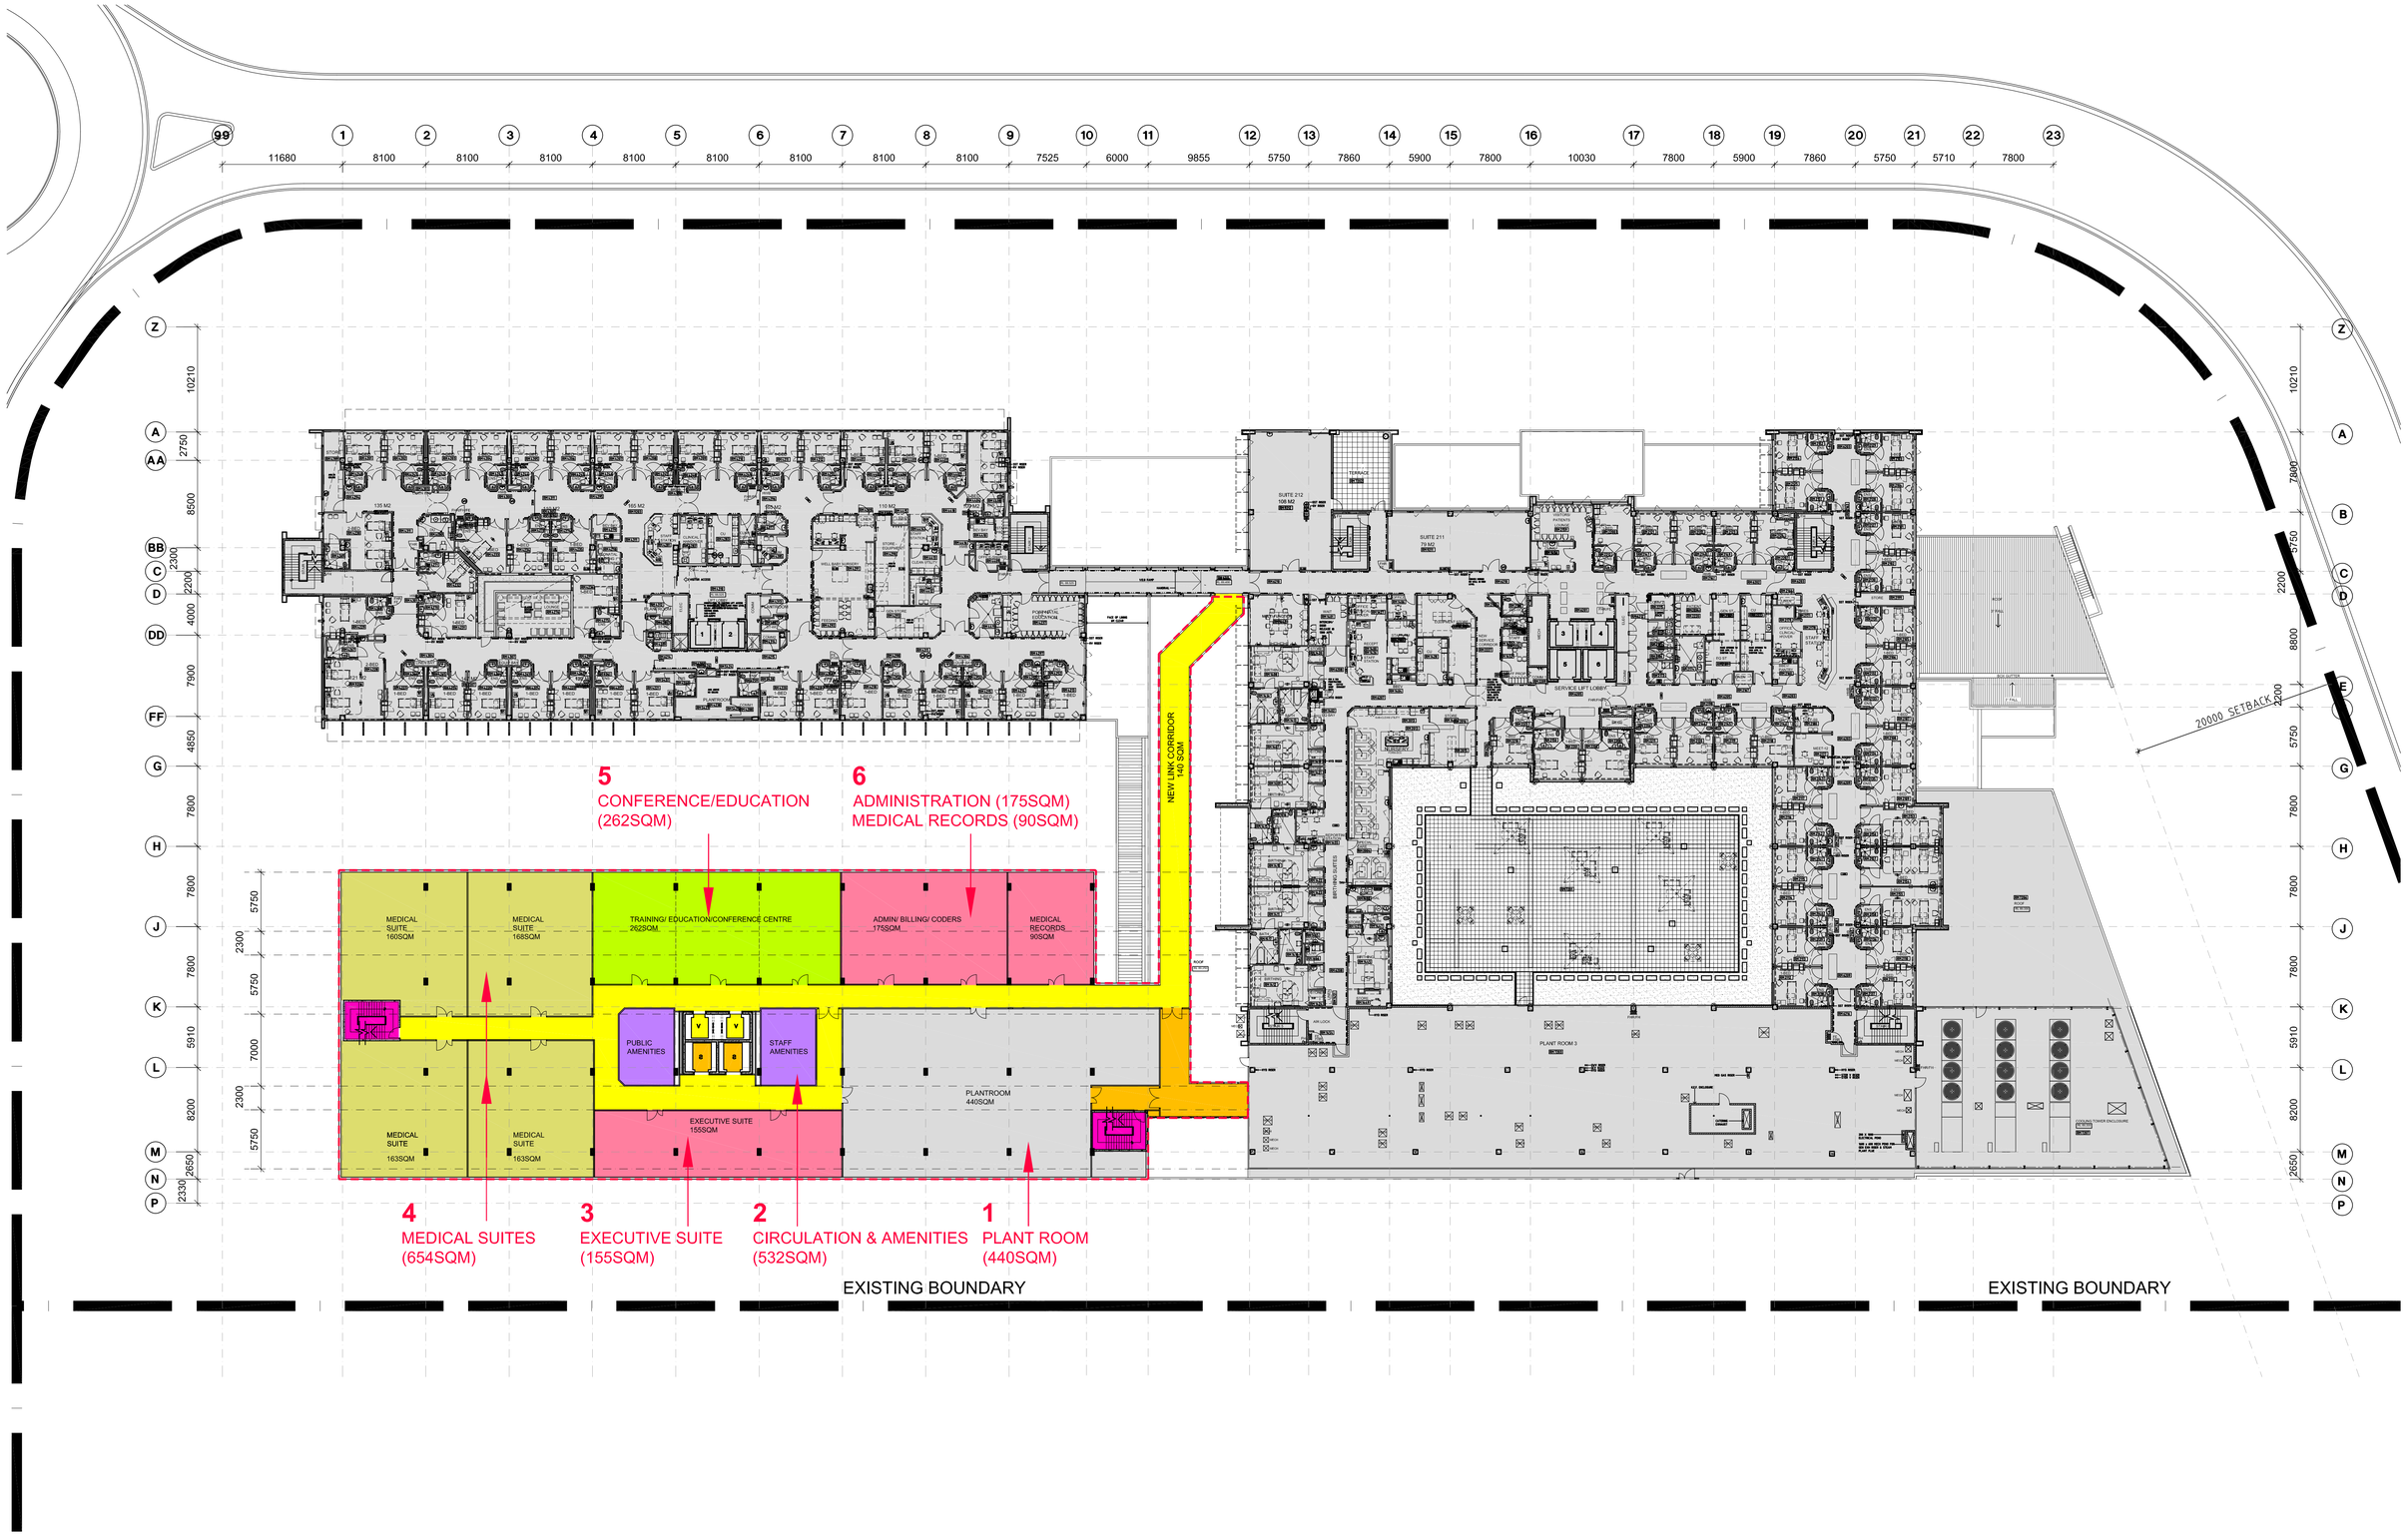

HEALTH PROJECTS INTERNATIONAL

ARCHITECTS AND HEALTH FACILITY PLANNERS
Ground Floor, suite 1, 68 Alfred Street, Milsons Point NSW 2061
Ph: (02)9460 4199
Fax: (02)9460 4299

(c) Copyright HPI

LEVEL 2 - NEW WING
(INDICATIVE FLOOR PLAN)

NORWEST PRIVATE HOSPITAL & MEDICAL CENTRE

for HEALTHSCOPE LIMITED

25 JULY 2013 NWP12-P-2 (NEW WING)
SCALE 1:250 ON B1 PAPER