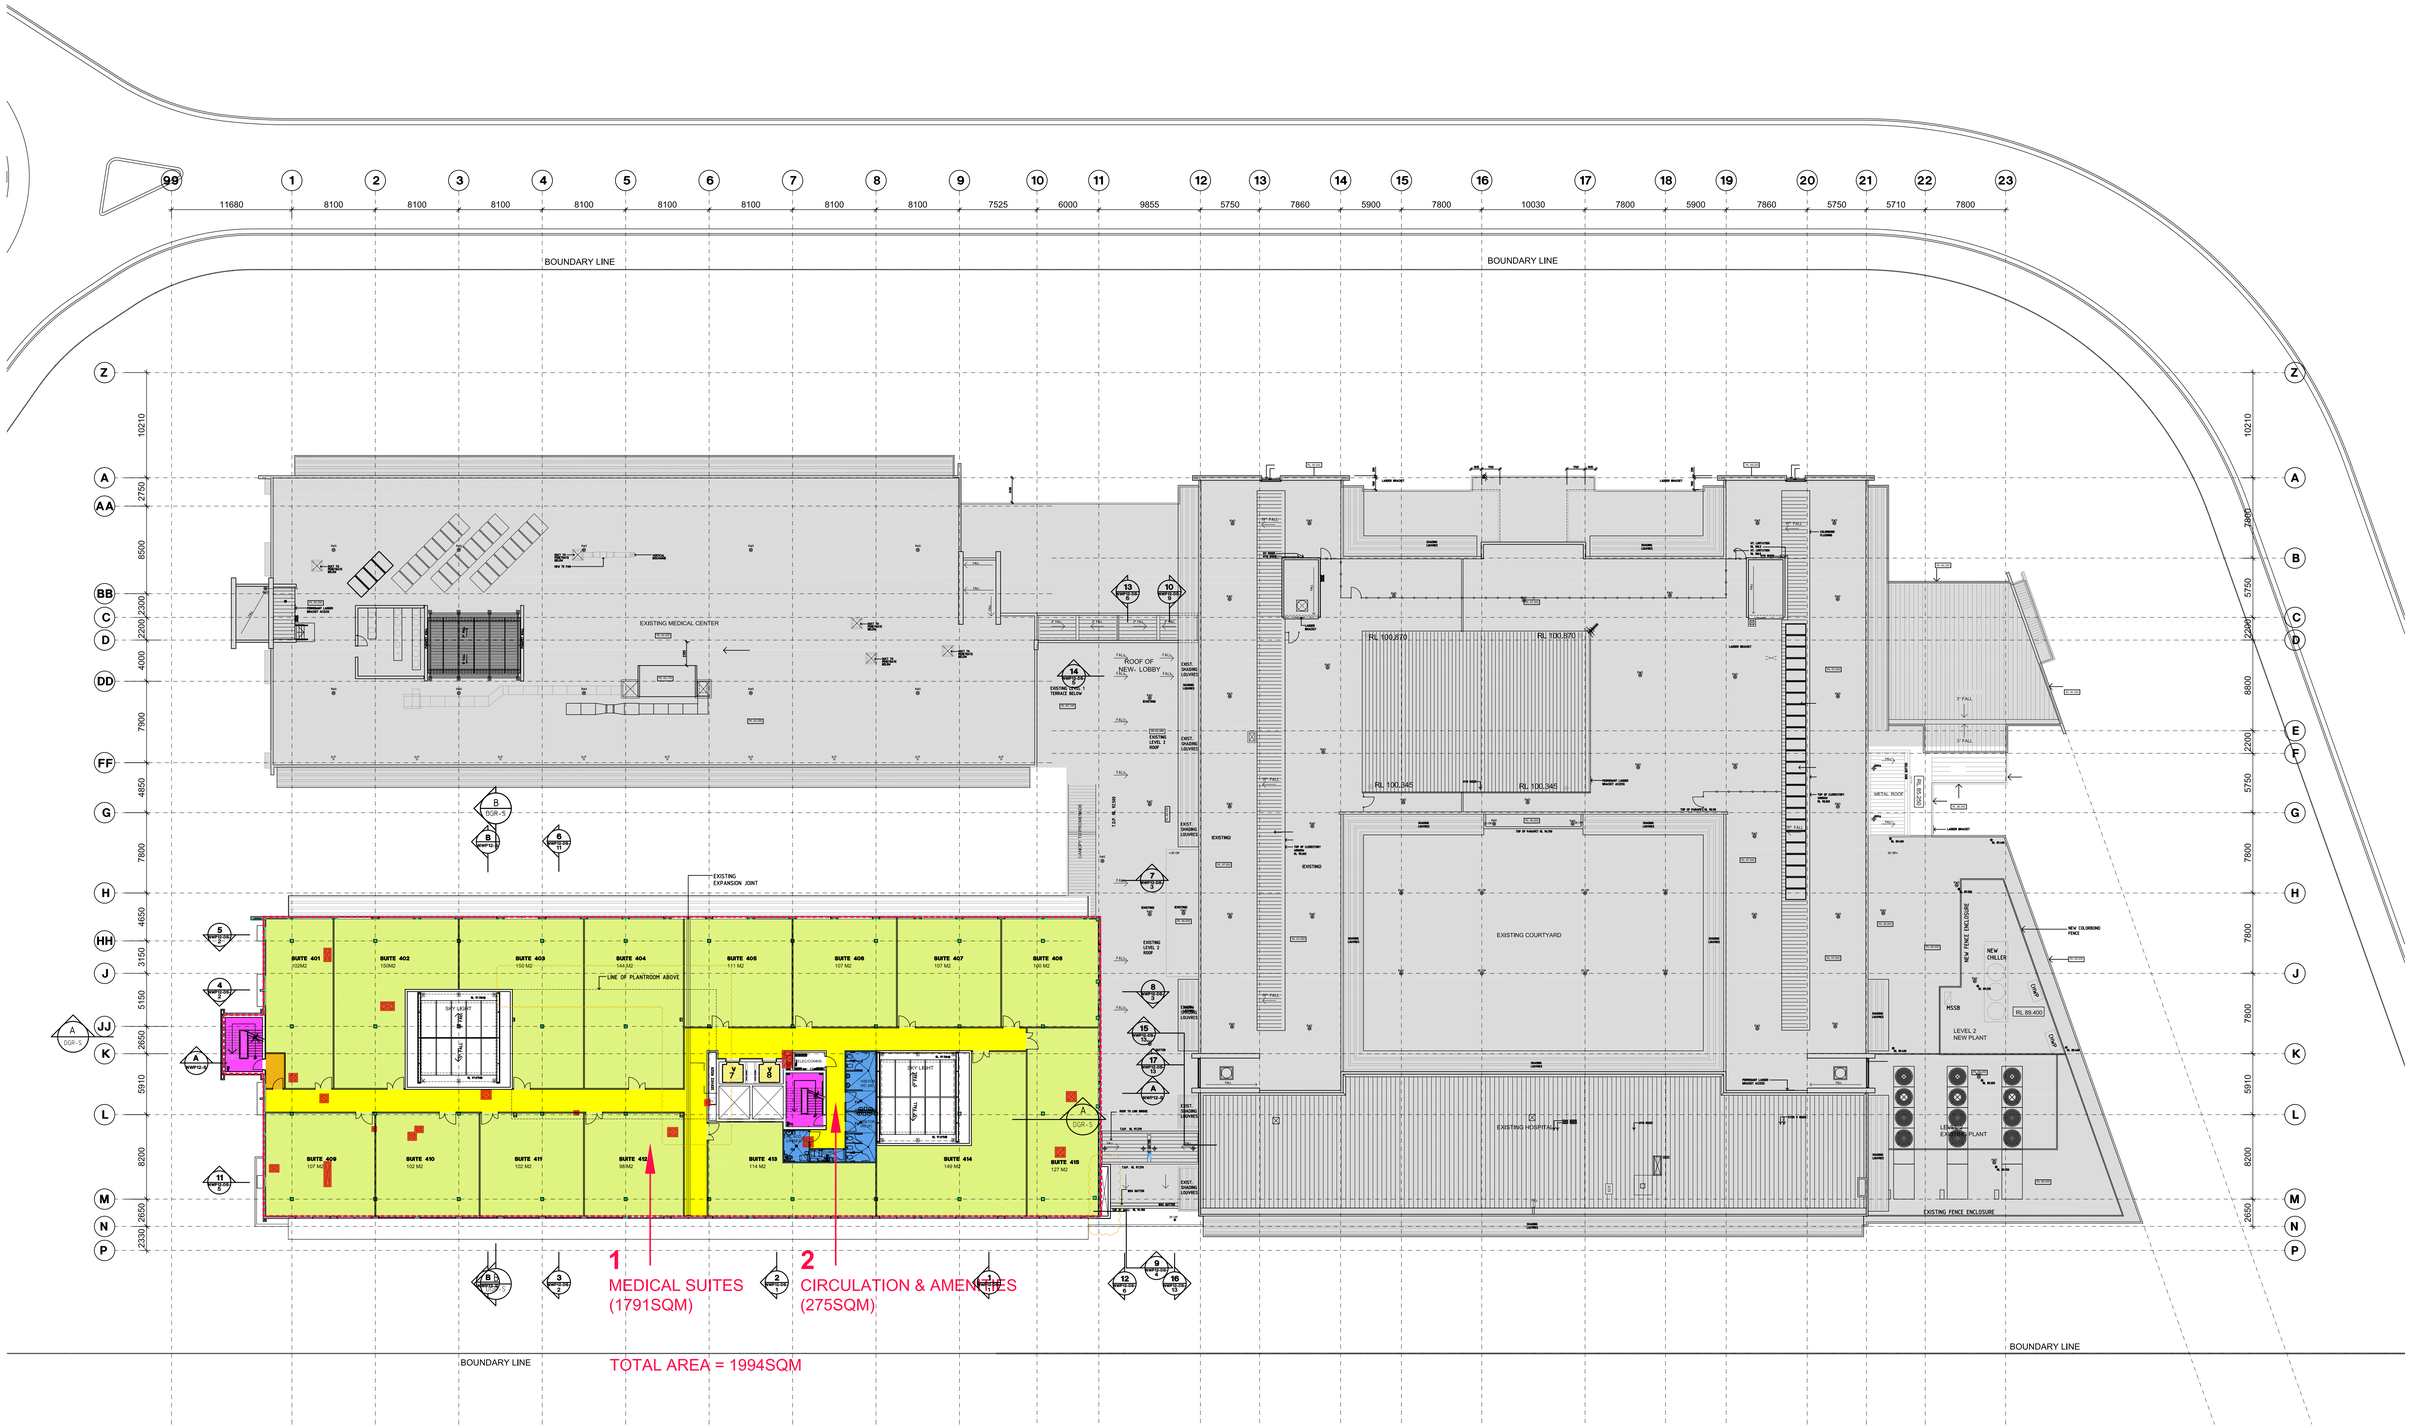


LEGEND

EXISTING CONDITION, NOT IN SCOPE

ISSUED FOR START UP MEETING

USE FIGURED DIMENSIONS ONLY. DO NOT SCALE. ALL DIMENSIONS SHALL BE VERIFIED ON SITE AND DISCREPANCIES IMMEDIATELY BROUGHT TO THE ATTENTION OF THE PROJECT MANAGER FOR RESOLUTION

"CLOUDS" & REVISIONS ARE INTENDED AS GUIDES AND DO NOT NECESSARILY DESCRIBE THE FULL EXTENT OF REVISIONS. ASCERTAIN FULL EXTENT BY COMPARISON WITH PREVIOUS VERSION.

QA CHECK

| Subject | By | Date | Subject | By | Date | Subject | By | Date |
|---|---|---|---|---|---|---|---|---|
| RDS | | | STRUCT | | | PROJ. ARCH | | |
| ARCH | | | SPEC. CONS | | | | | |
| AUT | | | SERV | | | | | |

| REV | REVISION DESCRIPTION | DATE | BY | REV | REVISION DESCRIPTION | DATE | BY | REV | REVISION DESCRIPTION | DATE | BY |
|---|---|---|---|---|---|---|---|---|---|---|---|
| 1 | FIRST ISSUE | 12.07.16 | SG | | | | | | | | |
| 2 | OUTLINE ADJUSTED TO PLANTROOM ABOVE | 26.08.16 | YL | | | | | | | | |
| | EXTERNAL WALL TO SUITE 415 ADJUSTED | | | | | | | | | | |




Project
NORWEST
PRIVATE HOSPITAL

Principal
HEALTHSCOPE LIMITED

Drawing Title
ROOF PLAN
LEVEL 4 FLOOR PLAN (OVERALL)
MEDICAL SUITE EXPANSION

| Block/ Zone | Drawn | Checked | Date | Scale/s |
|---|---|---|---|---|
| A, B AND D | SHFC | AD | 15.09.2013 | 1:250 |

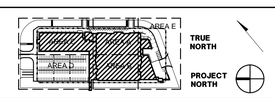HEALTH PROJECTS INTERNATIONAL
Architects and Health Facility Planners
ACN 006 856 595
Ground Floor, Suite 1, 68 Alfred Street
Milsons Point, NSW 2061
Ph: (02) 9460 4199 Fax: (02) 9460 4299

CAD File NWP21-P-4

Dwg.No. NWP21-DGR-4

Issue 2