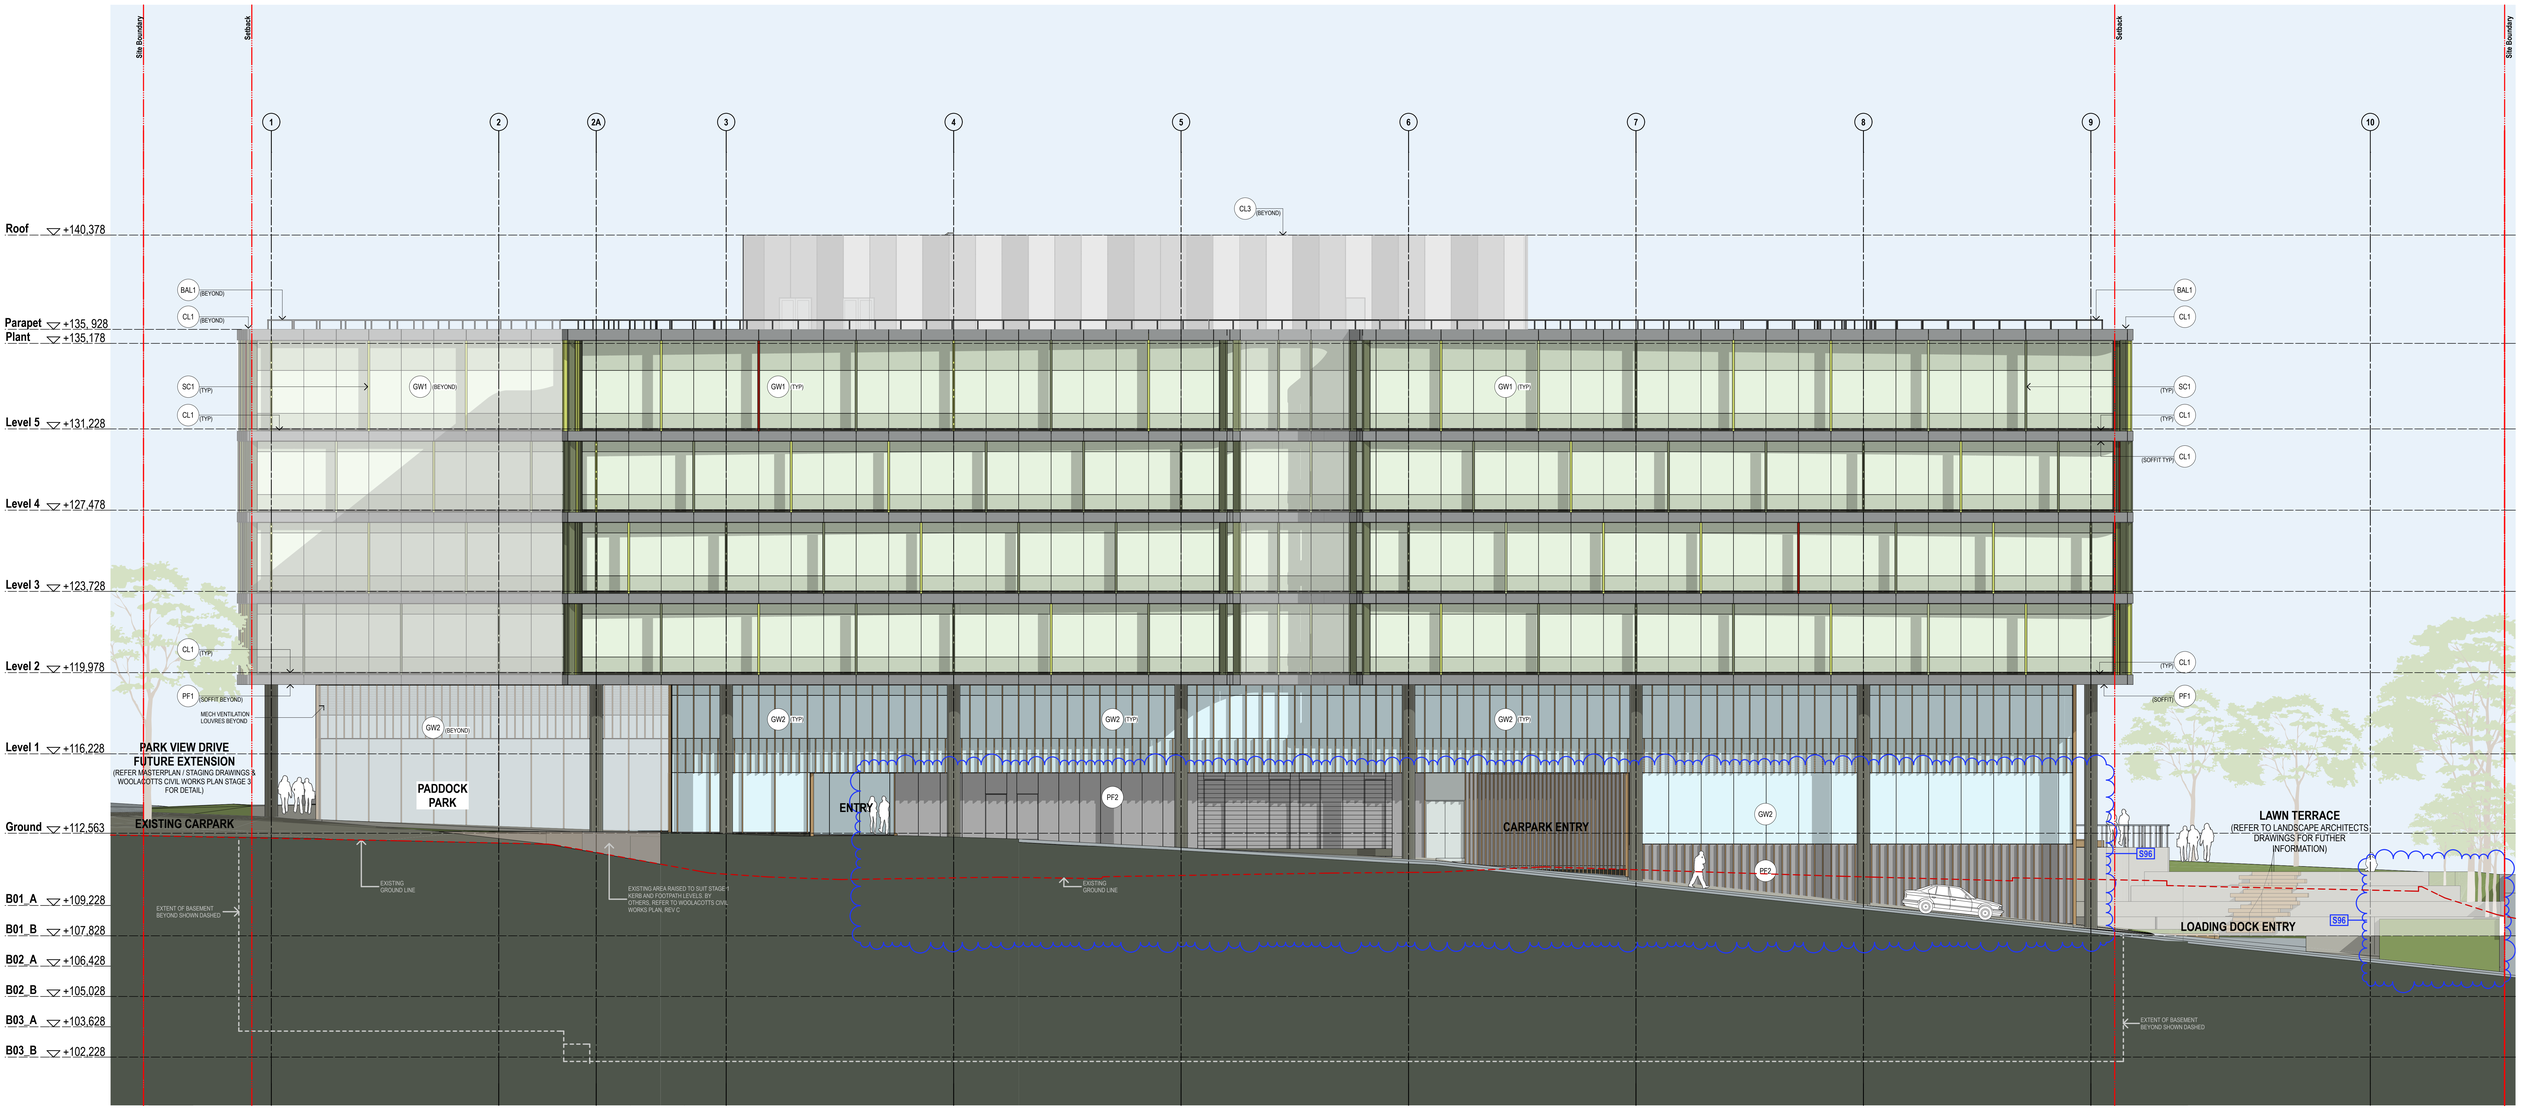

MATERIALS & FINISHES SCHEDULE (Refer to Sample Board for Further Information)

BAL1 Balustrade Type 1:
Framed balustrade system. Framing system, aluminium, powder coat finish. Colour to match GW1.

CL1 Cladding Type 1:
Metal cladding system. Prefinished coating system. Colour and finish to match Alpolic 'Charcoal'.

CL2 Cladding Type 2:
Metal cladding system with expressed vertical aluminium fins over, frequency of expressed fins vary. Metal cladding prefinished coating system, colour and finish to match Alpolic 'Medium Bronze Metallic'. Aluminium fins powder coat finish, colour equal to GW2.

CL3 Cladding Type 3:
Metal cladding system with integrated louvres for building services. Prefinished coating system. Colour and finish to match Alpolic 'Silver Metallic' and 'Medium Grey Metallic'. Distribution of panel type i.e solid / louvre and colour varies across façade.

CL4 Cladding Type 4: **NOT USED**

GW1 Glazed Wall System, Type 1:
Flush lined aluminium framed glazed wall system to façade engineers specification.
Vision panel clear glass, green tint. Non-vision panel opaque colour back glass, colour to match. Aluminium frame powder coat finish, colour equal to Interpon 'Monument Matt'.
Performance of overall system to meet ESD and façade engineers requirements. Reflectivity to be less than 20%.

GW2 Glazed Wall System, Type 2:
Expressed mullions aluminium framed glazed wall system, frequency of expressed mullions vary.
Vision panel clear glass, no tint. Non-vision panel opaque colour back glass, colour to match. Aluminium frame including expressed mullions, powder coat finish, colour equal to Dulux Eternity 'Bronze Pearl Satin'.
Performance of overall system to meet ESD and façade engineers requirements. Reflectivity to be less than 20%.

GW3 Glazed Wall System, Type 3:
Expressed mullions aluminium framed glazed wall system, frequency of expressed mullions vary.
Vision panel translucent glass, light grey tint. Non-vision panel opaque colour back glass, colour to match. Aluminium frame including expressed mullions, powder coat finish, colour equal to GW2.
Performance of overall system to meet ESD and façade engineers requirements. Reflectivity to be less than 20%.

PF1 Paint Finish, Type 1:
Paint finish with cement render and / or FC lining to substrate. Colour to match Dulux 'Domino'.

PF2 Paint Finish, Type 2:
Decorative wall finish, cement render and paint.

SC1 Screen, Type 1:
Vertical aluminium sun shade screen system, full height. Powder coat finish, colours equal to Interpon 'Gilded Green Matt', 'Cottage Green Matt', 'Wilderness Matt' and 'Headland Matt'.

SC2 Screen, Type 2:
Vertical aluminium fins with integrated subframe. Powder coat finish, colour equal to GW2.

NOTES
THIS DRAWING IS THE COPYRIGHT OF TURNER. NO REPRODUCTION WITHOUT PERMISSION. UNLESS NOTED OTHERWISE THIS DRAWING IS NOT TO BE SCALED. USE ONLY FIGURED DIMENSIONS. CONTRACTOR TO CHECK ALL DIMENSIONS ON SITE PRIOR TO COMMENCEMENT OF WORK. NOTIFY TURNER OF ANY DISCREPANCIES FOR CLARIFICATION BEFORE PROCEEDING WITH WORK. DRAWINGS ARE NOT TO BE SCALED. USE ONLY FIGURED DIMENSIONS. REFER TO CONSULTANT DOCUMENTATION FOR FURTHER INFORMATION.

SLCS Quality Endorsed Company ISO 9001:2008, Licence Number 4188
Nominated Architect: Nicholas Turner 6365, ABN 96 594 954 917

CLIENT
THE GPT GROUP
Level 51 MLC Centre 19 Martin Pl Sydney
NSW 2000 AU

PROJECT MANAGER
LEND LEASE
The Bond, 30 Hickson Road, Millers Point,
NSW 2000 AU

Project Title
4MR
4 Murray Rose Avenue SOP NSW 2127 AU

Drawing Title
ELEVATIONS
South Elevation_Future Dawn Fraser Avenue

Rev.	Date	Approved by	Revision Notes
K.	07.05.15	DS	Section 96 Submission

Scale: 1:100 @A0, 35%@A3
Status: SSD SUBMISSION - S96
Project No.: 12022
Dwg No.: EA302
Drawn by: CM
Rev: K
North

turner
Level 1, 410 Crown Street
Surry Hills NSW 2010
Australia
T +61 2 8668 0000
F +61 2 8668 0098
turnerstudio.com.au