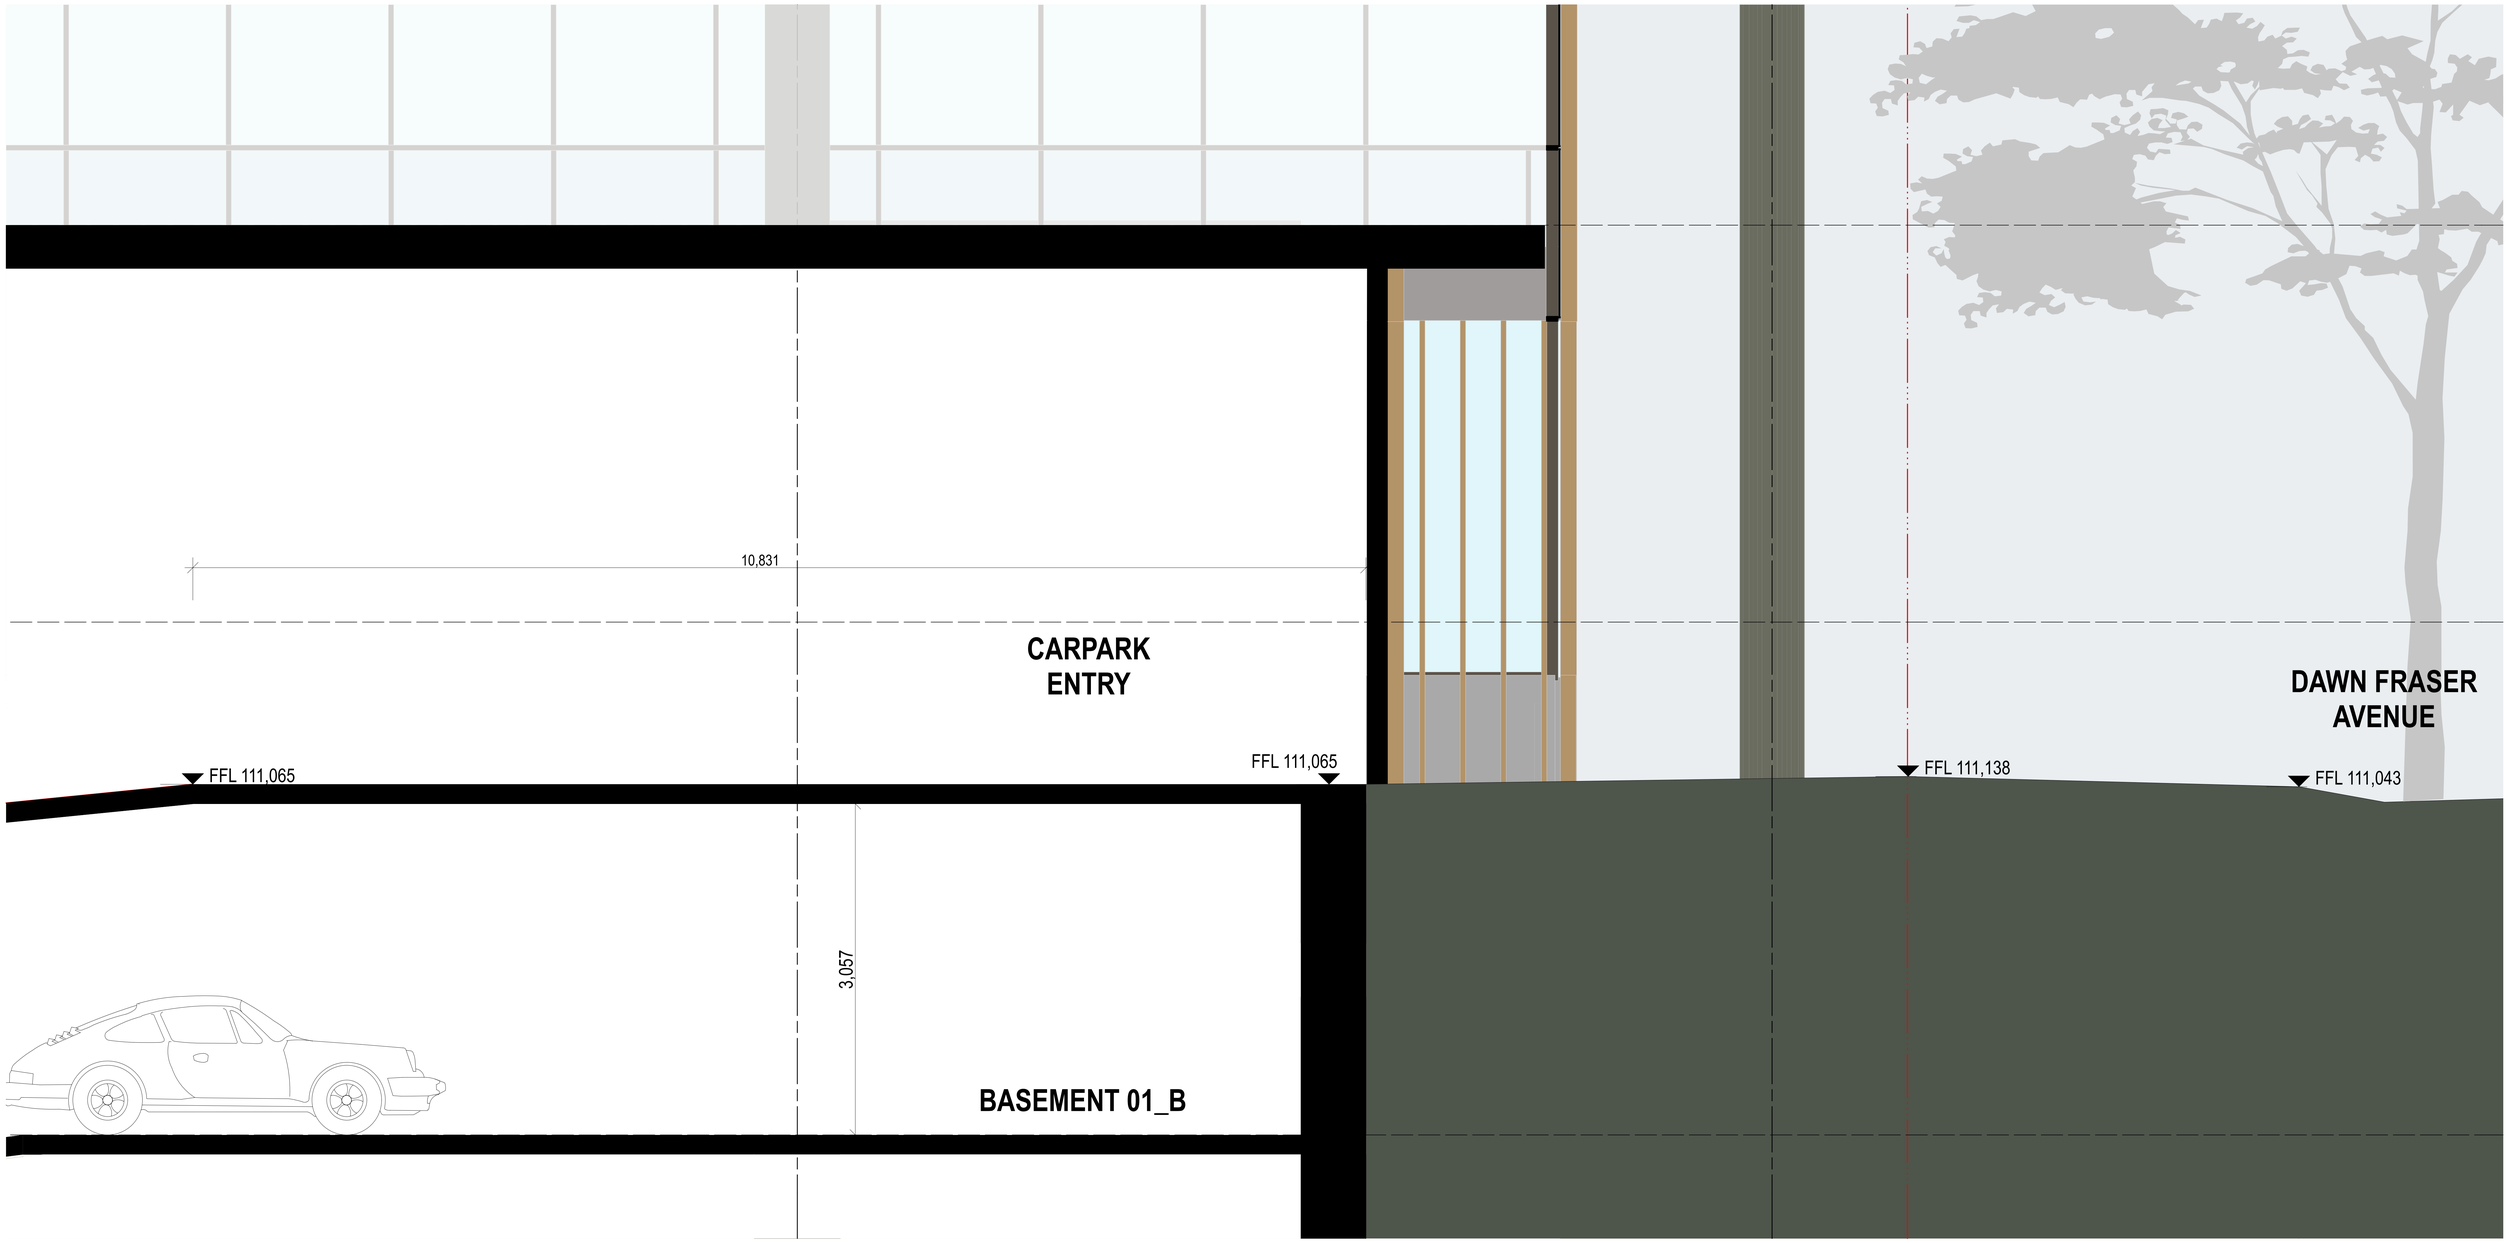

NOTES

THIS DRAWING IS THE COPYRIGHT © OF TURNER. NO REPRODUCTION WITHOUT PERMISSION. UNLESS NOTED OTHERWISE THIS DRAWING **IS NOT FOR CONSTRUCTION**. ALL DIMENSIONS AND LEVELS ARE TO BE CHECKED ON SITE PRIOR TO THE COMMENCEMENT OF WORK OR THE PRODUCTION OF SHOP DRAWINGS. THIS DRAWING IS TO BE READ IN CONJUNCTION WITH ALL OTHER DRAWINGS. DO NOT SCALE. USE ONLY FIGURED DIMENSIONS. REFER TO CONSULTANT DOCUMENTATION FOR FURTHER INFORMATION.

DLCS Quality Endorsed Company ISO 9001:2008 Licence Number 4168
Nominated Architect: Nicholas Turner 3660, ABN 58 056 336 071

CLIENT
THE GPT GROUP
Level 51 MLC Centre 19 Martin Pl Sydney
NSW 2000 AU

PROJECT MANAGER
LEND LEASE
The Bond, 30 Hickson Road, Millers Point,
NSW 2000 AU

Rev.	Date	Approved by	Revision Notes
C	24.04.15	DS	Section 96 Submission

Scale: **1:50 @A0, 35%@A3**
Project No.: **12022**
Drawn by: **CM**
North:
Status: **SSD SUBMISSION - S96**
Dwg No.: **EA404**
Rev: **C**

Project Title
4MR
4 Murray Rose Avenue SOP NSW 2127 AU

Drawing Title
SECTIONS
Section E

turner.
Level 1, 410 Crown Street
Surry Hills NSW 2010
Australia
T +61 2 8668 0000
F +61 2 8668 0088
turnerstudio.com.au