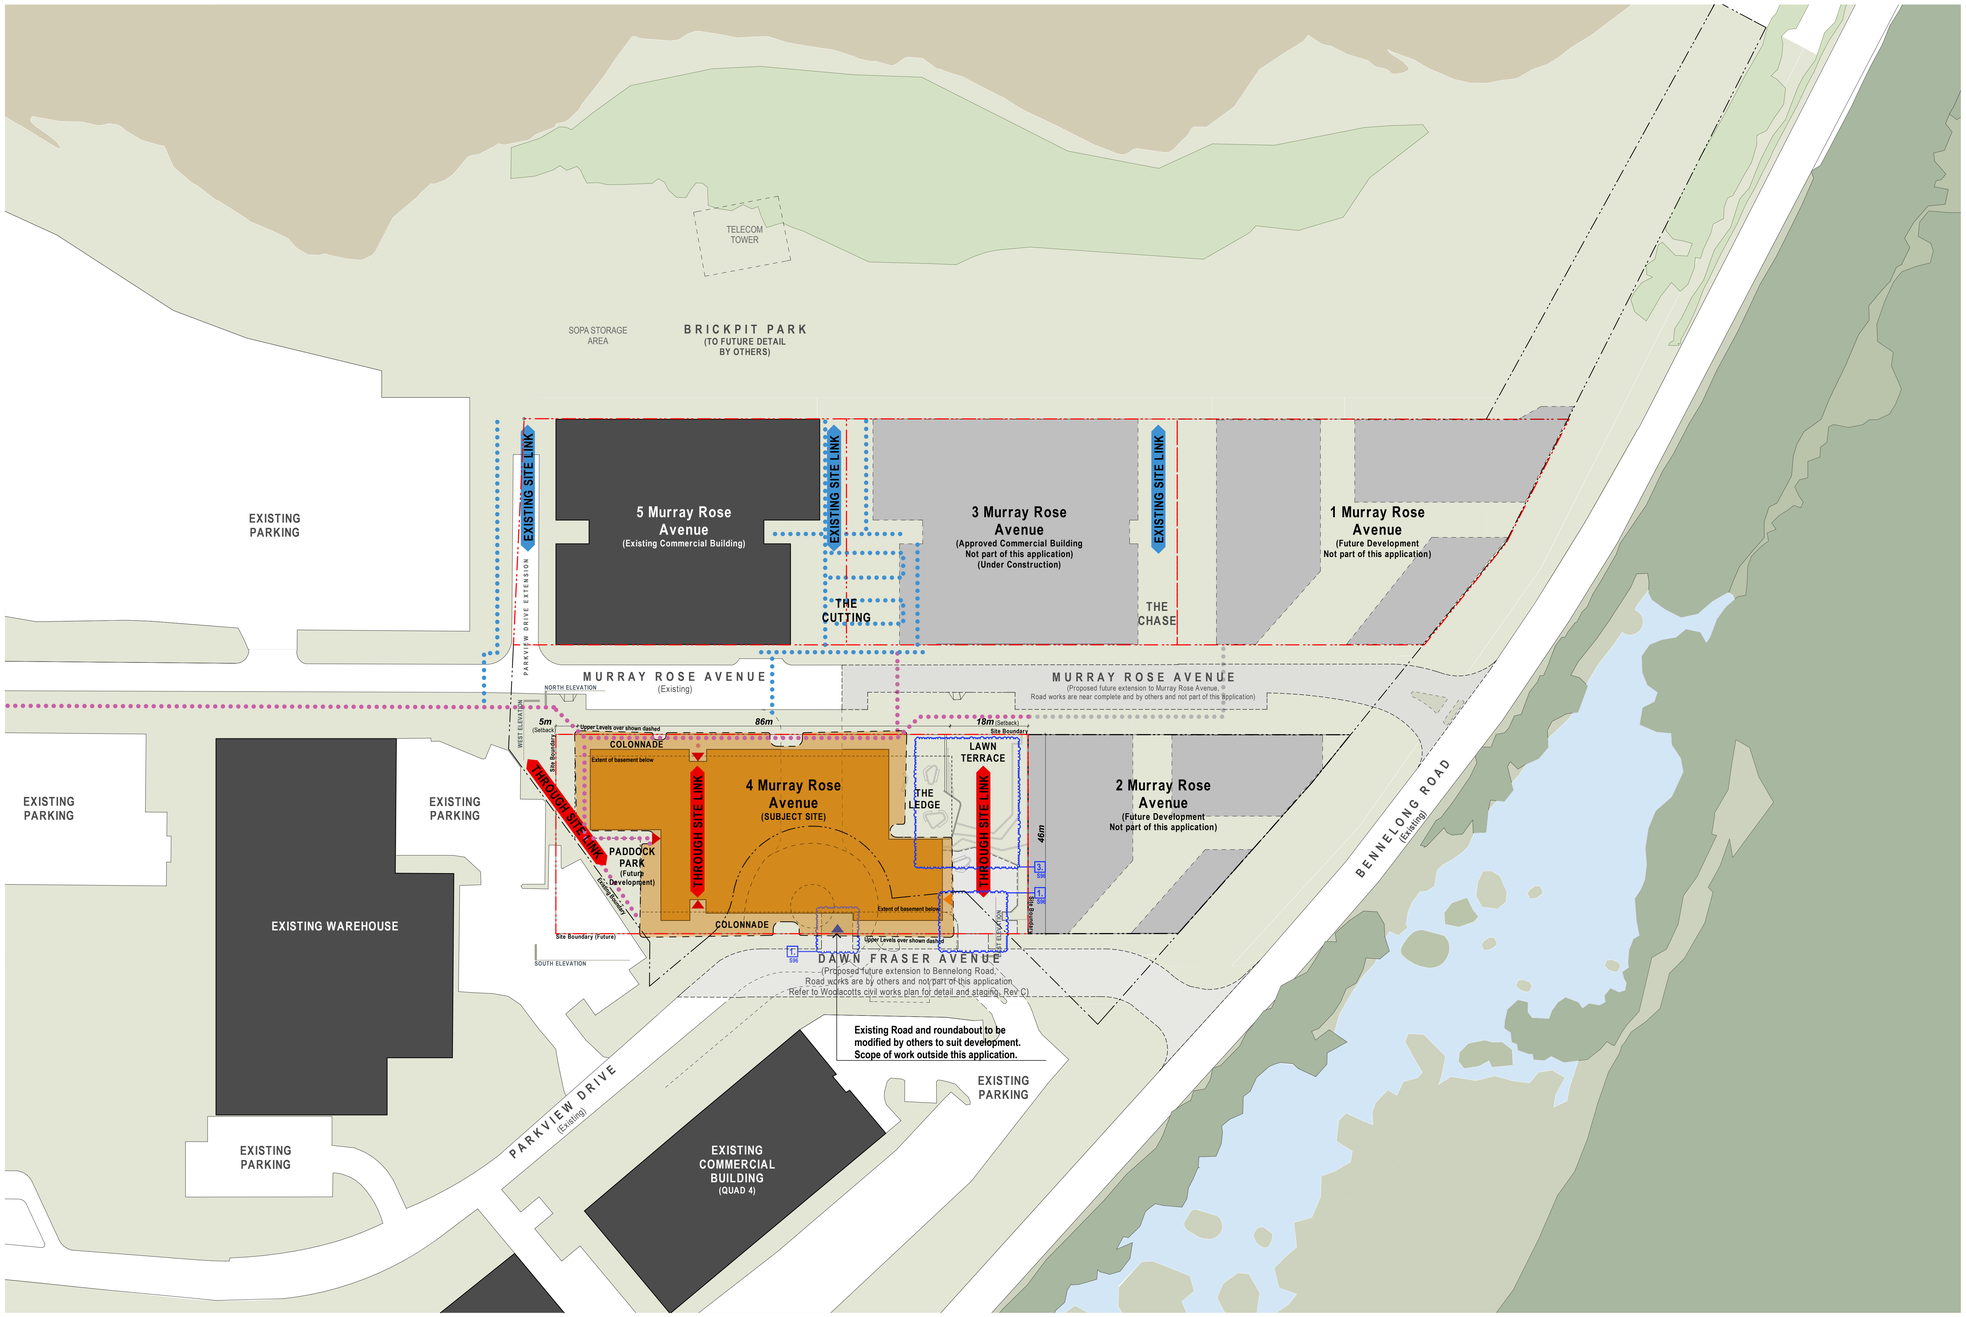

LEGEND

- EXISTING TREE TO BE REMOVED
- EXISTING TREE TO BE RETAINED
- PROPOSED TREE. REFER TO LANDSCAPE ARCHITECTS DRAWINGS
- BOUNDARY (EXISTING)
- PROPOSED BOUNDARIES FOR FUTURE DEVELOPMENTS
- BUILDING ENTRY
- CARPARK ENTRY/EXIT
- SERVICES ENTRY
- EXISTING ROADS
- FUTURE ROAD EXTENSIONS PROPOSED
- FUTURE DEVELOPMENTS
- EXISTING BUILDINGS
- SUBJECT BUILDING (PROPOSED)
- UNDERCROFT
- BUILDINGS TO BE DEMOLISHED
- PROPOSED ACCESSIBLE PATH OF TRAVEL
- EXISTING/APPROVED ACCESSIBLE PATH OF TRAVEL
- PROPOSED FUTURE ACCESSIBLE PATH OF TRAVEL BY SOPA

NOTES

1. REFER TO INFRASTRUCTURE DRAWING EA008 FOR FURTHER INFORMATION

NOTES
THIS DRAWING IS THE COPYRIGHT OF TURNER. NO REPRODUCTION WITHOUT PERMISSION, UNLESS NOTED OTHERWISE THIS DRAWING IS **NOT FOR CONSTRUCTION**. ALL DIMENSIONS AND LEVELS ARE TO BE CHECKED ON SITE PRIOR TO THE COMMENCEMENT OF WORK. INFORM TURNER OF ANY DISCREPANCIES FOR CLARIFICATION BEFORE PROCEEDING WITH WORK. DRAWINGS ARE NOT TO BE SCALED. USE ONLY FIGURED DIMENSIONS. REFER TO CONSULTANT DOCUMENTATION FOR FURTHER INFORMATION.

SLCG Quality Endorsed Company ISO 9001:2008, Licence Number 4168
Nominated Architect: Nicholas Carter 3400, AIBA 00 00 00 at 01

CLIENT
THE GPT GROUP
Level 51 MLC Centre 19 Martin Pl Sydney
NSW 2000 AU

GPT The GPT Group

PROJECT MANAGER
LEND LEASE
The Bond, 30 Hickson Road, Millers Point,
NSW 2000 AU

Lend Lease

Rev.	Date	Approved by	Revision Notes
E	14.12.09	DS	Section 96 Submission

Scale: **1:500 @A0, 35%@A3**
Project No.: **12022**
Drawn by: **CM**
North
Status: **SSD SUBMISSION - S96**
Dwg No.: **EA002**
Rev: **E**

Project Title
4MR
4 Murray Rose Avenue SOP NSW 2127 AU

Drawing Title
GENERAL
Master Plan - Day 1

turner
Level 1, 410 Crown Street
Surry Hills, NSW 2010
Australia
T +61 2 9968 0000
F +61 2 9968 0008
turnerstudio.com.au