




PLANT SCHEDULE							
Symbol	Botanical Name	Common Name	Mature Height (m.)	Mature Spread (m.)	Spacings	Pot Size	Quantity
Trees							
Ca	<i>Cupaniopsis anacardioides</i>	Tuckeroo	10	5	As Shown	75L	18
Cm	<i>Corymbia maculata</i>	Spotted Gum	20	8	As Shown	45L	27
Tl	<i>Tristanopsis laurina</i> 'Luscious'	Water Gum	9	8	As Shown	75L	21
Shrubs							
NGS	<i>Nandina 'Gulf Stream'</i>	Dwarf nandina	0.5	0.5	As Shown	200mm	10
Vo	<i>Viburnum odoratissimum</i>	Sweet Viburnum	5	3.5	As Shown	300mm	134
Groundcovers / Grasses							
Gt	<i>Gazania tomentosa</i>	Silver Leaf Gazania	0.15	1	3/m2	150mm	190
PN	<i>Pennisetum 'Nafay'</i>	Nafay Pennisetum	0.6	0.6	2/m2	Tube	1436
Tj	<i>Trachelospermum jasminoides</i>	Star Jasmine	0.2	0.5	4/m2	150mm	2725

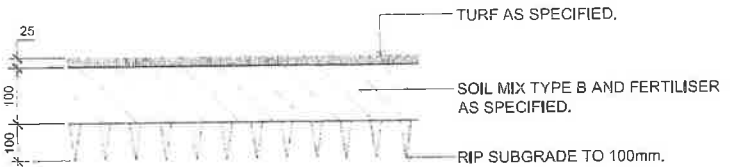


TURF ON EVEN GRADE
SCALE 1:10

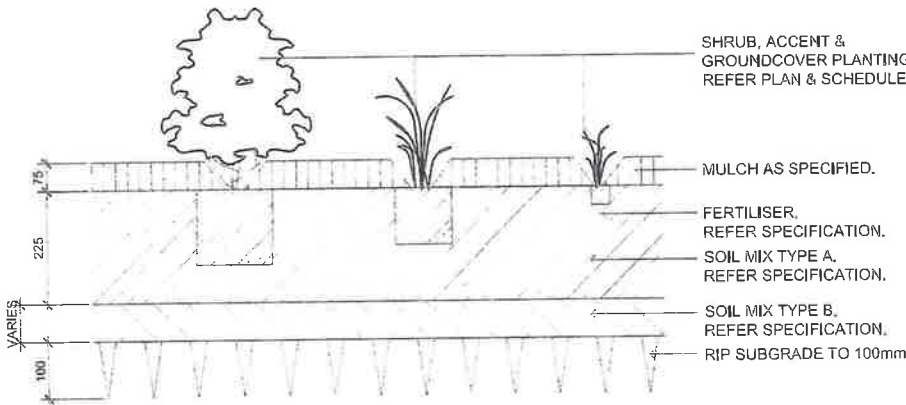


SHRUB, ACCENT & GROUNDCOVER PLANTING ON GRADE
SCALE 1:10

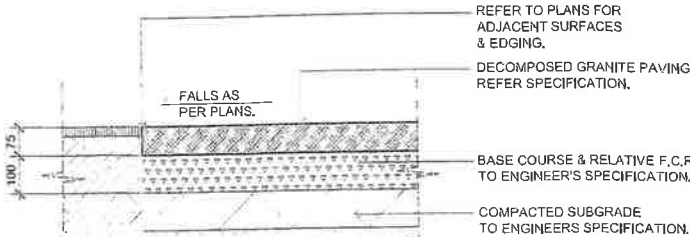


DECOMPOSED GRANITE PAVING ON GRADE
SCALE 1:10

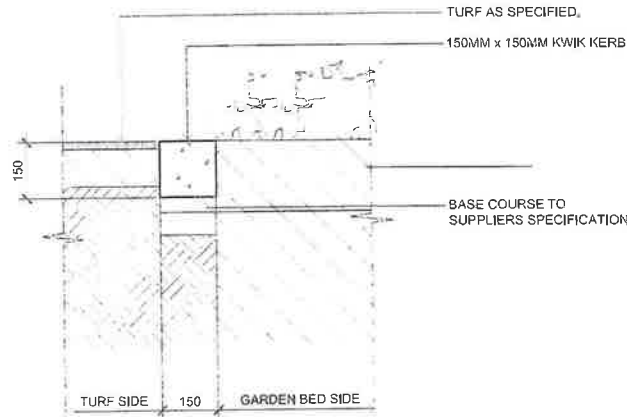

KWIK KERB CONCRETE EDGE
SCALE 1:10

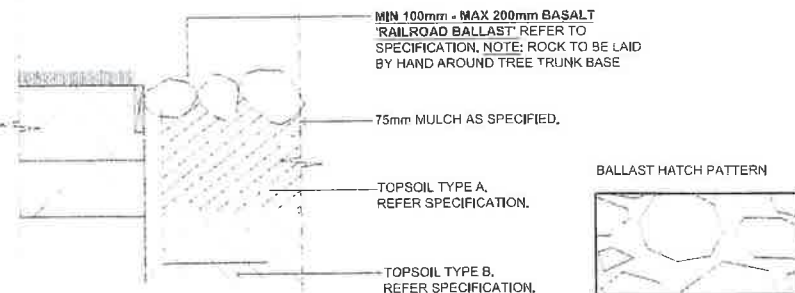

TIMBER EDGE & ROCK BALLAST - SECTION
SCALE 1:10

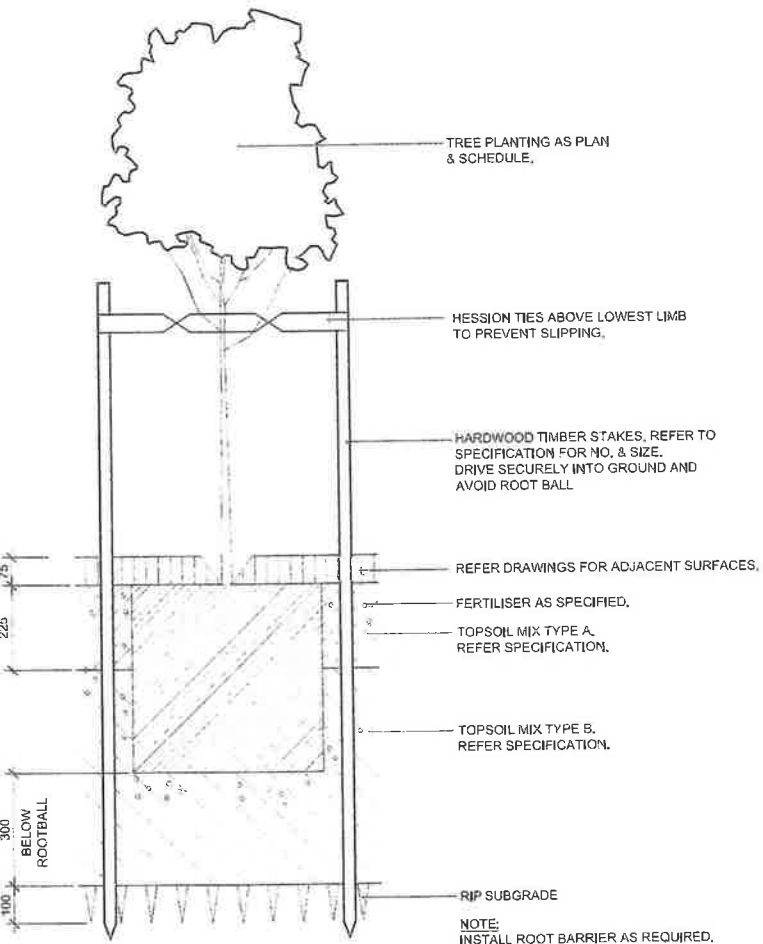

75-200L TREE PLANTING ON GRADE
SCALE 1:10

NSW GOVERNMENT
Planning

Issued under the Environmental Planning and Assessment Act 1979

Approved Section 96 (1A) (1) (2) Modification Application

No. 2 granted on 1 Sept 2016

in respect to MP 55 D 6078

Signed [Signature]

Sheet No. 47 of 60

NOT FOR CONSTRUCTION

© 2014 Site Image (NSW) Pty Ltd. ABN 44 801 262 360 as agent for Site Image NSW Partnership. All rights reserved. This drawing is copyright and shall not be reproduced or copied in any form or by any means (graphic, electronic or mechanical including photocopy) without the written permission of Site Image (NSW) Pty Ltd. Any license, expressed or implied, to use this document for any purpose what so ever is restricted to the terms of the written agreement between Site Image (NSW) Pty Ltd and the instructing party.

The contractor shall check and verify all work on site (including work by others) before commencing the landscape installation. Any discrepancies are to be reported to the Project Manager or Landscape Architect prior to commencing work. Do not scale this drawing. Any required dimensions not shown shall be referred to the Landscape Architect for confirmation.

B Plant Species Adjusted
A For Comment
Issue Revision Description

JW HIA 02.06.2016
JW NM 24.05.2016
Drawn Check Date

LEGEND

SITE IMAGE
Landscape Architects
Level 1, 3-5 Bayside Street
Rusden NSW 3808
Australia
Tel: 01 21 5332 3600
Fax: 01 21 5098 2877
www.siteimage.com.au

Client
Goodman

Project
Proposed Industrial Facility
Oakdale Central Lot 3A
Horsley Park, NSW

Drawing Name:
Landscape Details

Scale:
Job Number:
SS13-2656

TENDER

Drawing Number



Issue
501 E

PROPOSED INDUSTRIAL FACILITY

LANDSCAPE TENDER

DRAWINGS

DWG NO.	DRAWING TITLE	SCALE
000	COVERSHEET	N/A
101	LANDSCAPE PLAN	1:200
102	LANDSCAPE PLAN	1:200
103	LANDSCAPE PLAN	1:200
104	LANDSCAPE PLAN	1:200
105	LANDSCAPE PLAN	1:200
106	LANDSCAPE PLAN	1:200
501	LANDSCAPE DETAILS	AS SHOWN

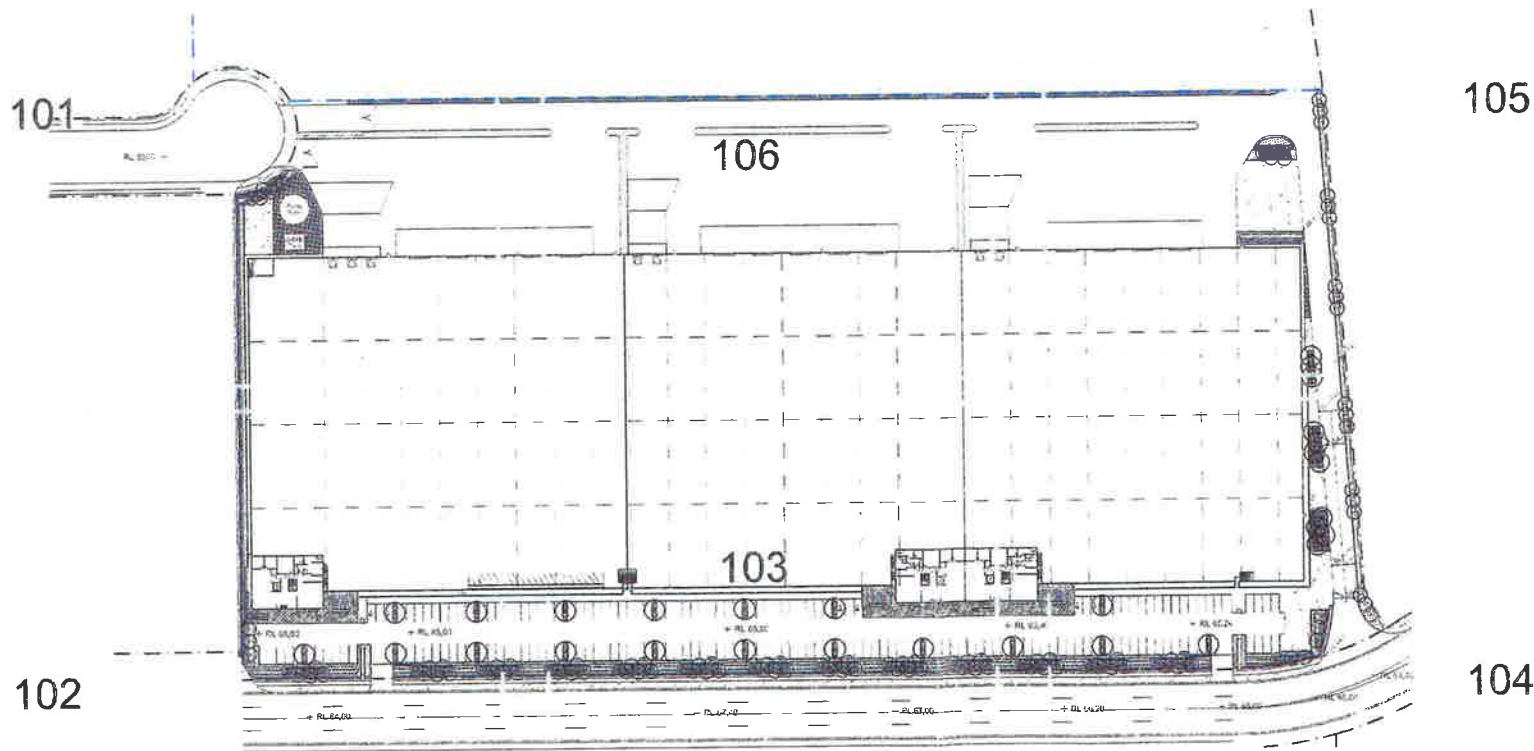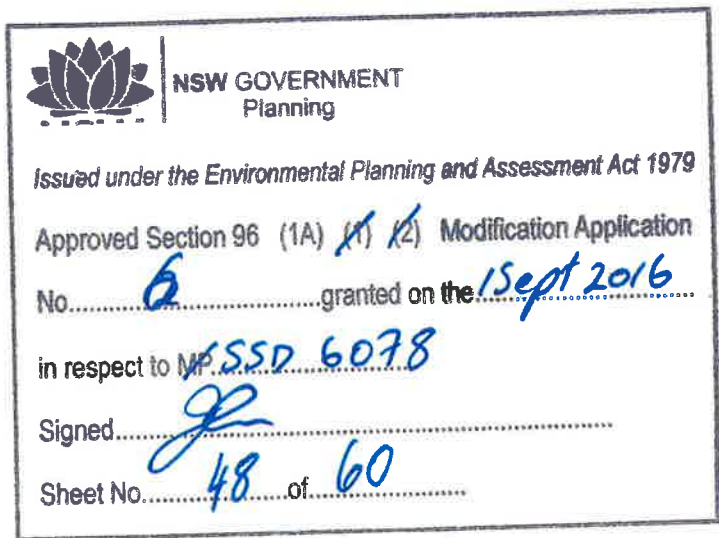

NOT FOR CONSTRUCTION

© 2014 Site Image (NSW) Pty Ltd. All rights reserved. This drawing is copyright and shall not be reproduced or copied in any form or by any means (graphic, electronic or mechanical) including photocopying, without the written permission of Site Image (NSW) Pty Ltd. Any license, expressed or implied, to use this document for any purpose other than that for which it was prepared is hereby disclaimed. The contractor shall check and verify all work on site including work by others before commencing the landscape installation. Any discrepancies are to be reported to the Project Manager or Landscape Architect prior to commencing work. Do not scale this drawing. Any required dimensions not shown shall be referred to the Landscape Architect for confirmation.

LEGEND

C	Plant Species Activated	JW	NM	01.06.2016
B	Pump Relocation	JW	NM	31.05.2016
A	For Comment	JW	NM	25.05.2016
Issue	Revision Description	Drawn	Check	Date

Key Plan:

SITE IMAGE

Client: Goodman

Drawing Name: Coversheet




Landscape Architects
Level 1, 3-5 Regatta Street
Horsely Park NSW 2155
Australia
Tel: (01 2) 8332 5600
Fax: (01 2) 9696 2877
www.siteimage.com.au

Project:
Proposed Industrial Facility
Oakdale Central Lot 3C
Horsely Park, NSW

Job Number:
SS13-2656

TENDER

Drawing Number: 000 C

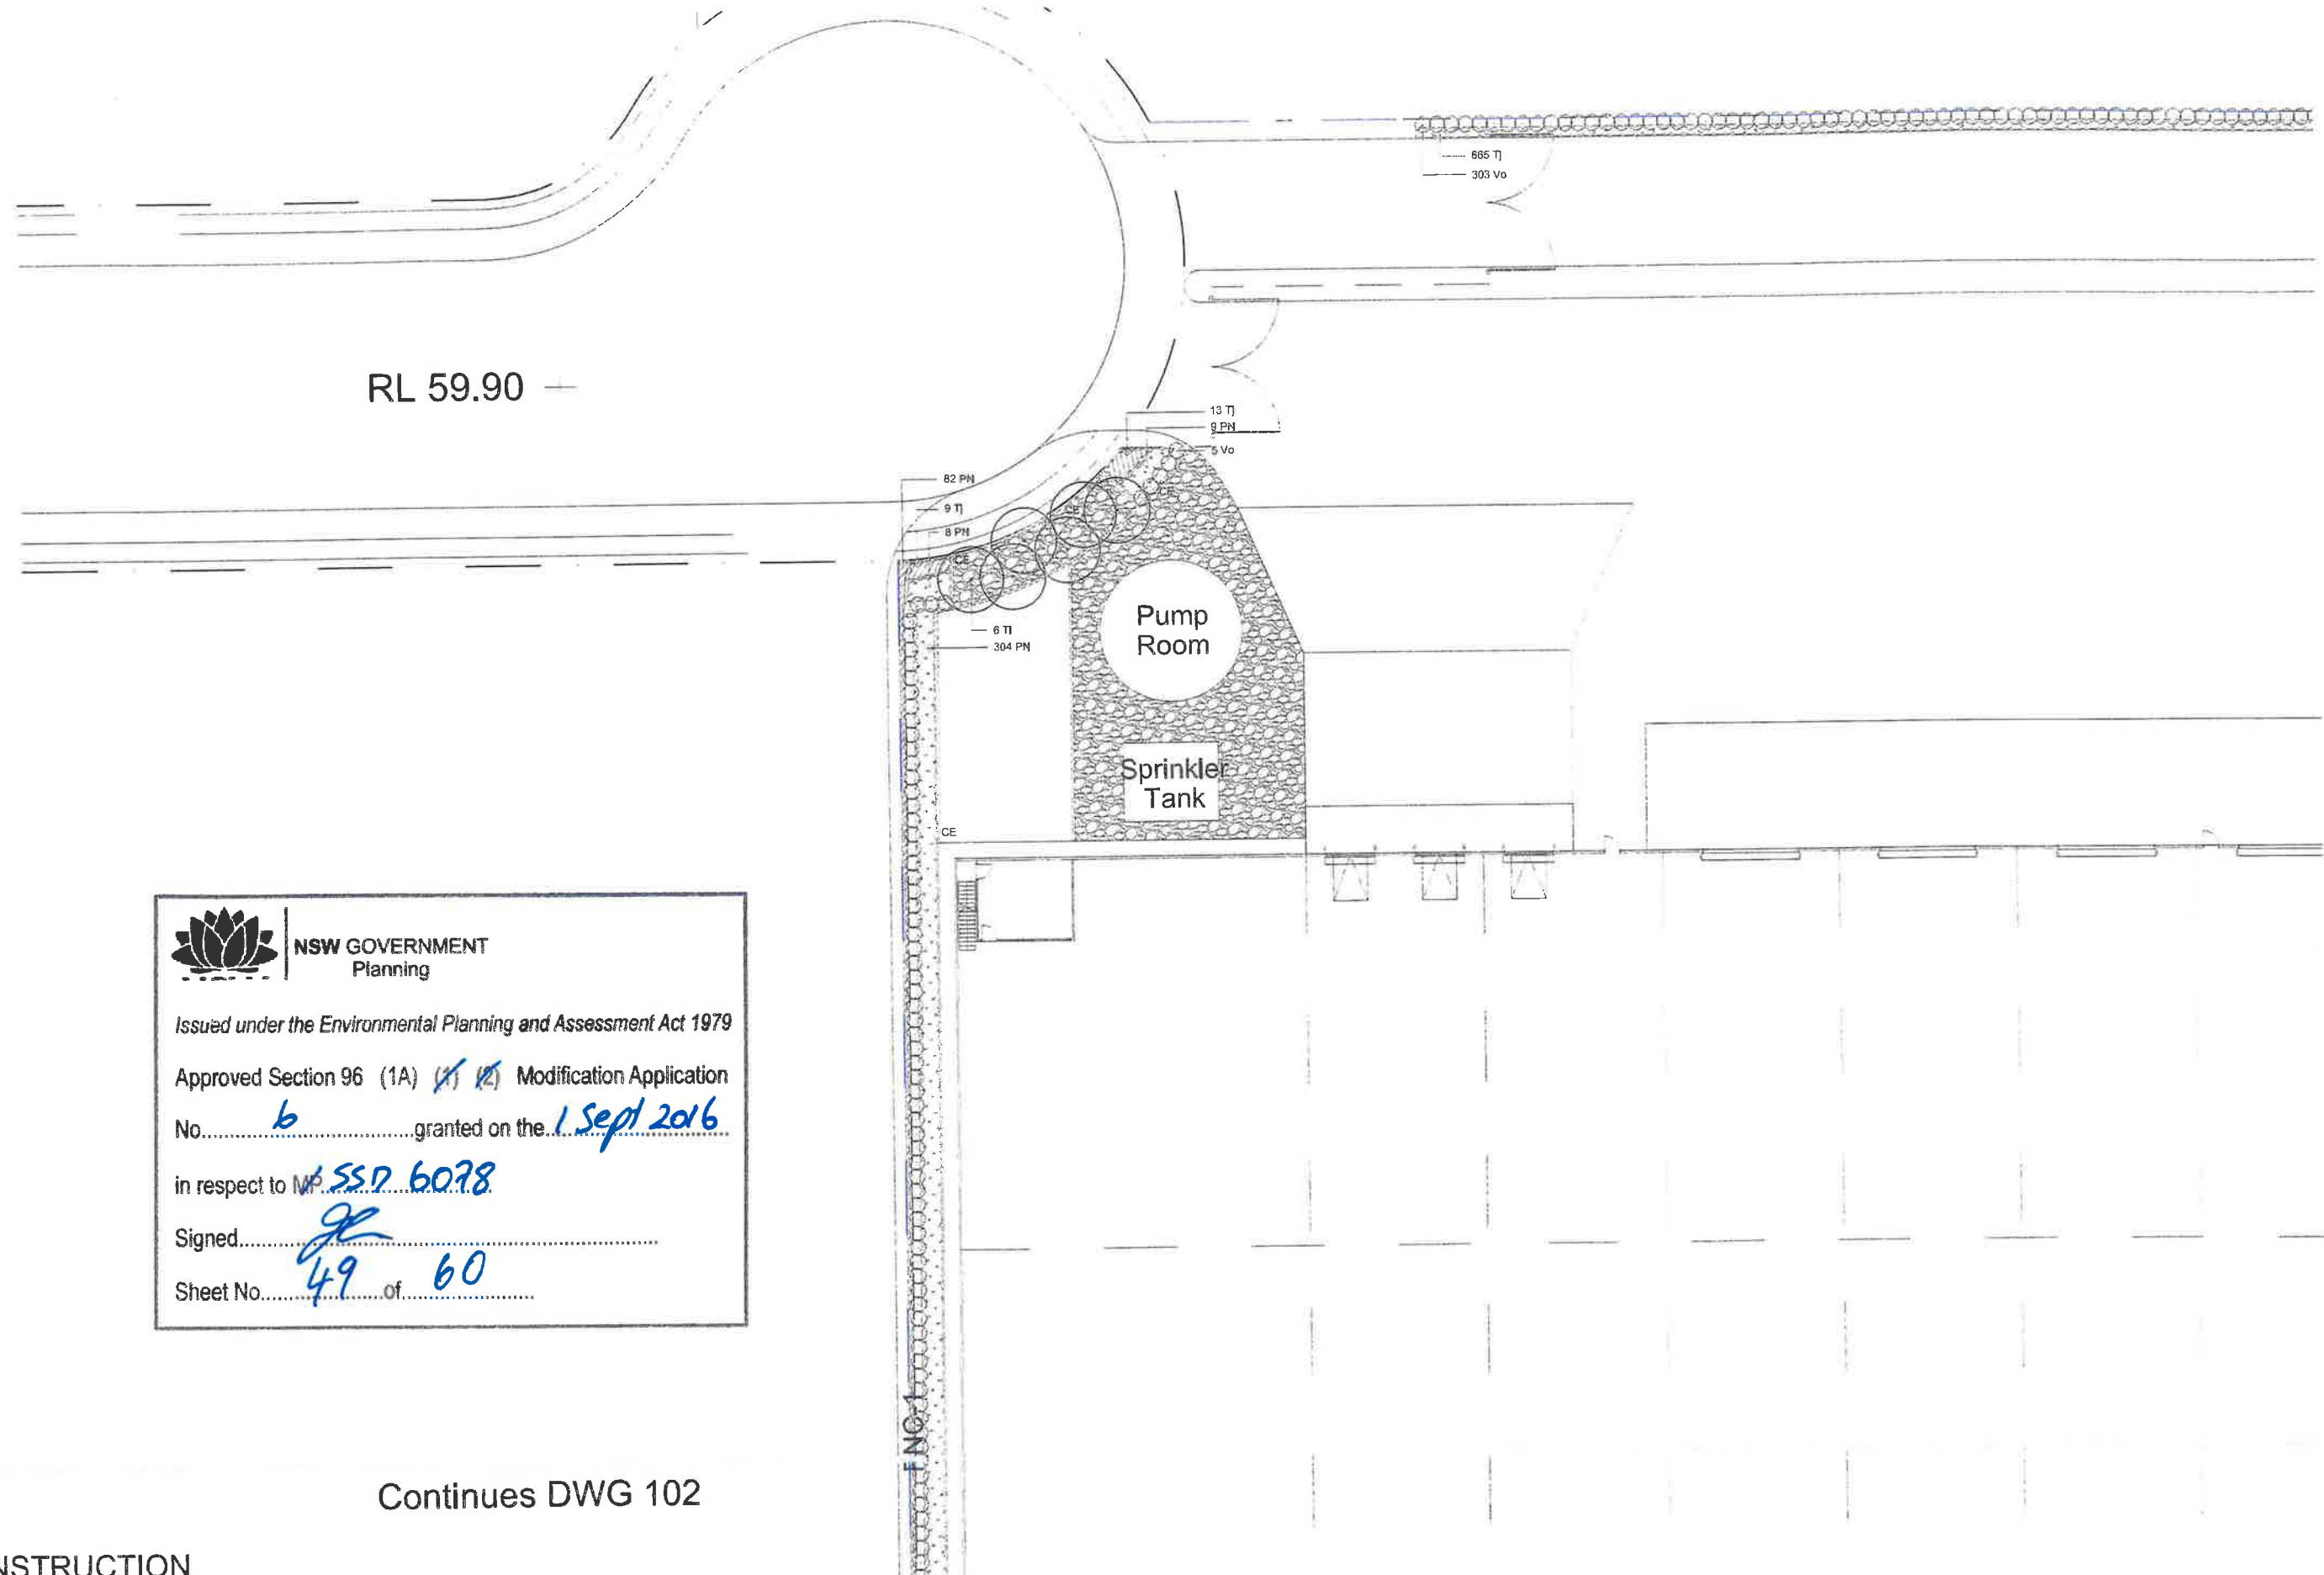

 **NSW GOVERNMENT**
Planning

Issued under the Environmental Planning and Assessment Act 1979

Approved Section 96 (1A) ☒ (1) ☒ Modification Application

No. 6 granted on the 1 Sept 2016

in respect to MP 557 6078

Signed [Signature]

Sheet No. 49 of 60

Continues DWG 102

NOT FOR CONSTRUCTION

© 2014 Site Image (NSW) Pty Ltd ABN 44 801 262 380 as agent for Site Image NSW Partnership. All rights reserved. This drawing is copyright and shall not be reproduced or copied in any form or by any means (graphic, electronic or mechanical including photocopy) without the written permission of Site Image (NSW) Pty Ltd. Any license, expressed or implied, to use this document for any purpose what so ever is restricted to the terms of the written agreement between Site Image (NSW) Pty Ltd and the instructing party.

The contractor shall check and verify all work on site (including work by others) before commencing the landscape installation. Any discrepancies are to be reported to the Project Manager or Landscape Architect prior to commencing work. Do not scale this drawing. Any required dimensions not shown shall be referred to the Landscape Architect for confirmation.

B Pump Relocation
A For Comment
Issue Revision Description

JW NM 31.05.2016
JW NFA 25.05.2016
Drawn Check Date

LEGEND

-  Property Boundary
-  Proposed Trees
-  Proposed Grasses and Groundcovers

-  Proposed Shrubs and Accents
-  Turf
-  Feature Rock Ballast

-  'Kwik Kerb' Concrete Edge refer specification (Not Part of these works)
-  Sandstone Boulders in Decomposed Granite
-  Mulch

Key Plan:



SITE IMAGE



Client
Goodman

Project
Proposed Industrial Facility
Oakdale Central Lot 3C
Horsely Park, NSW

Drawing Name:
Landscape Plan

Scale: 1:200 @ A1
Job Number:
SS13-2656

TENDER


0 1 2 4 6 10m
Drawing Number:
101 E



NSW GOVERNMENT
Planning

Issued under the Environmental Planning and Assessment Act 1979

Approved Section 96 (1A) ~~(1)~~ (2) Modification Application
No. 6 granted on the 1 Sept 2016
in respect to MP SSD 6078
Signed Jh
Sheet No. 50 of 60

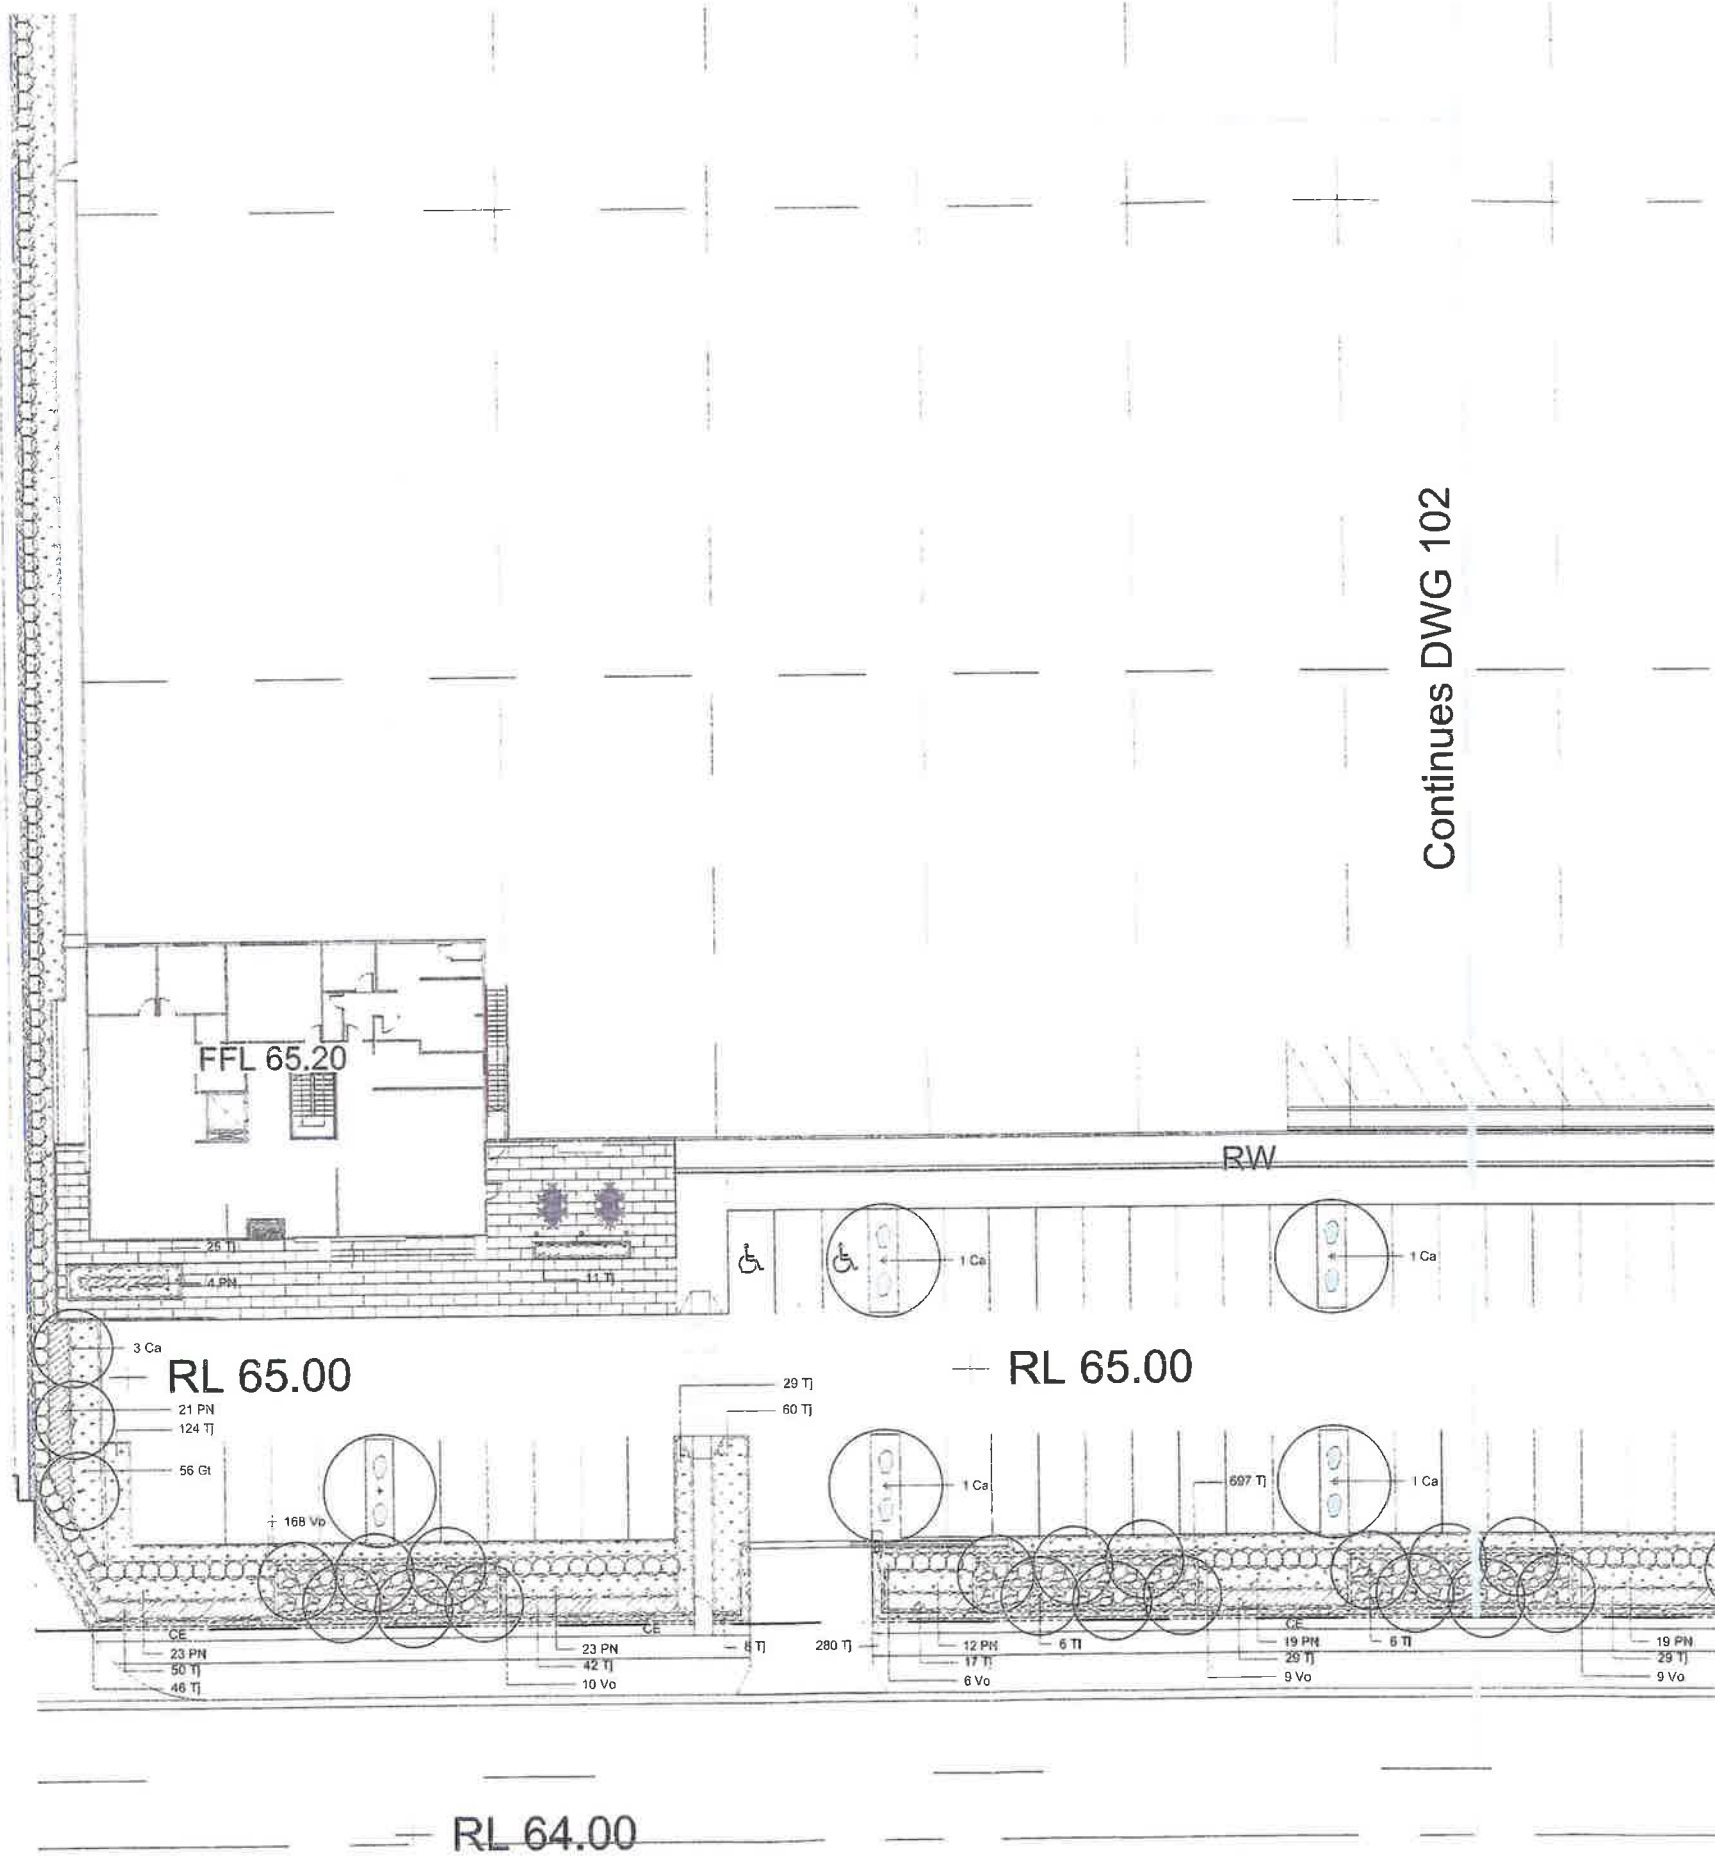

NOT FOR CONSTRUCTION

© 2014 Site Image (NSW) Pty Ltd ABN 44 801 262 380 as agent for Site Image NSW Partnership. All rights reserved. This drawing is copyright and shall not be reproduced or copied in any form or by any means (graphic, electronic or mechanical including photocopy) without the written permission of Site Image (NSW) Pty Ltd. Any license, expressed or implied, to use this document for any purpose what so ever is restricted to the terms of the written agreement between Site Image (NSW) Pty Ltd and the instructing party.

The contractor shall check and verify all work on site (including work by others) before commencing the landscape installation. Any discrepancies are to be reported to the Project Manager or Landscape Architect prior to commencing work. Do not scale this drawing. Any required dimensions not shown shall be referred to the Landscape Architect for confirmation.

LEGEND

	Property Boundary		Proposed Shrubs and Accents		'Kwik Kerb' Concrete Edge refer specification (Not Part of these works)
	Proposed Trees		Turf		Sandstone Boulders In Decomposed Granite
	Proposed Grasses and Groundcovers		Feature Rock Ballast		Mulch

Key Plan:

Issue:

B	Plant Species Adjusted	JW	NM	01.06.2016
A	For Comment	JW	NM	25.06.2016

SITE IMAGE

Landscape Architects
Level 1, 3-5 Bouverie Street
Hudson NSW 2016
Australia
Tel: (61 2) 8332 5600
Fax: (61 2) 9550 2877
www.siteimage.com.au

Client:
Goodman

Project:
Proposed Industrial Facility
Oakdale Central Lot 3C
Horsely Park, NSW

Drawing Name:
Landscape Plan

Scale: 1:200 @ A1

Job Number:
SS13-2656

TENDER

Drawing Number: 102 E

Continues DWG 102

Continues DWG 104


 **NSW GOVERNMENT**
Planning

Issued under the Environmental Planning and Assessment Act 1979

Approved Section 96 (1A) (1/2) Modification Application
No. 6 granted on the 1 Sept 2016
in respect to MP SSD 6078

Signed [Signature]

Sheet No. 51 of 60

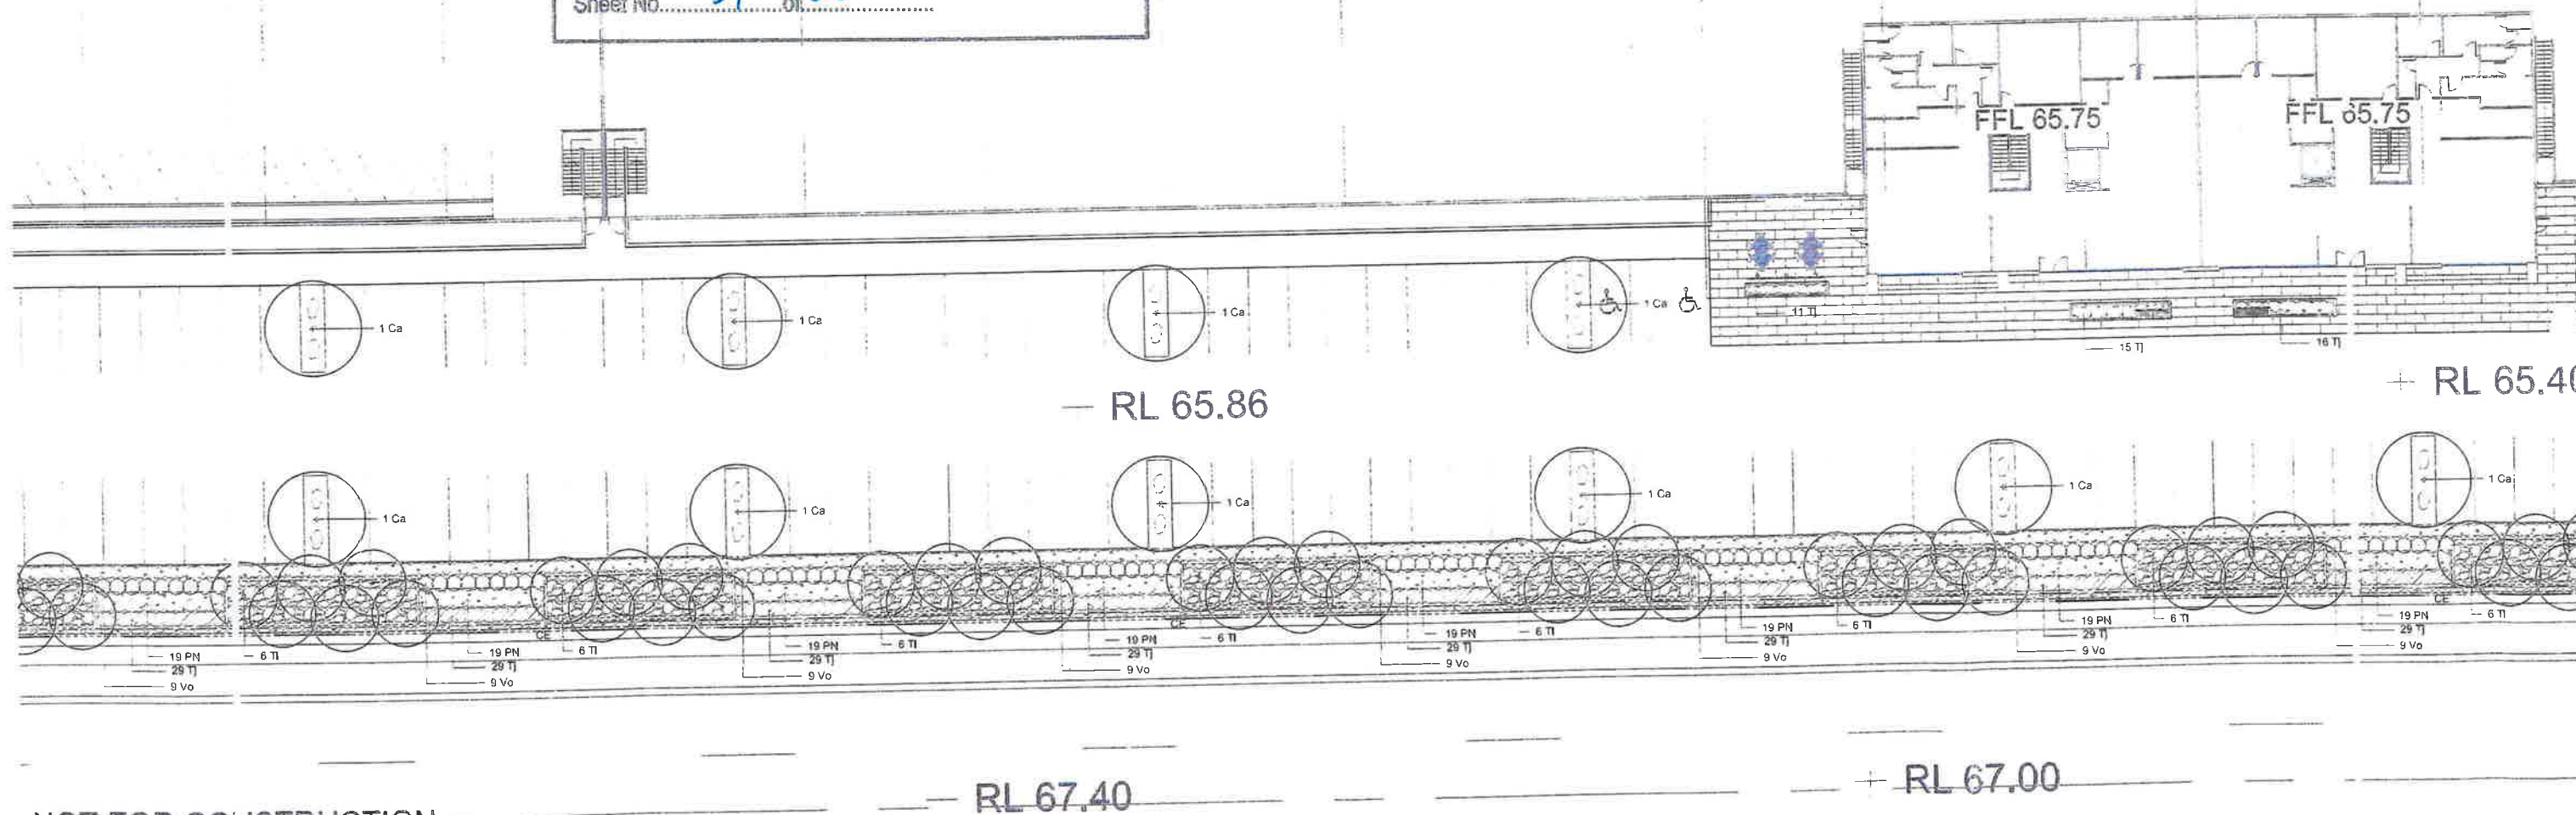

NOT FOR CONSTRUCTION

© 2014 Site Image (NSW) Pty Ltd ABN 44 801 262 380 as agent for Site Image NSW Partnership. All rights reserved. This drawing is copyright and shall not be reproduced or copied in any form or by any means (graphic electronic or mechanical) including photocopying without the written permission of Site Image (NSW) Pty Ltd. Any license, expressed or implied, to use this document for any purpose whatsoever is restricted to the terms of the written agreement between Site Image (NSW) Pty Ltd and the instructing party.

The contractor shall check and verify all work on site (including work by others) before commencing the landscape installation. Any discrepancies are to be reported to the Project Manager or Landscape Architect prior to commencing work. Do not scale this drawing. Any required dimensions not shown shall be referred to the Landscape Architect for confirmation.

A For Comment
Issue Revision Description

JW NM 25.05.2016
Drawn Check Date

LEGEND

-  Property Boundary
-  Proposed Trees
-  Proposed Grasses and Groundcovers

-  Proposed Shrubs and Accents
-  Turf
-  Feature Rock Ballast

-  'Kwik Kerb' Concrete Edge refer specification (Not Part of these works)
-  Sandstone Boulders in Decomposed Granite
-  Mulch

Key Plan:

SITE IMAGE



Landscape Architects
Level 3, 55 Balfour Street
Redfern NSW 2016
Australia
Tel: (61 2) 8332 5600
Fax: (61 2) 9598 2617
www.siteimage.com.au

Client:
Goodman

Project:
Proposed Industrial Facility
Oakdale Central Lot 3C
Horsely Park, NSW

Drawing Name:
Landscape Plan

Scale: 1:200 @ A1
Job Number:
SS13-2656

TENDER
Drawing Number:
103 /

Continues DWG 103

Continues DWG 105

 **NSW GOVERNMENT**
Planning

Issued under the Environmental Planning and Assessment Act 1979


Approved Section 96 (1A) 1/1 Modification Application

No 6 granted on the 1 Sept 2016

in respect to MP SSD 6078

Signed [Signature]

Sheet No 52 of 60

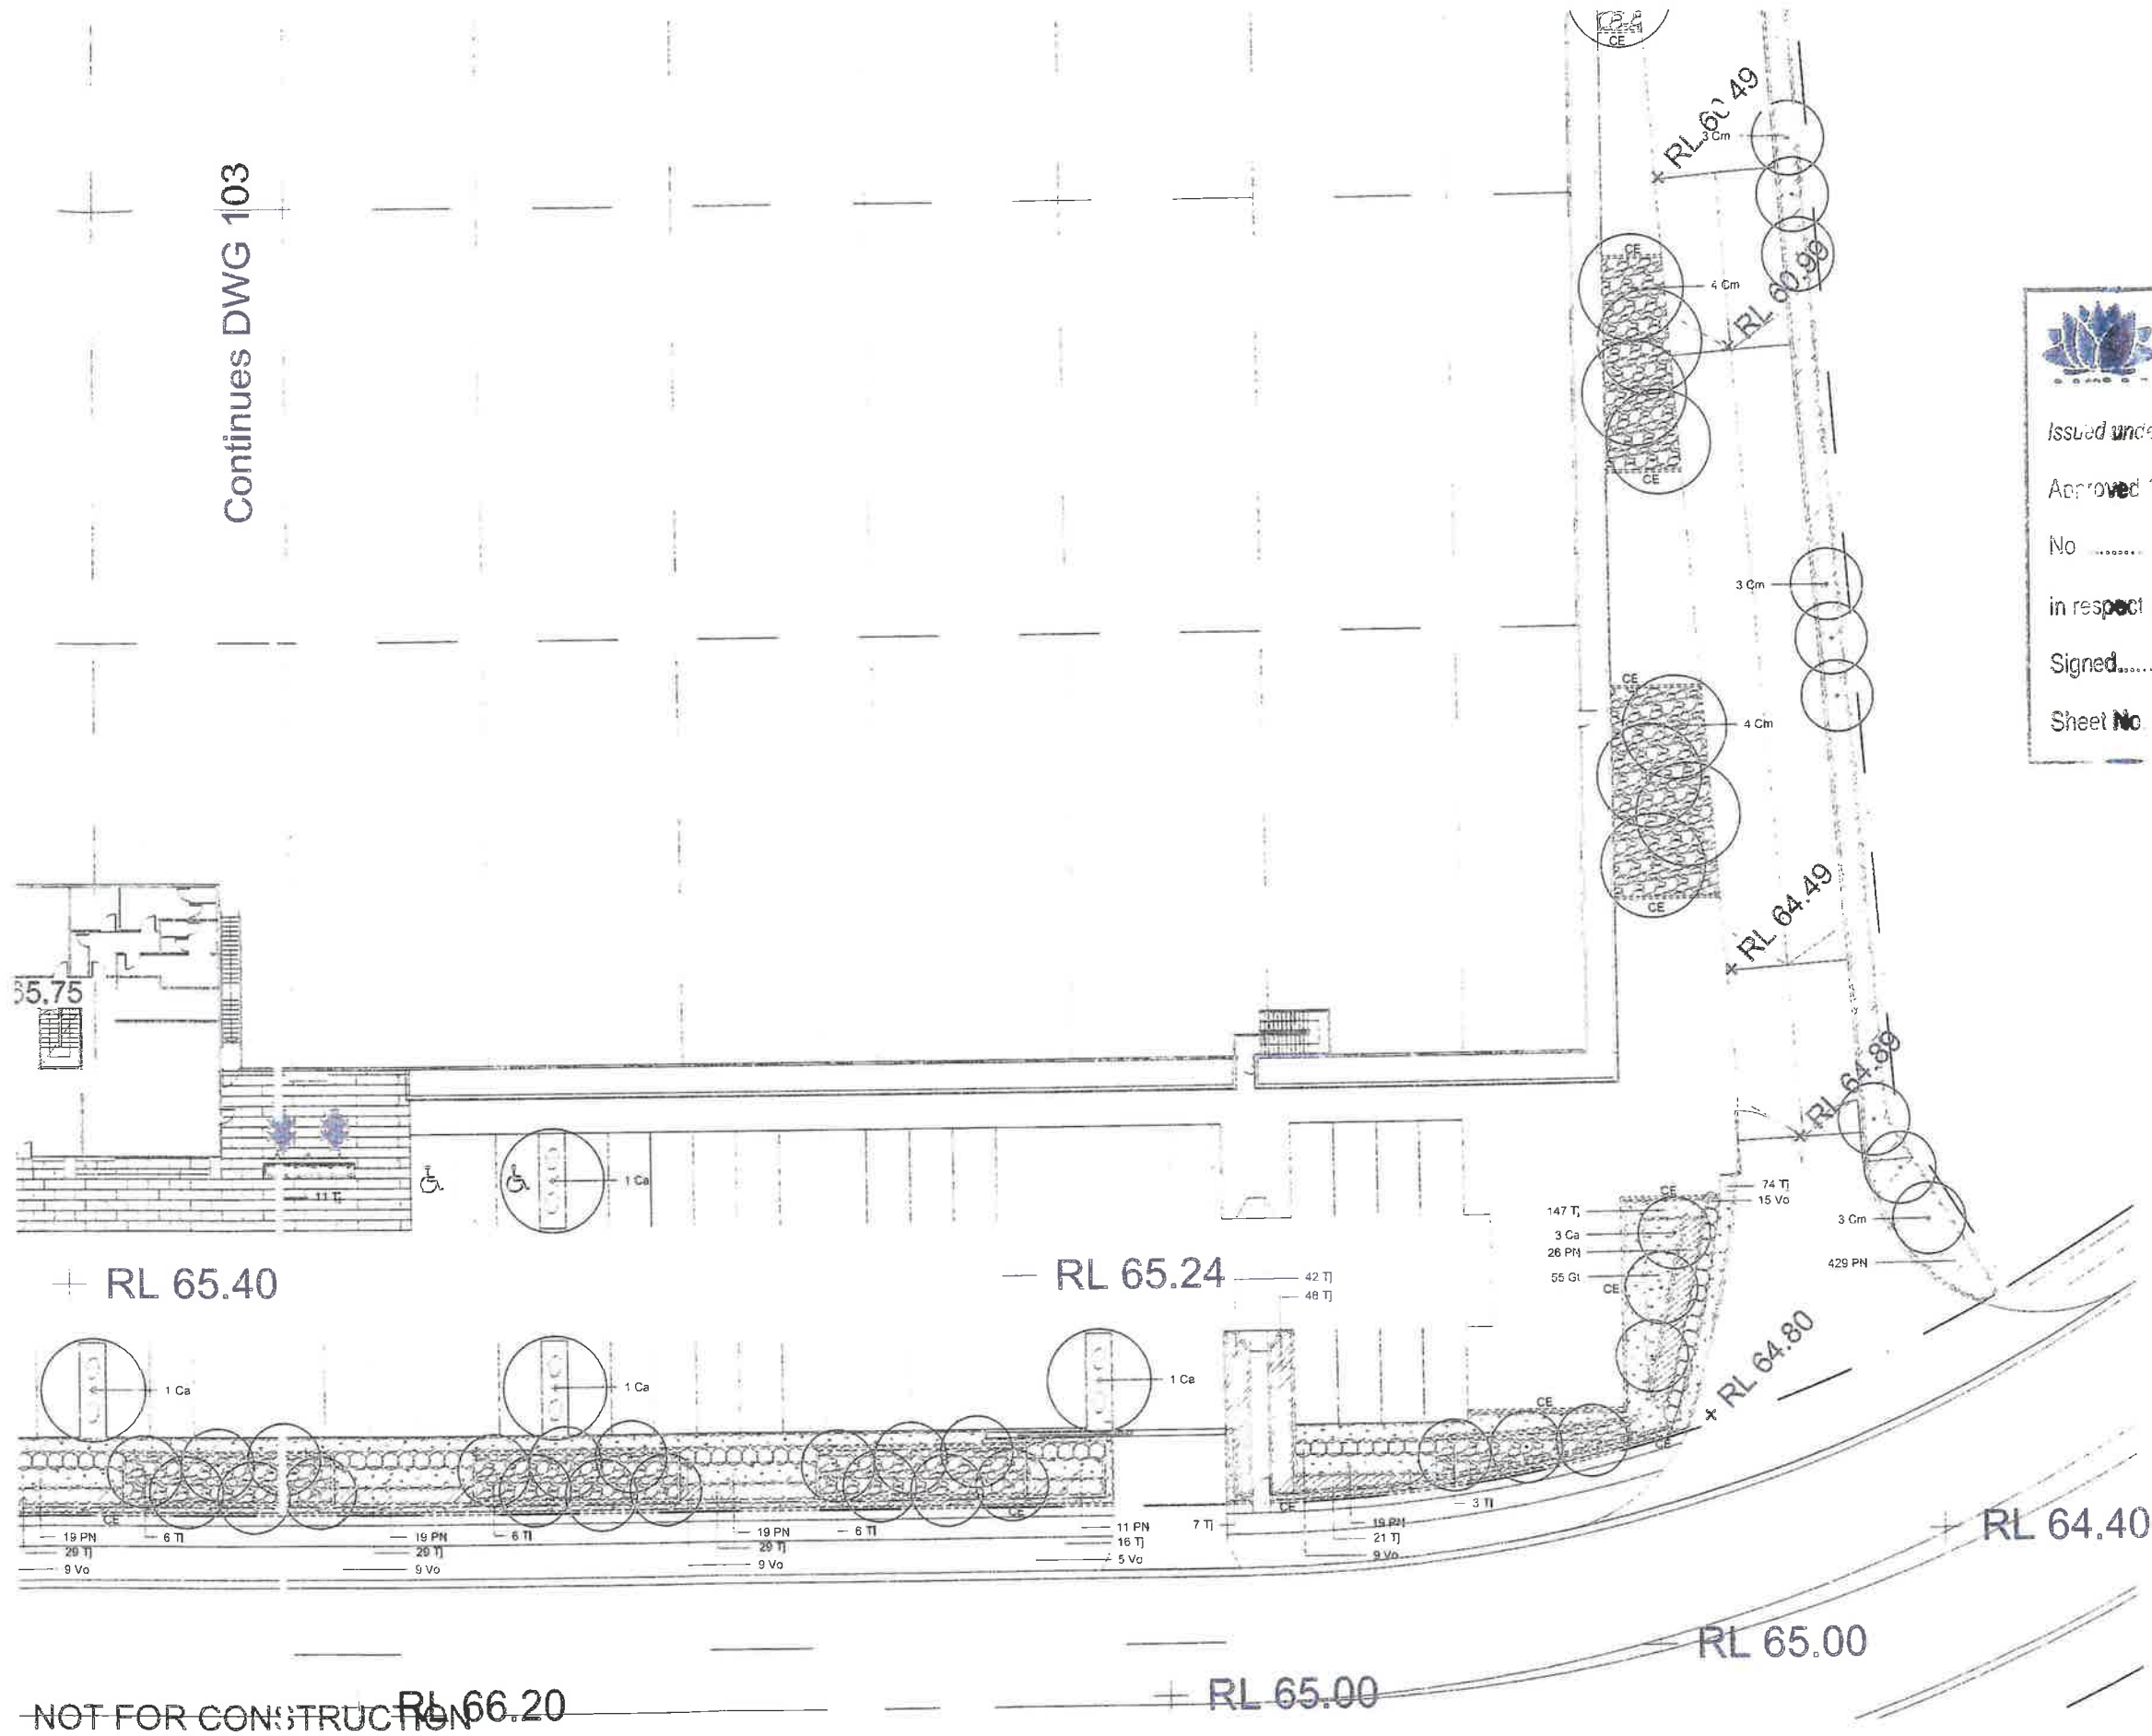

NOT FOR CONSTRUCTION

© 2014 Site Image (NSW) Pty Ltd. ABN 44 801 262 380 as agent for Site Image NSW Partnership. All rights reserved. This drawing is copyright and shall not be reproduced or copied in any form or by any means (graphic, electronic or mechanical) including photocopying, without the written permission of Site Image (NSW) Pty Ltd. Any license, expressed or implied, to use this document for any purpose other than as a reference to the terms of the written agreement between Site Image (NSW) Pty Ltd and the instructing party.

The contractor shall check and verify all work on site (including work by others) before commencing the landscape installation. Any discrepancies are to be reported to the Project Manager or Landscape Architect prior to commencing work. Do not scale this drawing. Any required dimensions not shown shall be referred to the Landscape Architect for confirmation.

B Plant Species Adjusted
A For Comment
Issue Revision Description

JW NM 01.06.2016
JW NM 25.05.2016
Drawn Check Date

LEGEND

- Property Boundary
- Proposed Trees
- Proposed Grasses and Groundcovers

- Proposed Shrubs and Accents
- Turf
- Feature Rock Ballast

- 'Kwik Kurb' Concrete Edge refer specification (Not Part of these works)
- Sandstone Boulders in Decomposed Granite
- Mulch

Key Plan:

SITE IMAGE



Landscape Architects
Level 1 3-5 Bapple Street
Rocky Hill NSW 2016
Australia
T: 61 2 8332 9600
F: 61 2 8332 9601
www.siteimage.com.au

Client
Goodman

Project
Proposed Industrial Facility
Oakdale Central Lot 3C
Horsely Park, NSW

Drawing Name:
Landscape Plan

Scale: 1:200 @ A1
Job Number:
SS13-2656

TENDER

0 1 2 4 6 10m
Drawing Number:
104 E