


PROPERTY TITLES

CAMPERDOWN CAMPUS


- CONSOLIDATED TITLE
LOT 1 DP1171804
- LOT 1 DP 1179963
LOT 11 DP1171806
LOT 1 DP89825
- LOT 1001 1159799
LOT1 DP1124852

DARLINGTON CAMPUS

- CONSOLIDATED TITLE
LO1 1 DP790620
- DARLINGTON TERRACES
LOT 1 DP1172041
LOT 1 DP794841
LOT 1 DP1069922
LOT 1 DP58304
LOT 1 DP99663
LOT 1 DP69635
LOT 96 DP1073648
LOT 9 DP1118985
LOT 1 DP996657
LOTS 1-5 DP996629
LOTS 1-12 DP33326
LOT 1 DP185534
LOT A DP185532
LOT 1 DP1067807
LOTS A-B DP436059
LOTS 30-35 DP111120

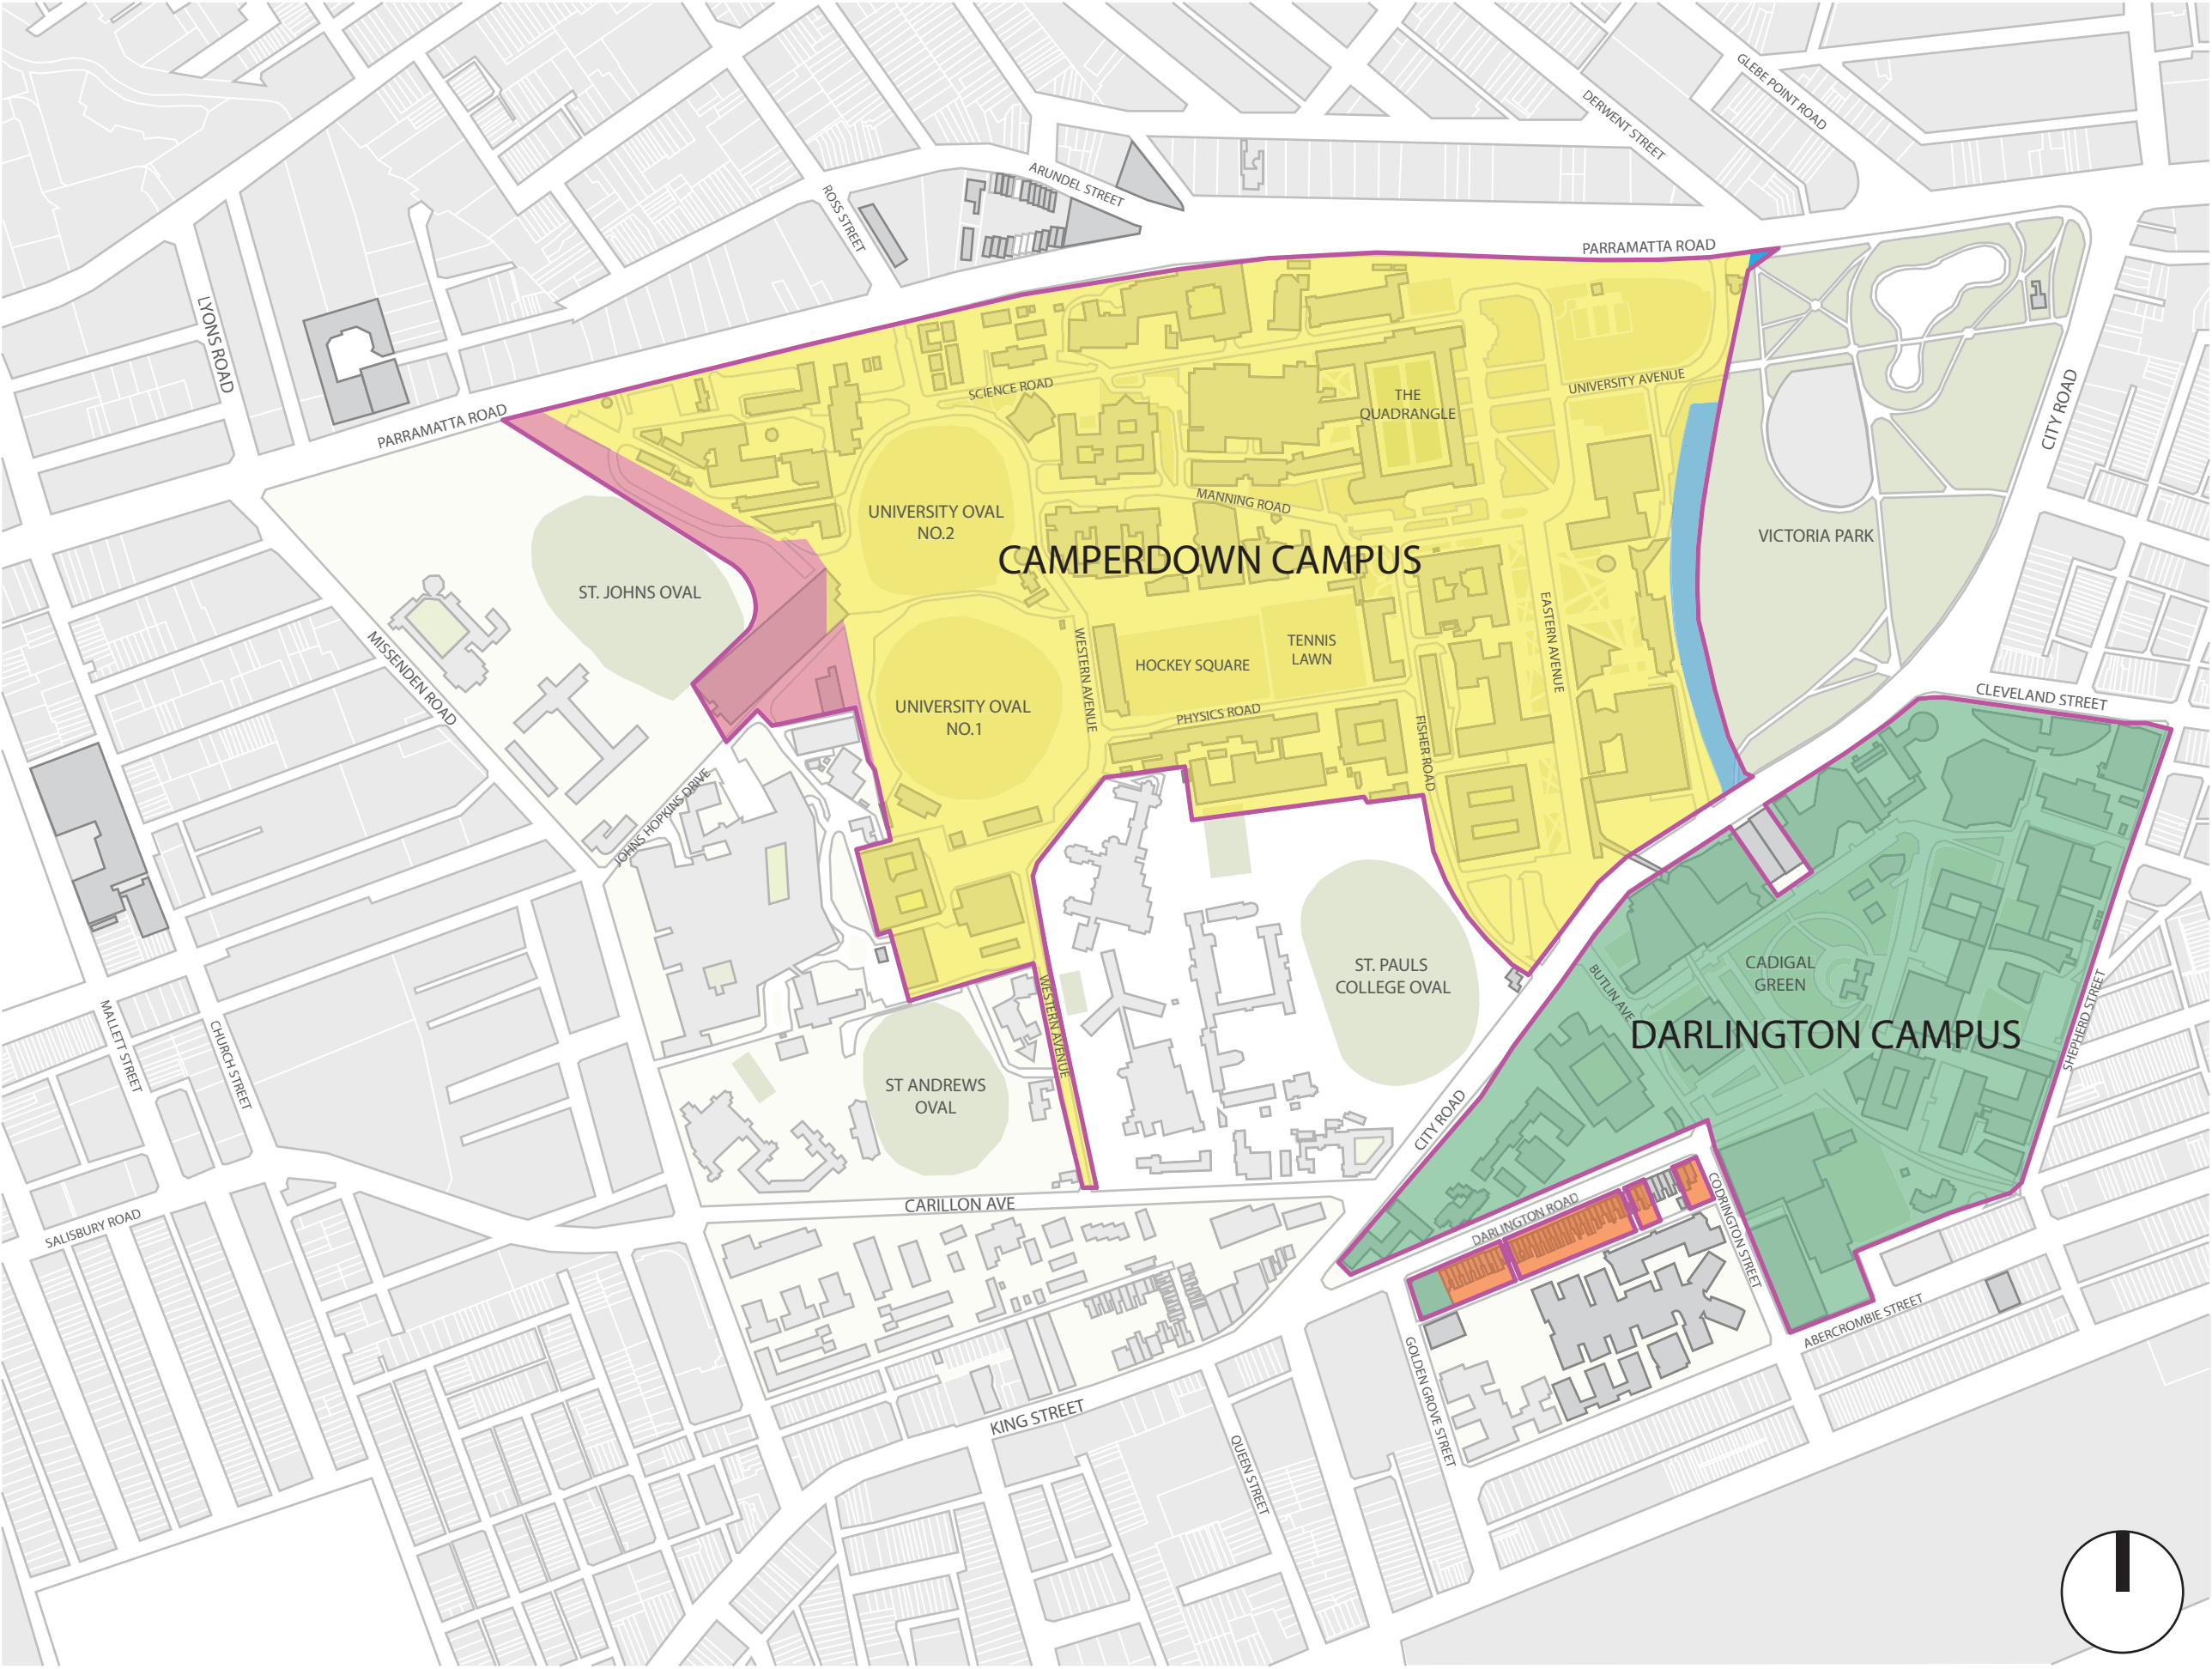

Existing Buildings Sydney University Boundary

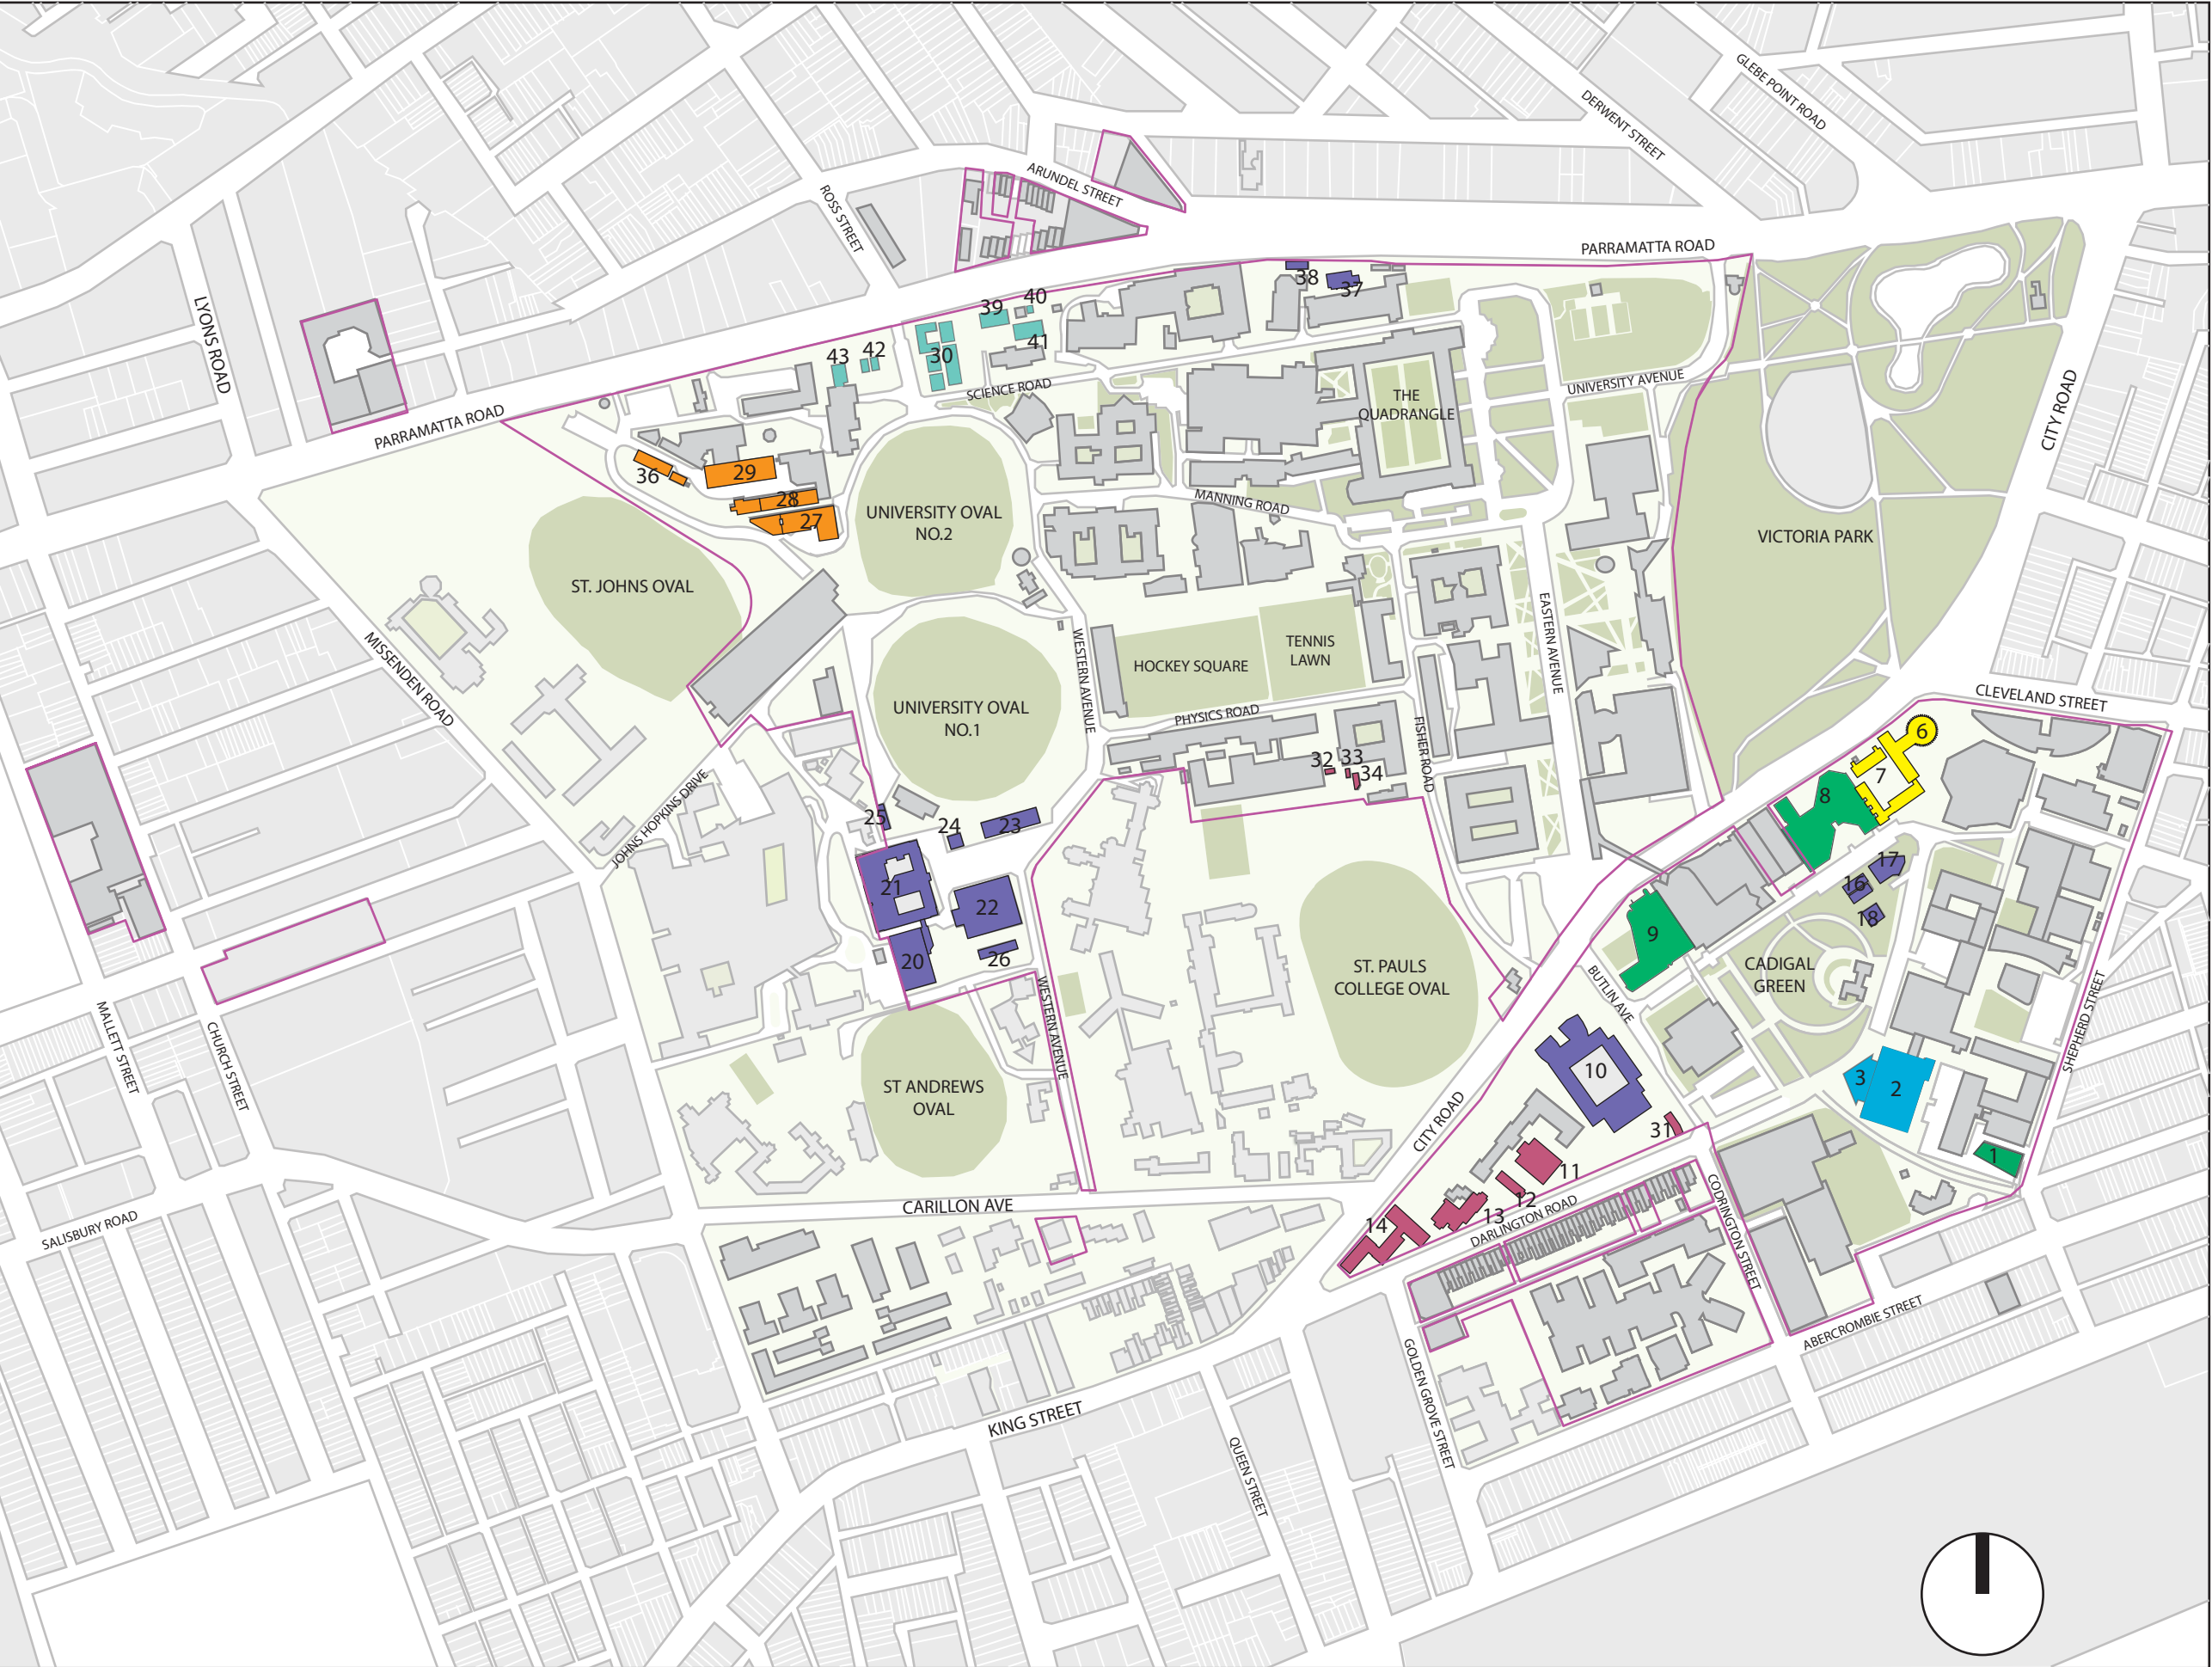

CAMPUS IMPROVEMENT PROGRAM
2014-2020
**BUILDINGS FOR DEMOLITION
PROPOSED**

2014

11	H10	STORIE DIXON WING
12	H09	DARLINGTON CENTRE SCHOOL BUILDING
13	H02	THE DARLINGTON CENTRE
14	H01	SYDNEY UNIVERSITY REGIMENT
31	H06	SUBSTATION (BUTLIN AVE)
32	A29a	FLAMMABLE STORES
32	A27c	FLAMMABLE STORES
34	A27b	VIROLOGY LAB

2015

10	H04	MEREWETHER BUILDING
17	G07	AGRICULTURAL GLASSHOUSE
18	G18	MARSH LAWSON MUSHROOM RESEARCH
19	G19	TEMPORARY GREENHOUSE
20	D05	BOSCH BUILDING 1B
21	D06	BLACKBURN BUILDING
22	D04	BOSCH BUILDING 1A
23	D02	VICTOR COPPLESON BUILDING
24	D15	DANGEROUS FLAMMABLE GOODS STORE
25	D13	NO.1 OVAL WORKSHED
26	D16	THE BOSCH GLASSHOUSE
37	A13	BOTANY GLASSHOUSE
38	A37	SUBSTATION

2016

2	J01	CHEMICAL ENGINEERING BUILDING
3	J14	GORDON YU-HOI CHIU BUILDING

2017

30	A06	DEMOUNTABLE VILLAGE (RELOCATION)
39	A06	DEMOUNTABLE
40	A34b	SUBSTATION
41	A04a	ROSS ST STORAGE FACILITY
42	A03a+b	TEMPORARY GREENHOUSES
43	B01	(PART) JD STEWART BUILDING

2018

6	G06	INTERNATIONAL HOUSE
7	G06a	W.H.MAZE BUILDING

2019


27	B19	RMC GUNN BUILDING
28	B02	McMASTERS ANNEX
29	B10	EVELYN WILLIAMS BUILDING
36	B07	THE CATTERY

2020

1	J06	CIVIL ENGINEERING BUILDING
8	G04	WILKINSON BUILDING
9	G01	WENTWORTH BUILDING

PROPOSED CYCLE STRATEGY

- Shared Zones
Definition: authorised university vehicles/ service vehicles/ emergency vehicles and pedestrians/ cyclists only
- Off Road Campus Cycle Route
- On-Road Campus Cycle Route
- Pending Future RPA On-Road Cycle Access
- City of Sydney Cycle Network
- Possible connection to City of Sydney Cycle Network
- Secure Bicycle Cage Parking
Note: racks provided throughout campus
- Bicycle Repair Shop
- Zebra Crossing

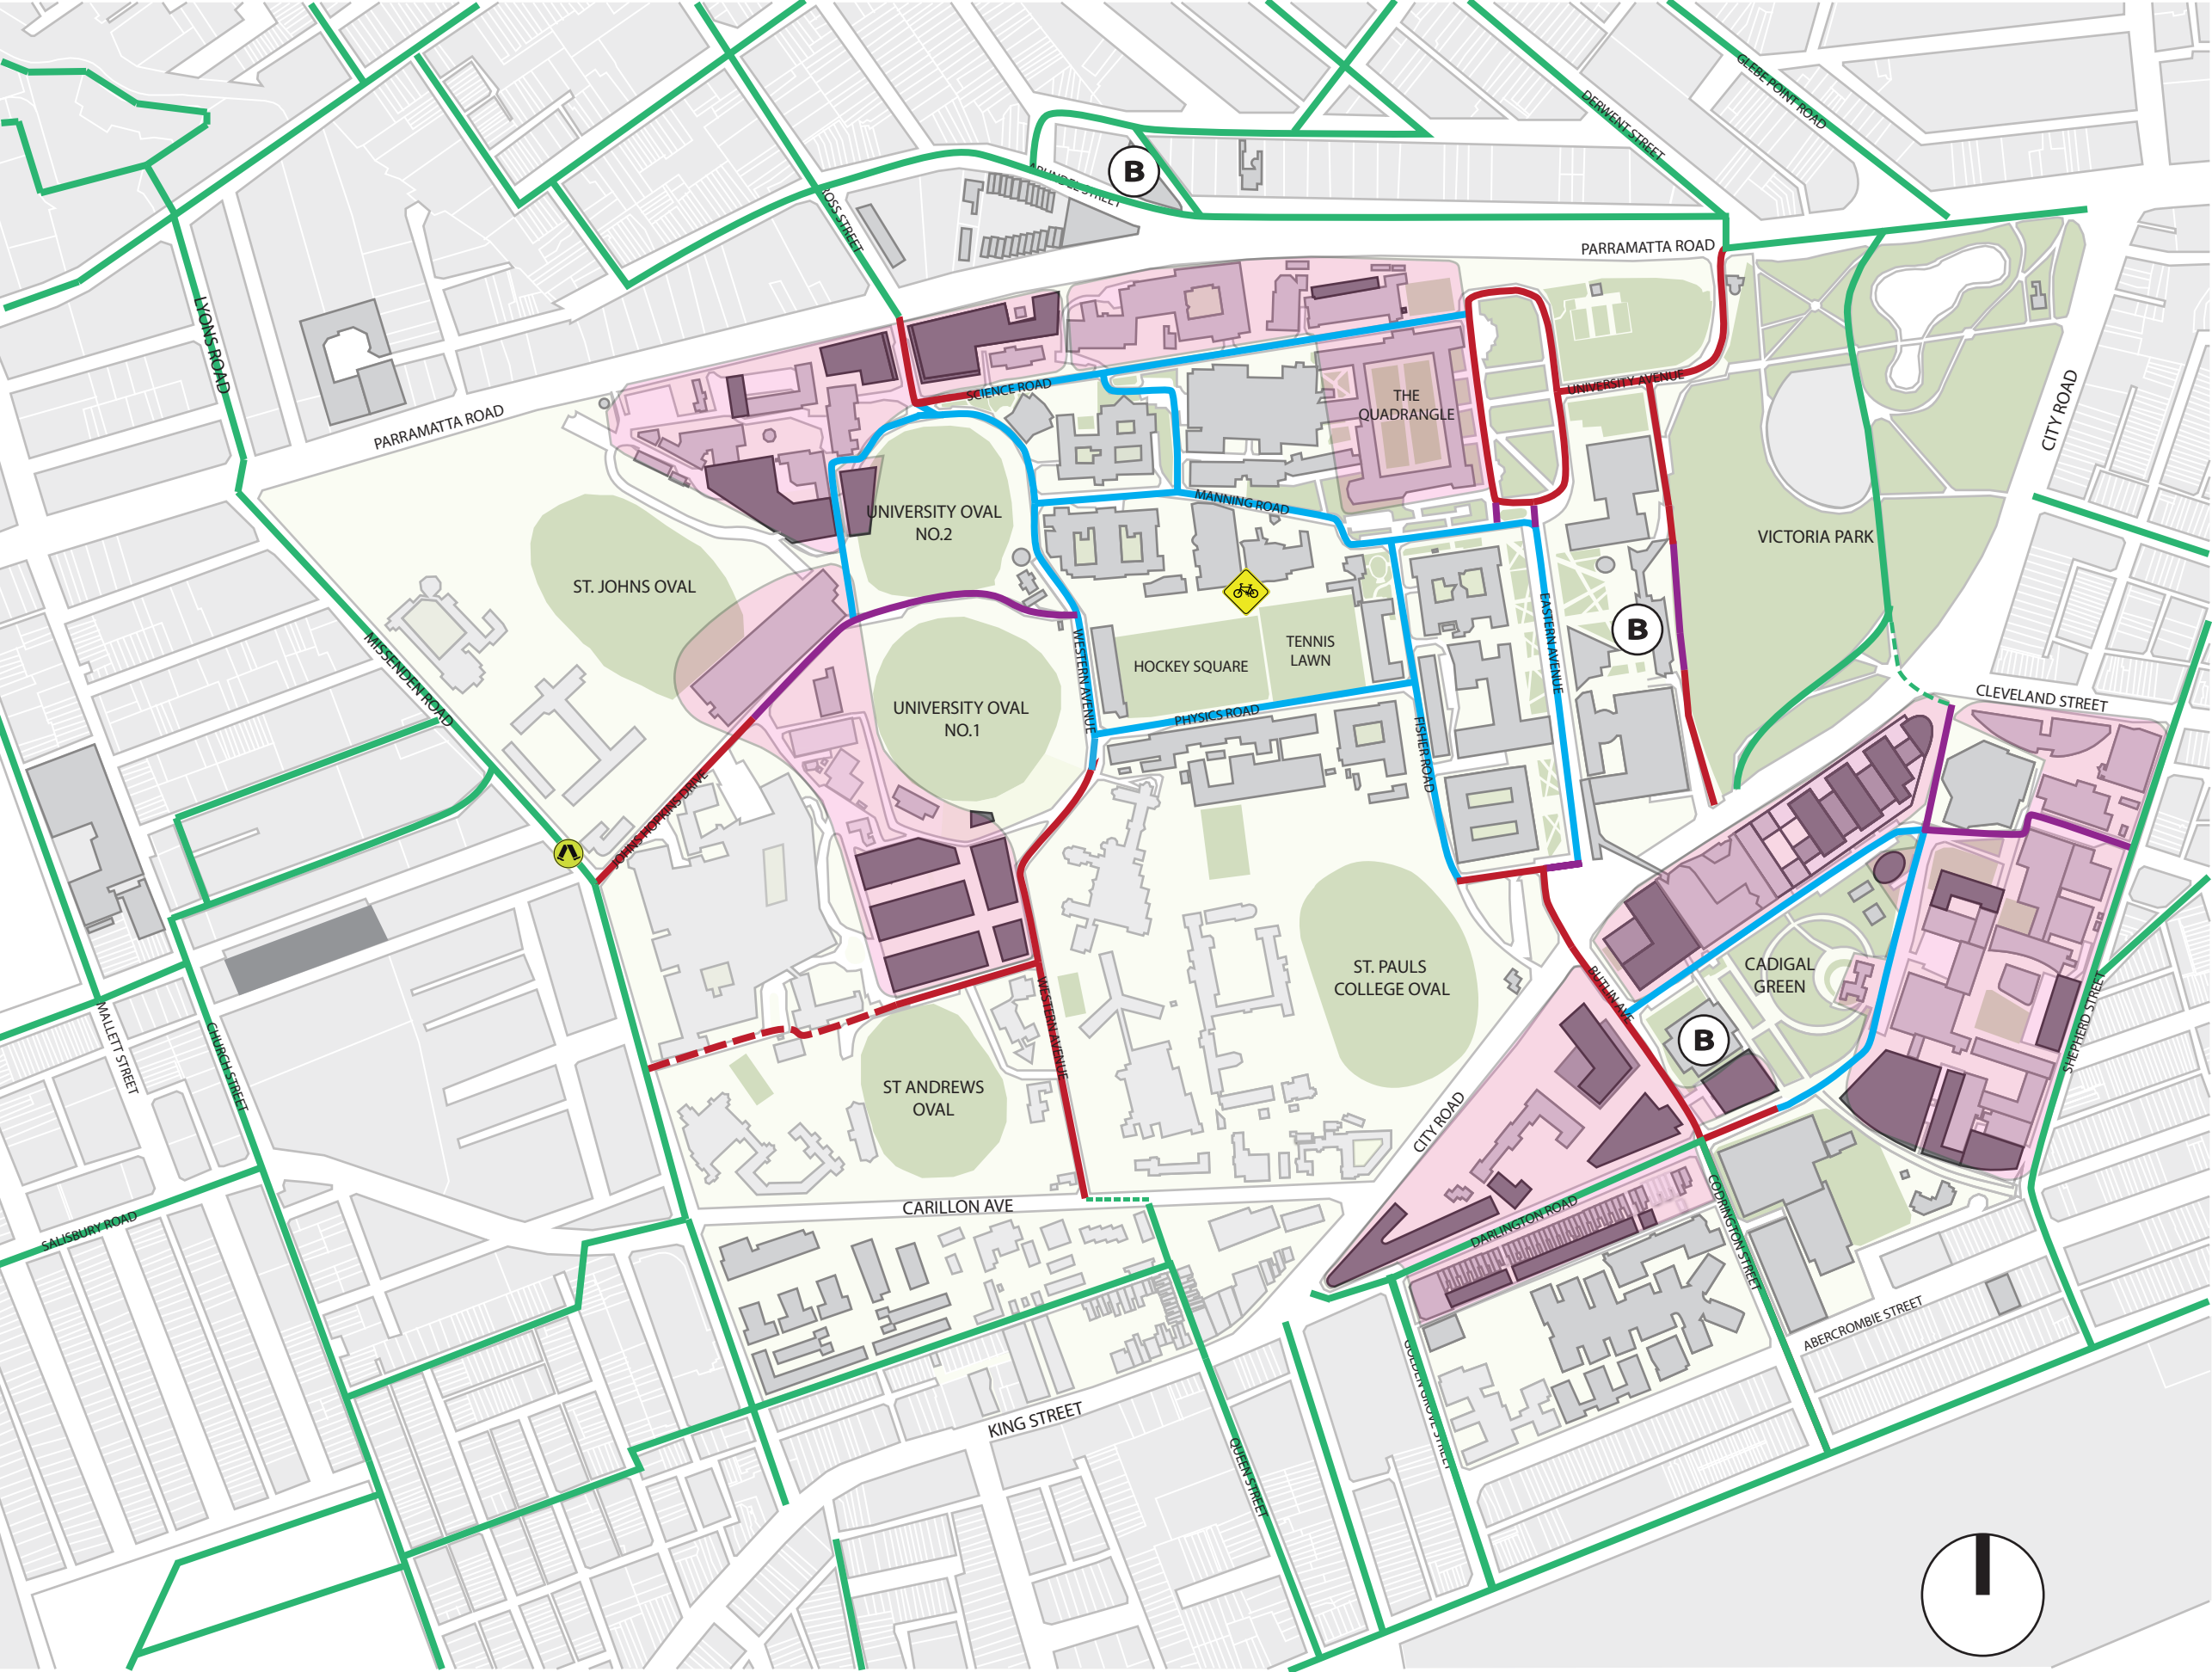

SSD 13_6123


UNIVERSITY OF SYDNEY CAMPUS IMPROVEMENT PROGRAM

AMENDED STATE SIGNIFICANT
DEVELOPMENT DRAWINGS


JULY 2014

DWG No.	Name	29/11/2013	6/12/2013	1/07/2014
		Revision	Revision	Revision
SSD-A-00	TITLE PAGE	-	A	B
SSD-B-01	CITY ROAD_ Site Survey	-	-	-
SSD-B-02	CITY ROAD_ City Road Elevation EXISTING	-	-	-
SSD-B-11	CITY ROAD_ PROPOSED Envelope Plan	-	A	B
SSD-B-12	CITY ROAD_ City Road Elevation PROPOSED	-	A	B
SSD-B-13	CITY ROAD_ Maze Crescent Elevation from Cadigal Green PROPOSED	-	-	A
SSD-B-14	CITY ROAD_ Cadigal to City Road Section PROPOSED	-	-	deleted
SSD-C-01	MEREWETHER_ Site Survey	-	-	-
SSD-C-02	MEREWETHER_ City Road Elevation EXISTING	-	-	-
SSD-C-11	MEREWETHER_ PROPOSED Envelope Plan	-	A	B
SSD-C-12	MEREWETHER_ City Road Elevation PROPOSED	-	A	B
SSD-C-13	MEREWETHER_ Darlington Rd Elevation PROPOSED	-	A	B
SSD-C-14	MEREWETHER_ Butlin Ave Elevation of Merewether Site PROPOSED	-	A	B
SSD-C-15	MEREWETHER_ Institute Building Elevation PROPOSED	-	A	B
SSD-C-16	MEREWETHER_ Butlin Avenue Elevation PROPOSED	-	-	A
SSD-C-17	MEREWETHER_ G08 Carpark Darlington Road Elevation PROPOSED	-	-	A
SSD-D-01	ENGINEERING_ Site Survey	-	-	-
SSD-D-11	ENGINEERING_ PROPOSED Envelope Plan	-	A	B
SSD-D-12	ENGINEERING_ Shepherd Street Elevation PROPOSED	-	-	A
SSD-D-13	ENGINEERING_ Maze Crescent Elevation PROPOSED	-	-	A
SSD-D-14	ENGINEERING_ Section 1 PROPOSED	-	-	A
SSD-D-15	ENGINEERING_ Section 2 PROPOSED	-	-	A
SSD-D-16	ENGINEERING_ Section 3 PROPOSED	-	-	A
SSD-E-01	HEALTH_ Site Survey	-	-	-
SSD-E-11	HEALTH_ PROPOSED Envelope Plan	-	A	B
SSD-E-12	HEALTH_ Section 1 PROPOSED	-	-	A
SSD-E-13	HEALTH_ Section 2 PROPOSED	-	-	A
SSD-E-14	HEALTH_ Section 3 PROPOSED	-	-	A
SSD-E-15	HEALTH_ Section 4 PROPOSED	-	-	A
SSD-F-01	LIFE SCIENCE_ Site Survey	-	-	-
SSD-F-11	LIFE SCIENCE_ PROPOSED Envelope Plan	-	A	B
SSD-F-12	LIFE SCIENCE_ Parramatta Road PROPOSED	-	A	B
SSD-F-13	LIFE SCIENCE_ Science Road PROPOSED	-	-	A
SSD-F-14	LIFE SCIENCE_ Ross Street Section PROPOSED	-	-	A
SSD-F-15	LIFE SCIENCE_ Gunn and McMaster Building Elevation PROPOSED	-	-	A
SSD-F-21	LIFE SCIENCE_ Elevation Grandstand PROPOSED	-	A	B
SSD-F-22	LIFE SCIENCE_ Grandstand Cross Section PROPOSED	-	A	B
SSD-G-01	MACLEAY_ Site Survey	-	-	-
SSD-G-11	MACLEAY_ PROPOSED Envelope Plan	-	A	A
SSD-G-12	MACLEAY_ Cross Section PROPOSED	-	-	-
SSD-G-13	MACLEAY_ PROPOSED Macleay Elevation from Parramatta Road	-	-	-
SSD-H-01	DARLINGTON TERRACES_ Site Survey	-	-	-
SSD-H-11	DARLINGTON TERRACES_ PROPOSED Envelope Plan	-	A	B
SSD-H-12	DARLINGTON TERRACES_ Elevation Codrington PROPOSED	-	-	deleted
SSD-H-13	DARLINGTON TERRACES_ Darlington Lane Elevation PROPOSED	-	-	A
SSD-H-14	DARLINGTON TERRACES_ Section PROPOSED	-	-	A
SSD-I-01	Shadow Impact on Public Streets Diagram PROPOSED	-	-	-
SSD-I-02	Shadow Impact on Public Streets Sections PROPOSED	-	-	deleted
SSD-I-03	Shadow Impact on Public Streets Sections PROPOSED	-	A	B



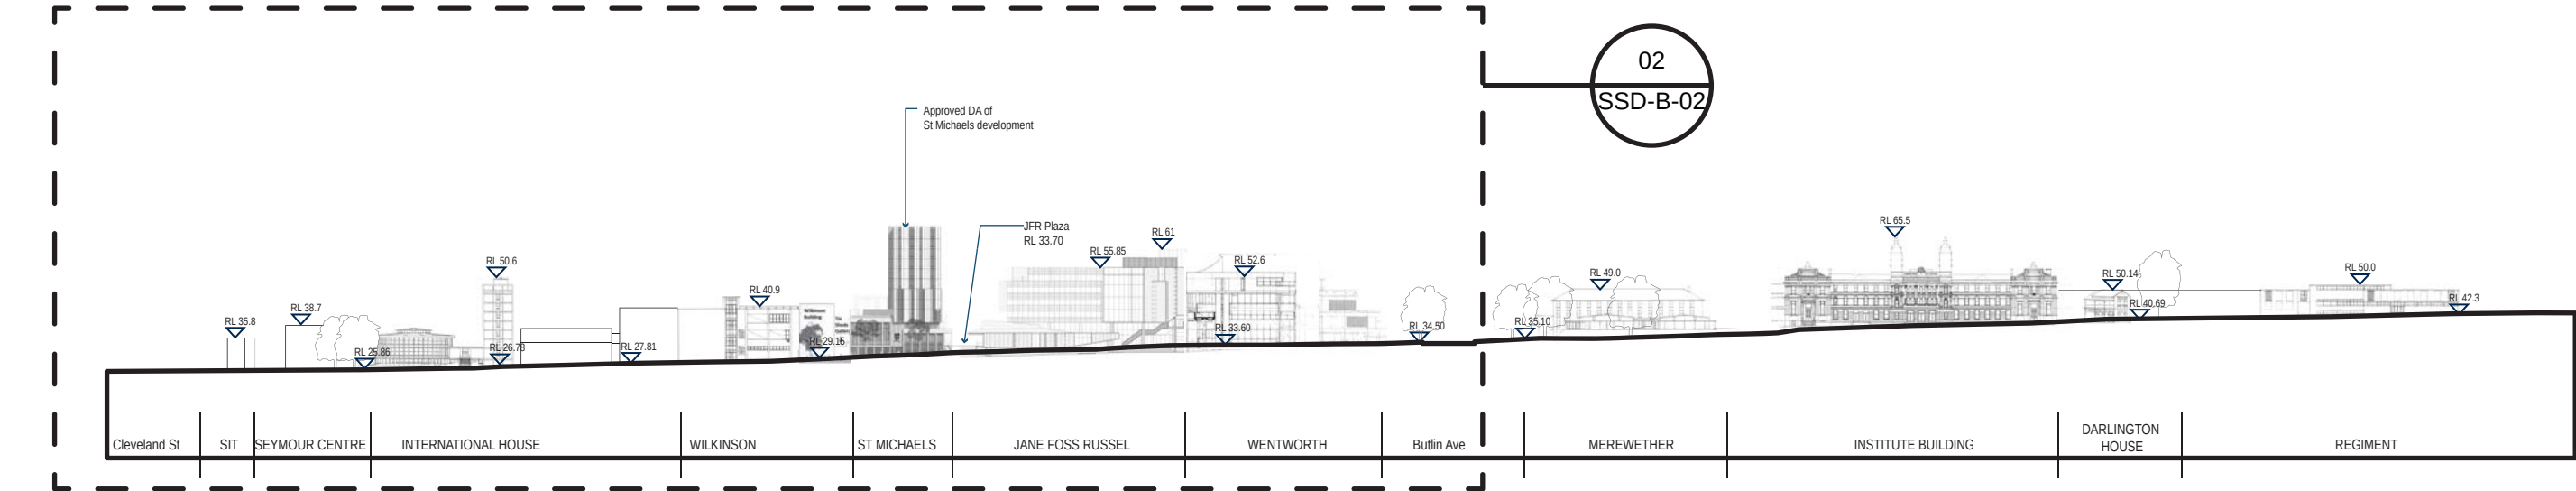


01 CITY ROAD ELEVATION EXISTING
SCALE 1:2000

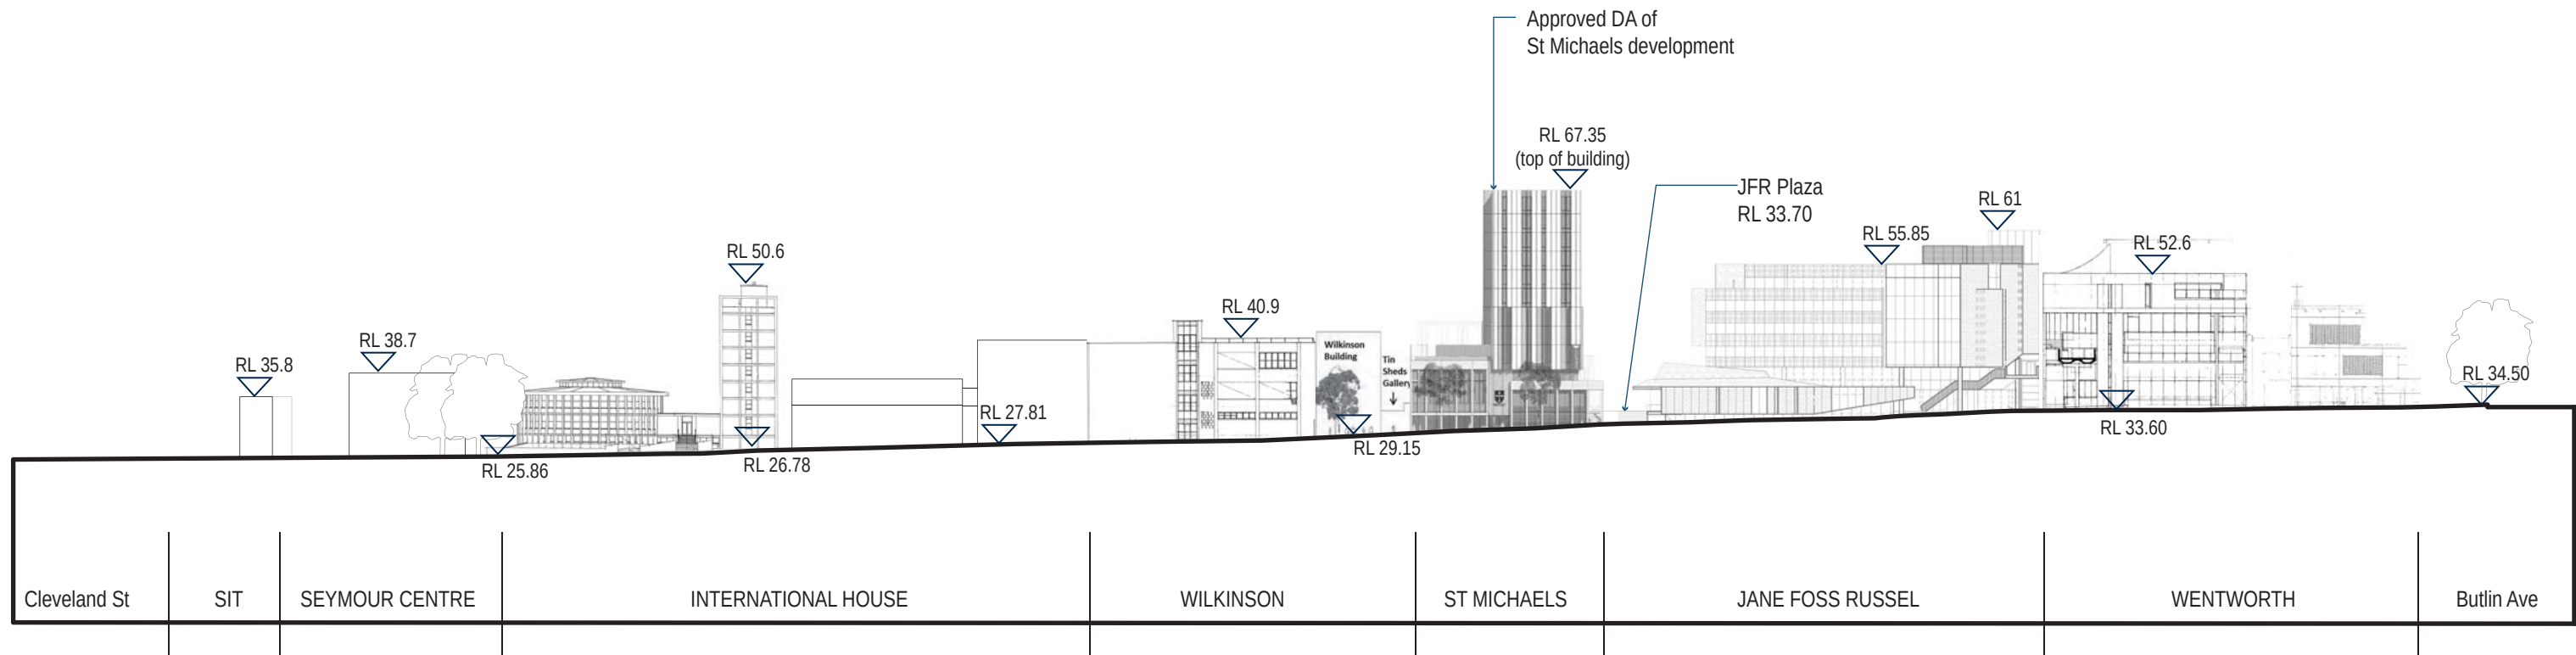


02 PART ELEVATION - CLEVELAND STREET TO BUTLIN AVE
SCALE 1:1000

NOTE:
ALL RL'S REFER TO 2013 UNIVERSITY OF SYDNEY 3D CAMPUS SURVEY OR CITY OF SYDNEYS 3D SURVEY

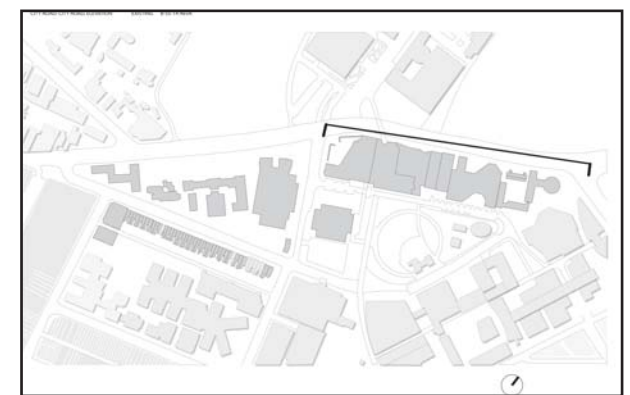

KEY PLAN

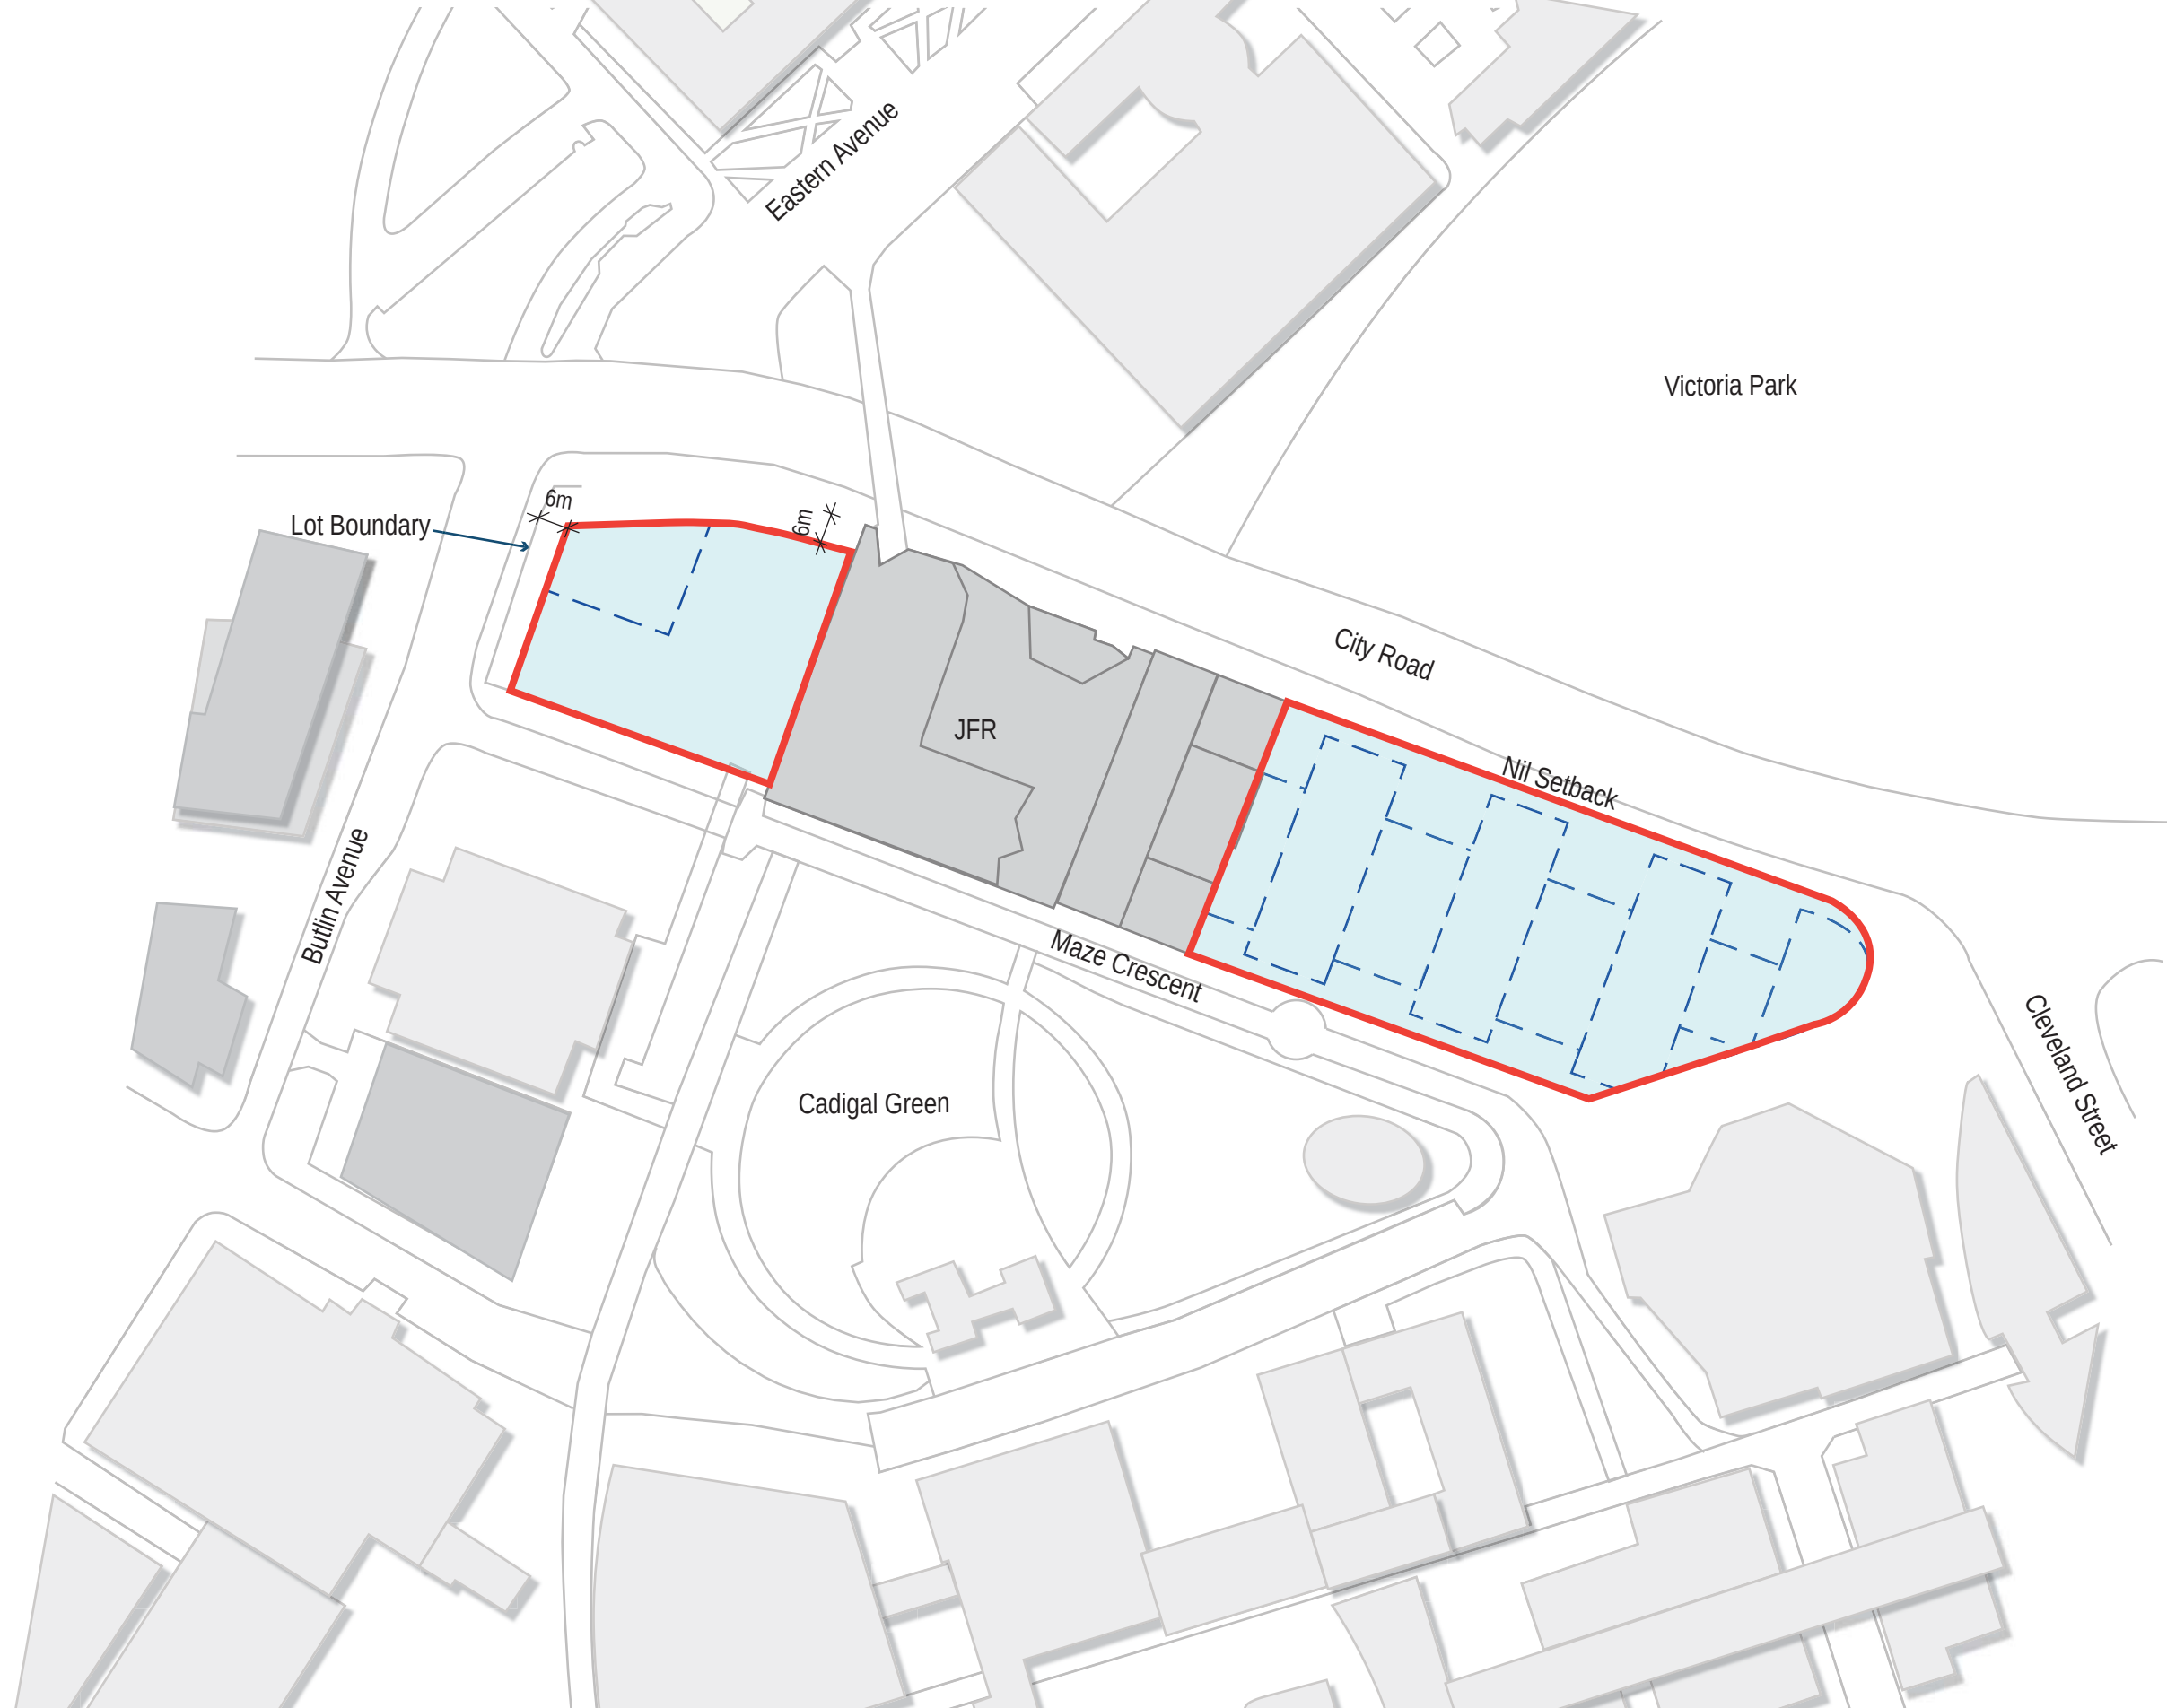

LEGEND:

- Proposed Building Envelope
- Indicative building forms subject to future DA

01 CITY ROAD - PROPOSED ENVELOPE PLAN
-




THE UNIVERSITY OF
SYDNEY
www.sydney.edu.au/facilities/

Project Name:
CAMPUS IMPROVEMENT PROGRAM

Drawing Title:
CITY ROAD - PROPOSED ENVELOPE PLAN

Scale bar:

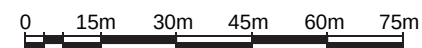

SCALE: 1 : 1500 @ A3

Drawing no:

SSD-B-11

Date:

01-07-2014

Drawn by:

CIS


Checked by:

JC

Revision:

B



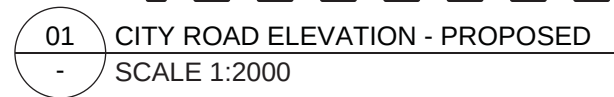

	Site
	Existing Building
	Indicative building forms subject to future DA
	Proposed Building Envelope
	Building Beyond
	RL's




THE UNIVERSITY OF
SYDNEY
www.sydney.edu.au/facilities/

Drawing no:	SSD-B-12	Revision: B
Date:	01-07-2014	
Drawn by:	CIS	
Checked by:	JC	




NORTH POINT

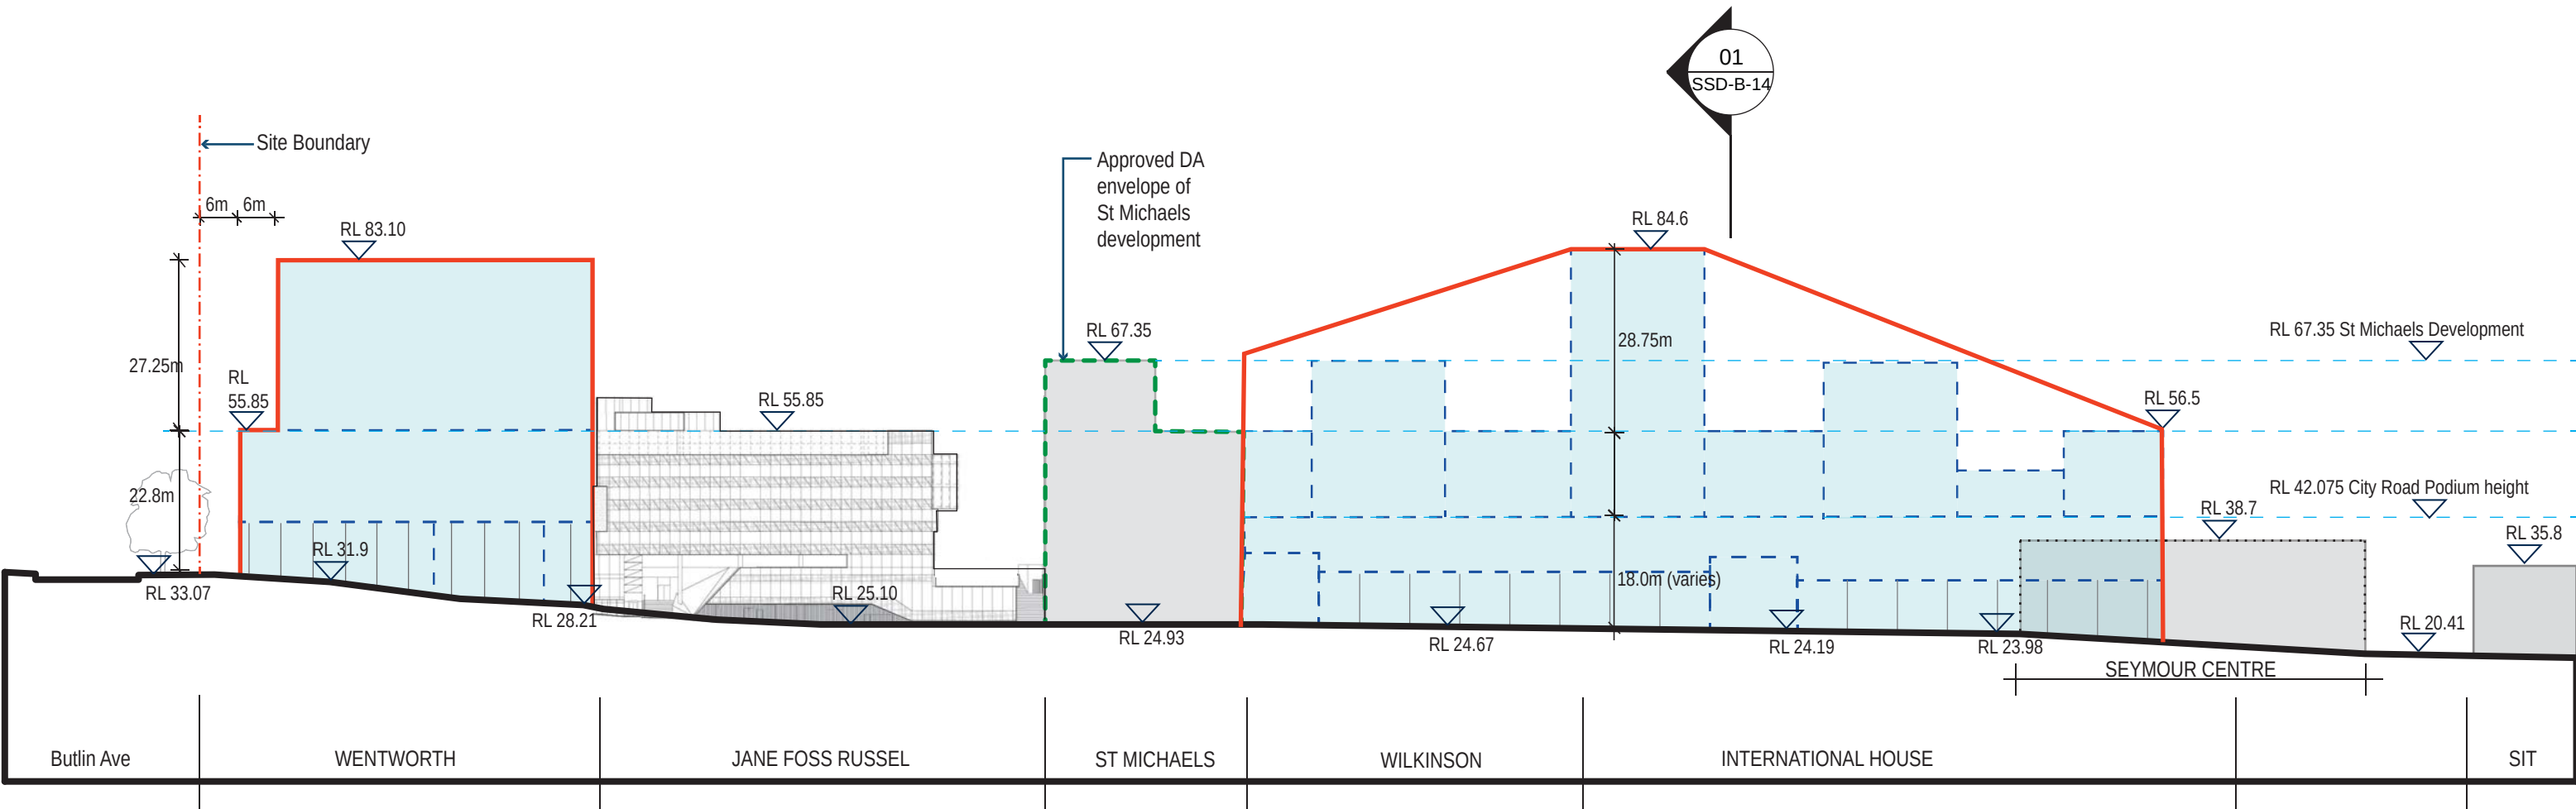


01 CITY ROAD - MAZE CRESCENT ELEVATION FROM CADIGAL GREEN PROPOSED

- LEGEND:**
- Site
 - Existing Building
 - Indicative building forms subject to future DA
 - Proposed Building Envelope
 - Building Beyond
 - RL's
 - Building in Foreground

NOTE:
ALL RL'S REFER TO 2013 UNIVERSITY OF SYDNEY 3D CAMPUS SURVEY OR CITY OF SYDNEYS 3D SURVEY

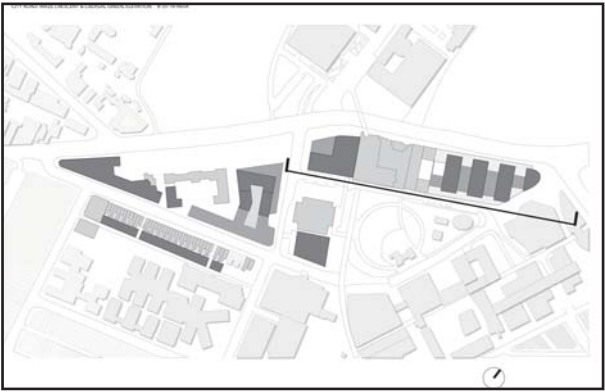


KEY PLAN

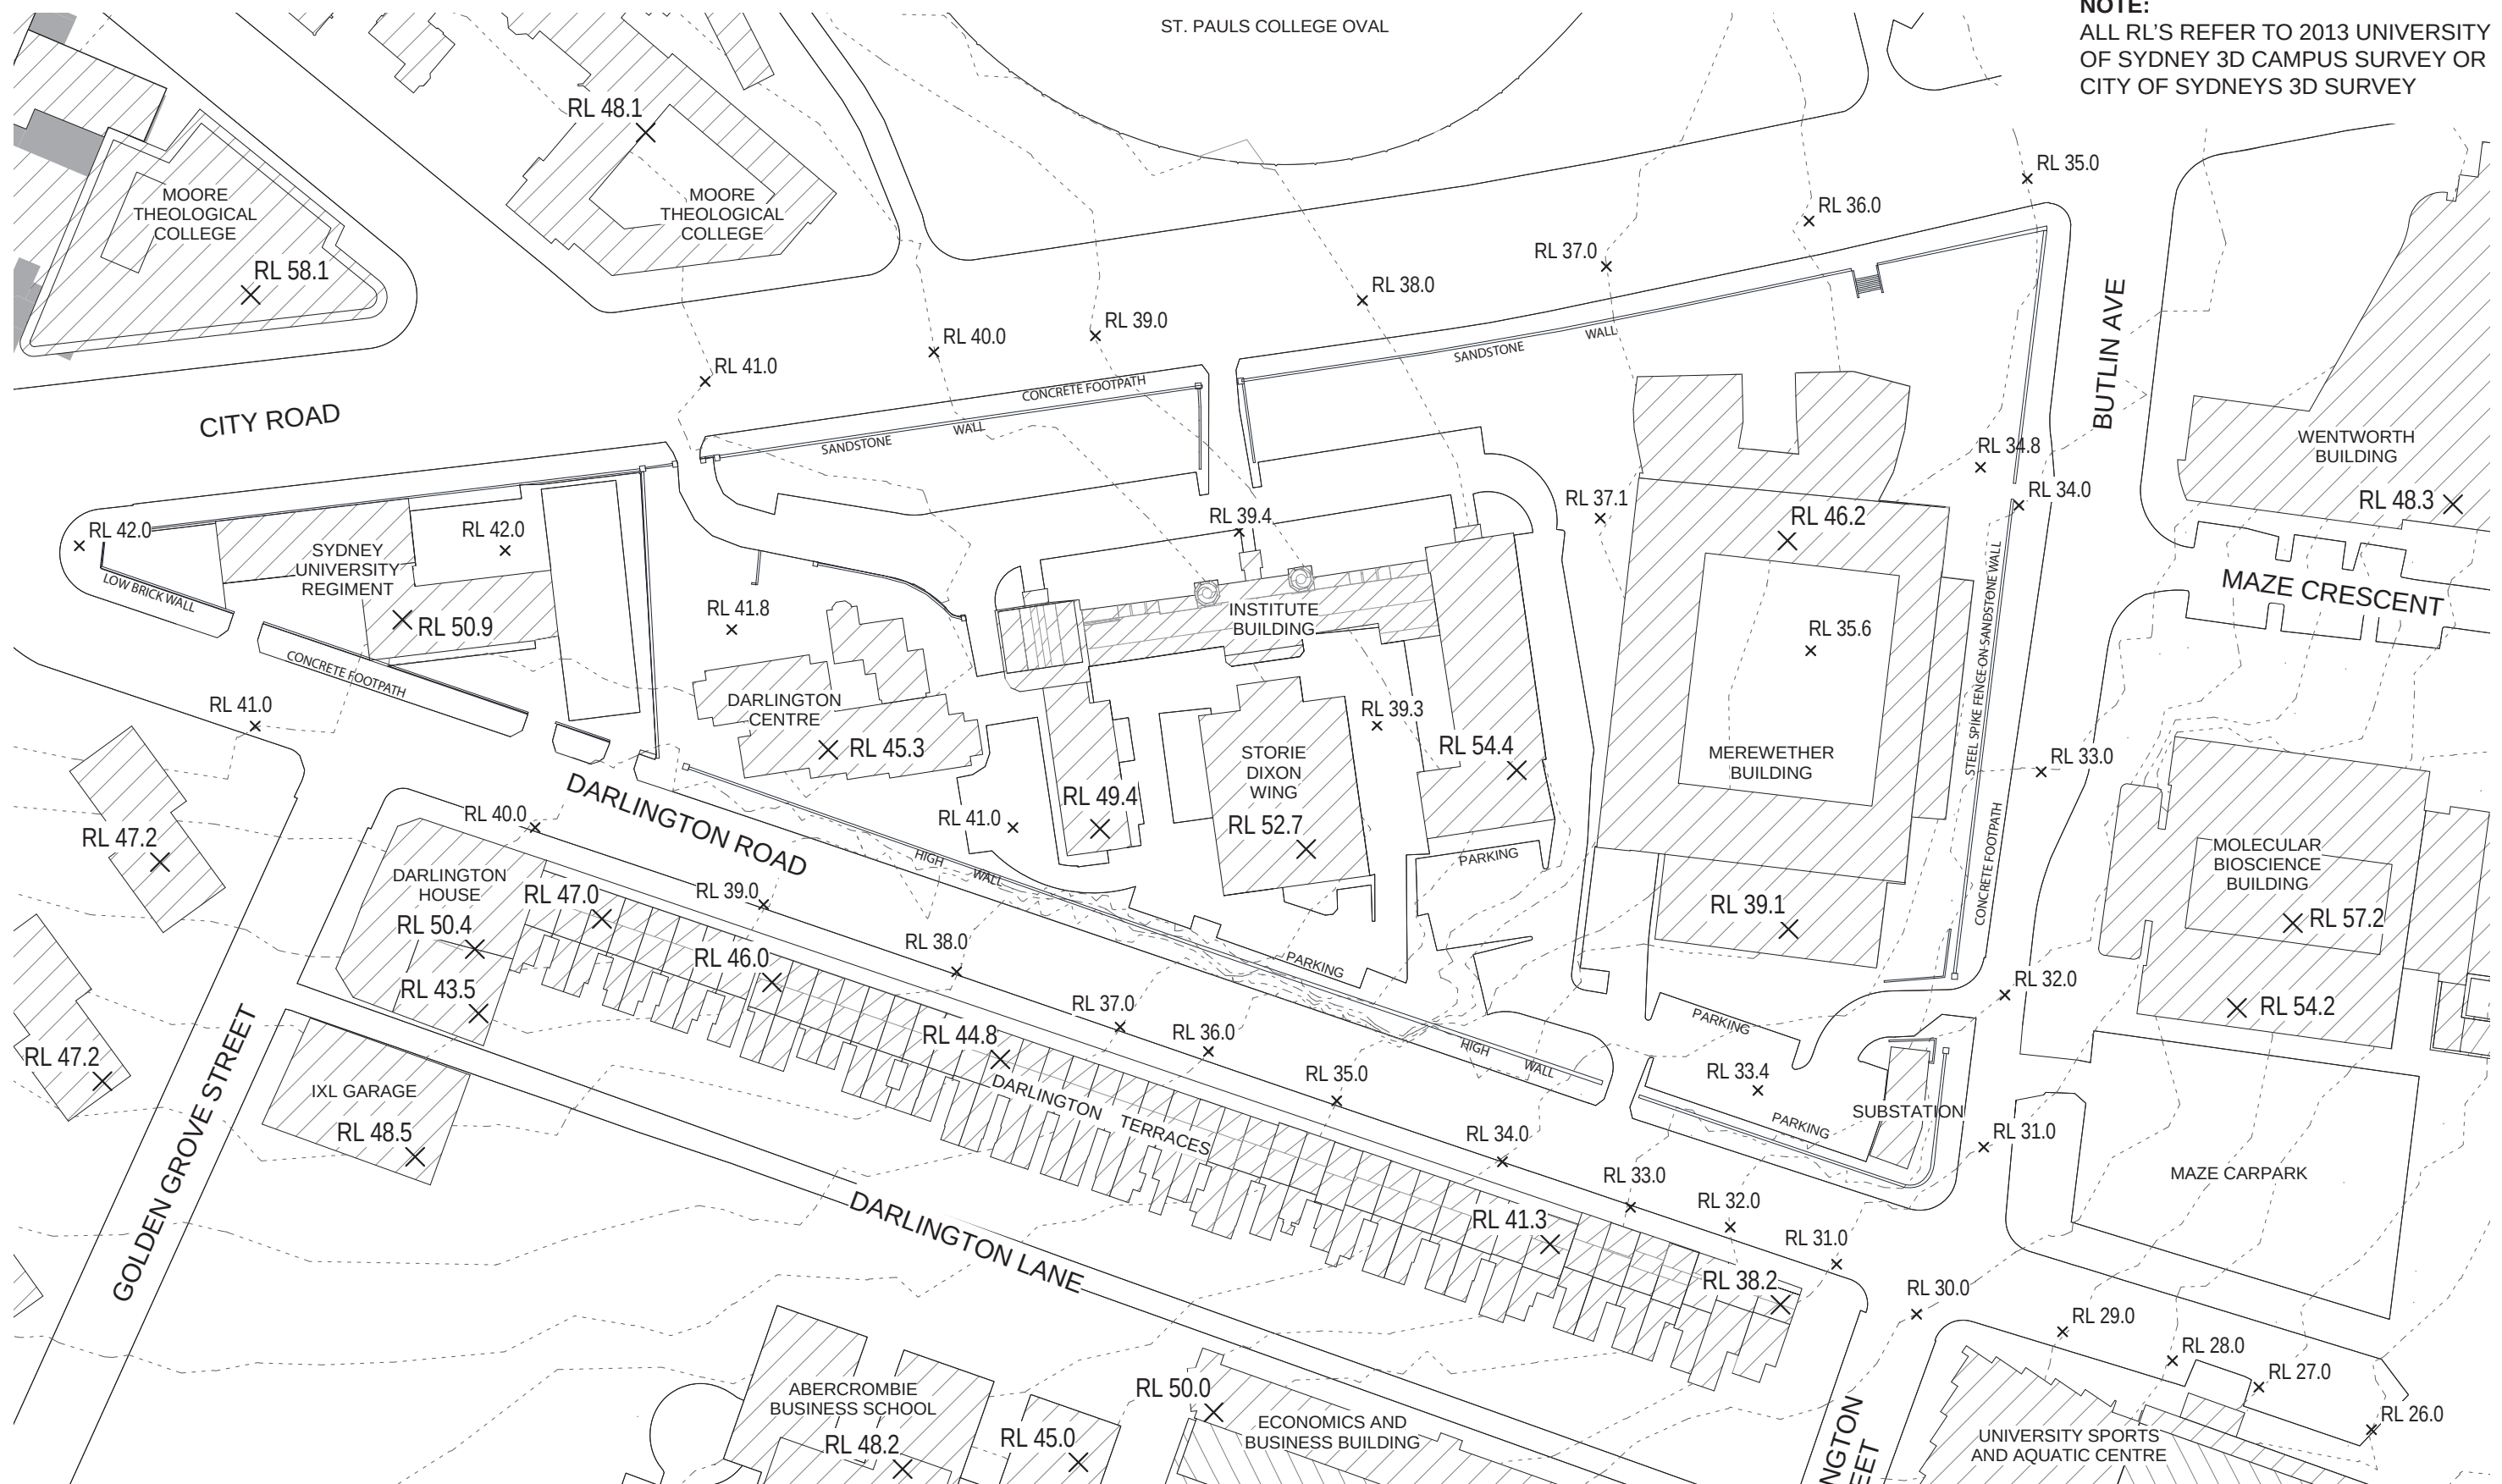


NOTE:
ALL RL'S REFER TO 2013 UNIVERSITY OF SYDNEY 3D CAMPUS SURVEY OR CITY OF SYDNEYS 3D SURVEY

01 MEREWETHER - SITE SURVEY PLAN

02
SSD-C-02

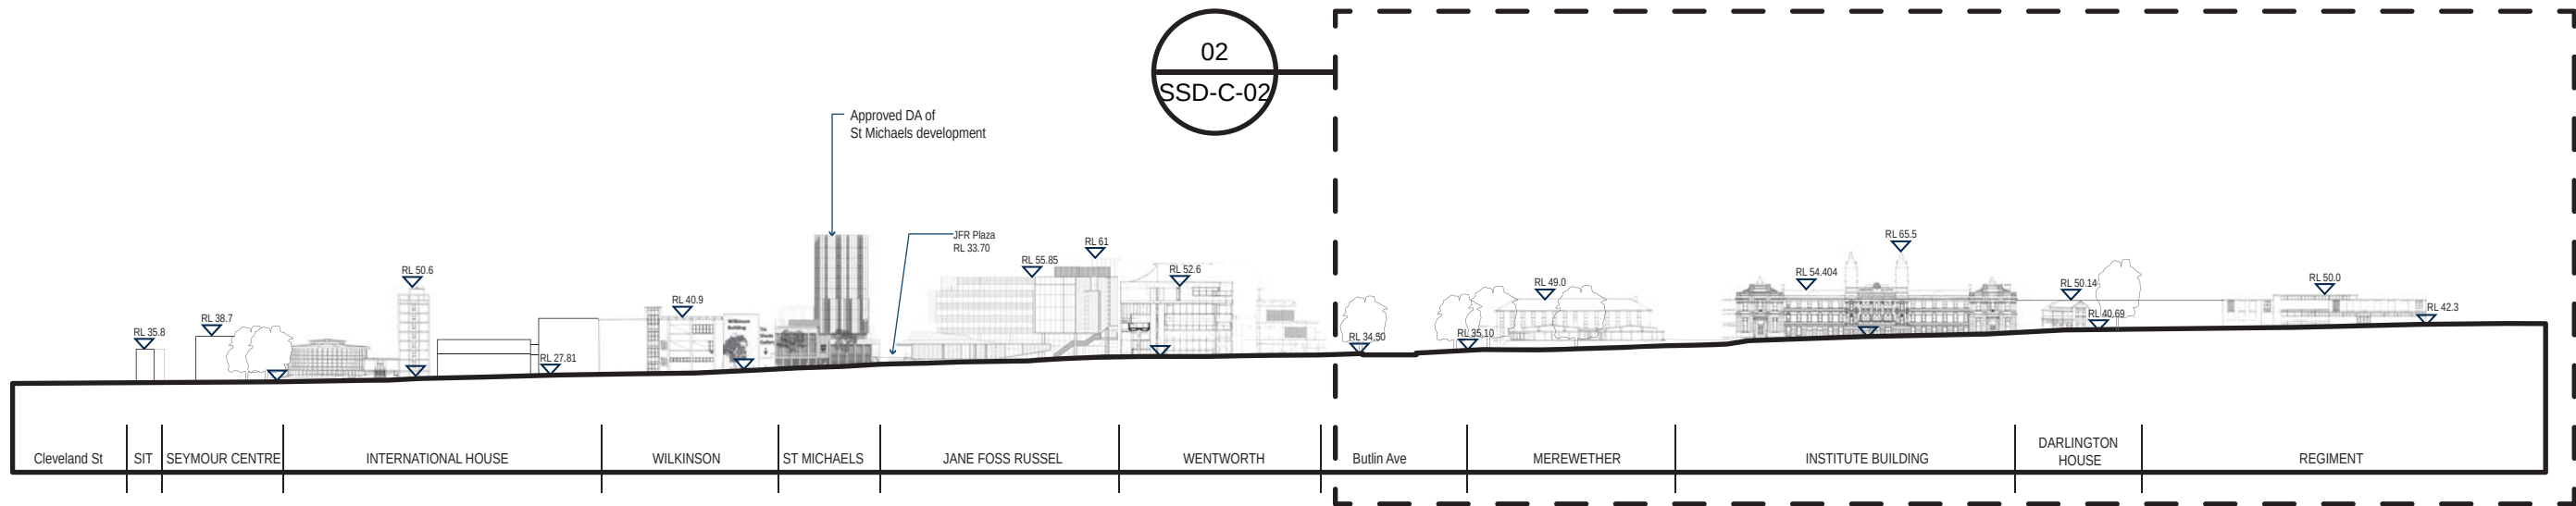


01
- CITY ROAD ELEVATION - EXISTING
SCALE 1:2000

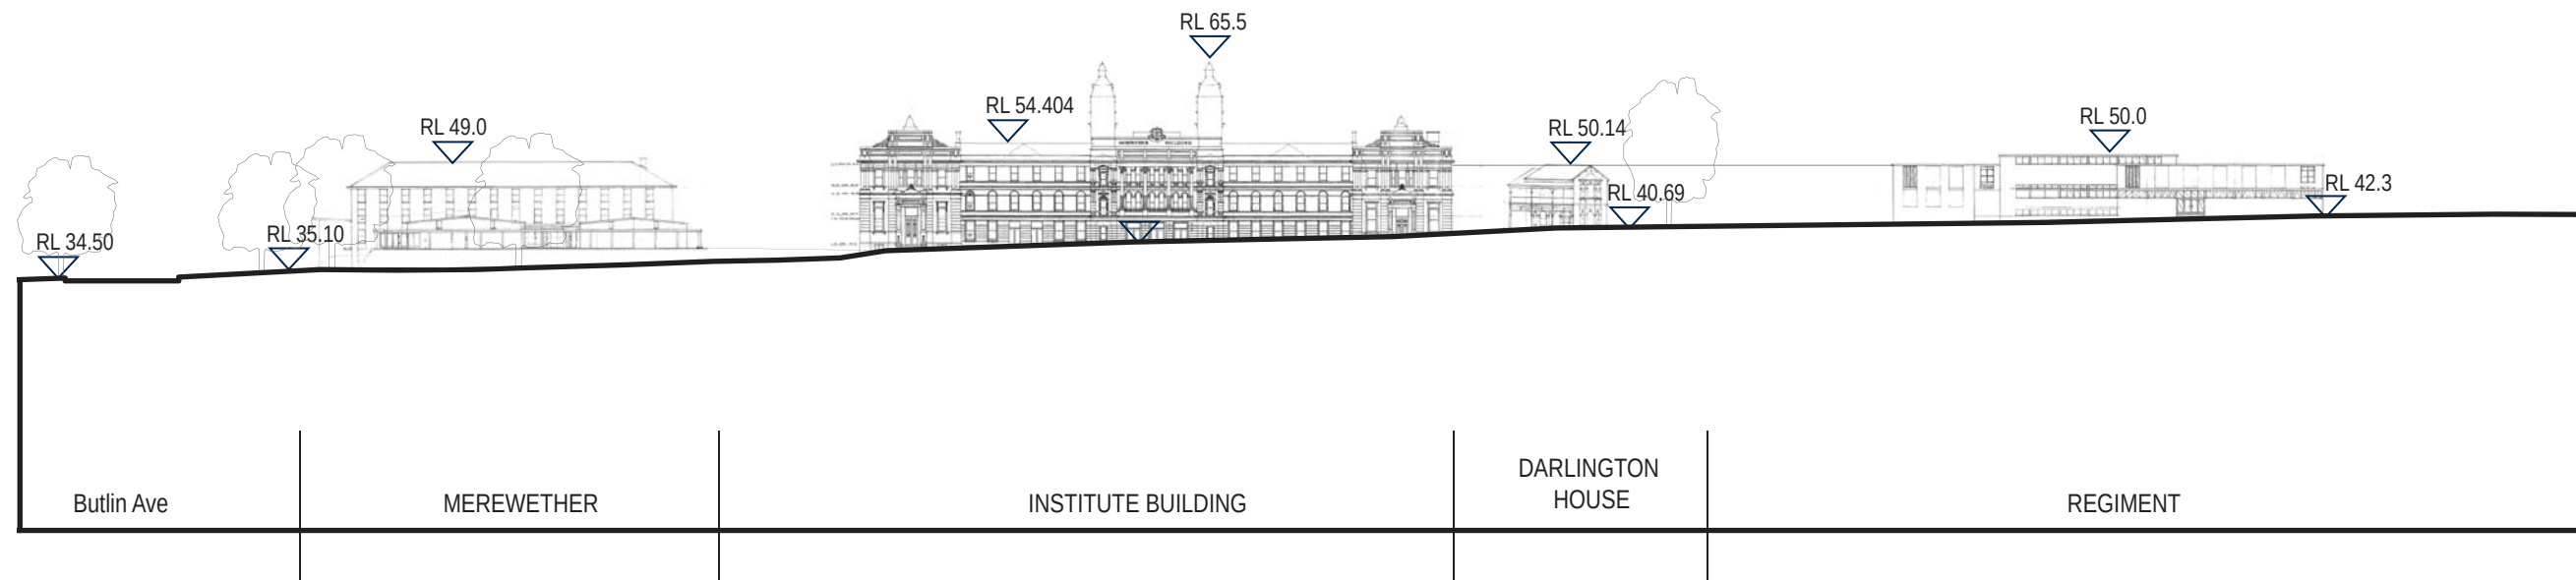


02
- PART ELEVATION - CITY ROAD - EXISTING
SCALE 1:1000

NOTE:
ALL RL'S REFER TO 2013 UNIVERSITY
OF SYDNEY 3D CAMPUS SURVEY OR
CITY OF SYDNEYS 3D SURVEY

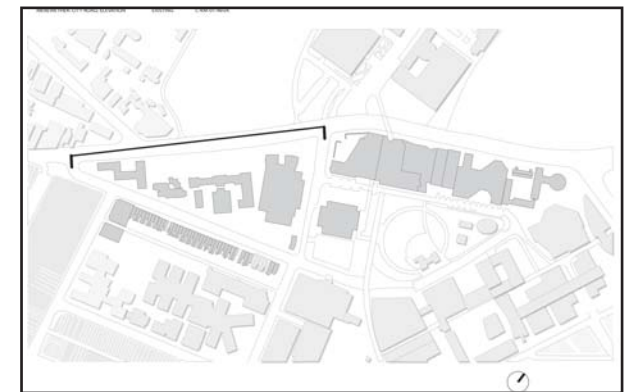

KEY PLAN

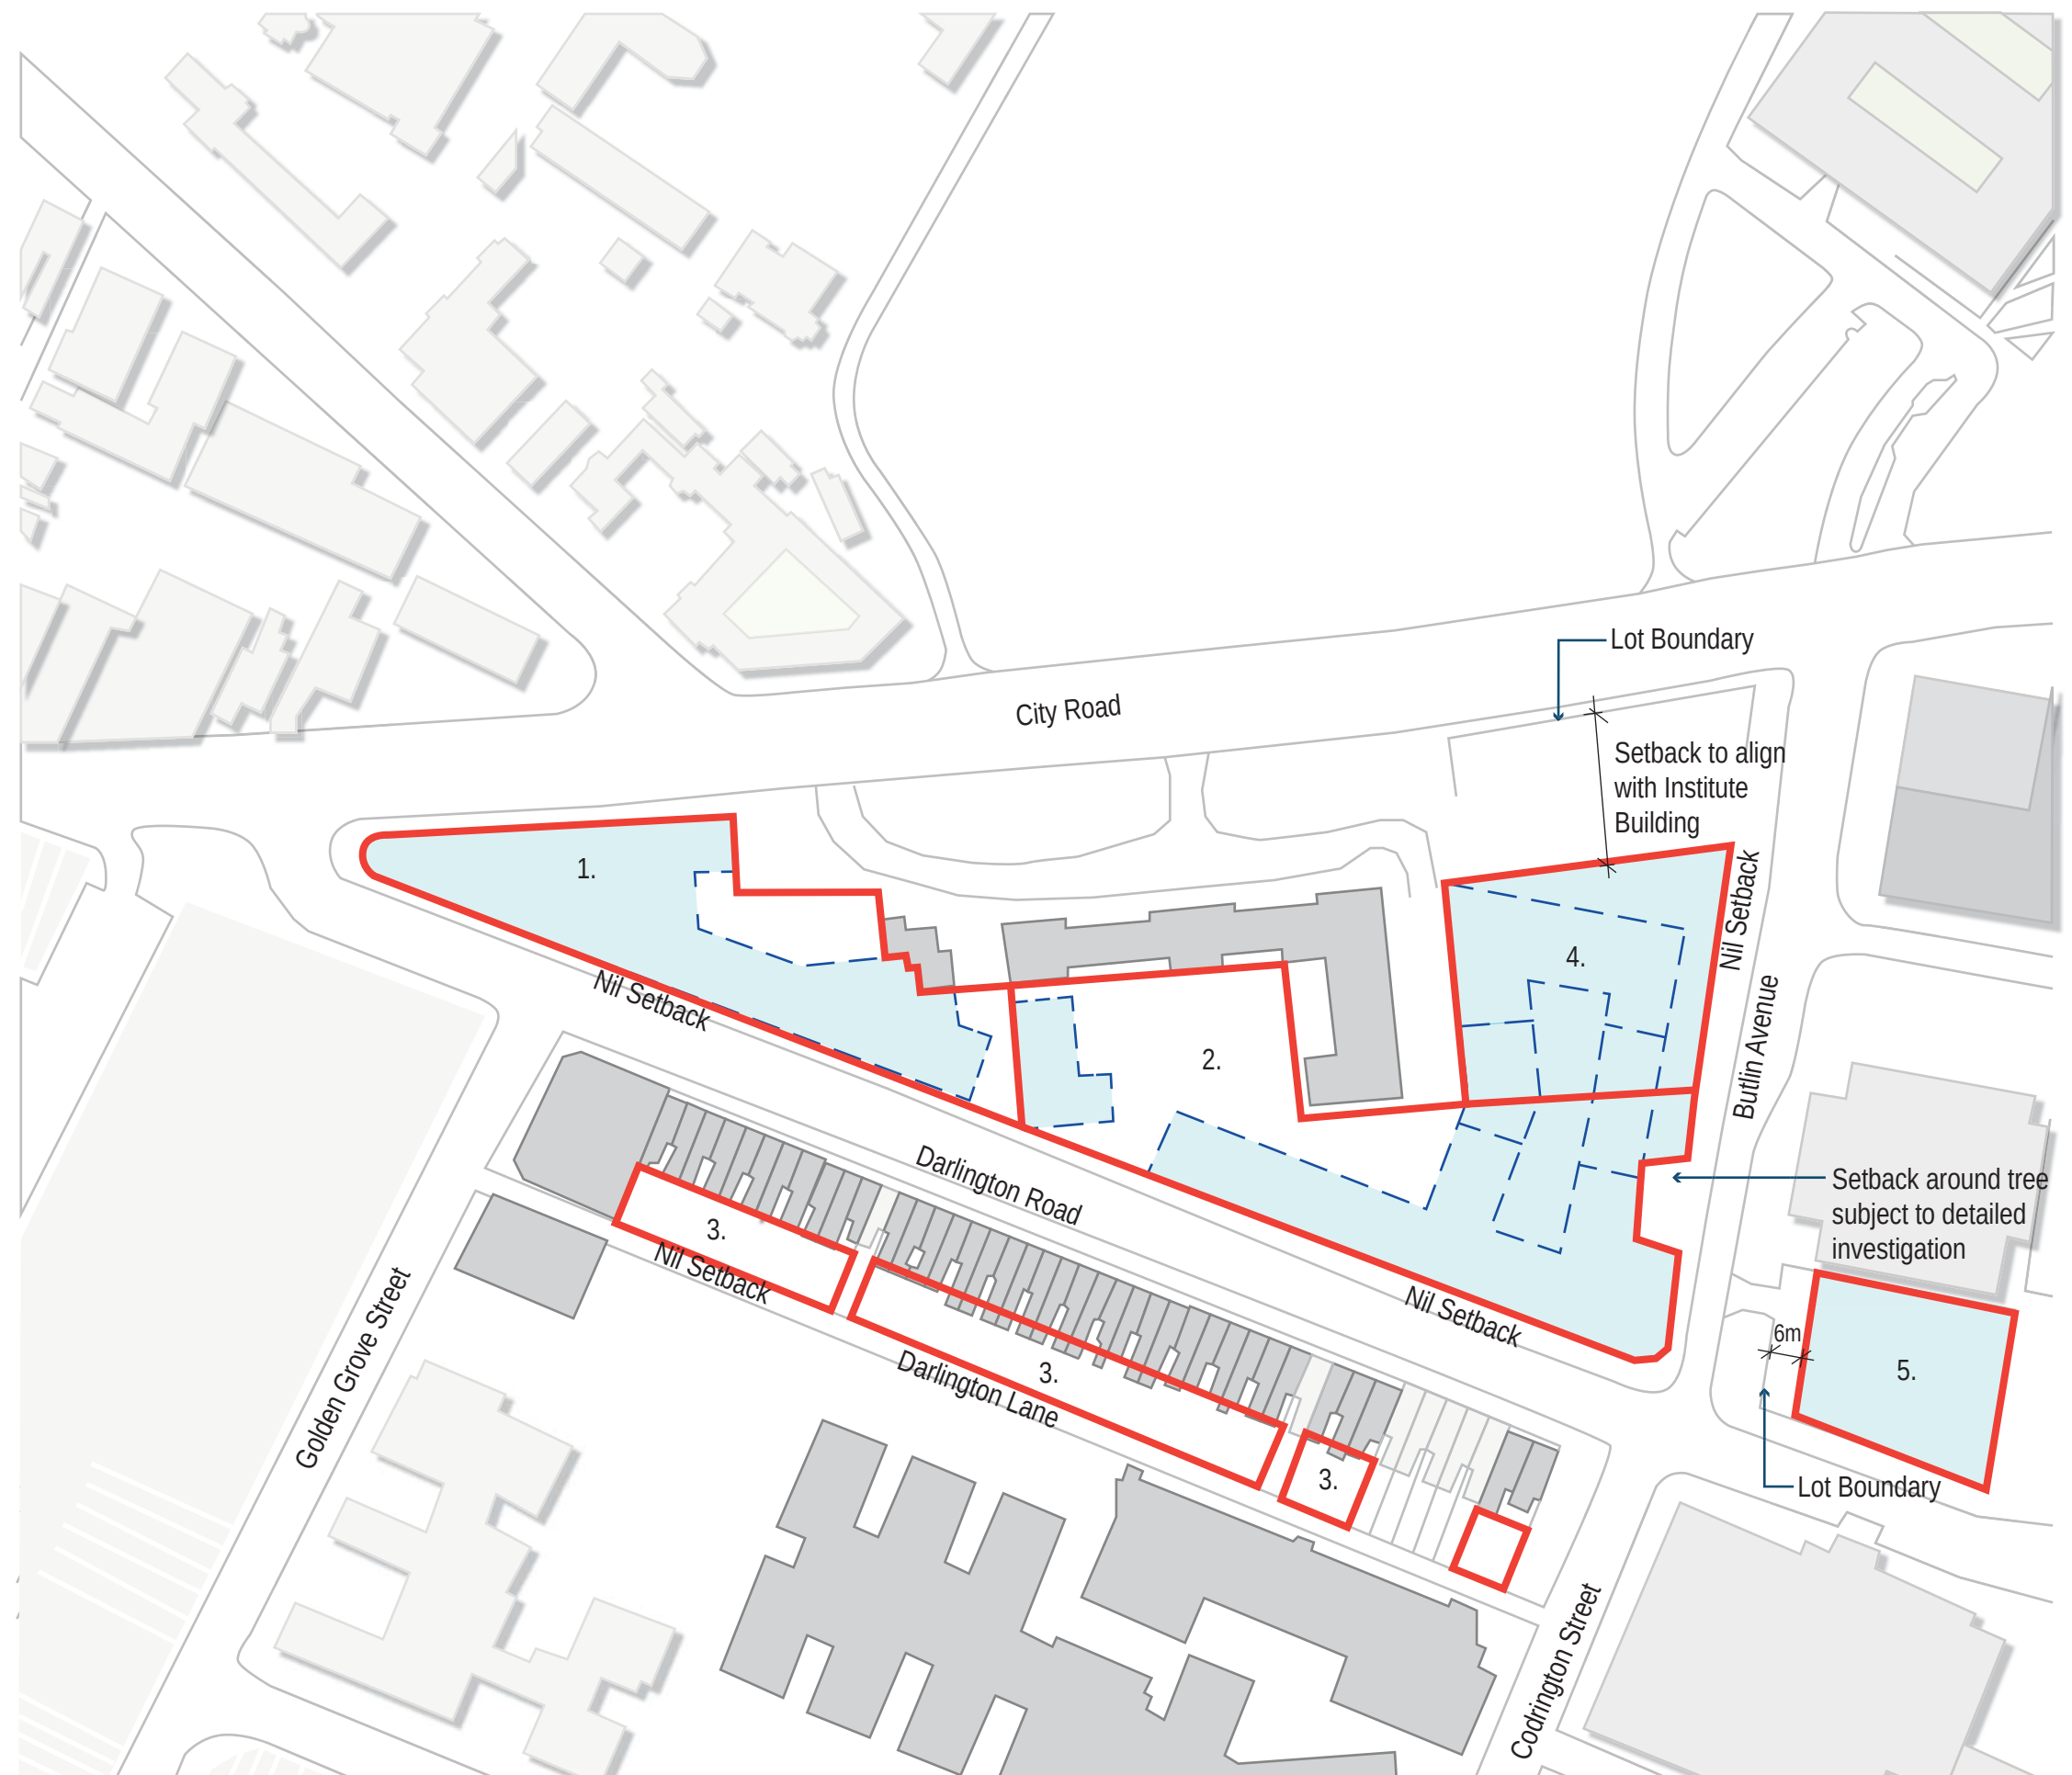

LEGEND:

- Proposed Building Envelope
- Indicative building forms subject to future DA

01 MEREWETHER - PROPOSED ENVELOPE PLAN




THE UNIVERSITY OF
SYDNEY
www.sydney.edu.au/facilities/

Project Name:
CAMPUS IMPROVEMENT PROGRAM

Drawing Title:
MEREWETHER - PROPOSED
ENVELOPE PLAN

Scale bar:

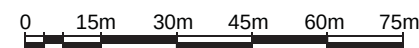

SCALE: 1 : 1500 @ A3

Drawing no:

SSD-C-11

Date:

01-07-2014

Drawn by:

CIS

Checked by:


JC

Revision:


B



NORTH POINT

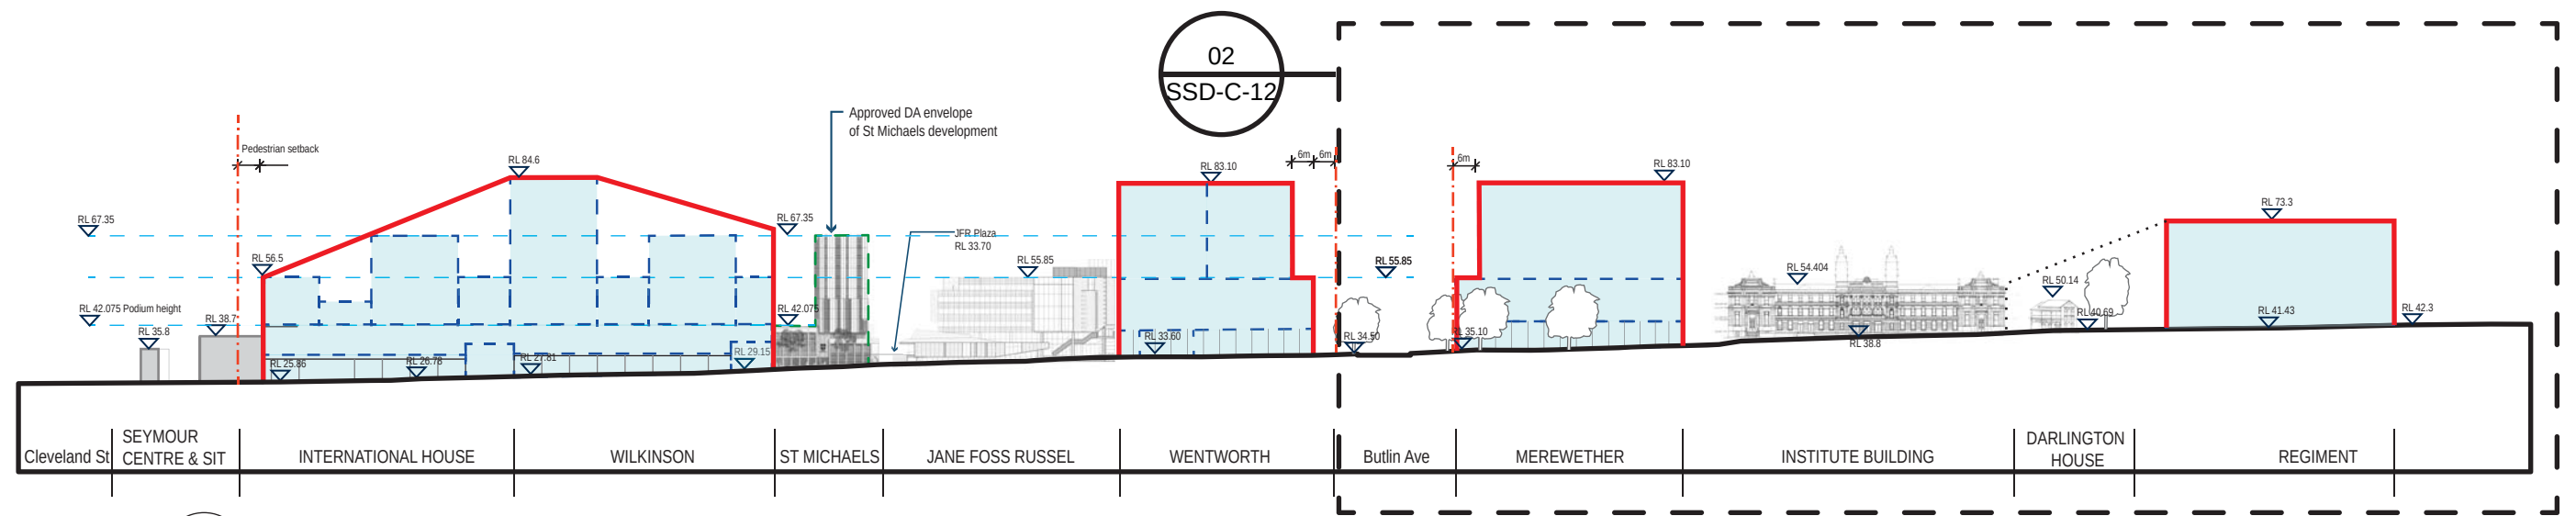

01 CITY ROAD ELEVATION - PROPOSED

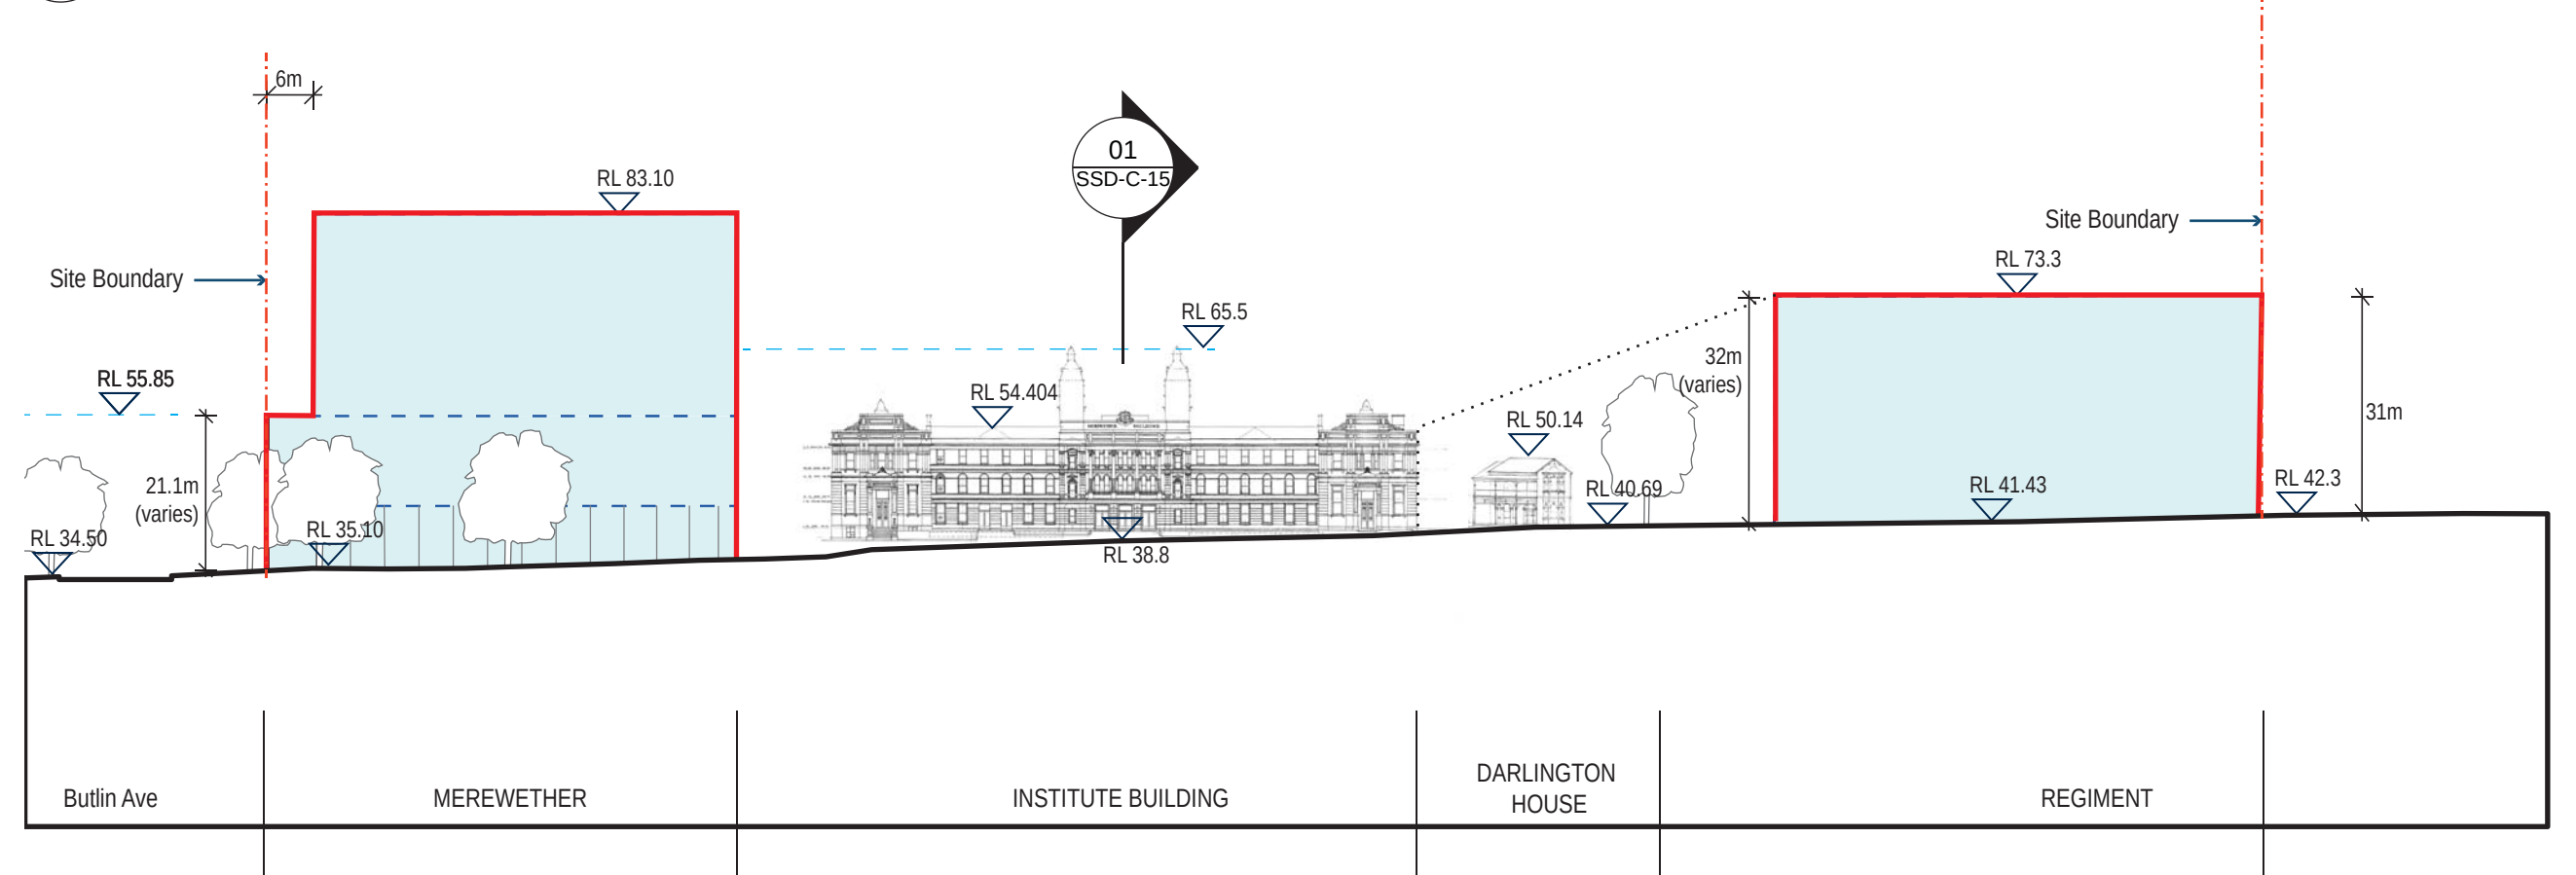


02 PART ELEVATION - CITY ROAD - MEREWETHER PRECINCT

LEGEND:

- Site
- Existing Building
- Indicative building forms subject to future DA
- Proposed Building Envelope
- Building Beyond
- RL's

NOTE:
ALL RL'S REFER TO 2013 UNIVERSITY OF SYDNEY 3D CAMPUS SURVEY OR CITY OF SYDNEYS 3D SURVEY

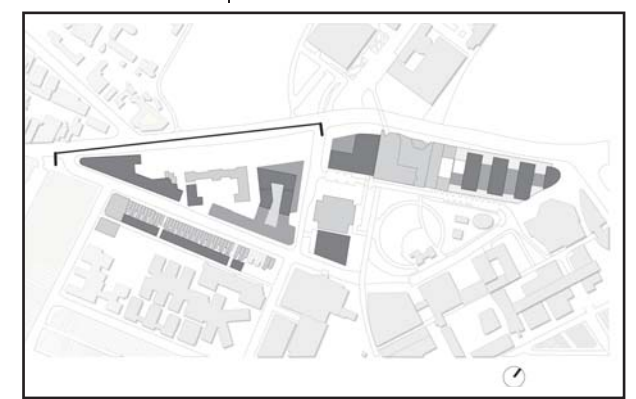

KEY PLAN




THE UNIVERSITY OF
SYDNEY
www.sydney.edu.au/facilities/

Project Name:
CAMPUS IMPROVEMENT PROGRAM

Drawing Title:
MEREWETHER PRECINCT
- CITY ROAD ELEVATION
- PROPOSED

Scale bar:

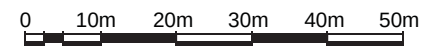

SCALE: 1 : 1000 @ A3

Drawing no:

SSD-C-12

Date:

06-12-2013

Drawn by:

CIS

Checked by:


JC

Revision:

B




NORTH POINT

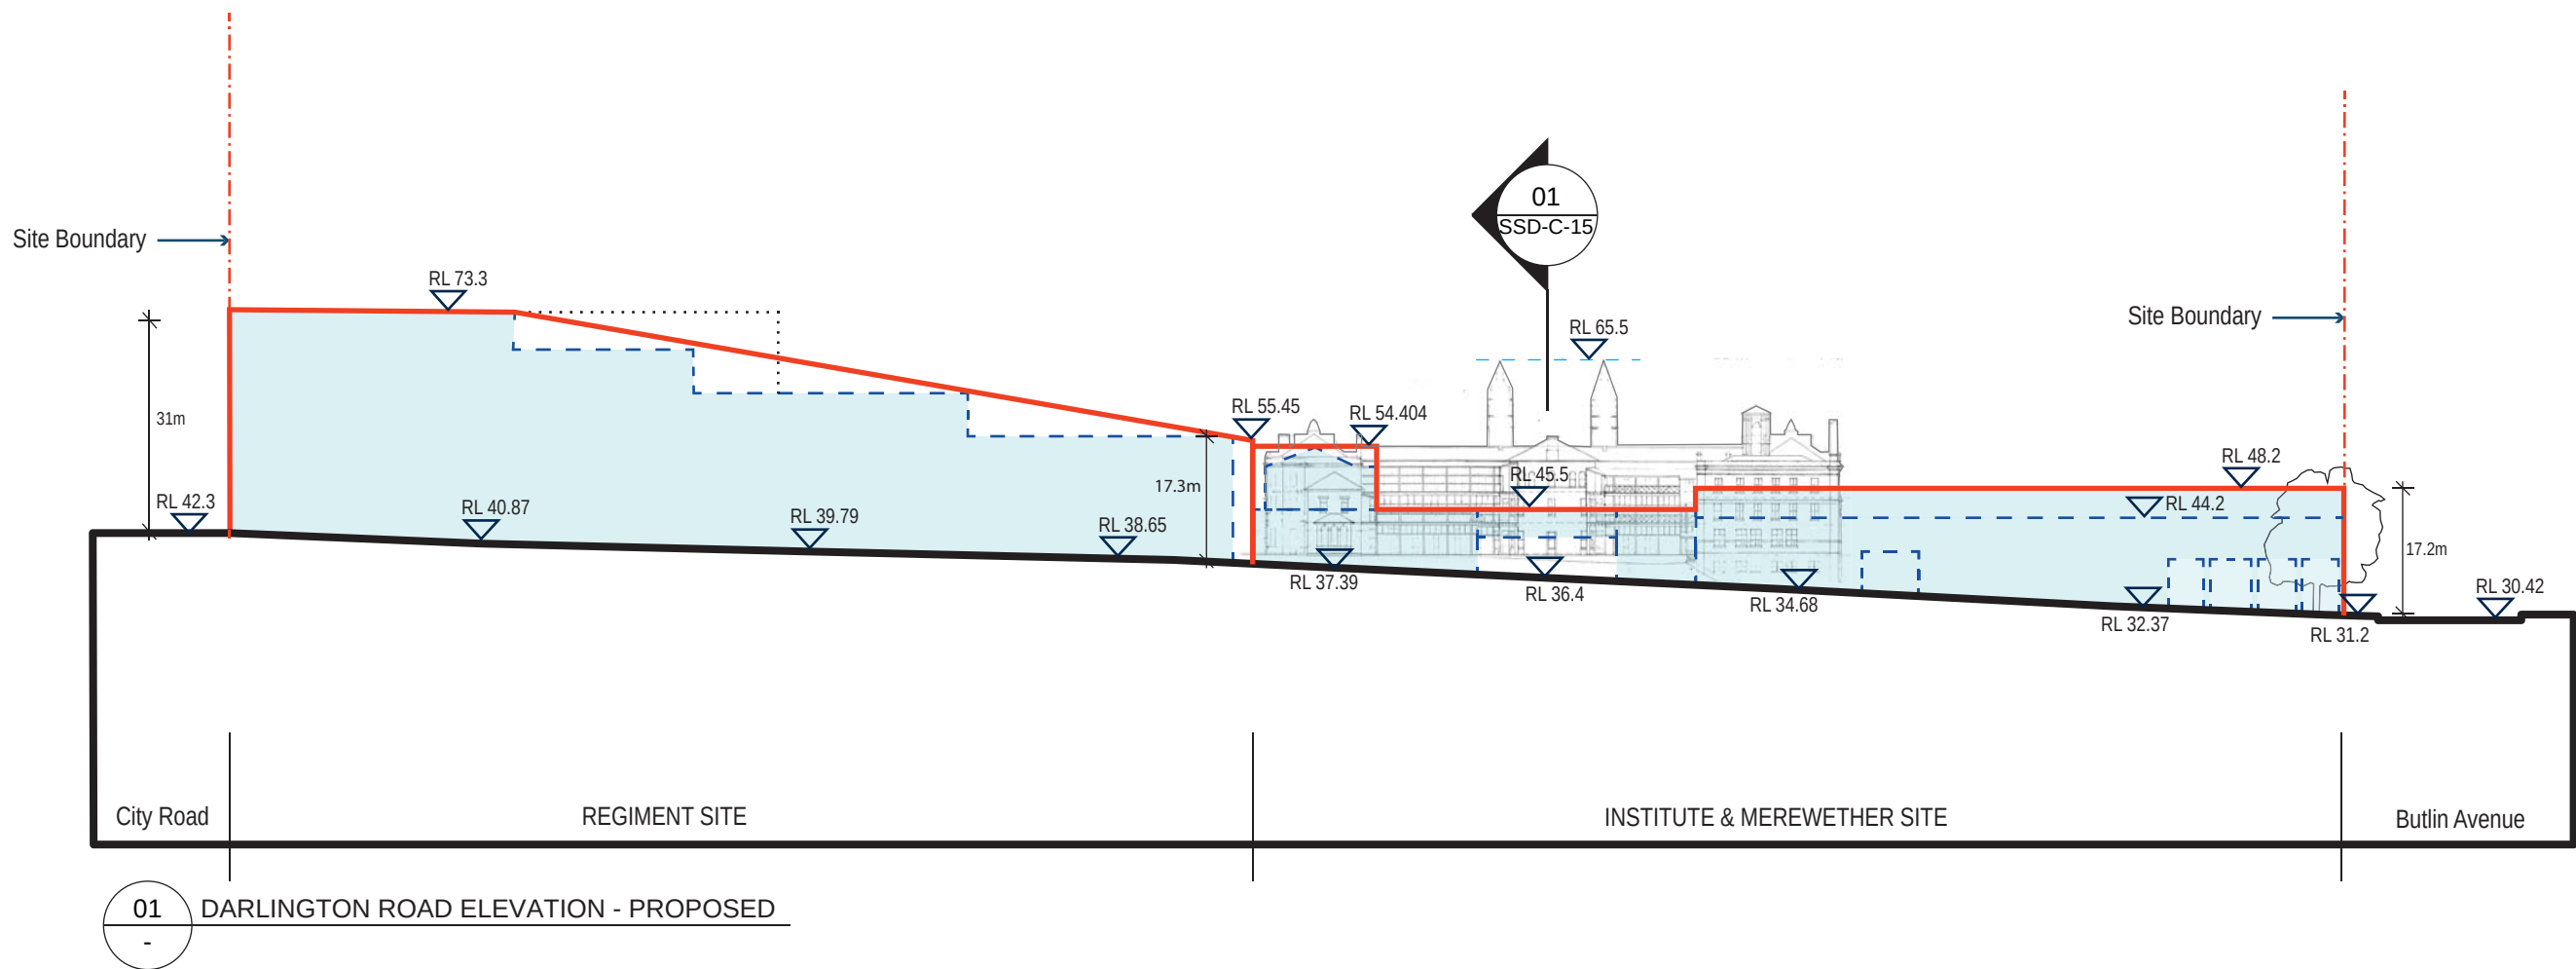


LEGEND:

-  Site
-  Proposed Building Envelope
-  Existing Building
-  Indicative building forms subject to future DA
-  RL's
-  Building Beyond
-  Retained key tree

NOTE:
ALL RL'S REFER TO 2013 UNIVERSITY
OF SYDNEY 3D CAMPUS SURVEY OR
CITY OF SYDNEYS 3D SURVEY

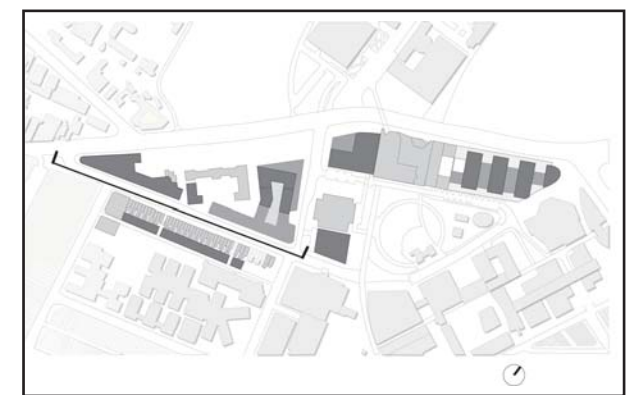

KEY PLAN

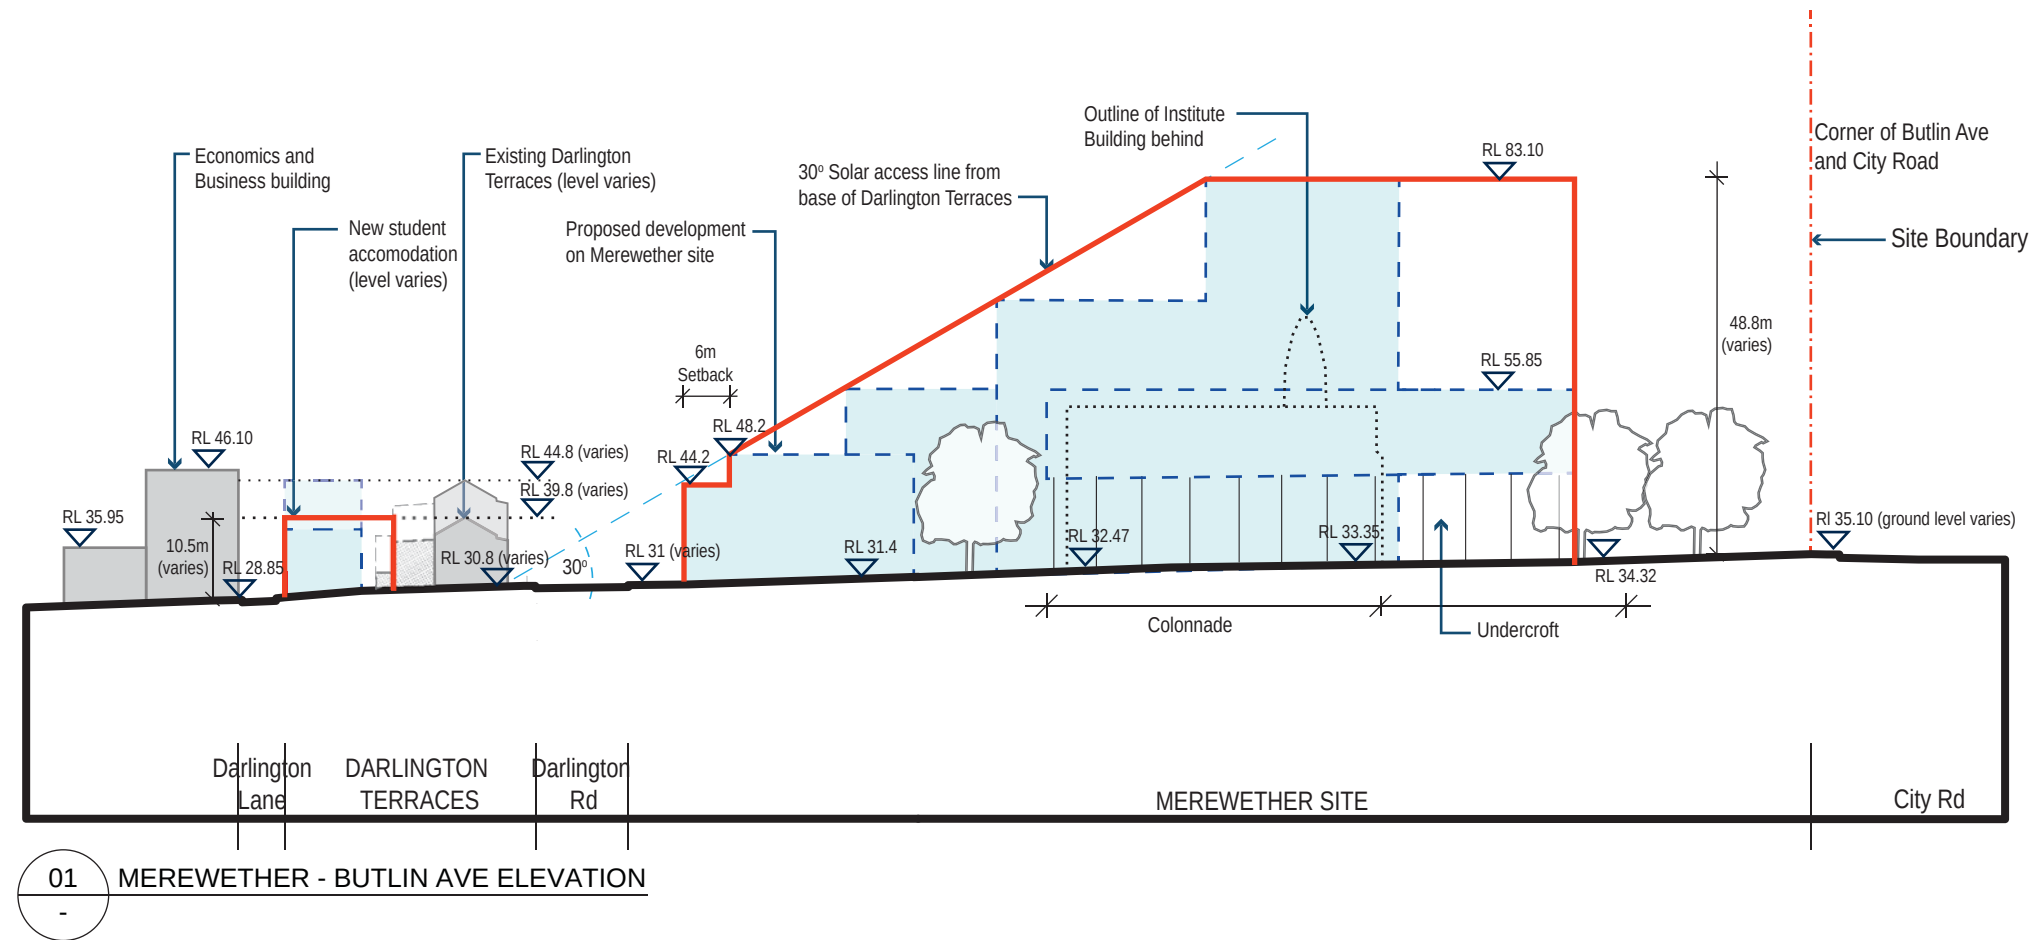


01 MEREWETHER - BUTLIN AVE ELEVATION


LEGEND:

- Site
- Proposed Building Envelope
- Existing Building
- Indicative building forms subject to future DA
- RL's
- Building Beyond
- Retained key tree


NOTE:
ALL RL'S REFER TO 2013 UNIVERSITY OF SYDNEY 3D CAMPUS SURVEY OR CITY OF SYDNEYS 3D SURVEY

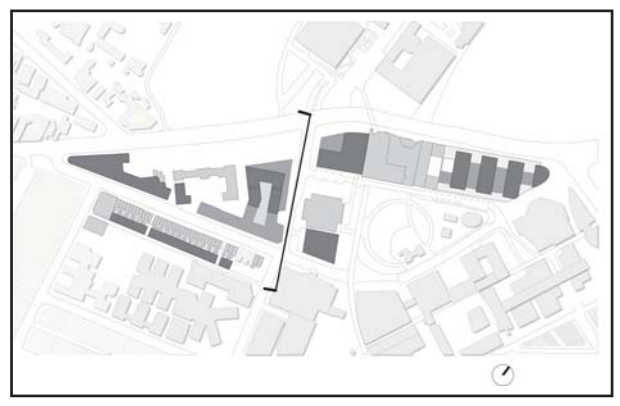


KEY PLAN

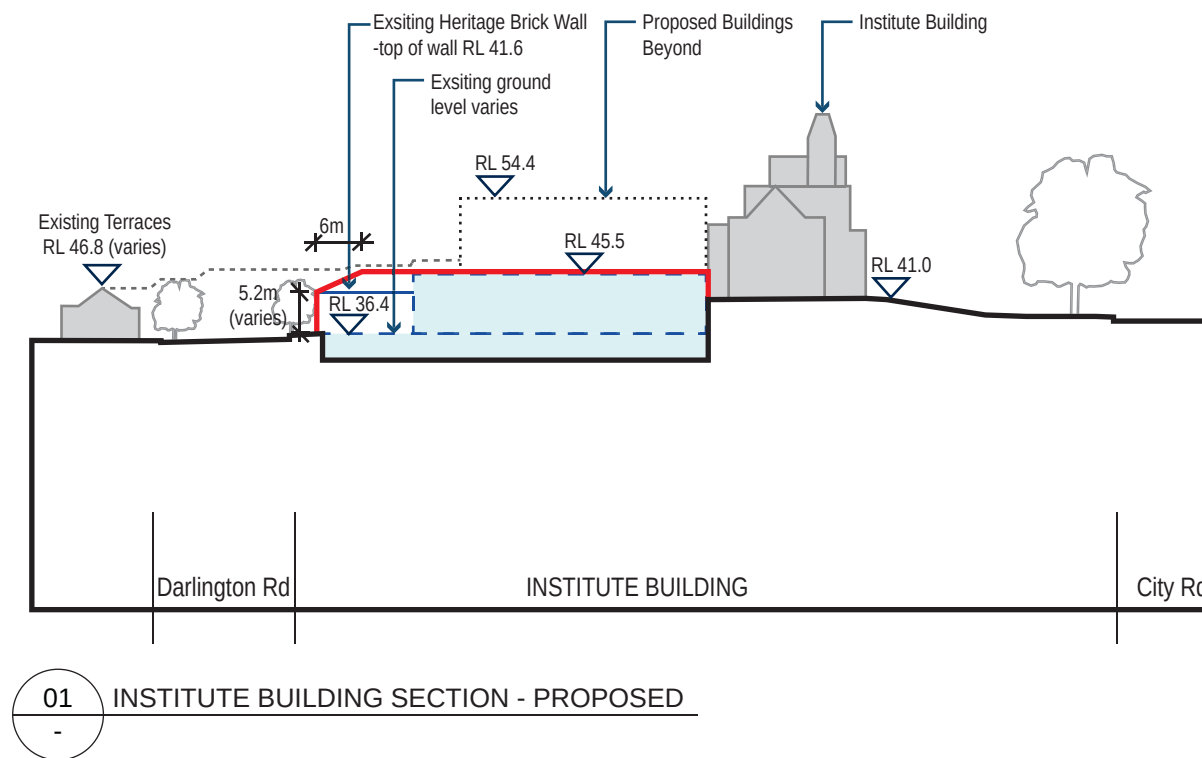


LEGEND:

 -  Site
-  Proposed Building Envelope
-  Existing Building
-  Indicative building forms subject to future DA
-  Building Beyond

NOTE:
ALL RL'S REFER TO 2013 UNIVERSITY OF SYDNEY 3D CAMPUS SURVEY OR CITY OF SYDNEYS 3D SURVEY

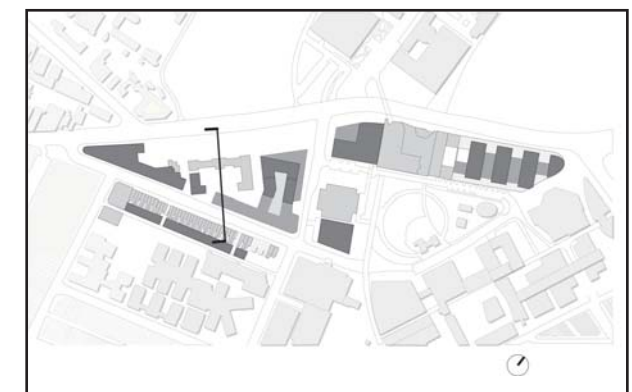


KEY PLAN

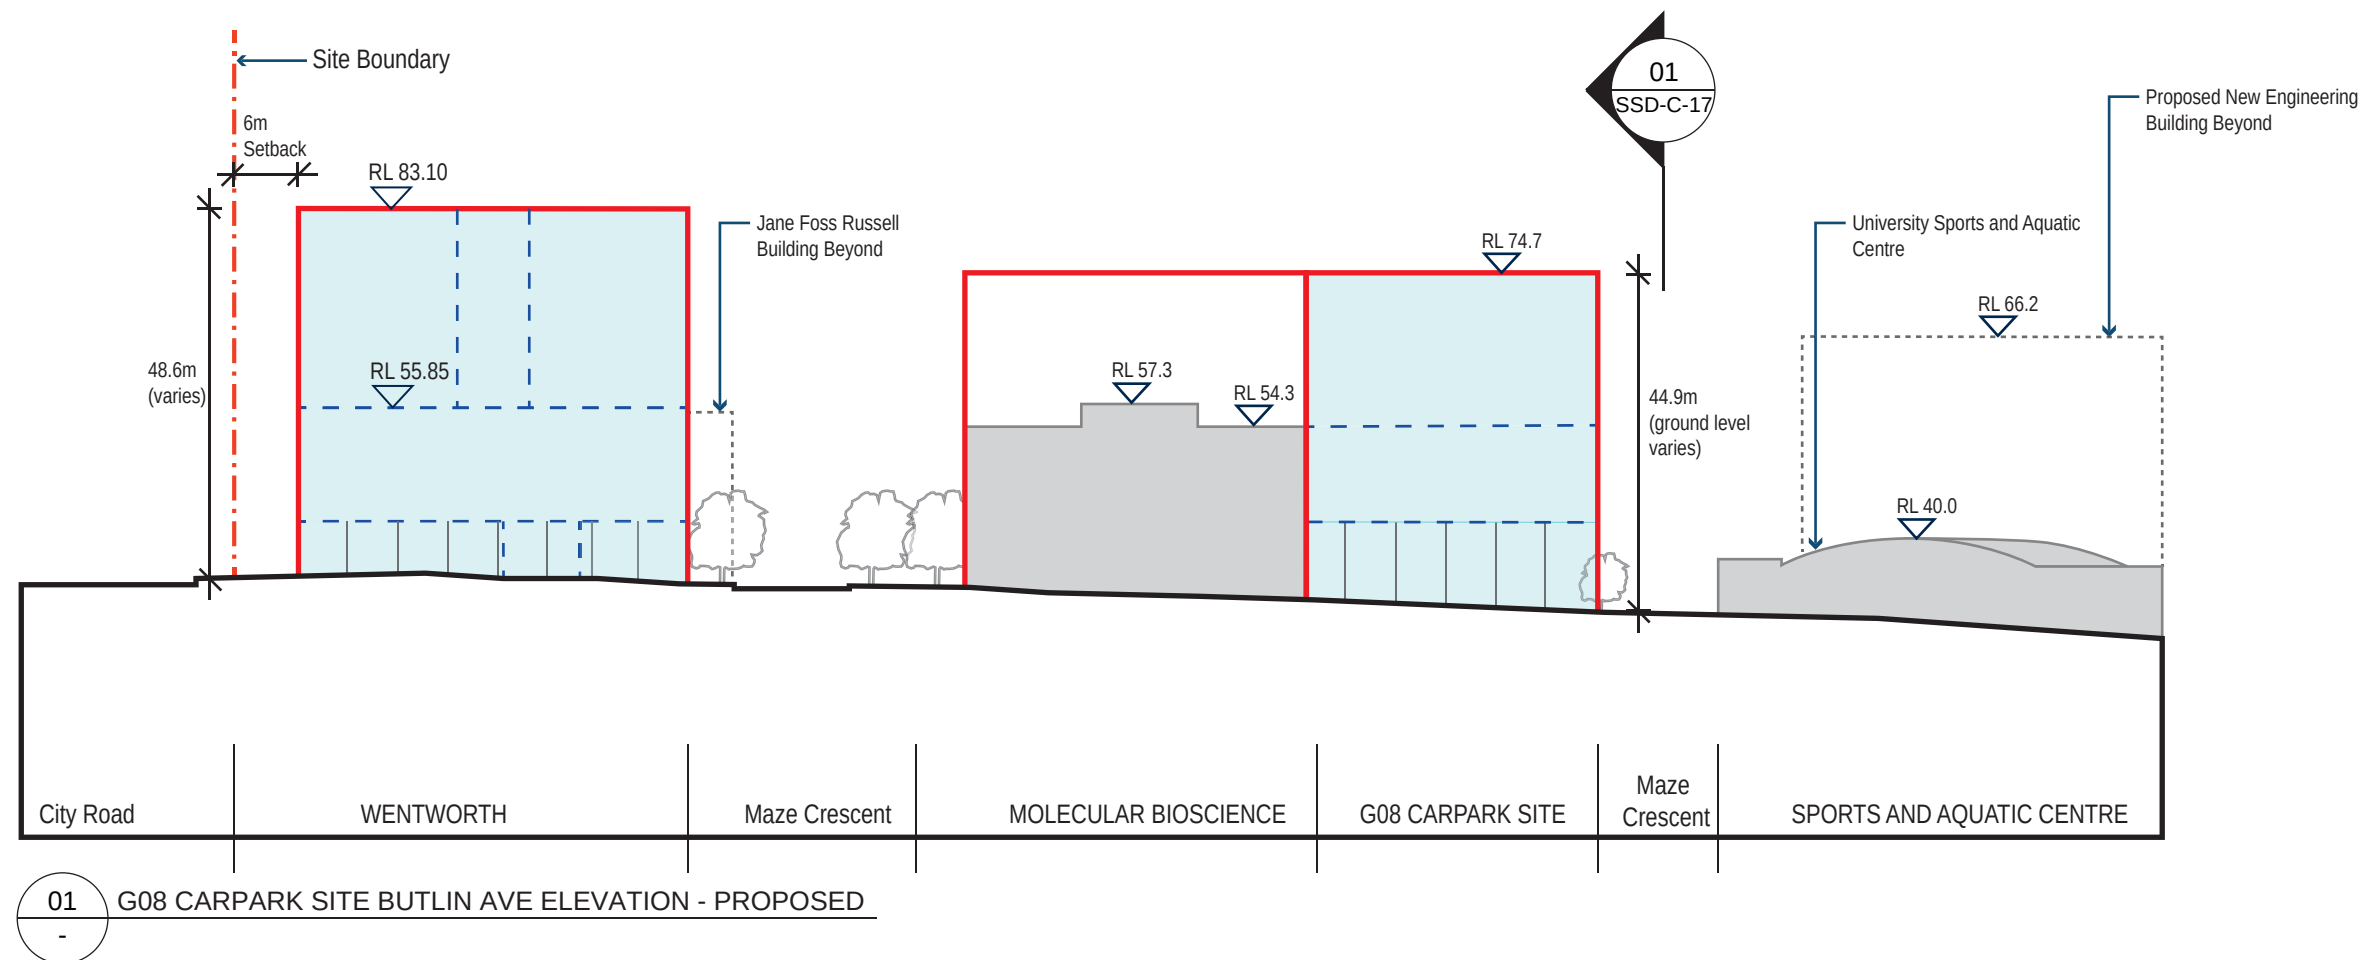

LEGEND:

	Site
	Proposed Building Envelope
	Existing Building
	Indicative building forms subject to future DA
	Building Beyond
	Proposed Future Building Envelope

NOTE:
ALL RL'S REFER TO 2013 UNIVERSITY OF SYDNEY 3D CAMPUS SURVEY OR CITY OF SYDNEYS 3D SURVEY

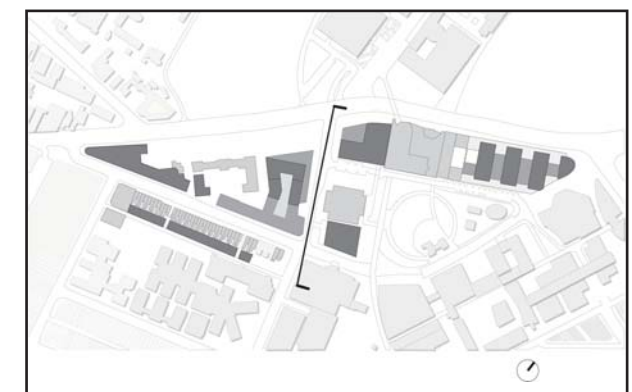

KEY PLAN




THE UNIVERSITY OF
SYDNEY
www.sydney.edu.au/facilities/

Project Name:
CAMPUS IMPROVEMENT PROGRAM

Drawing Title:
**MEREWETHER - G08 CARPARK SITE
BUTLIN AVE ELEVATION
- PROPOSED**

Scale bar:

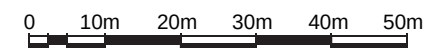

SCALE: 1 : 1000 @ A3


Drawing no:	SSD-C-16
Date:	01-07-2014
Drawn by:	CIS
Checked by:	JC

Revision:

A




NORTH POINT

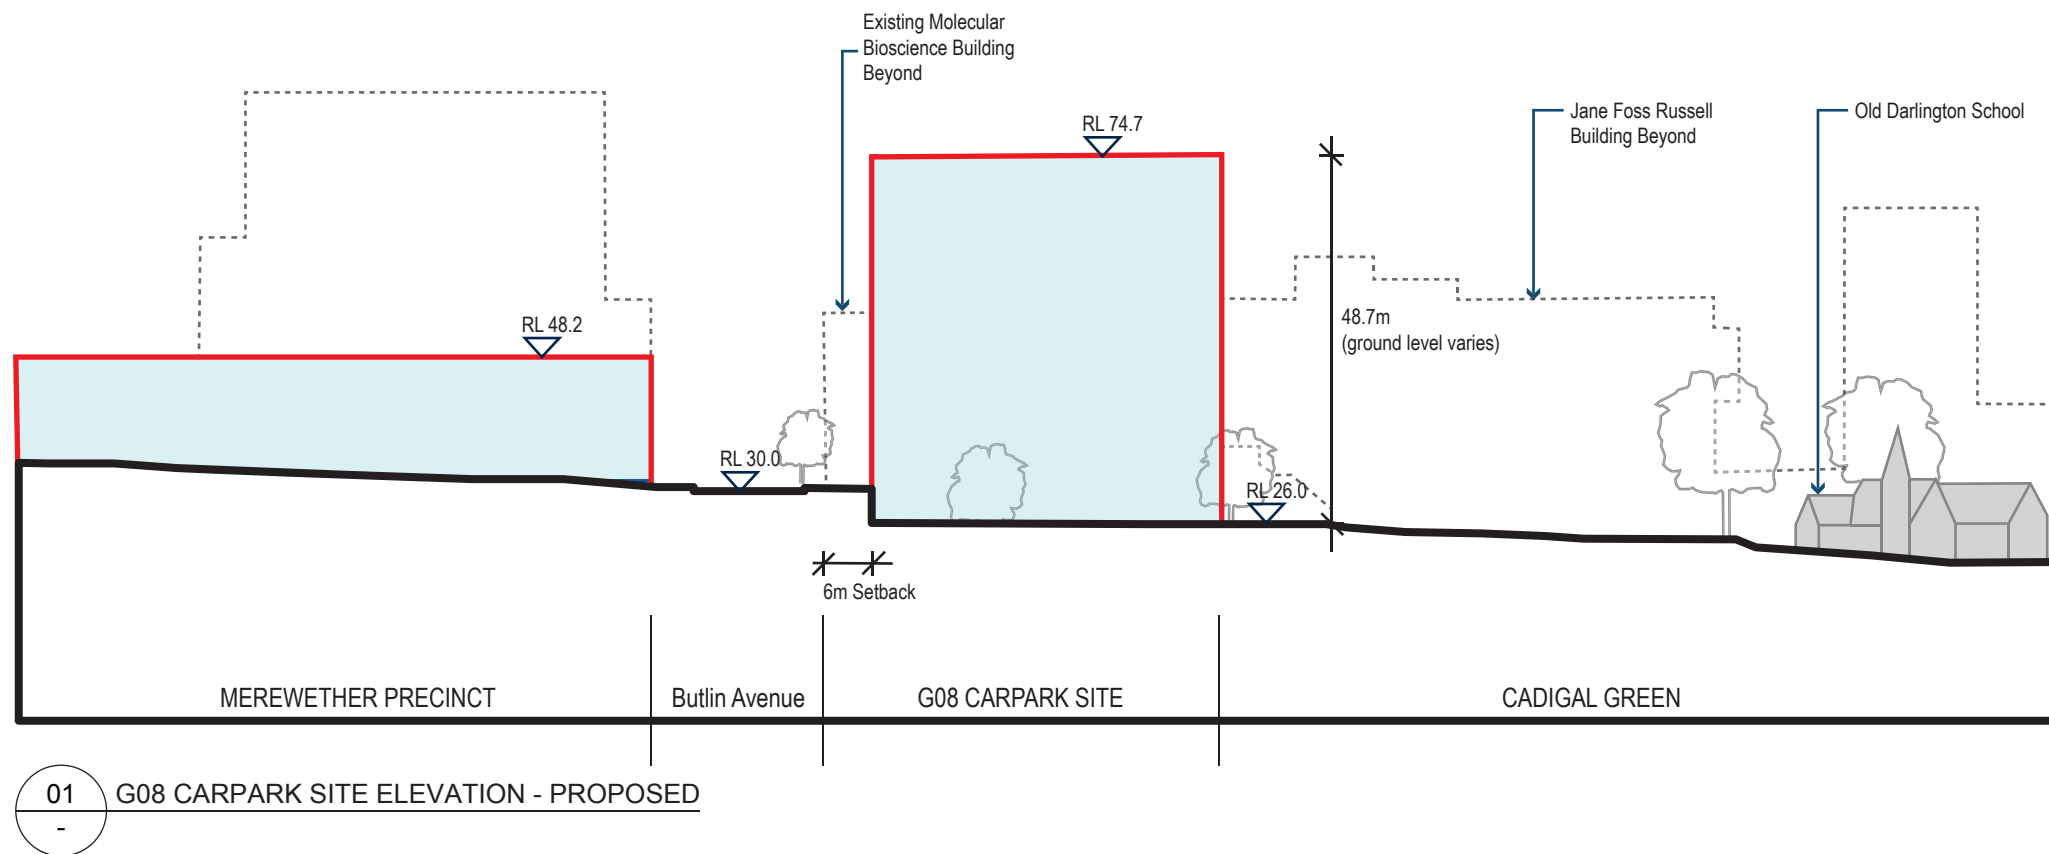

LEGEND:

- Site
- Proposed Building Envelope
- Existing Building
- Indicative building forms subject to future DA
- Building Beyond

NOTE:
ALL RL'S REFER TO 2013 UNIVERSITY
OF SYDNEY 3D CAMPUS SURVEY OR
CITY OF SYDNEYS 3D SURVEY

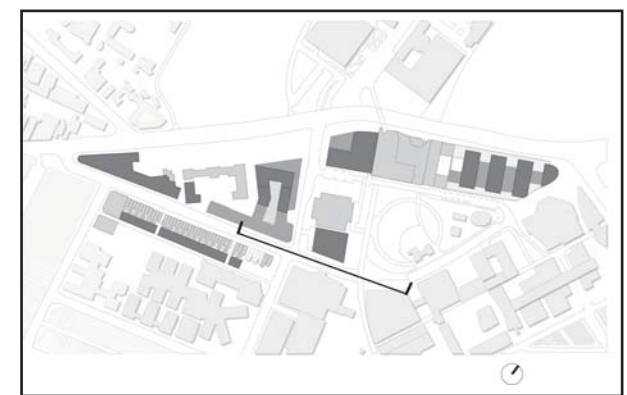

KEY PLAN




THE UNIVERSITY OF
SYDNEY
www.sydney.edu.au/facilities/

Project Name:
CAMPUS IMPROVEMENT PROGRAM

Drawing Title:
**MEREWETHER - G08 CARPARK SITE
ELEVATION - PROPOSED**

Scale bar:

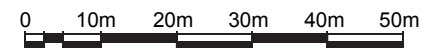

SCALE: 1 : 1000 @ A3

Drawing no:

SSD-C-17

Date:

01-07-2014

Drawn by:

CIS

Checked by:

JC

Revision:

A



NORTH POINT

NOTE:
ALL RL'S REFER TO 2013 UNIVERSITY
OF SYDNEY 3D CAMPUS SURVEY OR
CITY OF SYDNEYS 3D SURVEY



01 ENGINEERING SITE SURVEY





Project Name:
CAMPUS IMPROVEMENT PROGRAM

Drawing Title:
ENGINEERING - SITE SURVEY

Scale bar:
0 10m 20m 30m 40m 50m
SCALE: 1 : 1000 @ A3

Drawing no:	SSD-D-01	Revision:	-
Date:	29-11-2013		
Drawn by:	CIS		
Checked by:	JC		

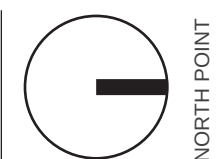


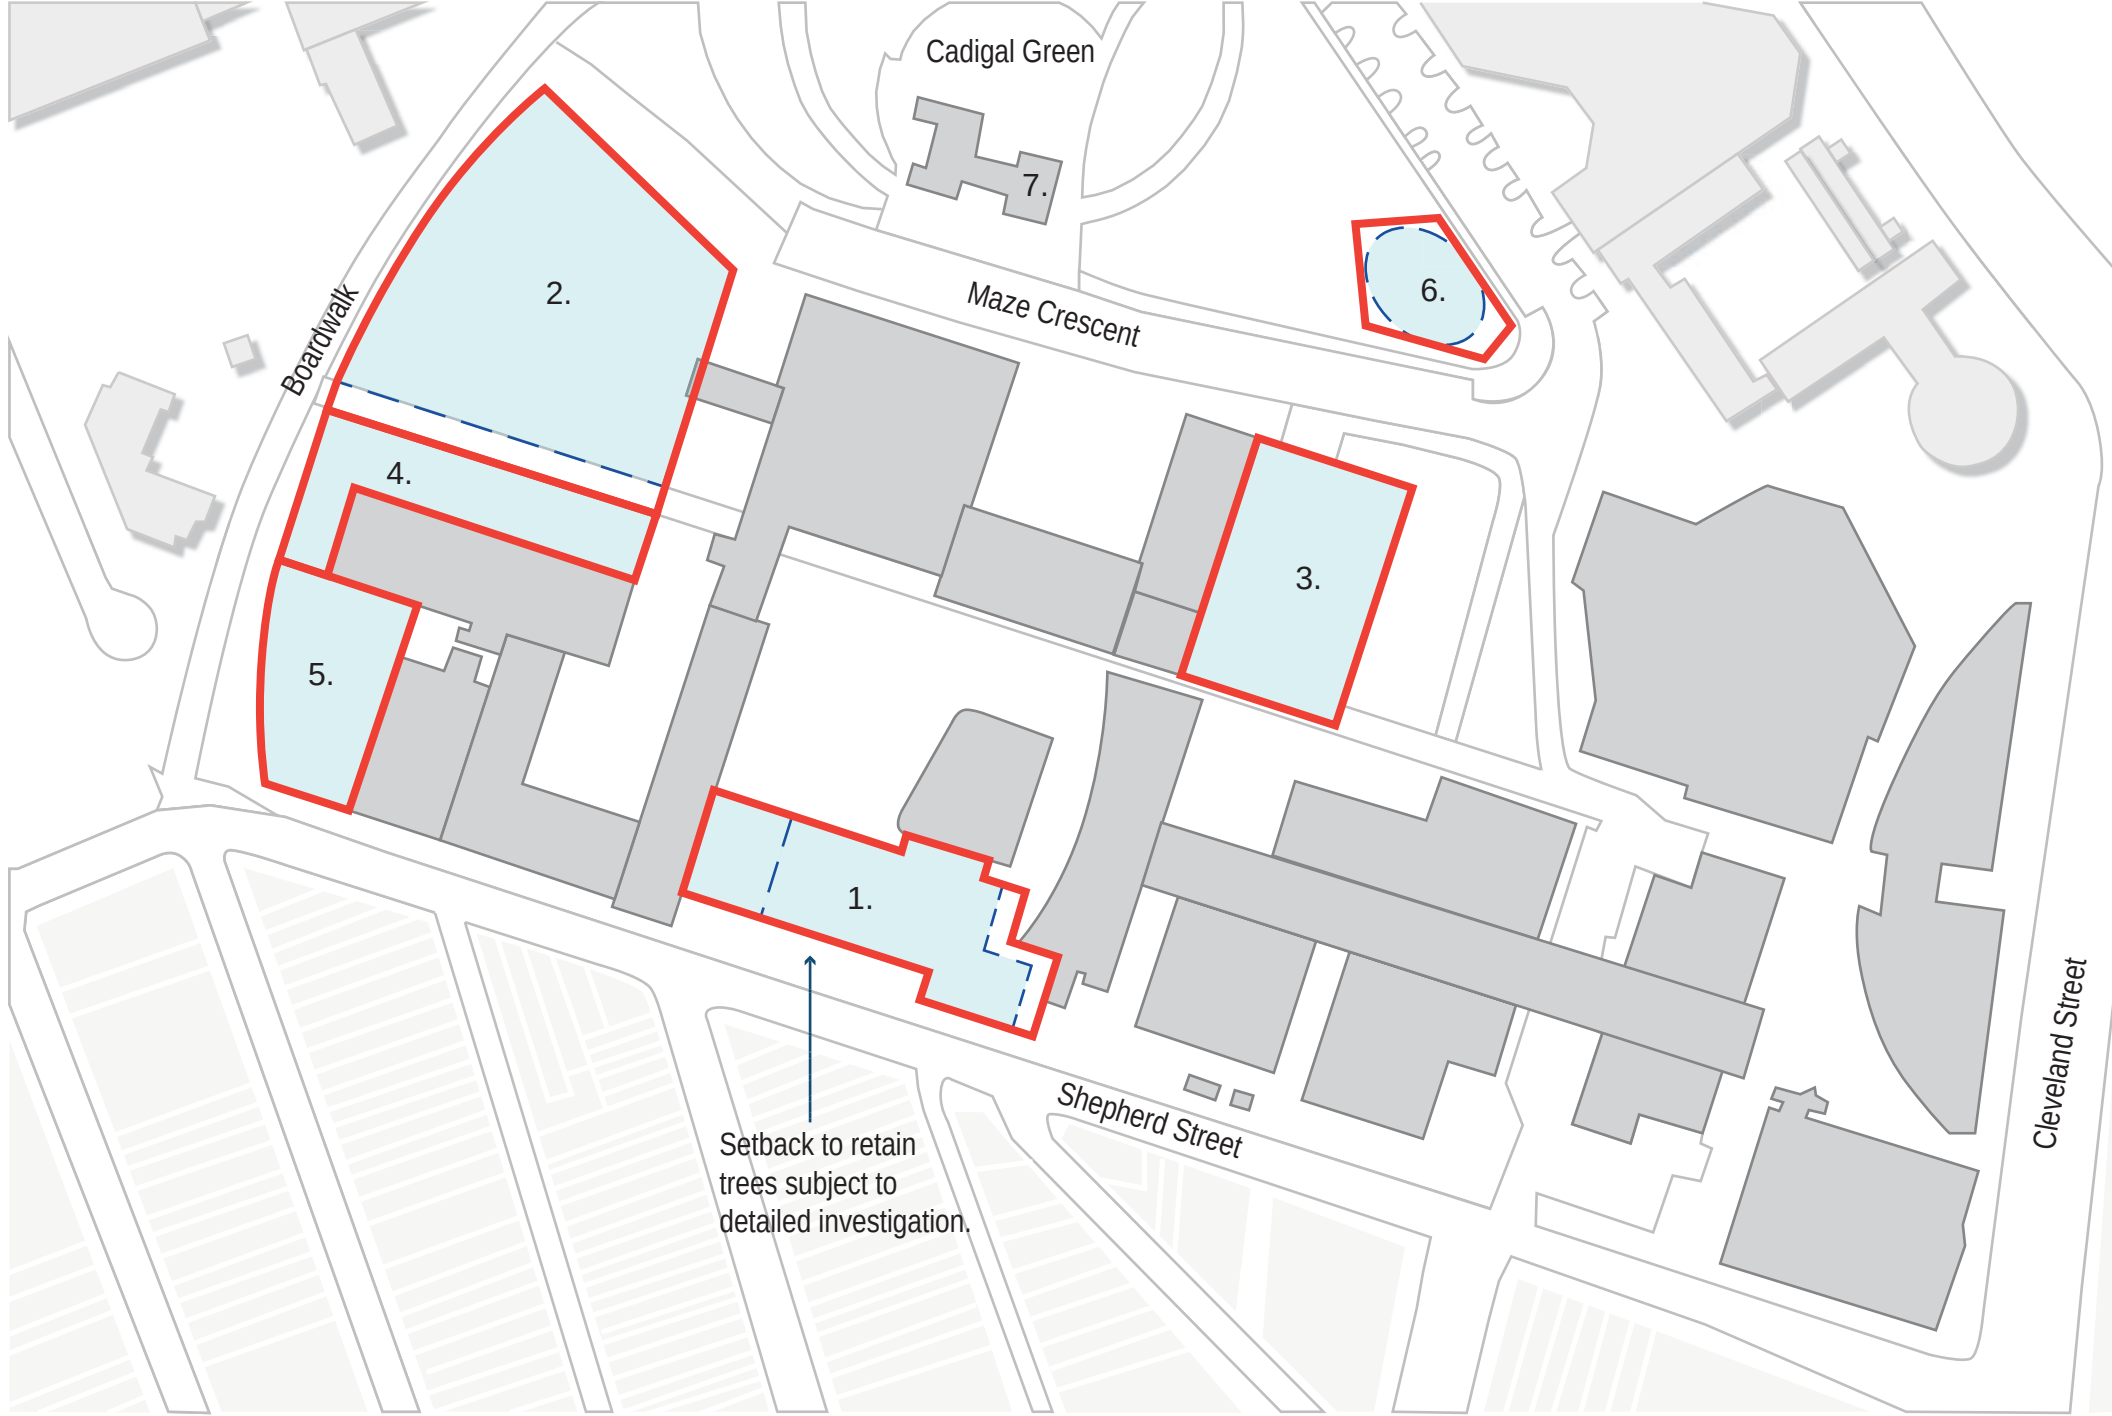


LEGEND:

-  Proposed Building Envelope
-  Indicative building forms subject to future DA

01 ENGINEERING - PROPOSED ENVELOPE PLAN

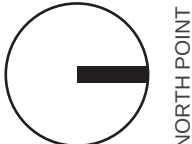

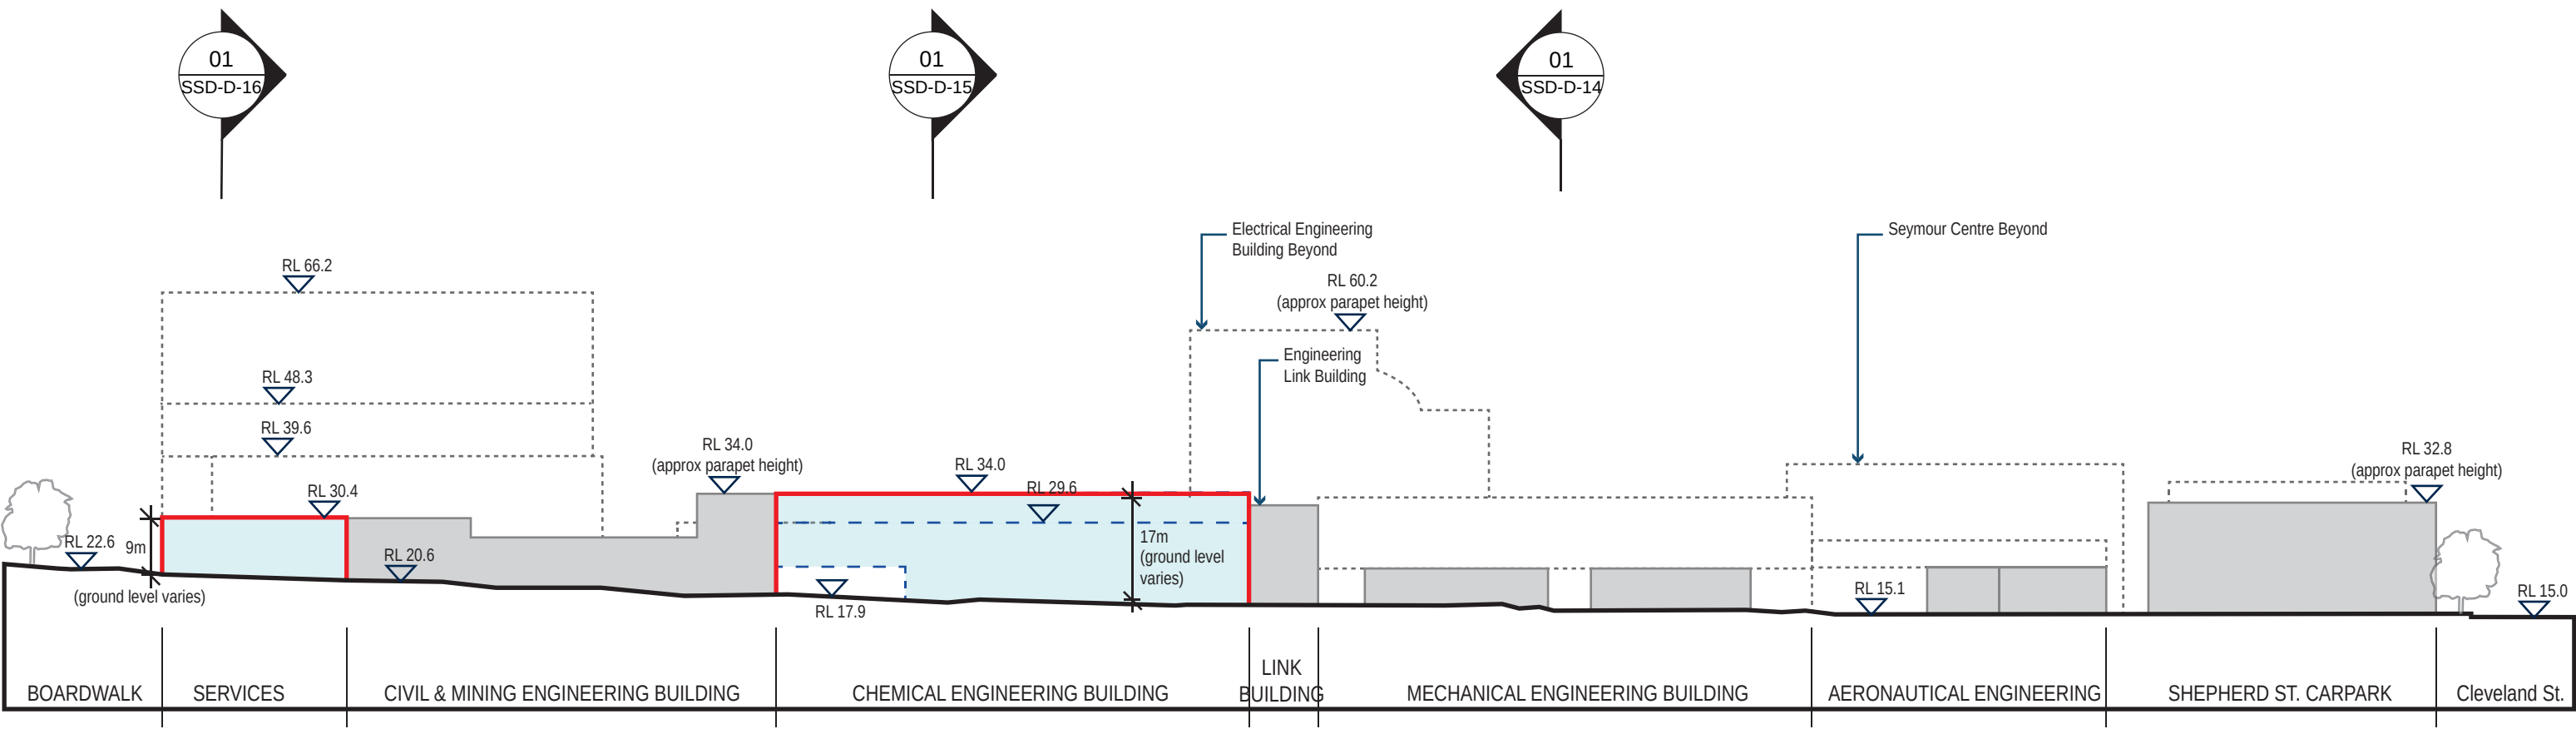


01 ENGINEERING - SHEPHERD STREET ELEVATION PROPOSED


LEGEND:

- Site
- Existing Building
- Indicative building forms subject to future DA
- Proposed Building Envelope
- Building Beyond

NOTE:
ALL RL'S REFER TO 2013 UNIVERSITY OF SYDNEY 3D CAMPUS SURVEY OR CITY OF SYDNEYS 3D SURVEY

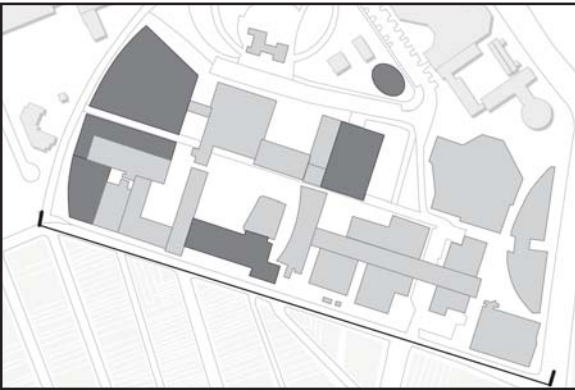

KEY PLAN

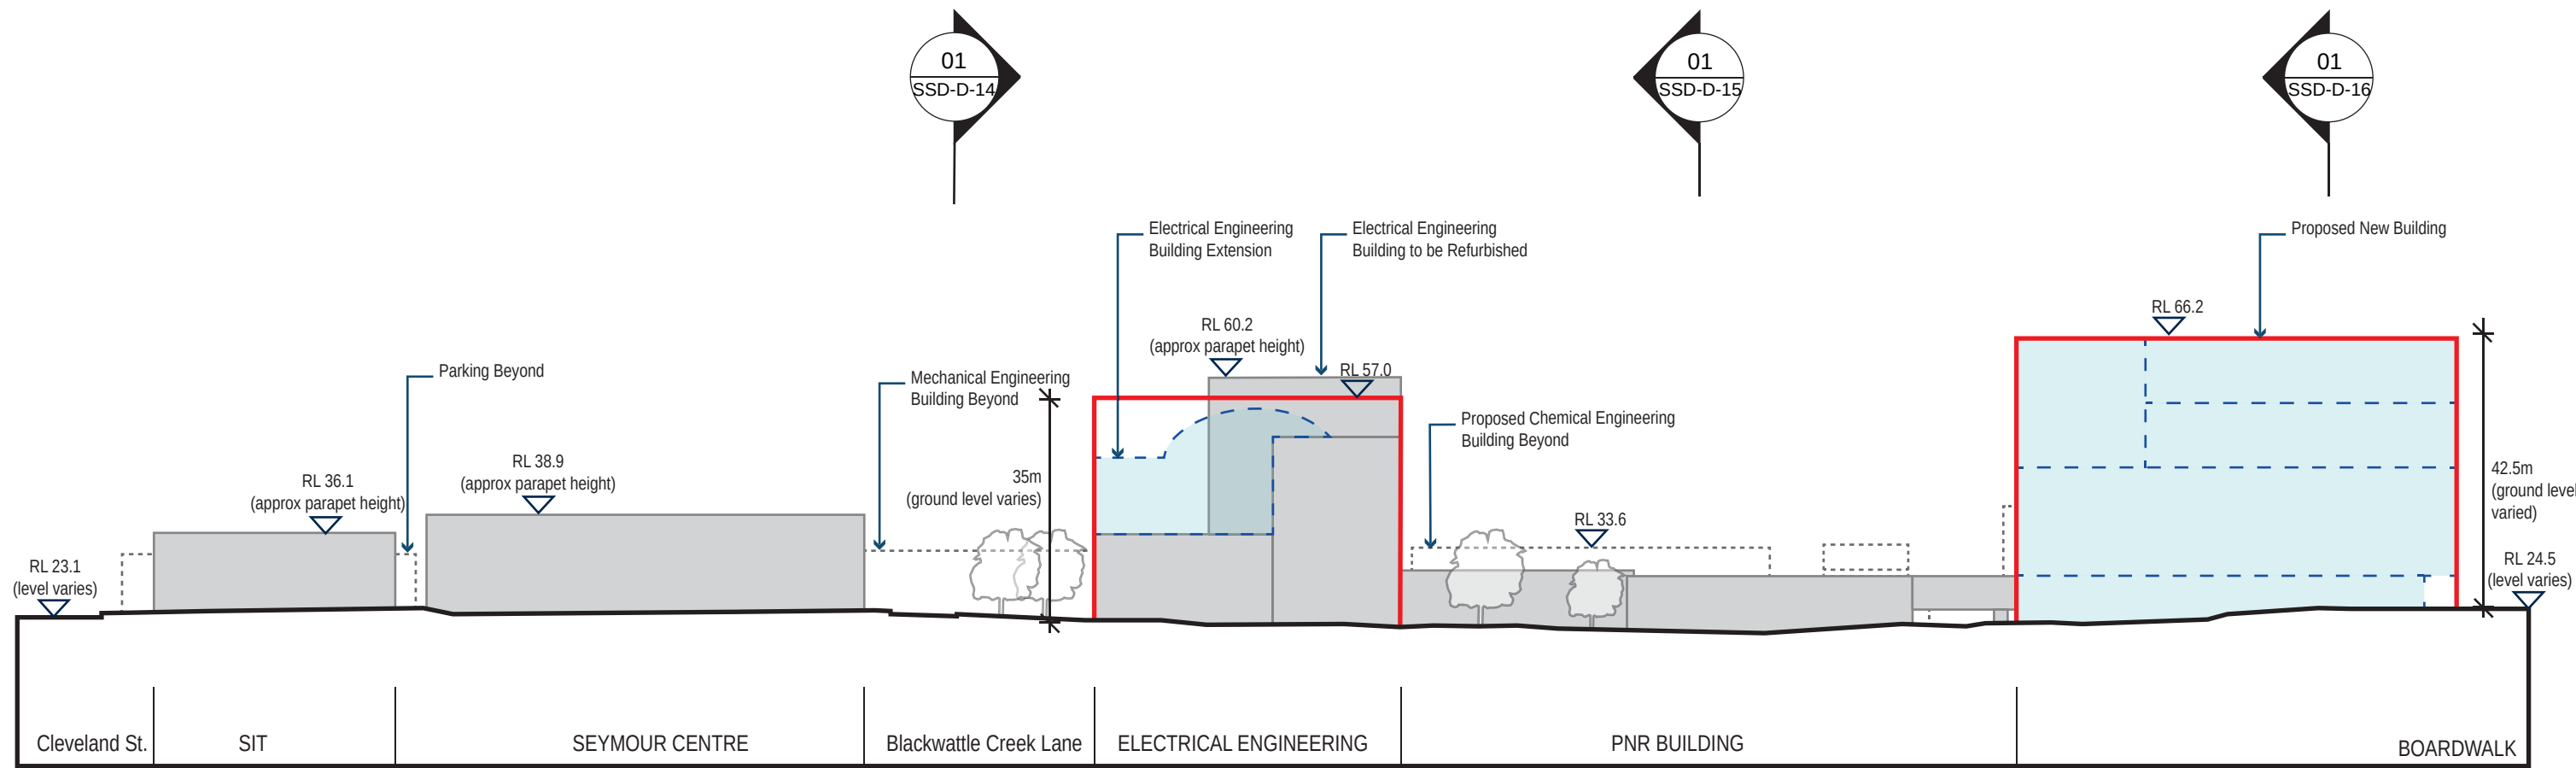


01 ENGINEERING - MAZE CRESCENT ELEVATION PROPOSED


LEGEND:

- Site
- Existing Building
- Indicative building forms subject to future DA
- Proposed Building Envelope
- Building Beyond

NOTE:
ALL RL'S REFER TO 2013 UNIVERSITY OF SYDNEY 3D CAMPUS SURVEY OR CITY OF SYDNEYS 3D SURVEY

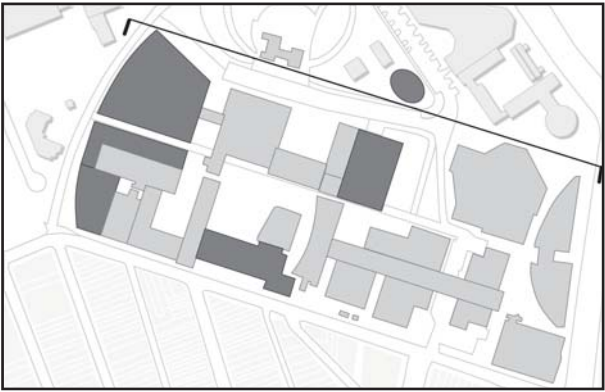

KEY PLAN

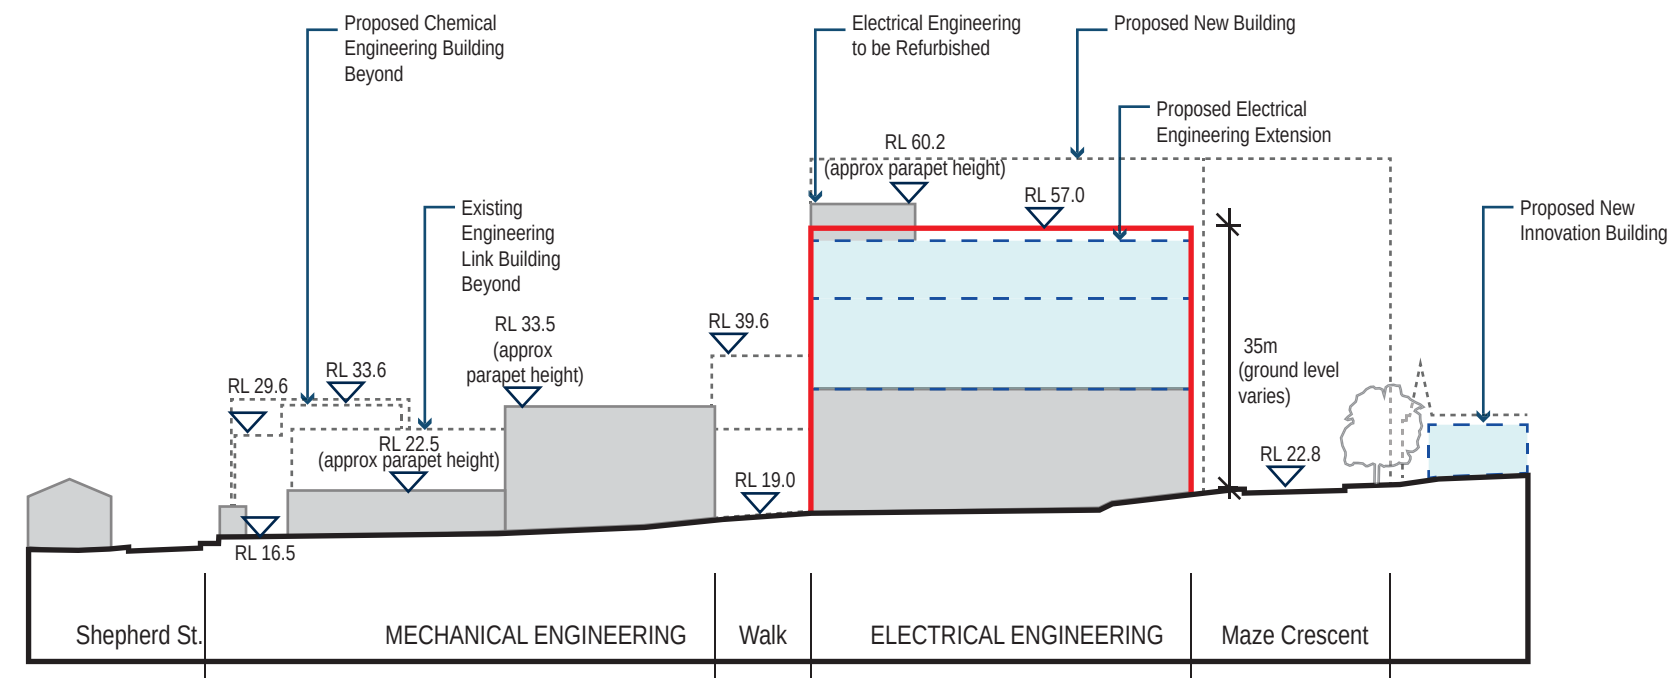


01 ENGINEERING - SECTION 1 PROPOSED


LEGEND:

- Site
- Existing Building
- Indicative building forms subject to future DA
- Proposed Building Envelope
- Building Beyond

NOTE:
ALL RL'S REFER TO 2013 UNIVERSITY OF SYDNEY 3D CAMPUS SURVEY OR CITY OF SYDNEYS 3D SURVEY

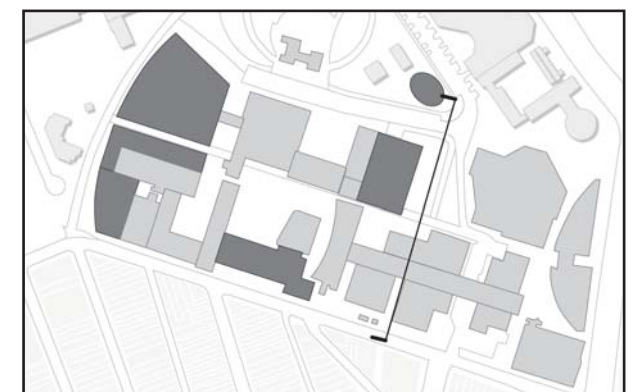

KEY PLAN

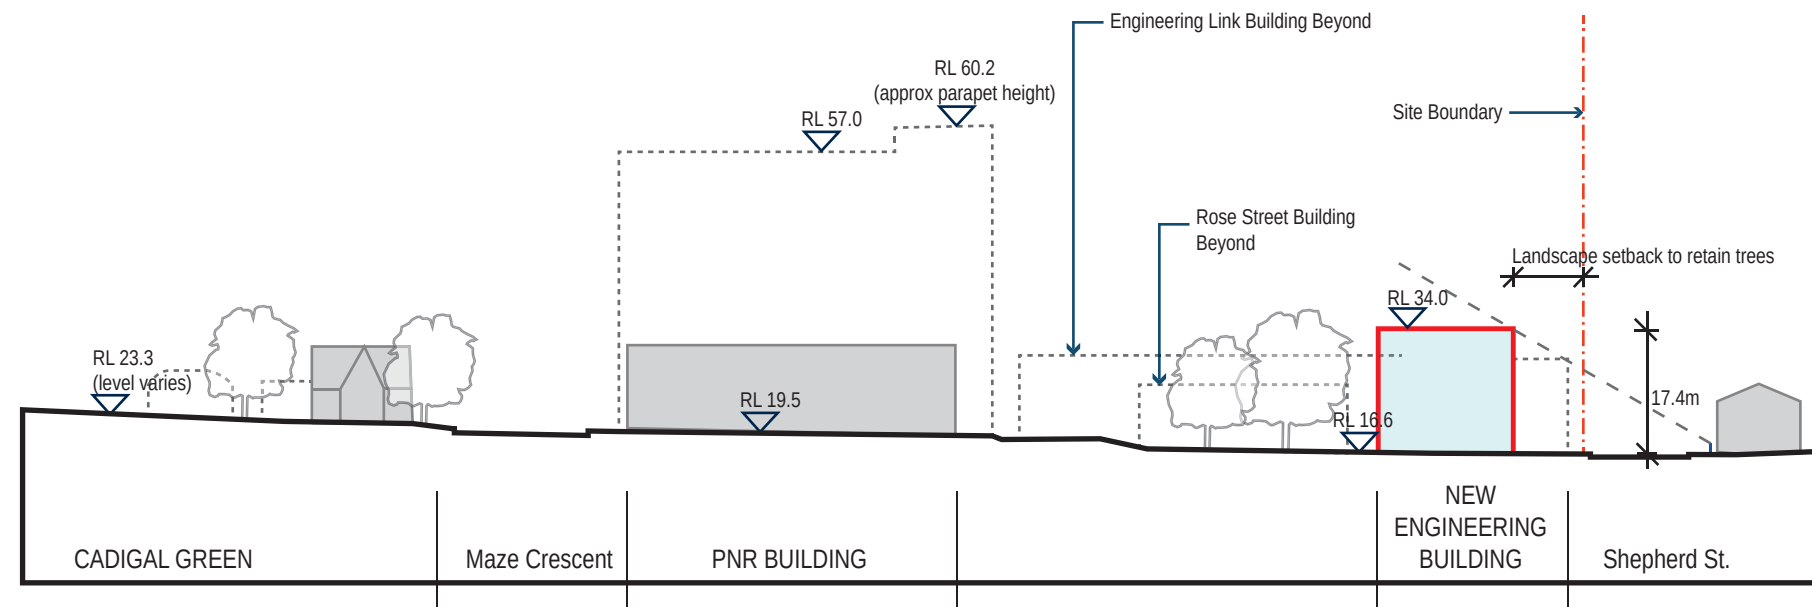


01 ENGINEERING - SECTION 2 PROPOSED


LEGEND:

- Site
- Existing Building
- Indicative building forms subject to future DA
- Proposed Building Envelope
- Building Beyond

NOTE:
ALL RL'S REFER TO 2013 UNIVERSITY OF SYDNEY 3D CAMPUS SURVEY OR CITY OF SYDNEYS 3D SURVEY

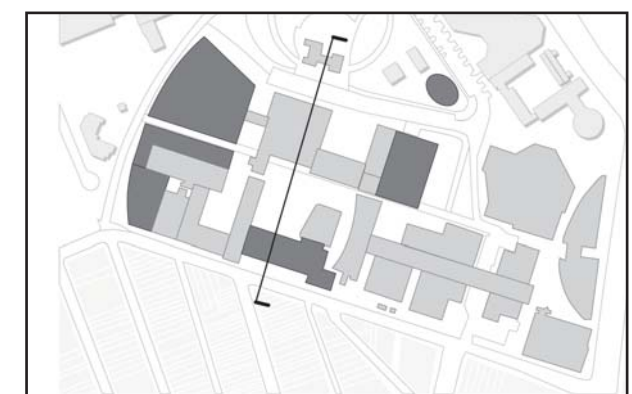

KEY PLAN

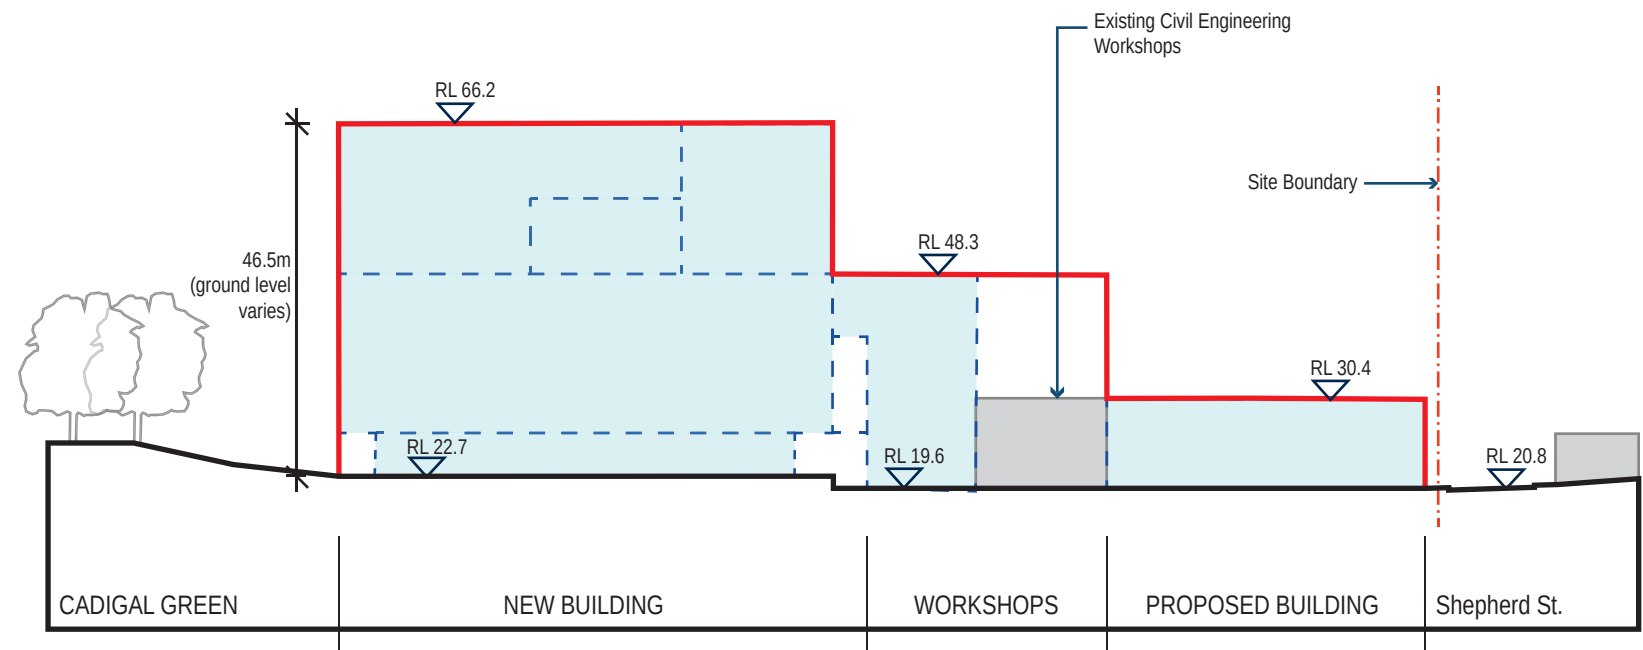


01 ENGINEERING - SECTION 3 PROPOSED


LEGEND:


- Site
- Existing Building
- Indicative building forms subject to future DA
- Proposed Building Envelope

NOTE:
ALL RL'S REFER TO 2013 UNIVERSITY OF SYDNEY 3D CAMPUS SURVEY OR CITY OF SYDNEYS 3D SURVEY

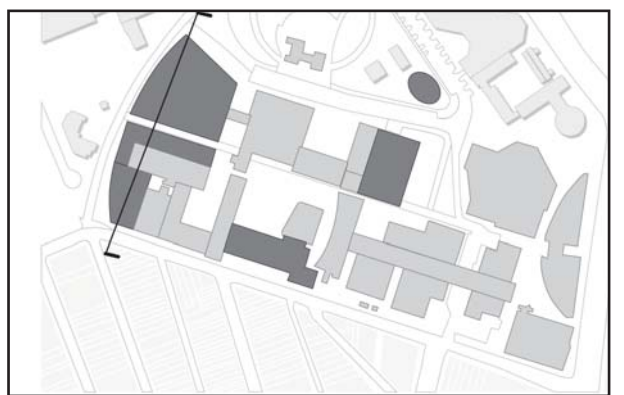

KEY PLAN

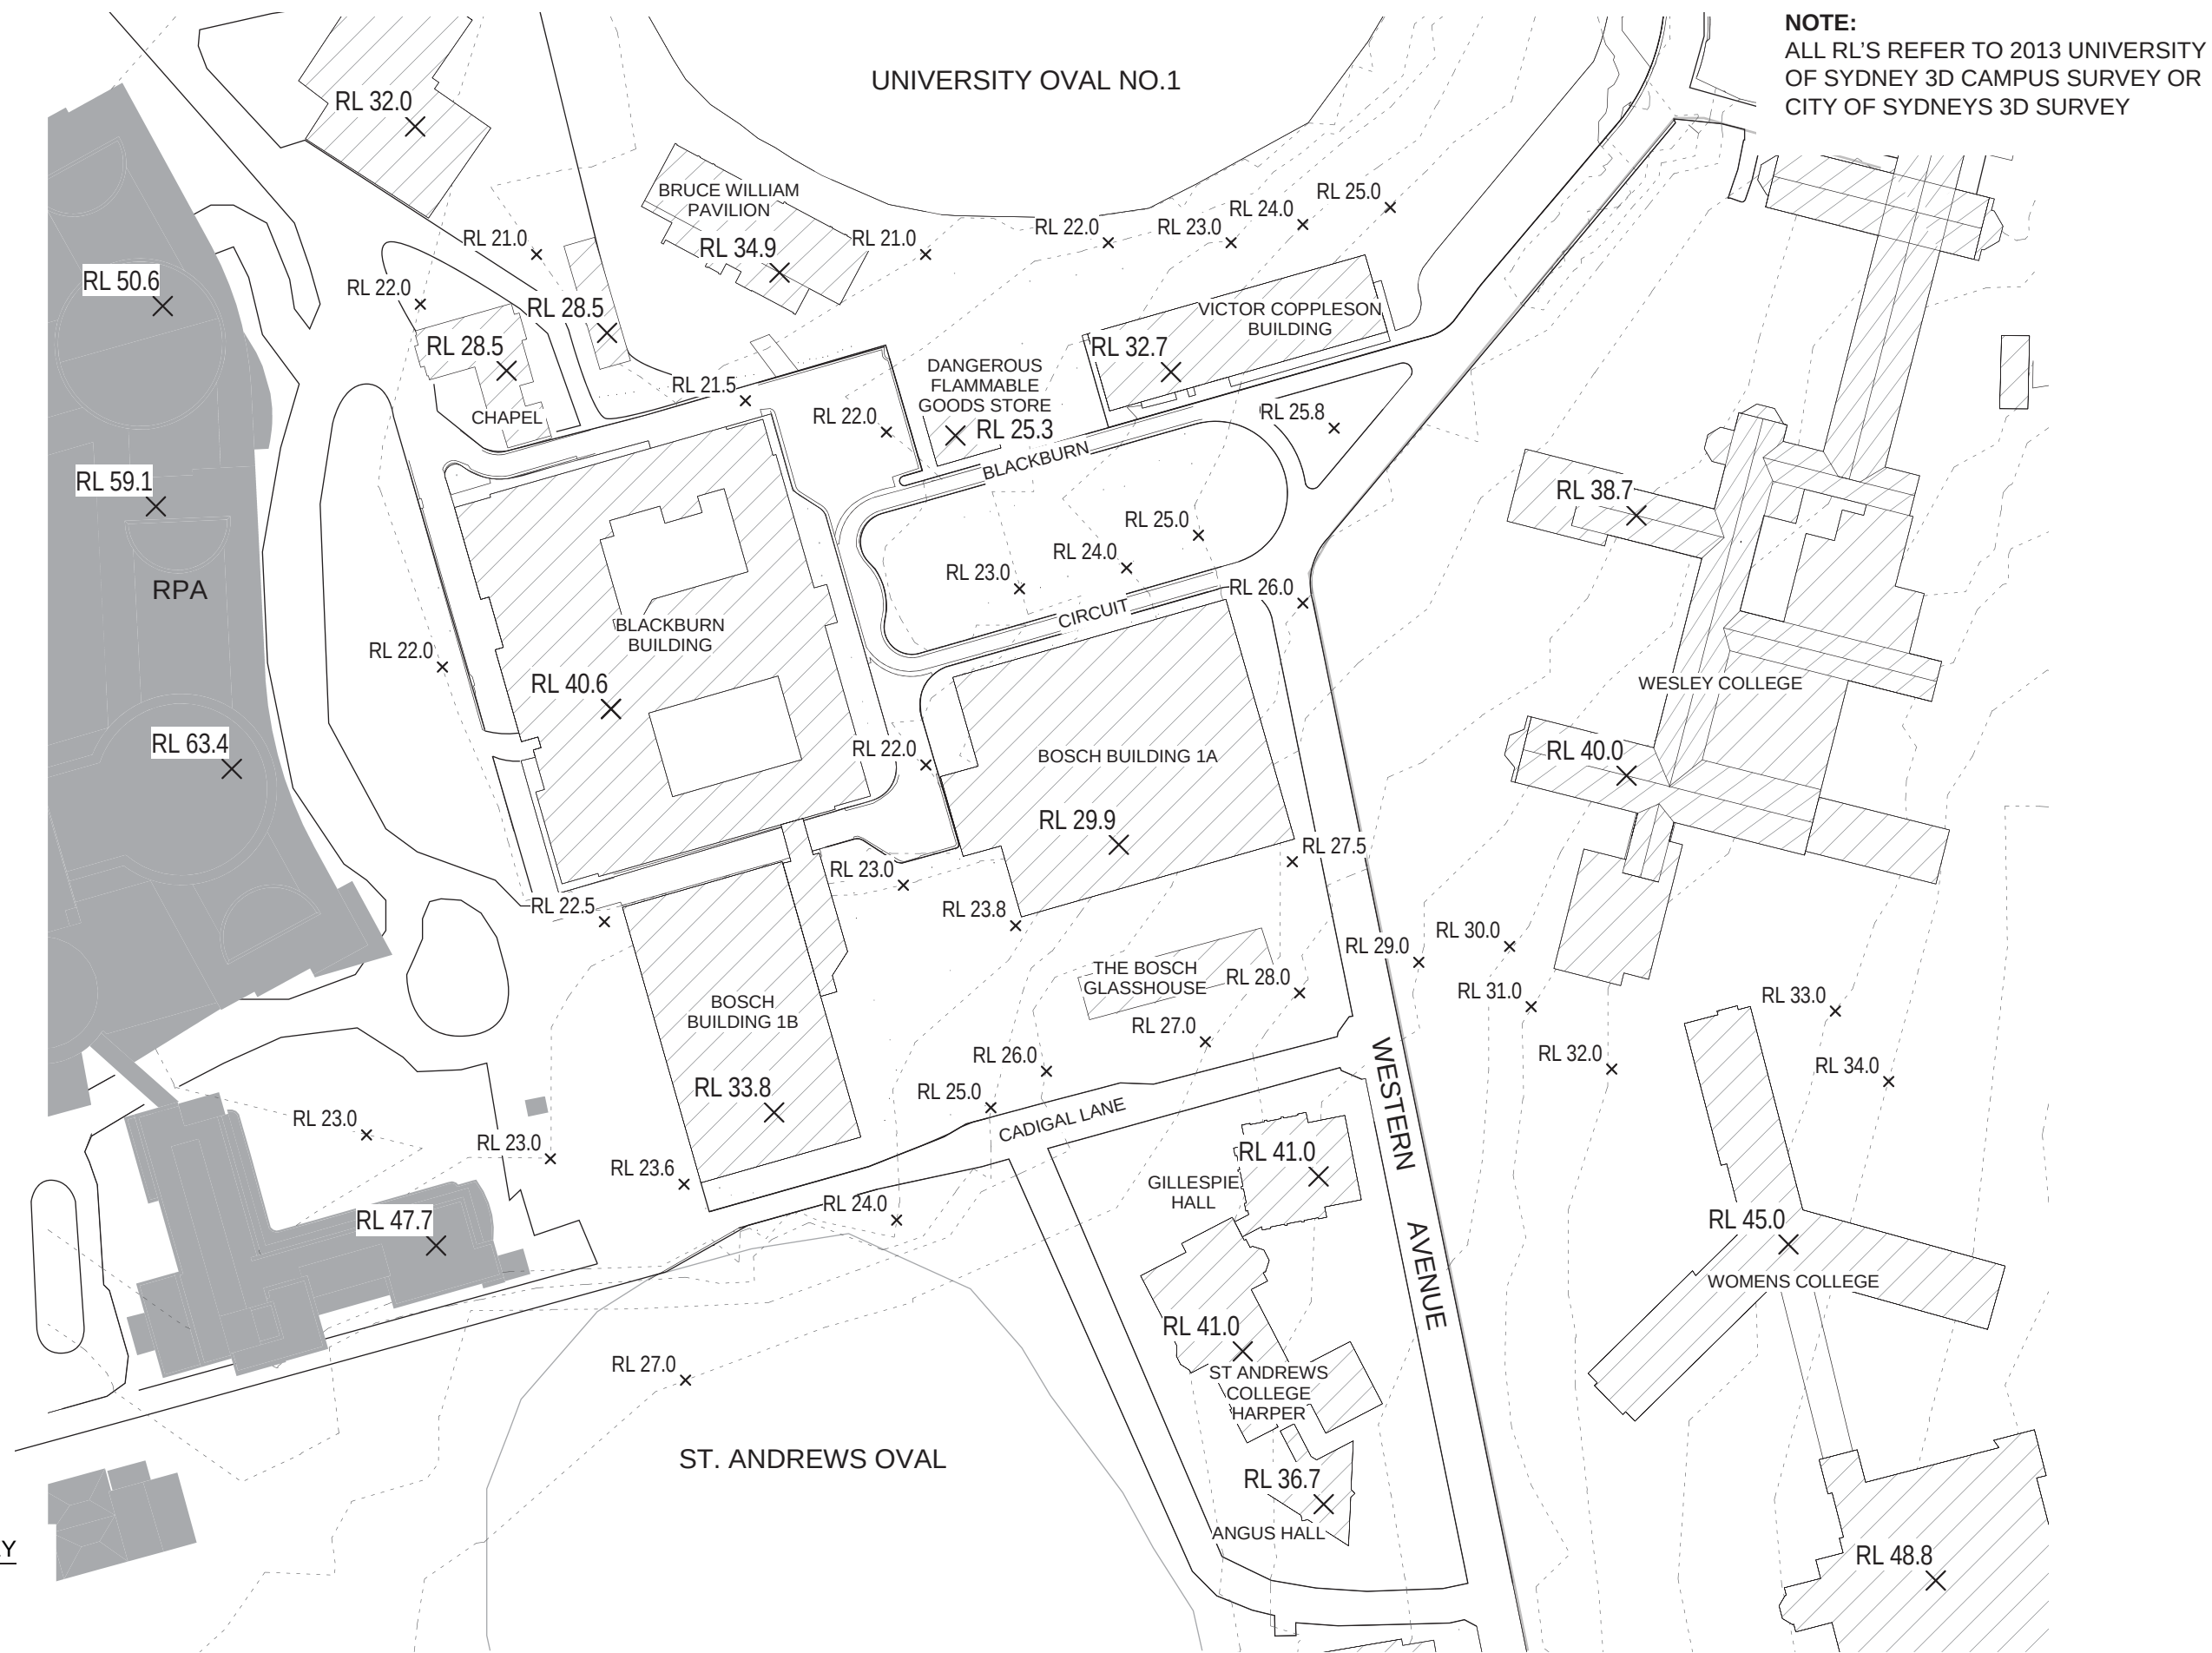

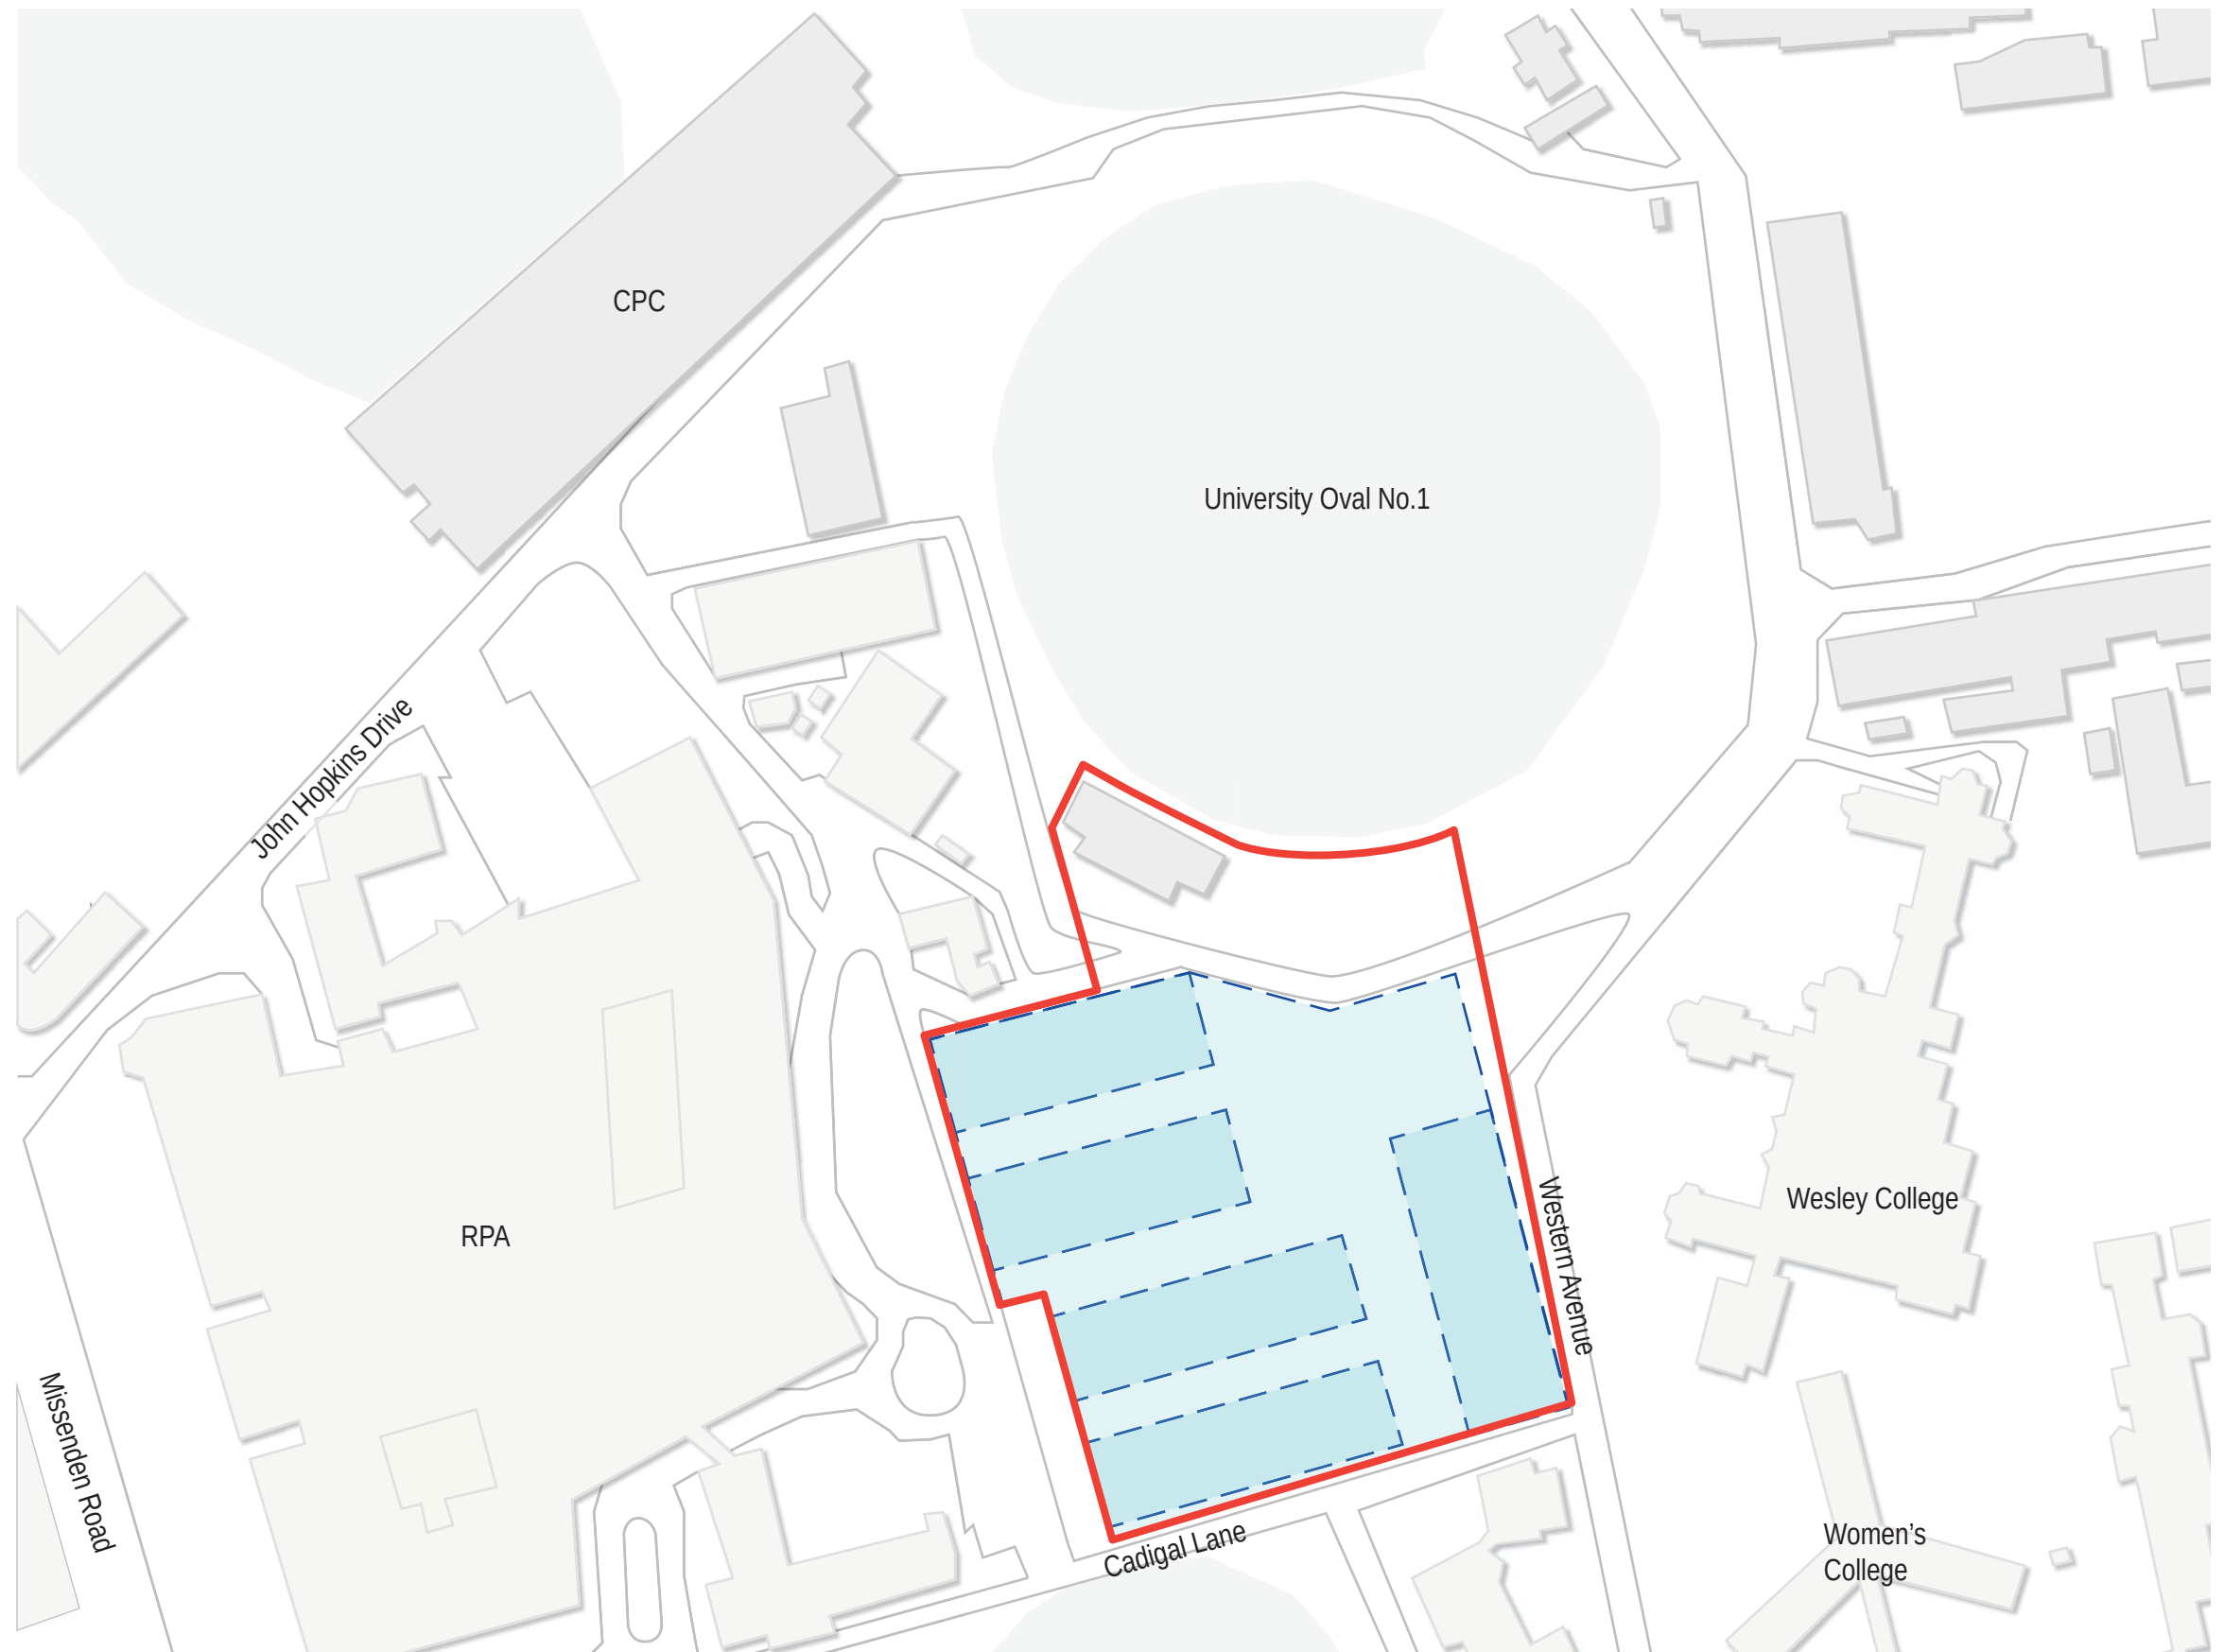


LEGEND:

 Proposed Building Envelope

 Indicative building forms subject to future DA

01 HEALTH - PROPOSED ENVELOPE PLAN

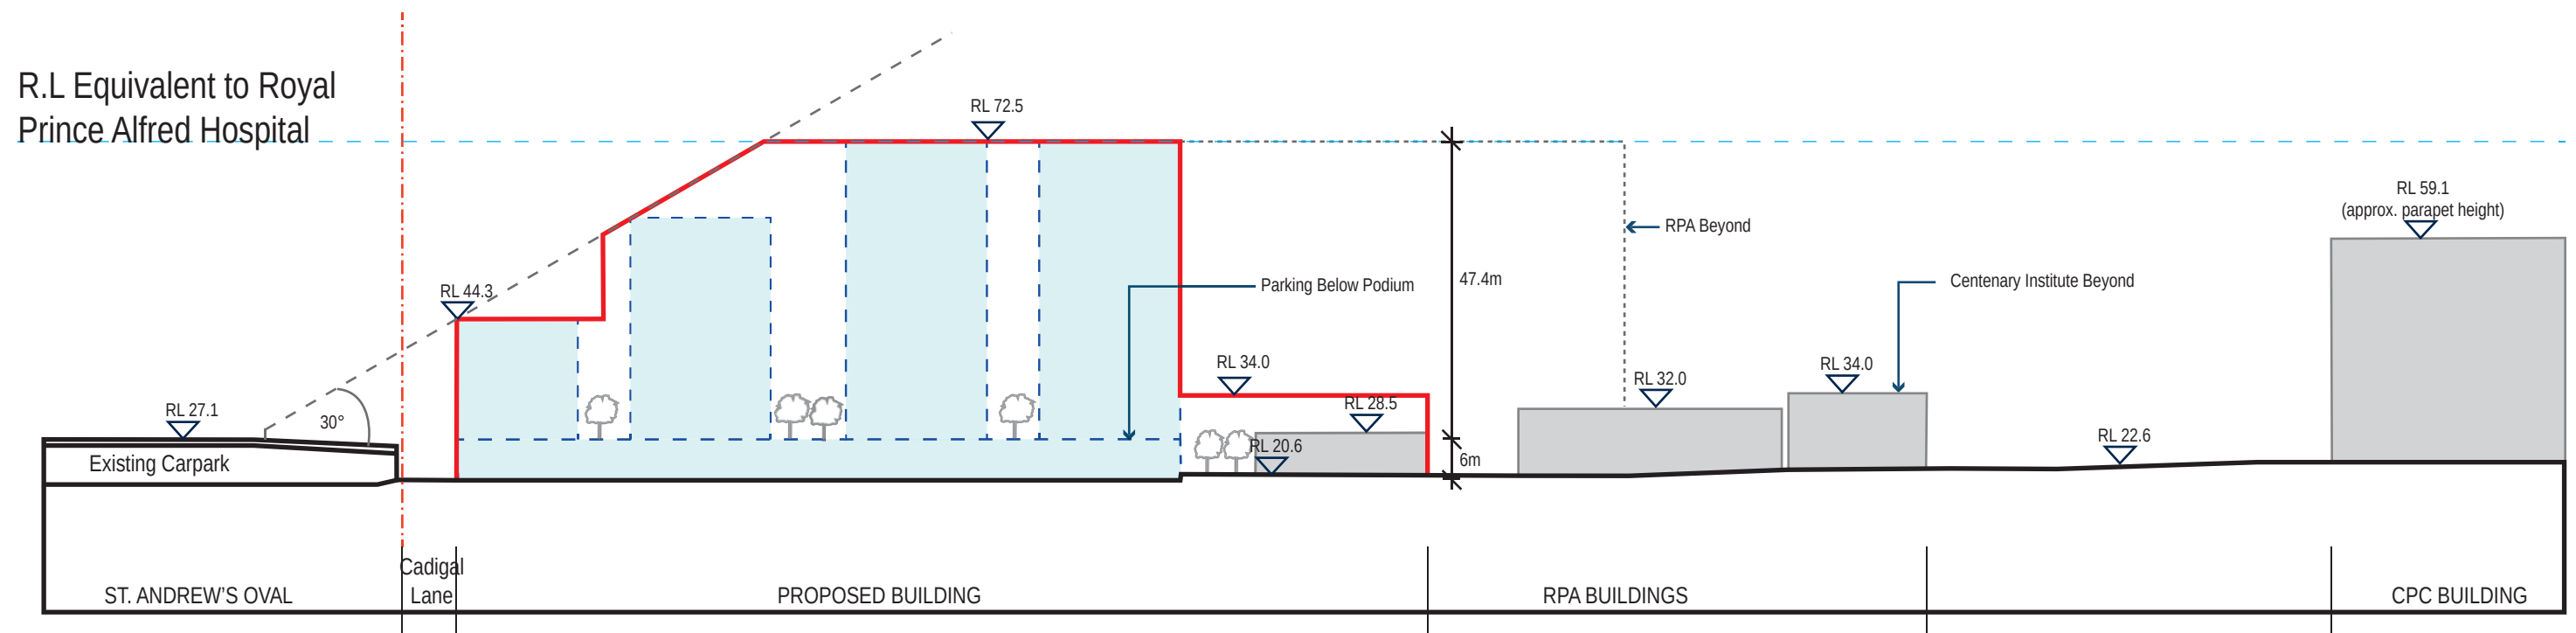

01 HEALTH - SECTION 1 PROPOSED


LEGEND:

-  Site
-  Existing Building
-  Indicative building forms subject to future DA
-  Proposed Building Envelope
-  University Campus Boundary

NOTE:
ALL RL'S REFER TO 2013 UNIVERSITY OF SYDNEY 3D CAMPUS SURVEY OR CITY OF SYDNEYS 3D SURVEY



KEY PLAN

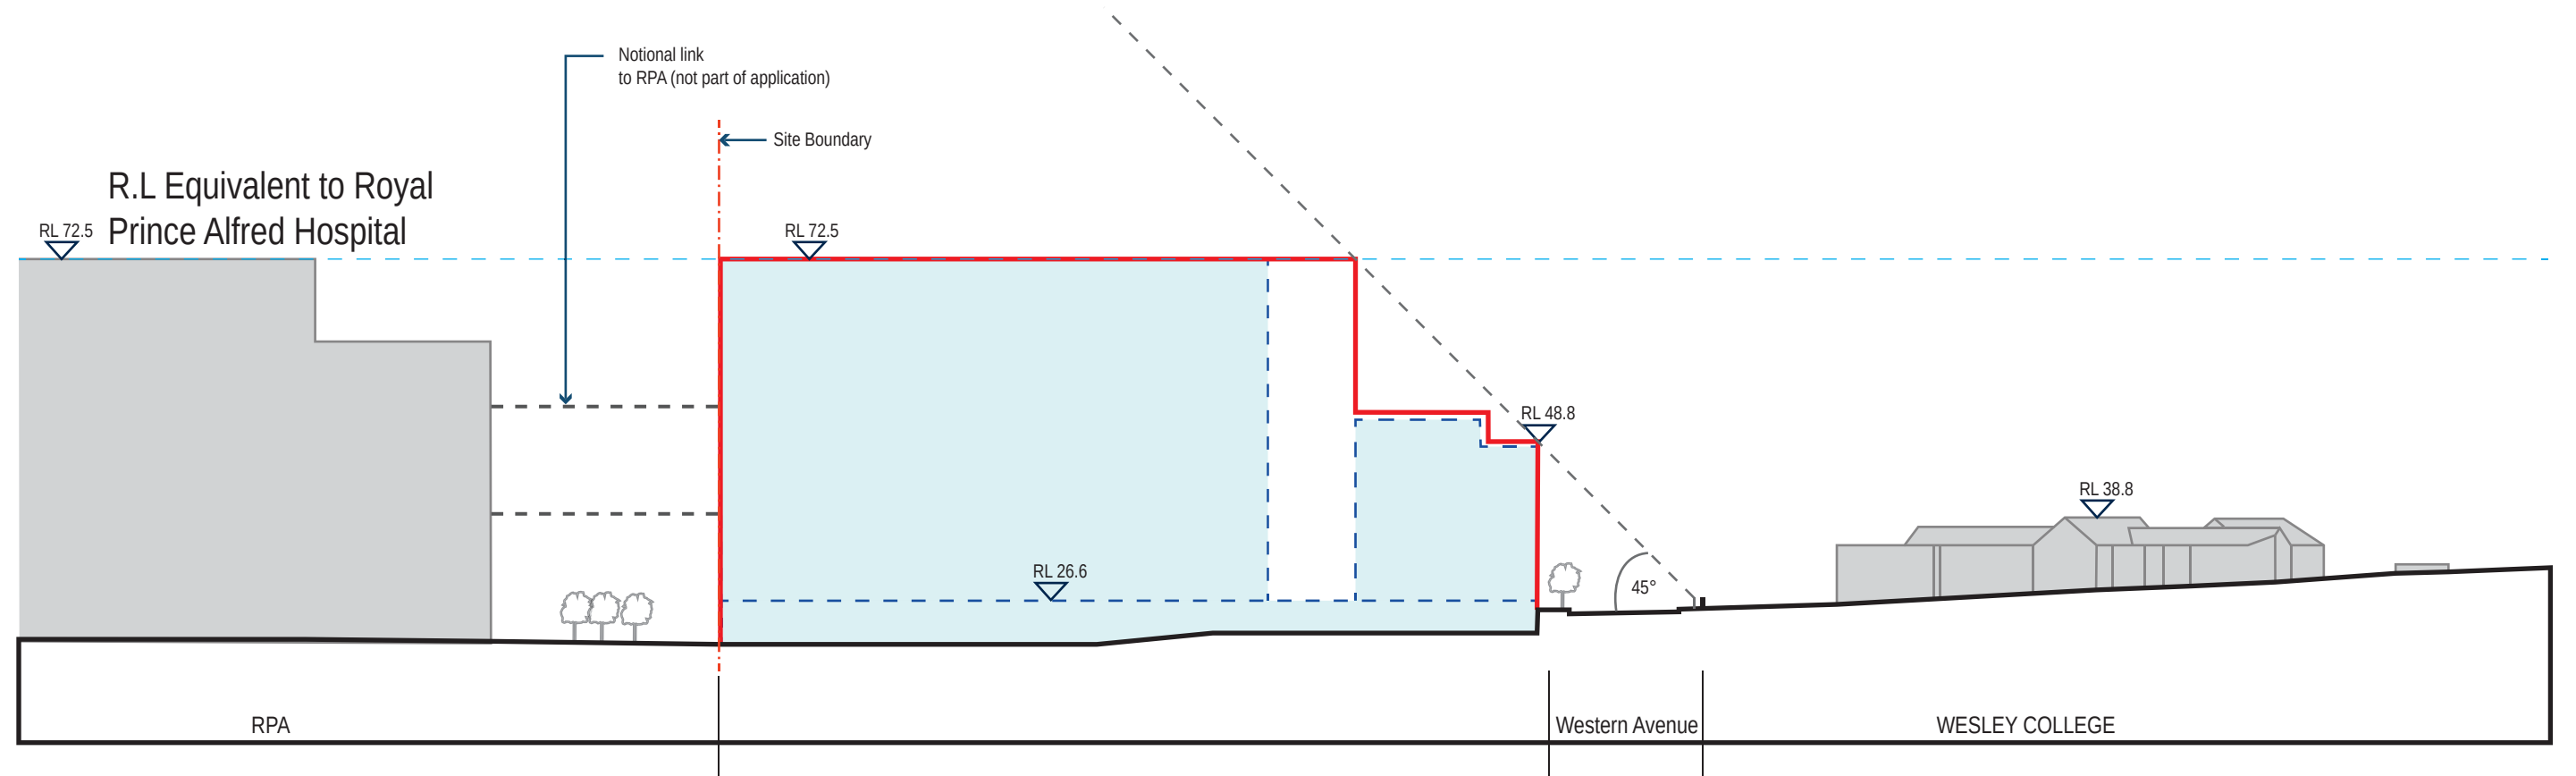


01 HEALTH - SECTION 2 PROPOSED

LEGEND:

- Site
- Existing Building
- Indicative building forms subject to future DA
- Proposed Building Envelope
- University Campus Boundary

NOTE:
ALL RL'S REFER TO 2013 UNIVERSITY OF SYDNEY 3D CAMPUS SURVEY OR CITY OF SYDNEYS 3D SURVEY

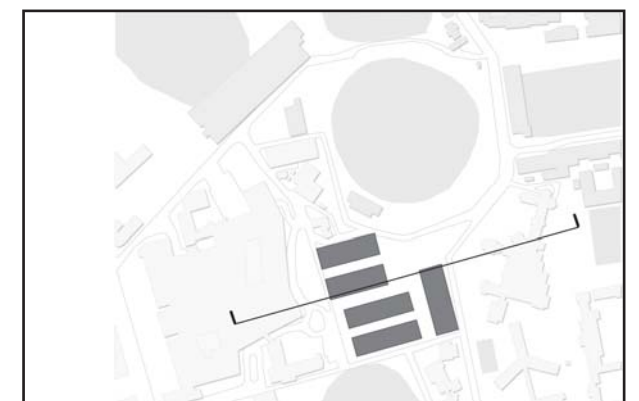

KEY PLAN




THE UNIVERSITY OF
SYDNEY
www.sydney.edu.au/facilities/

Project Name:
CAMPUS IMPROVEMENT PROGRAM

Drawing Title:
HEALTH - SECTION 2 PROPOSED

Scale bar:

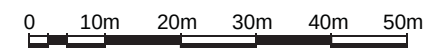

SCALE: 1 : 1000 @ A3

Drawing no:

SSD-E-13

Date:

01-07-2014

Drawn by:

CIS

Checked by:


JC

Revision:

A



NORTH POINT

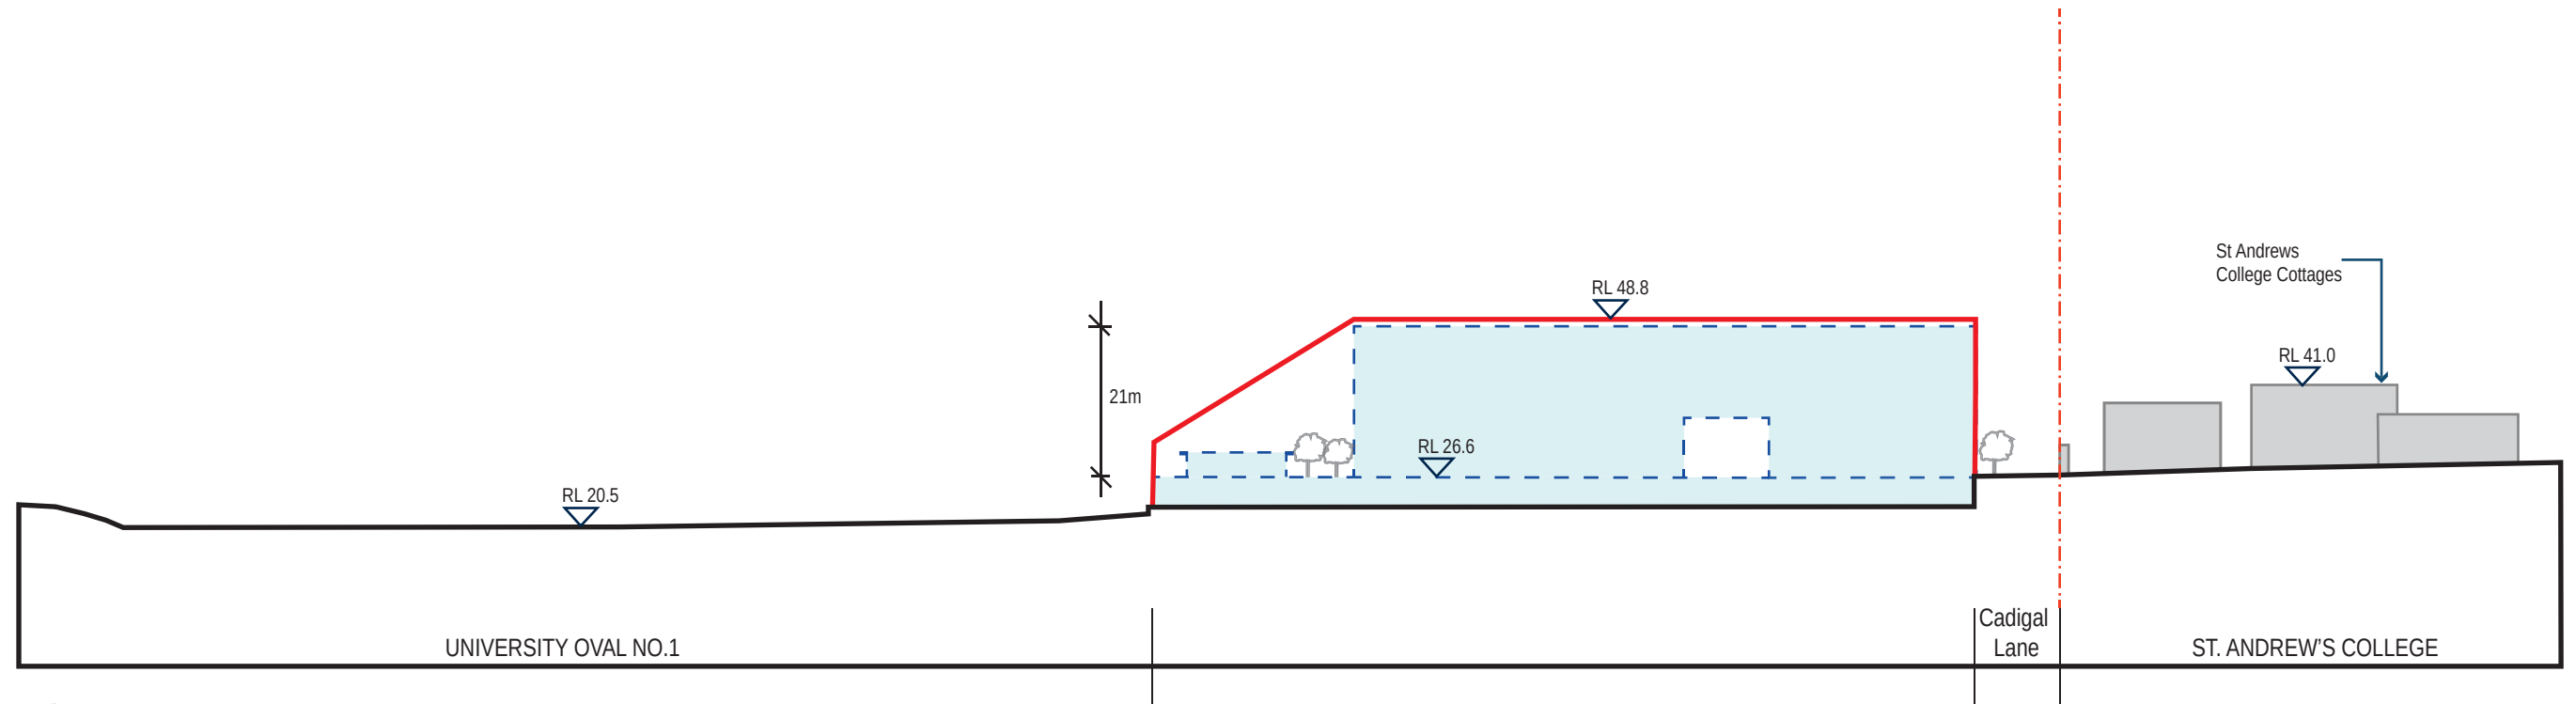


01 HEALTH - SECTION 3 PROPOSED

LEGEND:

- Site
- Existing Building
- Indicative building forms subject to future DA
- Proposed Building Envelope
- University Campus Boundary

NOTE:
ALL RL'S REFER TO 2013 UNIVERSITY OF SYDNEY 3D CAMPUS SURVEY OR CITY OF SYDNEYS 3D SURVEY

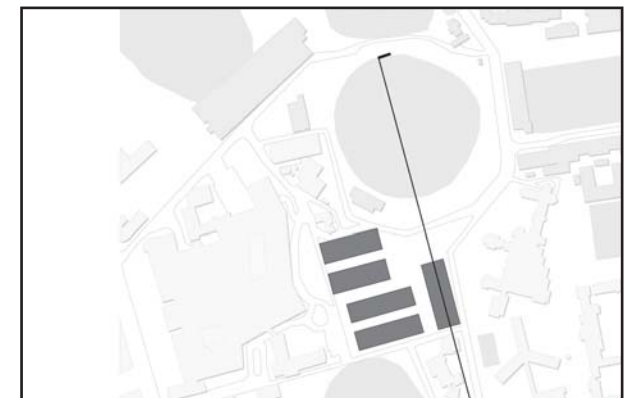

KEY PLAN




THE UNIVERSITY OF
SYDNEY
www.sydney.edu.au/facilities/

Project Name:
CAMPUS IMPROVEMENT PROGRAM

Drawing Title:
HEALTH - SECTION 3 PROPOSED


Scale bar:

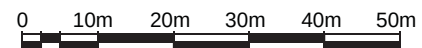


SCALE: 1 : 1000 @ A3

Drawing no:	SSD-E-14
Date:	01-07-2014
Drawn by:	CIS
Checked by:	JC

Revision:
A

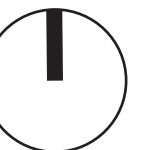

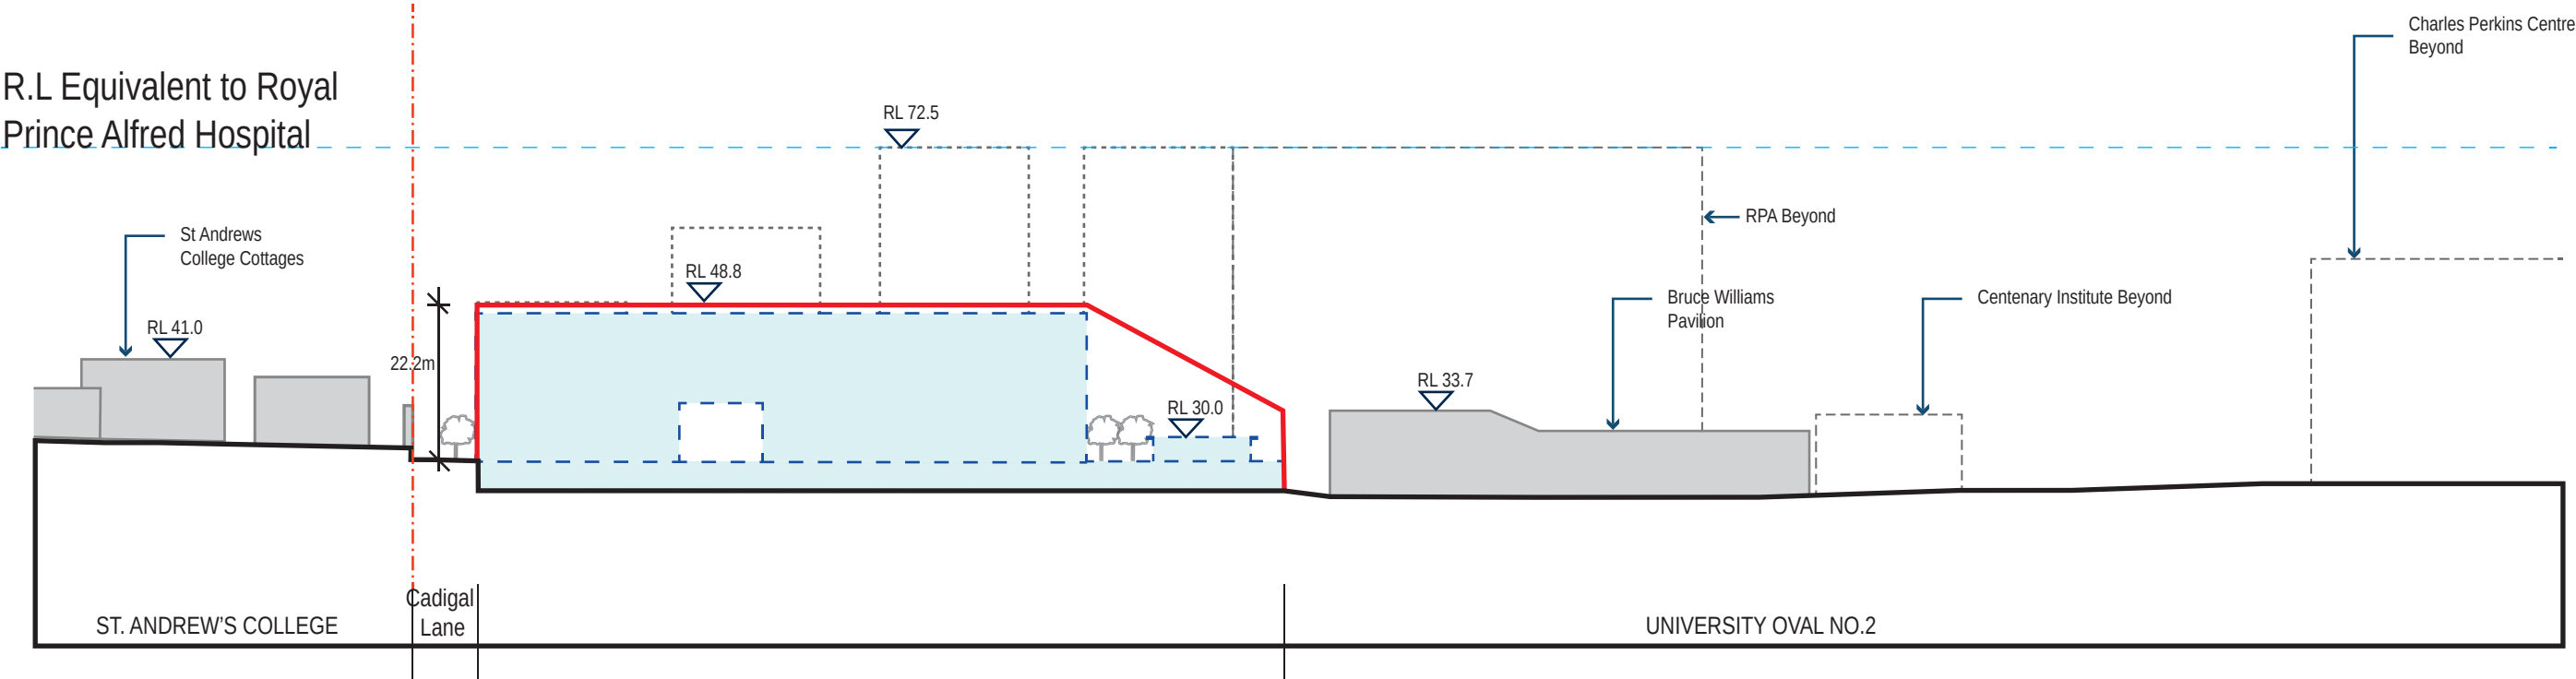


01 HEALTH - SECTION 4 PROPOSED


LEGEND:

- Site
- Existing Building
- Indicative building forms subject to future DA
- Proposed Building Envelope
- Building Beyond
- University Campus Boundary

NOTE:
ALL RL'S REFER TO 2013 UNIVERSITY OF SYDNEY 3D CAMPUS SURVEY OR CITY OF SYDNEYS 3D SURVEY

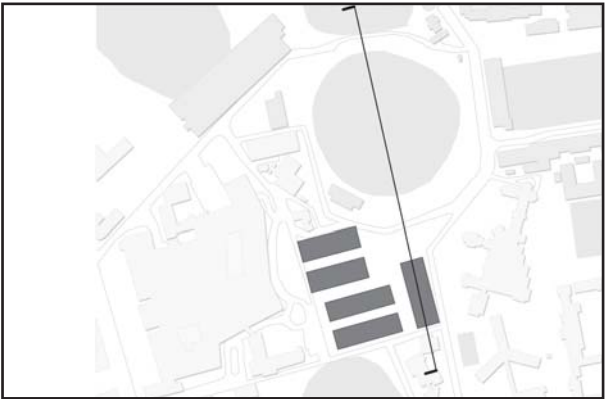

KEY PLAN

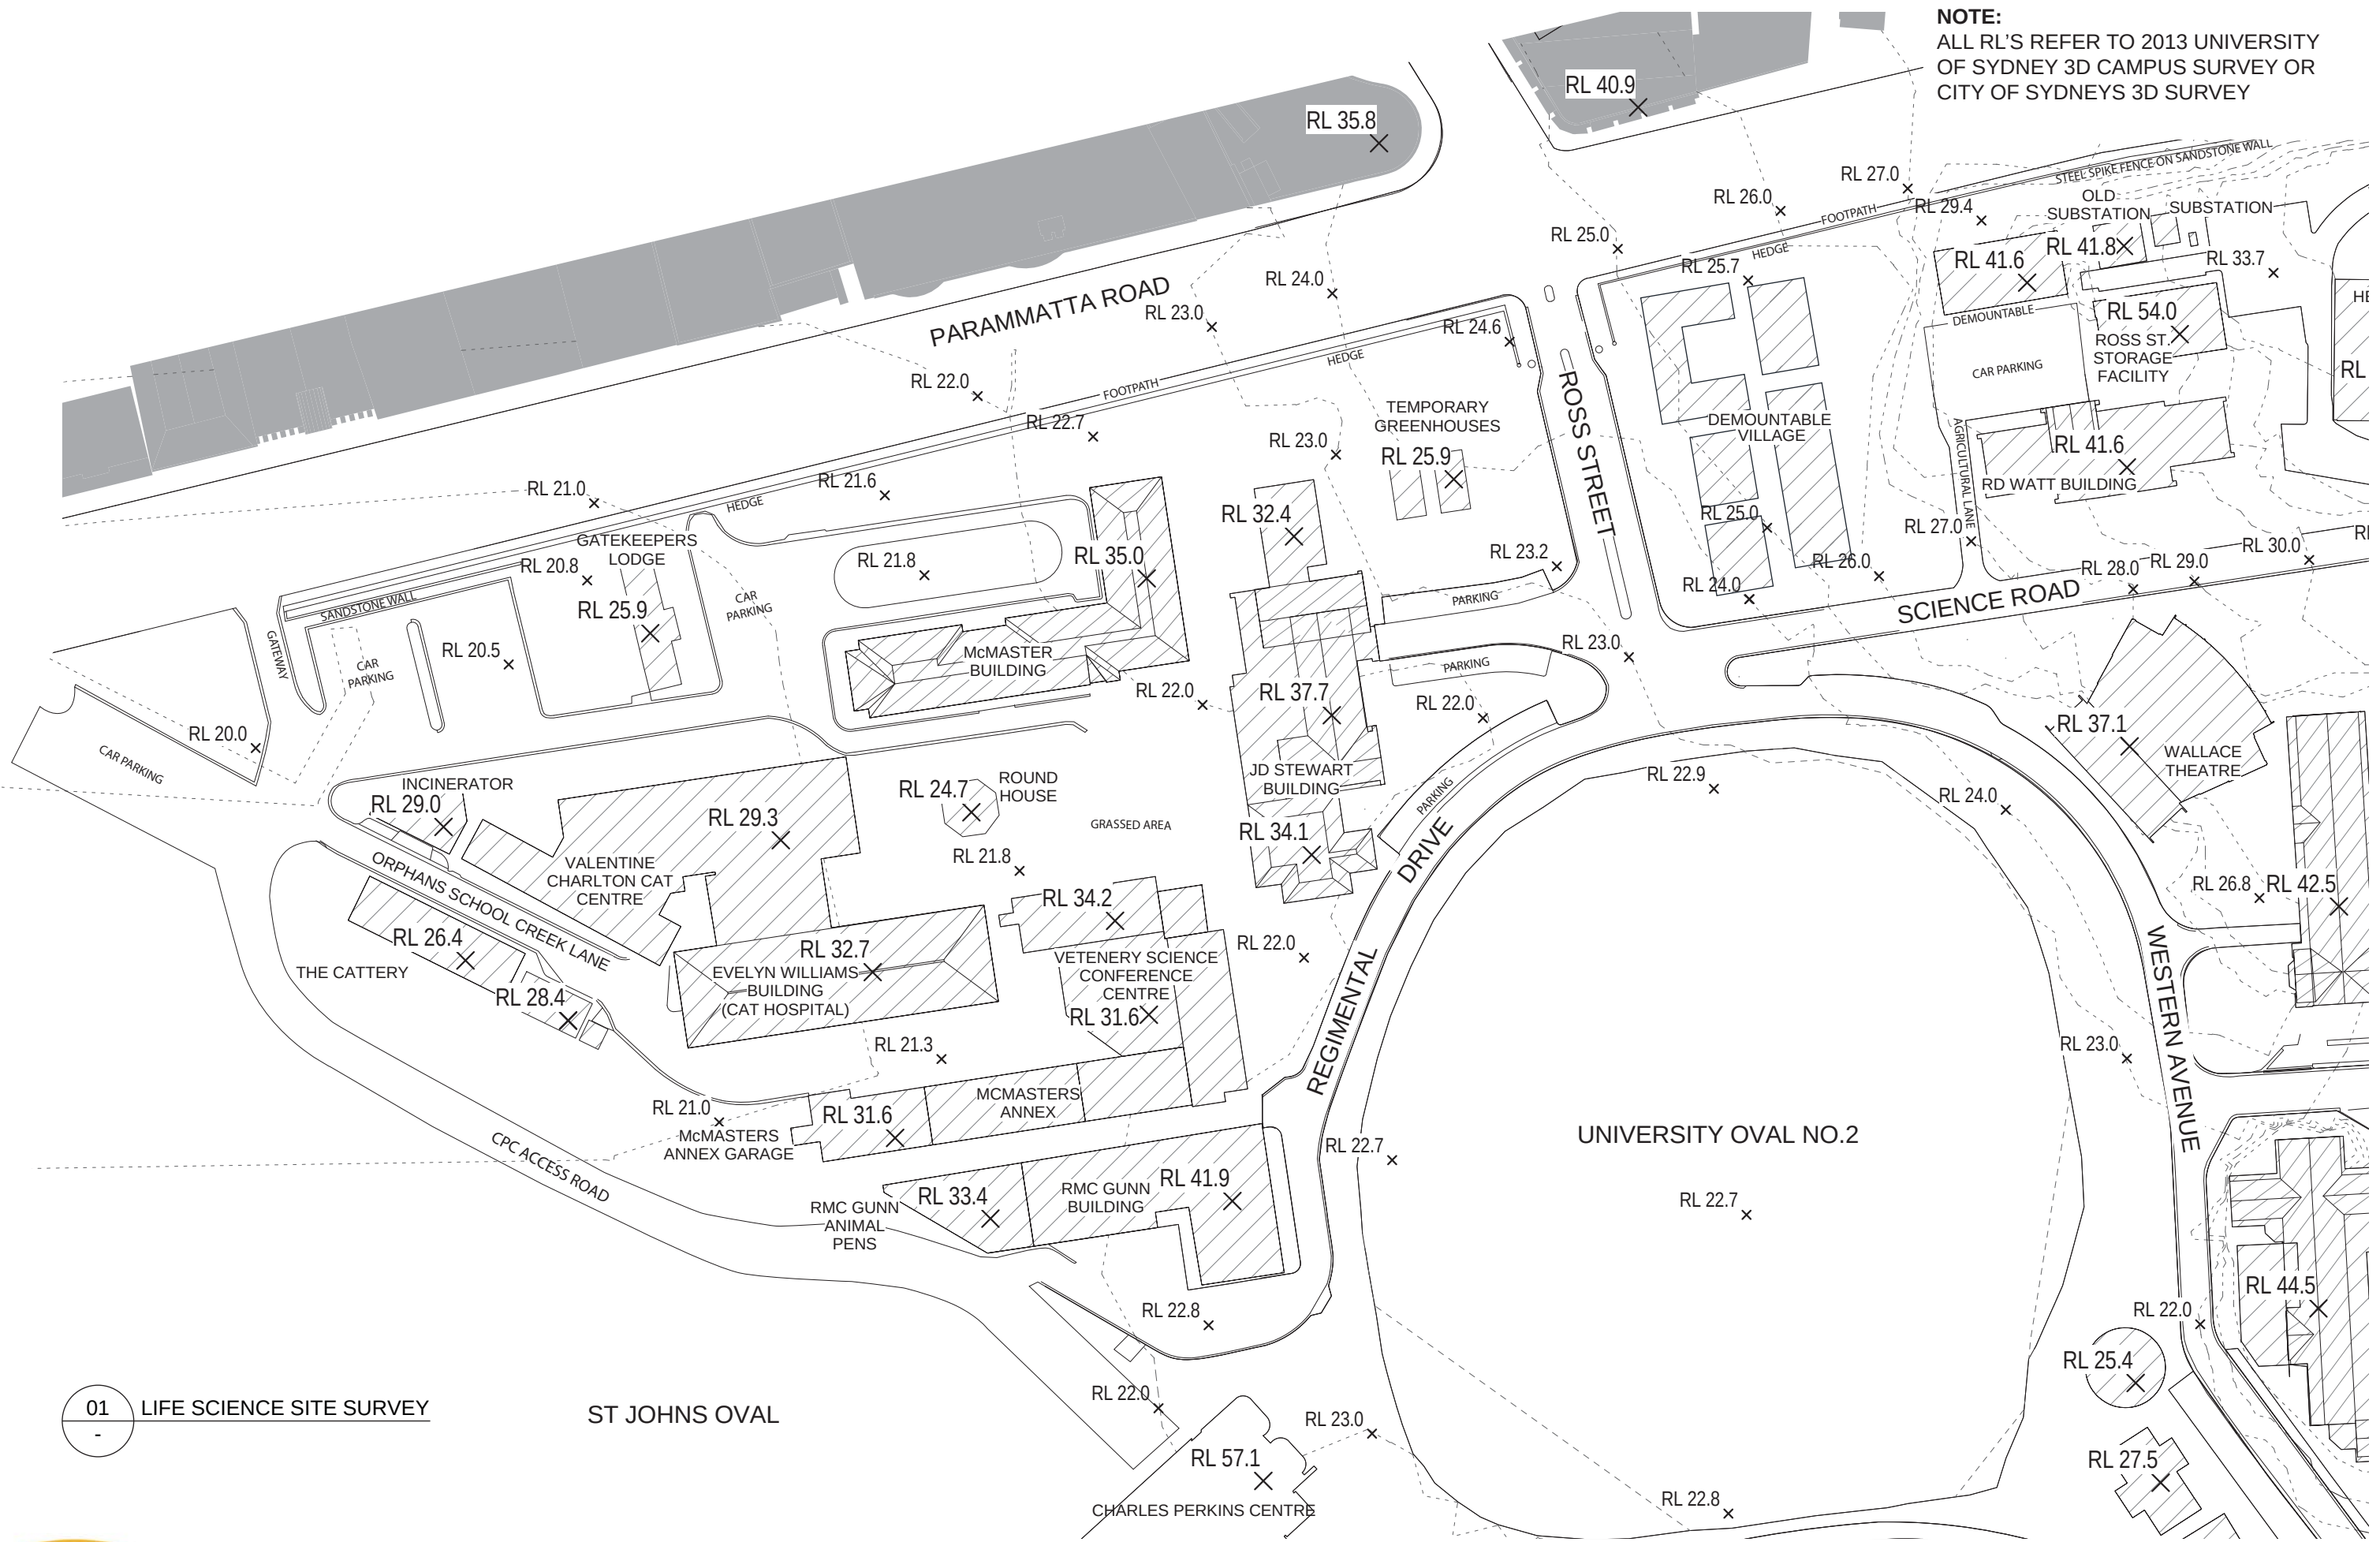

NOTE:
ALL RL'S REFER TO 2013 UNIVERSITY
OF SYDNEY 3D CAMPUS SURVEY OR
CITY OF SYDNEY'S 3D SURVEY

01 LIFE SCIENCE SITE SURVEY

ST JOHNS OVAL




Project Name:
CAMPUS IMPROVEMENT PROGRAM

Drawing Title:
LIFE SCIENCE - SITE SURVEY

Scale bar:
0 10m 20m 30m 40m 50m
SCALE: 1 : 1000 @ A3

Drawing no:	SSD-F-01	Revision:	-
Date:	29-11-2013		
Drawn by:	CIS		
Checked by:	JC		




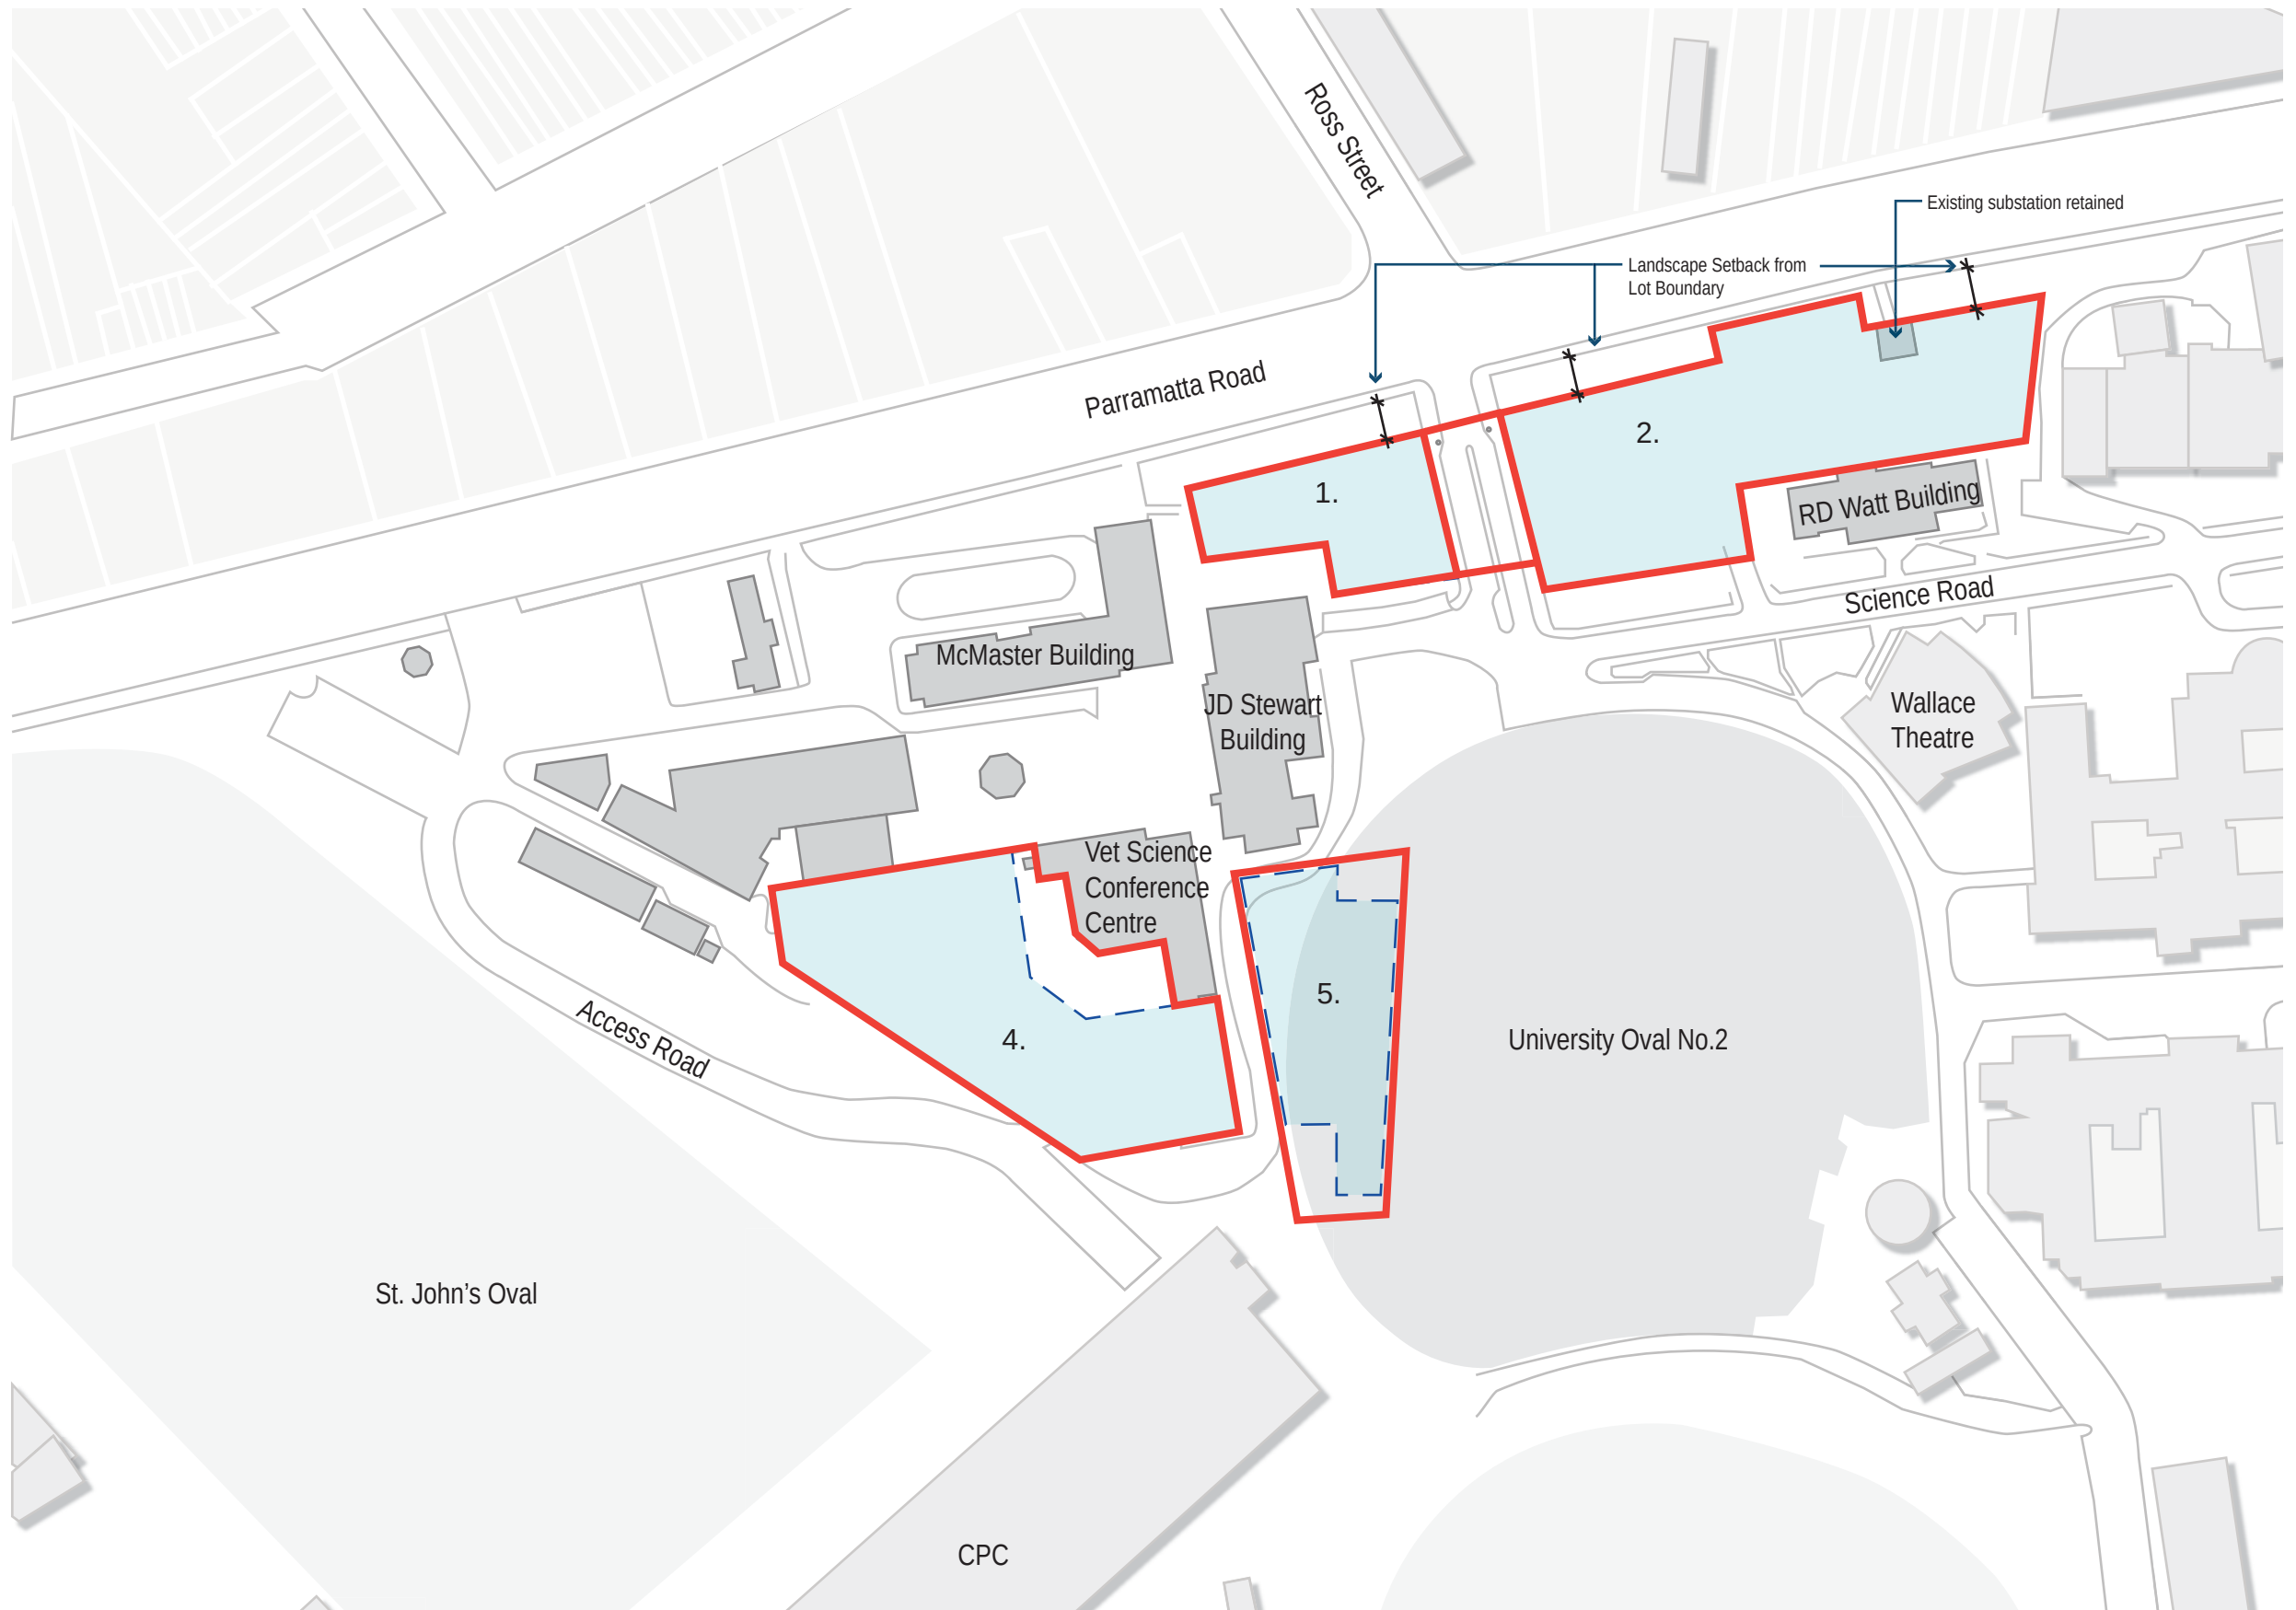

All areas are approximate

- LEGEND:**
- Proposed Building Envelope
 - Indicative building forms subject to future DA


01 LIFE SCIENCE - PROPOSED ENVELOPE PLAN

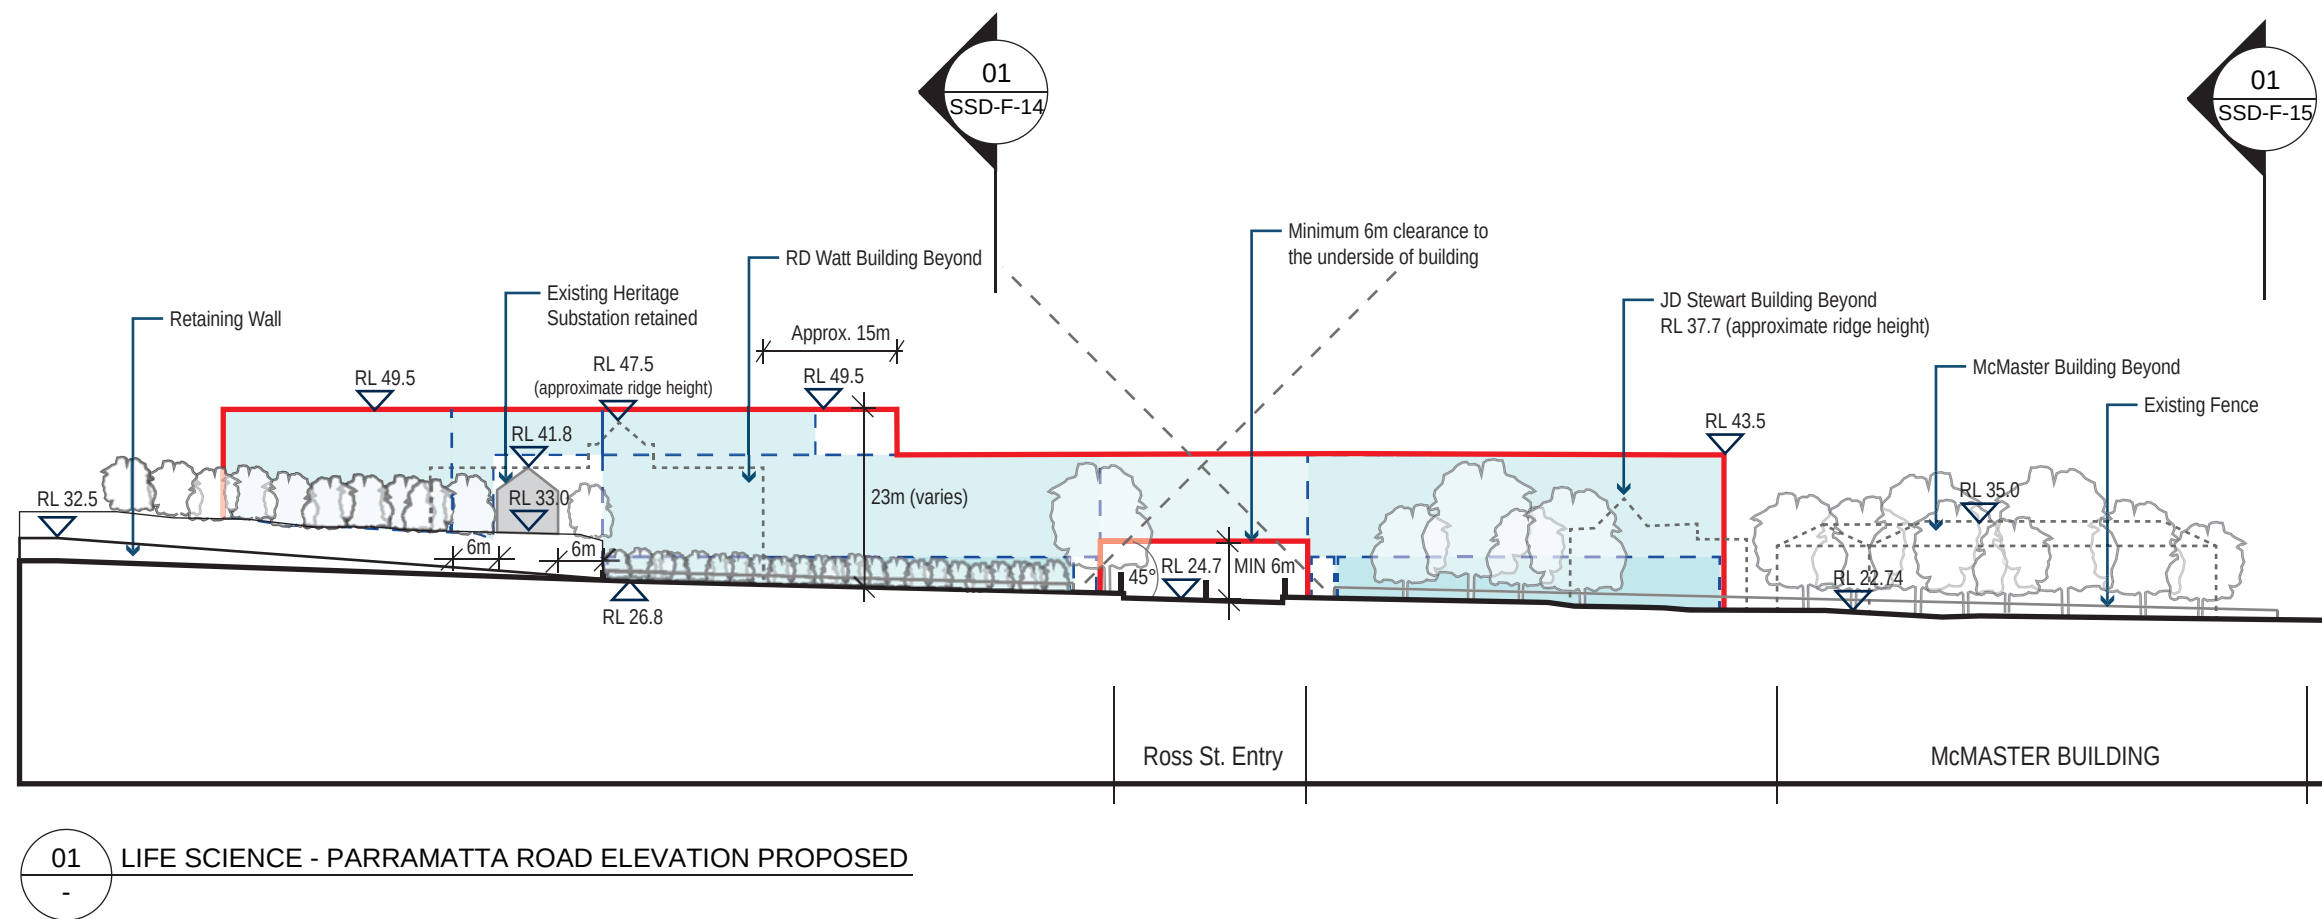

LEGEND:

- Site
- Existing Building
- Indicative building forms subject to future DA
- Building Beyond
- Proposed Building Envelope

NOTE:
ALL RL'S REFER TO 2013 UNIVERSITY OF SYDNEY 3D CAMPUS SURVEY OR CITY OF SYDNEYS 3D SURVEY

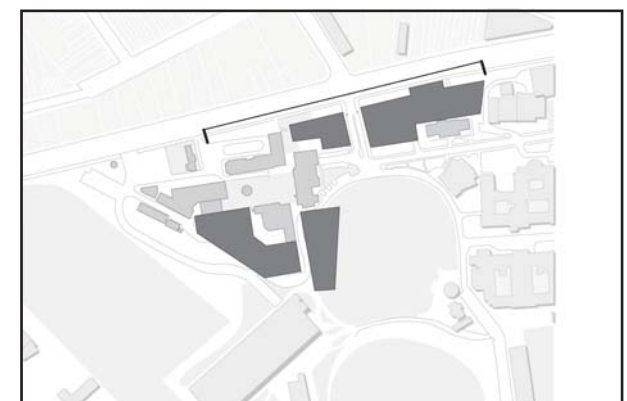

KEY PLAN



THE UNIVERSITY OF
SYDNEY
www.sydney.edu.au/facilities/


Project Name:
CAMPUS IMPROVEMENT PROGRAM


Drawing Title:
LIFE SCIENCE - PARRAMATTA ROAD
ELEVATION PROPOSED

Scale bar:
0 10m 20m 30m 40m 50m
SCALE: 1 : 1000 @ A3

Drawing no: **SSD-F-12**
Date: 01-07-2014
Drawn by: CIS
Checked by: JC

Revision:
B

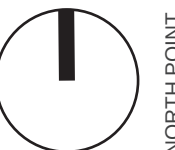

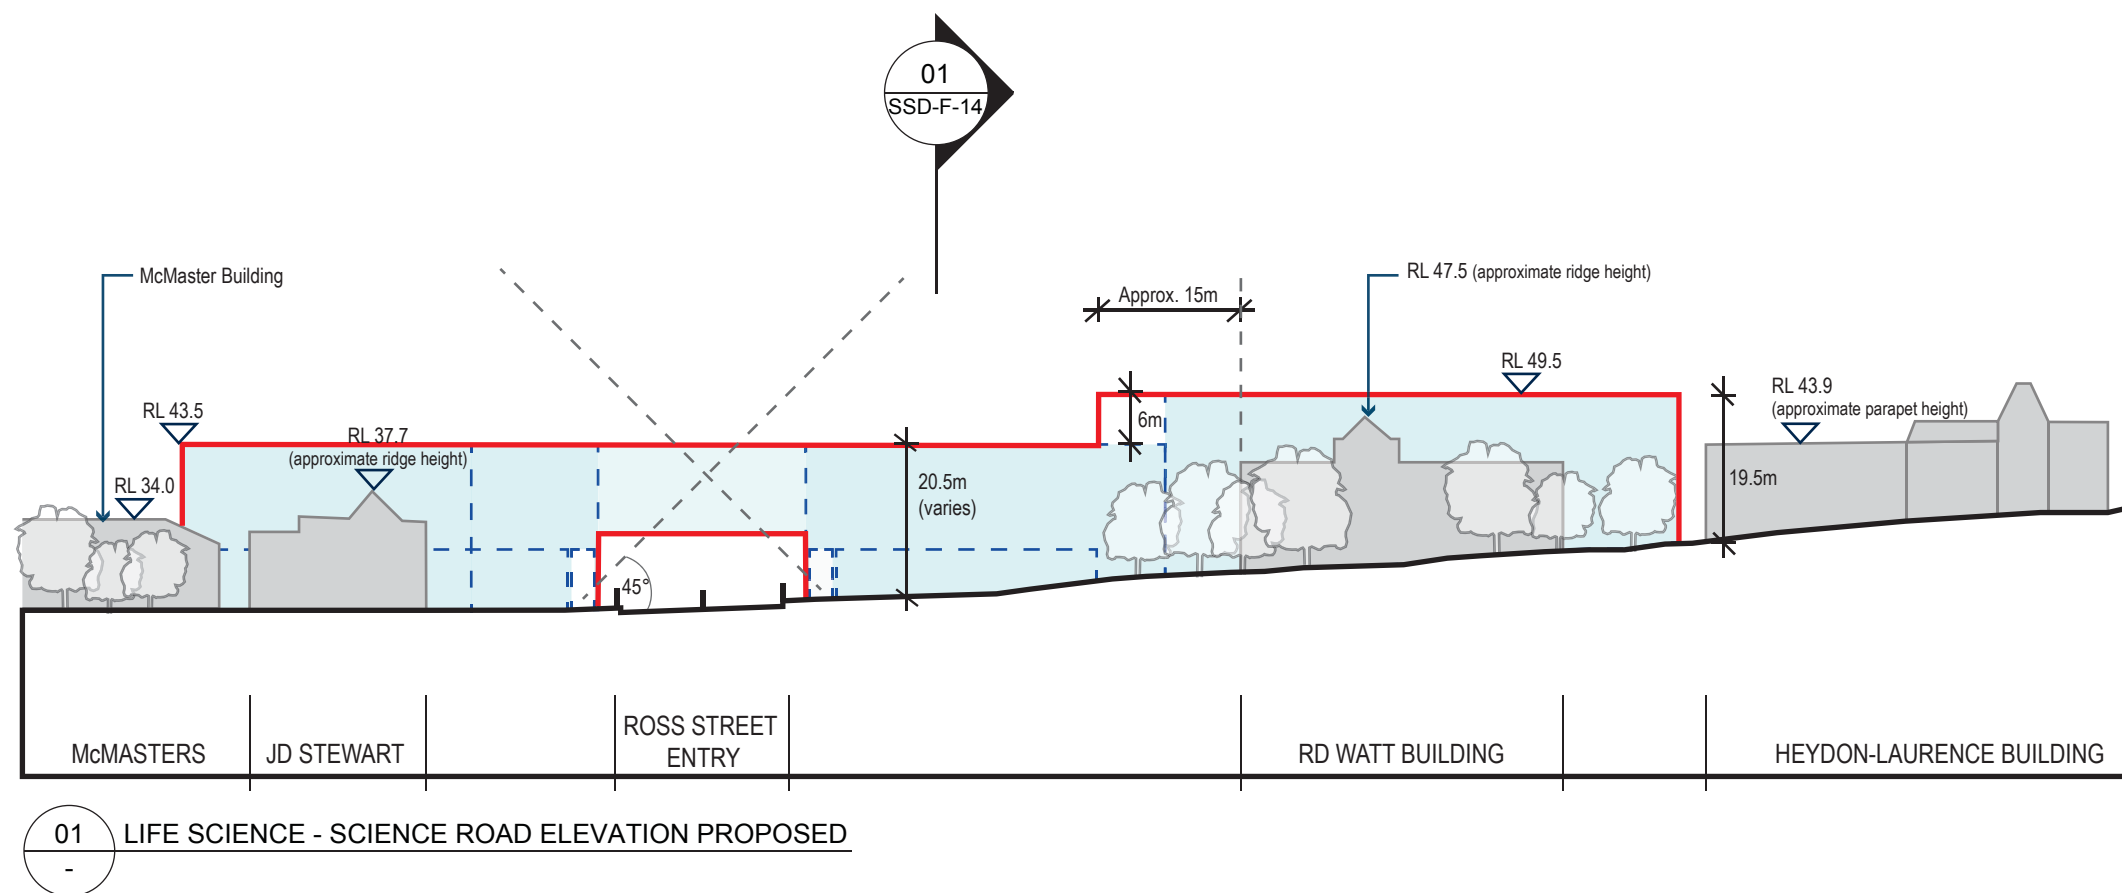

LEGEND:

-  Site
-  Existing Building
-  Indicative building forms subject to future DA
-  Proposed Building Envelope

NOTE:
ALL RL'S REFER TO 2013 UNIVERSITY
OF SYDNEY 3D CAMPUS SURVEY OR
CITY OF SYDNEYS 3D SURVEY



KEY PLAN




THE UNIVERSITY OF
SYDNEY
www.sydney.edu.au/facilities/

Project Name:
CAMPUS IMPROVEMENT PROGRAM

Drawing Title:
**LIFE SCIENCE - SCIENCE ROAD
ELEVATION PROPOSED**

Scale bar:

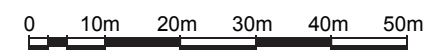


SCALE: 1 : 1000 @ A3


Drawing no:	SSD-F-13
Date:	01-07-2014
Drawn by:	CIS
Checked by:	JC

Revision:

A

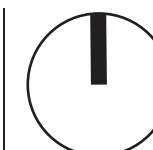

NORTH POINT

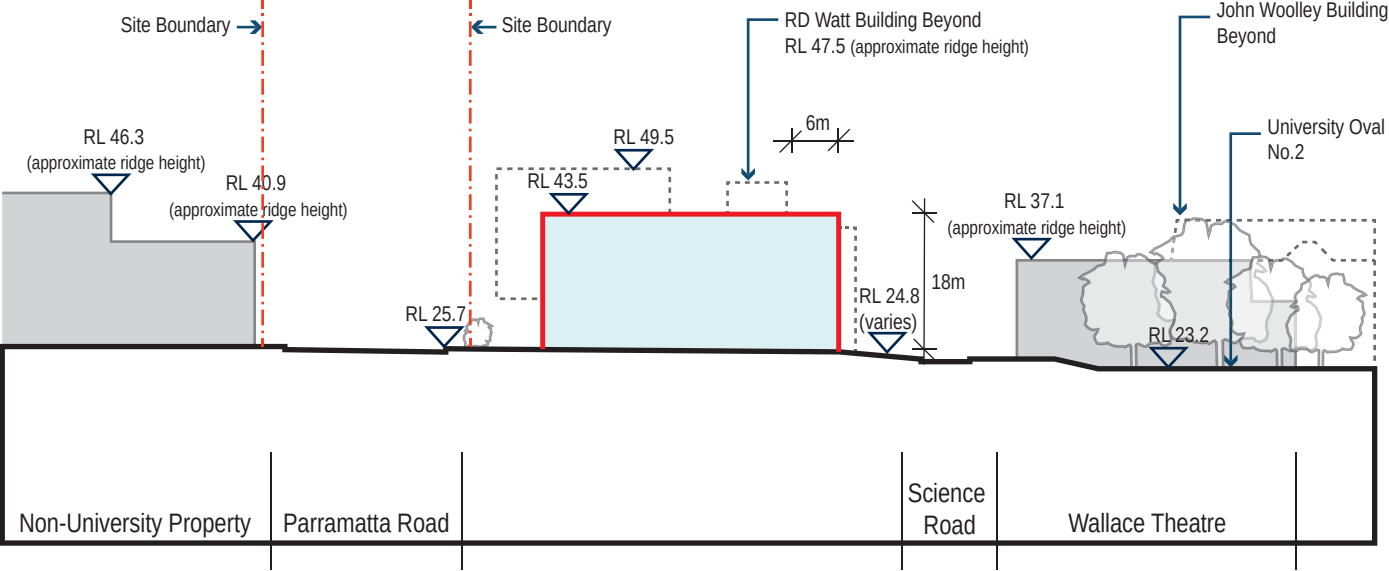

01 LIFE SCIENCE - ROSS STREET SECTION PROPOSED


LEGEND:

- Site
- Existing Building
- Indicative building forms subject to future DA
- Building Beyond
- Proposed Building Envelope

NOTE:
ALL RL'S REFER TO 2013 UNIVERSITY OF SYDNEY 3D CAMPUS SURVEY OR CITY OF SYDNEYS 3D SURVEY



KEY PLAN

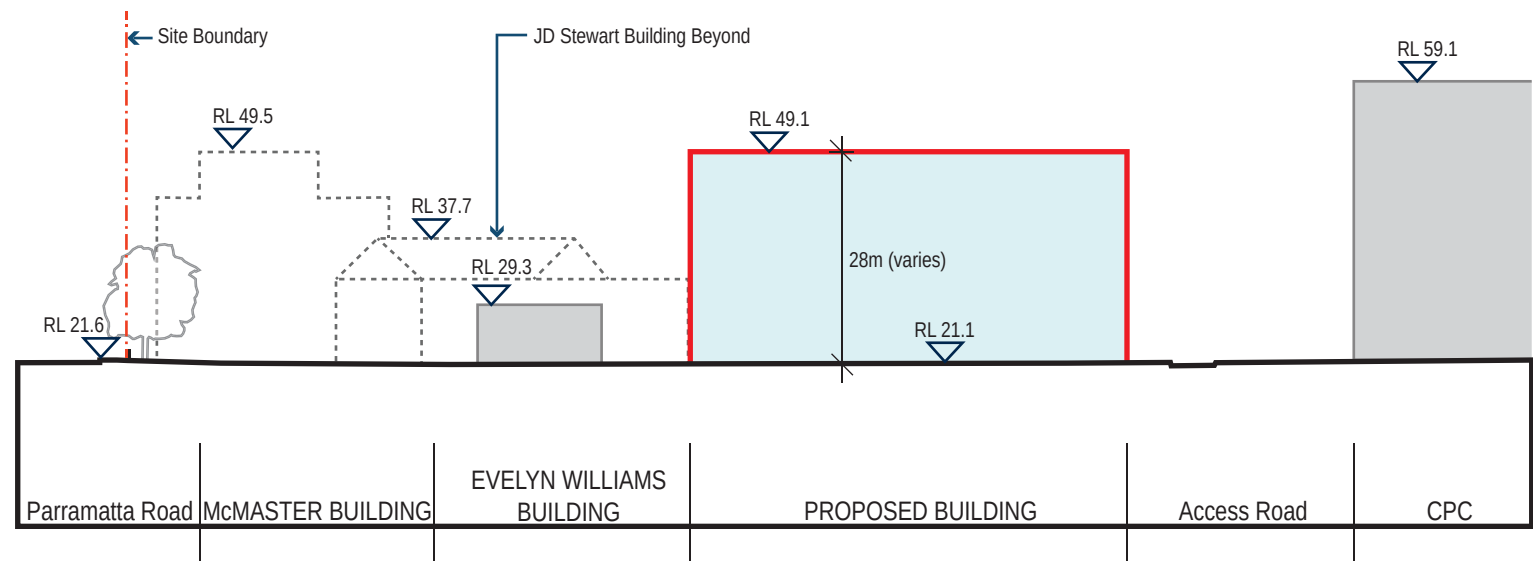


01 LIFE SCIENCE - PROPOSED SECTION
-

LEGEND:

-  Site
-  Existing Building
-  Indicative building forms subject to future DA
-  Building Beyond
-  Proposed Building Envelope

NOTE:
ALL RL'S REFER TO 2013 UNIVERSITY
OF SYDNEY 3D CAMPUS SURVEY OR
CITY OF SYDNEYS 3D SURVEY

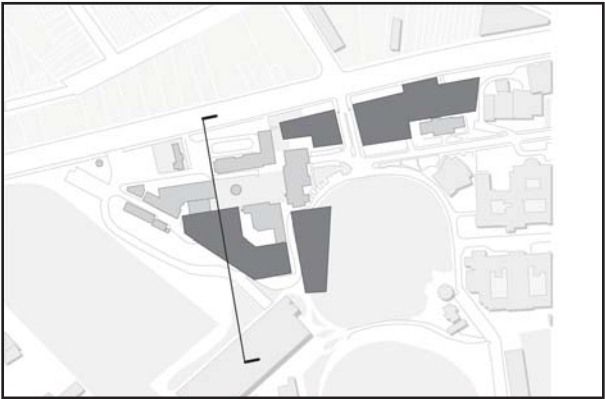


KEY PLAN



THE UNIVERSITY OF
SYDNEY
www.sydney.edu.au/facilities/

Project Name:
CAMPUS IMPROVEMENT PROGRAM

Drawing Title:
LIFE SCIENCE - GUNN AND
McMASTER BUILDING SECTION
PROPOSED

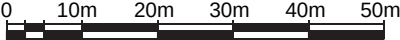Scale bar:

SCALE: 1 : 1000 @ A3


Drawing no:	SSD-F-15
Date:	01-07-2014
Drawn by:	CIS
Checked by:	JC

Revision:

A



NORTH POINT

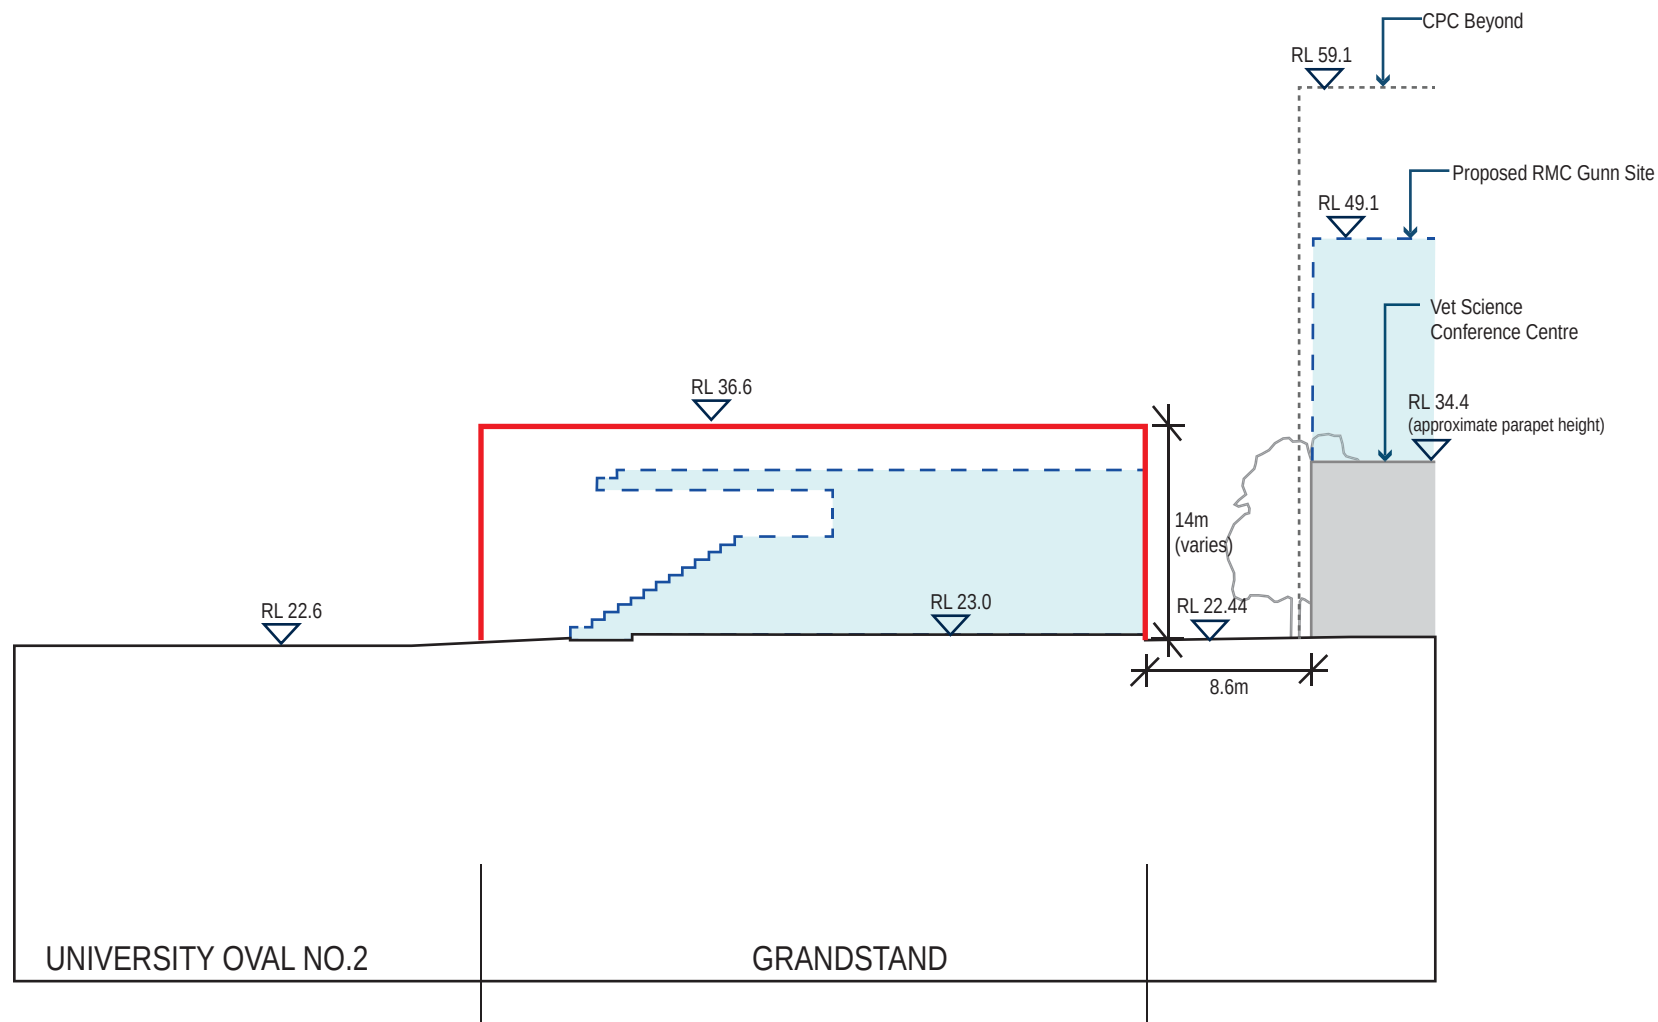


01 LIFE SCIENCE - GRANDSTAND CROSS-SECTION PROPOSED


LEGEND:

- Site
- Existing Building
- Indicative building forms subject to future DA
- Proposed Building Envelope
- Building Beyond

NOTE:
ALL RL'S REFER TO 2013 UNIVERSITY OF SYDNEY 3D CAMPUS SURVEY OR CITY OF SYDNEYS 3D SURVEY

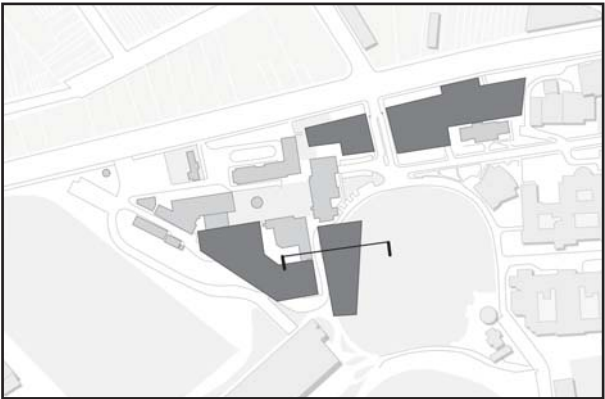

KEY PLAN

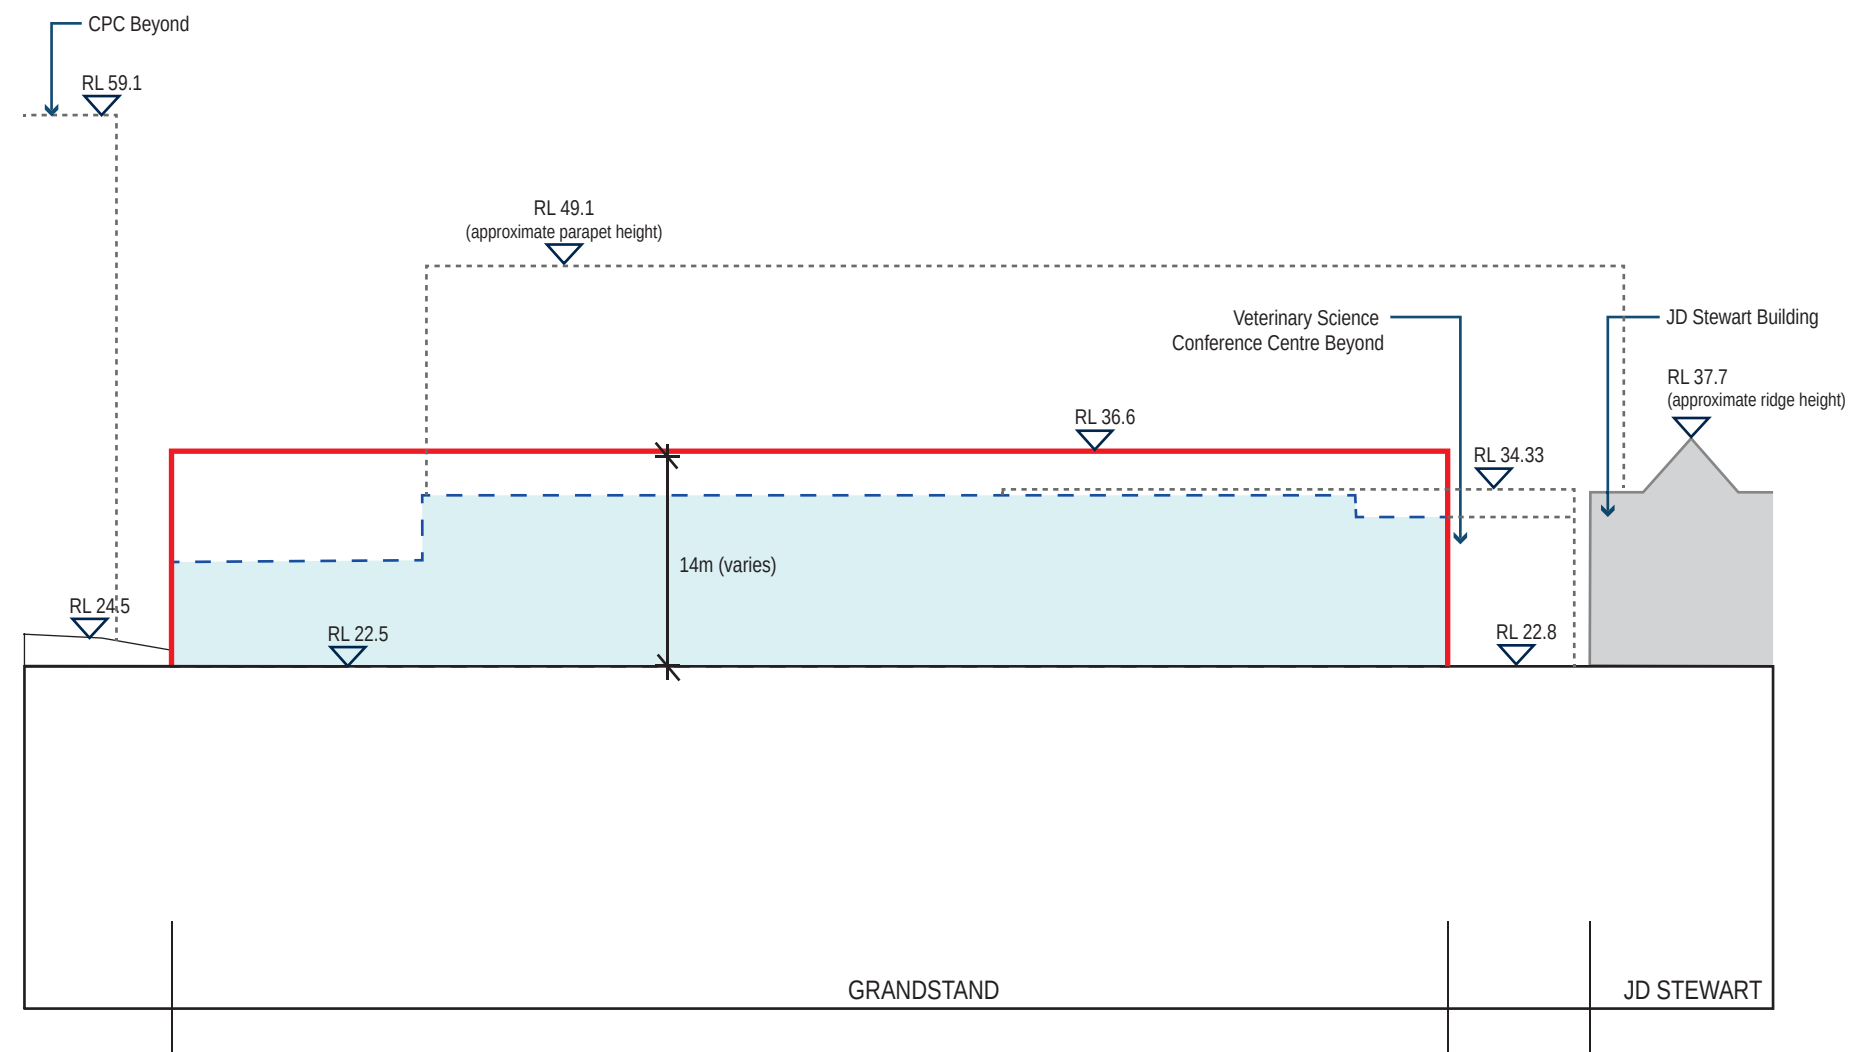

01 LIFE SCIENCE - GRANDSTAND ELEVATION FROM UNIVERSITY OVAL NO.2 PROPOSED


LEGEND:


- Site
- Existing Building
- Indicative building forms subject to future DA
- Proposed Building Envelope
- Proposed Building Beyond
- Building Beyond

NOTE:
ALL RL'S REFER TO 2013 UNIVERSITY OF SYDNEY 3D CAMPUS SURVEY OR CITY OF SYDNEYS 3D SURVEY



NOTE:
ALL RL'S REFER TO 2013 UNIVERSITY
OF SYDNEY 3D CAMPUS SURVEY OR
CITY OF SYDNEYS 3D SURVEY

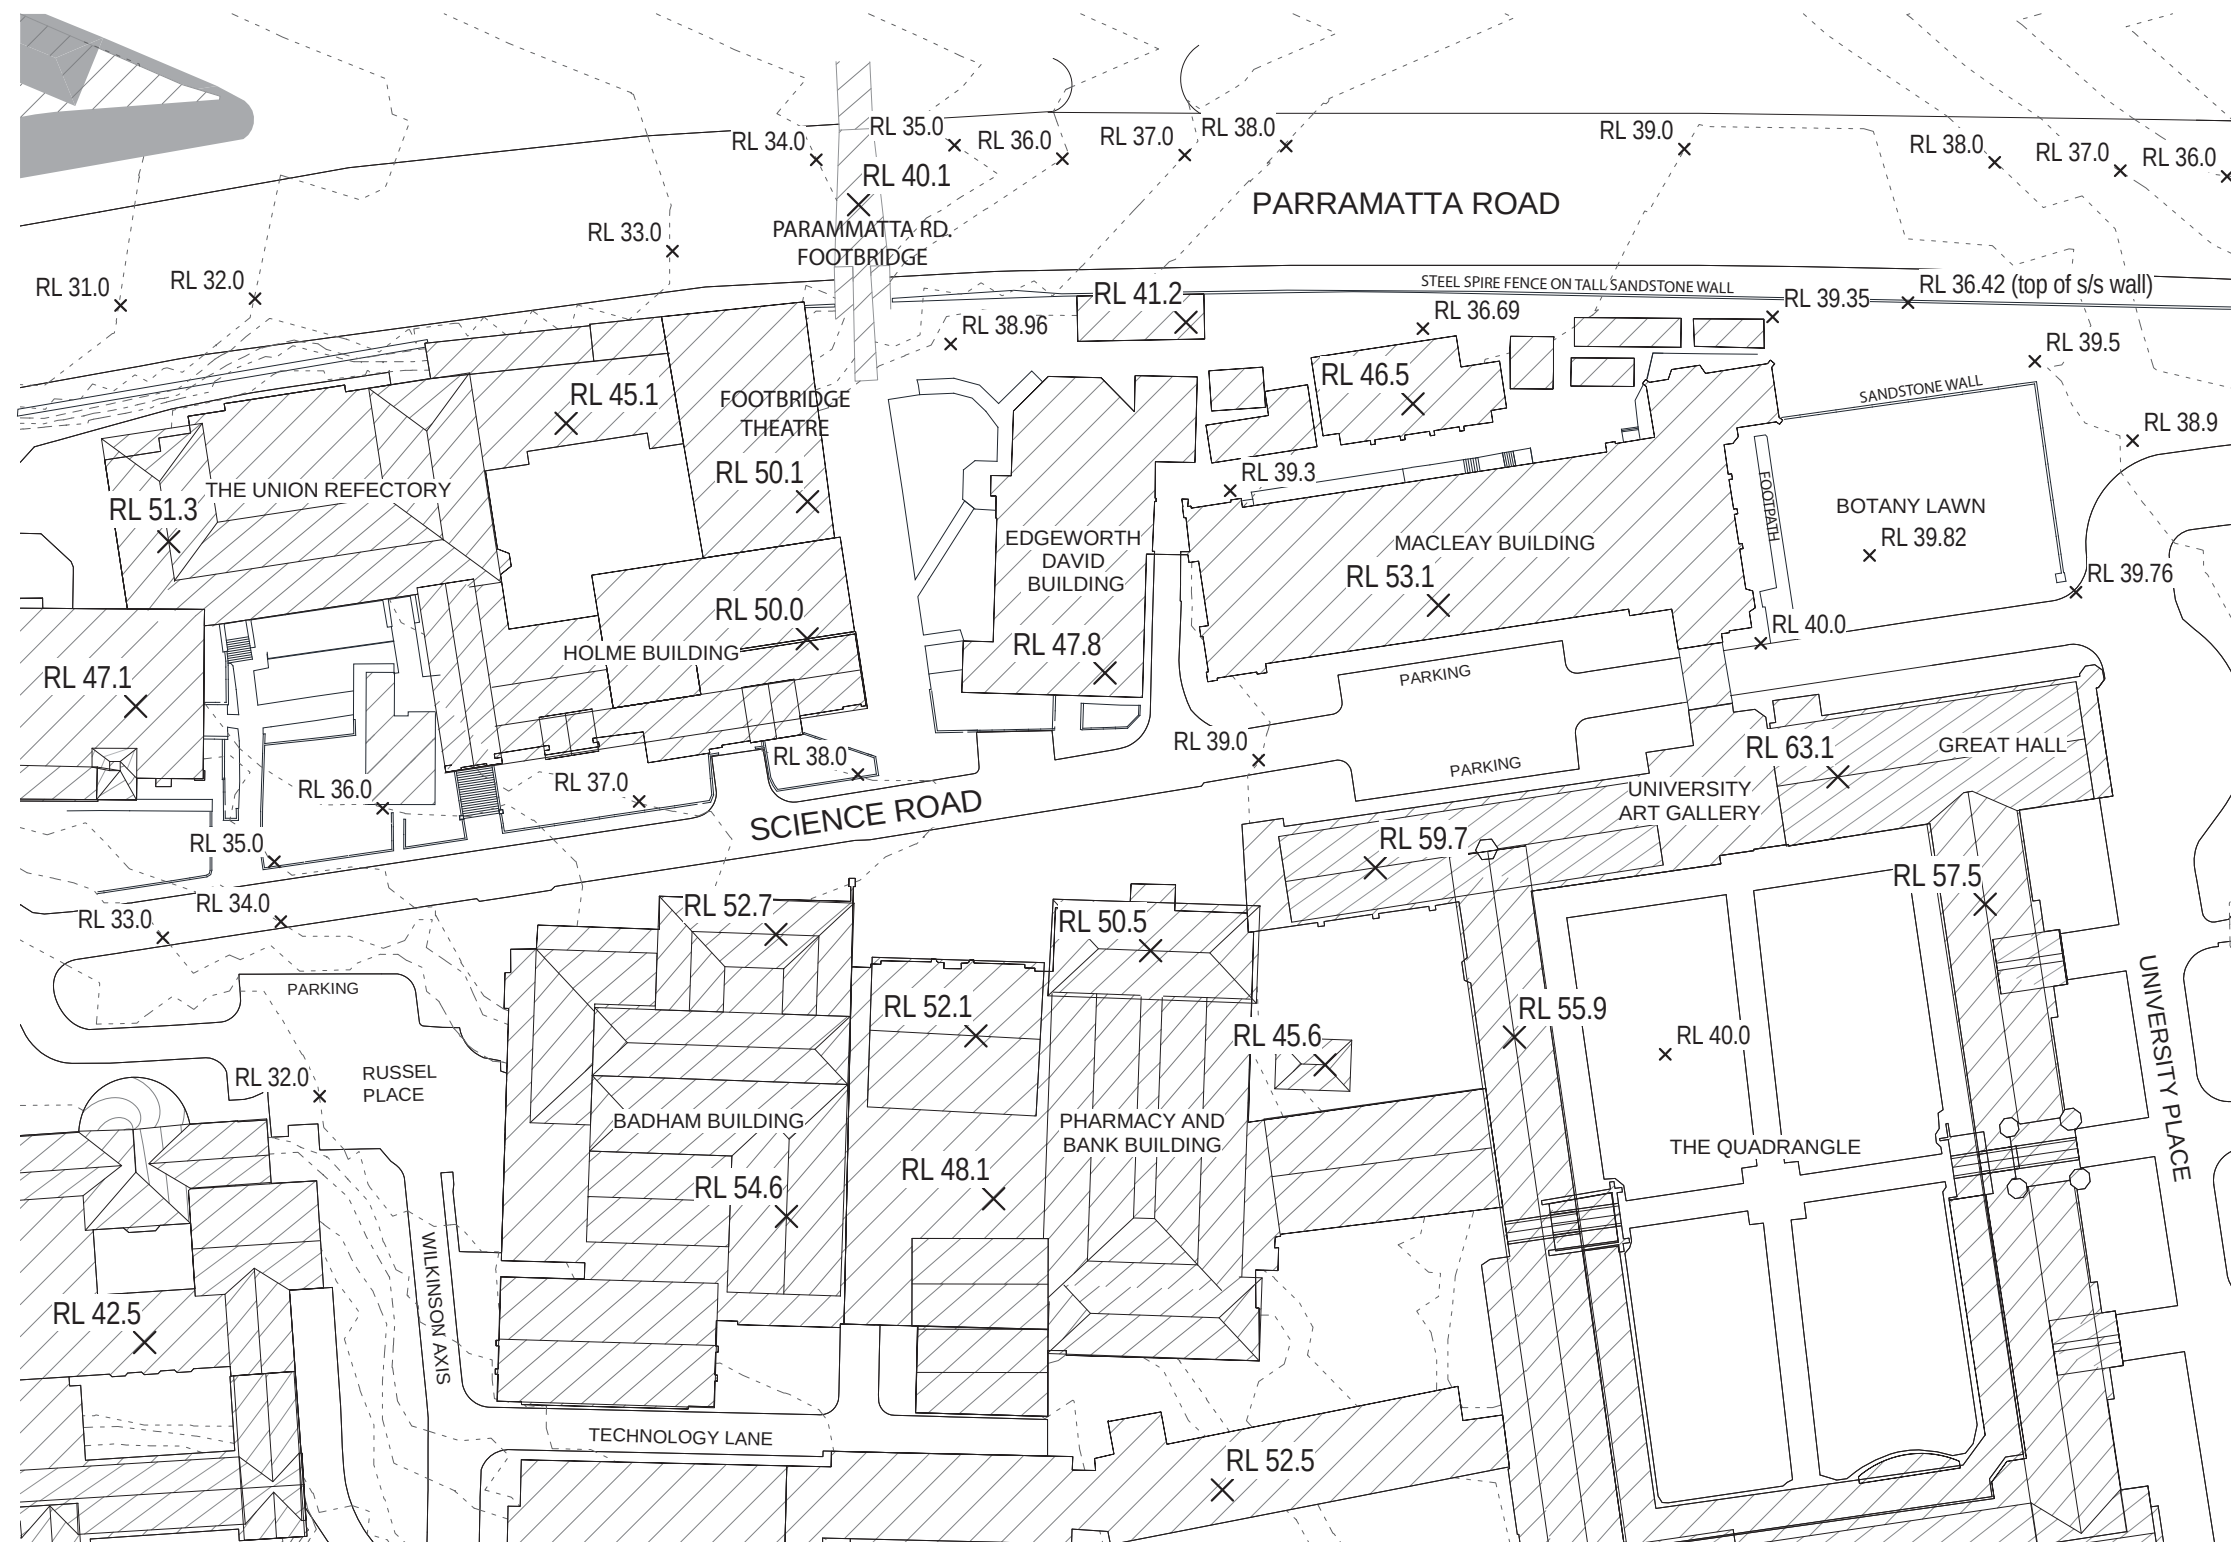

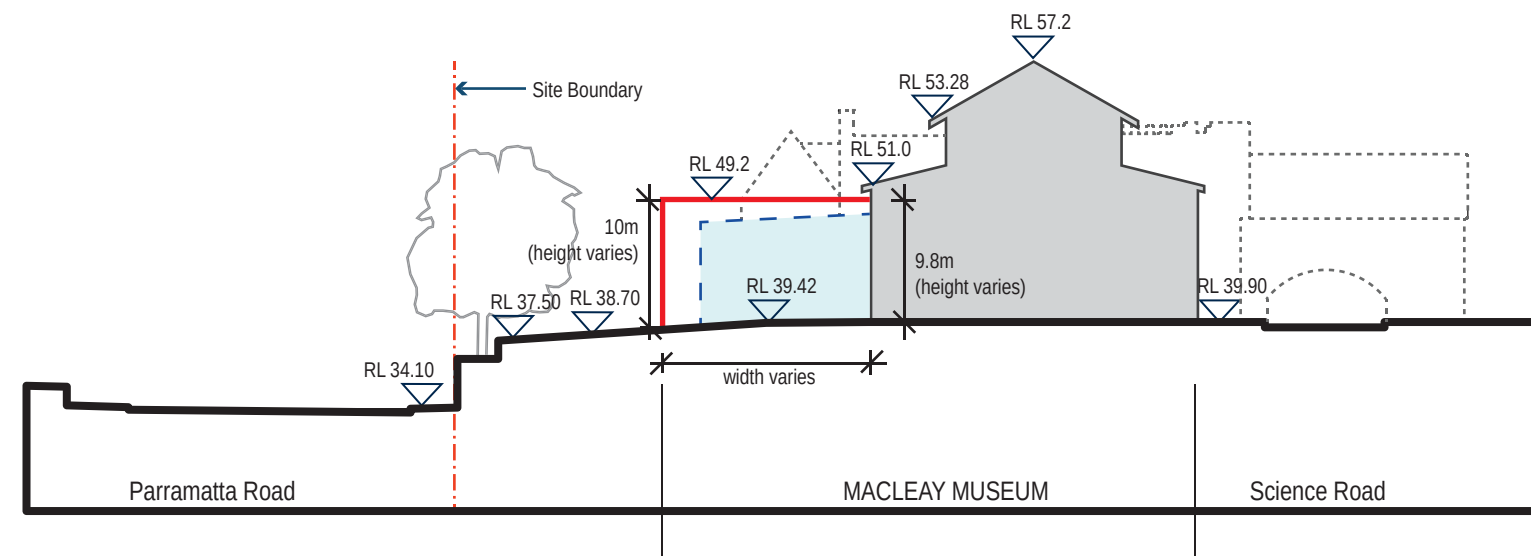


01 MACLEAY - CROSS-SECTION PROPOSED

LEGEND:

-  Site
-  Existing Building
-  Indicative building forms subject to future DA
-  Proposed Building Envelope
-  Building Beyond

NOTE:
ALL RL'S REFER TO 2013 UNIVERSITY
OF SYDNEY 3D CAMPUS SURVEY OR
CITY OF SYDNEYS 3D SURVEY

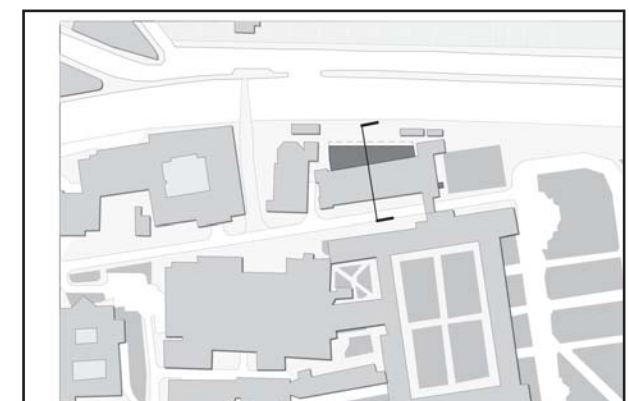

KEY PLAN




THE UNIVERSITY OF
SYDNEY
www.sydney.edu.au/facilities/

Project Name:
CAMPUS IMPROVEMENT PROGRAM

Drawing Title:
**MACLEAY - CROSS-SECTION
PROPOSED**

Scale bar:

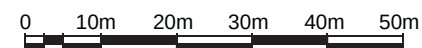

SCALE: 1 : 1000 @ A3

Drawing no:

SSD-G-12

Date:

29-11-2013

Drawn by:


CIS

Checked by:


JC

Revision:

A

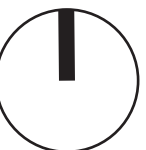

NORTH POINT

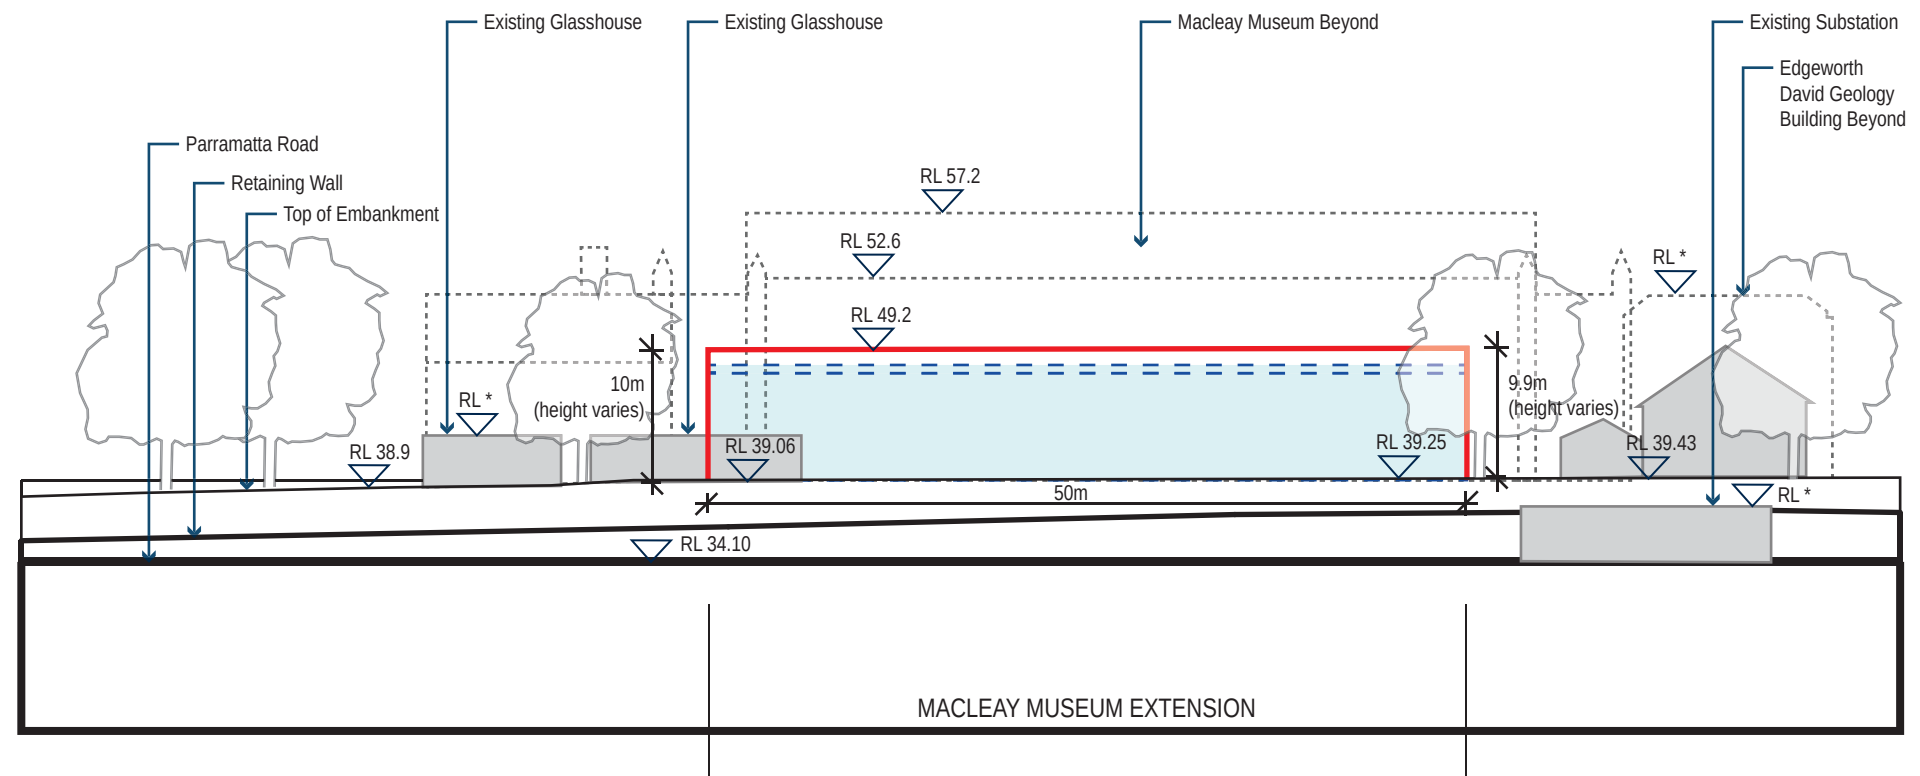


01 MACLEAY - ELEVATION FROM PARRAMATTA ROAD PROPOSED

LEGEND:

- Site
- Existing Building
- Indicative building forms subject to future DA
- Proposed Building Envelope
- Building Beyond
- RL * RL not currently available

NOTE:
ALL RL'S REFER TO 2013 UNIVERSITY OF SYDNEY 3D CAMPUS SURVEY OR CITY OF SYDNEYS 3D SURVEY

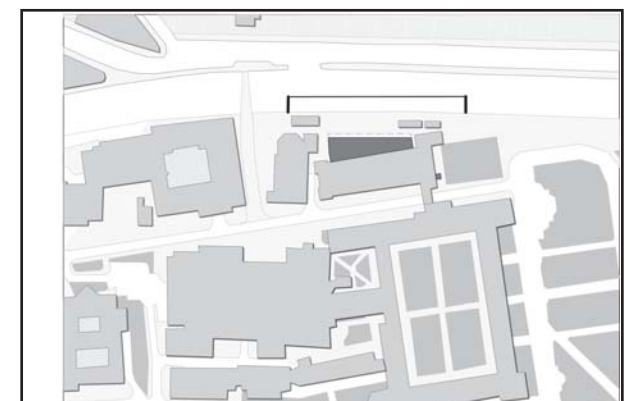

KEY PLAN




THE UNIVERSITY OF
SYDNEY
www.sydney.edu.au/facilities/

Project Name:
CAMPUS IMPROVEMENT PROGRAM

Drawing Title:
**MACLEAY ELEVATION FROM
PARRAMATTA ROAD PROPOSED**

Scale bar:

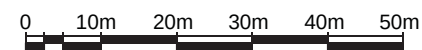


SCALE: 1 : 1000 @ A3


Drawing no:	SSD-G-13
Date:	29-11-2013
Drawn by:	CIS
Checked by:	JC

Revision:


A

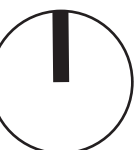

NOTE:
ALL RL'S REFER TO 2013 UNIVERSITY
OF SYDNEY 3D CAMPUS SURVEY OR
CITY OF SYDNEYS 3D SURVEY

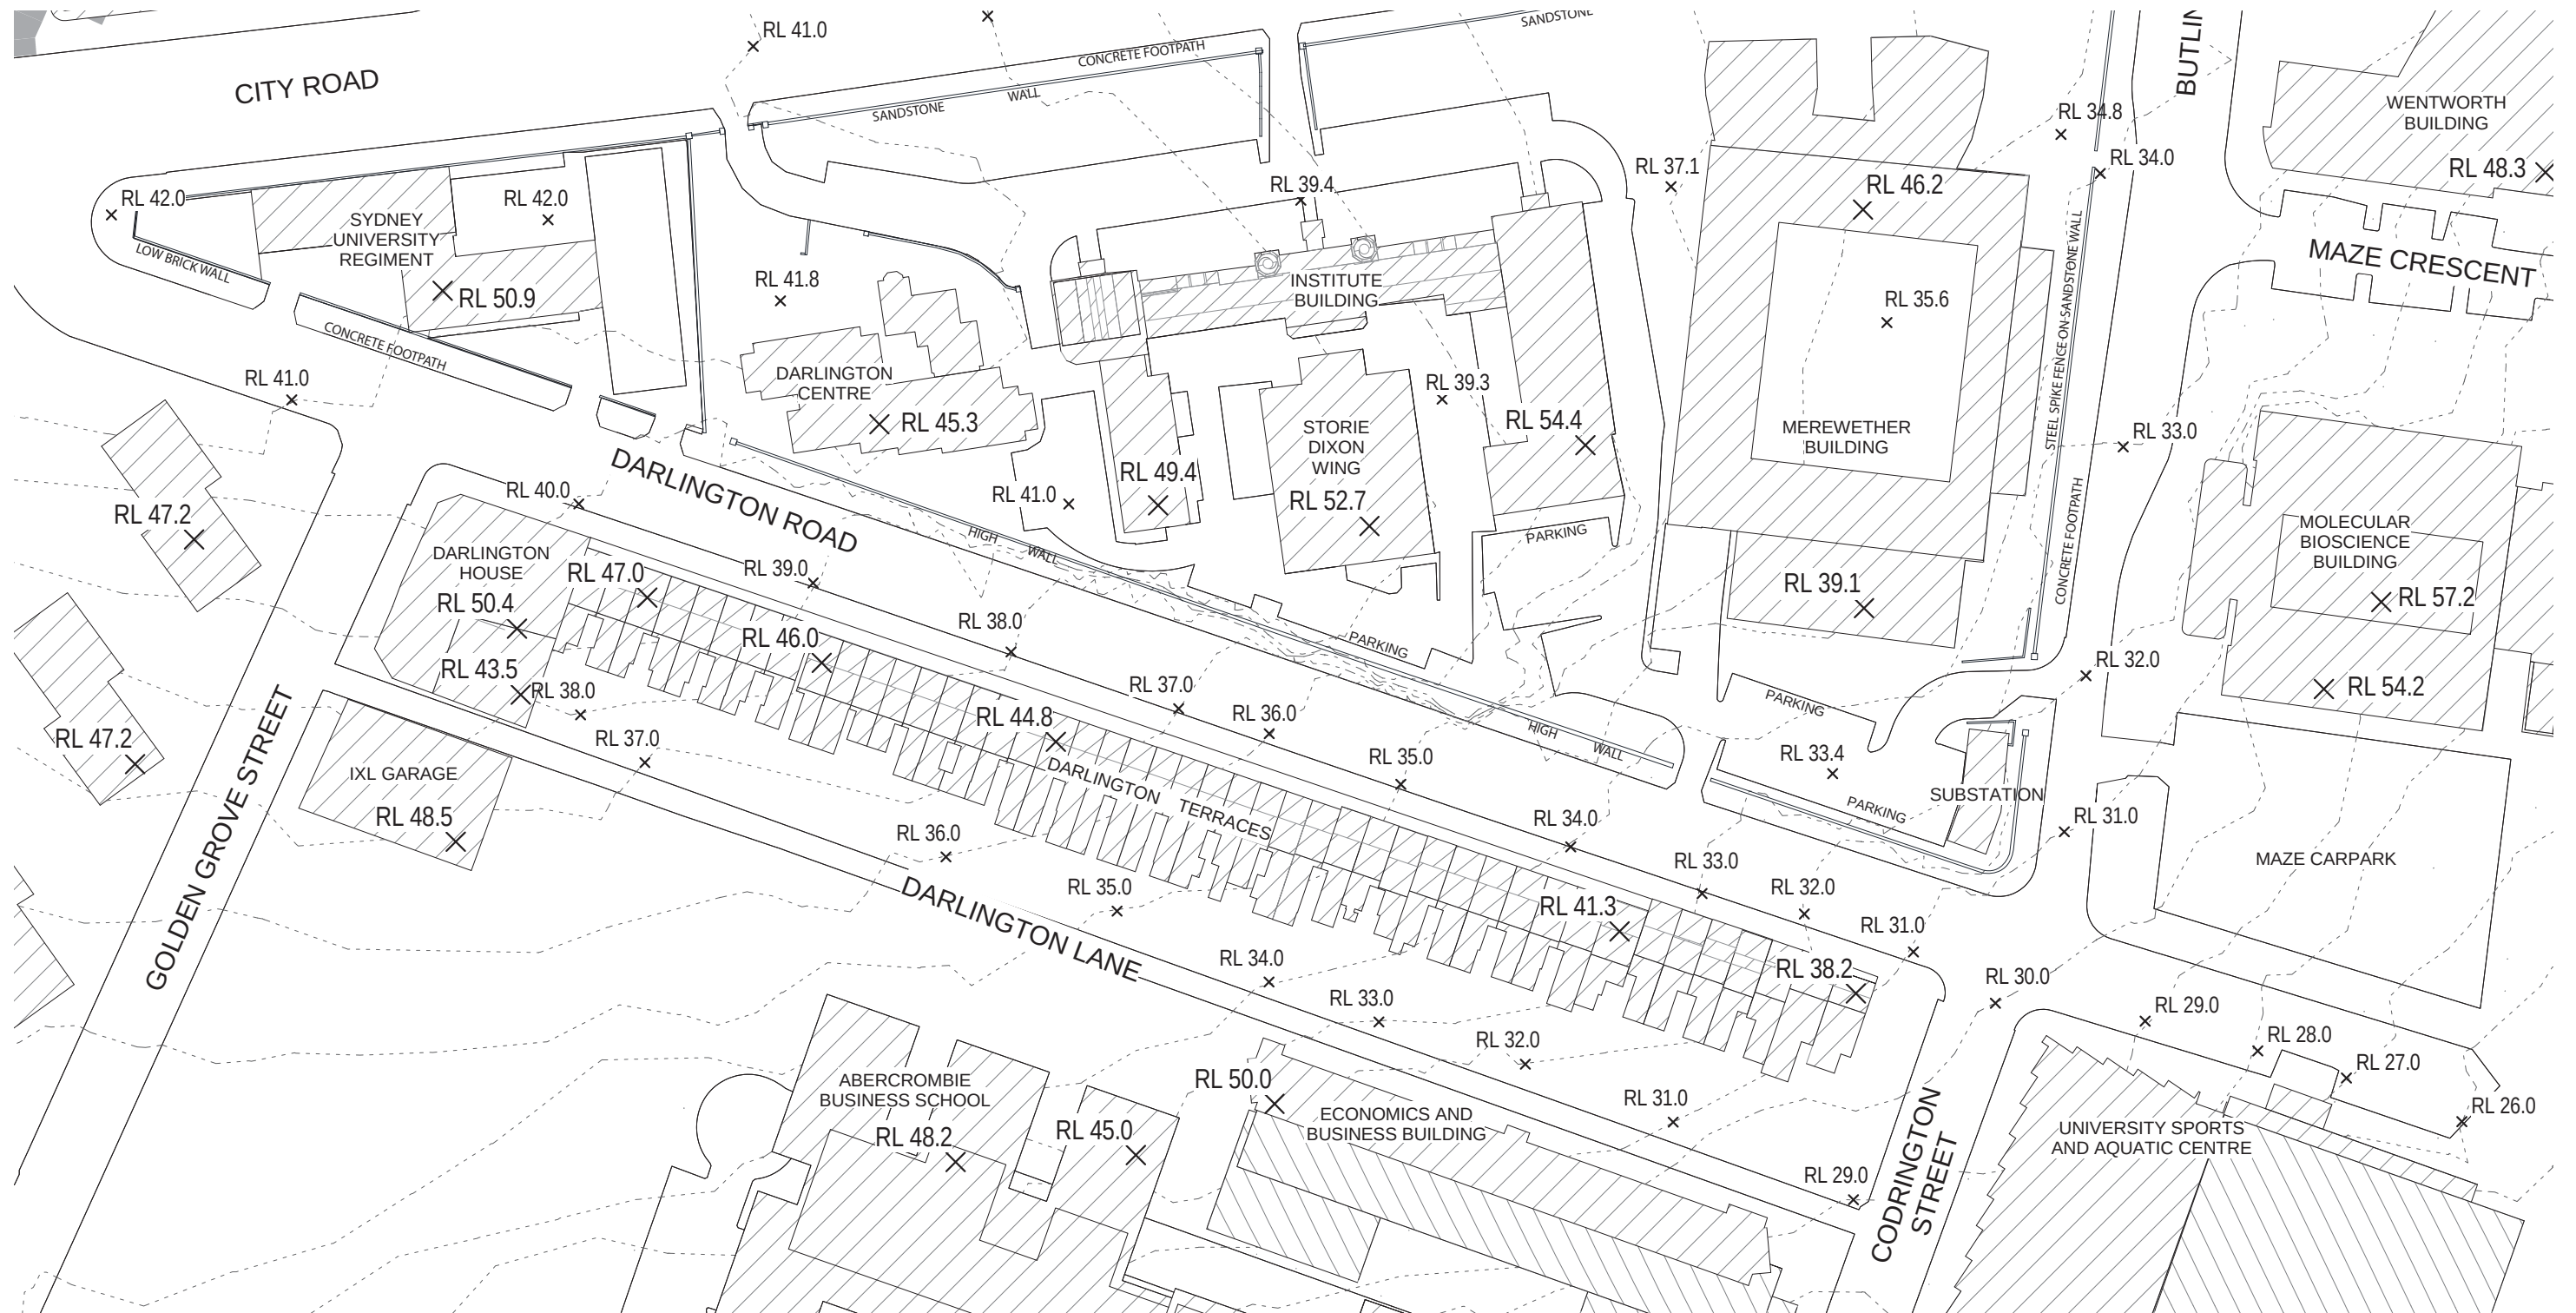


01 DARLINGTON TERRACES SITE SURVEY

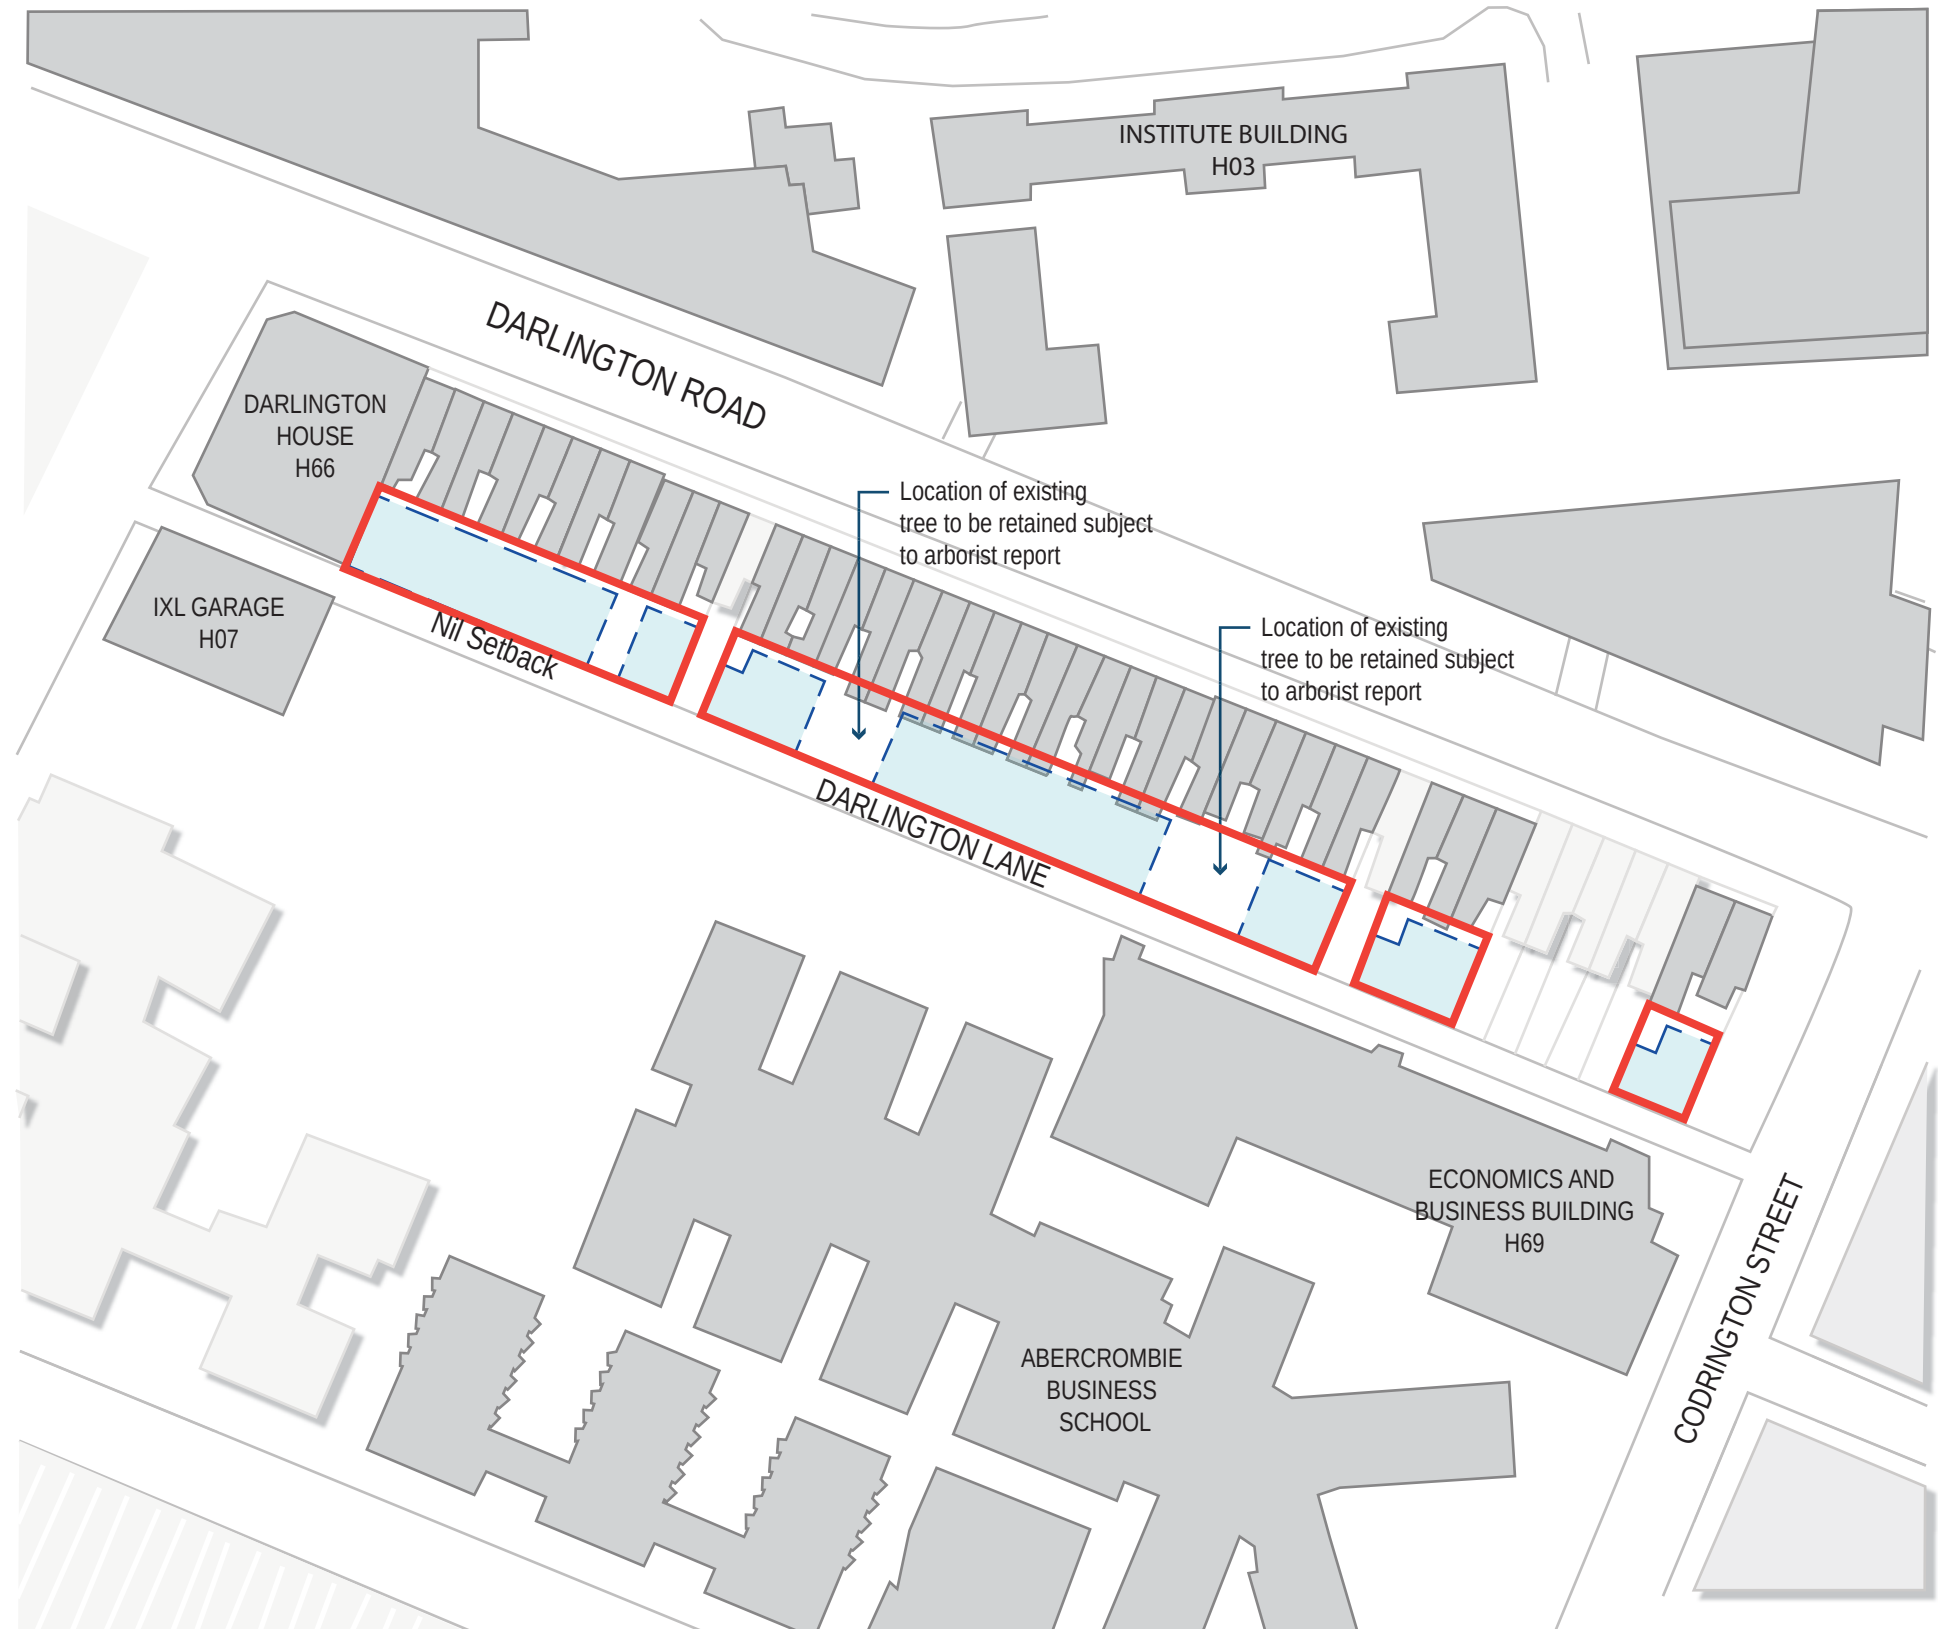

LEGEND:

- Proposed Building Envelope
- Indicative building forms subject to future DA

01 DARLINGTON TERRACES - PROPOSED ENVELOPE PLAN

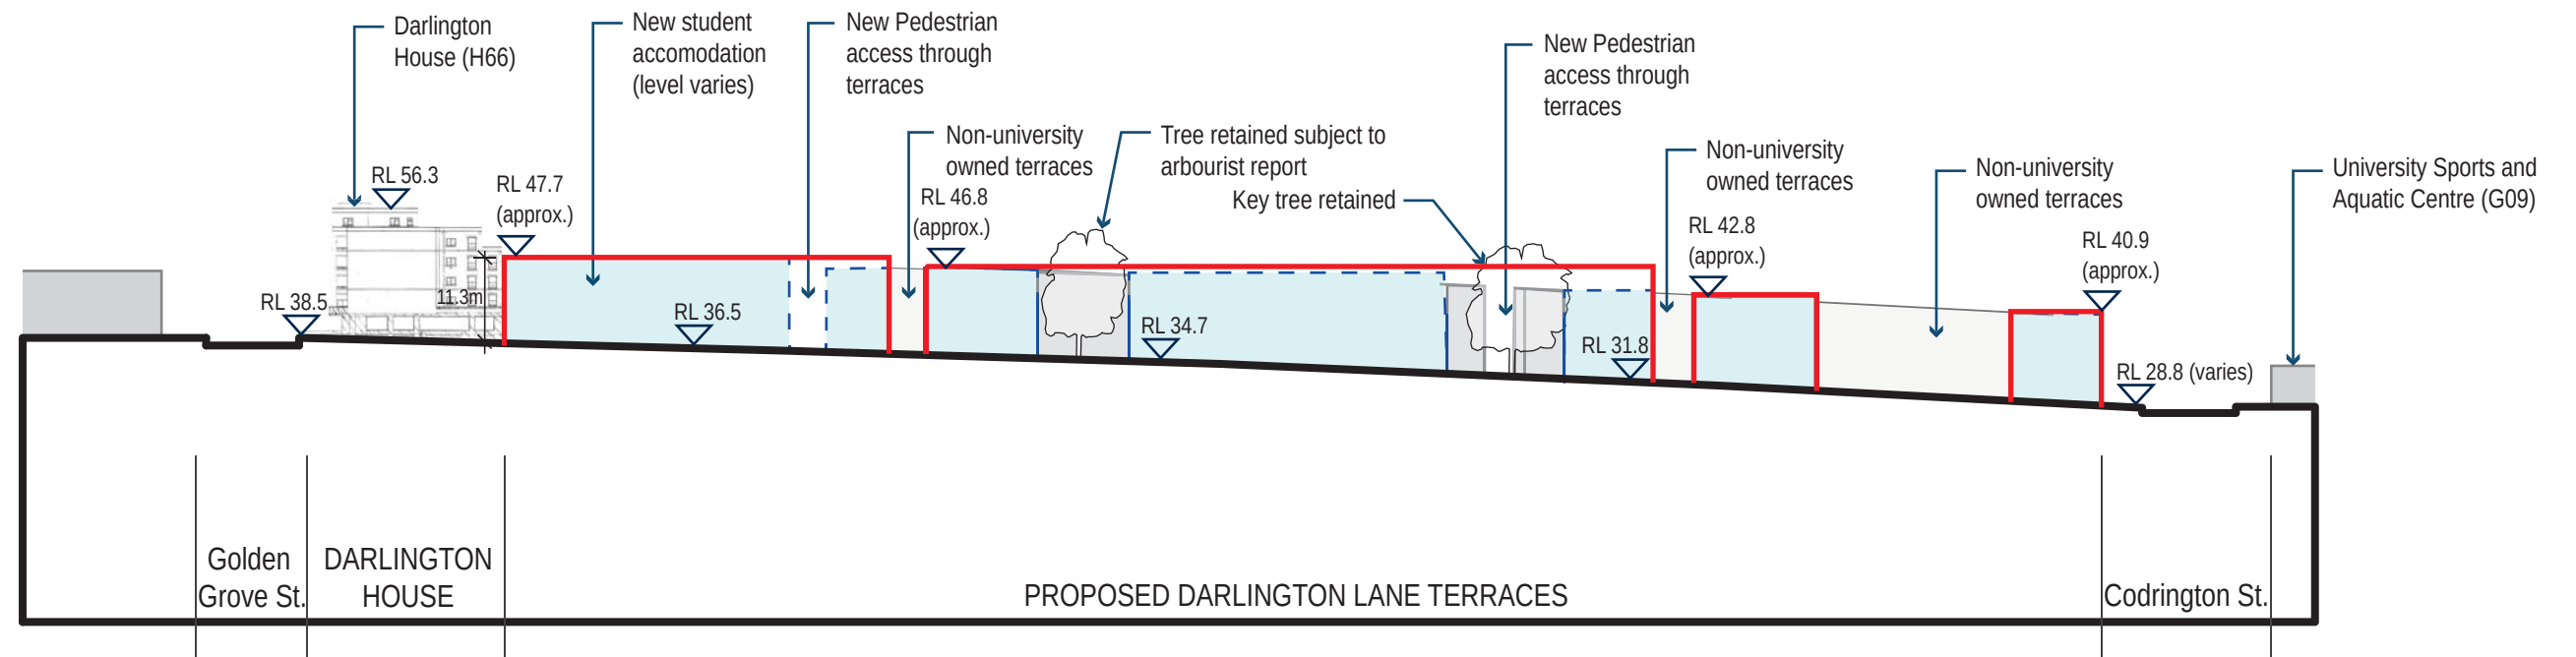


01 DARLINGTON TERRACES - DARLINGTON LANE ELEVATION PROPOSED


LEGEND:

- Site
- Existing Building
- Indicative building forms subject to future DA
- Proposed Building Envelope
- Building Beyond

NOTE:
ALL RL'S REFER TO 2013 UNIVERSITY OF SYDNEY 3D CAMPUS SURVEY OR CITY OF SYDNEYS 3D SURVEY

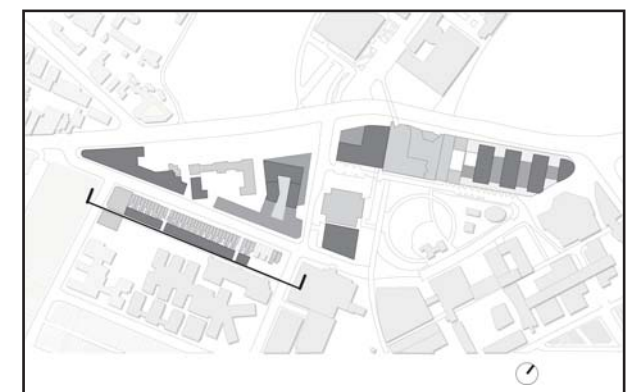

KEY PLAN

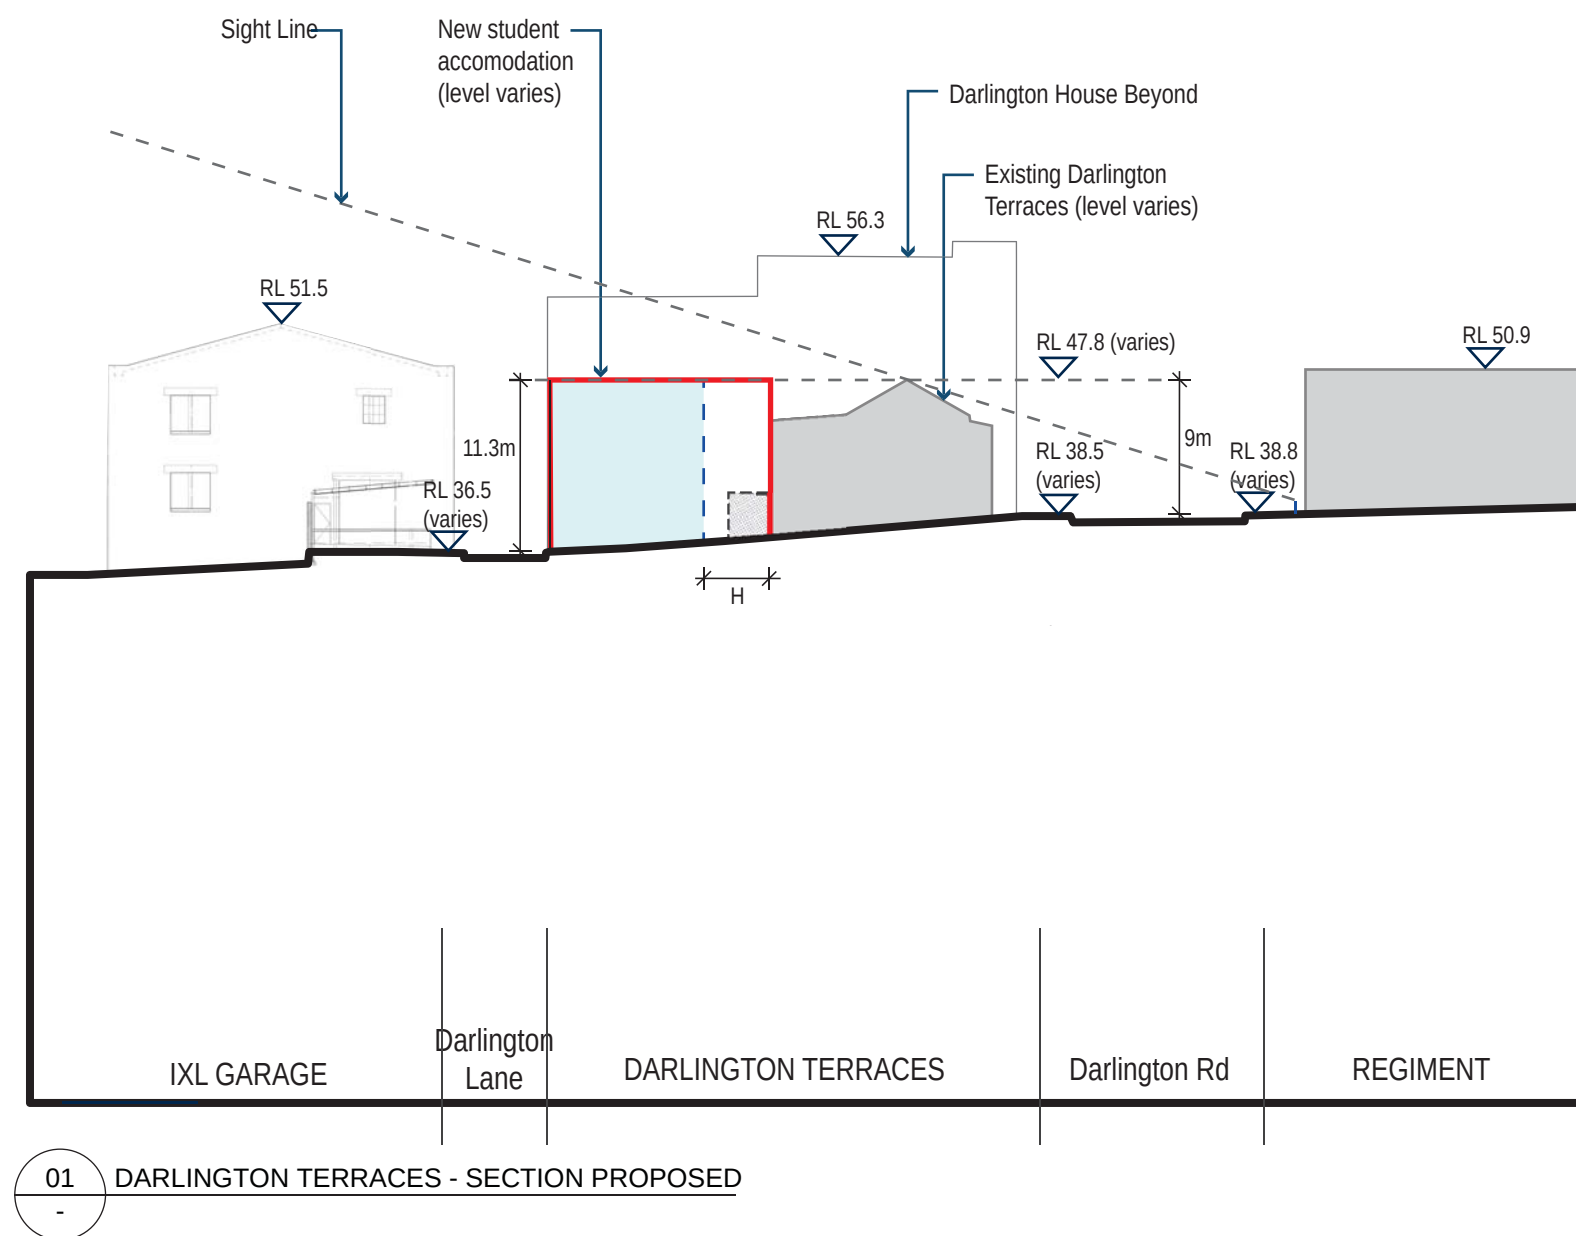


LEGEND:


- Site
- Existing Building
- Indicative building forms subject to future DA
- Proposed Building Envelope
- Building Beyond
- Non Original Structure TBD

H = The proposed setback between old and new which is approx 4m. Refer to Heritage Impact Statement Precinct A (2013) for details


NOTE:
ALL RL'S REFER TO 2013 UNIVERSITY OF SYDNEY 3D CAMPUS SURVEY OR CITY OF SYDNEYS 3D SURVEY

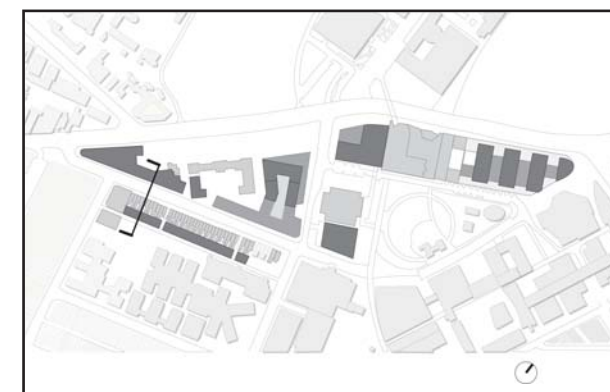

KEY PLAN

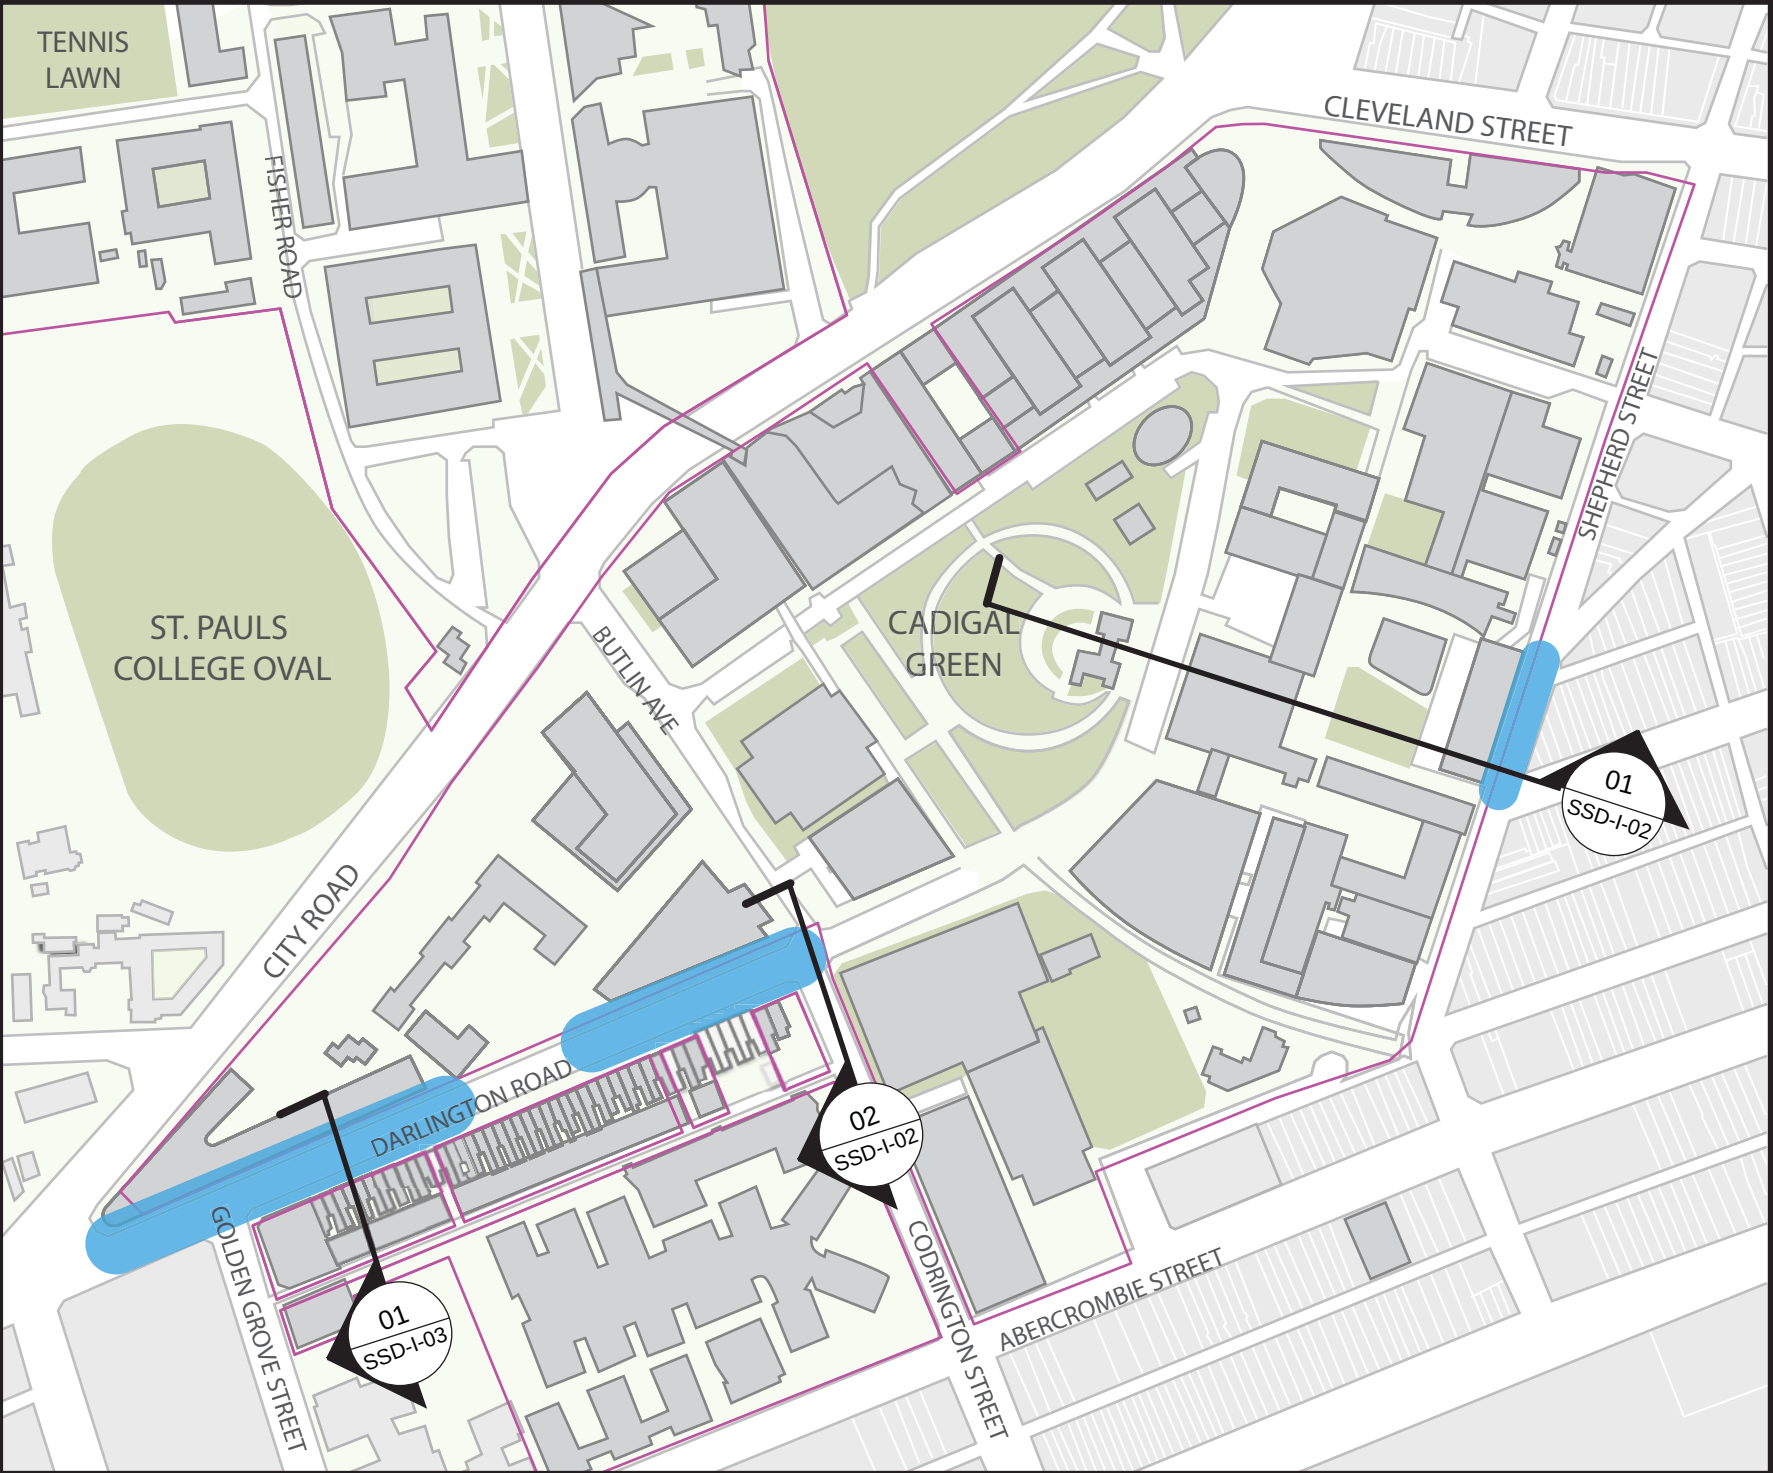

LEGEND:

 -  Sydney University Boundary
-  Shadow on Public Street

01 SHADOW IMPACT ON PUBLIC STREETS DIAGRAM

LEGEND:

-  Site
-  Existing Building
-  Indicative building forms subject to future DA
-  Proposed Building Envelope
-  Non Original Structure to be demolished

01
-
DARLINGTON STREET SECTION
1:500

H = The proposed setback between old and new which is approx 4m. Refer to Heritage Impact Statement Precinct A (2013) for details

NOTE:
ALL RL'S REFER TO 2013 UNIVERSITY OF SYDNEY 3D CAMPUS SURVEY OR CITY OF SYDNEYS 3D SURVEY



KEY PLAN



Project Name:
CAMPUS IMPROVEMENT PROGRAM

Drawing Title:
SHADOW IMPACT ON PUBLIC STREETS

SCALE: AS INDICATED @ A3

Drawing no:	SSD-I-03	Revision:
Date:	01-07-2014	B
Drawn by:	CIS	
Checked by:	JC	

