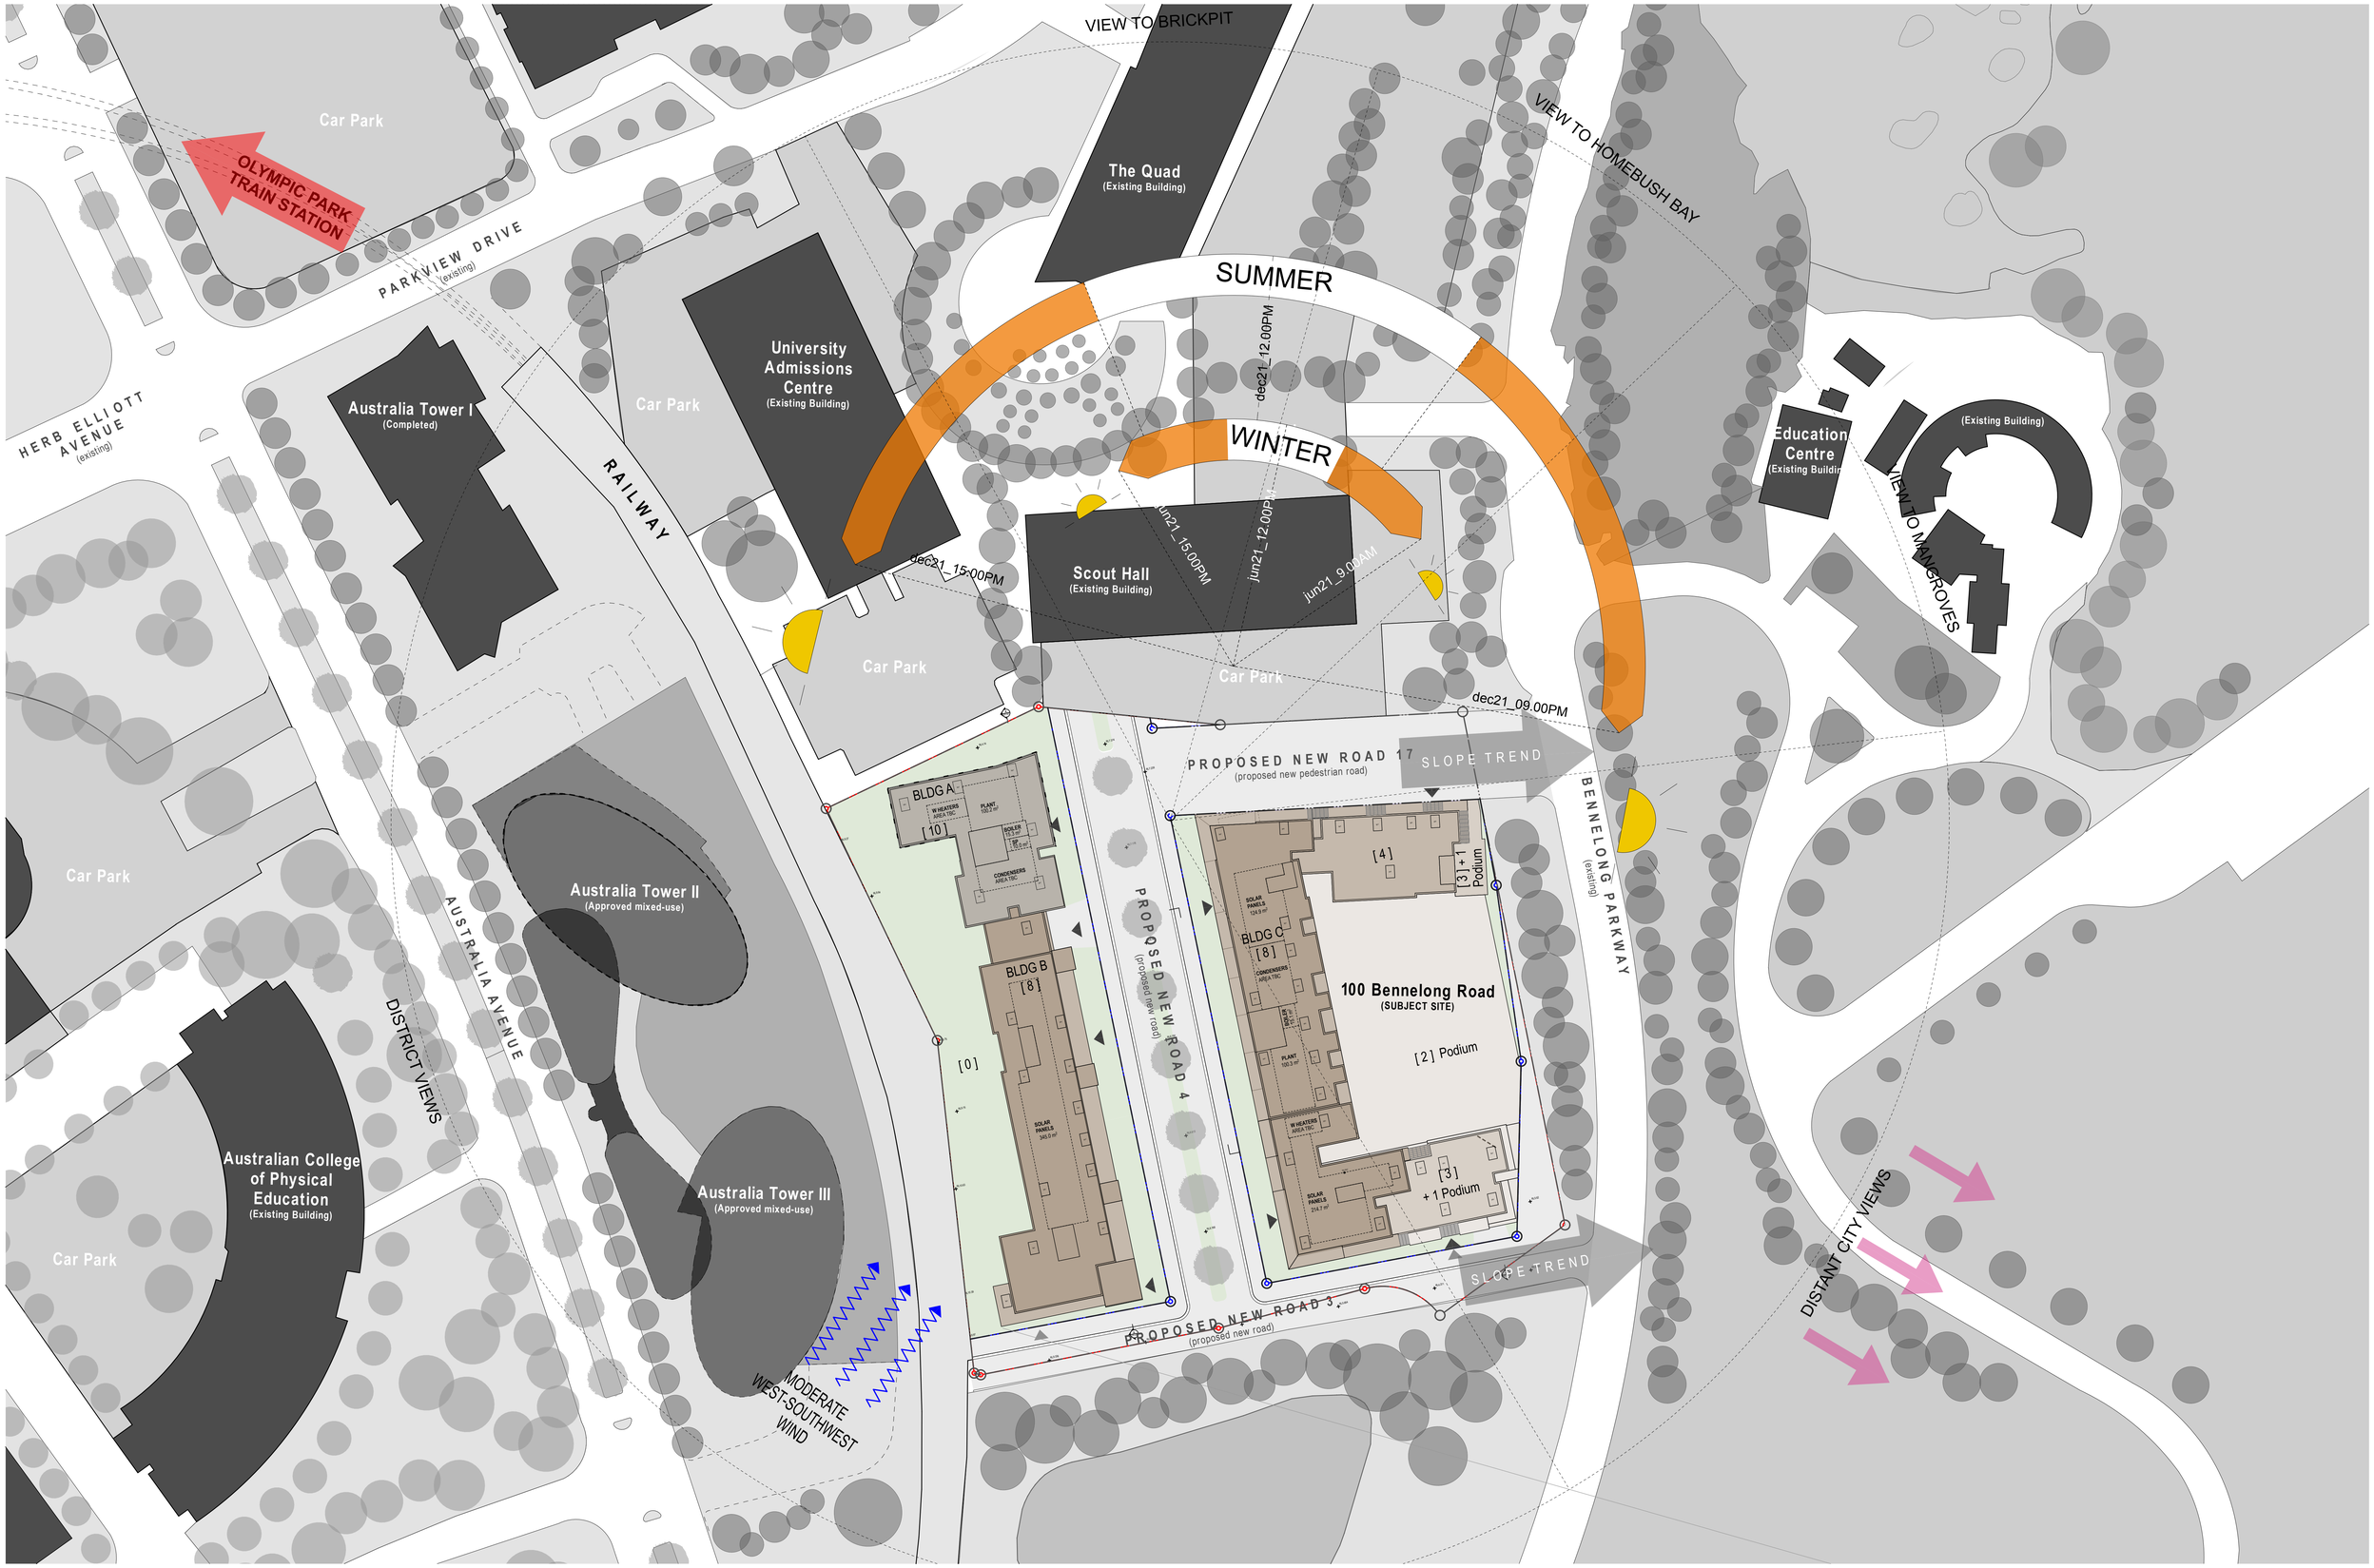

NOTES

THIS DRAWING IS THE COPYRIGHT © OF TURNER. NO REPRODUCTION WITHOUT PERMISSION. UNLESS NOTED OTHERWISE THIS DRAWING IS **NOT FOR CONSTRUCTION**. ALL DIMENSIONS AND LEVELS ARE TO BE CHECKED ON SITE PRIOR TO THE COMMENCEMENT OF WORK. INFORM TURNER OF ANY DISCREPANCIES FOR CLARIFICATION BEFORE PROCEEDING WITH WORK. DRAWINGS ARE NOT TO BE SCALED. USE ONLY FIGURED DIMENSIONS. REFER TO CONSULTANT DOCUMENTATION FOR FURTHER INFORMATION.

DLCS Quality Endorsed Company ISO 9001:2008, Licence Number 4168
Nominated Architect: Nicholas Turner 6695, ABN 86 064 084 911

CLIENT

Meriton
528 Kent Street Sydney NSW 2000

Rev.	Date	Approved by	Revision Notes
F	30.05.14	KD	For Development Application

Project Title
Residential Development
100 Bennelong Road Olympic Park NSW 2127

Drawing Title
Site Plans
Site Analysis

Scale: **1:500 @B1, 40%@A3**
Project No.: **13056**
Drawn by: **MP**
North
Status: **Development Application**
Dwg No.: **A-DA-100-002**
Rev: **F**

turner.
Level 1, 410 Crown Street
Surry Hills NSW 2010
Australia
T +61 2 8668 0000
F +61 2 8668 0088
turnerstudio.com.au