Issue	Revision Description	Drawn	Check	Date
A	Development Application	MS	AL	11.12.2013
B	Development Application	Ms	Al	11.06.2014
-	-	-	-	--.--.----
-	-	-	-	--.--.----
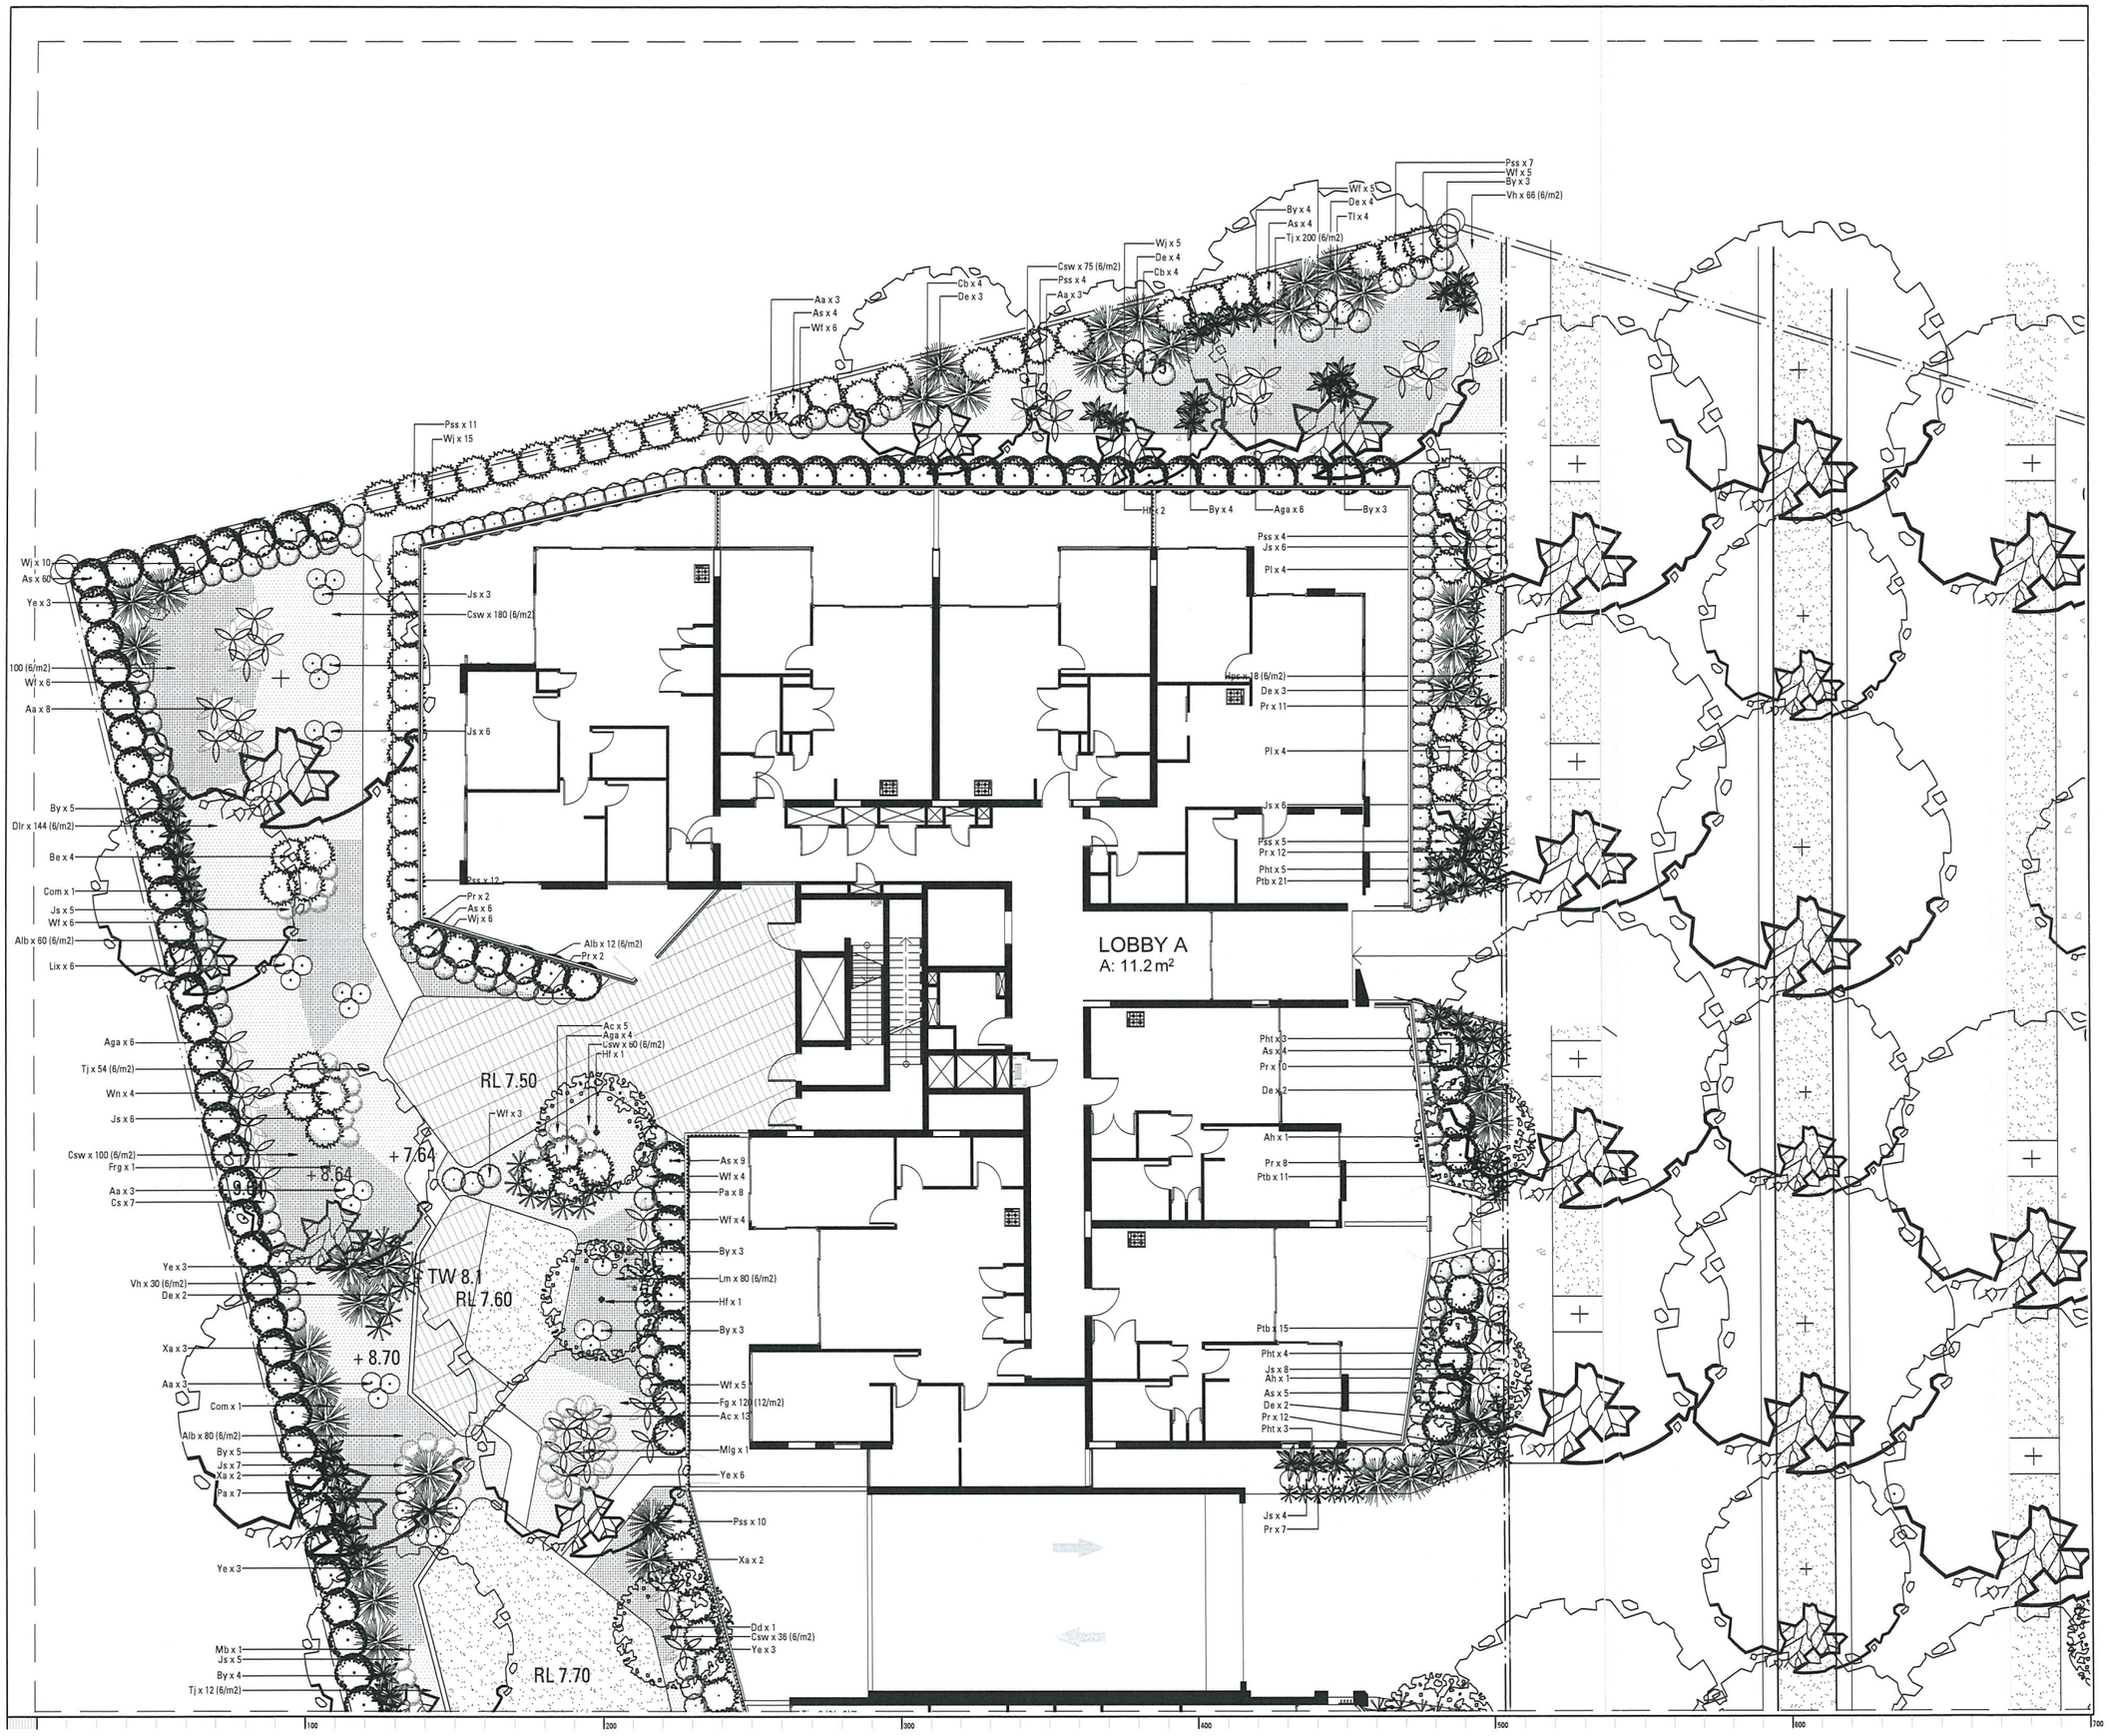

EXISTING TREES TO BE REMOVED

EXISTING TREES TO BE RETAINED

PROPOSED FEATURE TREE PLANTING

PROPOSED SHRUB AND ACCENT PLANTING

PROPOSED GROUNDCOVER PLANTING

PROPOSED CONCRETE PAVING

PROPOSED DECOMPOSED GRANITE PAVING

PROPOSED PAVING

PROPOSED TIMBER DECKING

PROPOSED TIMBER EDGING

Notes:

Copyright remains the property of Arcadia Landscape Architecture Pty Ltd.

Use only figured dimensions. Any other required dimensions are to be referred to and supplied by the landscape architect.

All discrepancies to be referred to the project manager and Arcadia Landscape Architecture Pty Ltd prior to construction.

Ensure compliance with the Building Code of Australia and all relevant Australian Standards and Authority Requirements.

Key Plan:

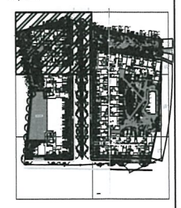

Client:

Meriton Group

Landscape Architect:

Arcadia
LANDSCAPE ARCHITECTURE
lower deck jones bay wharf suite 68 / 26-32 pirrama rd

Project:

Bennelong Parkway, Sydney Olympic Park

Stage of work:

DEVELOPMENT APPLICATION

Drawing Name:

Landscape Detail Plan

Scale: 1:100 @ A1

Job Number:	Drawing Number:	Issue:
13-159	DA_101	B