



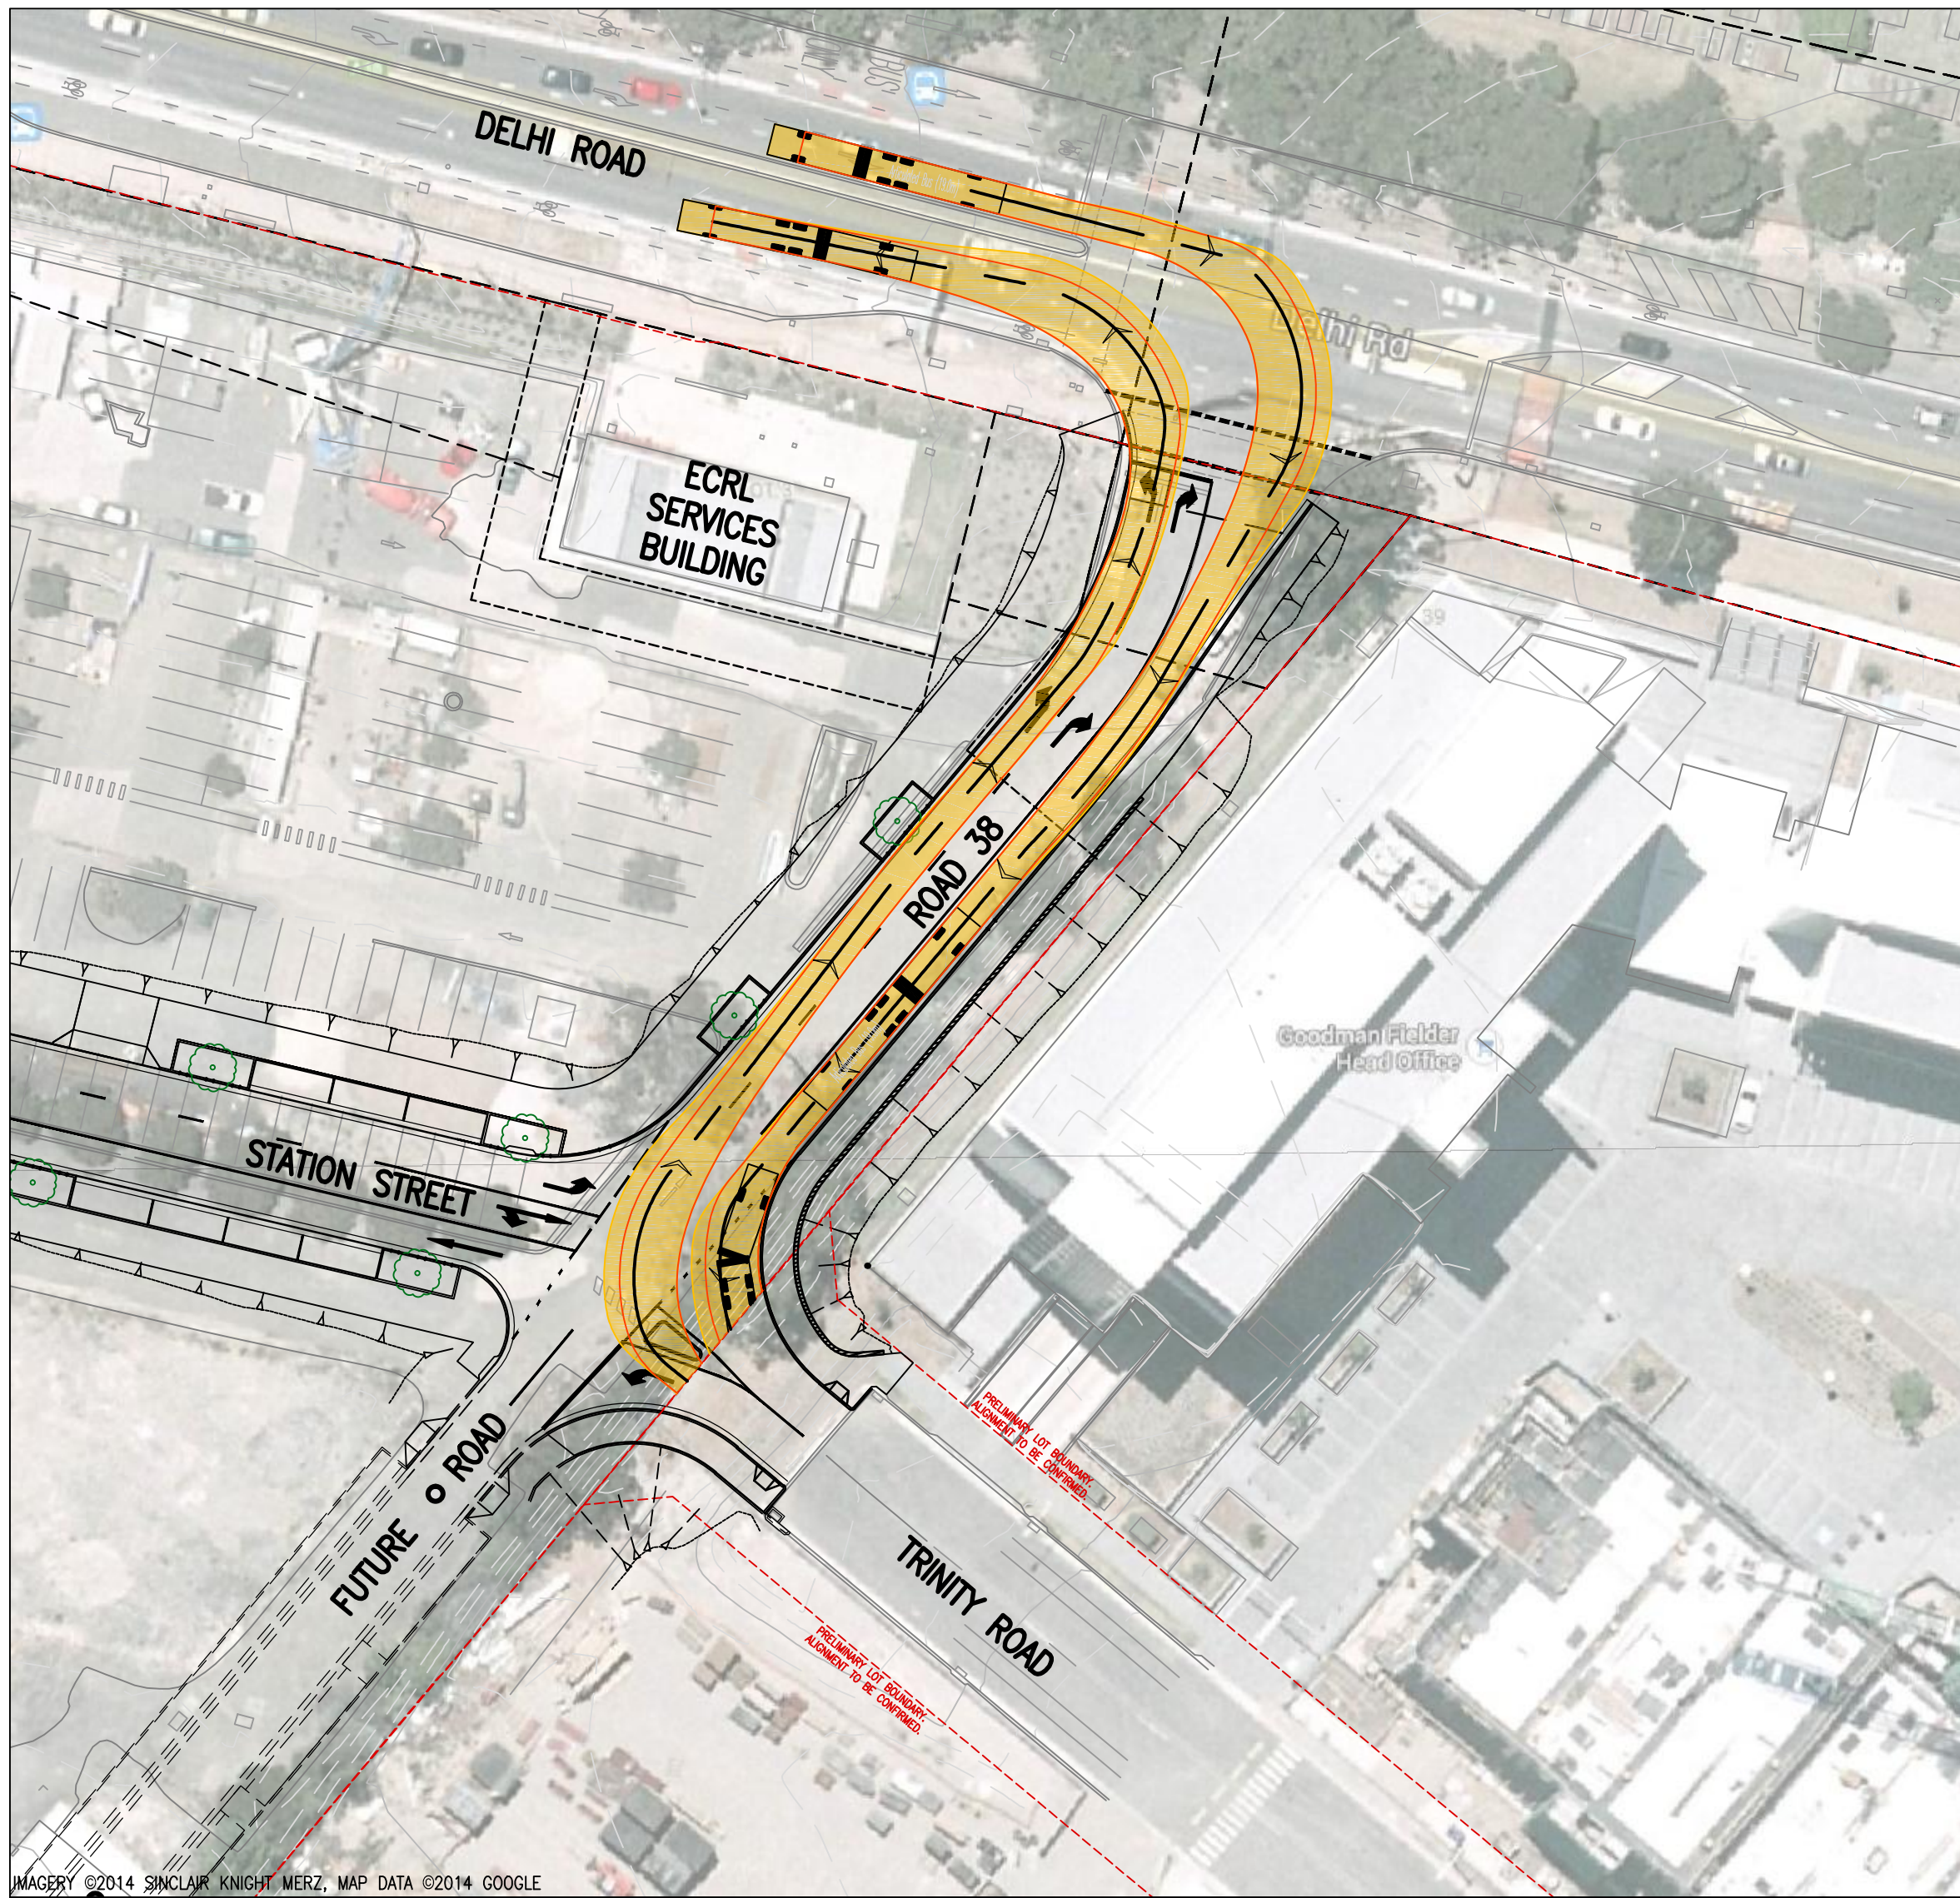

INTERSECTION DELHI ROAD & ROAD 38
INTERSECTION ROAD 38 & TRINITY ROAD
SCALE 1:500

LEGEND

- VEHICLE TYRE PATH
- VEHICLE BODY PATH
- VEHICLE CENTRE LINE
- ARTICULATED BUS (19.0m)

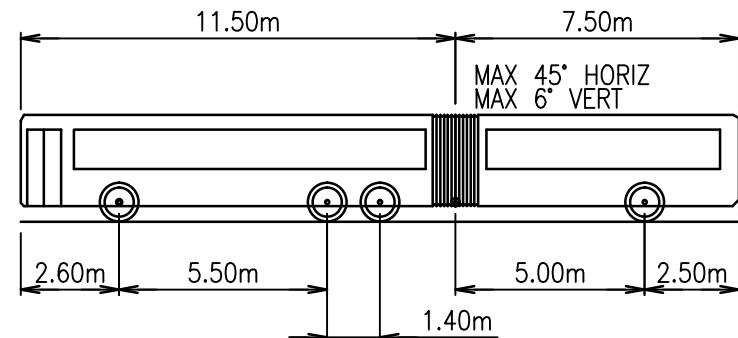

ARTICULATED BUS (19.0m)
OVERALL LENGTH 19.000m
OVERALL WIDTH 2.500m
OVERALL BODY HEIGHT 2.823m
MIN BODY GROUND CLEARANCE 0.410m
TRACK WIDTH 2.500m
LOCK-TO-LOCK TIME 6.00s
CURB TO CURB TURNING RADIUS 15.000m

**PRINT DRAWING
IN COLOUR**

Scale 1:500
0 10 20 30 m

DO NOT SCALE DRAWINGS, USE FIGURED DIMENSIONS
REFER COVER SHEET FOR NOTES UNLESS NOTED OTHERWISE

Rev.	Revision Description	By.	App.	Date	Rev.	Revision Description	By.	App.	Date
P1	PRELIMINARY ISSUE	ACW	RL	25.08.14					
P2	PRELIMINARY ISSUE	ACW	RL	29.08.14					
P3	PRELIMINARY ISSUE	ACW	RL	02.09.14					



INTERSECTION DELHI ROAD & JULIUS AVE WEST
SCALE 1:500

Structural, Civil & Construction
Engineering Consultant

RobertBirdGroup

SYDNEY OFFICE:
Robert Bird Group Pty Ltd
PO Box H38, Australia Square,
Sydney NSW 1215
Level 5
9 Castlereagh St, Sydney NSW
Ph. (02) 8246 3200
Fax. (02) 8246 3201
ACN: 010 580 248
Web Site: www.robertbird.com



NOT FOR CONSTRUCTION		
Date 02.09.14	Designer AWLSS	Design Checker
Scale at A1 1:500	Drawn AWLSS	Principal/Project Owner R.LUCAS
Job Number 13656	Drawing Number CIV-SKC-0071	Revision P3