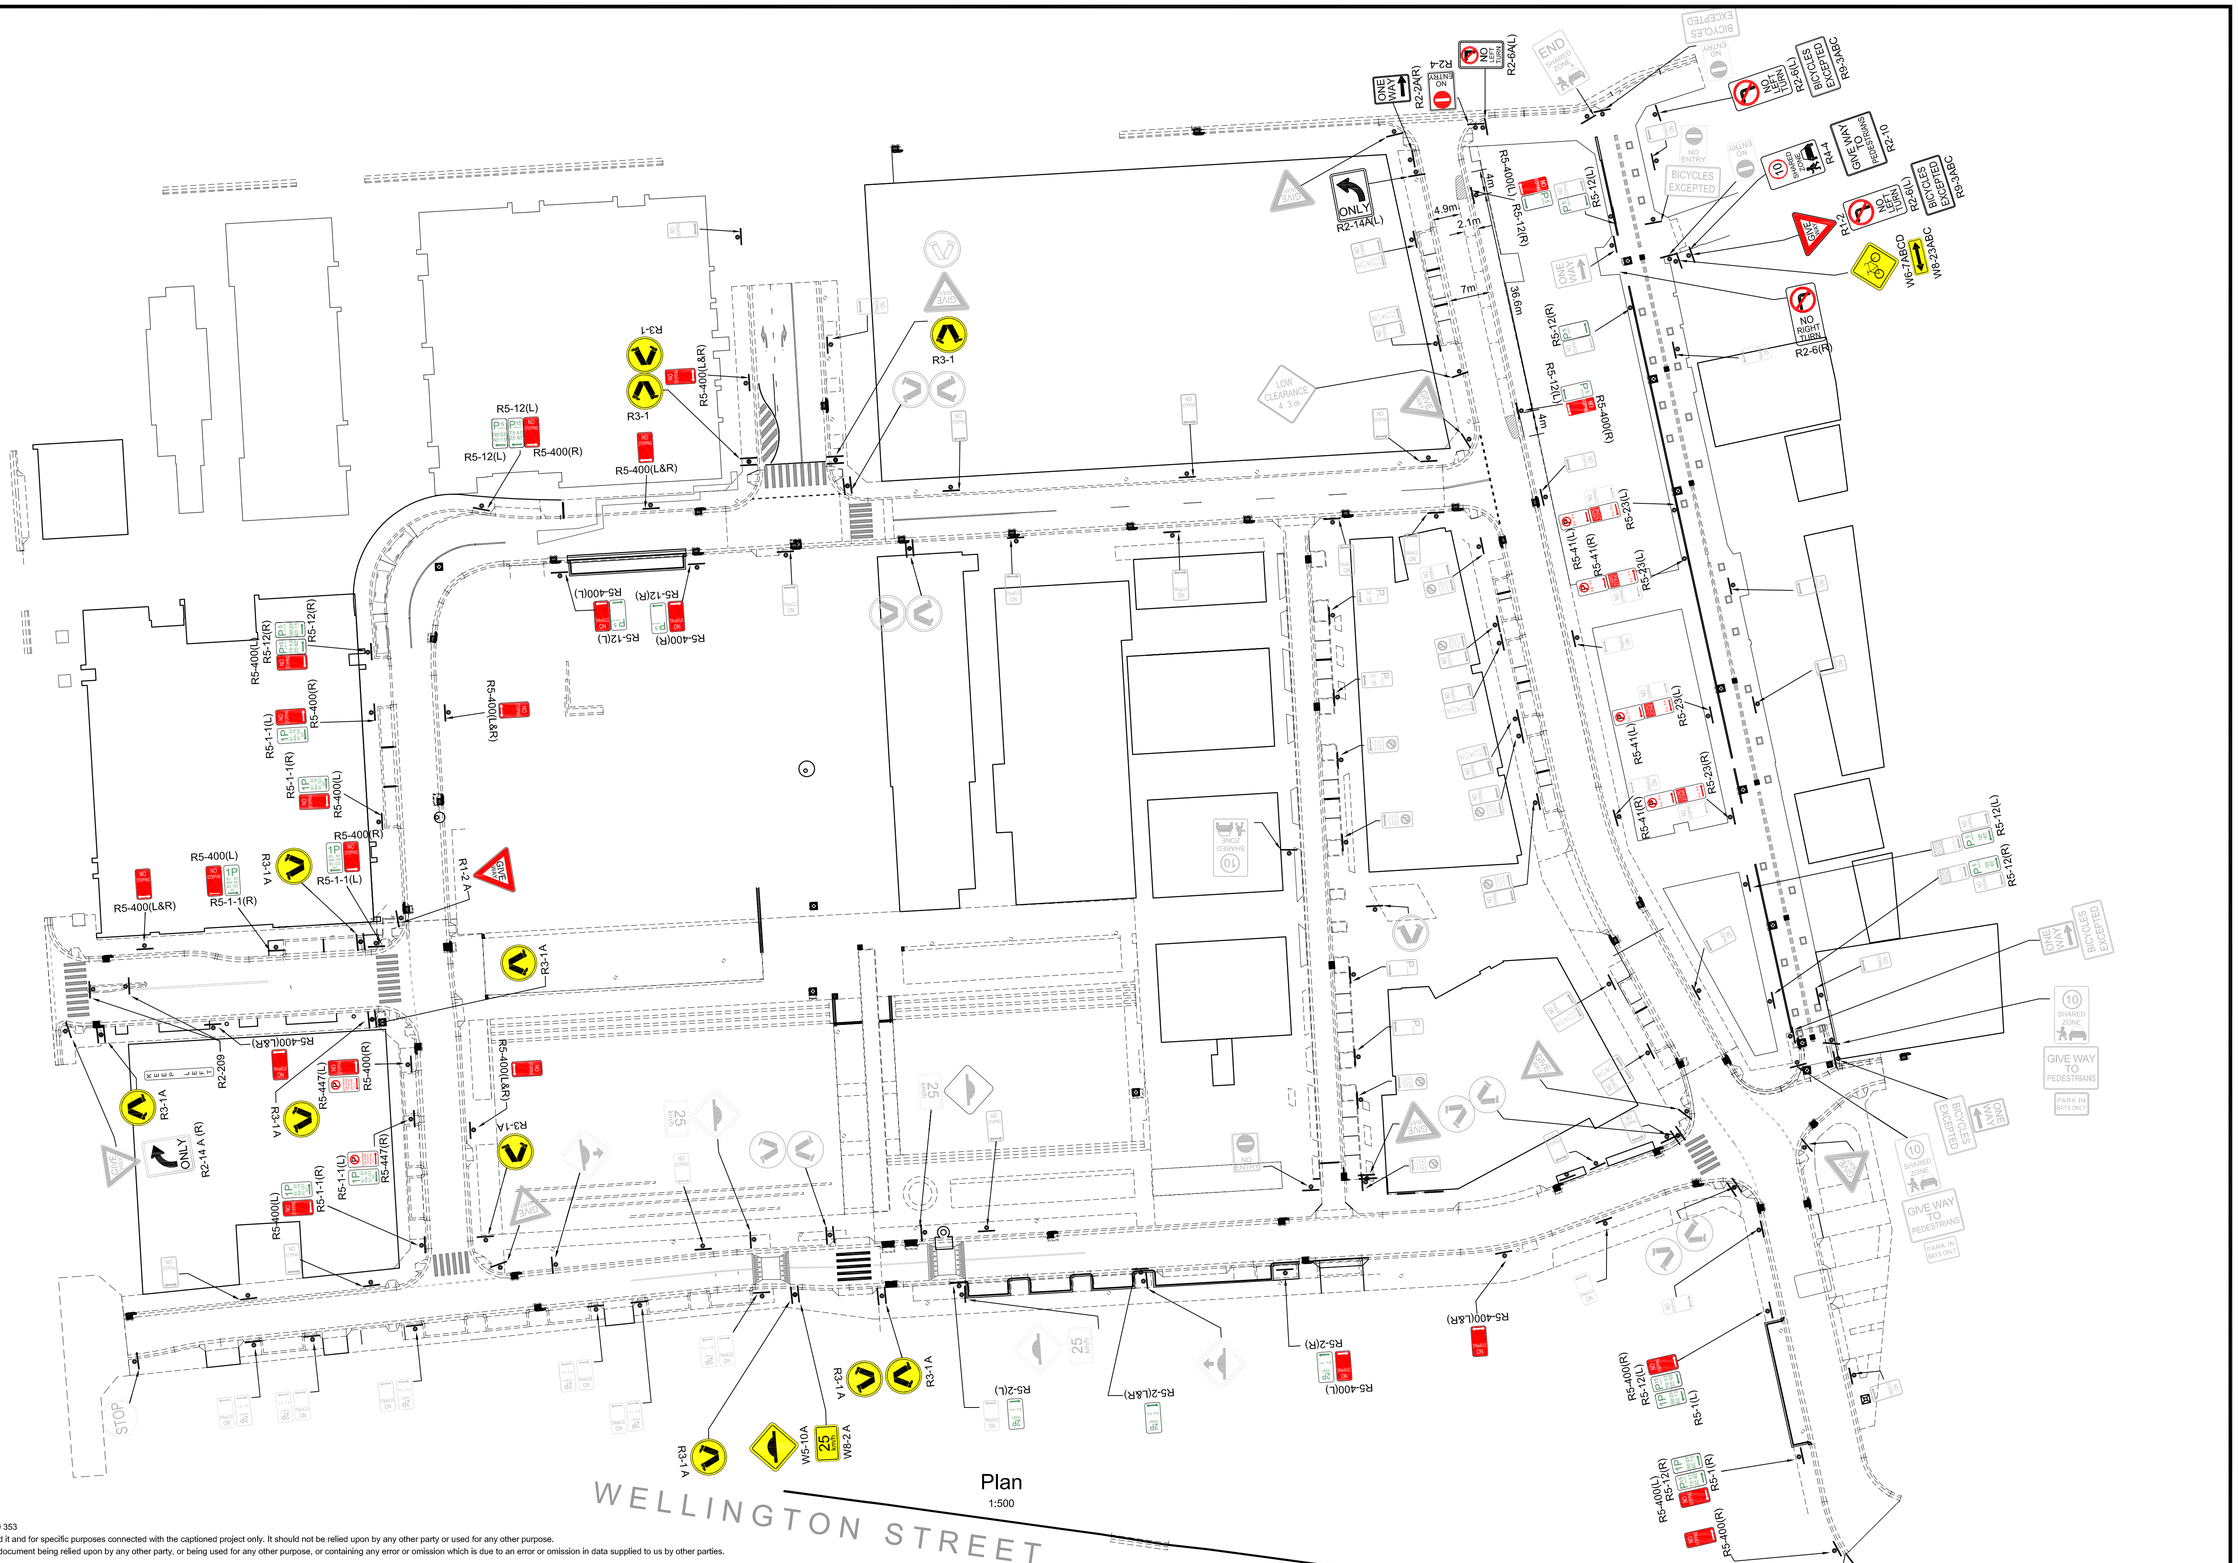

Plan
1:500

© Mott MacDonald Australia Pty Limited. ABN 13 134 120 353
This document is issued for the party which commissioned it and for specific purposes connected with the captioned project only. It should not be relied upon by any other party or used for any other purpose.
We accept no responsibility for the consequences of this document being relied upon by any other party, or being used for any other purpose, or containing any error or omission which is due to an error or omission in data supplied to us by other parties.

Rev	Date	Drawn	Description	Ch'k'd	App'd
3	04.09.2015	CFK	Issued for Information	JG	CJA
2	01.09.2015	KMH	Issued for Information	JG	CJA
1	17.08.15	CFK	Issued for Information	JG	CJA
0	06.08.15	DRC	Issued for Information	DRC	x

1:500 0 25m 50m

Mott MacDonald
Level 10, 383 Kent Street
Sydney, NSW 2000
Australia
PO Box Q1678
QVB Sydney NSW 1230
T +61 (0)2 9098 6800
W www.mottmac.com.au

Client
Frasers Property

Title
Central Park
Civil Infrastructure

Linemarking and Signposting Plan

Designed	DRC		Eng check	JG	
Drawn	DRC		Coordination	CFK	
Dwg check	DRC		Approved	CJA	

Scale at A1	Status	Rev	Sec
1:500	PRE	3	STD

Drawing Number
MMD-286054-C-DR-XX-0001

P:\Sydney\Projects\28xxxx\286054\04 Working\01 CAD\Civil\Drawings\MMD-286054-C-DR-00-XX-0001.dwg Sep 4, 2015 - 12:17PM KEE75068