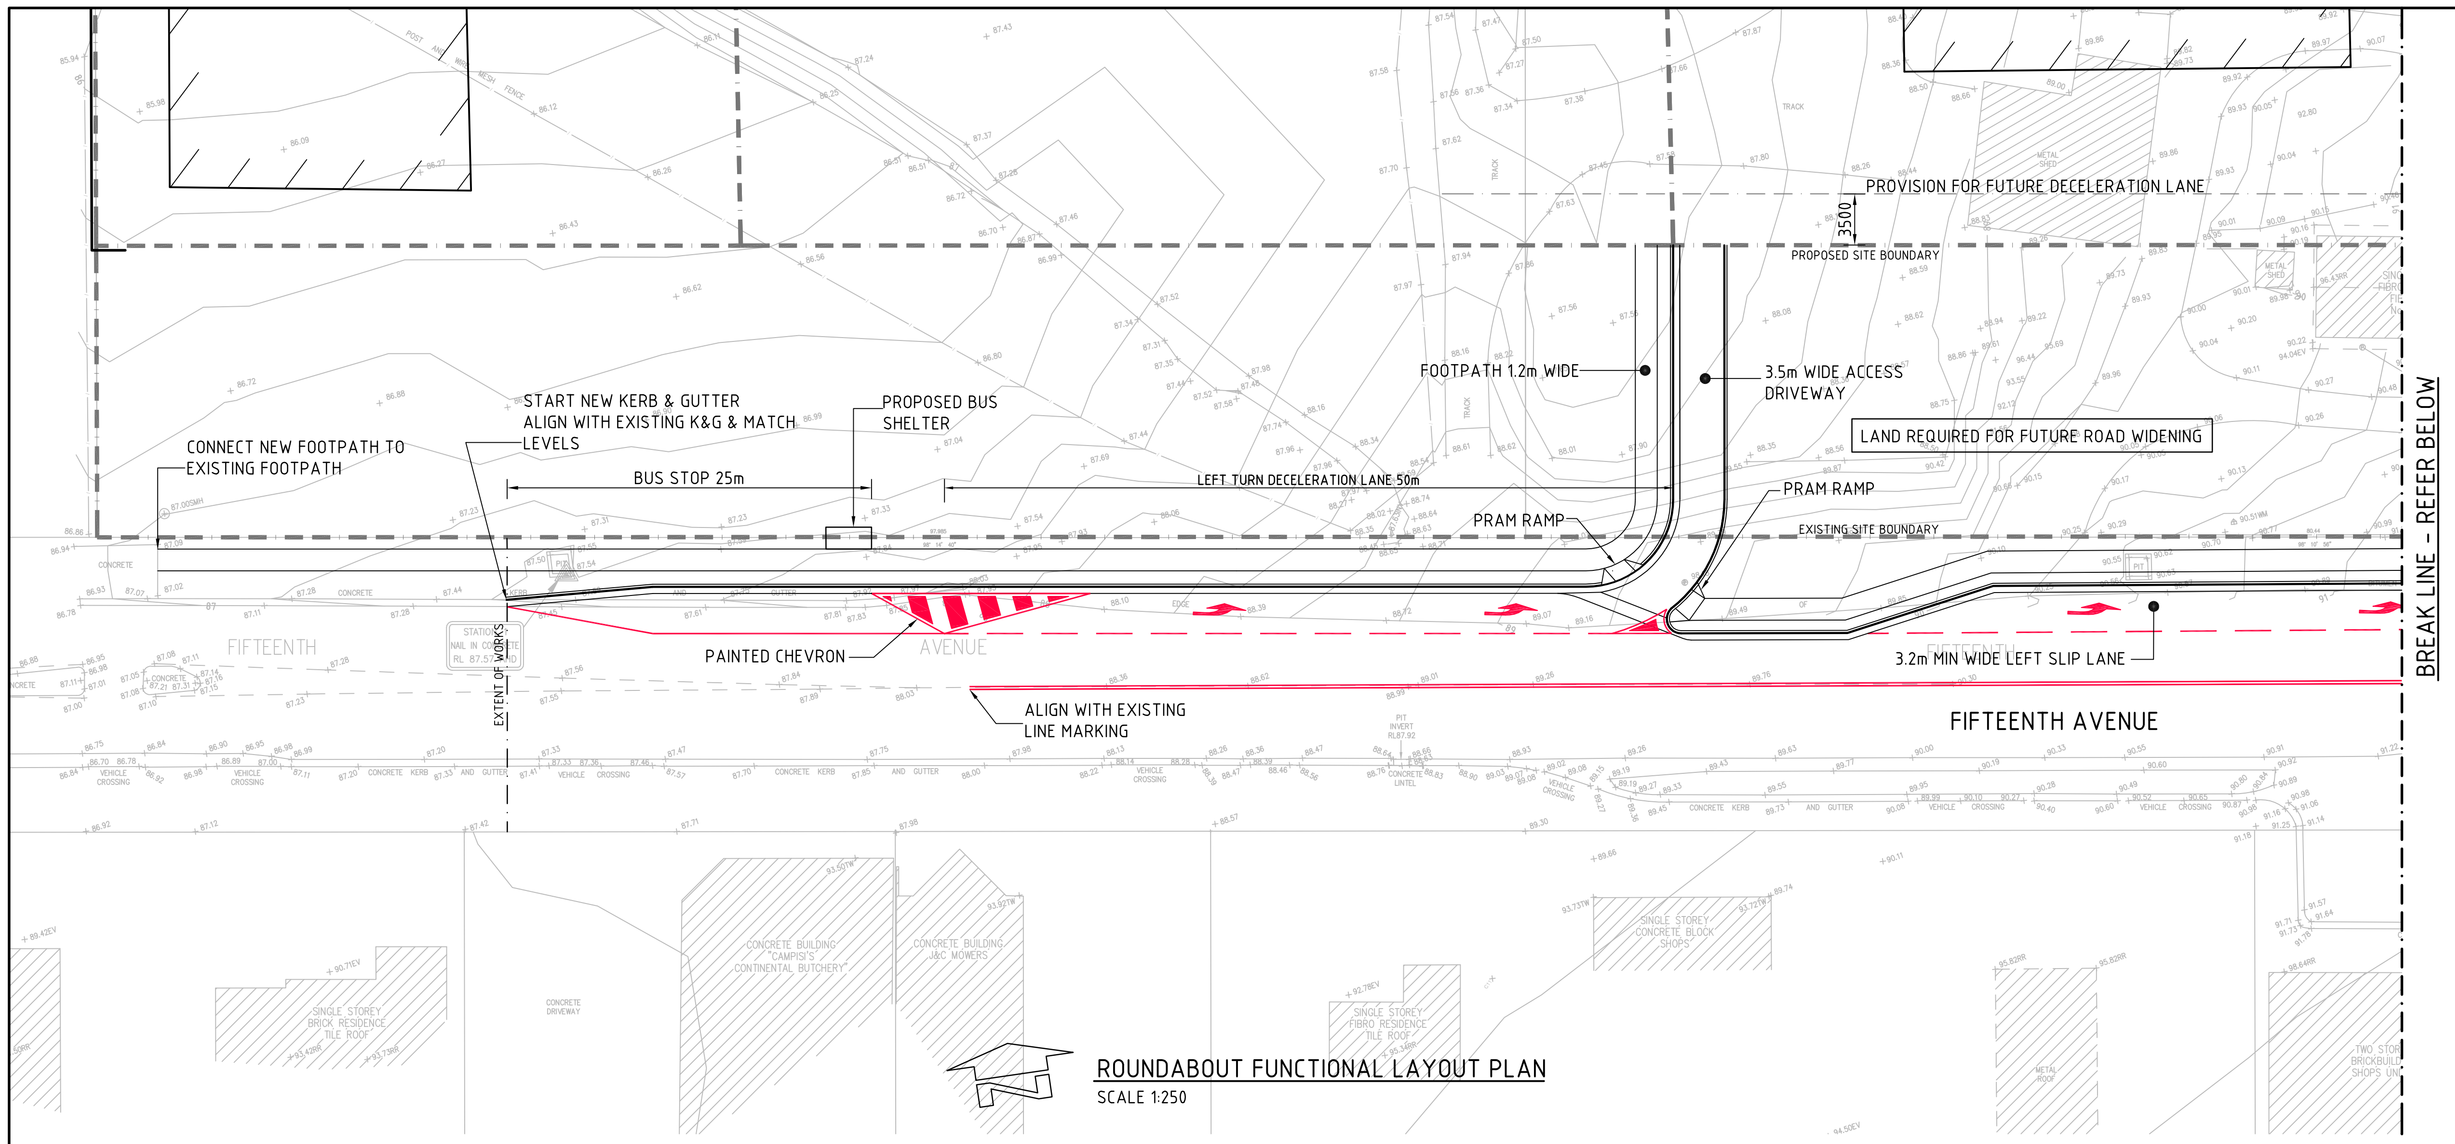

ROUNDABOUT FUNCTIONAL LAYOUT PLAN
SCALE 1:250

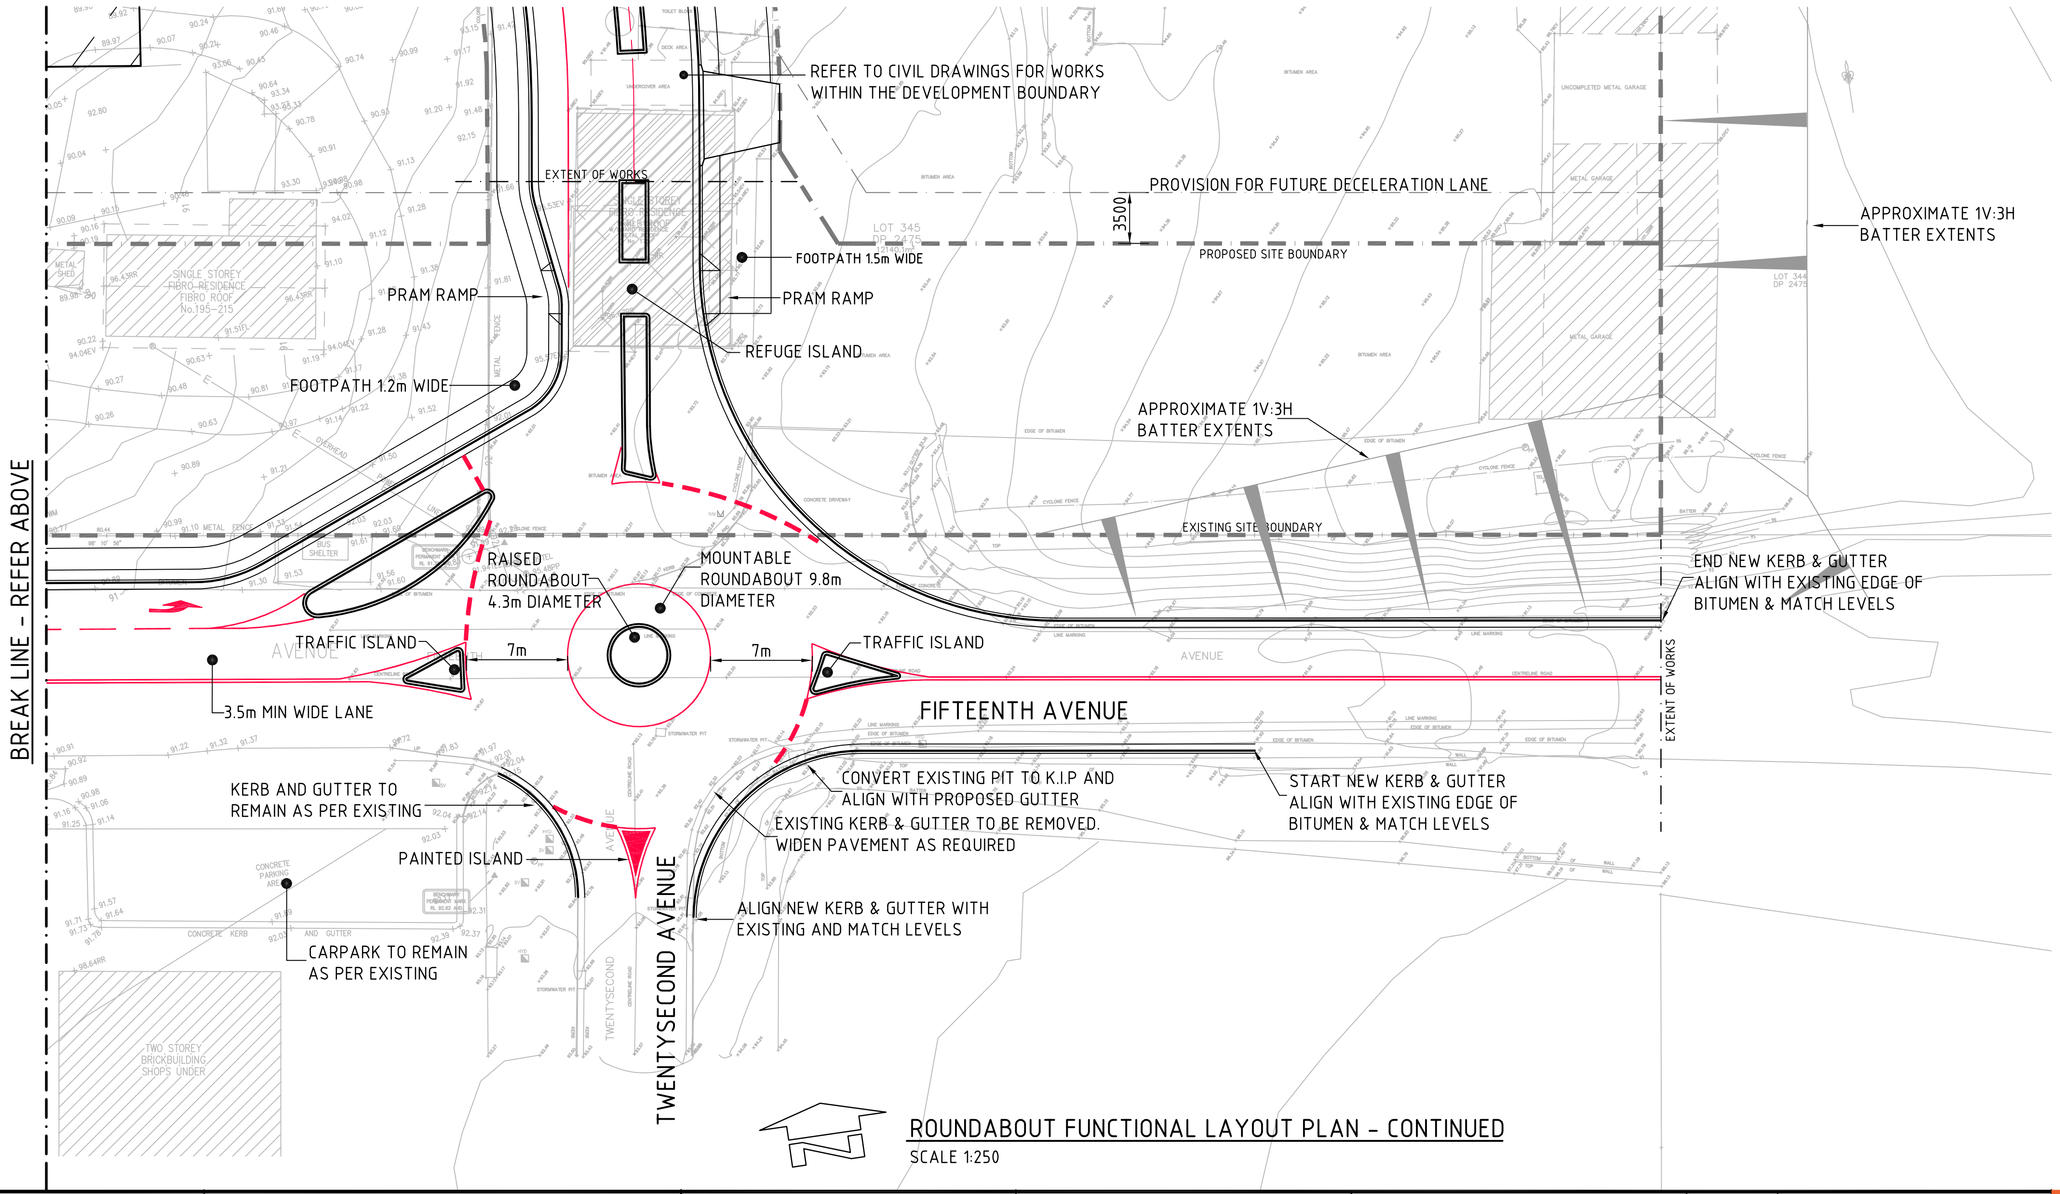

ROUNDABOUT FUNCTIONAL LAYOUT PLAN - CONTINUED
SCALE 1:250

FOR APPROVAL

2m 0 5 10 15 20 25m
SCALE 1:250 AT B1 SHEET SIZE

AMENDMENTS	DATE	ISSUE
ISSUED FOR APPROVAL	19.06.15	F
ISSUED FOR APPROVAL	13.05.15	E
ISSUED FOR INFORMATION	11.05.15	D
ISSUED FOR INFORMATION	04.05.15	C
ISSUED FOR INFORMATION	30.04.15	B
ISSUED FOR INFORMATION	23.04.15	A
ISSUED FOR APPROVAL	19.02.16	G

AMENDMENTS	DATE	ISSUE

ARCHITECT
LFA (PACIFIC) PTY LIMITED
MASTERPLANNING
URBAN DESIGN
ARCHITECTURE
LANDSCAPE ARCHITECTURE
INTERIORS
SUITE 4, EDGECLIFF COURT, 2 NEW McLEAN ST, EDGECLIFF NSW 2027
P PO BOX 296, EDGECLIFF NSW 2027 T 02 9327 4623 F 02 9327 8984
E lfa@lfa.com.au W www.lfa.com.au ABN 90 884 104 867 GDA 00 001 001 2008
ENGINEERING DISCIPLINES: ELECTRICAL · HYDRAULICS · MECHANICAL · FIRE · STRUCTURAL · ACOUSTICS · BCA · ACCESS

CLIENT
NSW GOVERNMENT Western Sydney Parklands Trust
WESTERN SYDNEY PARKLANDS TRUST
LEVEL 4, 10 VALENTINE AVE
PARRAMATTA NSW 2150

PROJECT
PROPOSED DEVELOPMENT
FIFTEENTH AVENUE
WEST HOXTON NSW

DESIGNED	DRAWN	DATE	CHECKED	SIZE	SCALE	CAD REF:
				B1	AS SHOWN	Co11995.00-SK03

CONSULT AUSTRALIA

Costin Roe Consulting Pty Ltd.
Consulting Engineers ACN 003 696 448
Level 1, 8 Windmill Street
Walsh Bay, Sydney NSW 2000
Tel: (02) 9251-7699 Fax: (02) 9241-3731
email: mail@costinroe.com.au

CostinRoe
Value in Engineering and Management

DRAWING TITLE
ROAD WORKS FUNCTIONAL LAYOUT PLAN

DRAWING No. Co11995.00- SK03
ISSUE G