NORTH EAST ELEVATION (4)

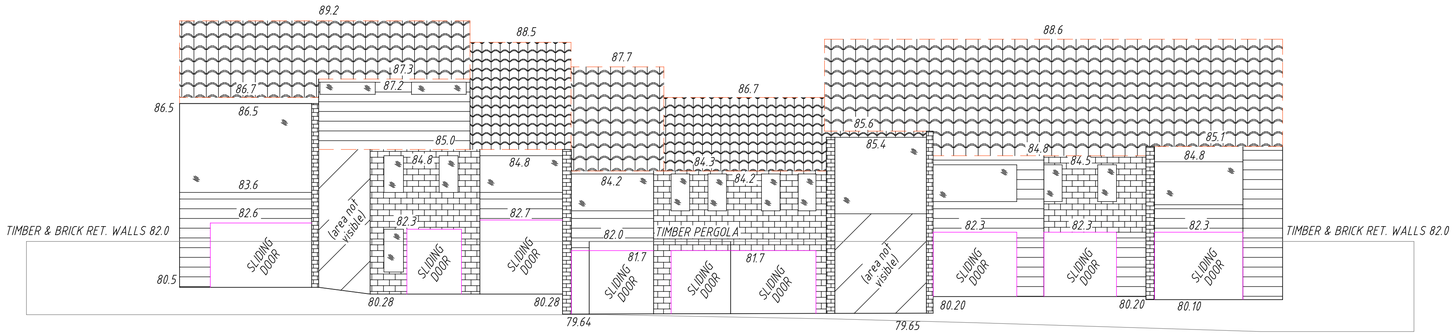

2 & 3 STOREY
BRICK & WEATHERBOARD
UNIT BUILDING
TILE ROOF

75.0

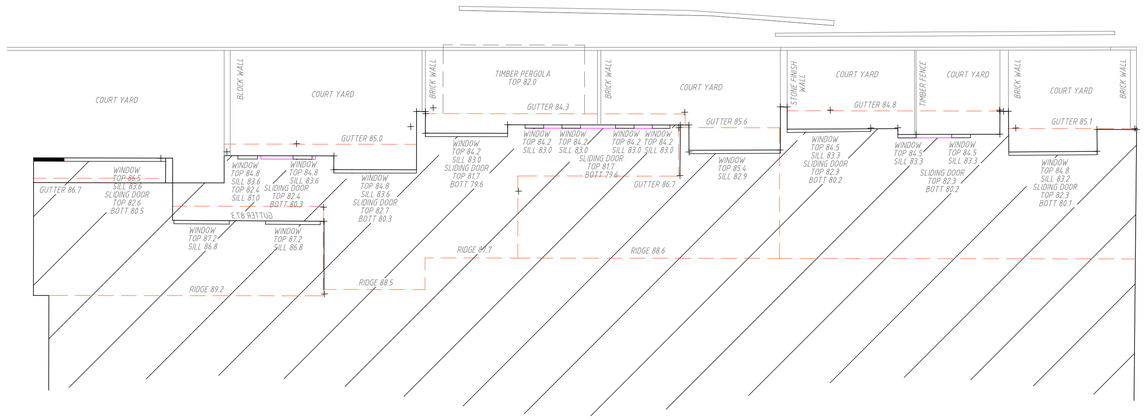

PLAN VIEW

1 2 3 4 5 10
1:100

©COPYRIGHT
SDG is the owner of the copyright subsisting in these drawings, plans, designs and specifications. They must not be used, reproduced or copied in whole or in part without prior written consent of SDG

ISSUE	DATE	AMENDMENT

CLIENT:
SCEGGS REDLANDS

SCALE 1:100
ORIGIN OF LEVELS: PM RL 82.79
DATUM: A.H.D.
REF.: 6512
DATE: 22/12/2014
SURV/CHK: BE/AT
SHEET 5 OF 5 SHEETS
PLAN A1
ISSUE A

ELEVATION SURVEY
272 MILITARY ROAD
CREMORNE

SDG
LAND DEVELOPMENT SOLUTIONS
A.B.N. 80 213 323 621
Unit 7 1B Kleins Road
NORTHMEAD 2152
P.O.Box 2572
NORTH PARRAMATTA 1750
t: (02) 9630 7955
e: office@sdg.net.au
w: www.sdg.net.au

DIAL BEFORE YOU DIG
www.1100.com.au