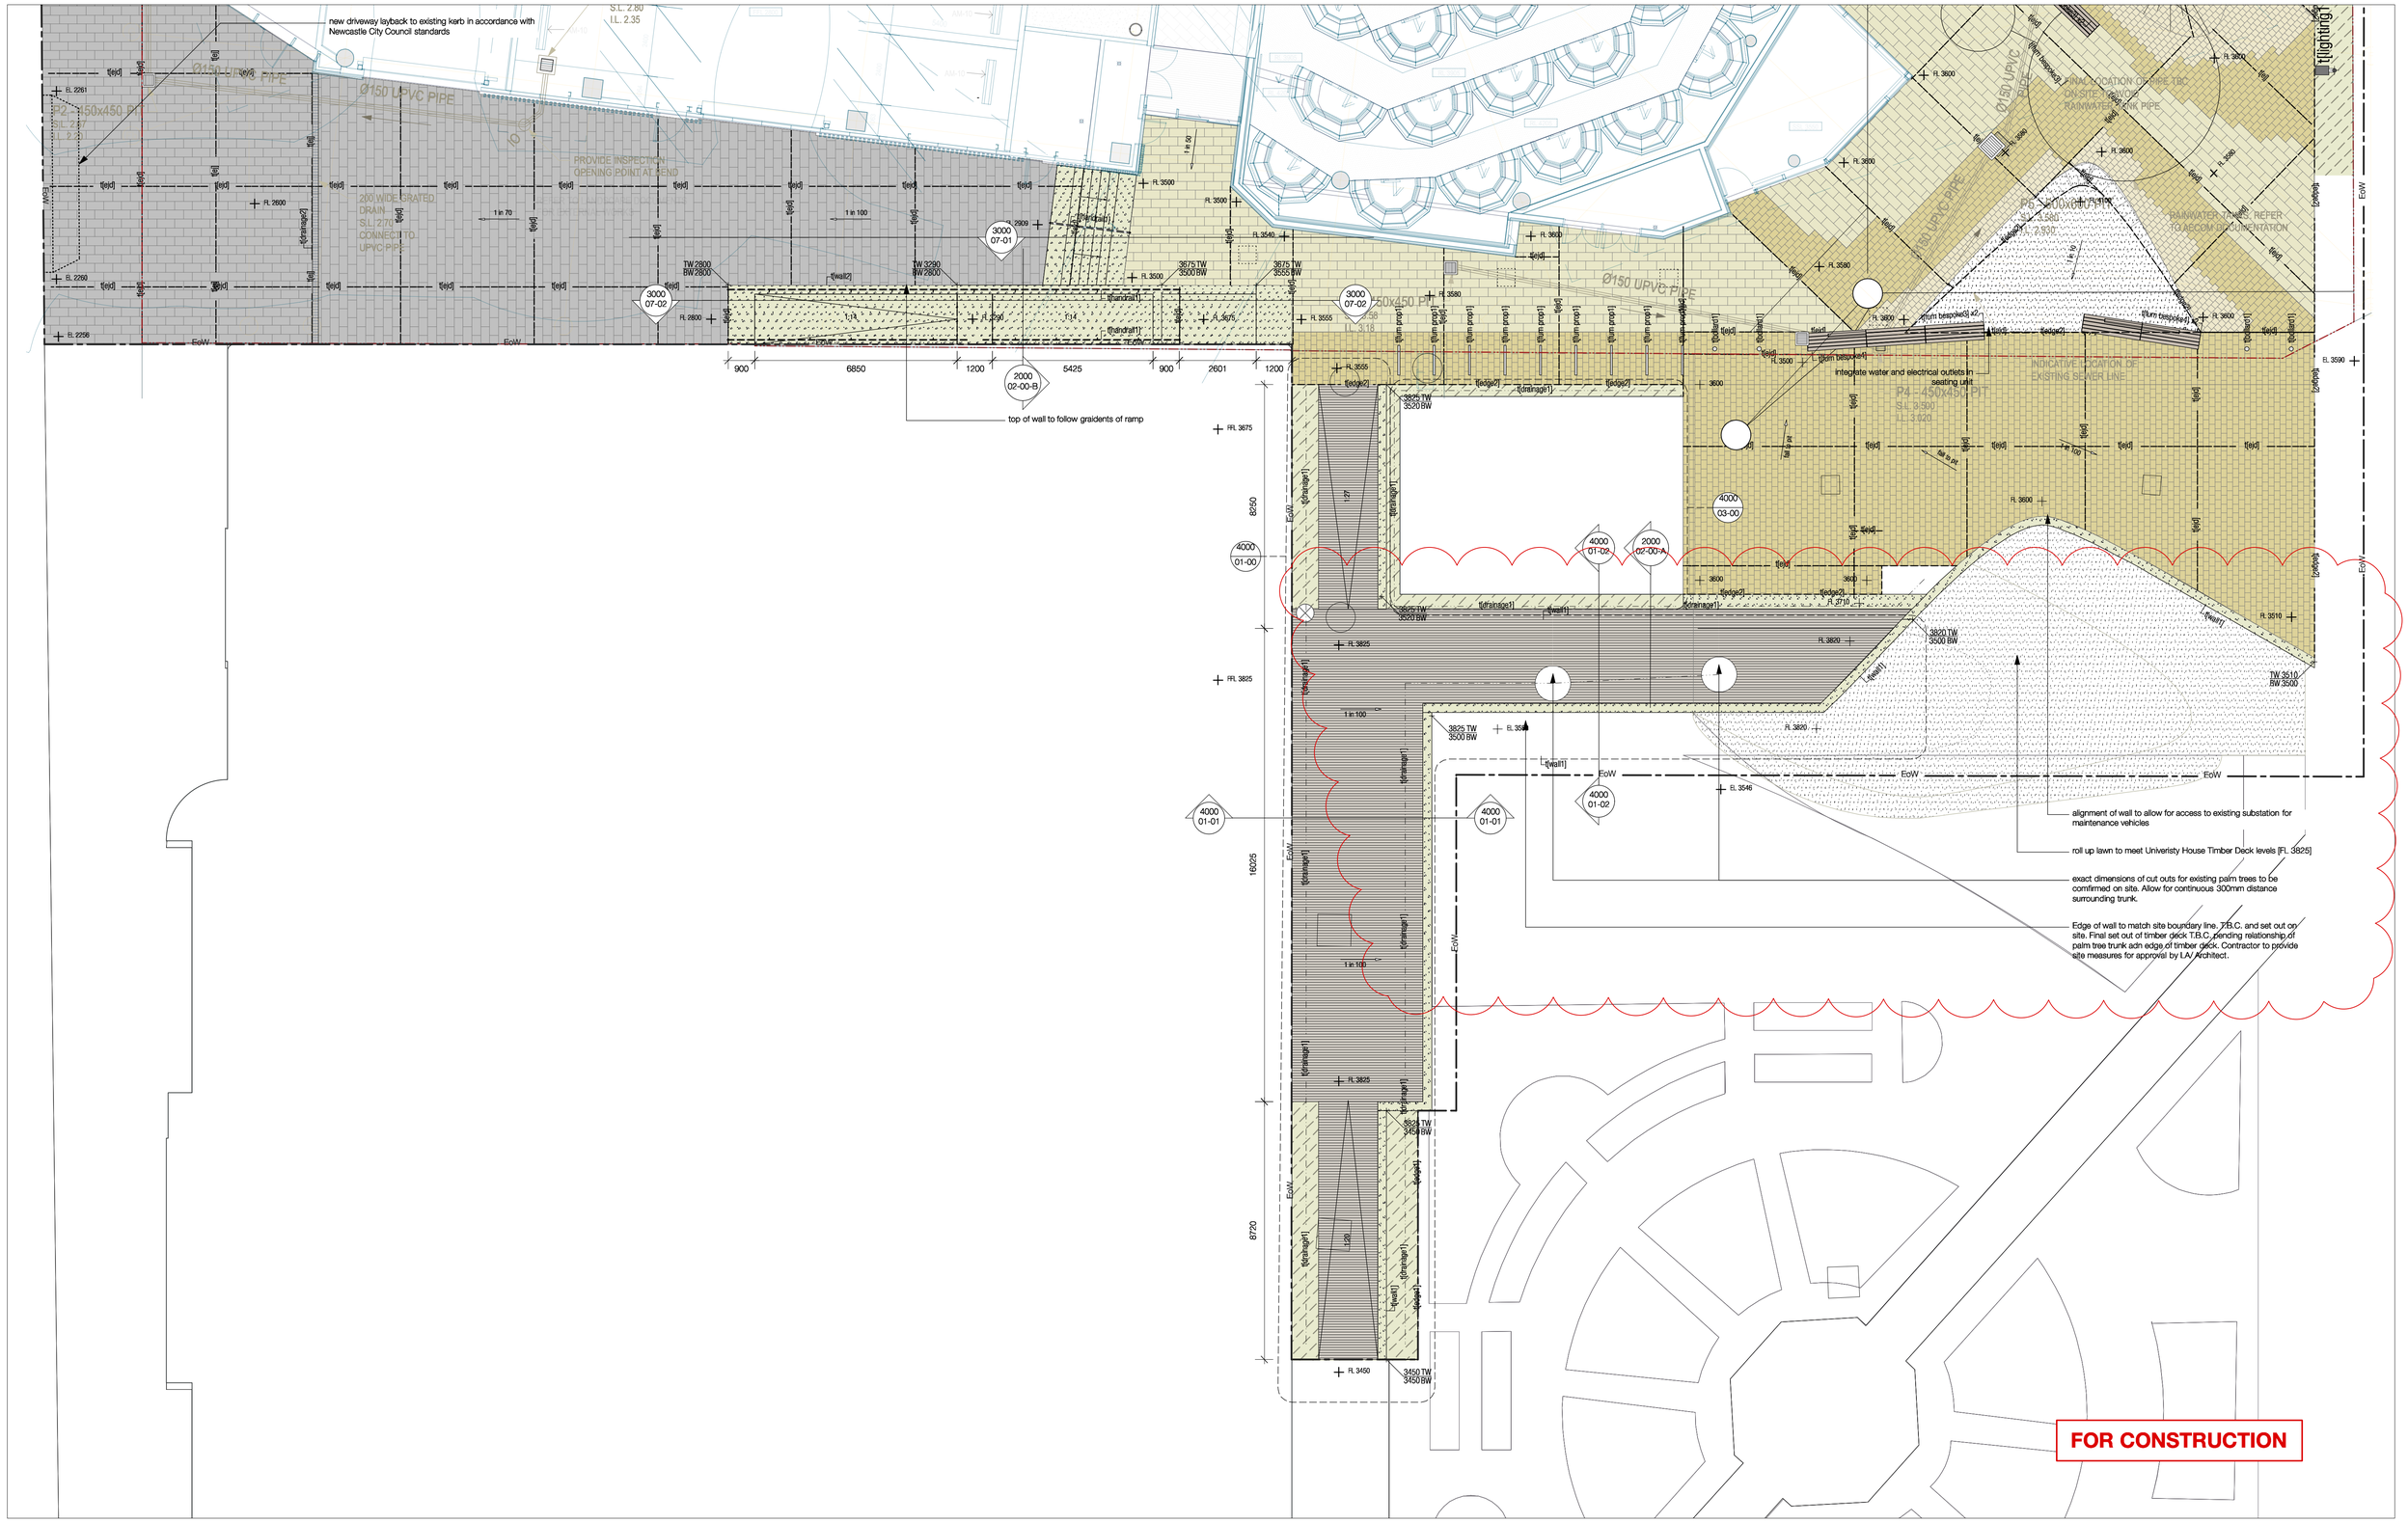

MCGREGOR COXALL

McGregor Coxall Pty Ltd. ACN 082 334 290
Sydney: +61 2 9977 3853
Melbourne: +61 3 9999 1608
sydney@mcgregorcoxall.com
melbourne@mcgregorcoxall.com
Web: www.mcgregorcoxall.com

Client
Hansen Yuncken
for University of Newcastle

hansen yuncken BUILDING VALUE

THE UNIVERSITY OF NEWCASTLE AUSTRALIA

Project No. 328ML

NeW Space

Address
Hunter Street Newcastle

Phase
Project Phase

Key Plan

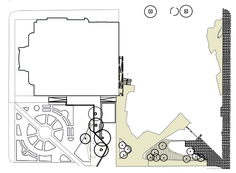

Scale & Orientation
1: 100 @ A1

All dimensions are in millimetres unless otherwise noted. Do not scale from this drawing.

Revision Log

Rev	Revision Description	By/Checked	Date
C	Revision to extent of timber deck	cb	8/2/17
B	Fort Construction	cb	7/10/16

Sheet Title
Layout + Grading

Sheet No. LS-005

Rev C