




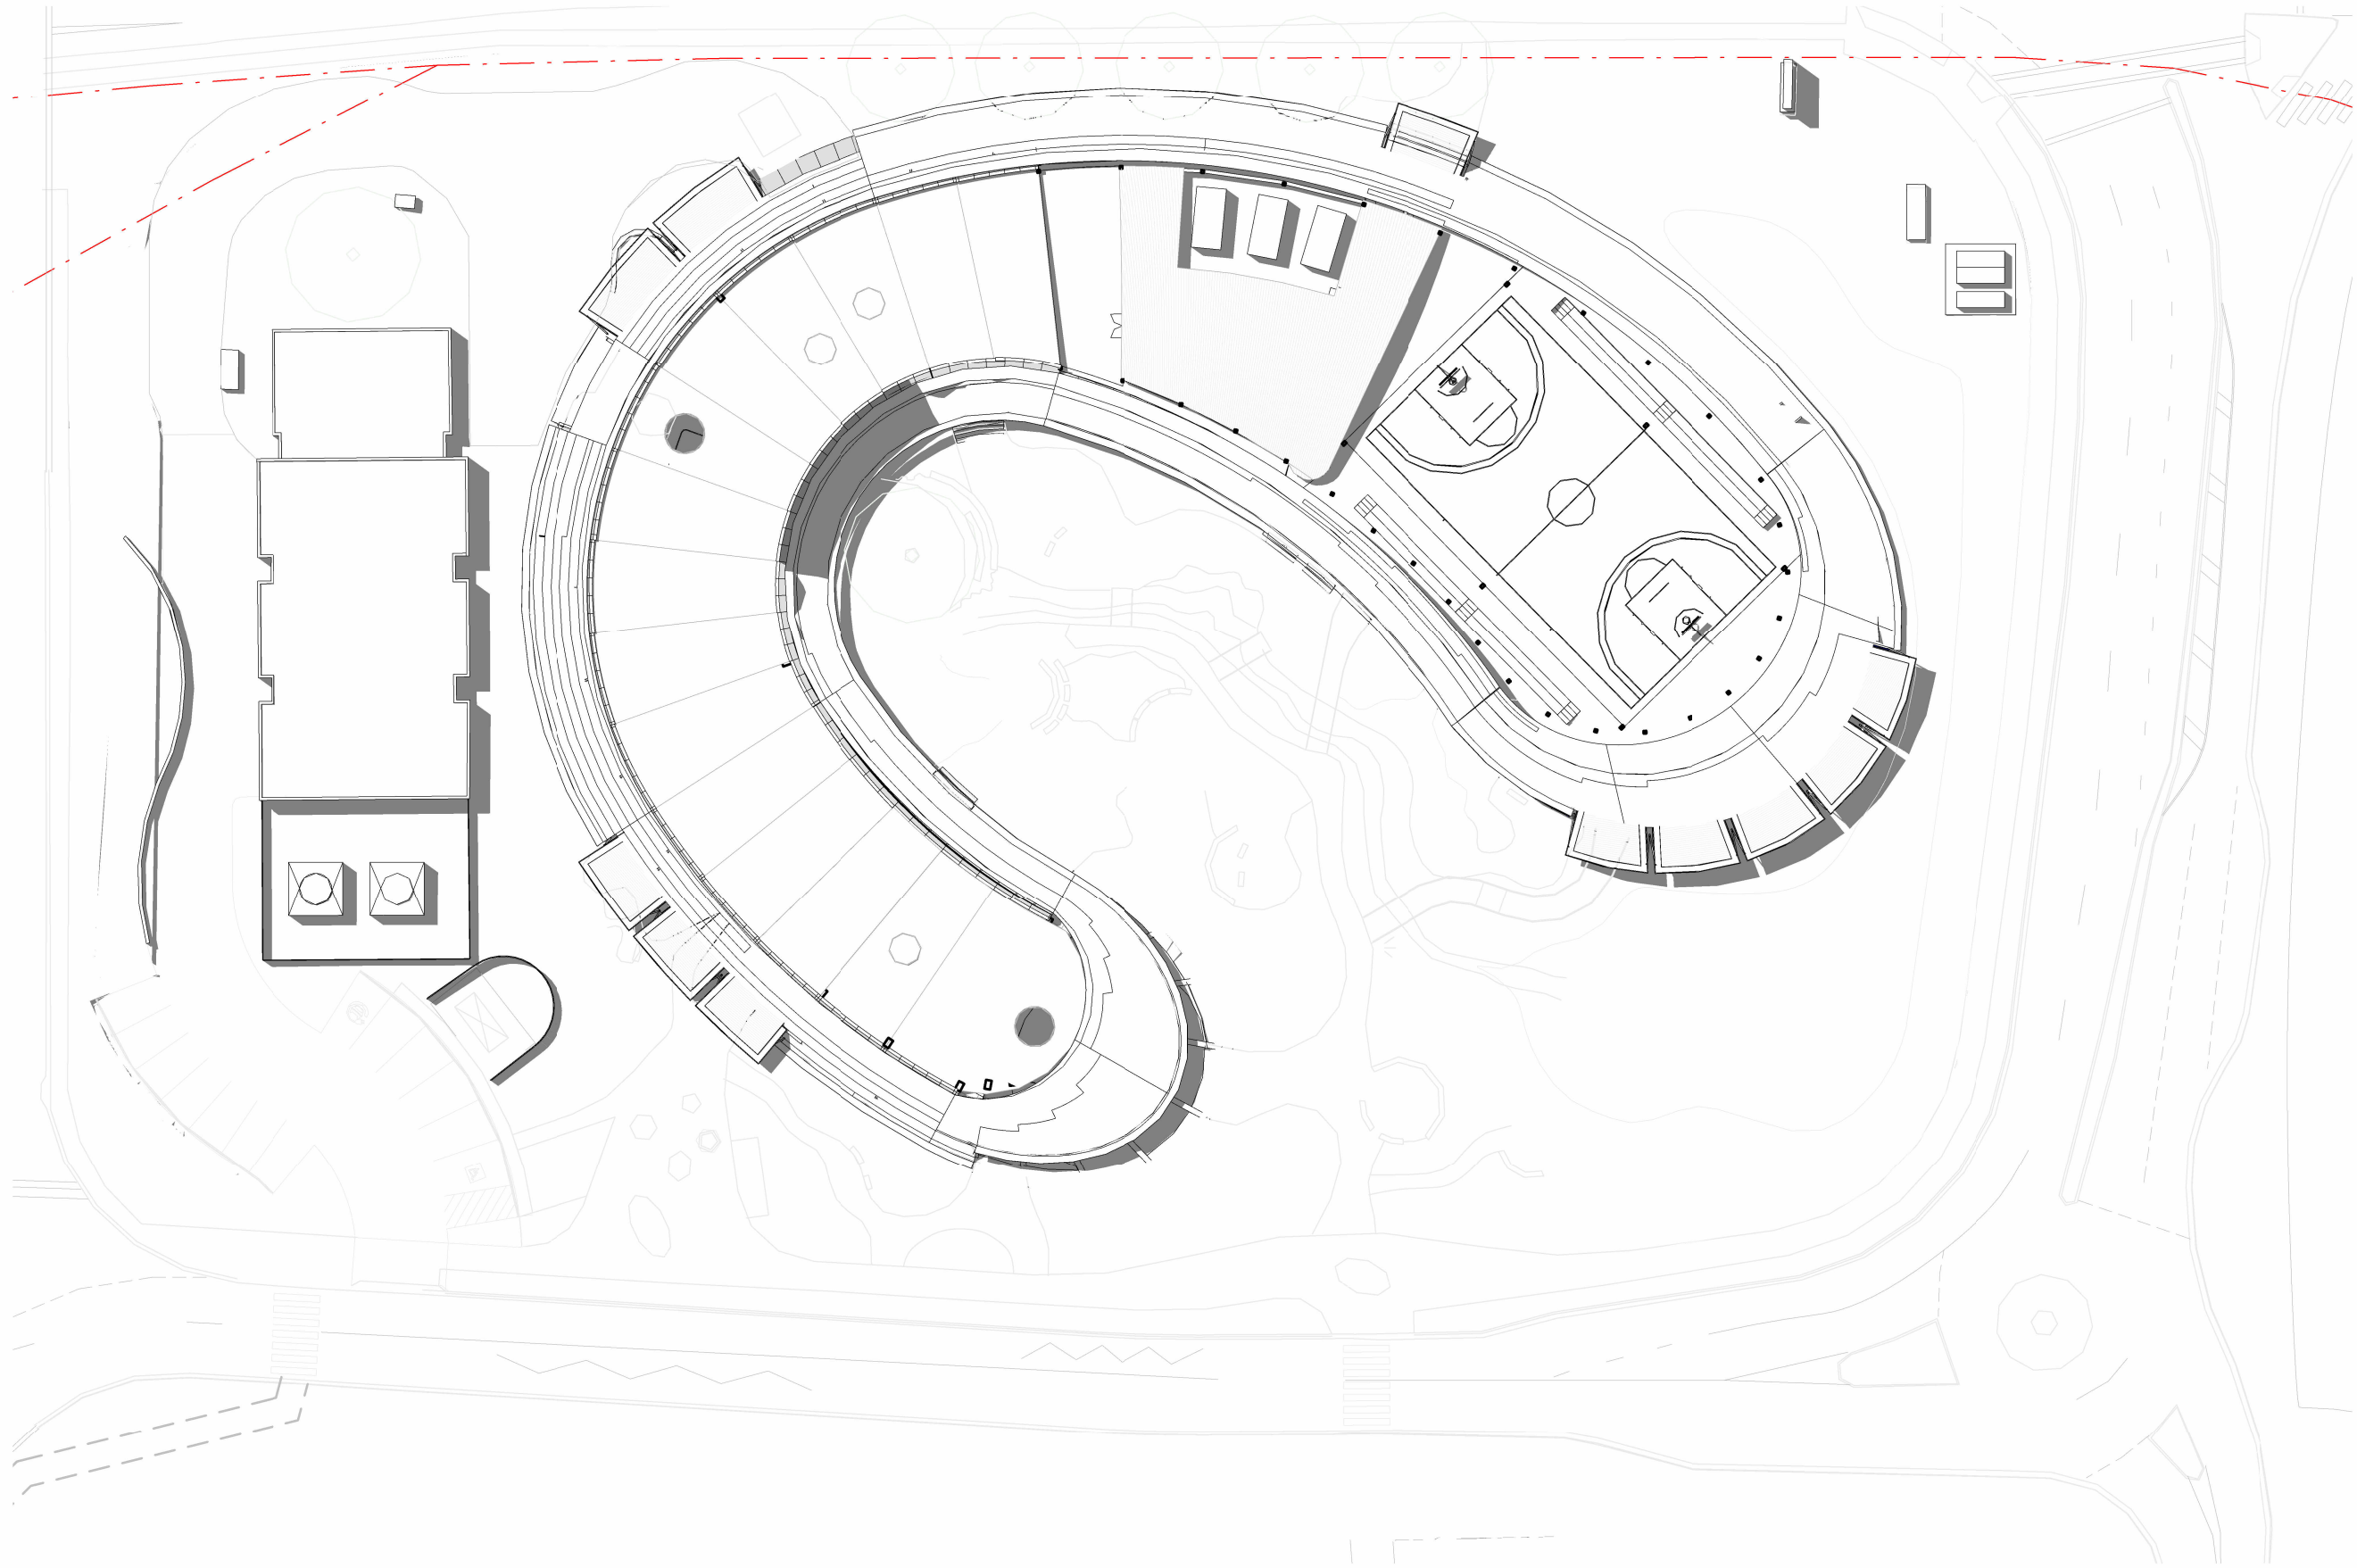

1 Summer Solstice 1PM
1 : 500

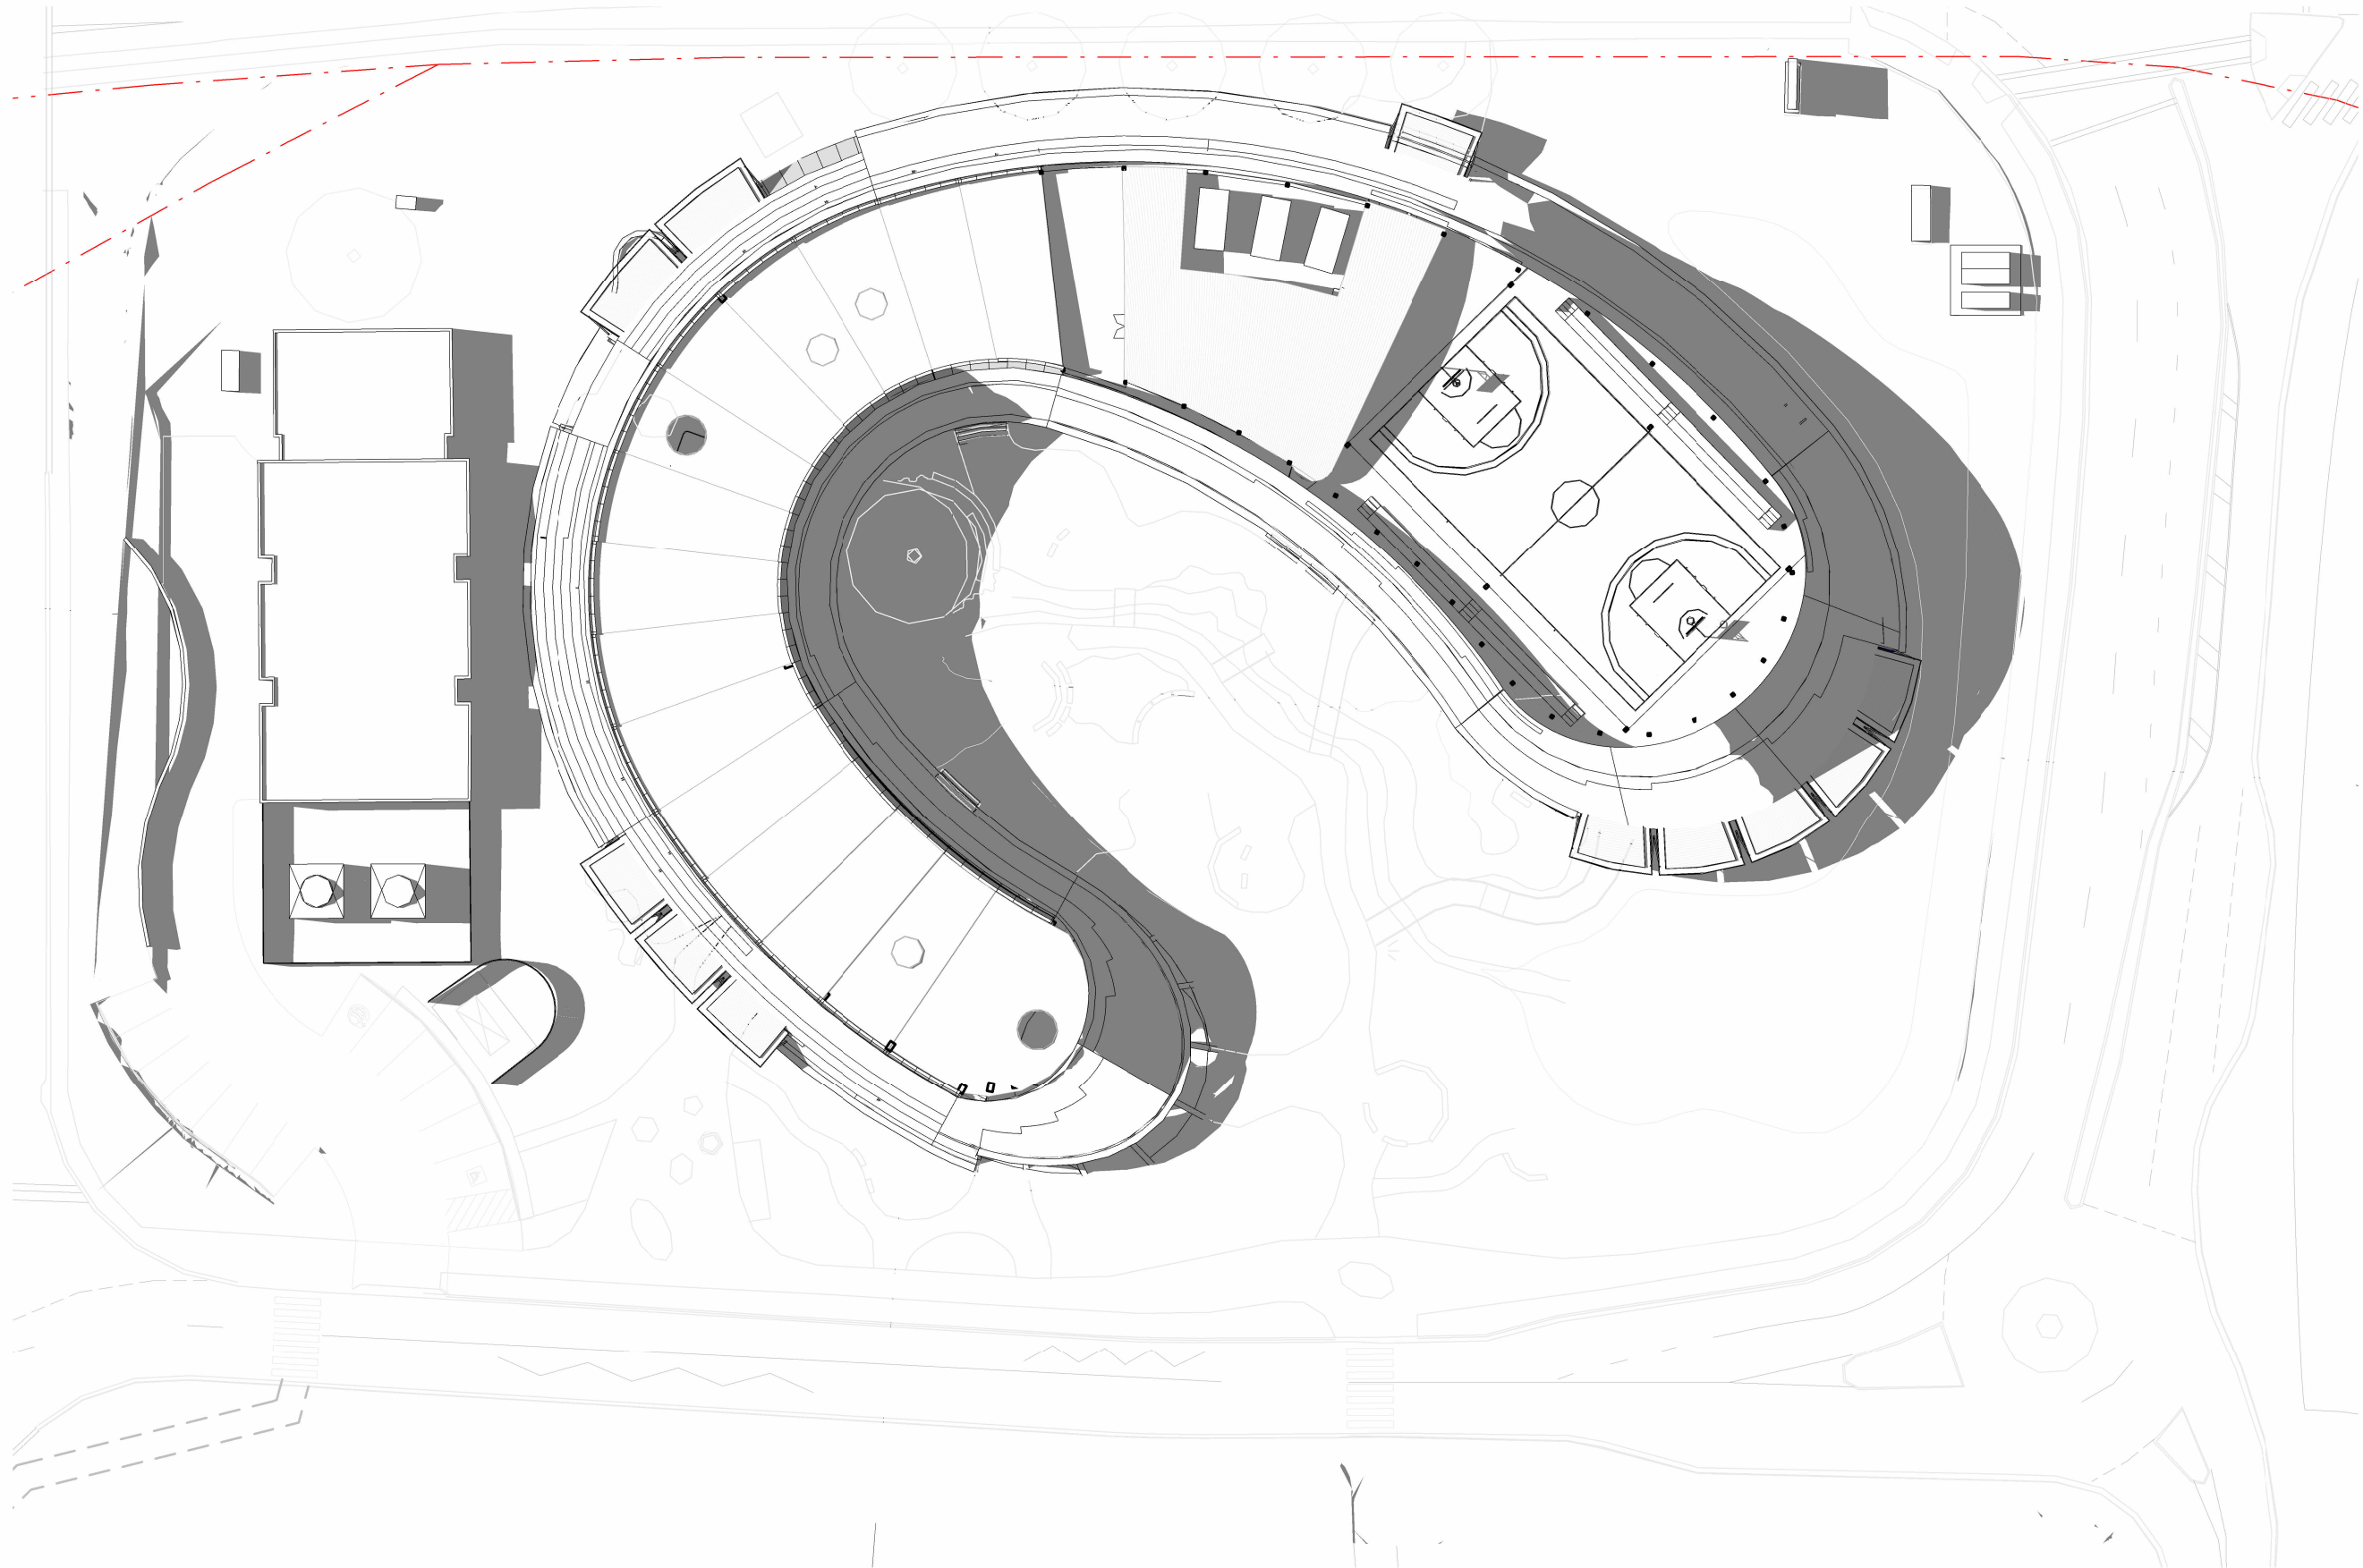

3 Summer Solstice 3PM
1 : 500

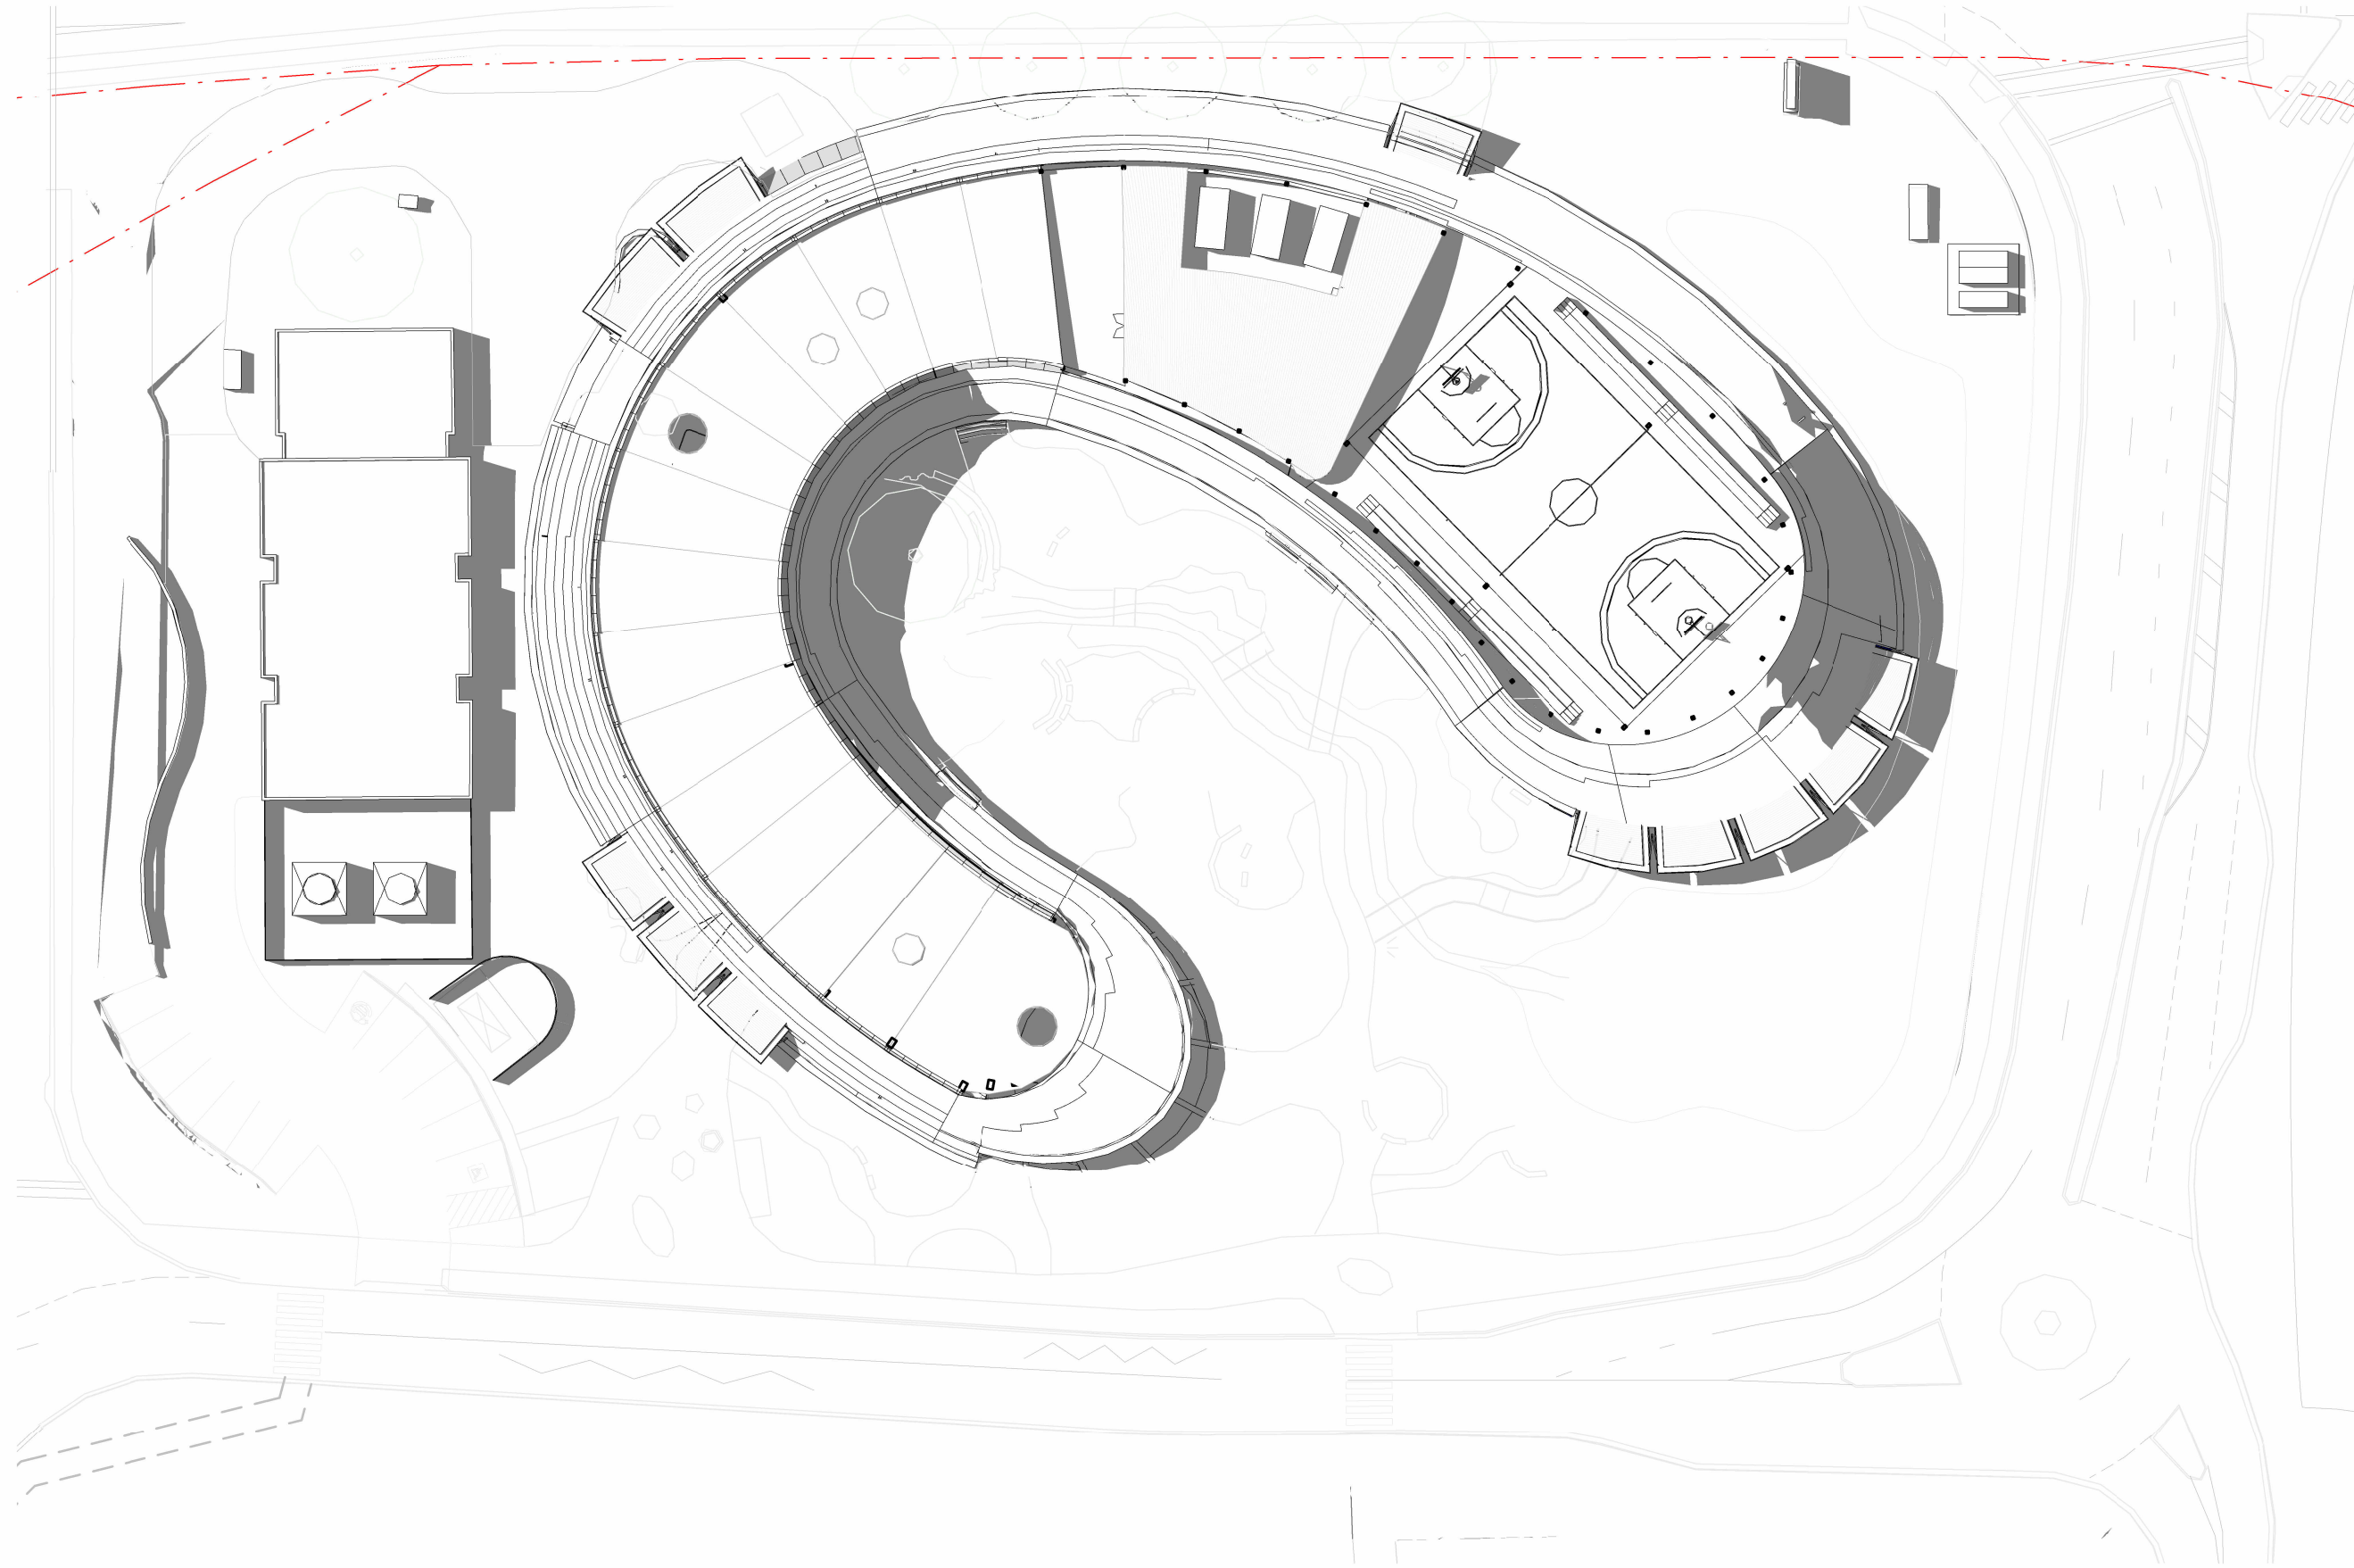

2 Summer Solstice 2PM
1 : 500

GENERAL NOTES
THIS DRAWING SHOULD BE READ IN CONJUNCTION WITH ALL RELEVANT CONTRACTS, SPECIFICATIONS AND DRAWINGS.
COPYRIGHT OF THIS DRAWING IS VESTED IN THE ARCHITECTS.
DIMENSIONS ARE IN MILLIMETRES AND LEVELS ARE IN METRES.
DO NOT SCALE OFF DRAWINGS.
USE FIGURED DIMENSIONS ONLY. CHECK AND VERIFY ALL DIMENSIONS ON SITE PRIOR TO COMMENCING WORK.

Transfer of E-Data Terms and Conditions:
<https://www.cba.com.au/australian-architectural-association-conditions-of-sale.aspx>

REV	DATE	DESCRIPTION
1	July 2024	SSDA SUBMISSION
2	February 2025	SSDA SUBMISSION


CLIENT
WESTERN SYDNEY UNIVERSITY

PROJECT
INDIGENOUS CENTRE OF EXCELLENCE
DARUG NGURRA
171 VICTORIA RD,
RYDALMERE NSW 2116

DRAWING TITLE
SHADOW DIAGRAMS - 22ND
DECEMBER SUMMER SOLSTICE

CHECKED
SW

APPROVED
TS

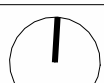

SCALE
1 : 500
@A1



STATUS
SSDA

PROJECT #
23-032

DRAWING NUMBER
DA 10-104


REVISION
2

Jackson
Clements
Burrows


COPYRIGHT
Jackson Clements Burrows
Pty Ltd Architects

psa


345 SWAN STREET RICHMOND Vic 3121
T +613 9654 6227 jcba.com.au

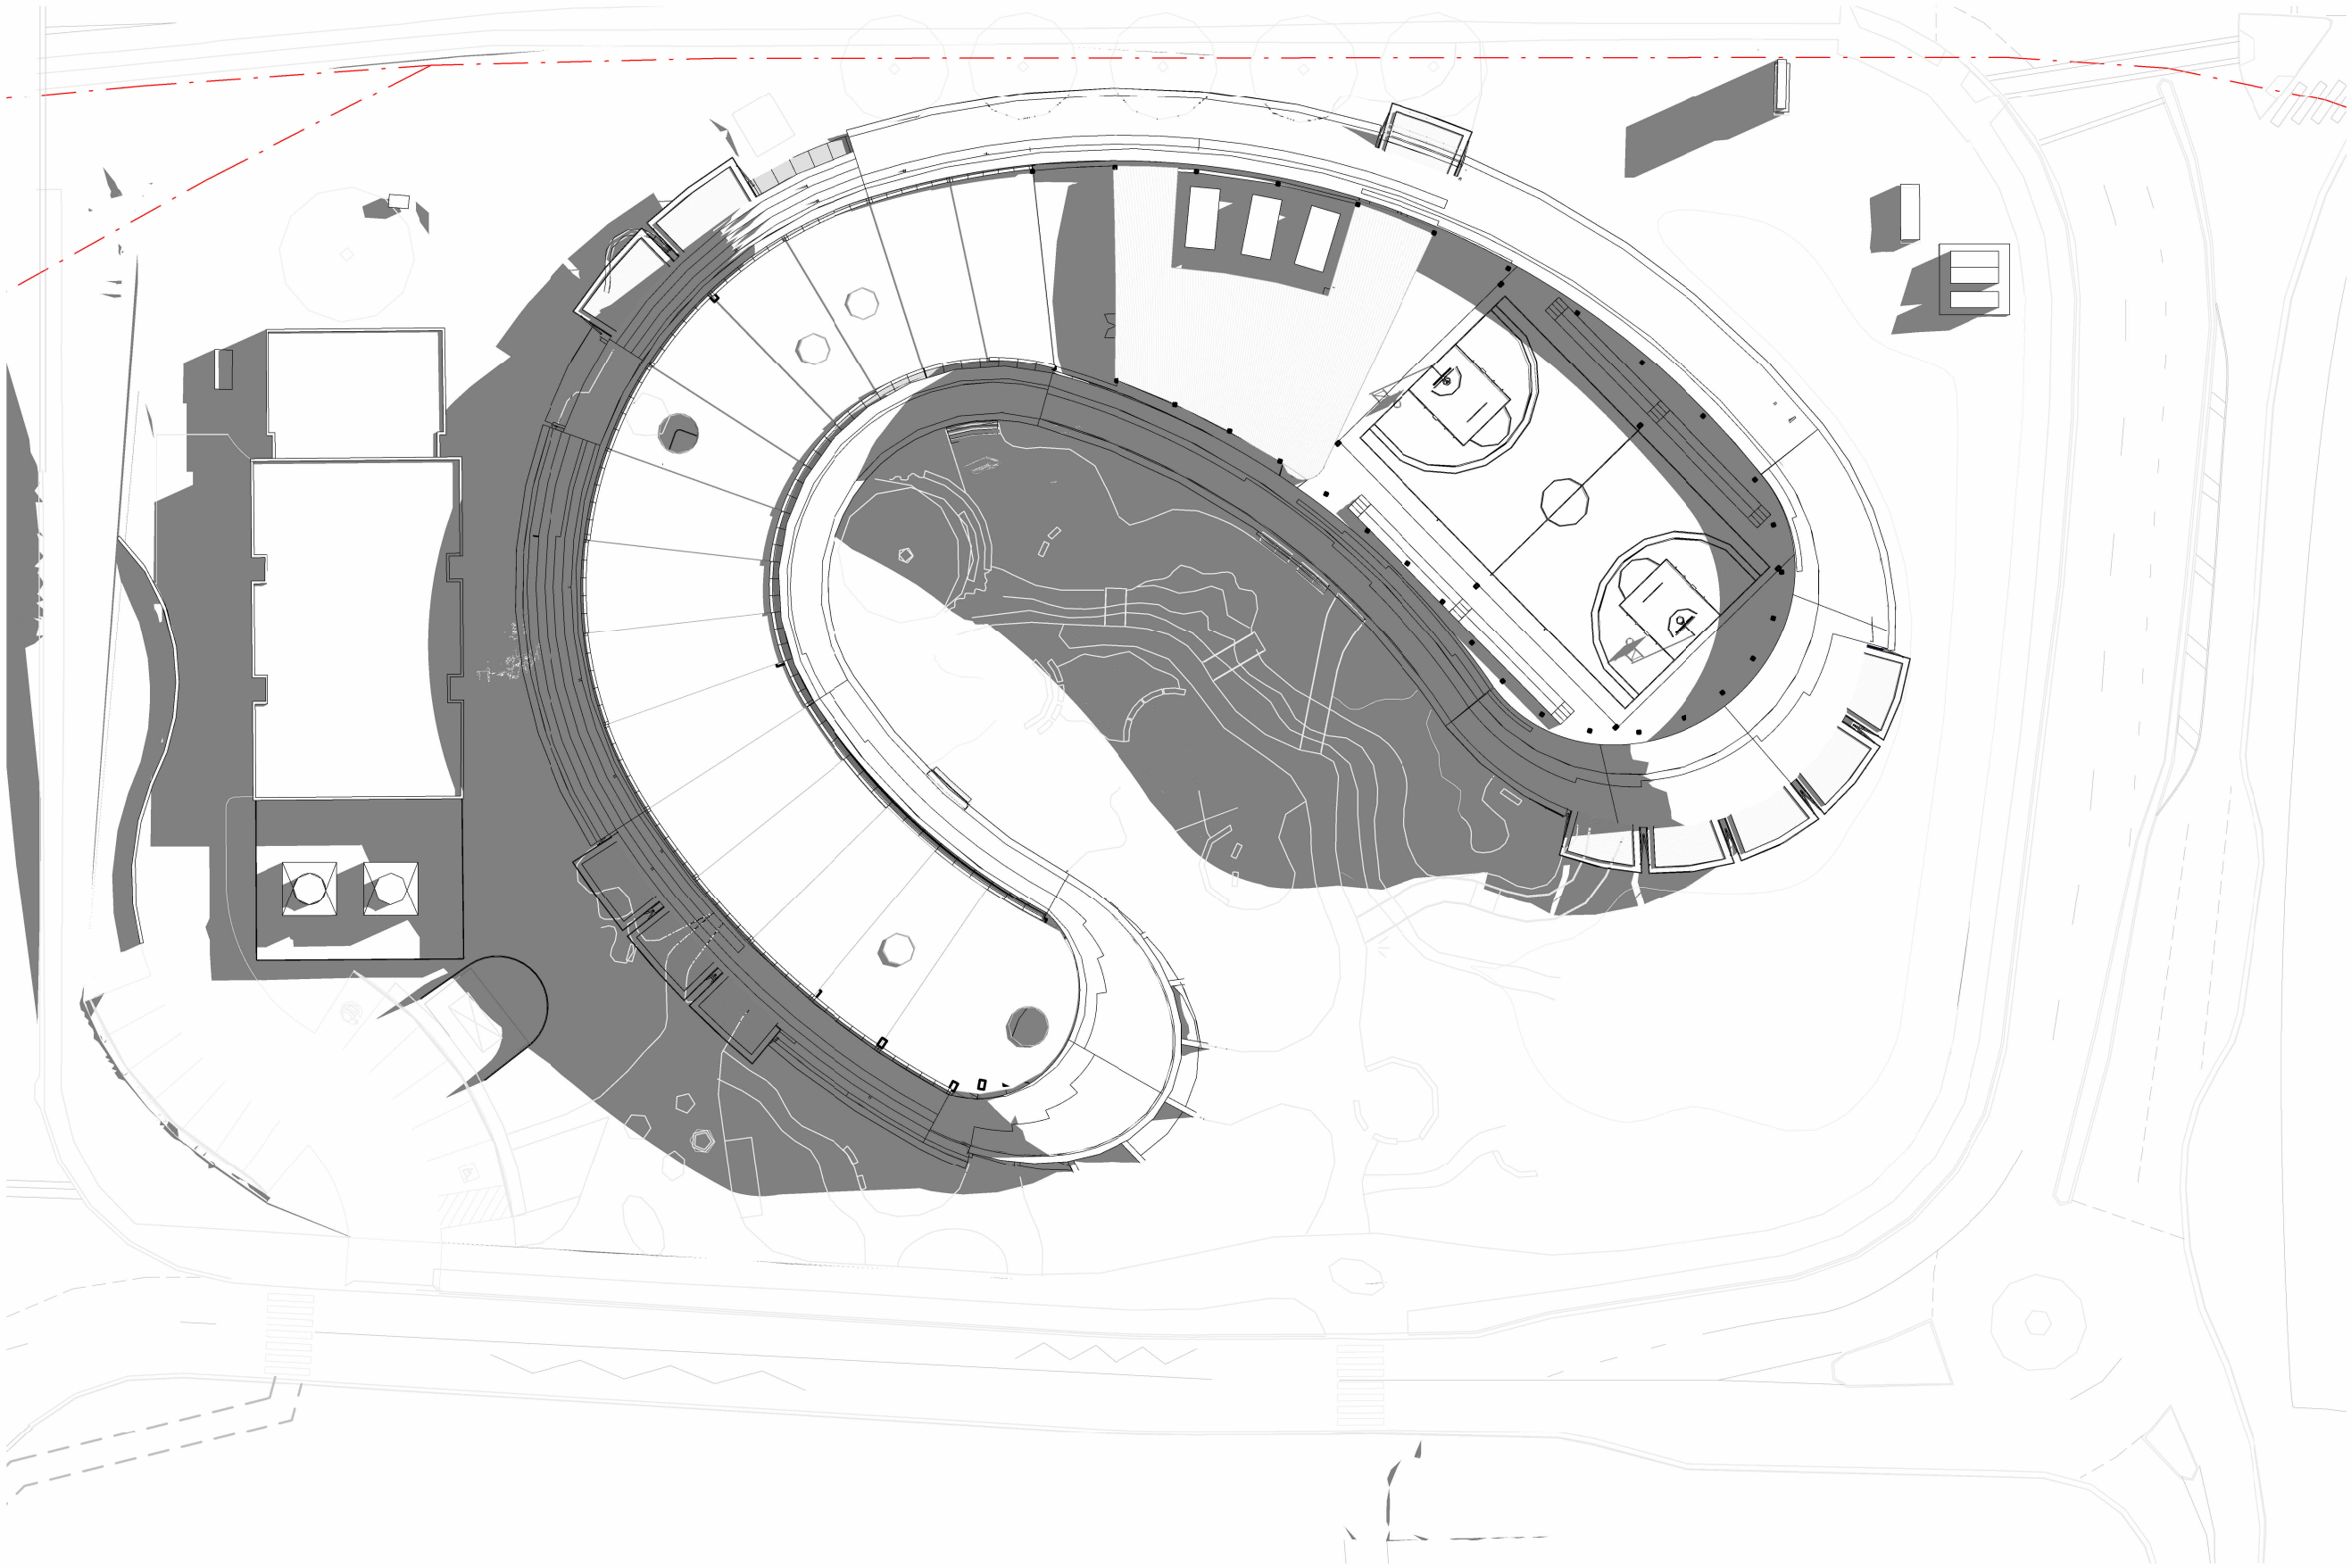


1 Autumn Equinox 9AM
1 : 500

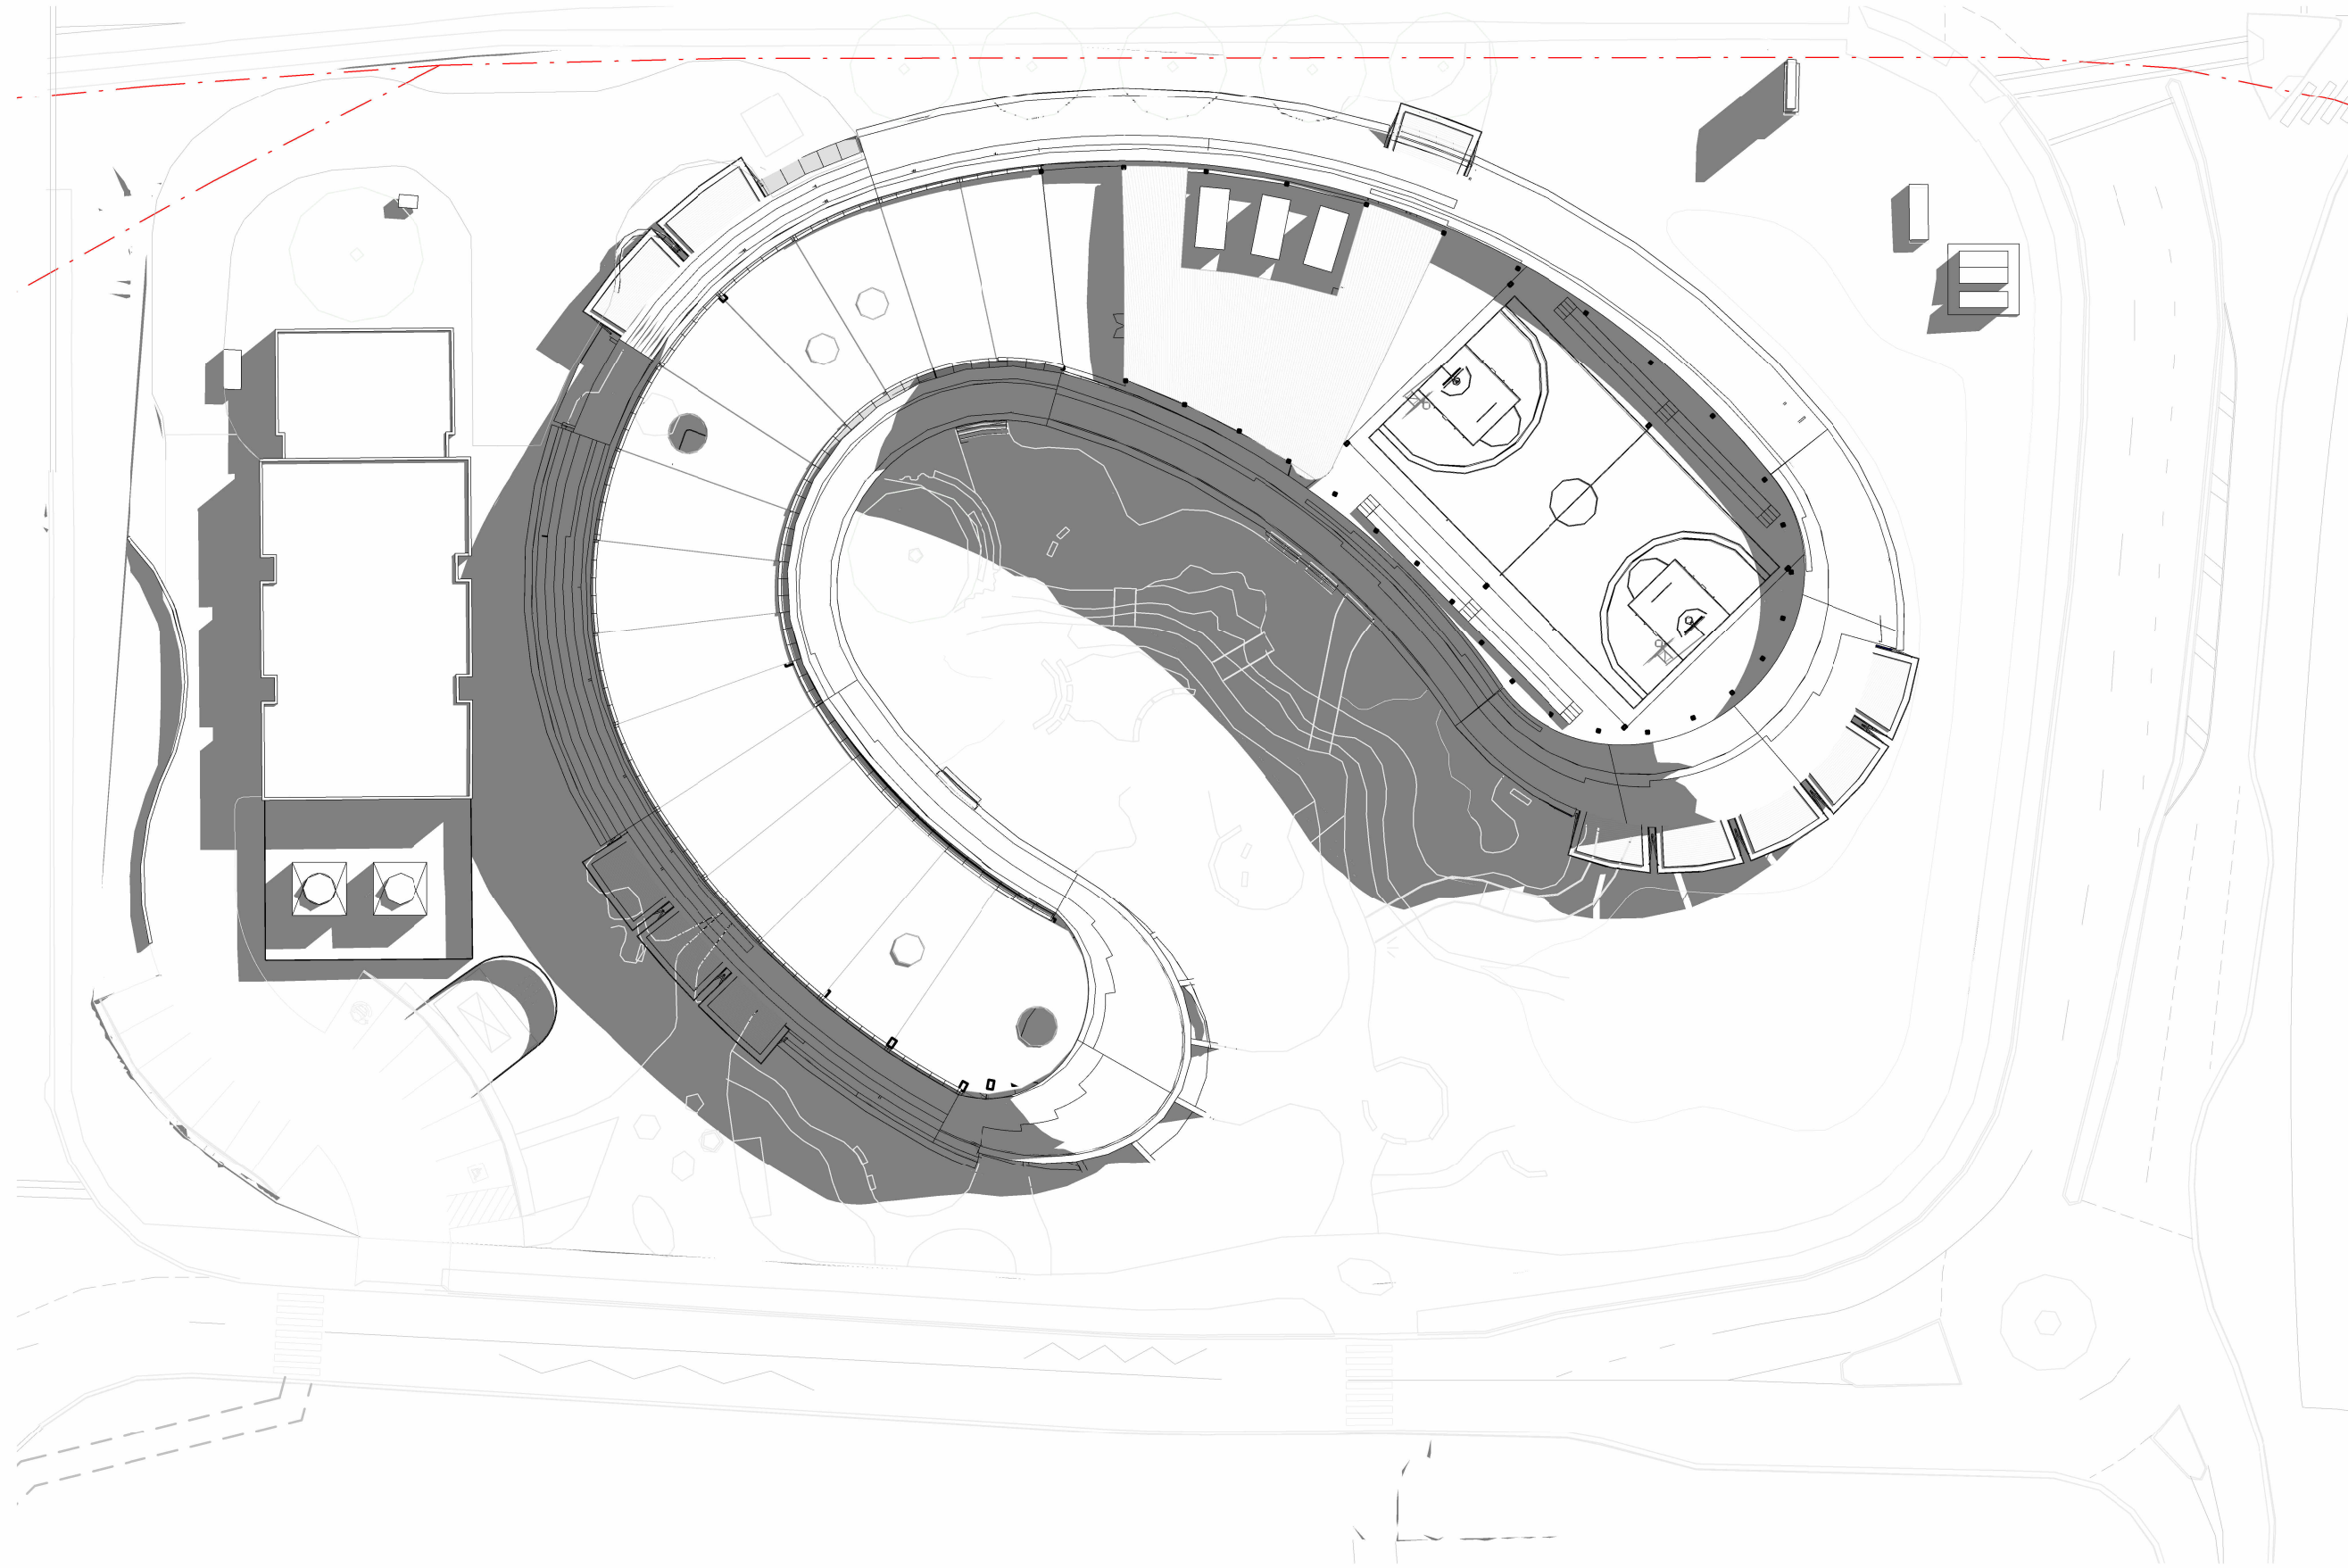

2 Autumn Equinox 10AM
1 : 500

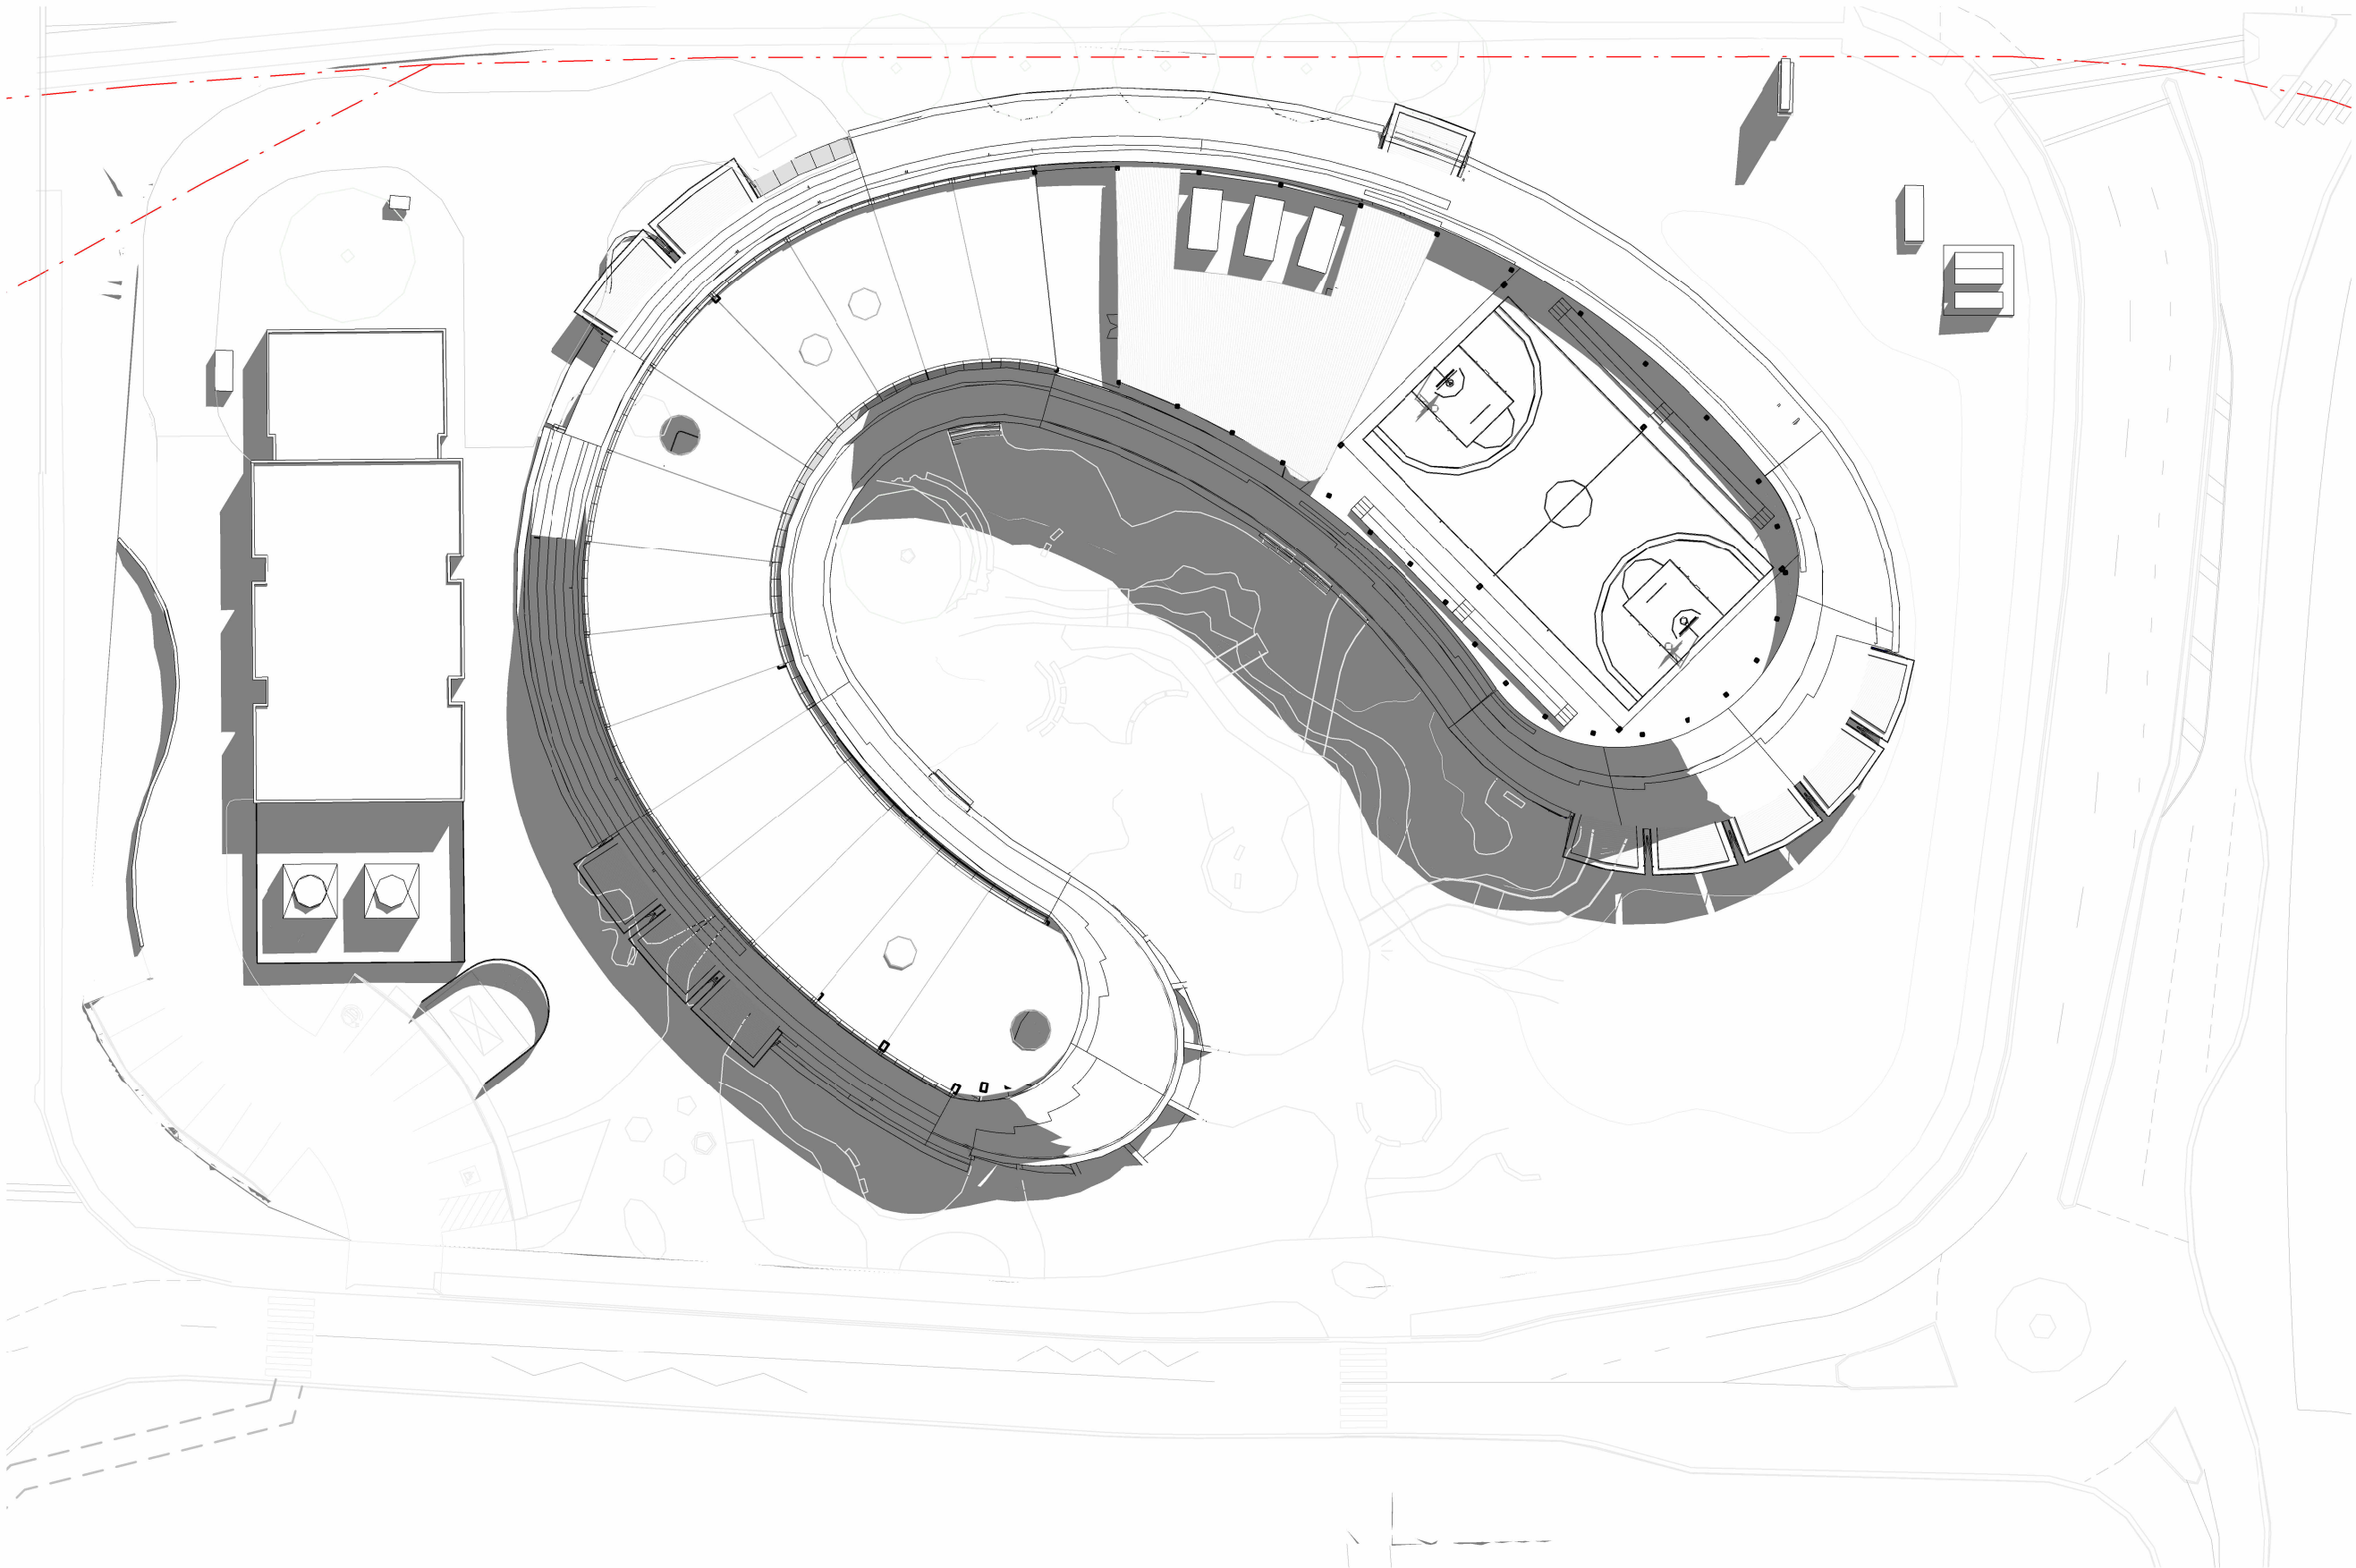

3 Autumn Equinox 11AM
1 : 500

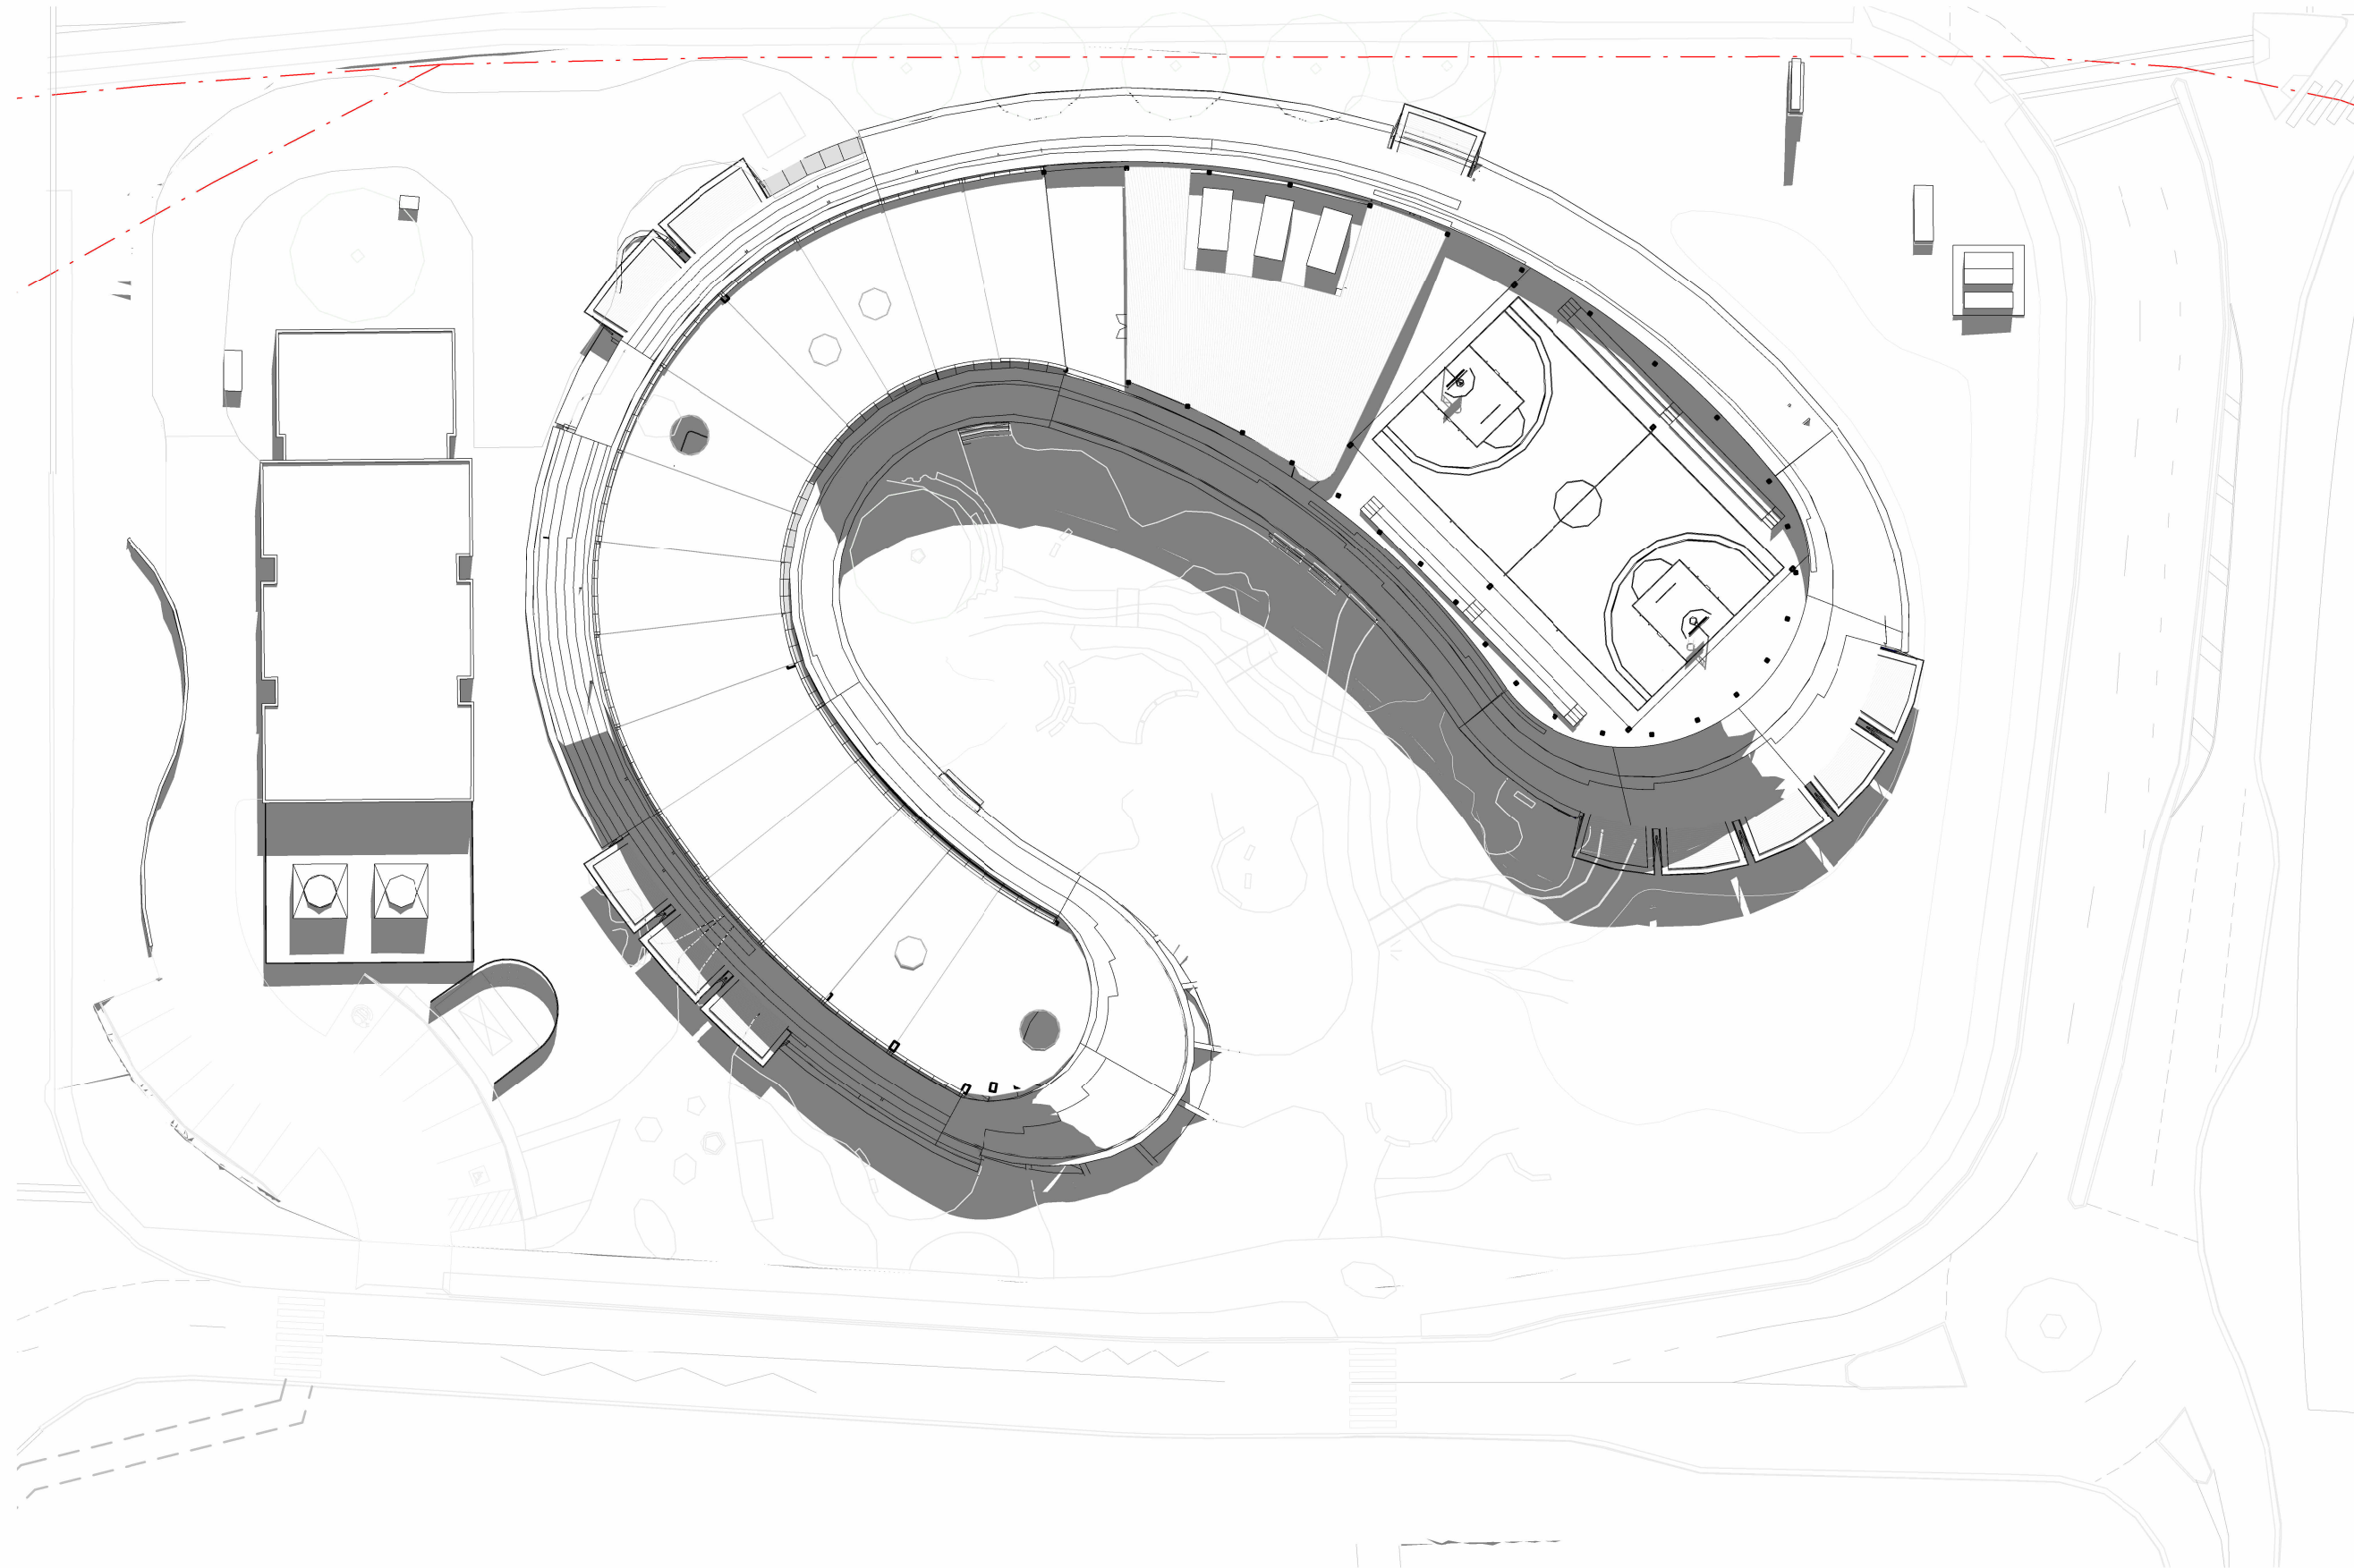

4 Autumn Equinox 12PM
1 : 500

GENERAL NOTES

THIS DRAWING SHOULD BE READ IN CONJUNCTION WITH ALL RELEVANT CONTRACTS, SPECIFICATIONS AND DRAWINGS.
COPYRIGHT OF THIS DRAWING IS VESTED IN THE ARCHITECTS.
DIMENSIONS ARE IN MILLIMETRES AND LEVELS ARE IN METRES.
DO NOT SCALE OFF DRAWINGS.
USE FIGURED DIMENSIONS ONLY. CHECK AND VERIFY ALL DIMENSIONS ON SITE PRIOR TO COMMENCING WORK.

Transfer of E-Data Terms and Conditions:
<https://www.cba.com.au/australian-architectural-association-conditions-of-sale.aspx>

REV	DATE	DESCRIPTION
1	July 2024	SSDA SUBMISSION
2	February 2025	SSDA SUBMISSION

CLIENT
WESTERN SYDNEY UNIVERSITY

PROJECT
INDIGENOUS CENTRE OF EXCELLENCE
DARUG NGURRA
171 VICTORIA RD,
RYDALMERE NSW 2116

DRAWING TITLE
SHADOW DIAGRAMS - 21 MARCH
AUTUMN EQUINOX

CHECKED
SW

APPROVED
TS

1

SCALE

1 : 500

@A1

0 2.5 5 10 15 25m

STATUS

SSDA

PROJECT #


23-032

DRAWING NUMBER

DA 10-105

REVISION

2

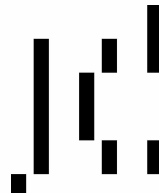


Jackson
Clements
Burrows


COPYRIGHT
Jackson Clements Burrows
Pty Ltd Architects




345 SWAN STREET RICHMOND Vic 3121
T +613 9654 6227 jcba.com.au

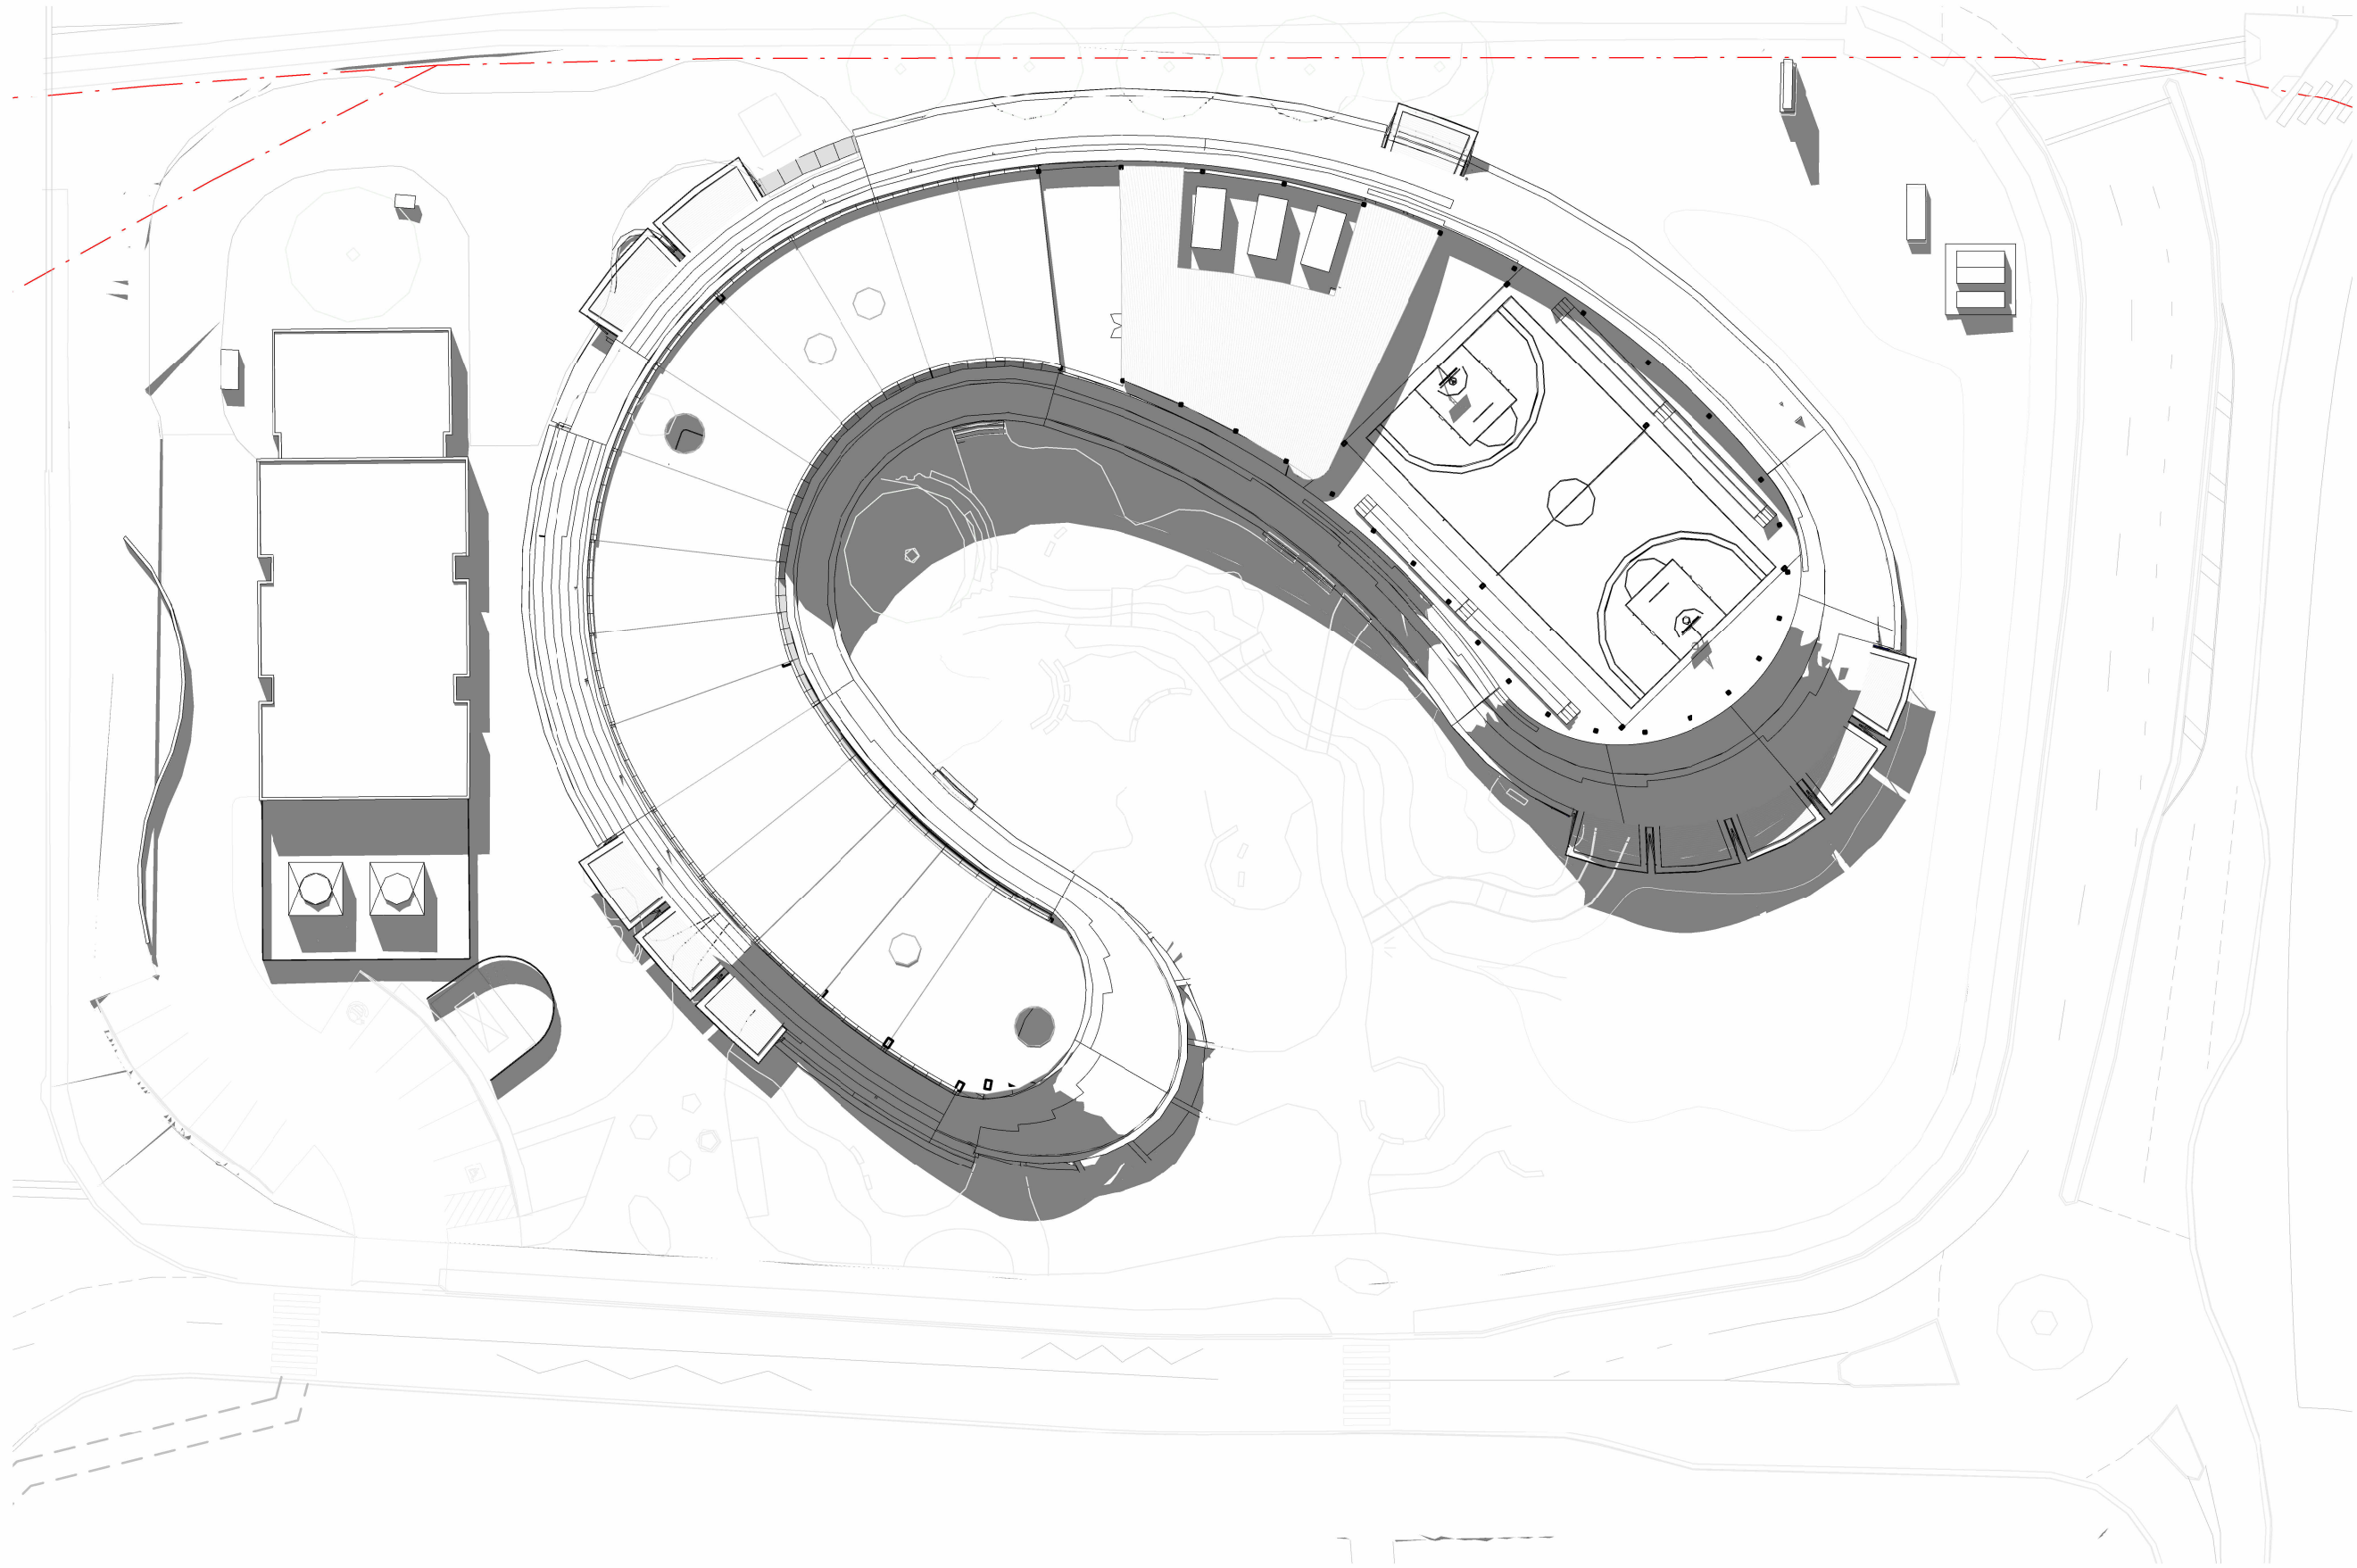

1 Autumn Equinox 1PM
1 : 500

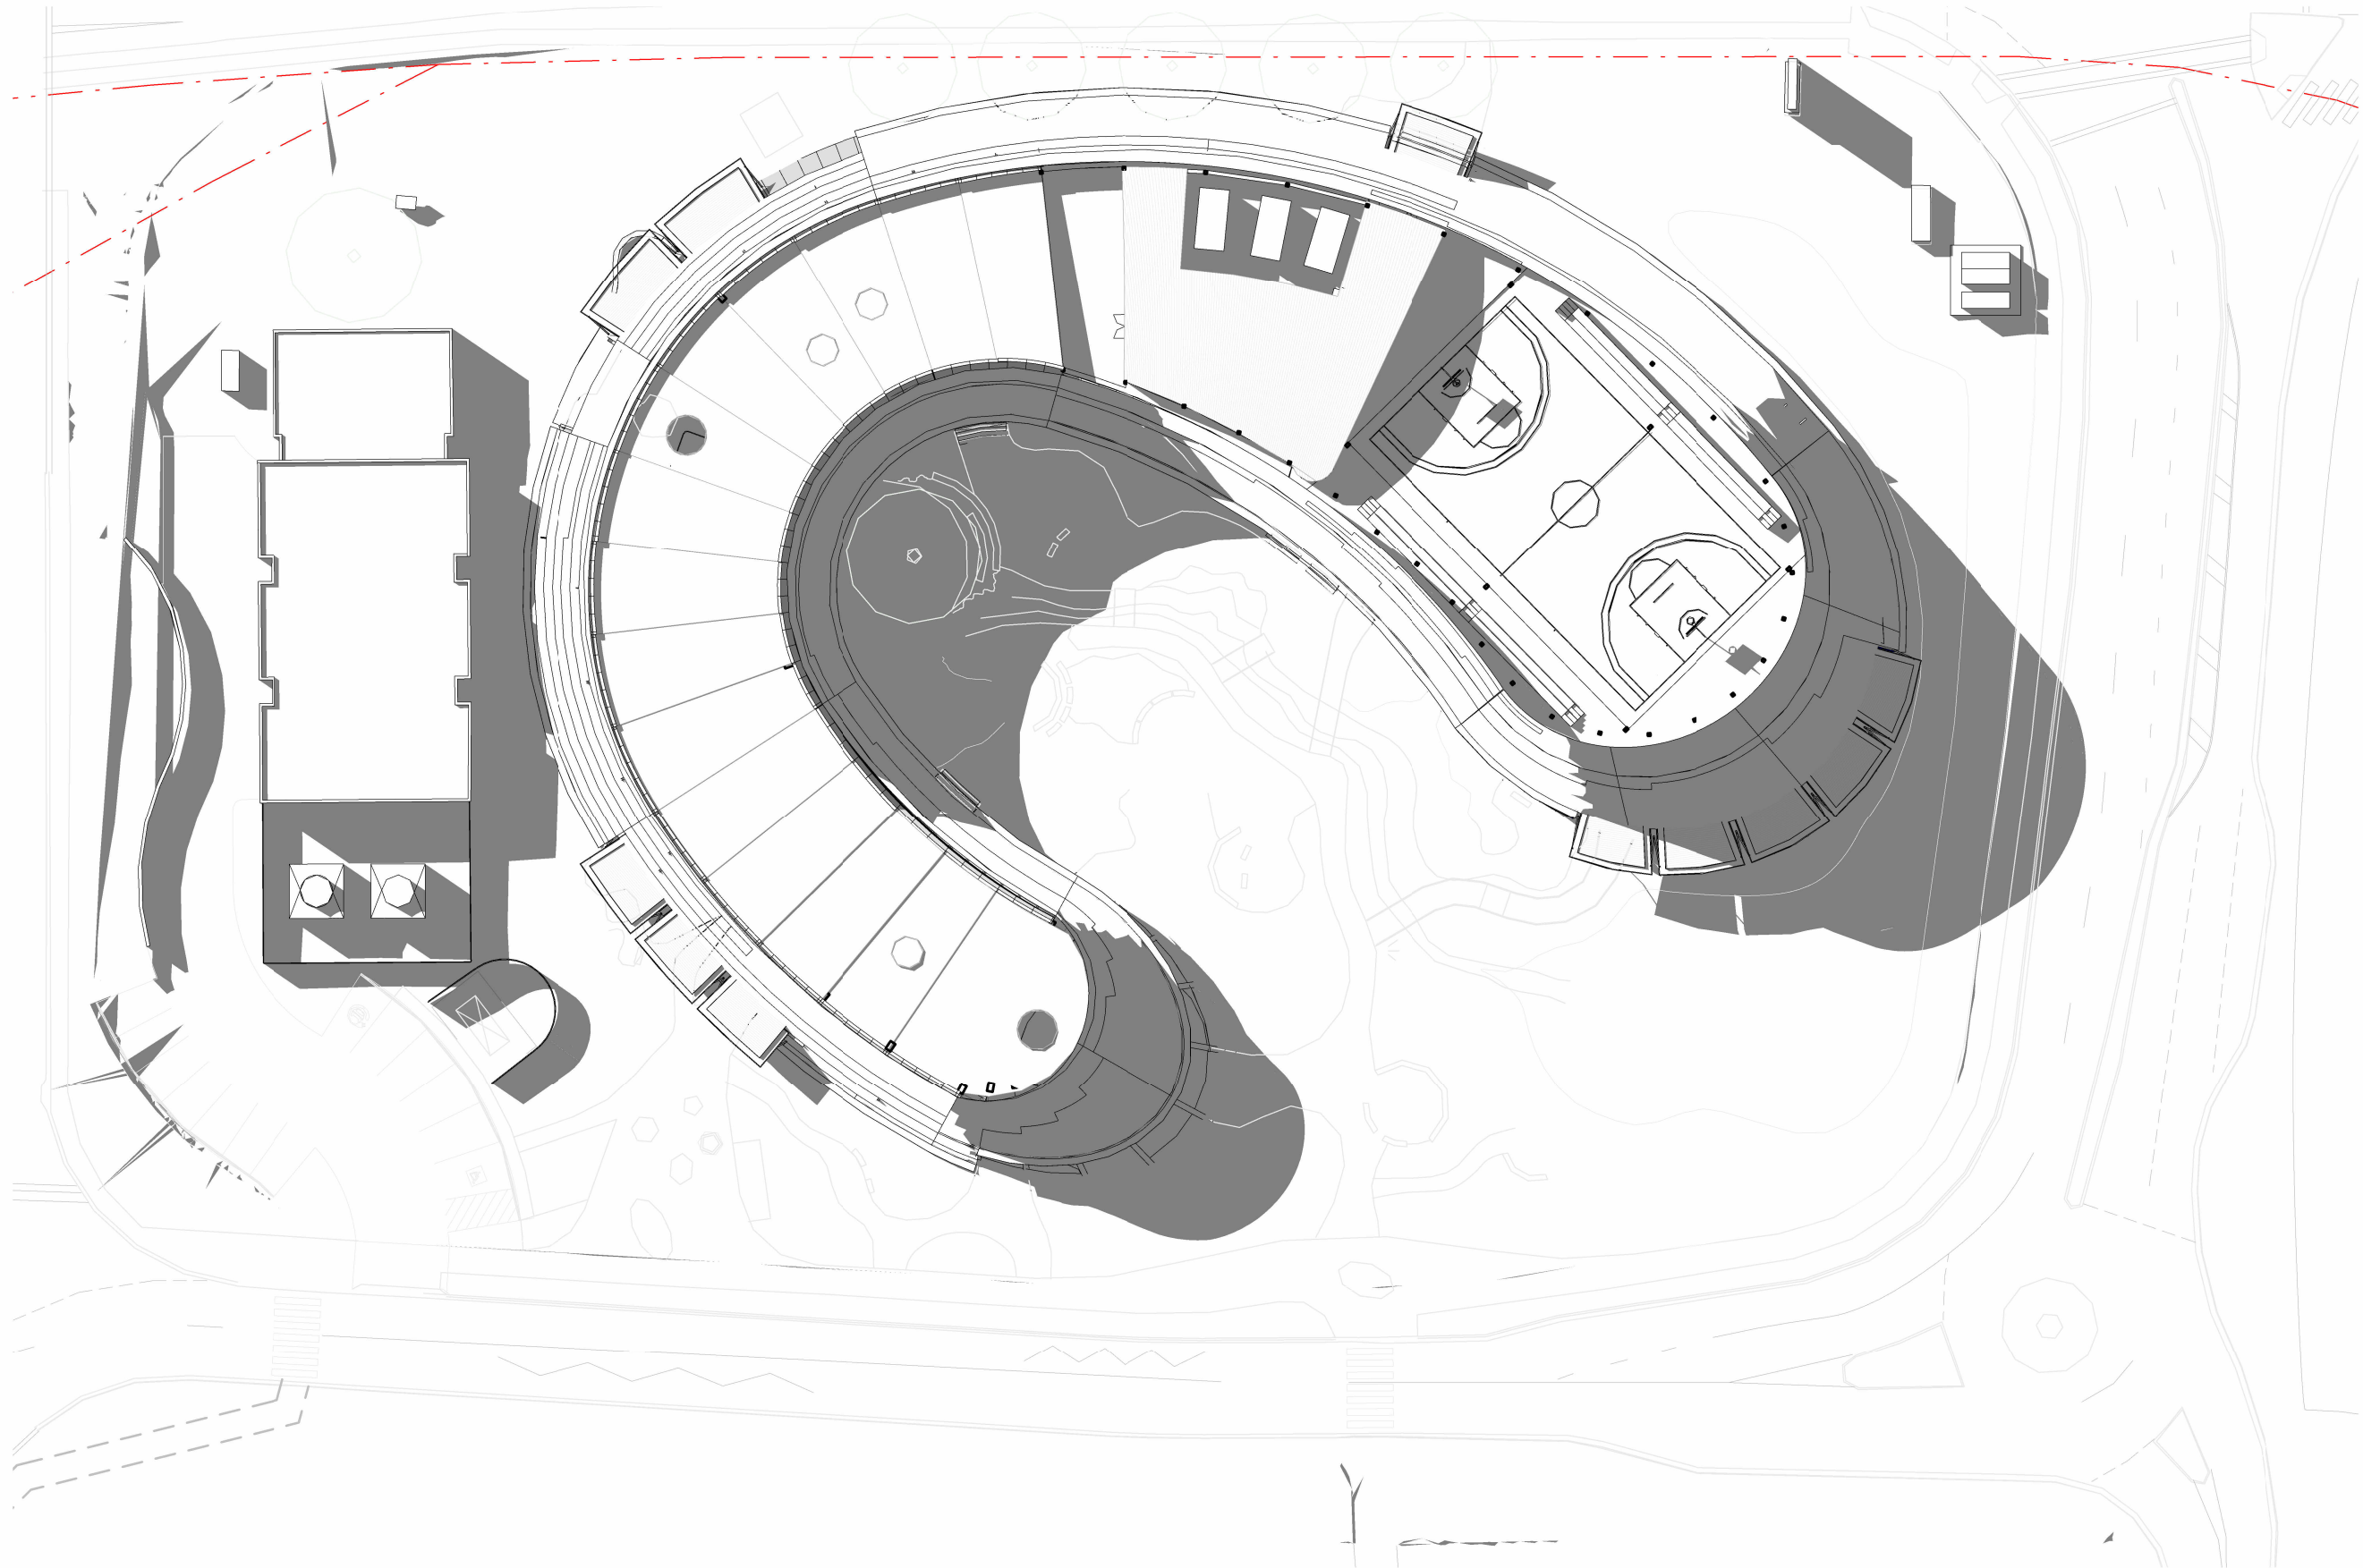

3 Autumn Equinox 3PM
1 : 500

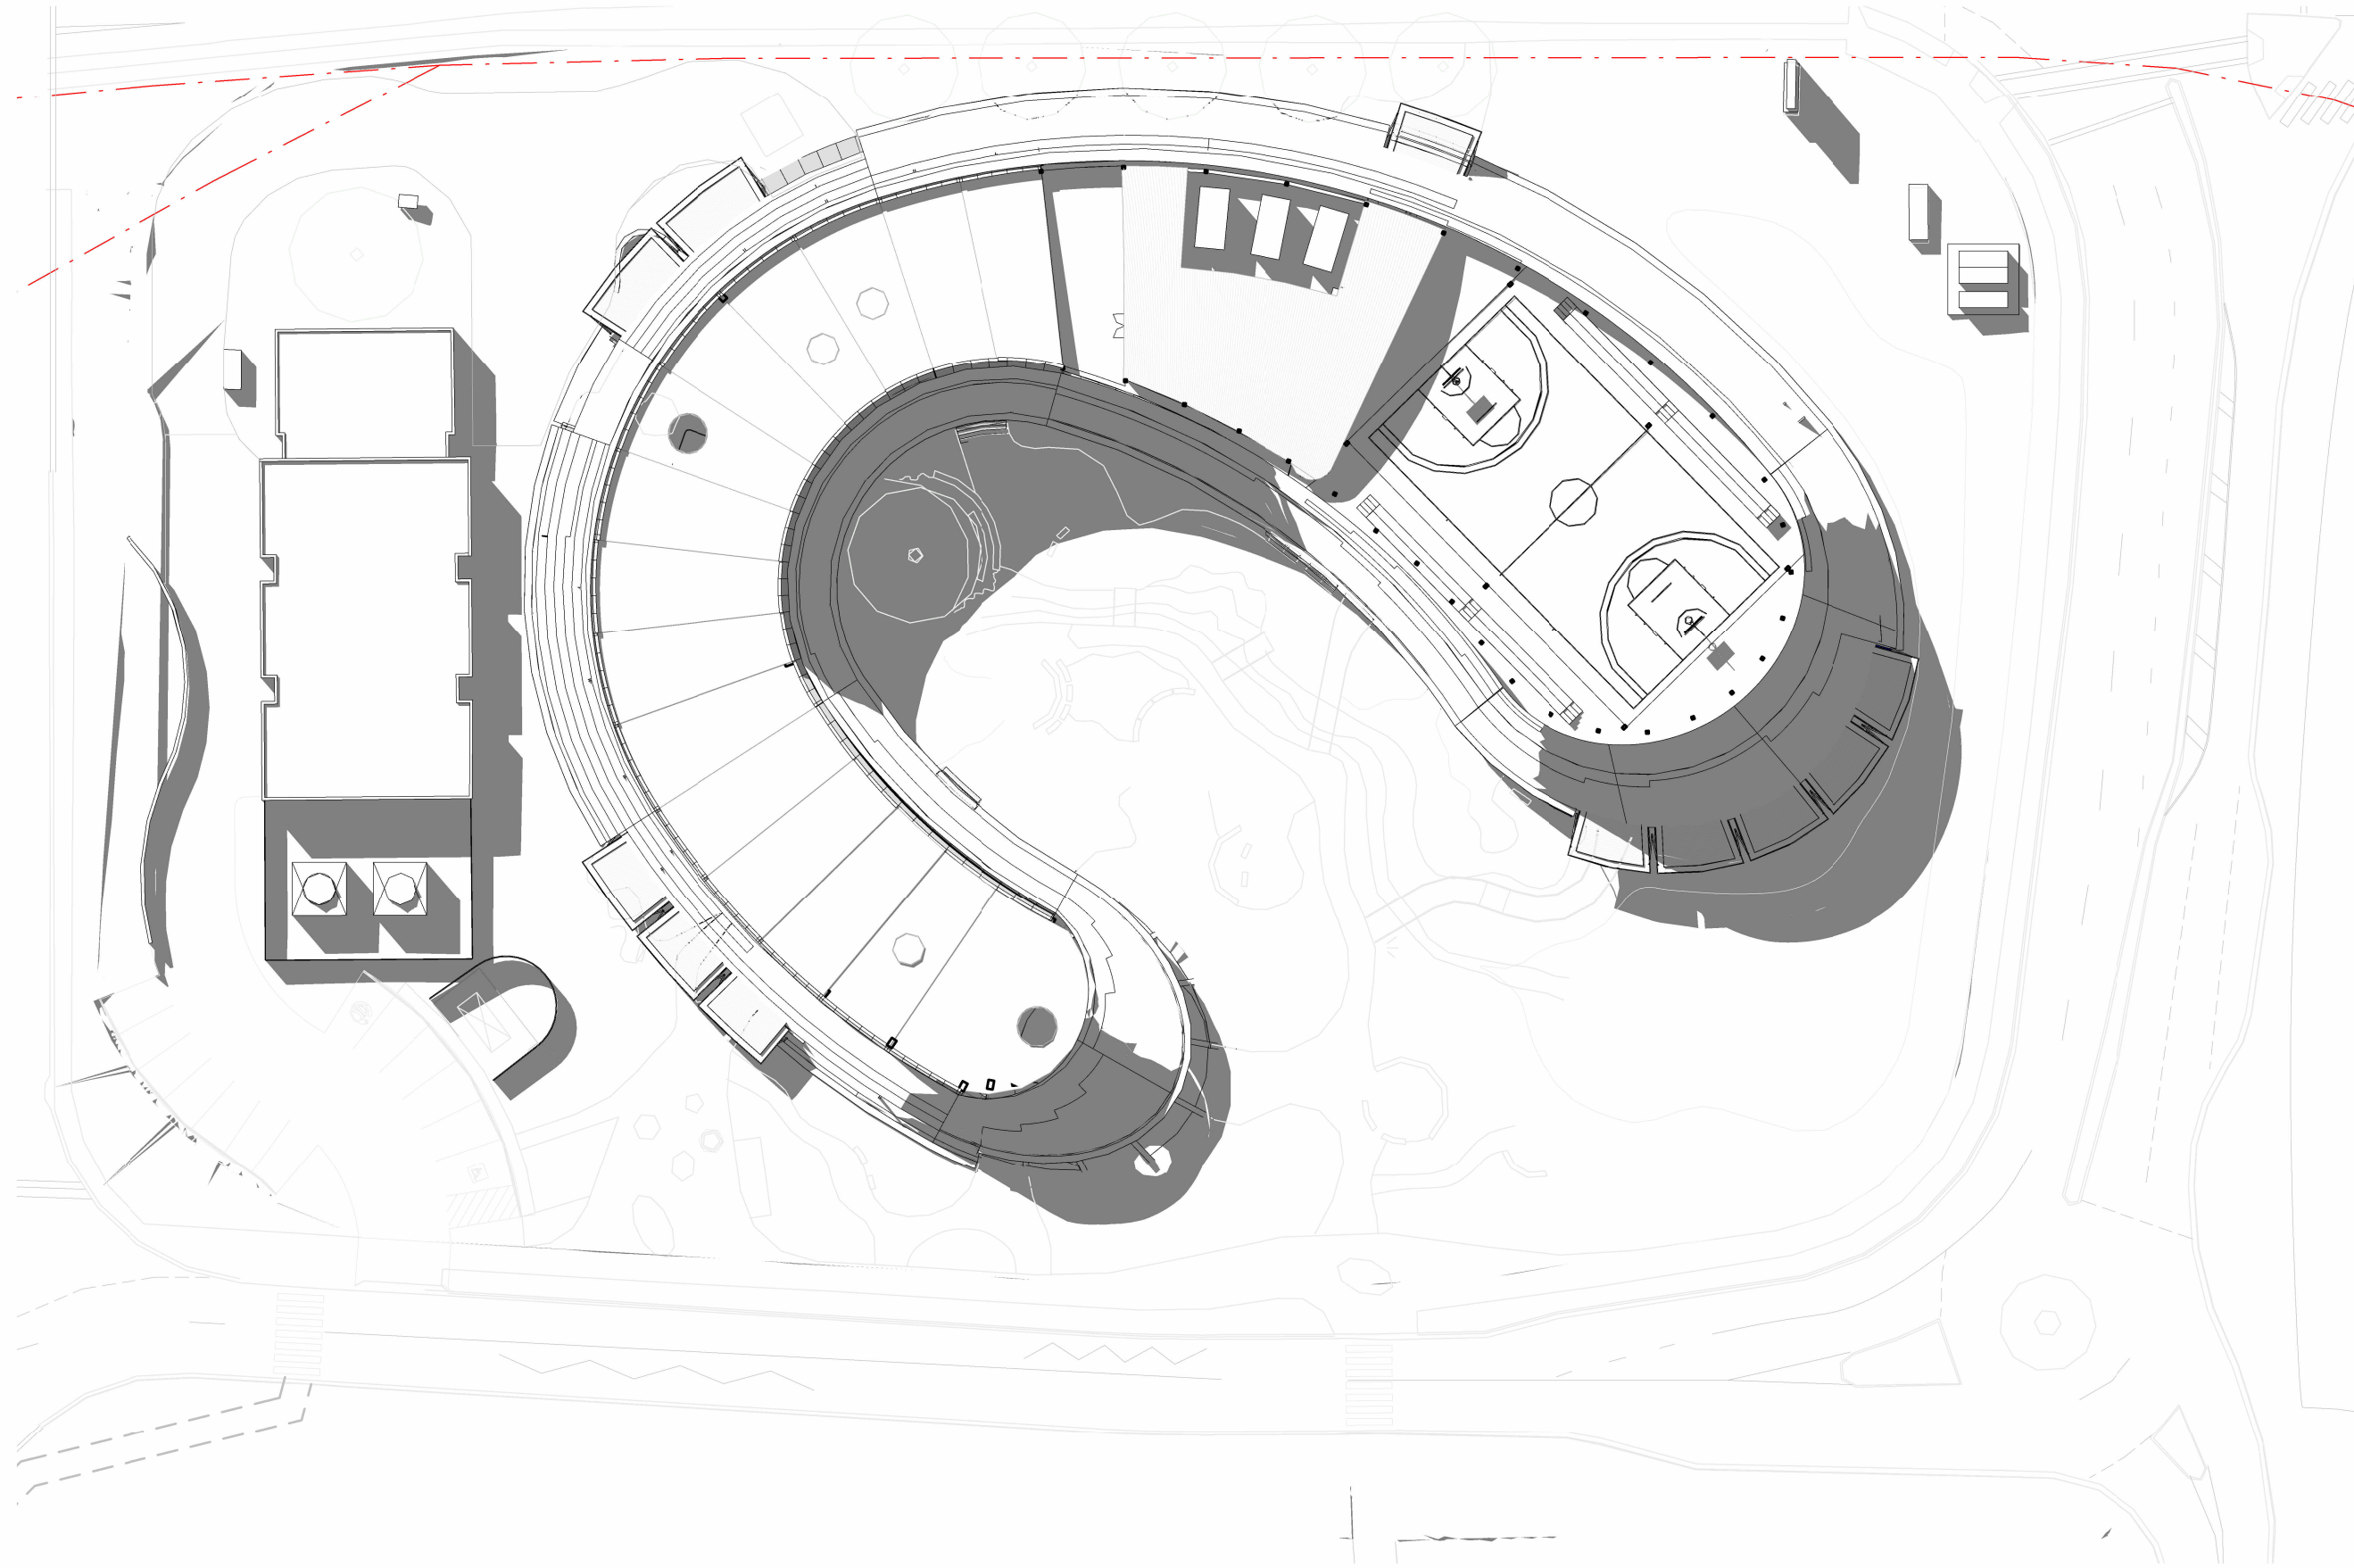

2 Autumn Equinox 2PM
1 : 500

GENERAL NOTES
THIS DRAWING SHOULD BE READ IN CONJUNCTION WITH ALL RELEVANT CONTRACTS, SPECIFICATIONS AND DRAWINGS.
COPYRIGHT OF THIS DRAWING IS VESTED IN THE ARCHITECTS.
DIMENSIONS ARE IN MILLIMETRES AND LEVELS ARE IN METRES.
DO NOT SCALE OFF DRAWINGS.
USE FIGURED DIMENSIONS ONLY. CHECK AND VERIFY ALL DIMENSIONS ON SITE PRIOR TO COMMENCING WORK.

Transfer of E-Data Terms and Conditions:
<https://www.cba.com.au/australian-architectural-association-conditions-of-sale.aspx>

REV	DATE	DESCRIPTION
1	July 2024	SSDA SUBMISSION
2	February 2025	SSDA SUBMISSION

CLIENT
WESTERN SYDNEY UNIVERSITY

PROJECT
INDIGENOUS CENTRE OF EXCELLENCE
DARUG NGURRA
171 VICTORIA RD,
RYDALMERE NSW 2116

DRAWING TITLE
SHADOW DIAGRAMS - 21 MARCH
AUTUMN EQUINOX

CHECKED
SW

APPROVED
TS



SCALE
1 : 500
@A1

0 2.5 5 10 15 25m

STATUS
SSDA

PROJECT #
23-032

DRAWING NUMBER
DA 10-106


REVISION
2

Jackson
Clements
Burrows


COPYRIGHT
Jackson Clements Burrows
Pty Ltd Architects

psa


345 SWAN STREET RICHMOND Vic 3121
T +613 9654 6227 jcba.com.au

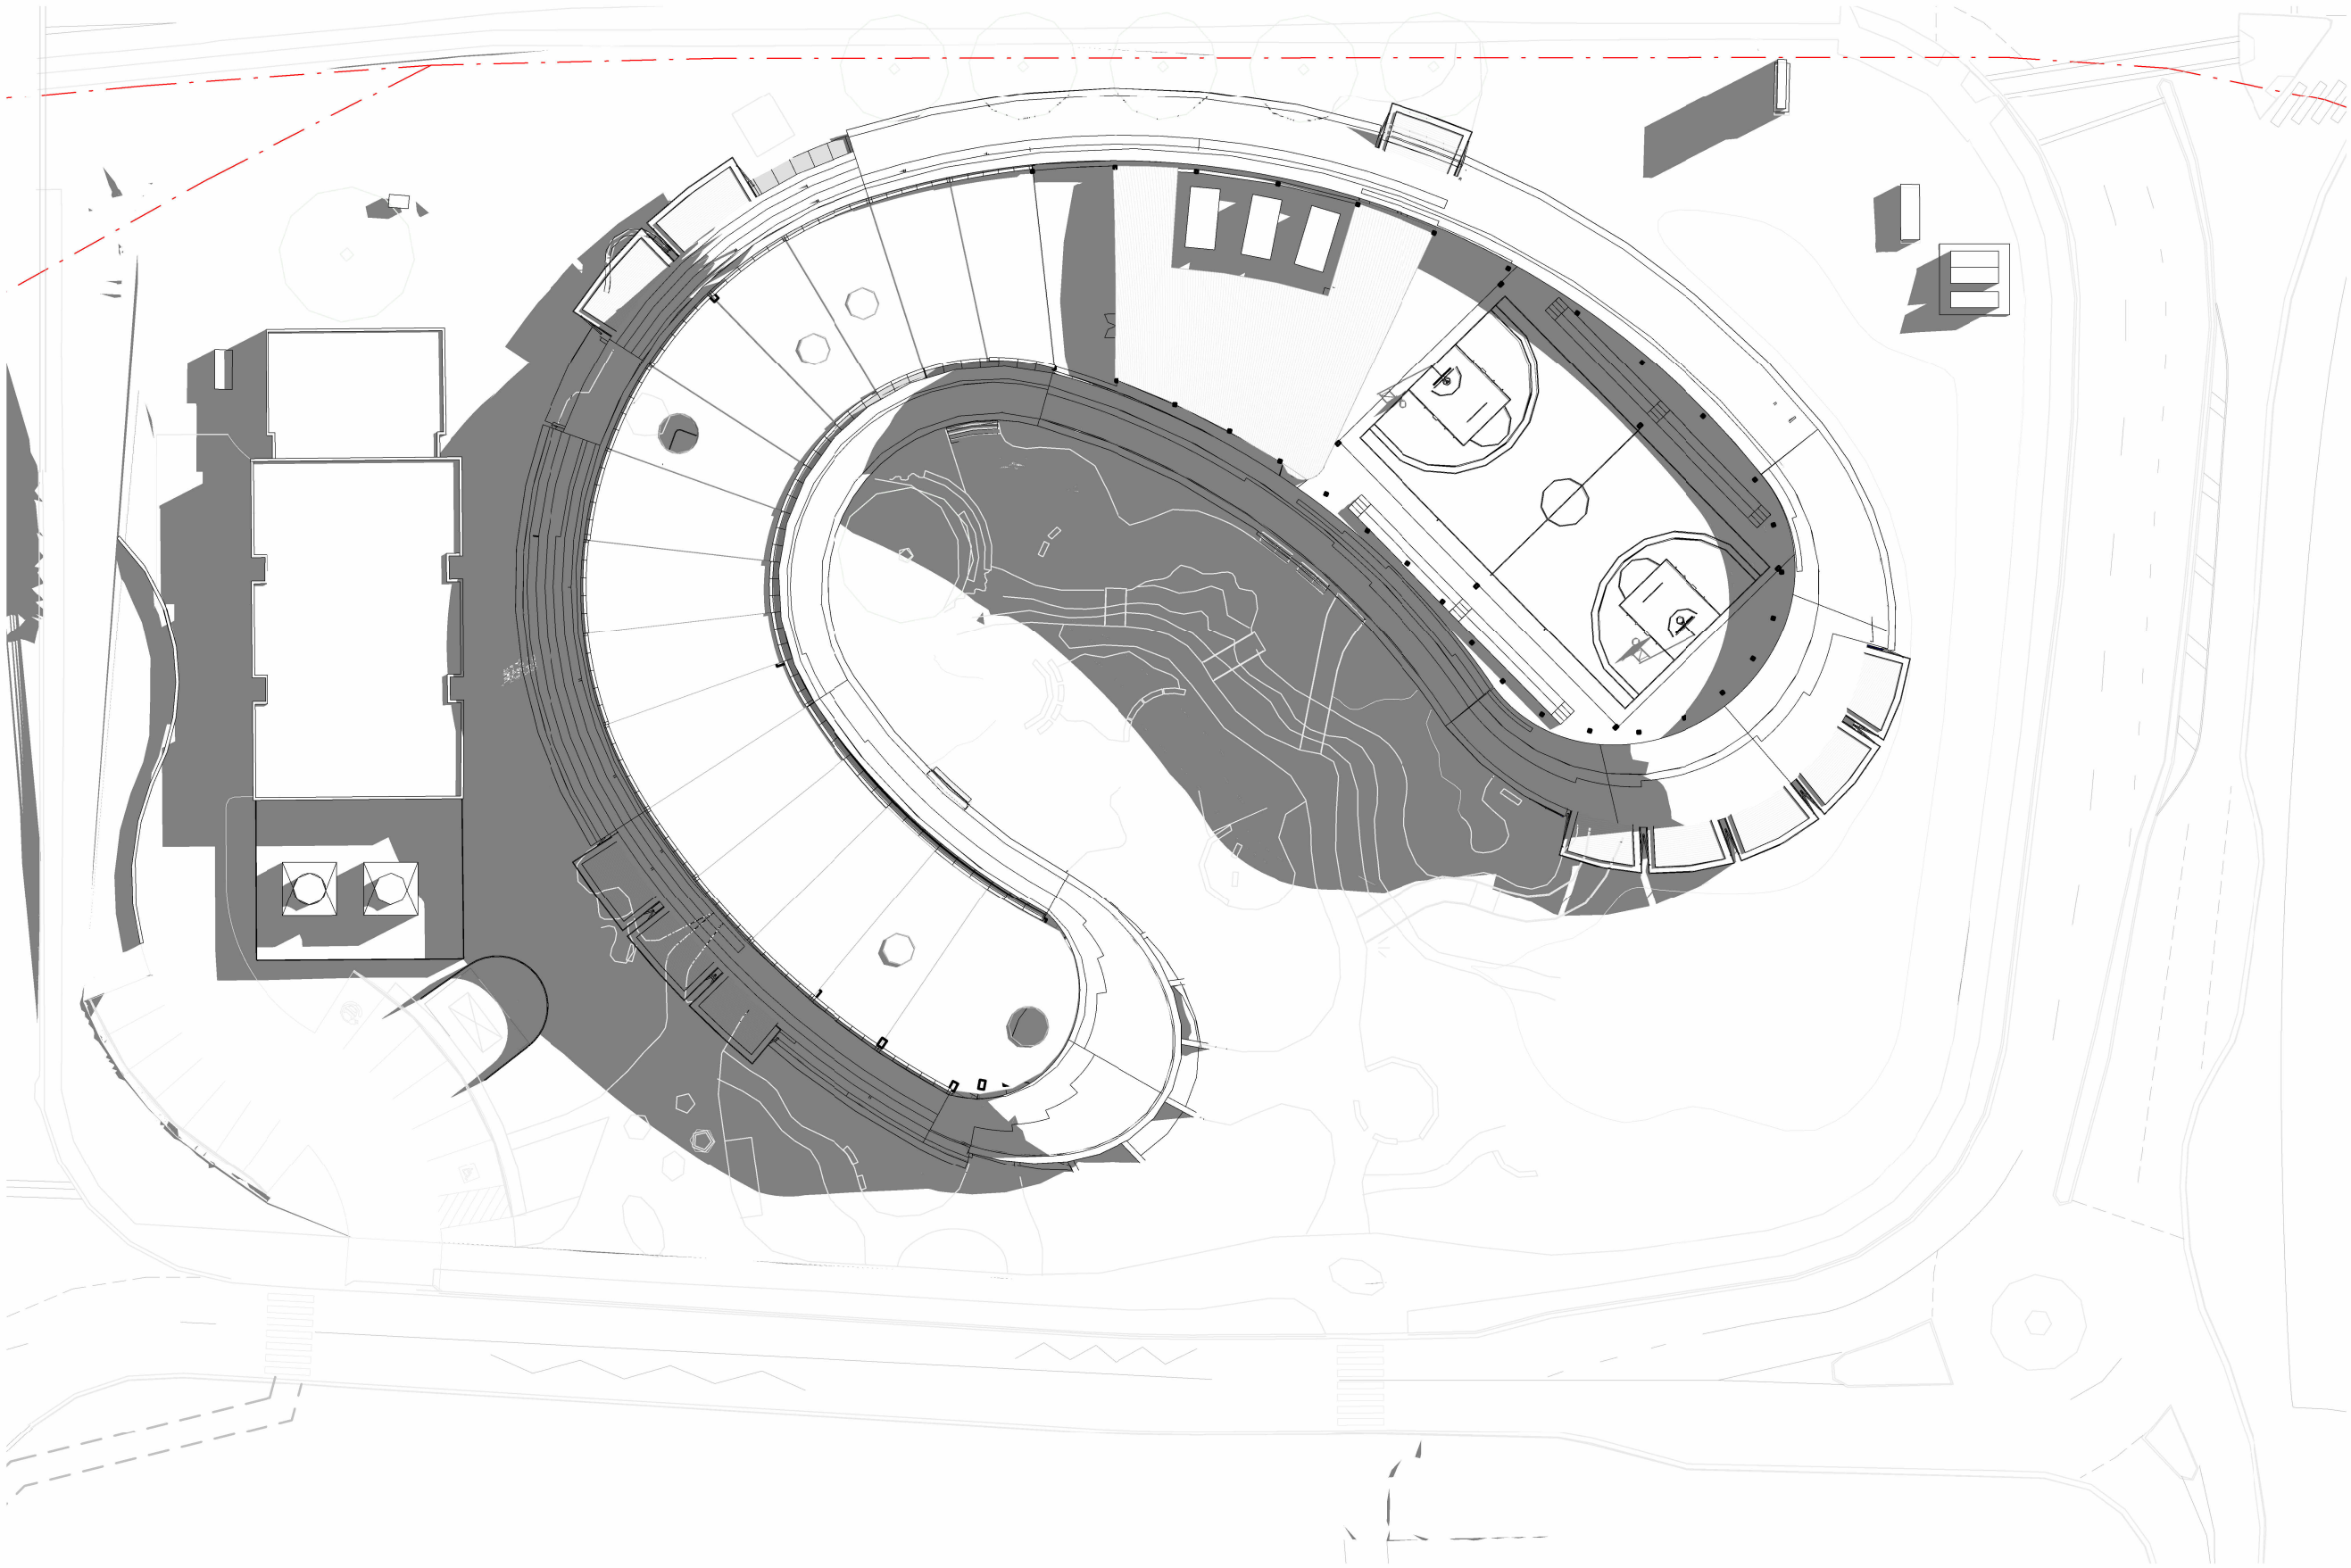


1 Spring Equinox 9AM
1 : 500

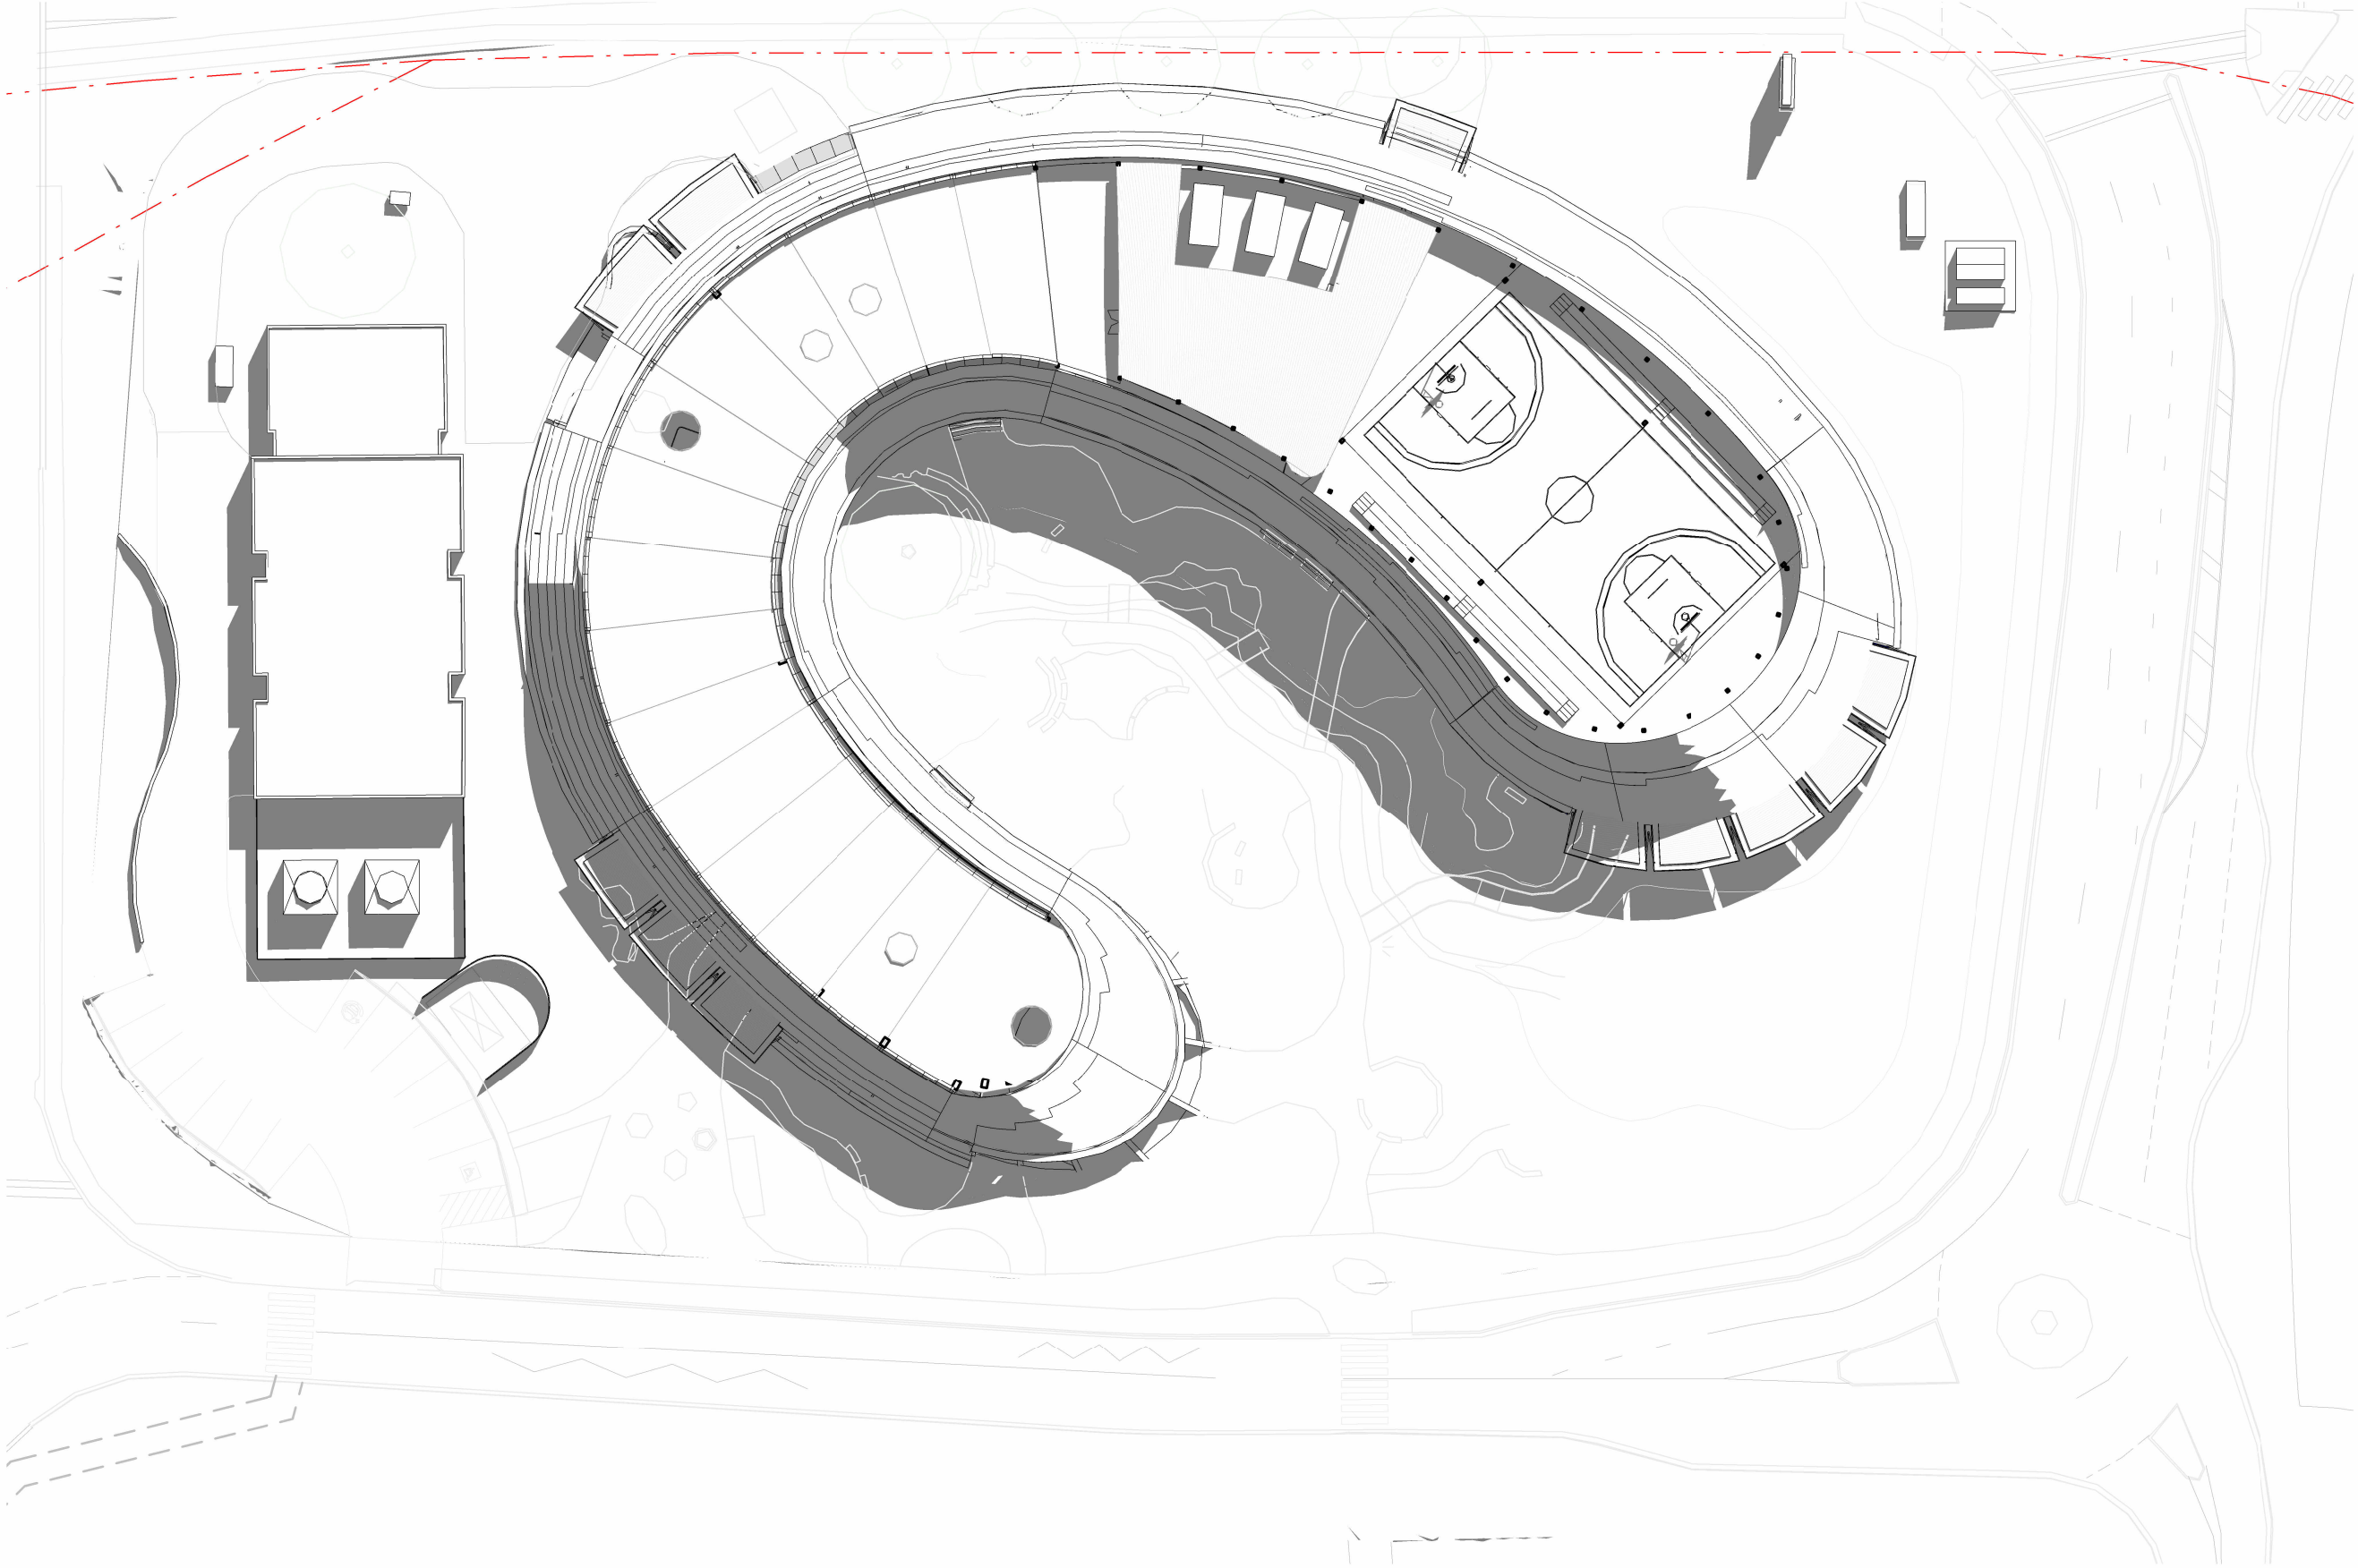

3 Spring Equinox 11AM
1 : 500

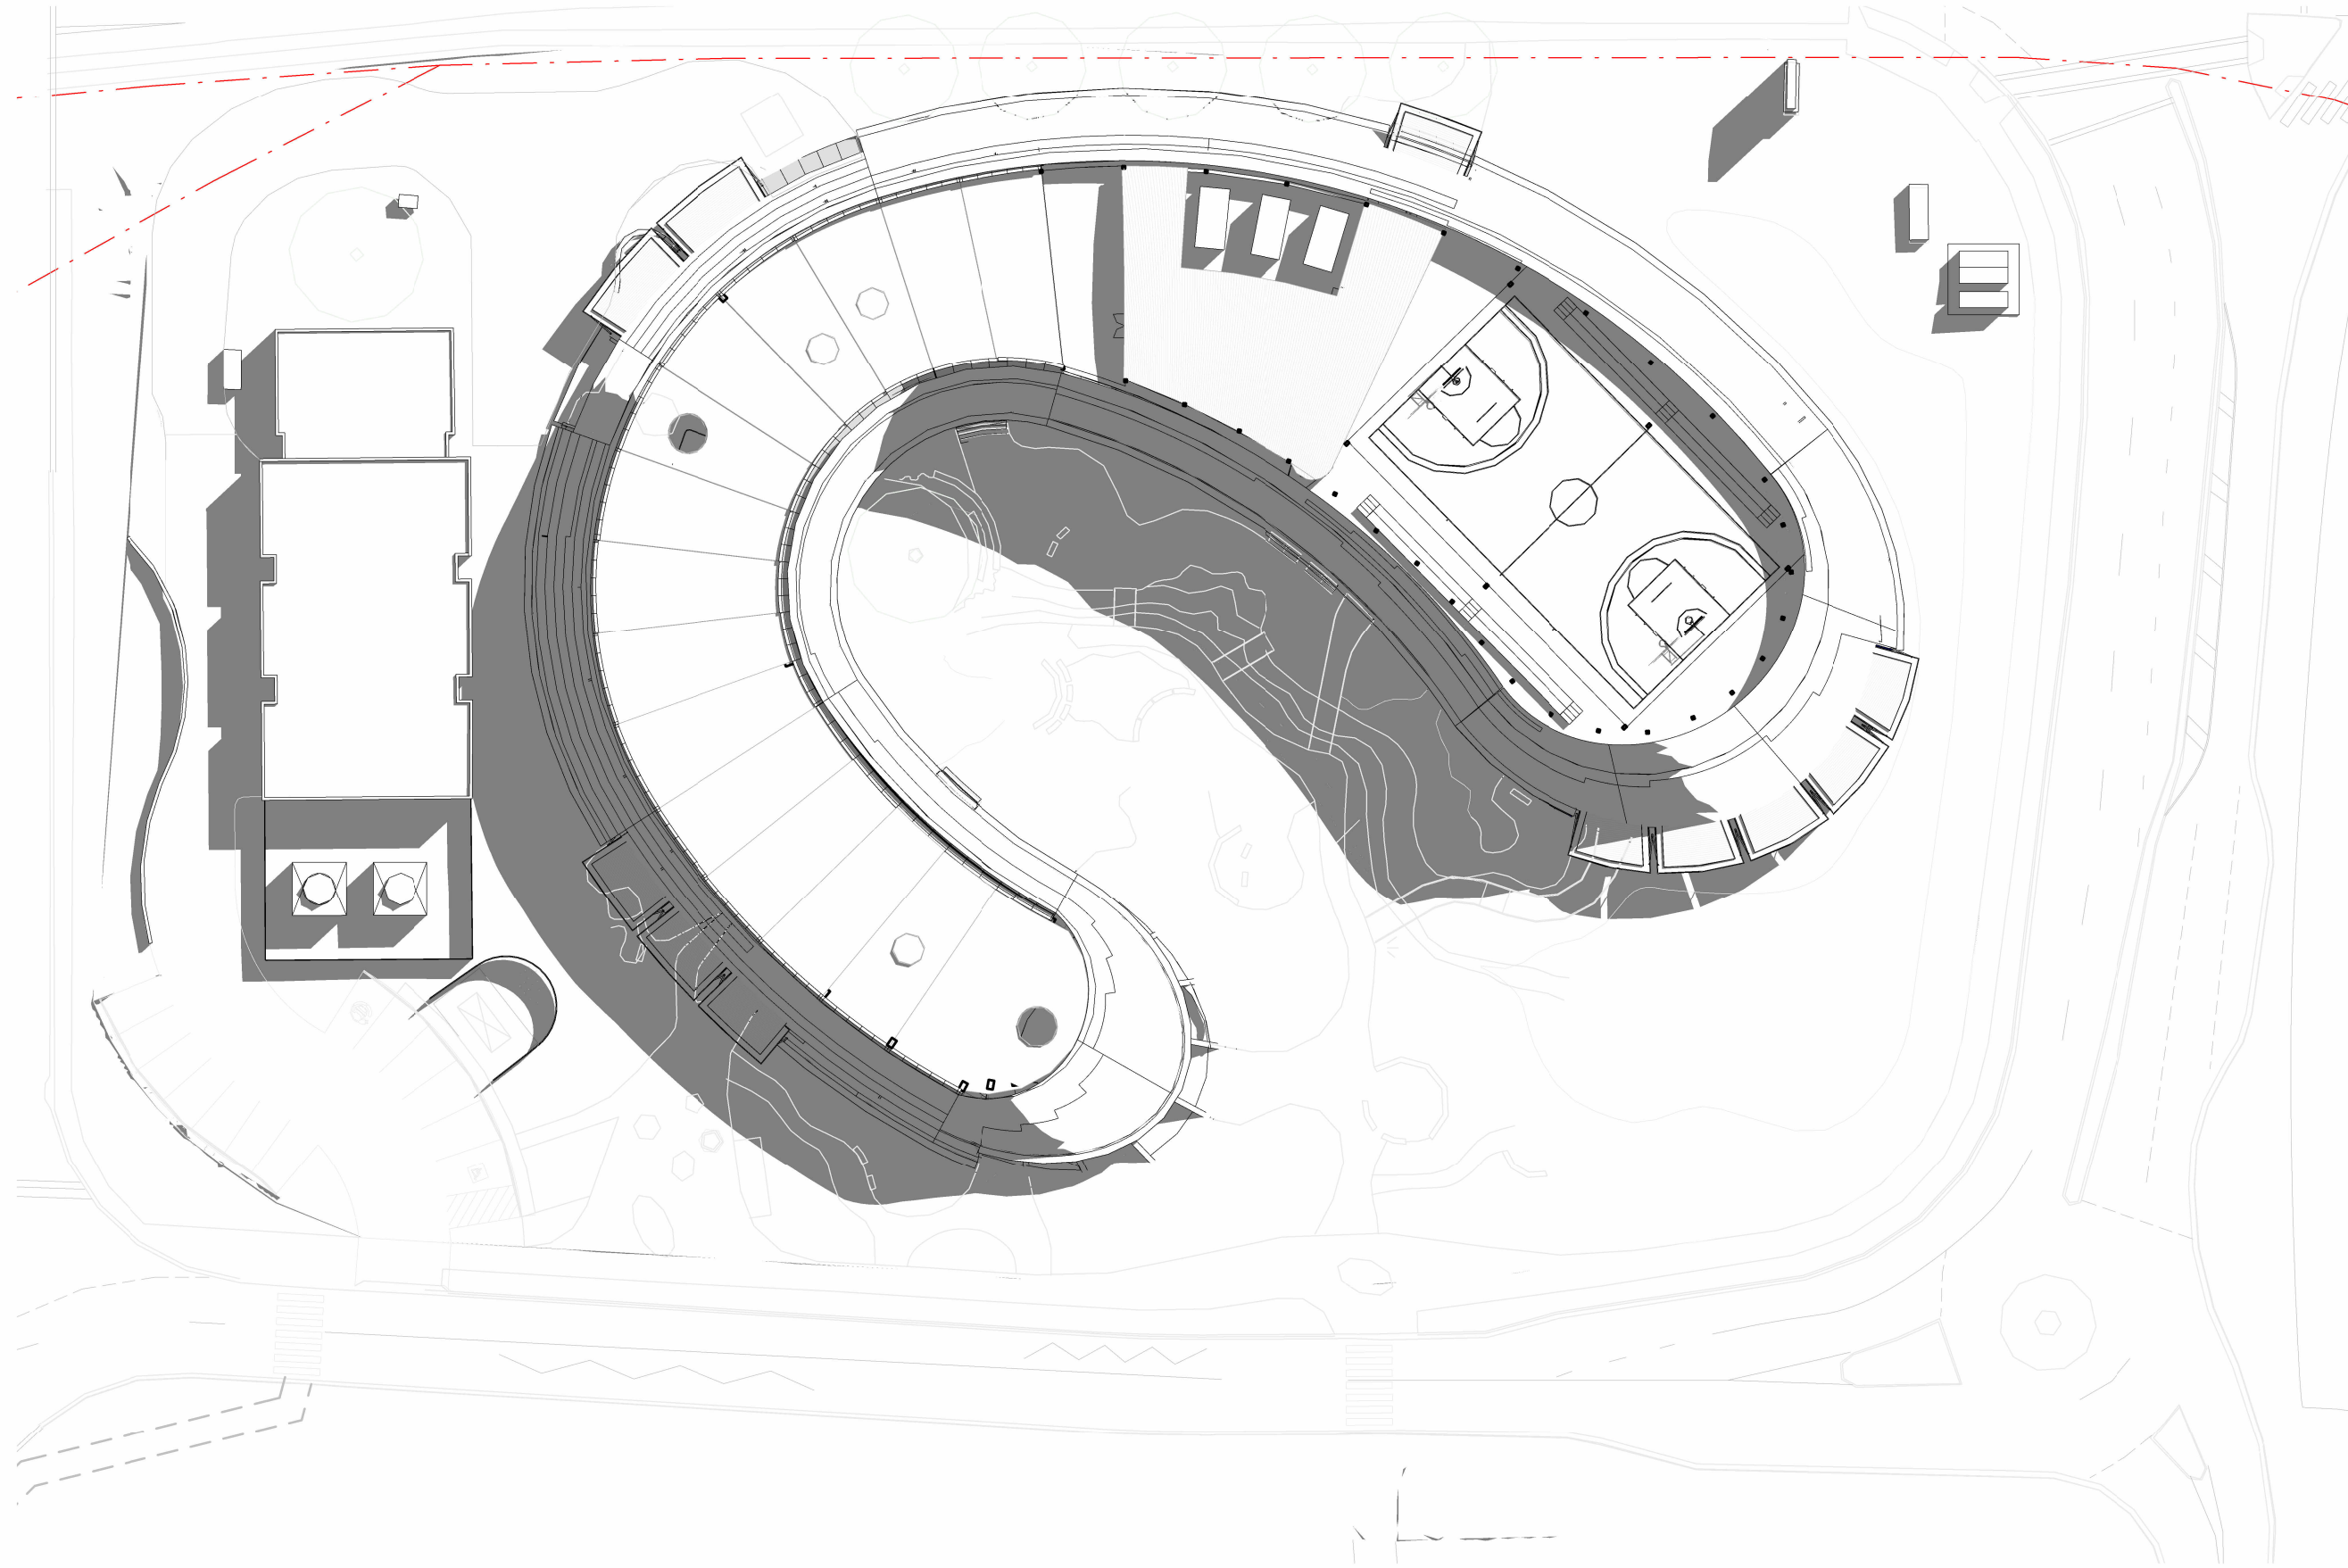

2 Spring Equinox 10AM
1 : 500

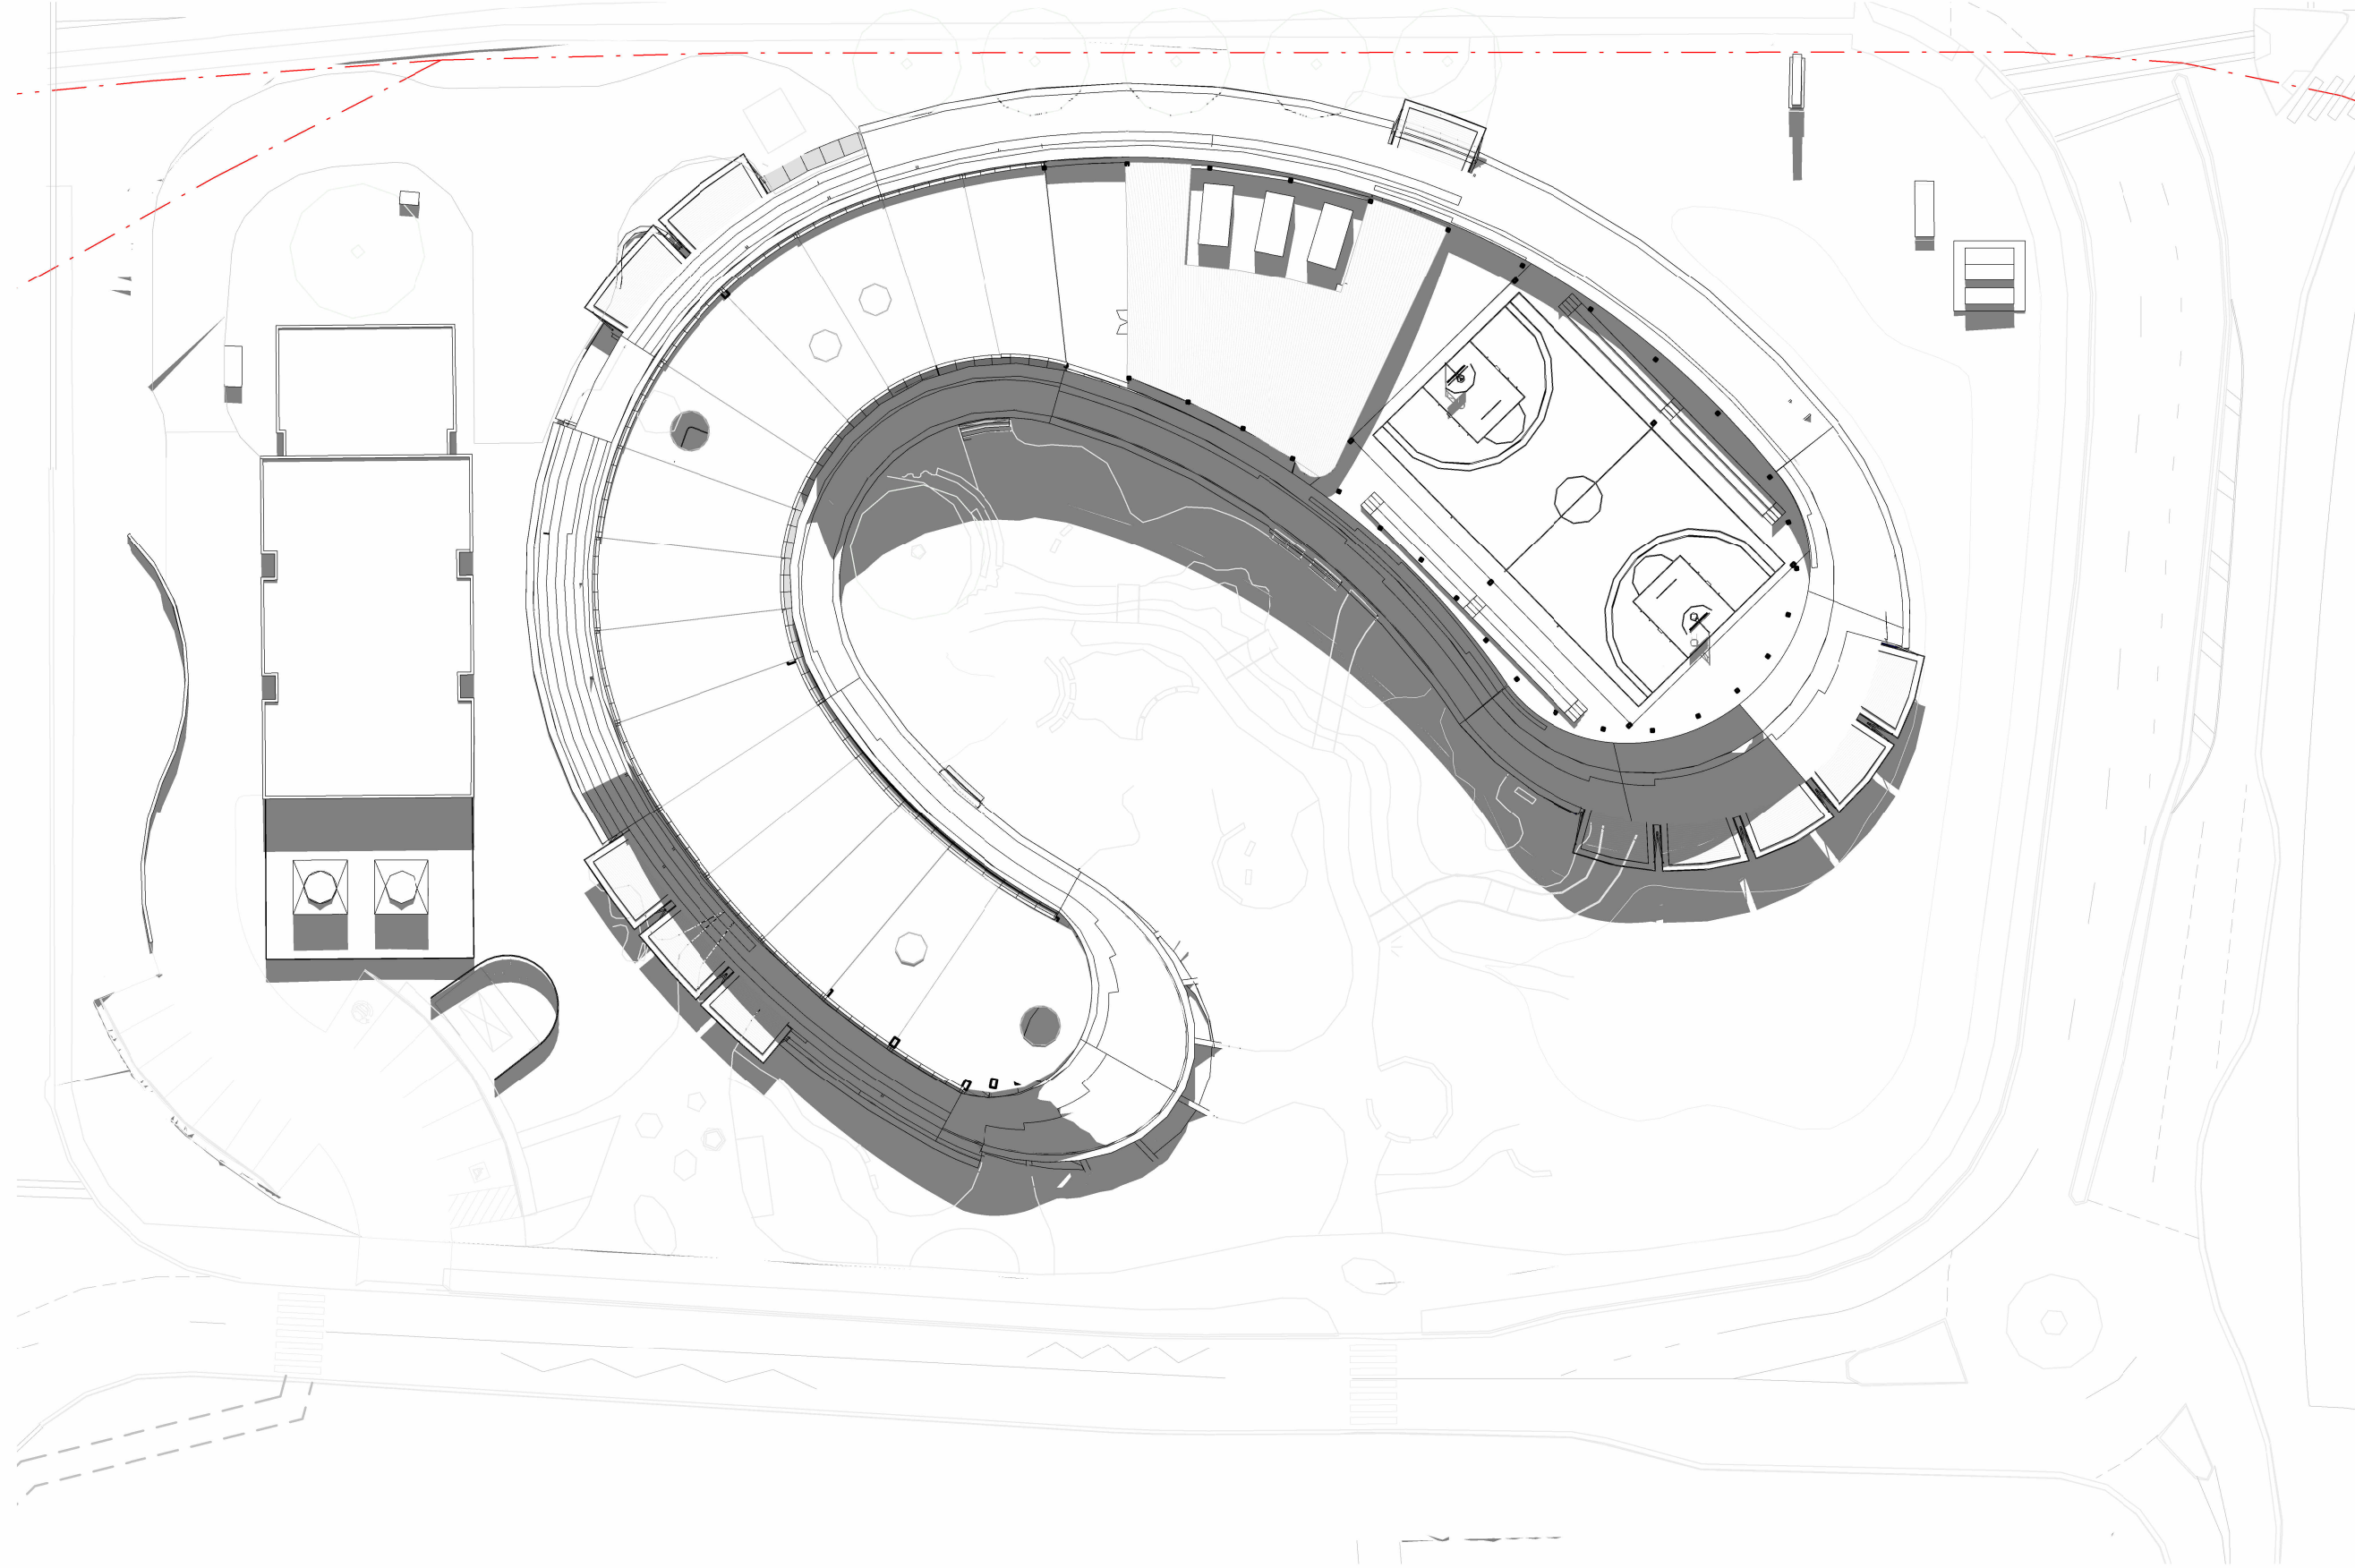

4 Spring Equinox 12PM
1 : 500

GENERAL NOTES
THIS DRAWING SHOULD BE READ IN CONJUNCTION WITH ALL RELEVANT CONTRACTS, SPECIFICATIONS AND DRAWINGS.
COPYRIGHT OF THIS DRAWING IS VESTED IN THE ARCHITECTS.
DIMENSIONS ARE IN MILLIMETRES AND LEVELS ARE IN METRES.
DO NOT SCALE OFF DRAWINGS.
USE FIGURED DIMENSIONS ONLY. CHECK AND VERIFY ALL DIMENSIONS ON SITE PRIOR TO COMMENCING WORK.

TeamFac of 1-Data Terms and Conditions:
<https://www.1-data.com/terms-and-conditions>

REV	DATE	DESCRIPTION
1	July 2024	SSDA SUBMISSION
2	February 2025	SSDA SUBMISSION

CLIENT
WESTERN SYDNEY UNIVERSITY

PROJECT
INDIGENOUS CENTRE OF EXCELLENCE
DARUG NGURRA
171 VICTORIA RD,
RYDALMERE NSW 2116

DRAWING TITLE
SHADOW DIAGRAMS - 23
SEPTEMBER SPRING EQUINOX

CHECKED
SW

APPROVED
TS

1

SCALE
1 : 500
@A1

0 2.5 5 10 15 25m

STATUS
SSDA

PROJECT #
23-032

DRAWING NUMBER
DA 10-107


REVISION
2

Jackson
Clements
Burrows


COPYRIGHT
Jackson Clements Burrows
Pty Ltd Architects

psa


345 SWAN STREET RICHMOND Vic 3121
T +613 9654 6227 jcba.com.au

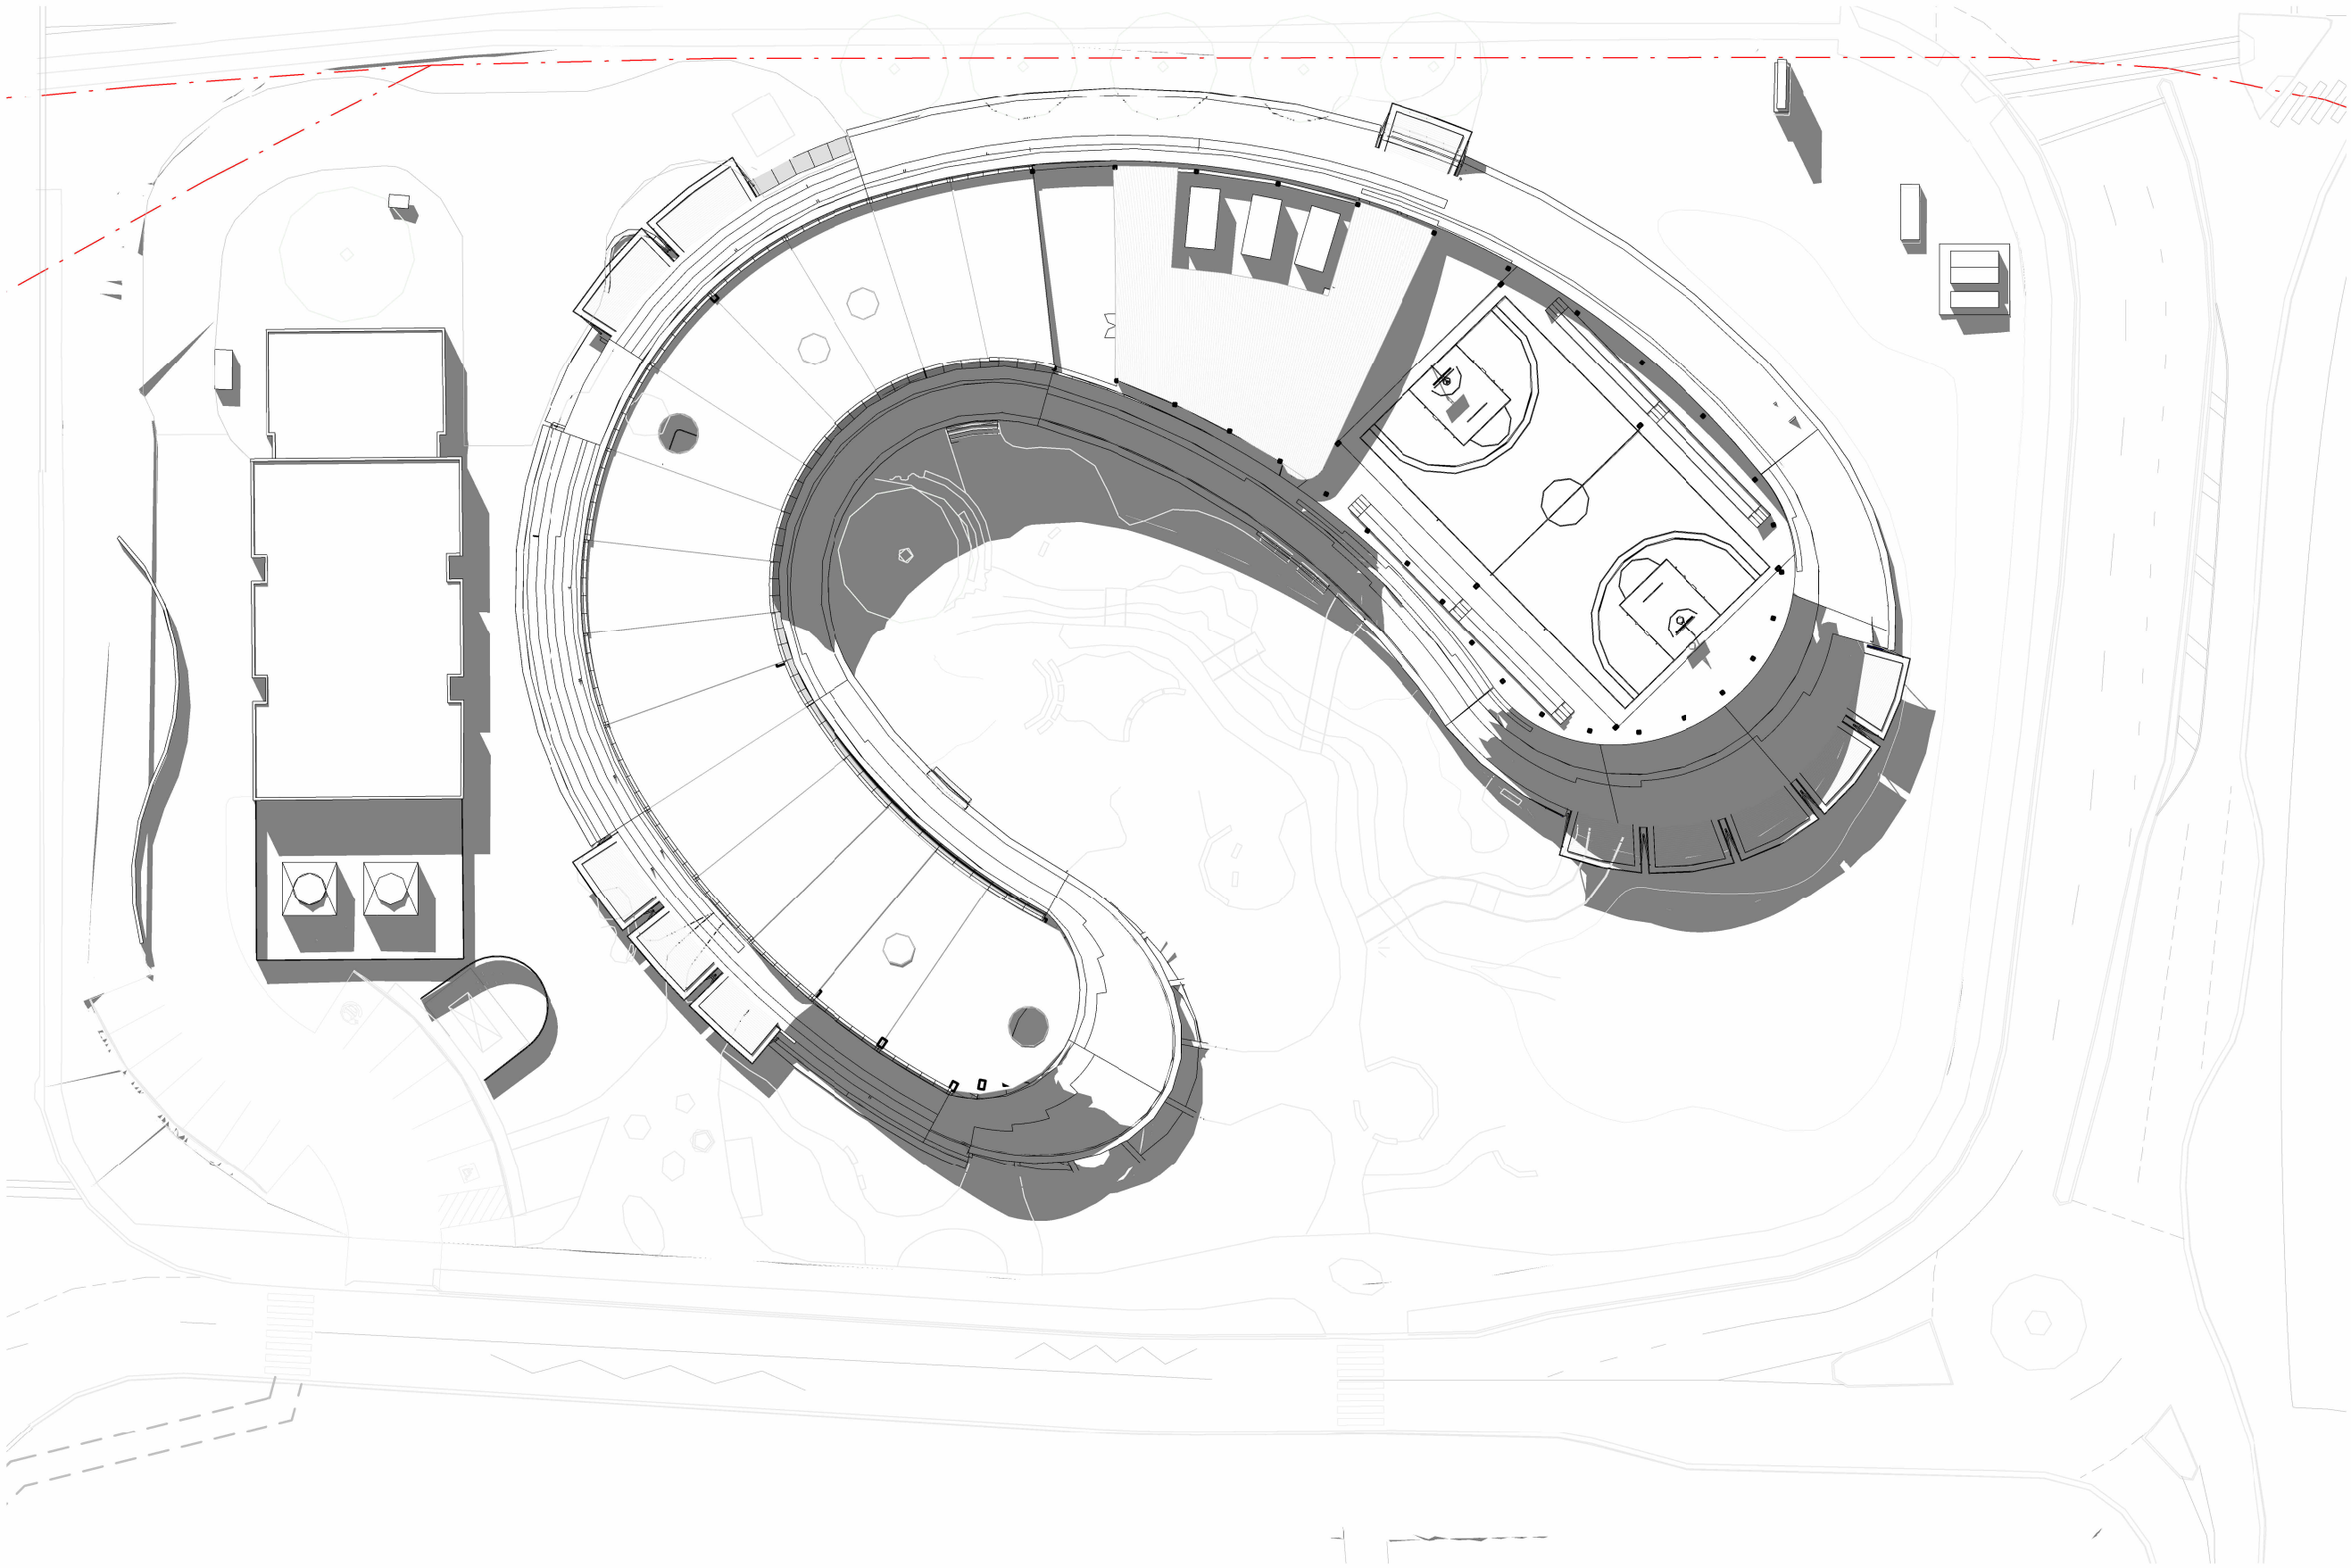

1 Spring Equinox 1PM
1 : 500

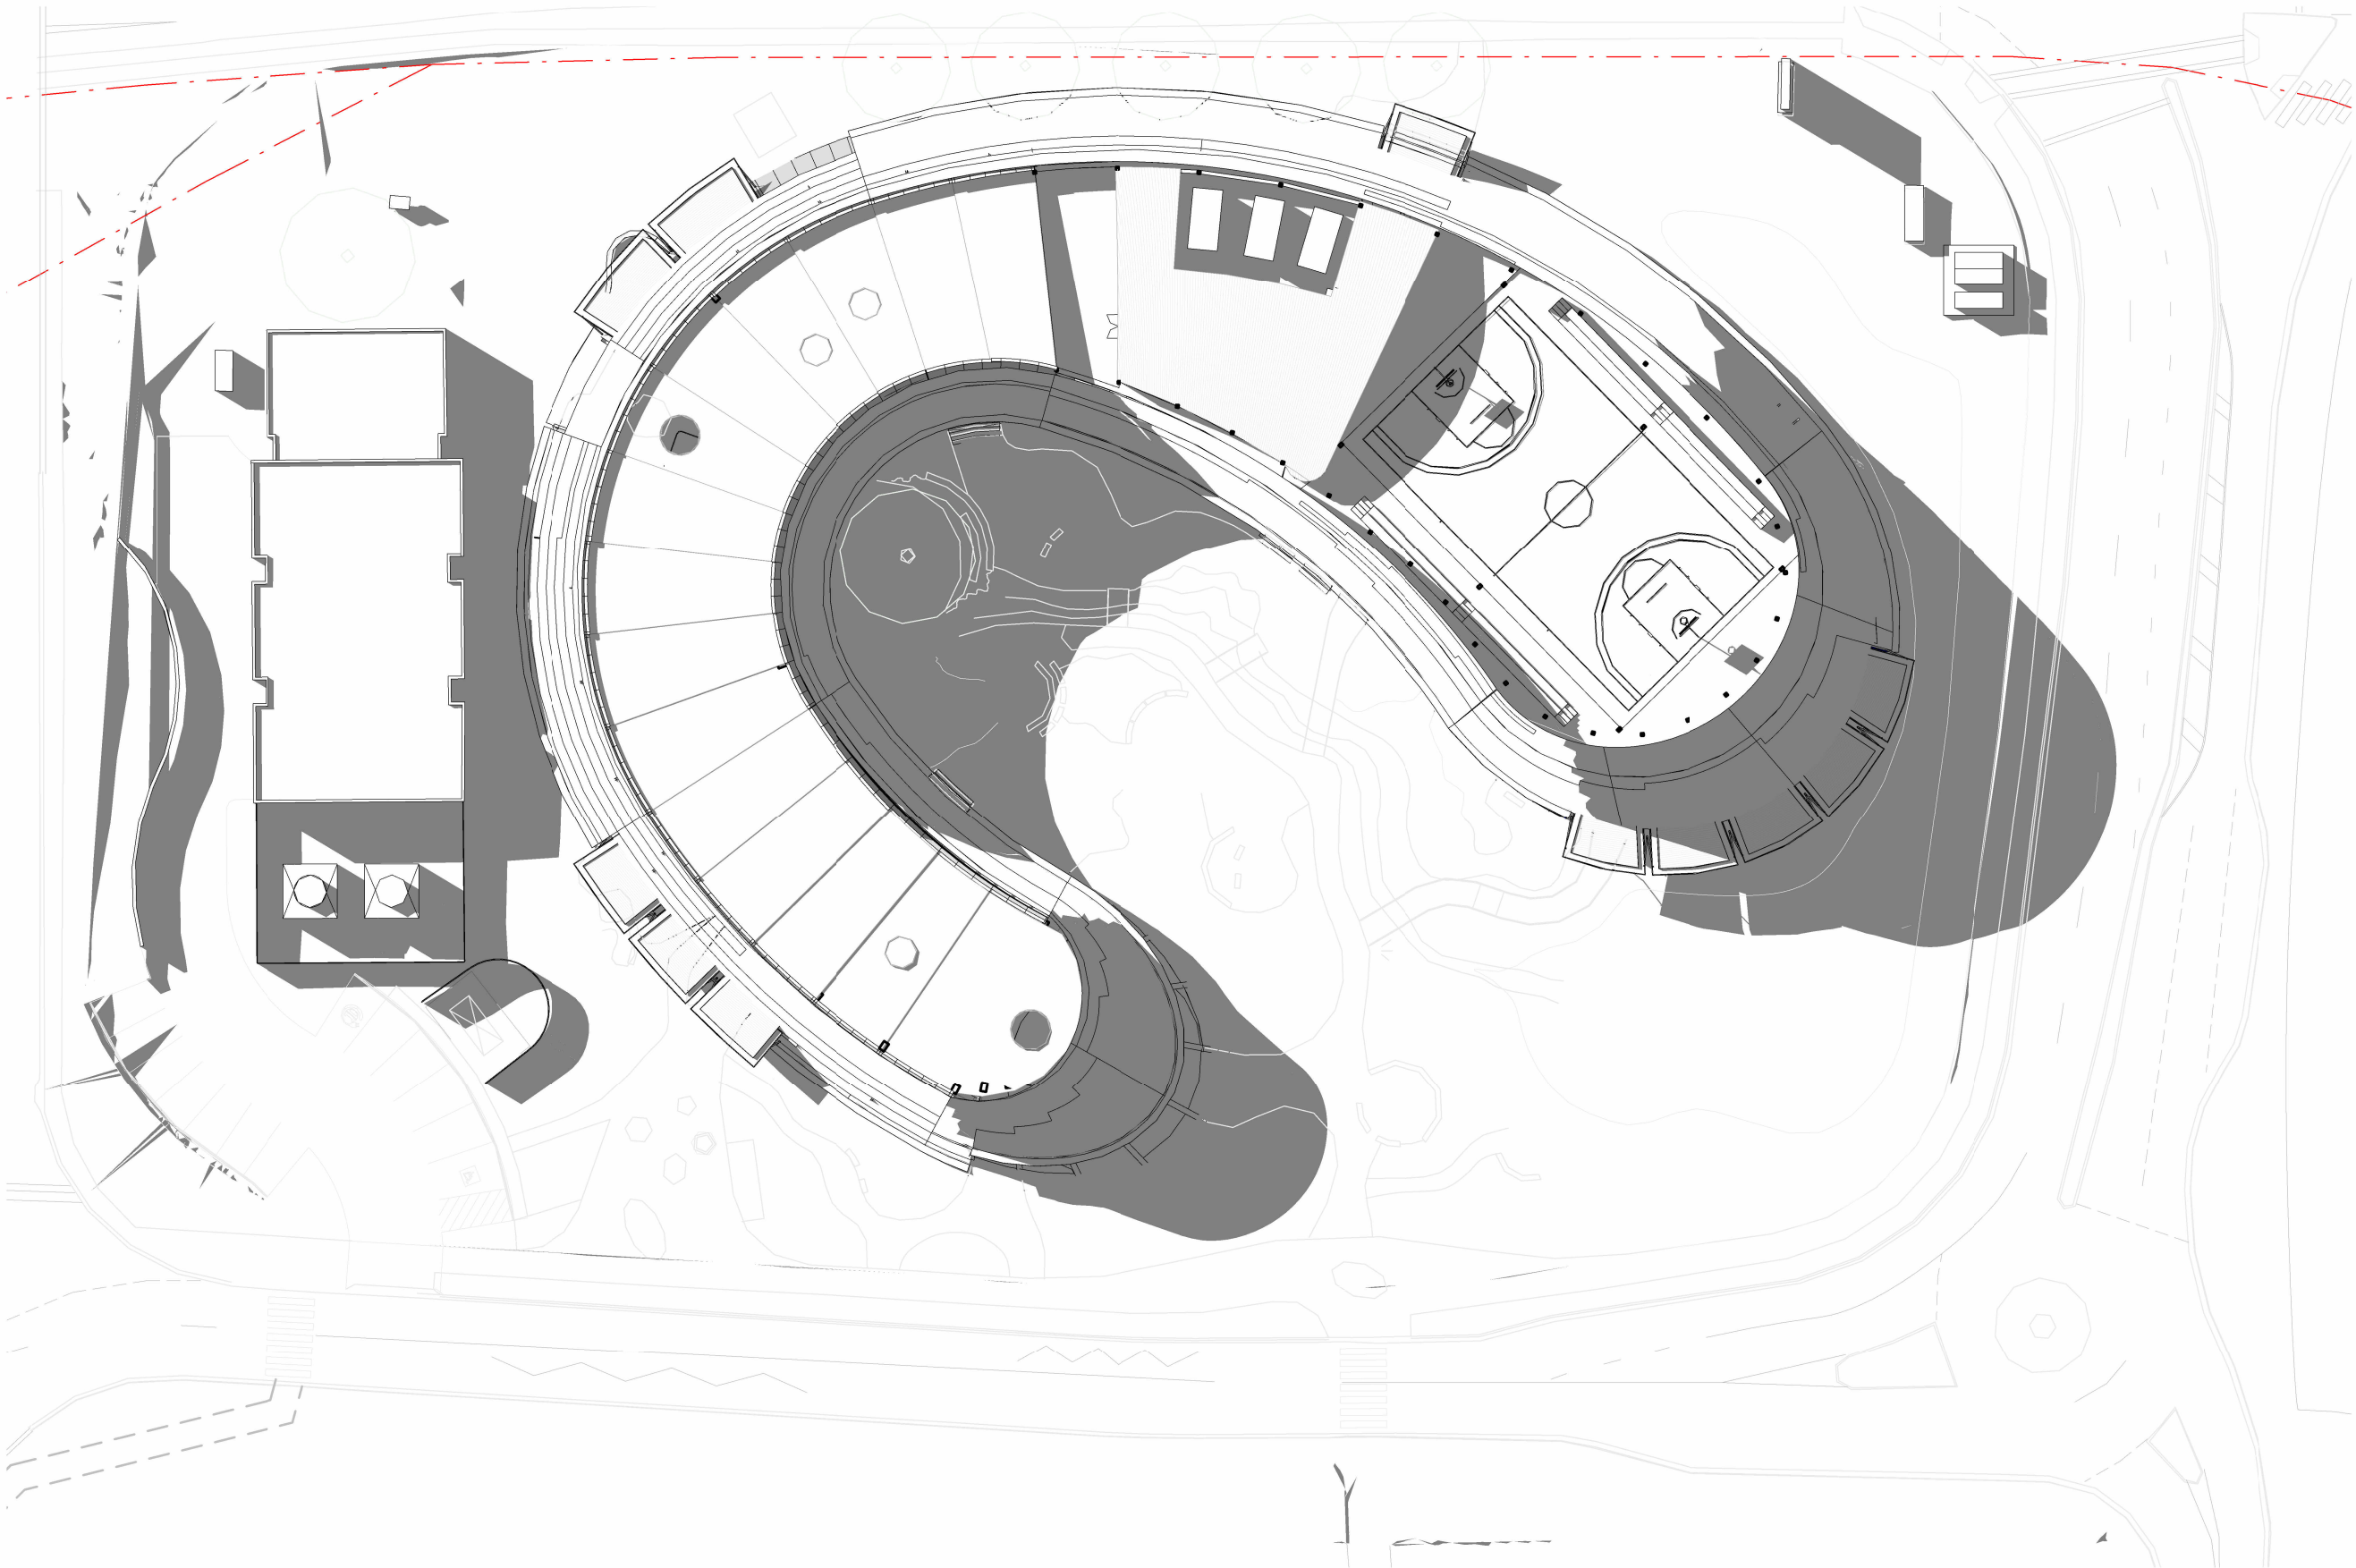

3 Spring Equinox 3PM
1 : 500

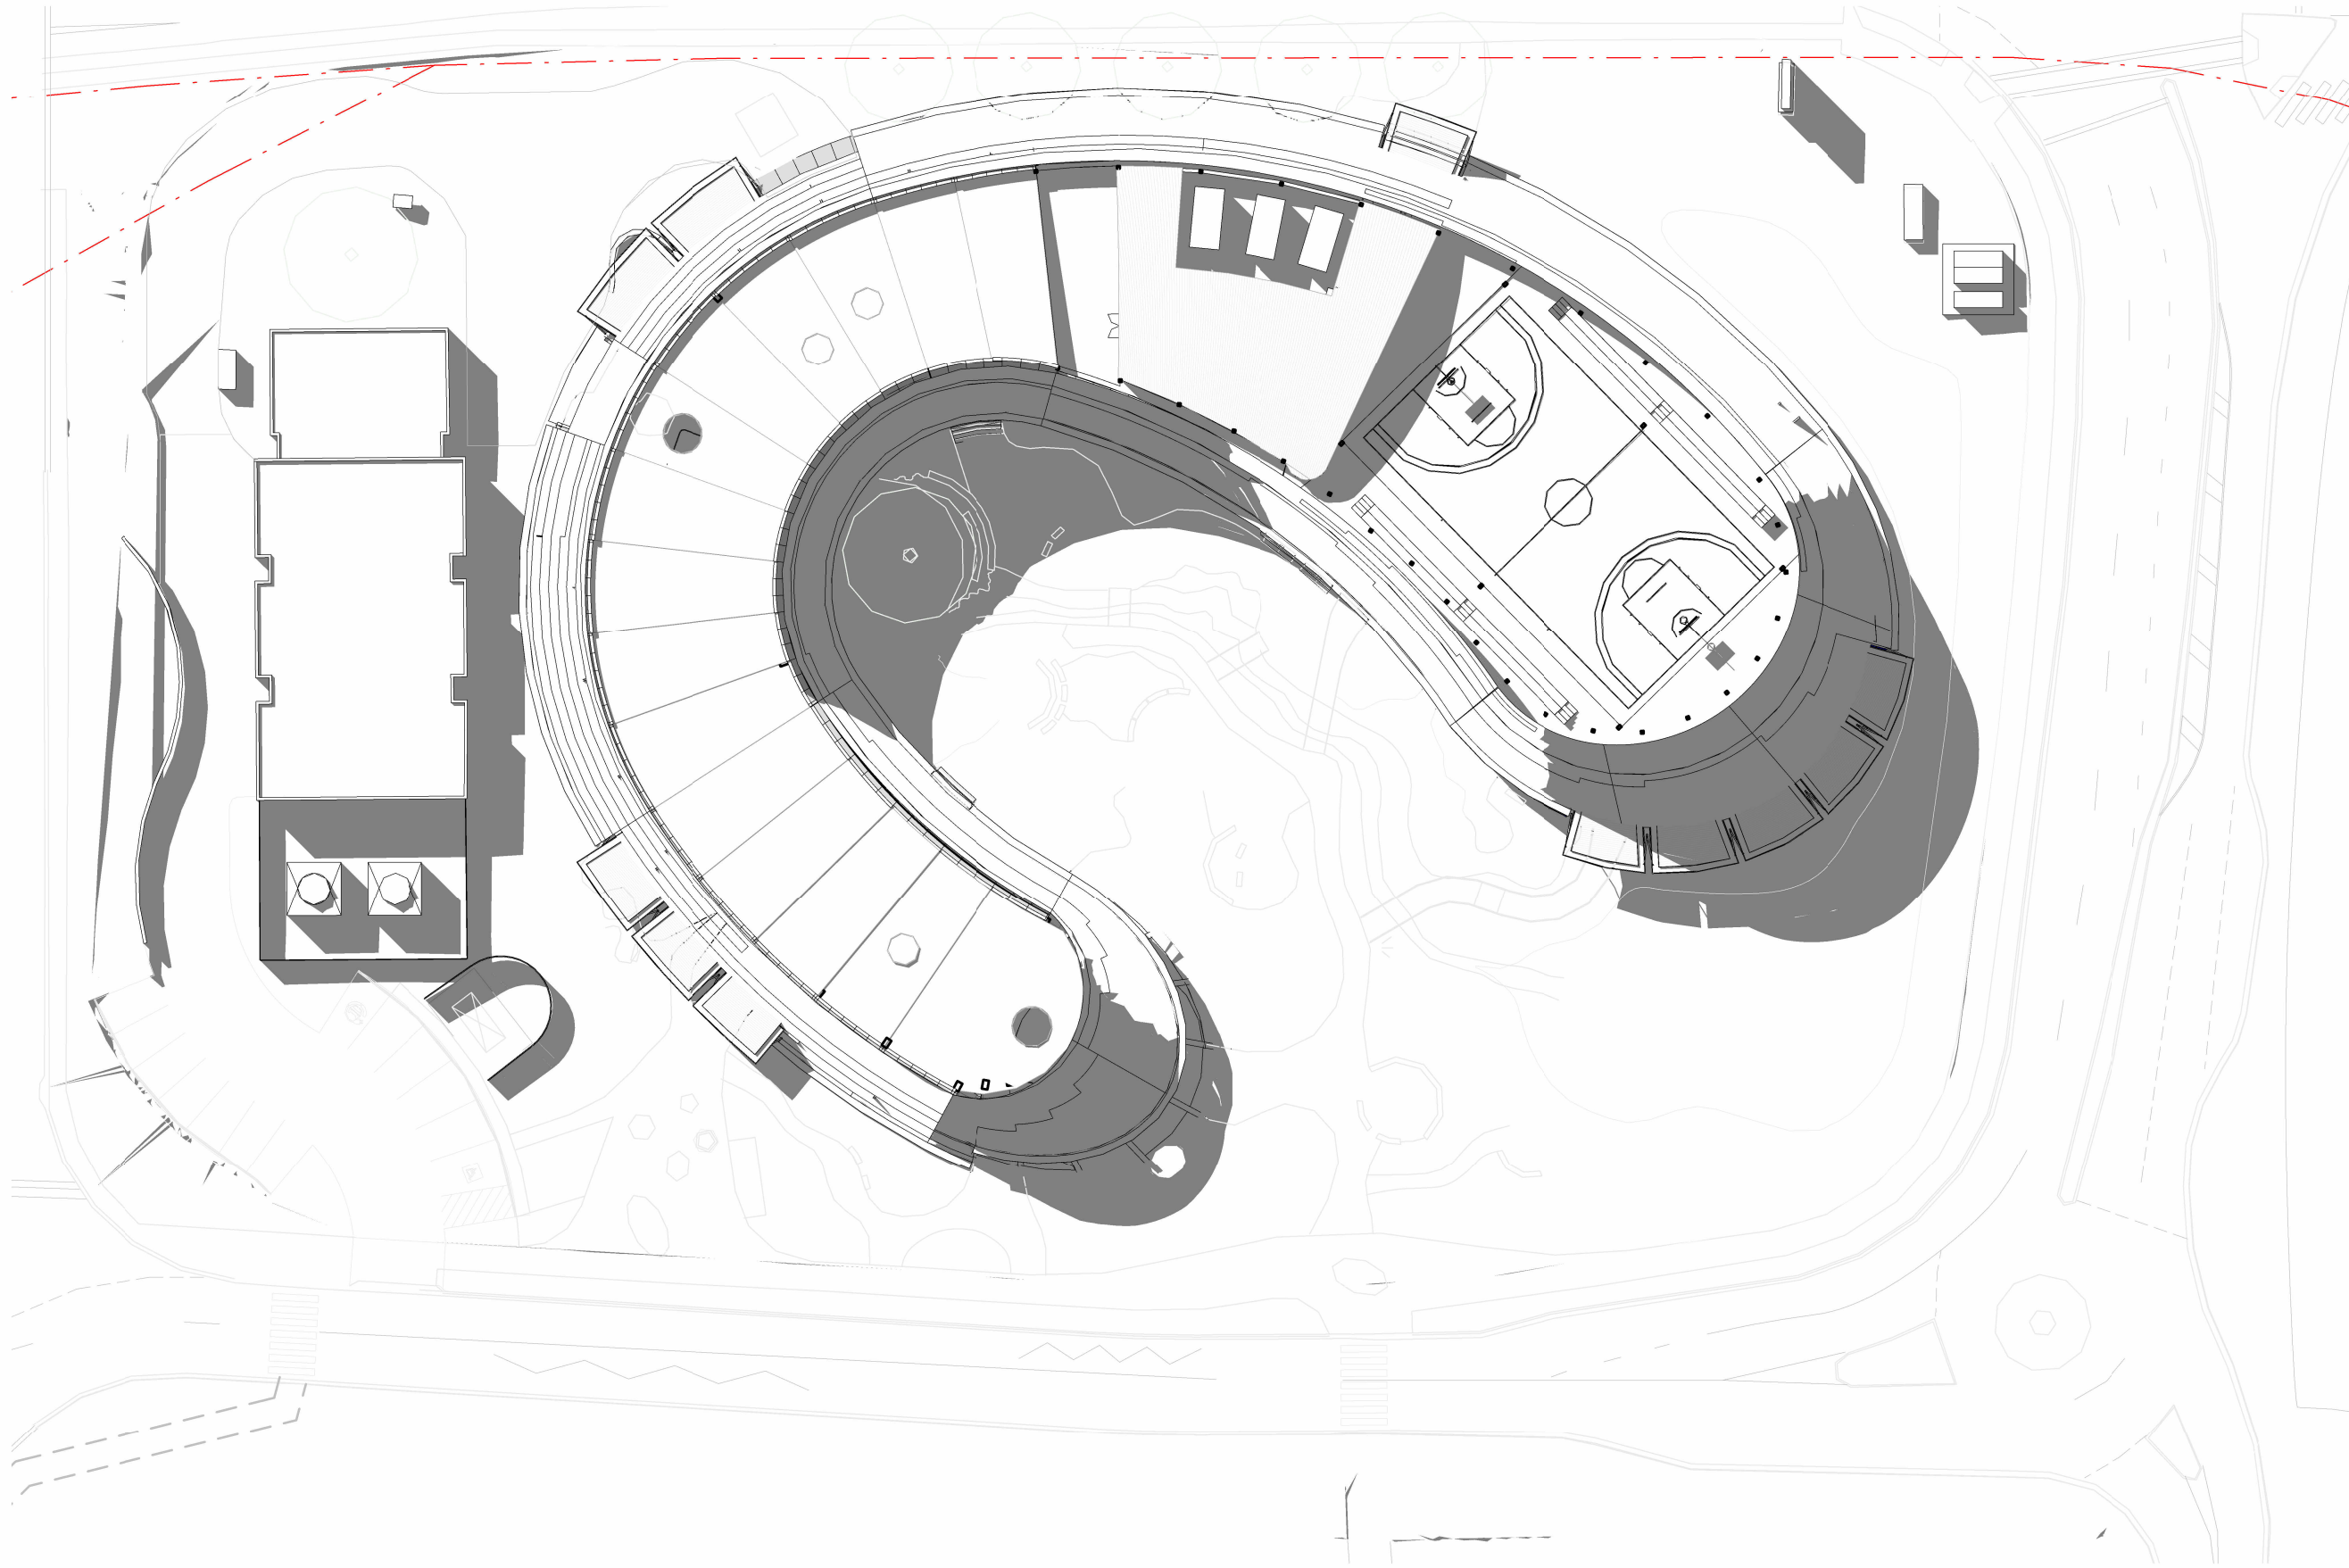

2 Spring Equinox 2PM
1 : 500

GENERAL NOTES
THIS DRAWING SHOULD BE READ IN CONJUNCTION WITH ALL RELEVANT CONTRACTS, SPECIFICATIONS AND DRAWINGS.
COPYRIGHT OF THIS DRAWING IS VESTED IN THE ARCHITECTS.
DIMENSIONS ARE IN MILLIMETRES AND LEVELS ARE IN METRES.
DO NOT SCALE OFF DRAWINGS.
USE FIGURED DIMENSIONS ONLY. CHECK AND VERIFY ALL DIMENSIONS ON SITE PRIOR TO COMMENCING WORK.

Transfer of E-Data Terms and Conditions:
<https://www.cba.com.au/australian-architectural-association-conditions-of-sale.aspx>

REV	DATE	DESCRIPTION
1	July 2024	SSDA SUBMISSION
2	February 2025	SSDA SUBMISSION

CLIENT
WESTERN SYDNEY UNIVERSITY

PROJECT
INDIGENOUS CENTRE OF EXCELLENCE
DARUG NGURRA
171 VICTORIA RD,
RYDALMERE NSW 2116

DRAWING TITLE
SHADOW DIAGRAMS - 23
SEPTEMBER SPRING EQUINOX

CHECKED
SW

APPROVED
TS



SCALE
1 : 500
@A1

0 2.5 5 10 15 25m

STATUS
SSDA

PROJECT #
23-032

DRAWING NUMBER
DA 10-108

REVISION
2

Jackson
Clements
Burrows


COPYRIGHT
Jackson Clements Burrows
Pty Ltd Architects

psa


345 SWAN STREET RICHMOND Vic 3121
T +613 9654 6227 jcba.com.au




1 LEVEL G
AR_3220 1 : 500

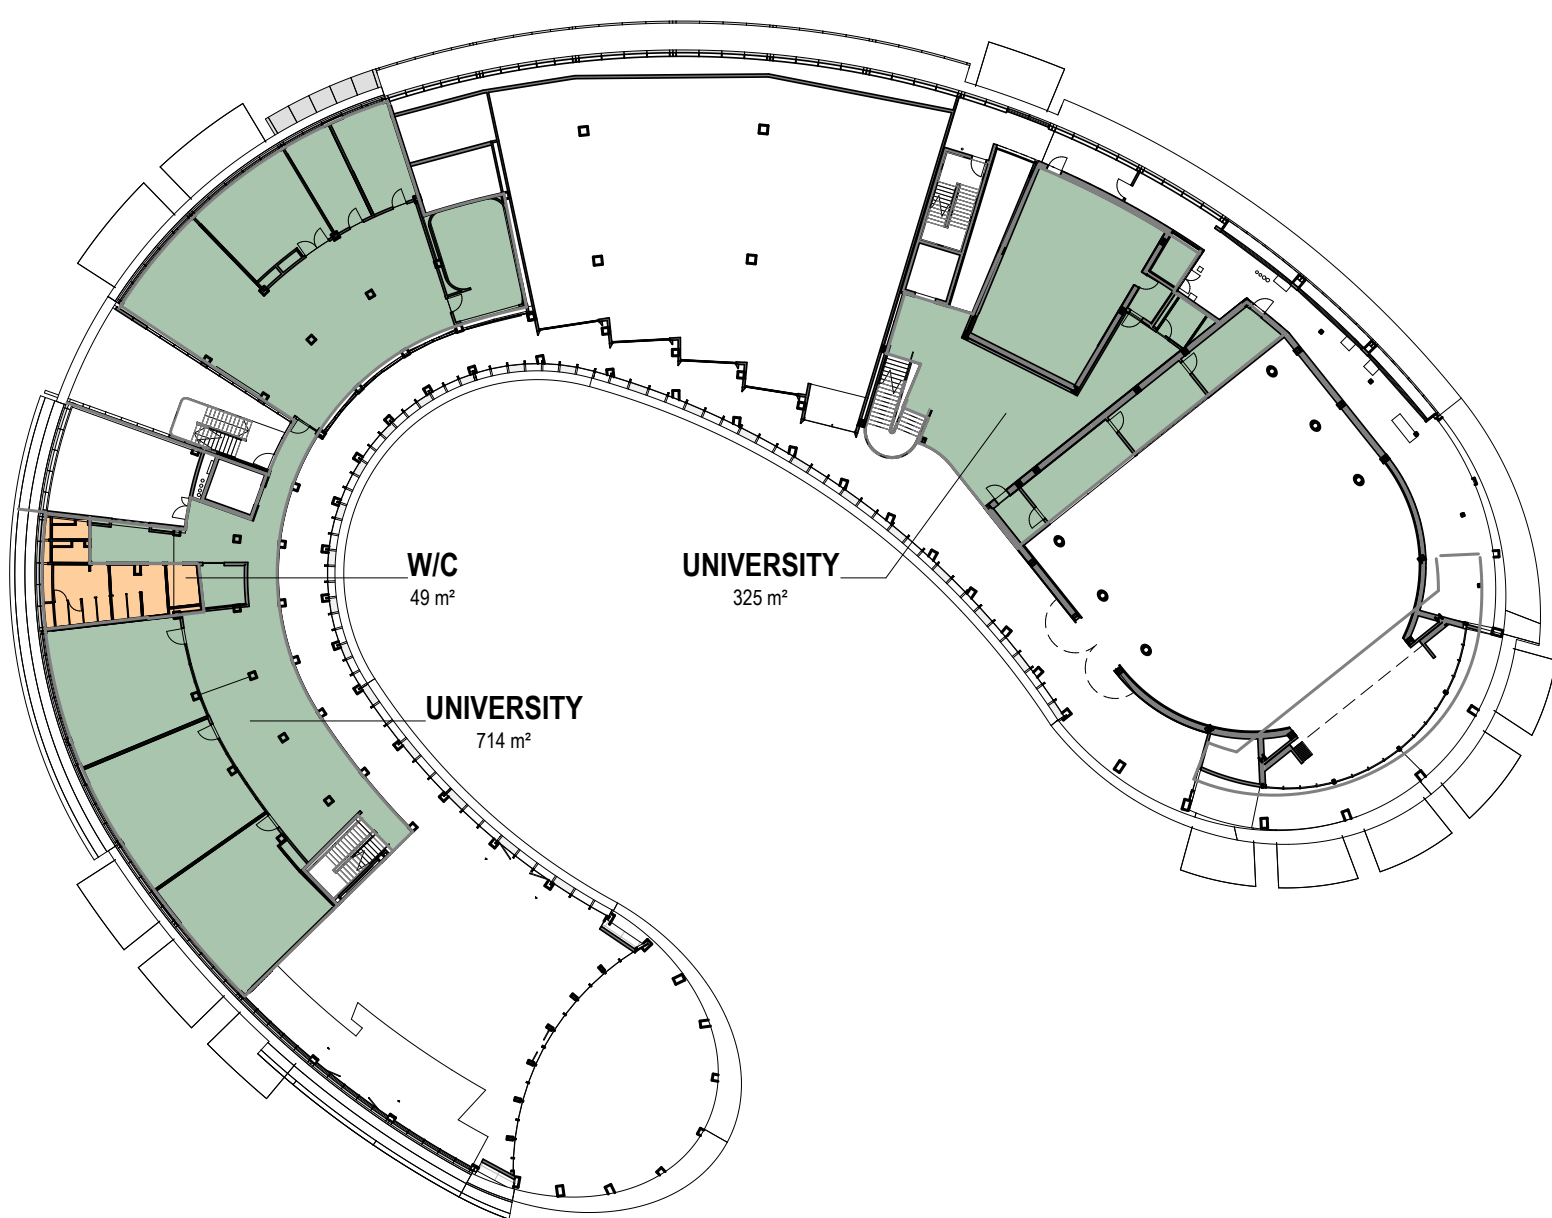

2 LEVEL 01
AR_3220 1 : 500

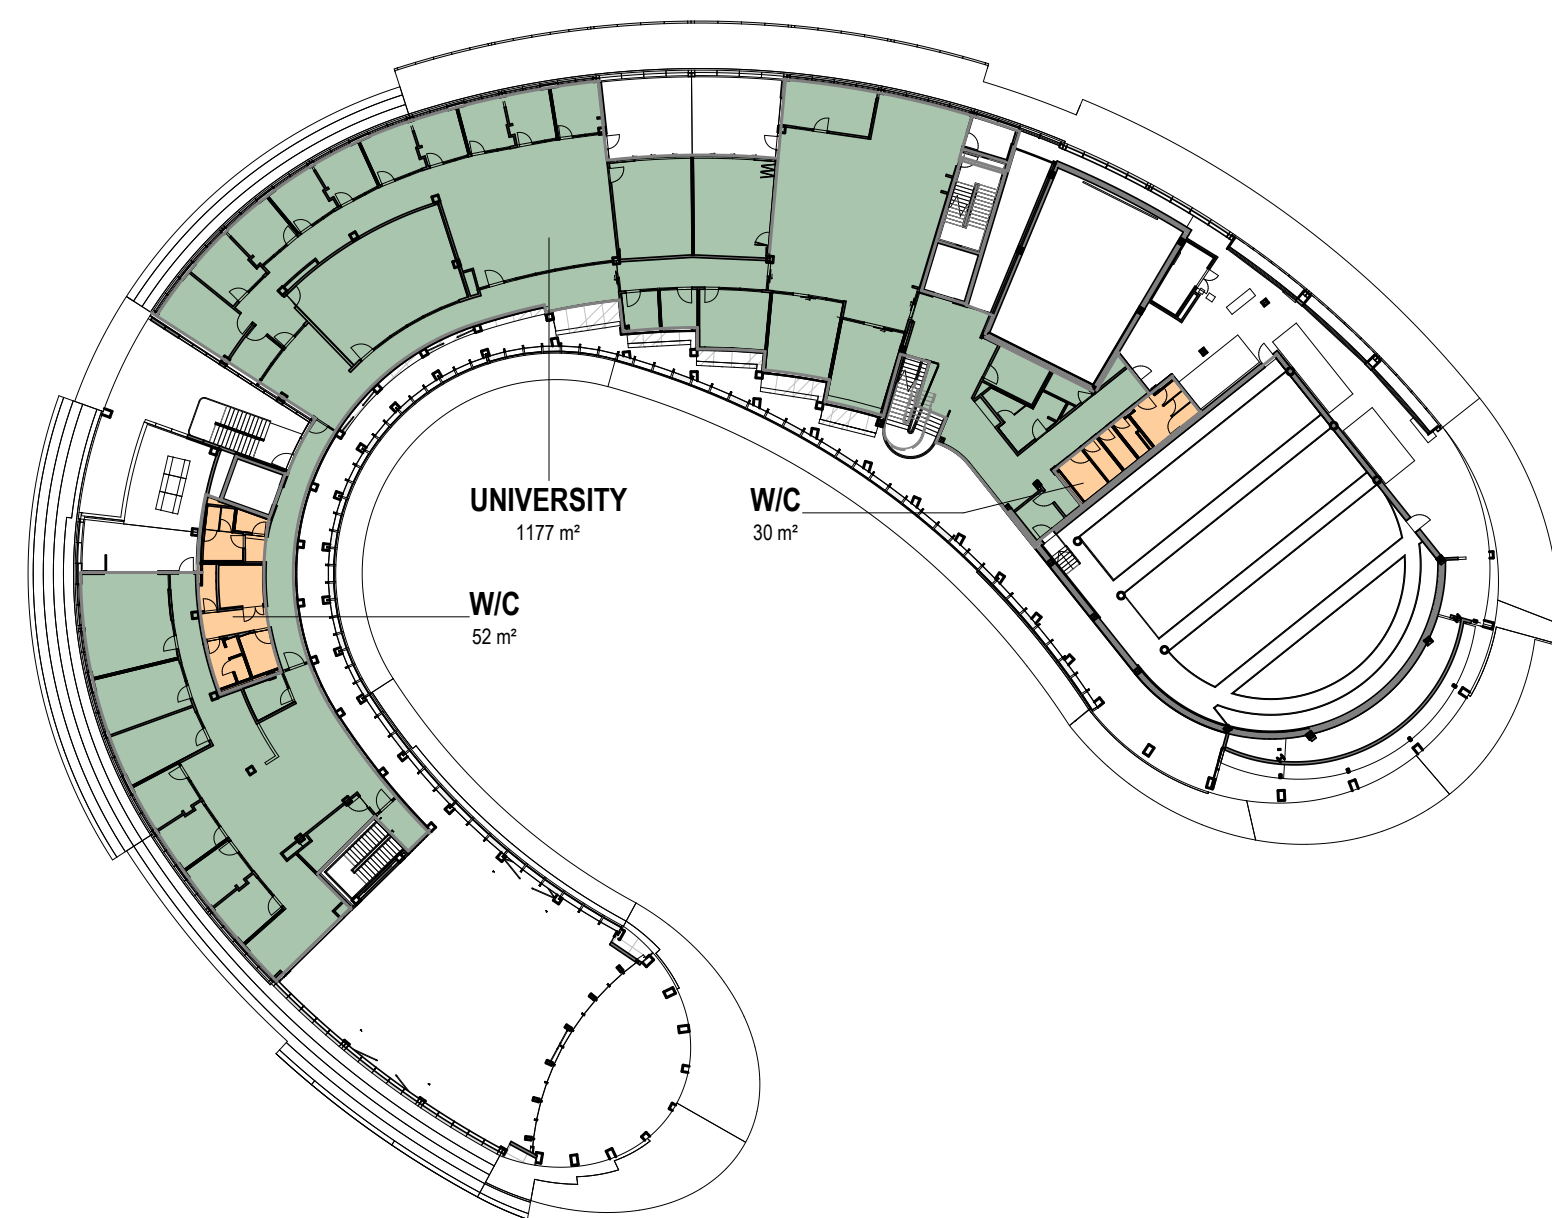

3 LEVEL 02
AR_3220 1 : 500

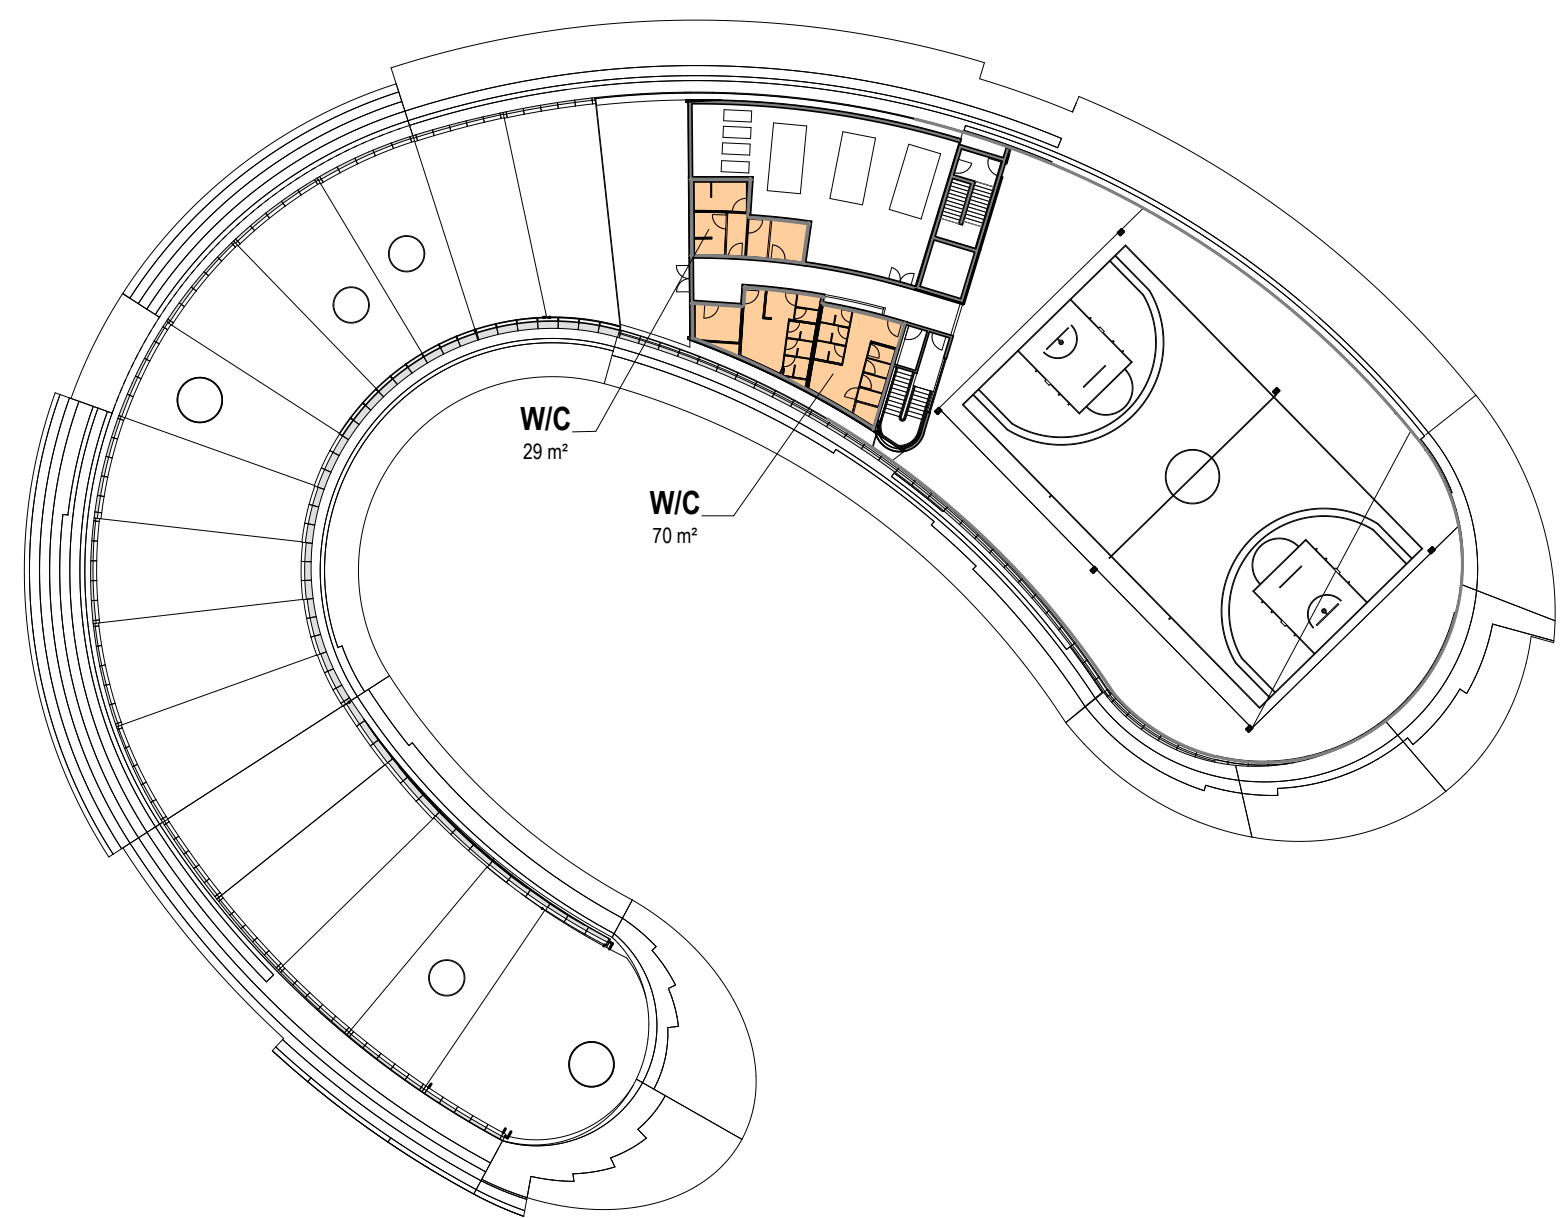

4 LEVEL 03
AR_3220 1 : 500

Area Schedule (SSDA GFA)		
Name	Area	Level
UNIVERSITY	3167.7 m²	LEVEL G SFL
W/C	162.0 m²	LEVEL G SFL
UNIVERSITY	1039.2 m²	LEVEL 01 SFL
W/C	49.2 m²	LEVEL 01 SFL
UNIVERSITY	1177.2 m²	LEVEL 02 SFL
W/C	81.8 m²	LEVEL 02 SFL
W/C	98.5 m²	LEVEL 03 SFL
Grand total: 11	5775.7 m²	

AREAS HAVE BEEN CALCULATED BASED ON THE GROSS FLOOR AREA DEFINITION OBTAINED IN THE PARRAMATTA DEVELOPMENT CONTROL PLAN 2011

GENERAL NOTES
THIS DRAWING SHOULD BE READ IN CONJUNCTION WITH ALL RELEVANT CONTRACTS, SPECIFICATIONS AND DRAWINGS.
COPYRIGHT OF THIS DRAWING IS VESTED IN THE ARCHITECTS.
DIMENSIONS ARE IN MILLIMETRES AND LEVELS ARE IN METRES.
DO NOT SCALE OFF DRAWINGS.
USE FIGURED DIMENSIONS ONLY. CHECK AND VERIFY ALL DIMENSIONS ON SITE PRIOR TO COMMENCING WORK.

TeamFac of E-Data Teams and Creations:
http://www.teamfac.com.au/

REV	DATE	DESCRIPTION
1	July 2024	SSDA SUBMISSION
2	February 2025	SSDA SUBMISSION

CLIENT
WESTERN SYDNEY UNIVERSITY

PROJECT
INDIGENOUS CENTRE OF EXCELLENCE
DARUG NGURRA
171 VICTORIA RD,
RYDALMERE NSW 2116

DRAWING TITLE
AREA PLANS GFA

CHECKED APPROVED

SCALE
1 : 500
@A1

STATUS
SSDA

DRAWING NUMBER
DA 10-109

PROJECT #
23-032

REVISION
2

Jackson
Clements
Burrows

COPYRIGHT
Jackson Clements Burrows
Pty Ltd Architects

psa

345 SWAN STREET RICHMOND VIC 3121
T +613 9654 6227 jcba.com.au

