



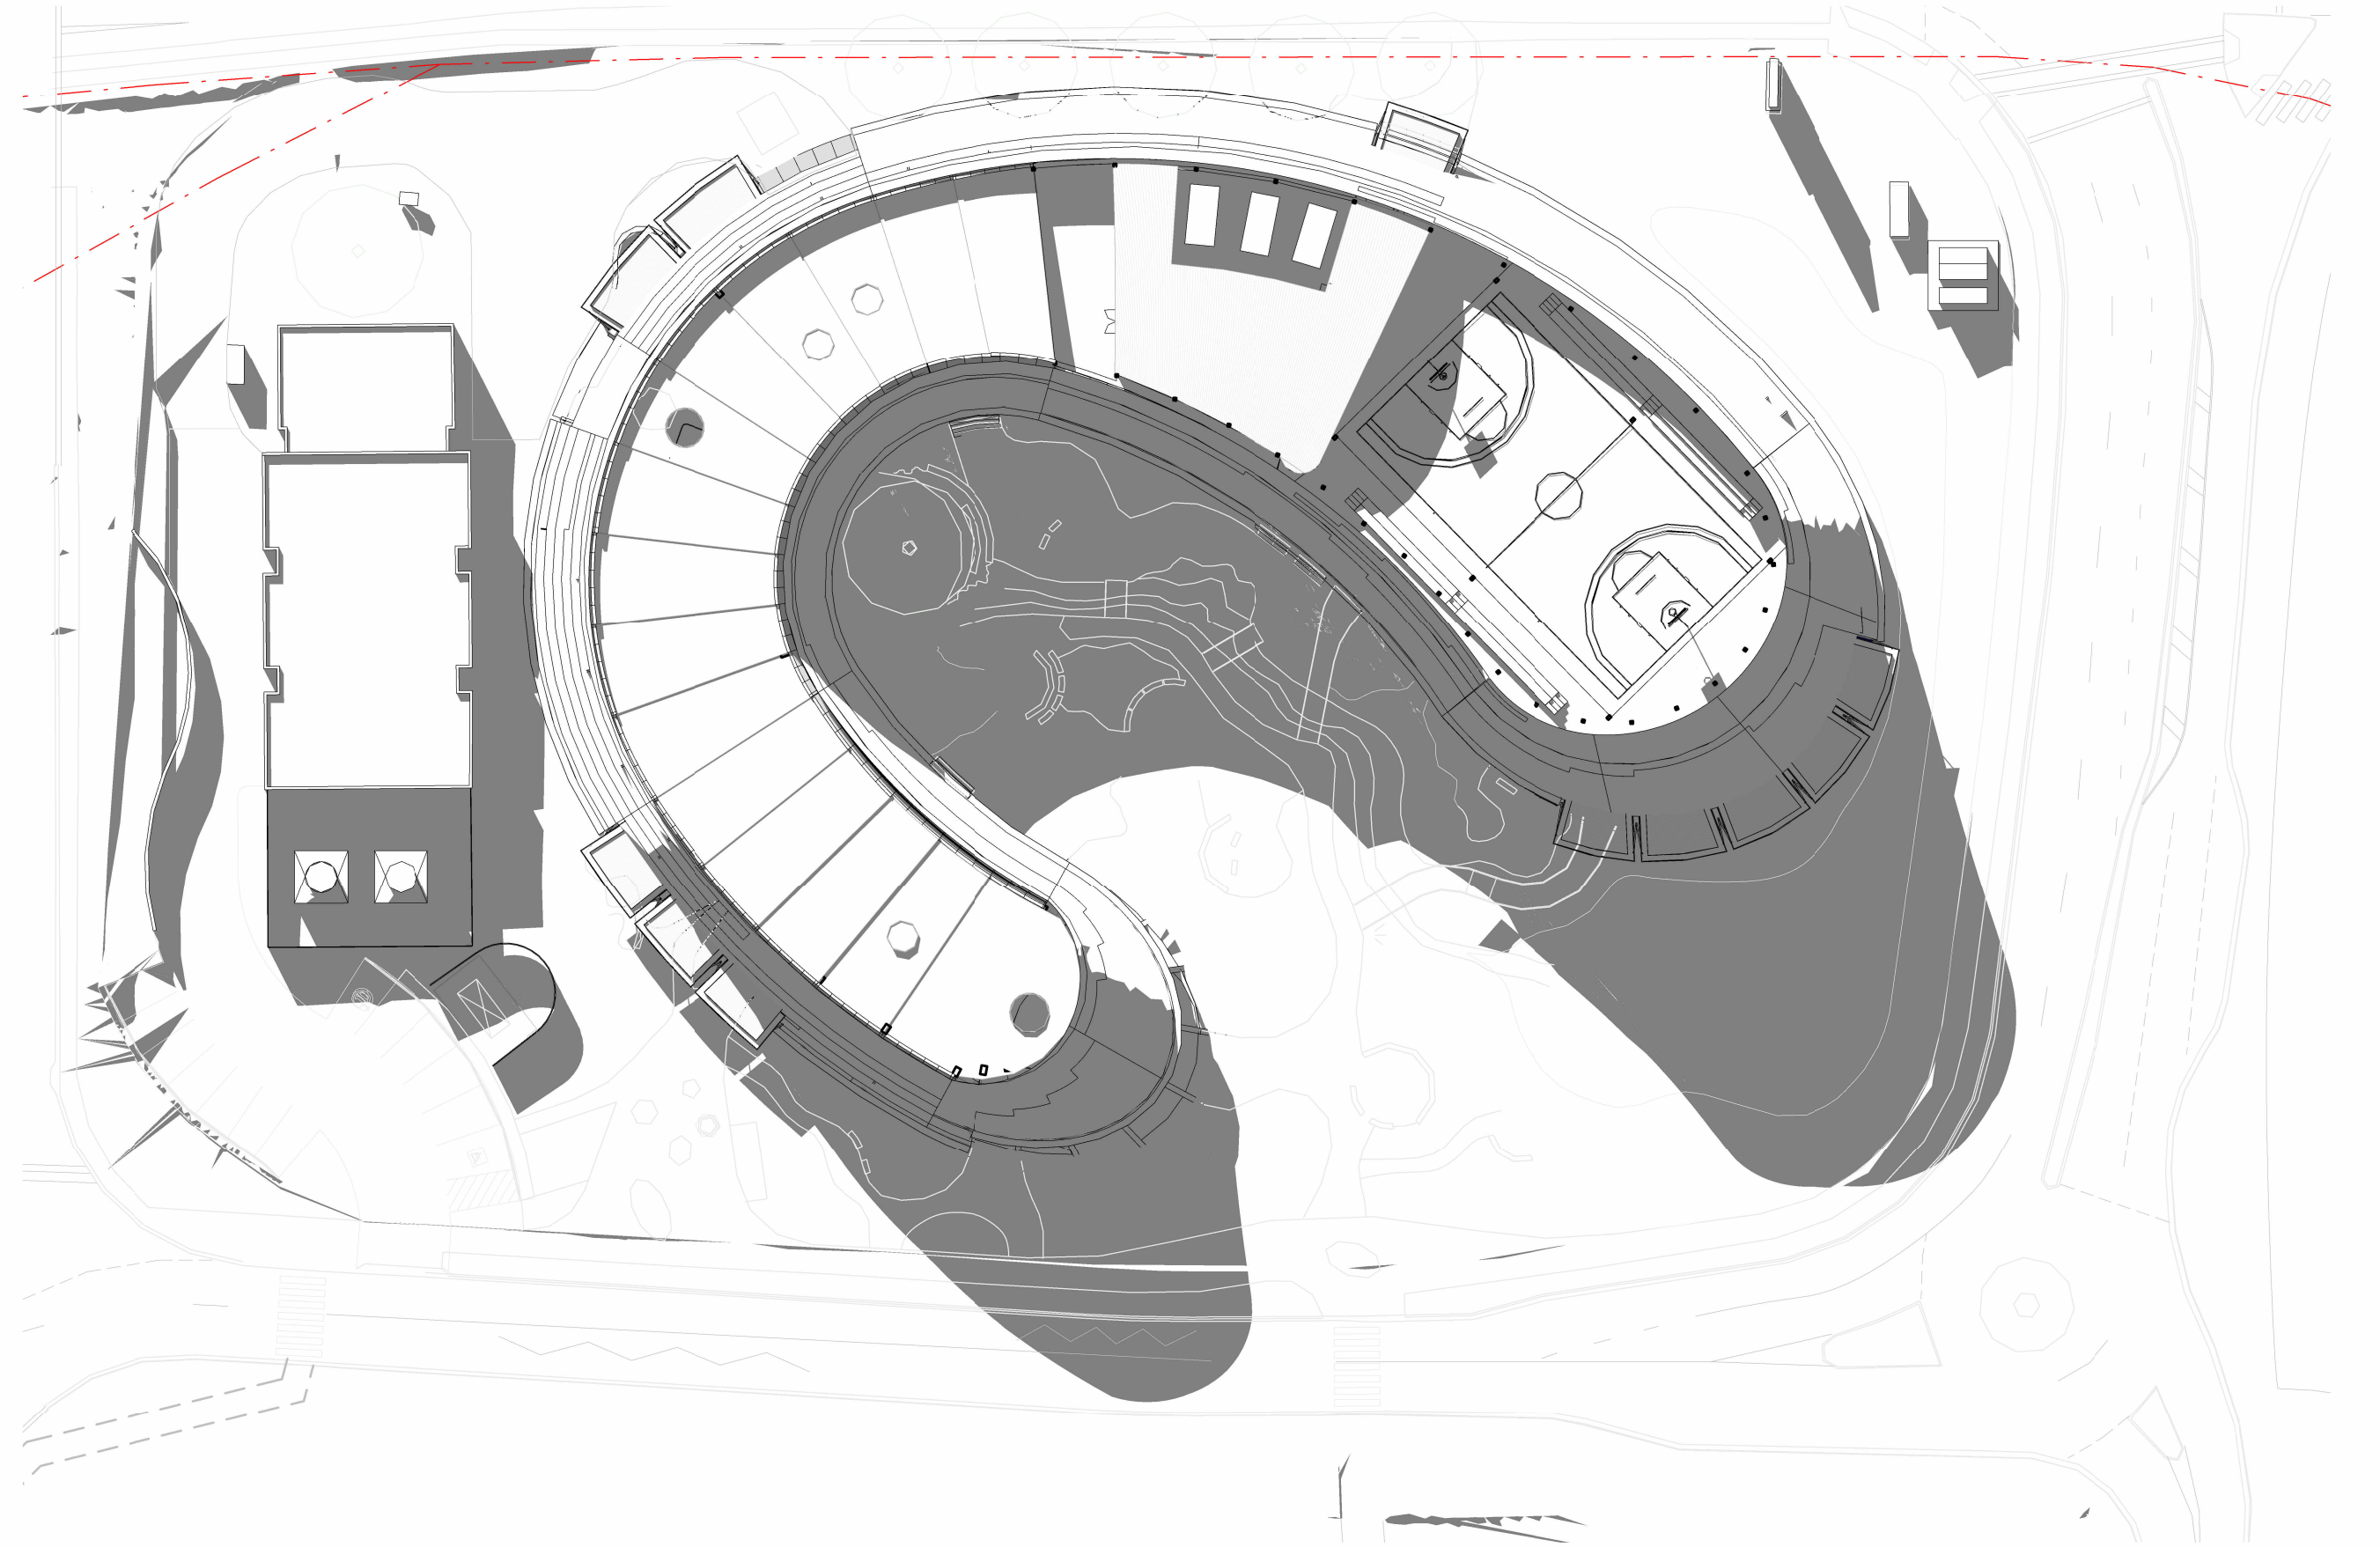

1 Winter Solstice 1PM
1 : 500

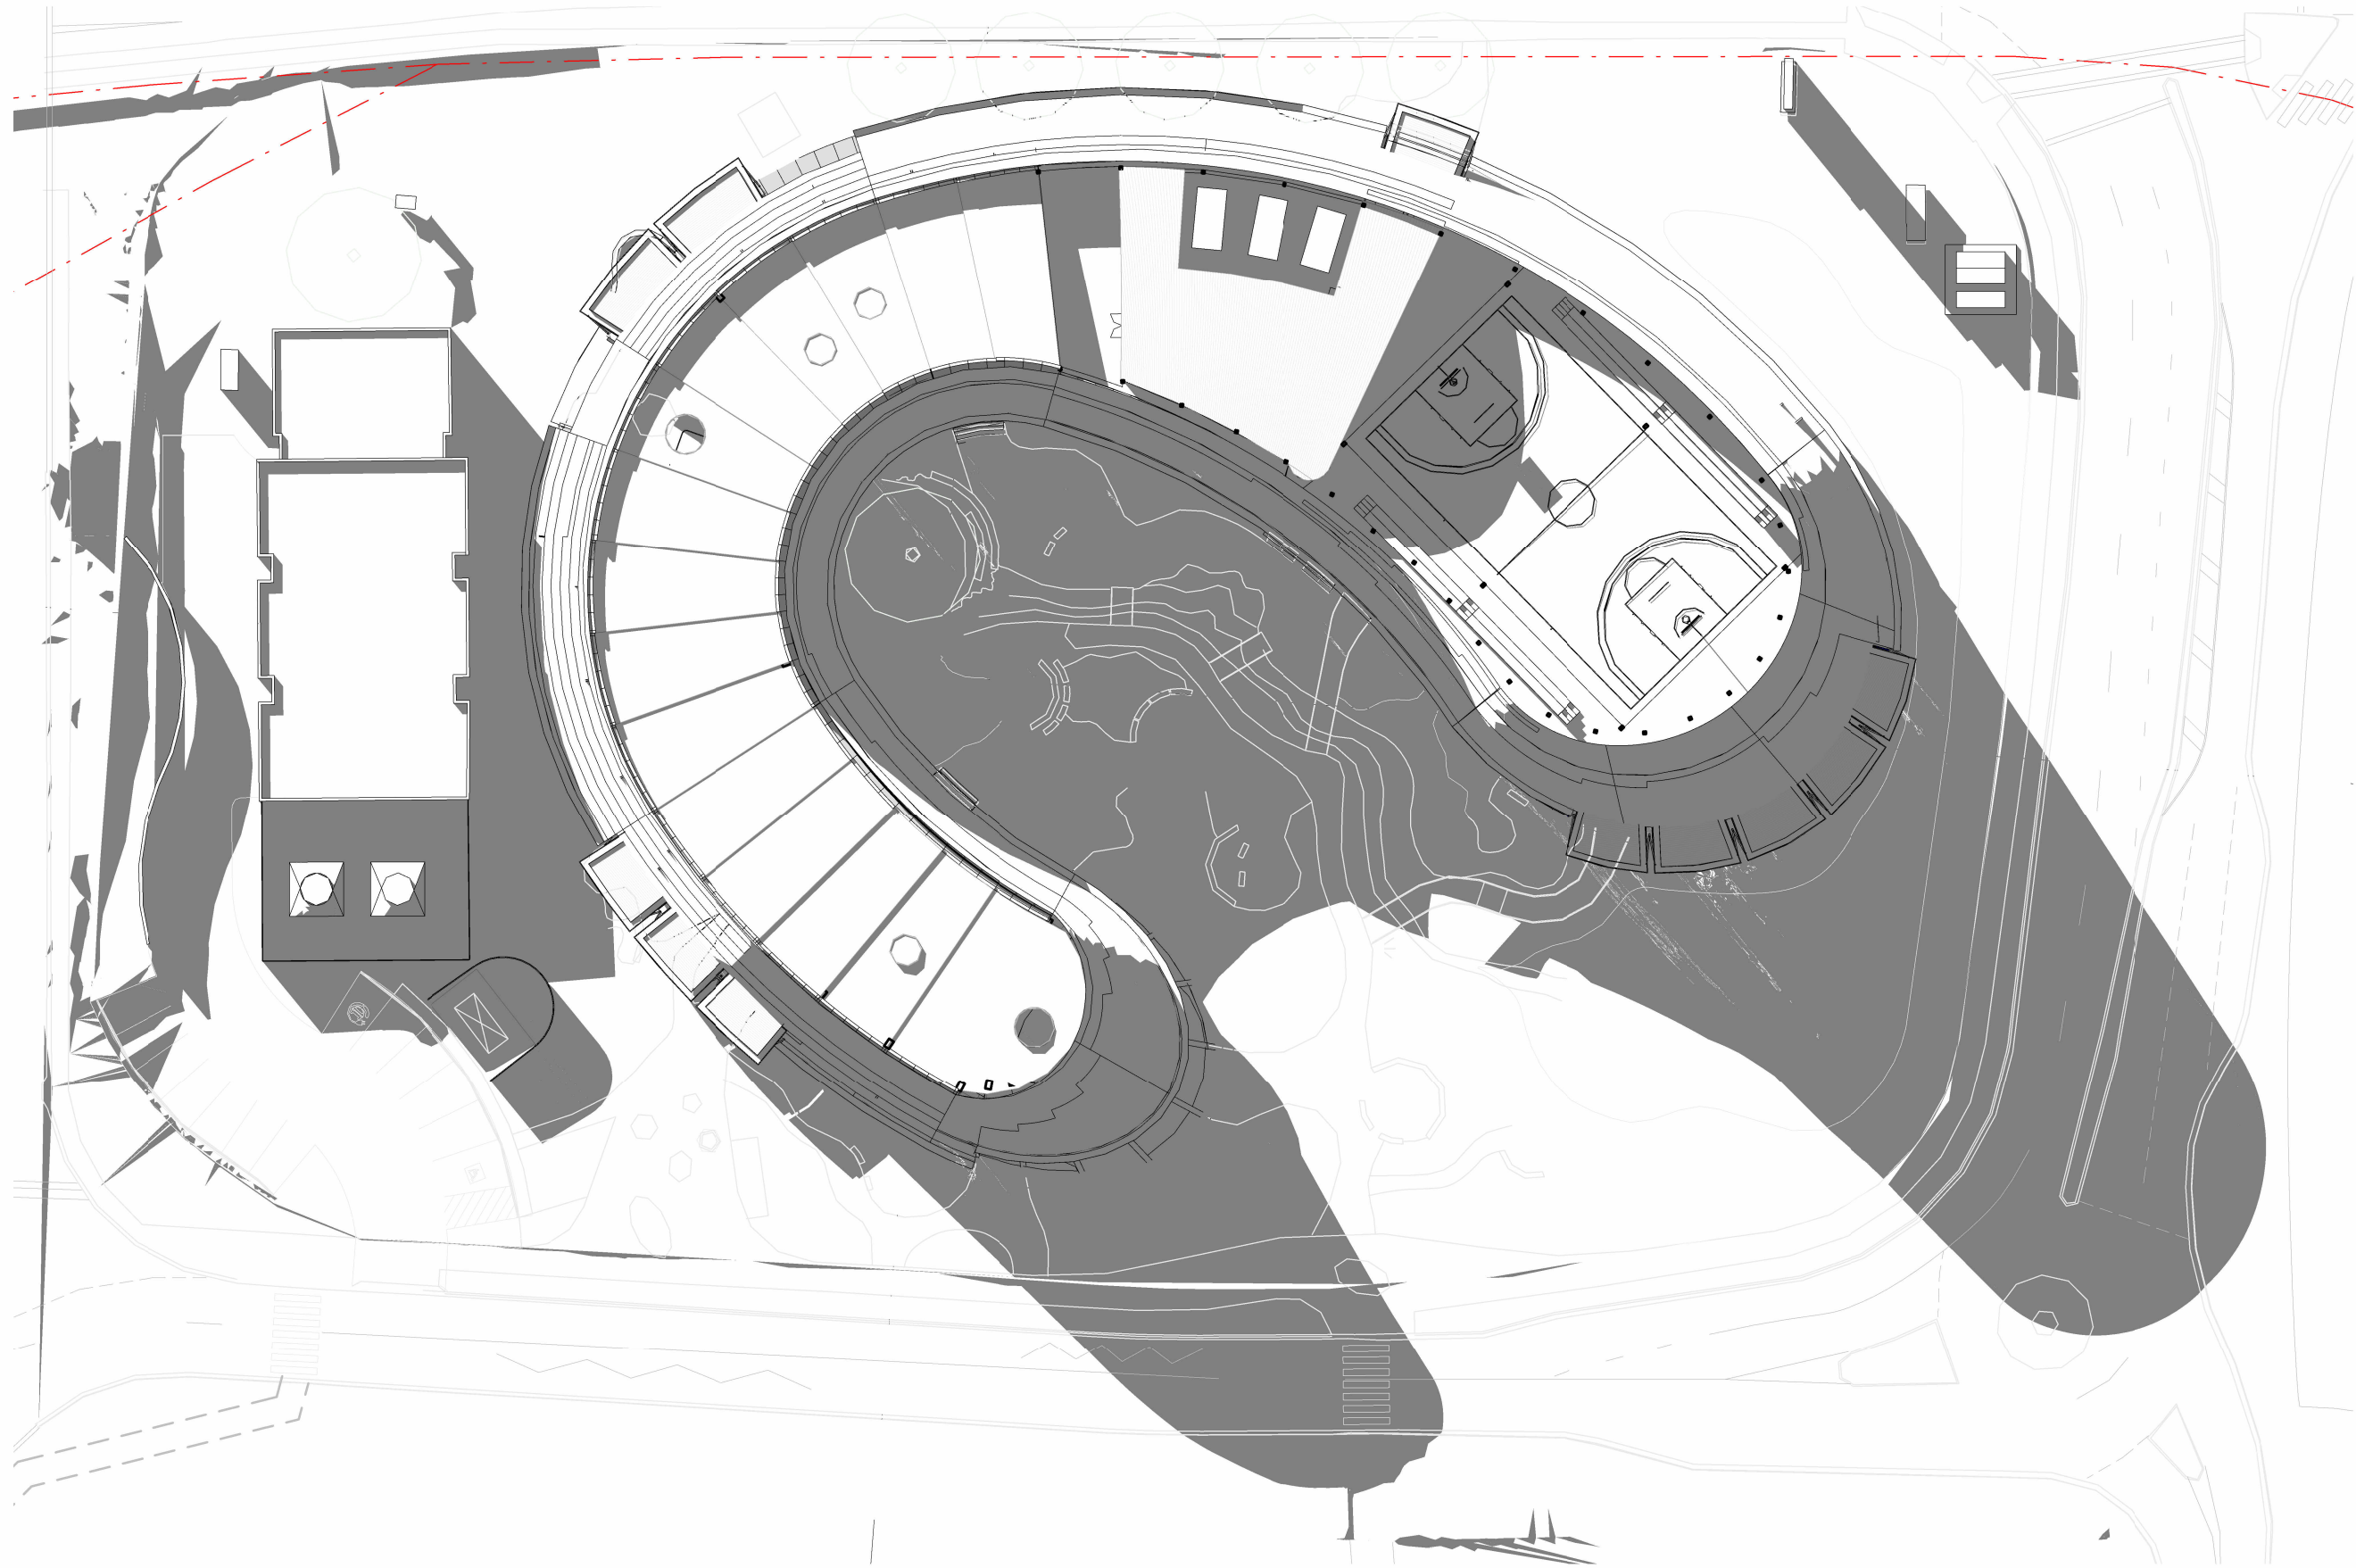

2 Winter Solstice 2PM
1 : 500



3 Winter Solstice 3PM
1 : 500

GENERAL NOTES
THIS DRAWING SHOULD BE READ IN CONJUNCTION WITH ALL RELEVANT CONTRACTS, SPECIFICATIONS AND DRAWINGS.
COPYRIGHT OF THIS DRAWING IS VESTED IN THE ARCHITECTS.
DIMENSIONS ARE IN MILLIMETRES AND LEVELS ARE IN METRES.
DO NOT SCALE OFF DRAWINGS.
USE FIGURED DIMENSIONS ONLY. CHECK AND VERIFY ALL DIMENSIONS ON SITE PRIOR TO COMMENCING WORK.

Transfer of E-Data Terms and Conditions:
<https://www.cba.com.au/australian-bank-privacy-notice>

REV	DATE	DESCRIPTION
1	July 2024	SSDA SUBMISSION
2	February 2025	SSDA SUBMISSION


CLIENT
WESTERN SYDNEY UNIVERSITY

PROJECT
INDIGENOUS CENTRE OF EXCELLENCE
DARUG NGURRA
171 VICTORIA RD,
RYDALMERE NSW 2116

DRAWING TITLE
SHADOW DIAGRAMS - 21ST JUNE
WINTER SOLSTICE

CHECKED
SW

APPROVED
TS

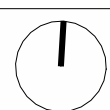

SCALE
1 : 500
@A1



STATUS
SSDA

PROJECT #
23-032

DRAWING NUMBER
DA 10-102


REVISION
2

Jackson
Clements
Burrows


COPYRIGHT
Jackson Clements Burrows
Pty Ltd Architects

psa


345 SWAN STREET RICHMOND Vic 3121
T +613 9654 6227 jcba.com.au

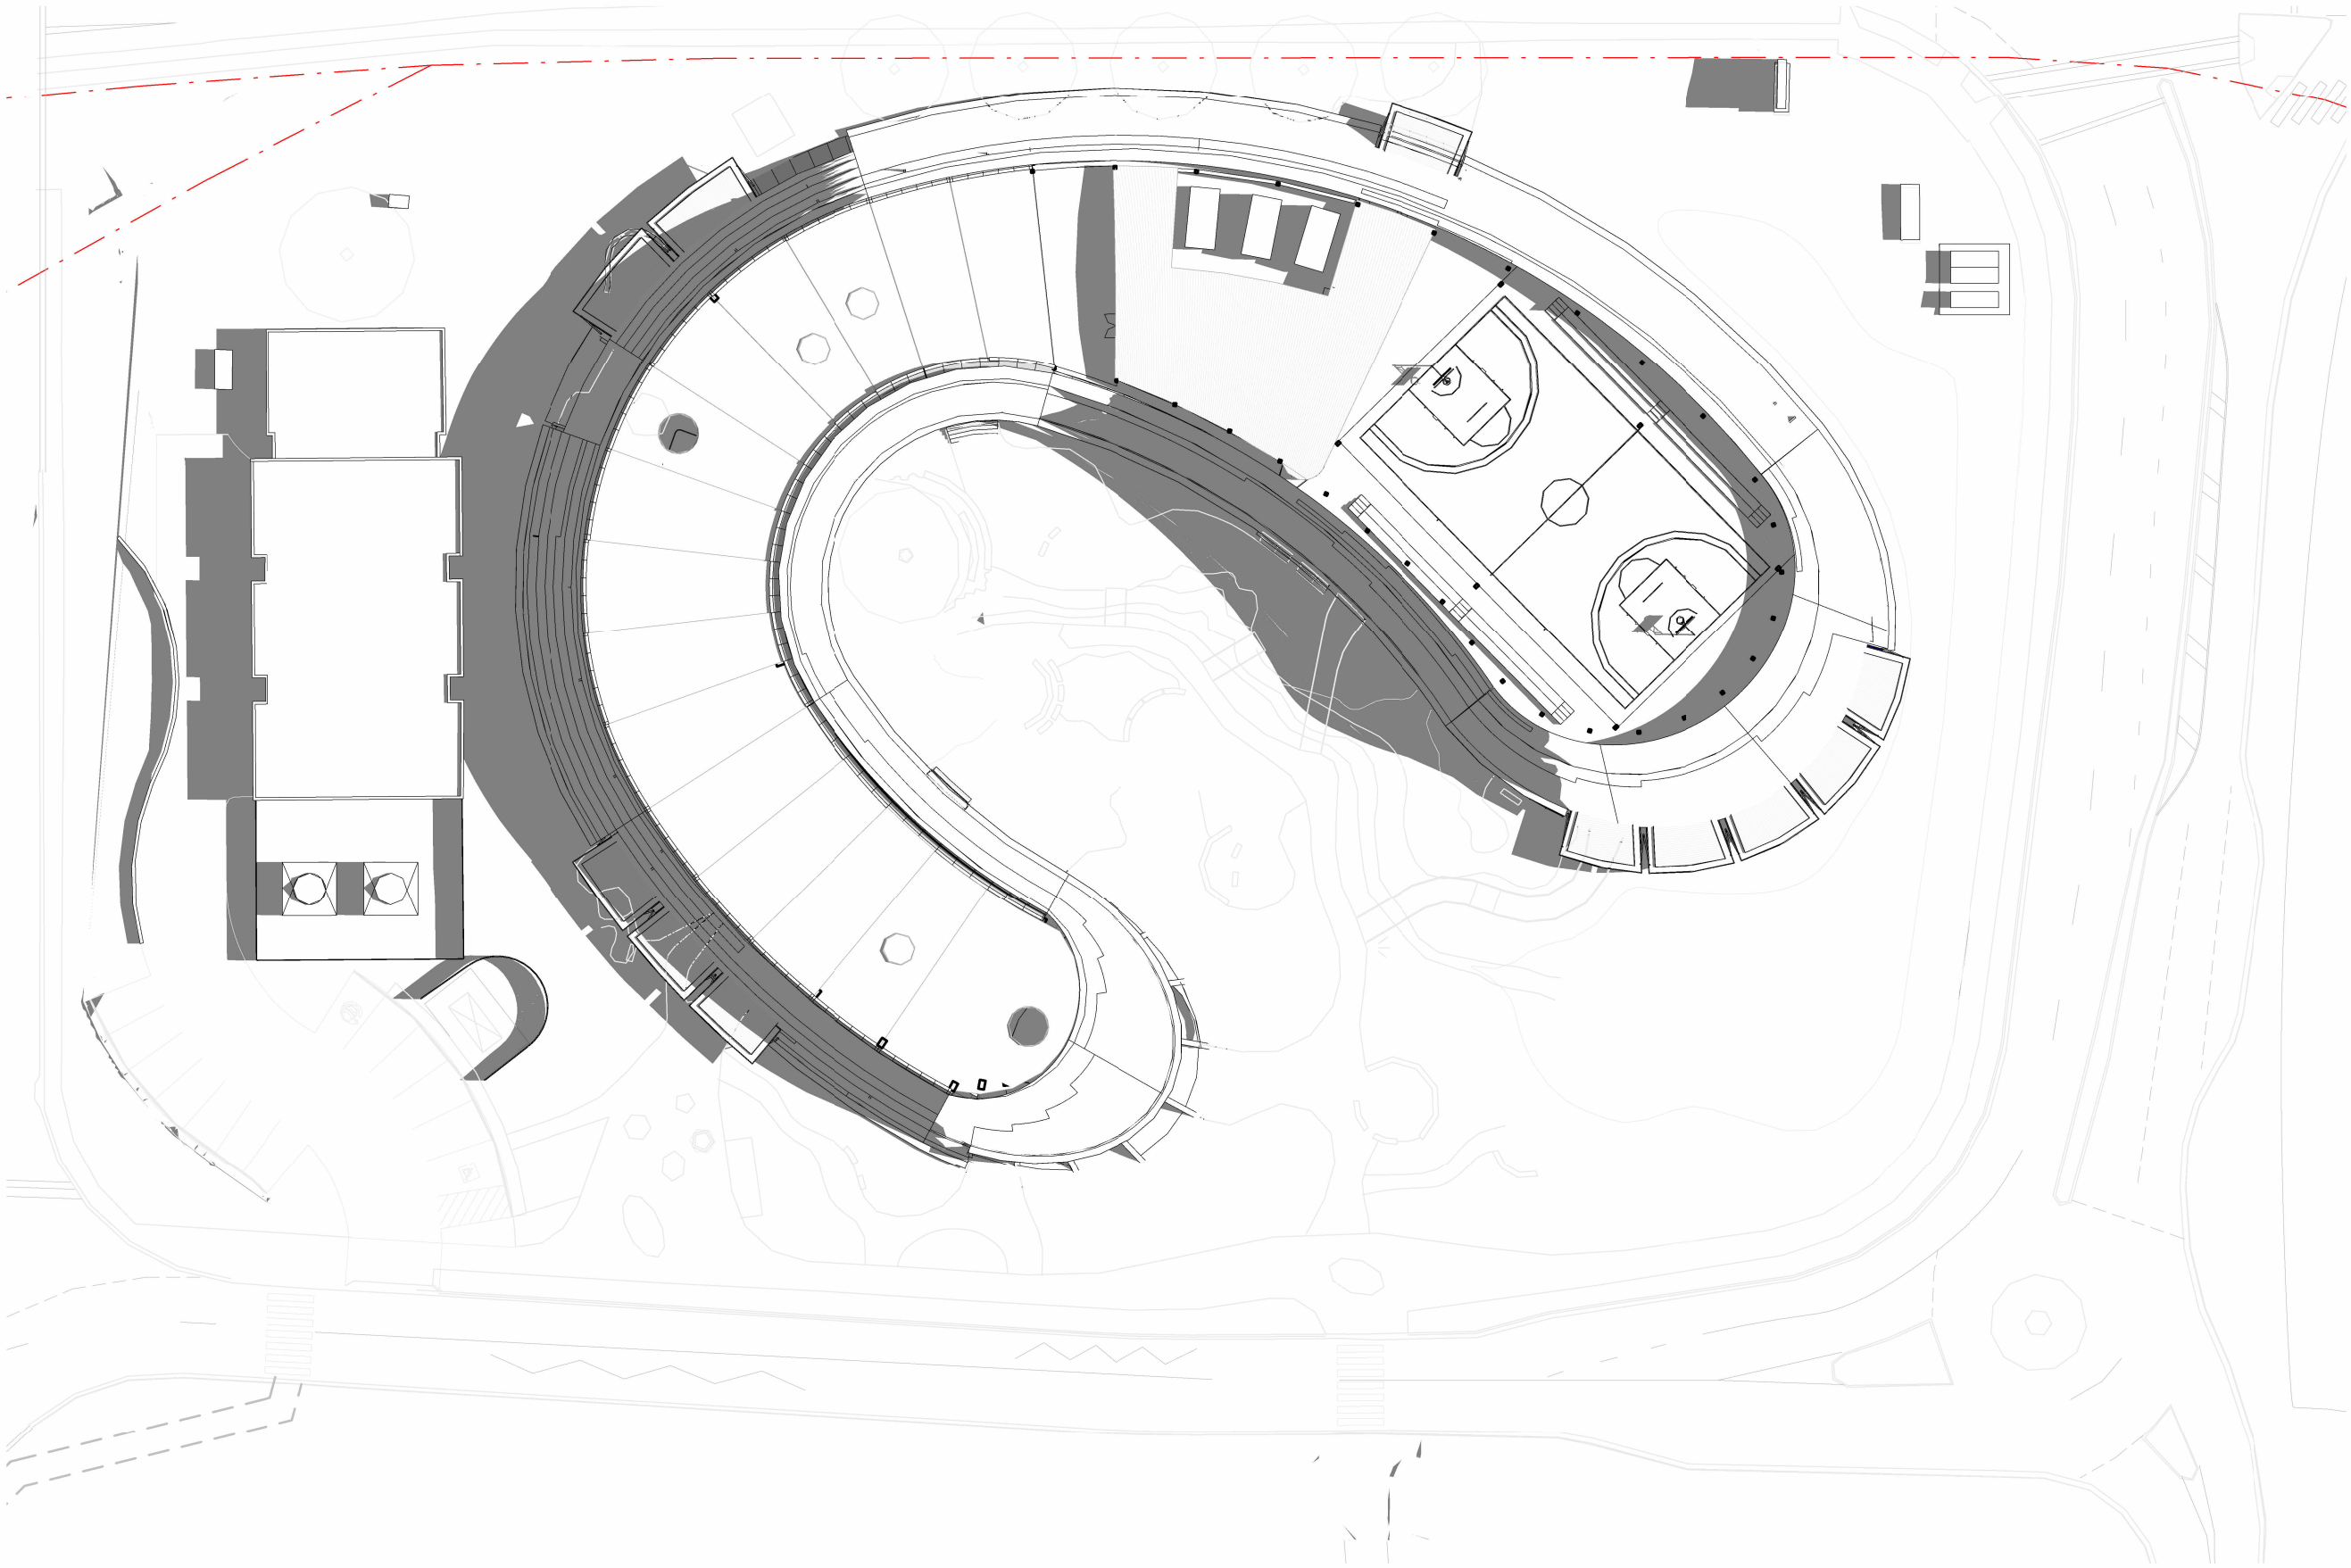


1 Summer Solstice 9AM
1 : 500

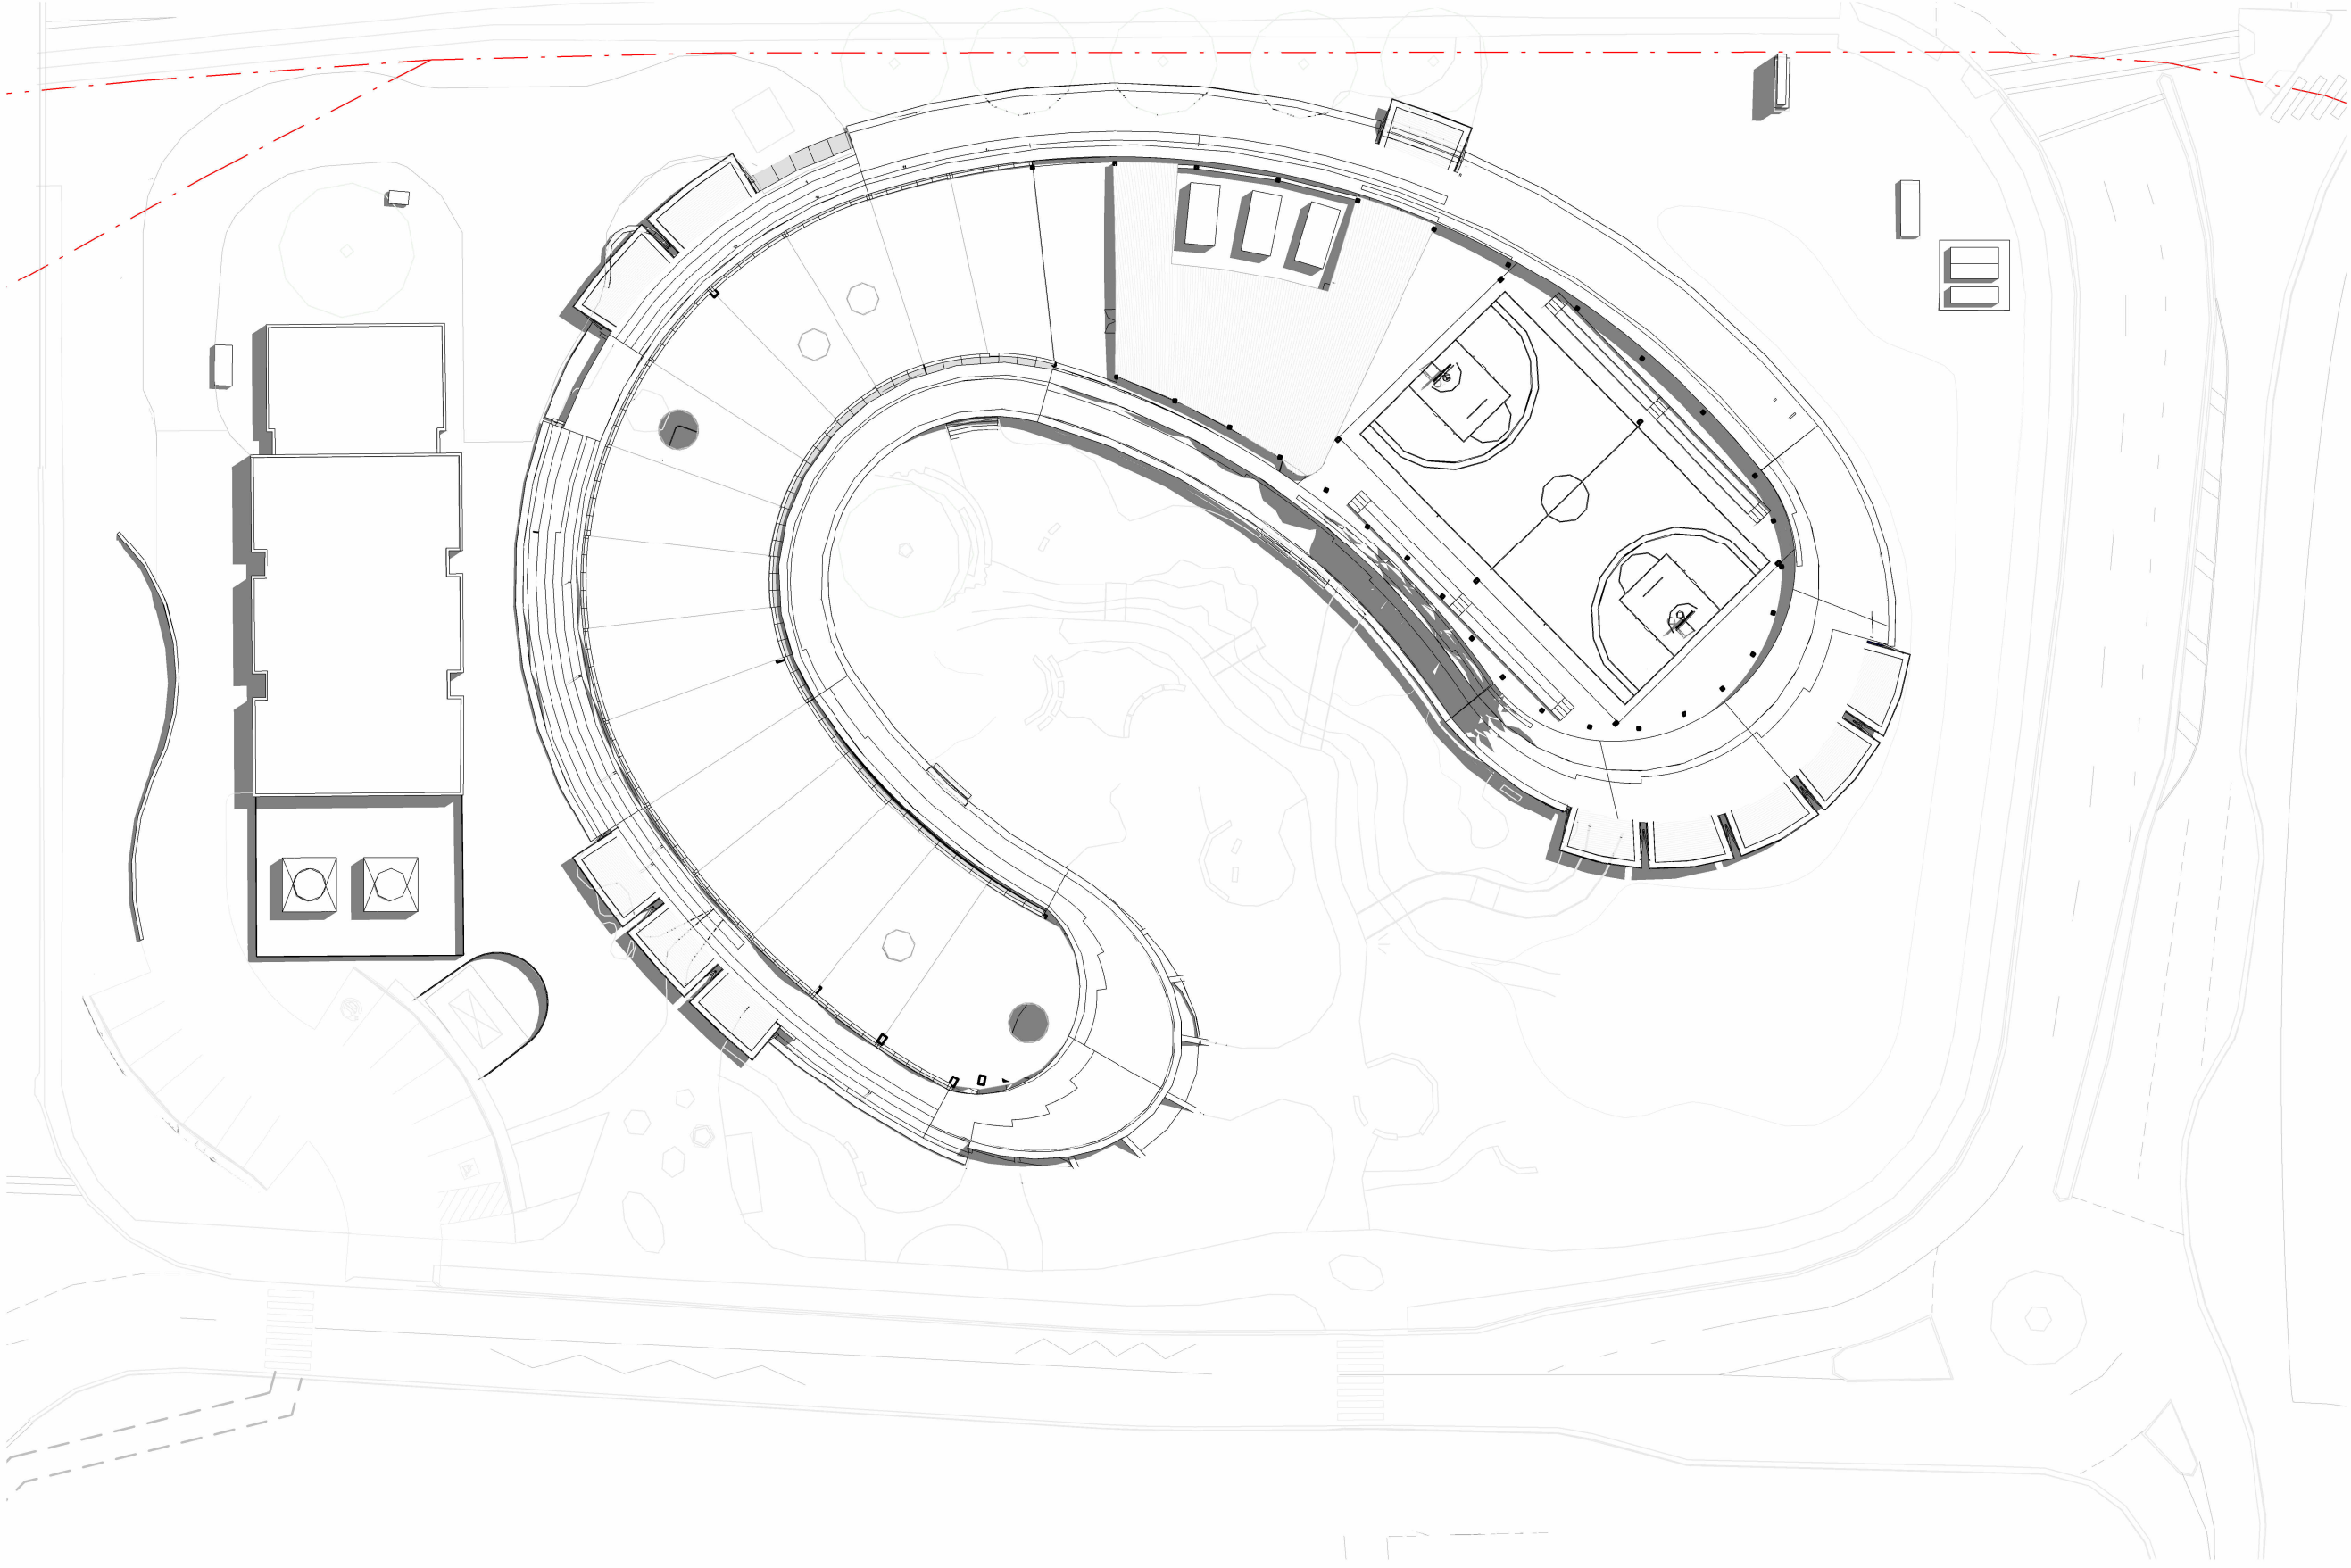

3 Summer Solstice 11AM
1 : 500

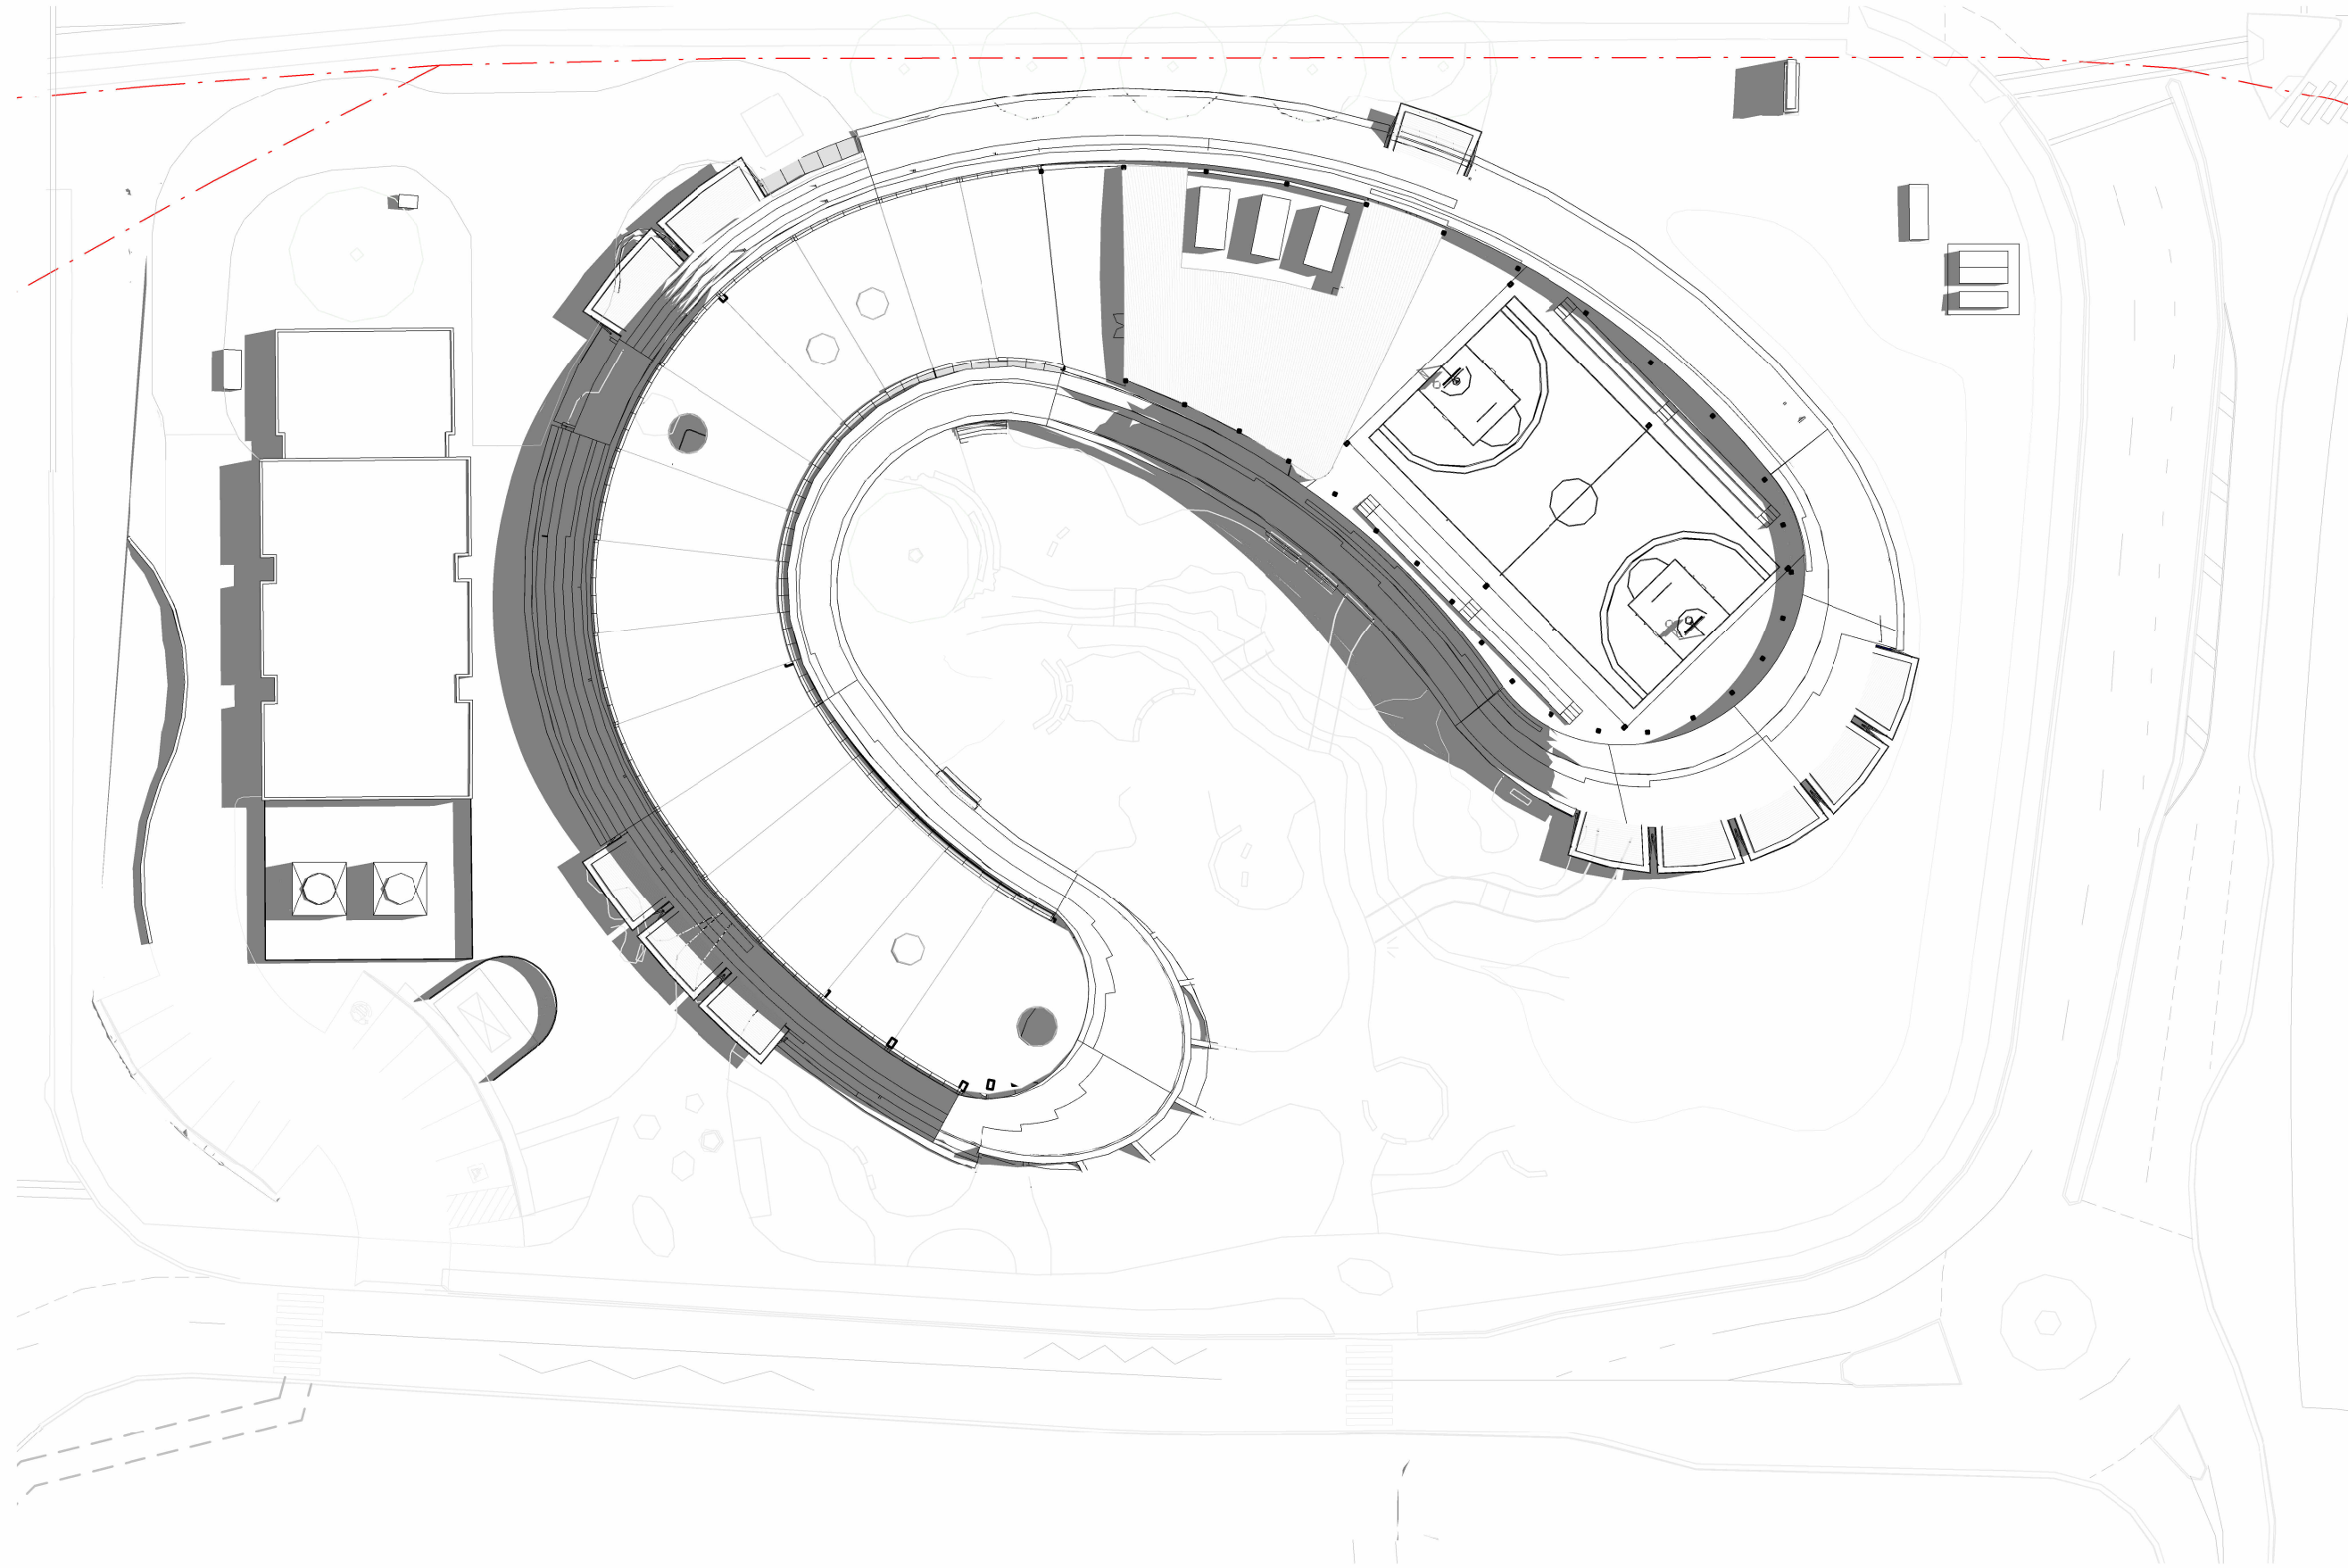

2 Summer Solstice 10AM
1 : 500

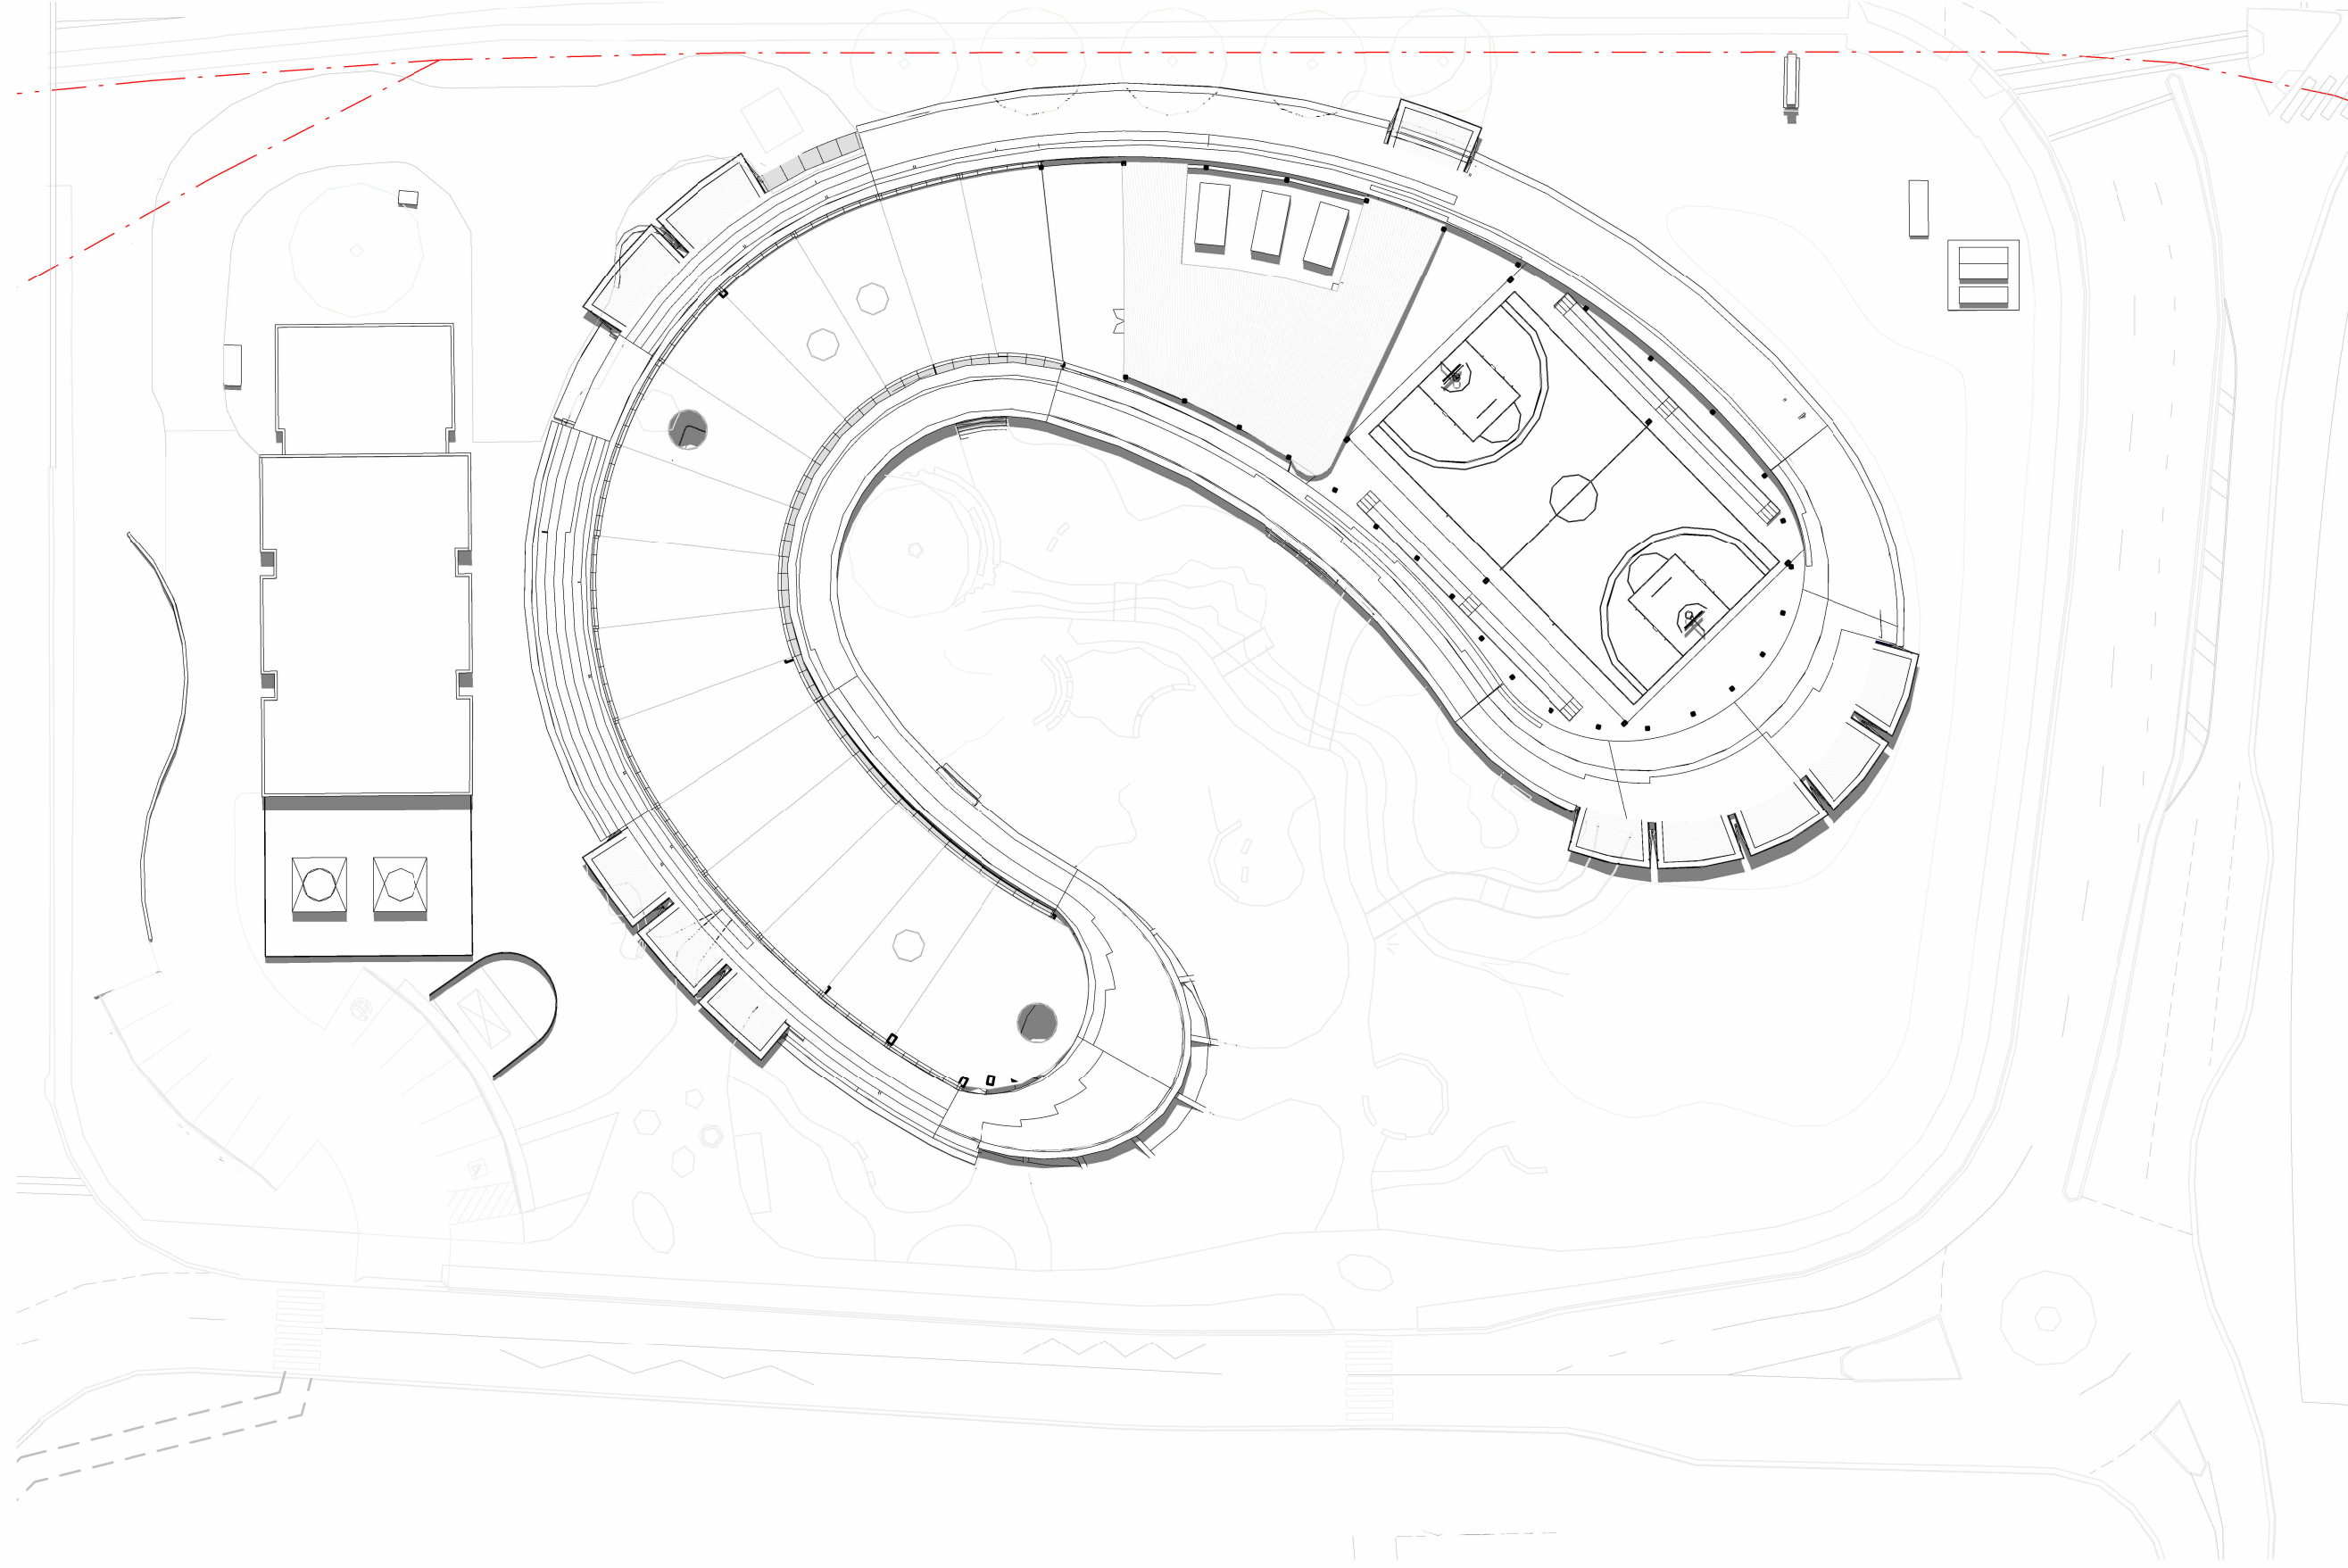

4 Summer Solstice 12PM
1 : 500

GENERAL NOTES
THIS DRAWING SHOULD BE READ IN CONJUNCTION WITH ALL RELEVANT CONTRACTS, SPECIFICATIONS AND DRAWINGS.
COPYRIGHT OF THIS DRAWING IS VESTED IN THE ARCHITECTS.
DIMENSIONS ARE IN MILLIMETRES AND LEVELS ARE IN METRES.
DO NOT SCALE OFF DRAWINGS.
USE FIGURED DIMENSIONS ONLY. CHECK AND VERIFY ALL DIMENSIONS ON SITE PRIOR TO COMMENCING WORK.

Transfer of E-Data Terms and Conditions:
<https://www.cba.com.au/australian-architectural-association-conditions-of-sale.aspx>

REV	DATE	DESCRIPTION
1	July 2024	SSDA SUBMISSION
2	February 2025	SSDA SUBMISSION

CLIENT
WESTERN SYDNEY UNIVERSITY

PROJECT
INDIGENOUS CENTRE OF EXCELLENCE
DARUG NGURRA
171 VICTORIA RD,
RYDALMERE NSW 2116

DRAWING TITLE
SHADOW DIAGRAMS - 22ND
DECEMBER SUMMER SOLSTICE

CHECKED
SW

APPROVED
TS

1

SCALE
1 : 500
@A1

0 2.5 5 10 15 25m

STATUS
SSDA

PROJECT #
23-032

DRAWING NUMBER
DA 10-103


REVISION
2

Jackson
Clements
Burrows


COPYRIGHT
Jackson Clements Burrows
Pty Ltd Architects

psa


345 SWAN STREET RICHMOND Vic 3121
T +613 9654 6227 jcba.com.au

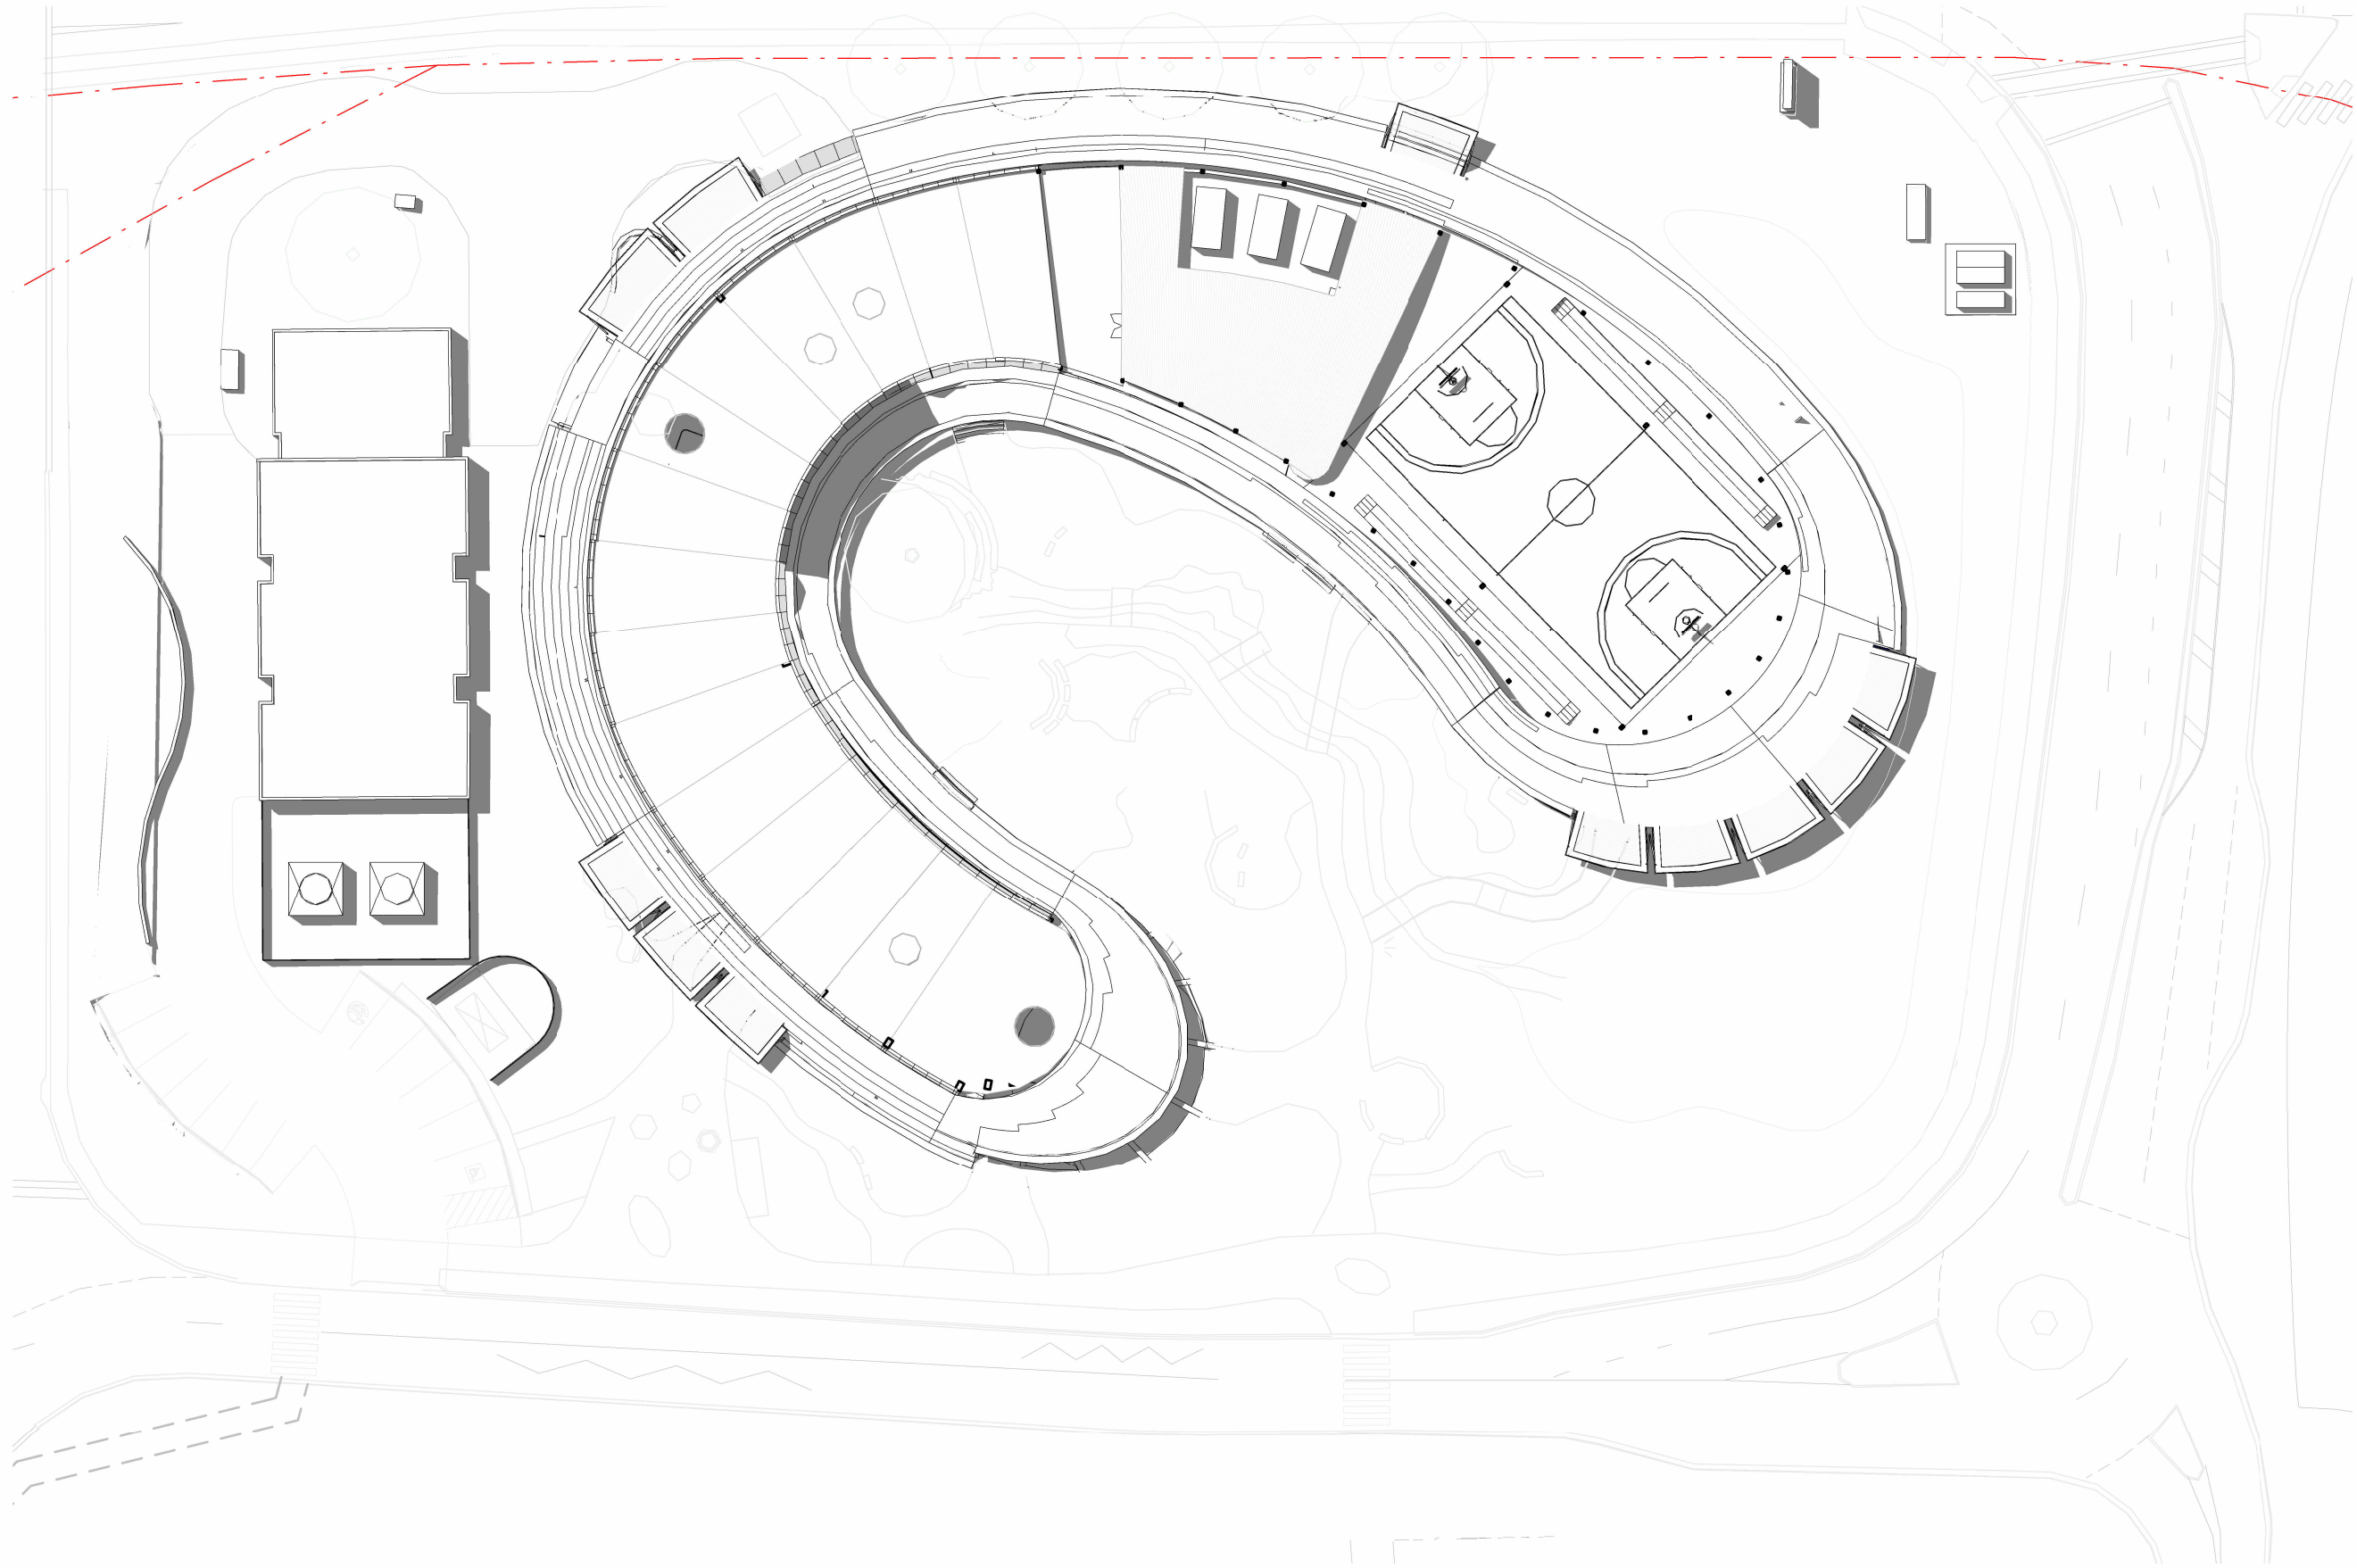

1 Summer Solstice 1PM
1 : 500

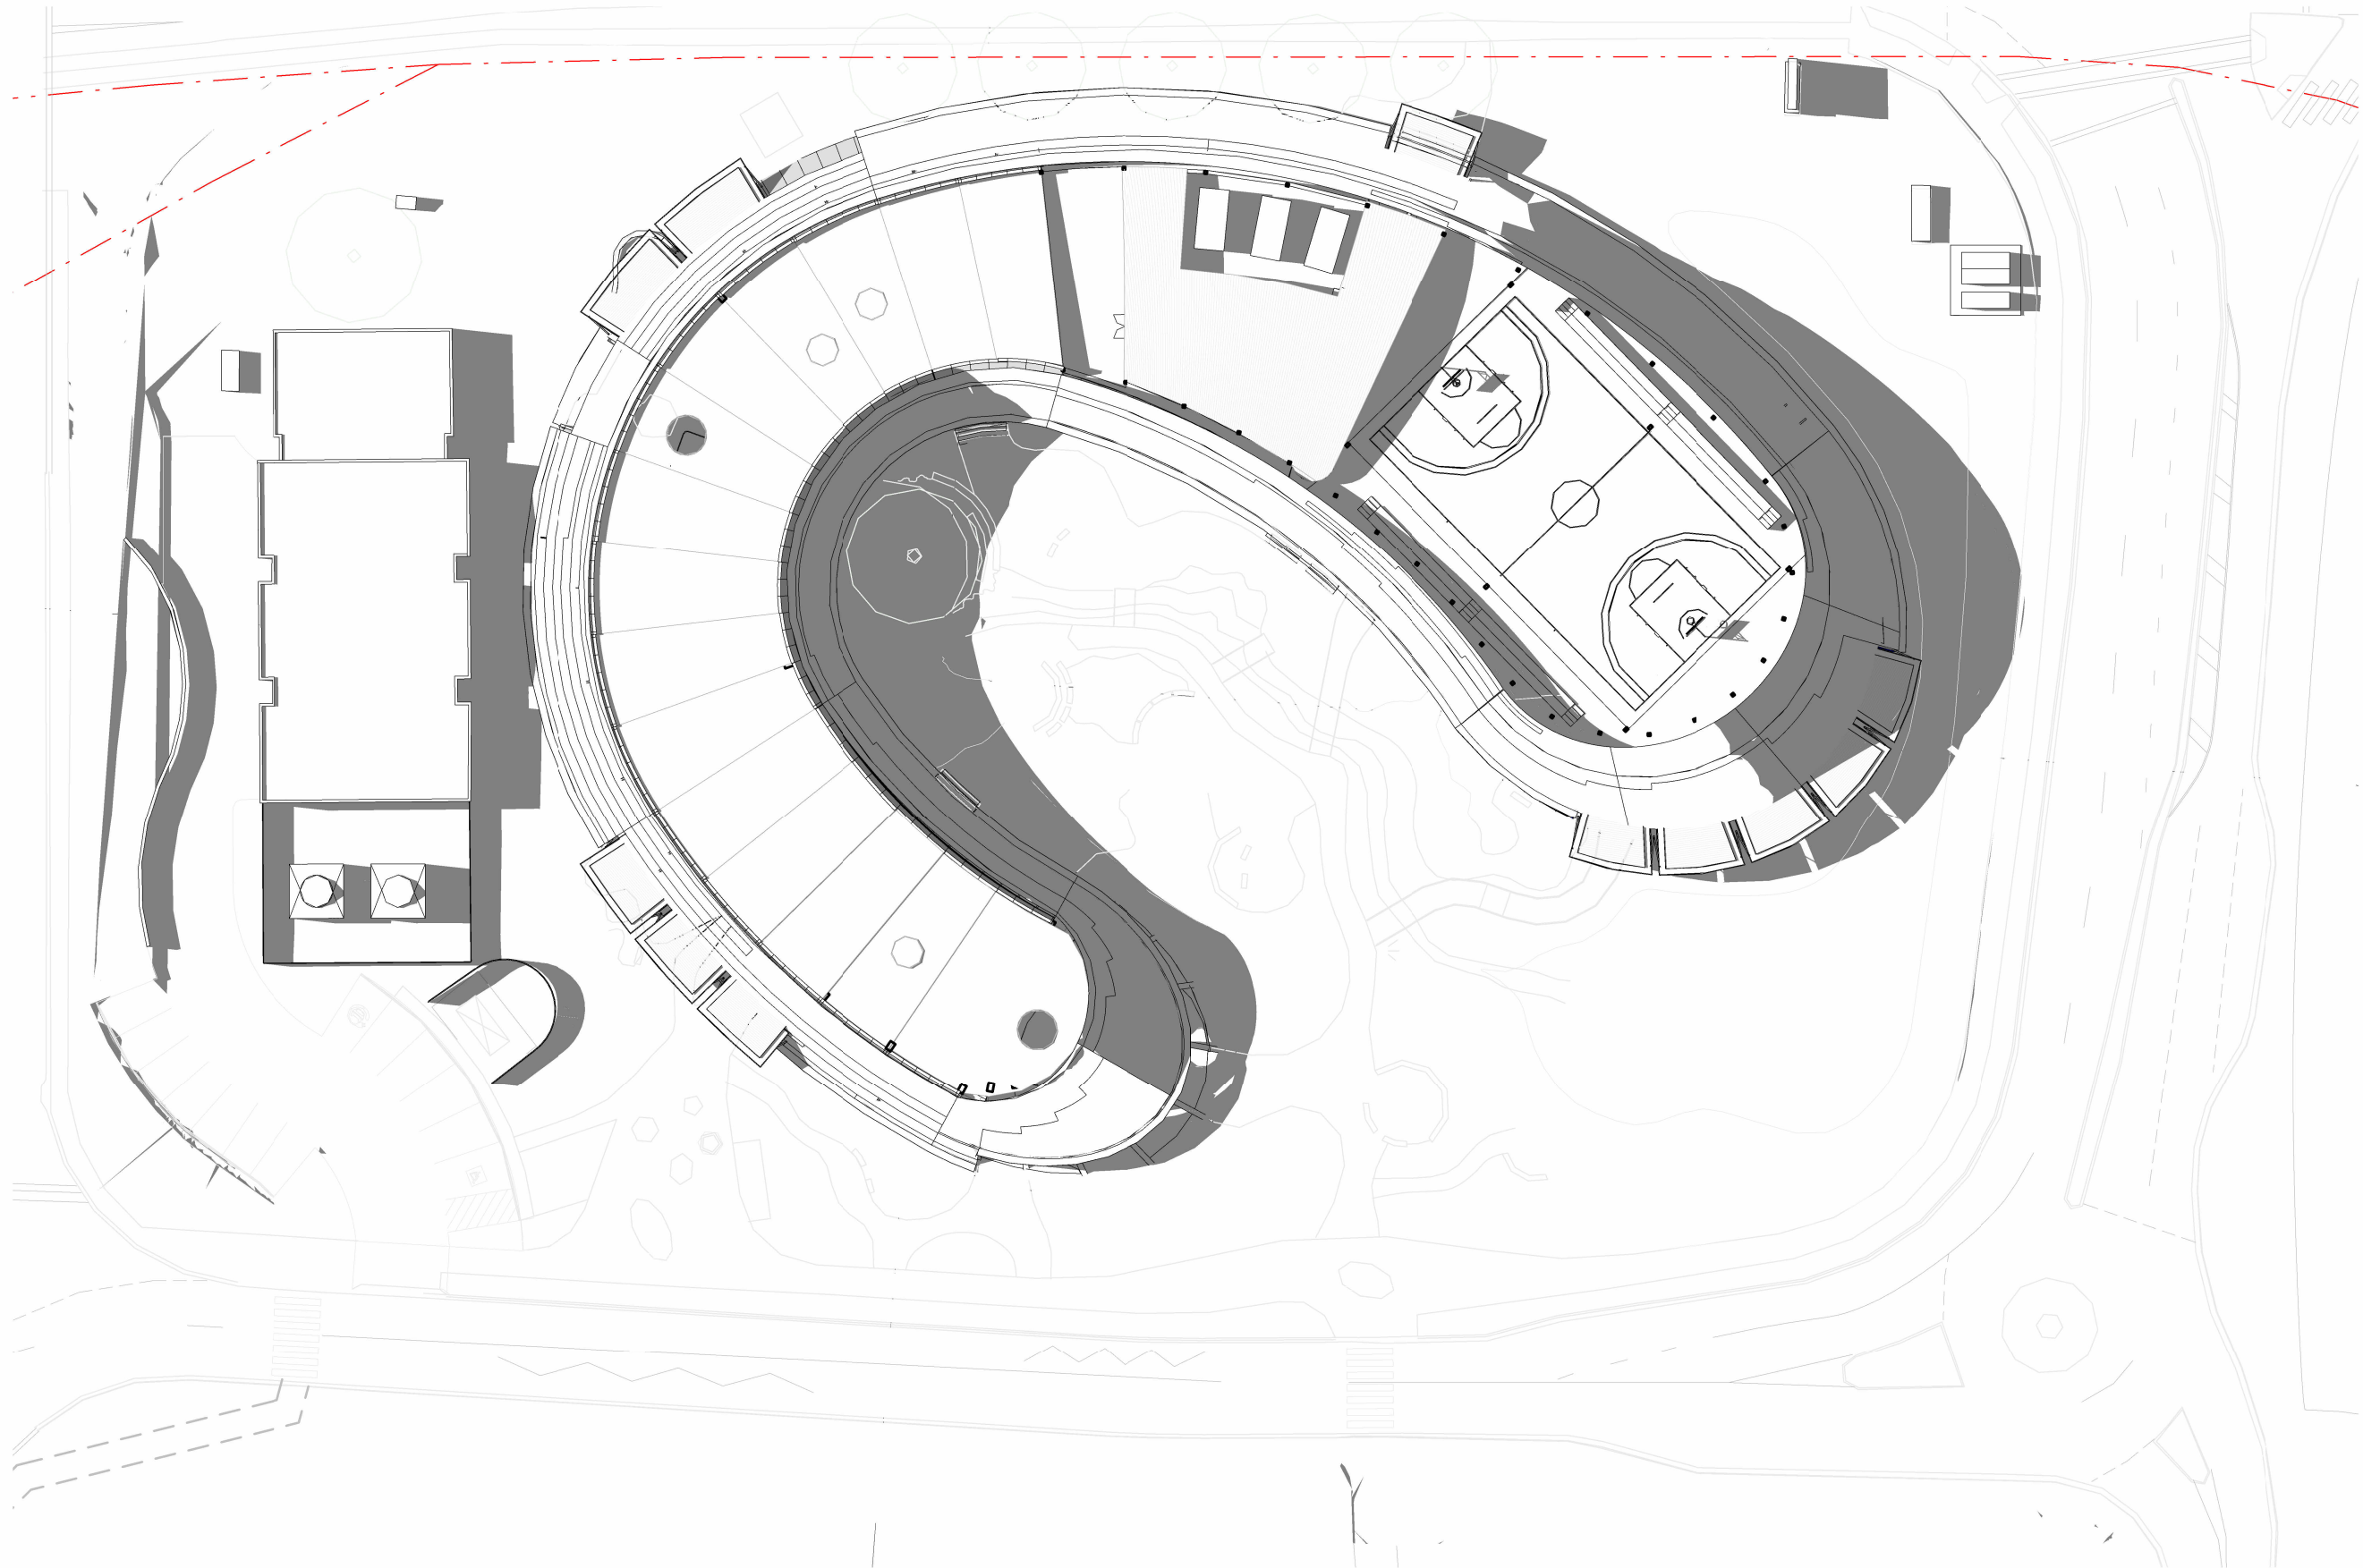

3 Summer Solstice 3PM
1 : 500

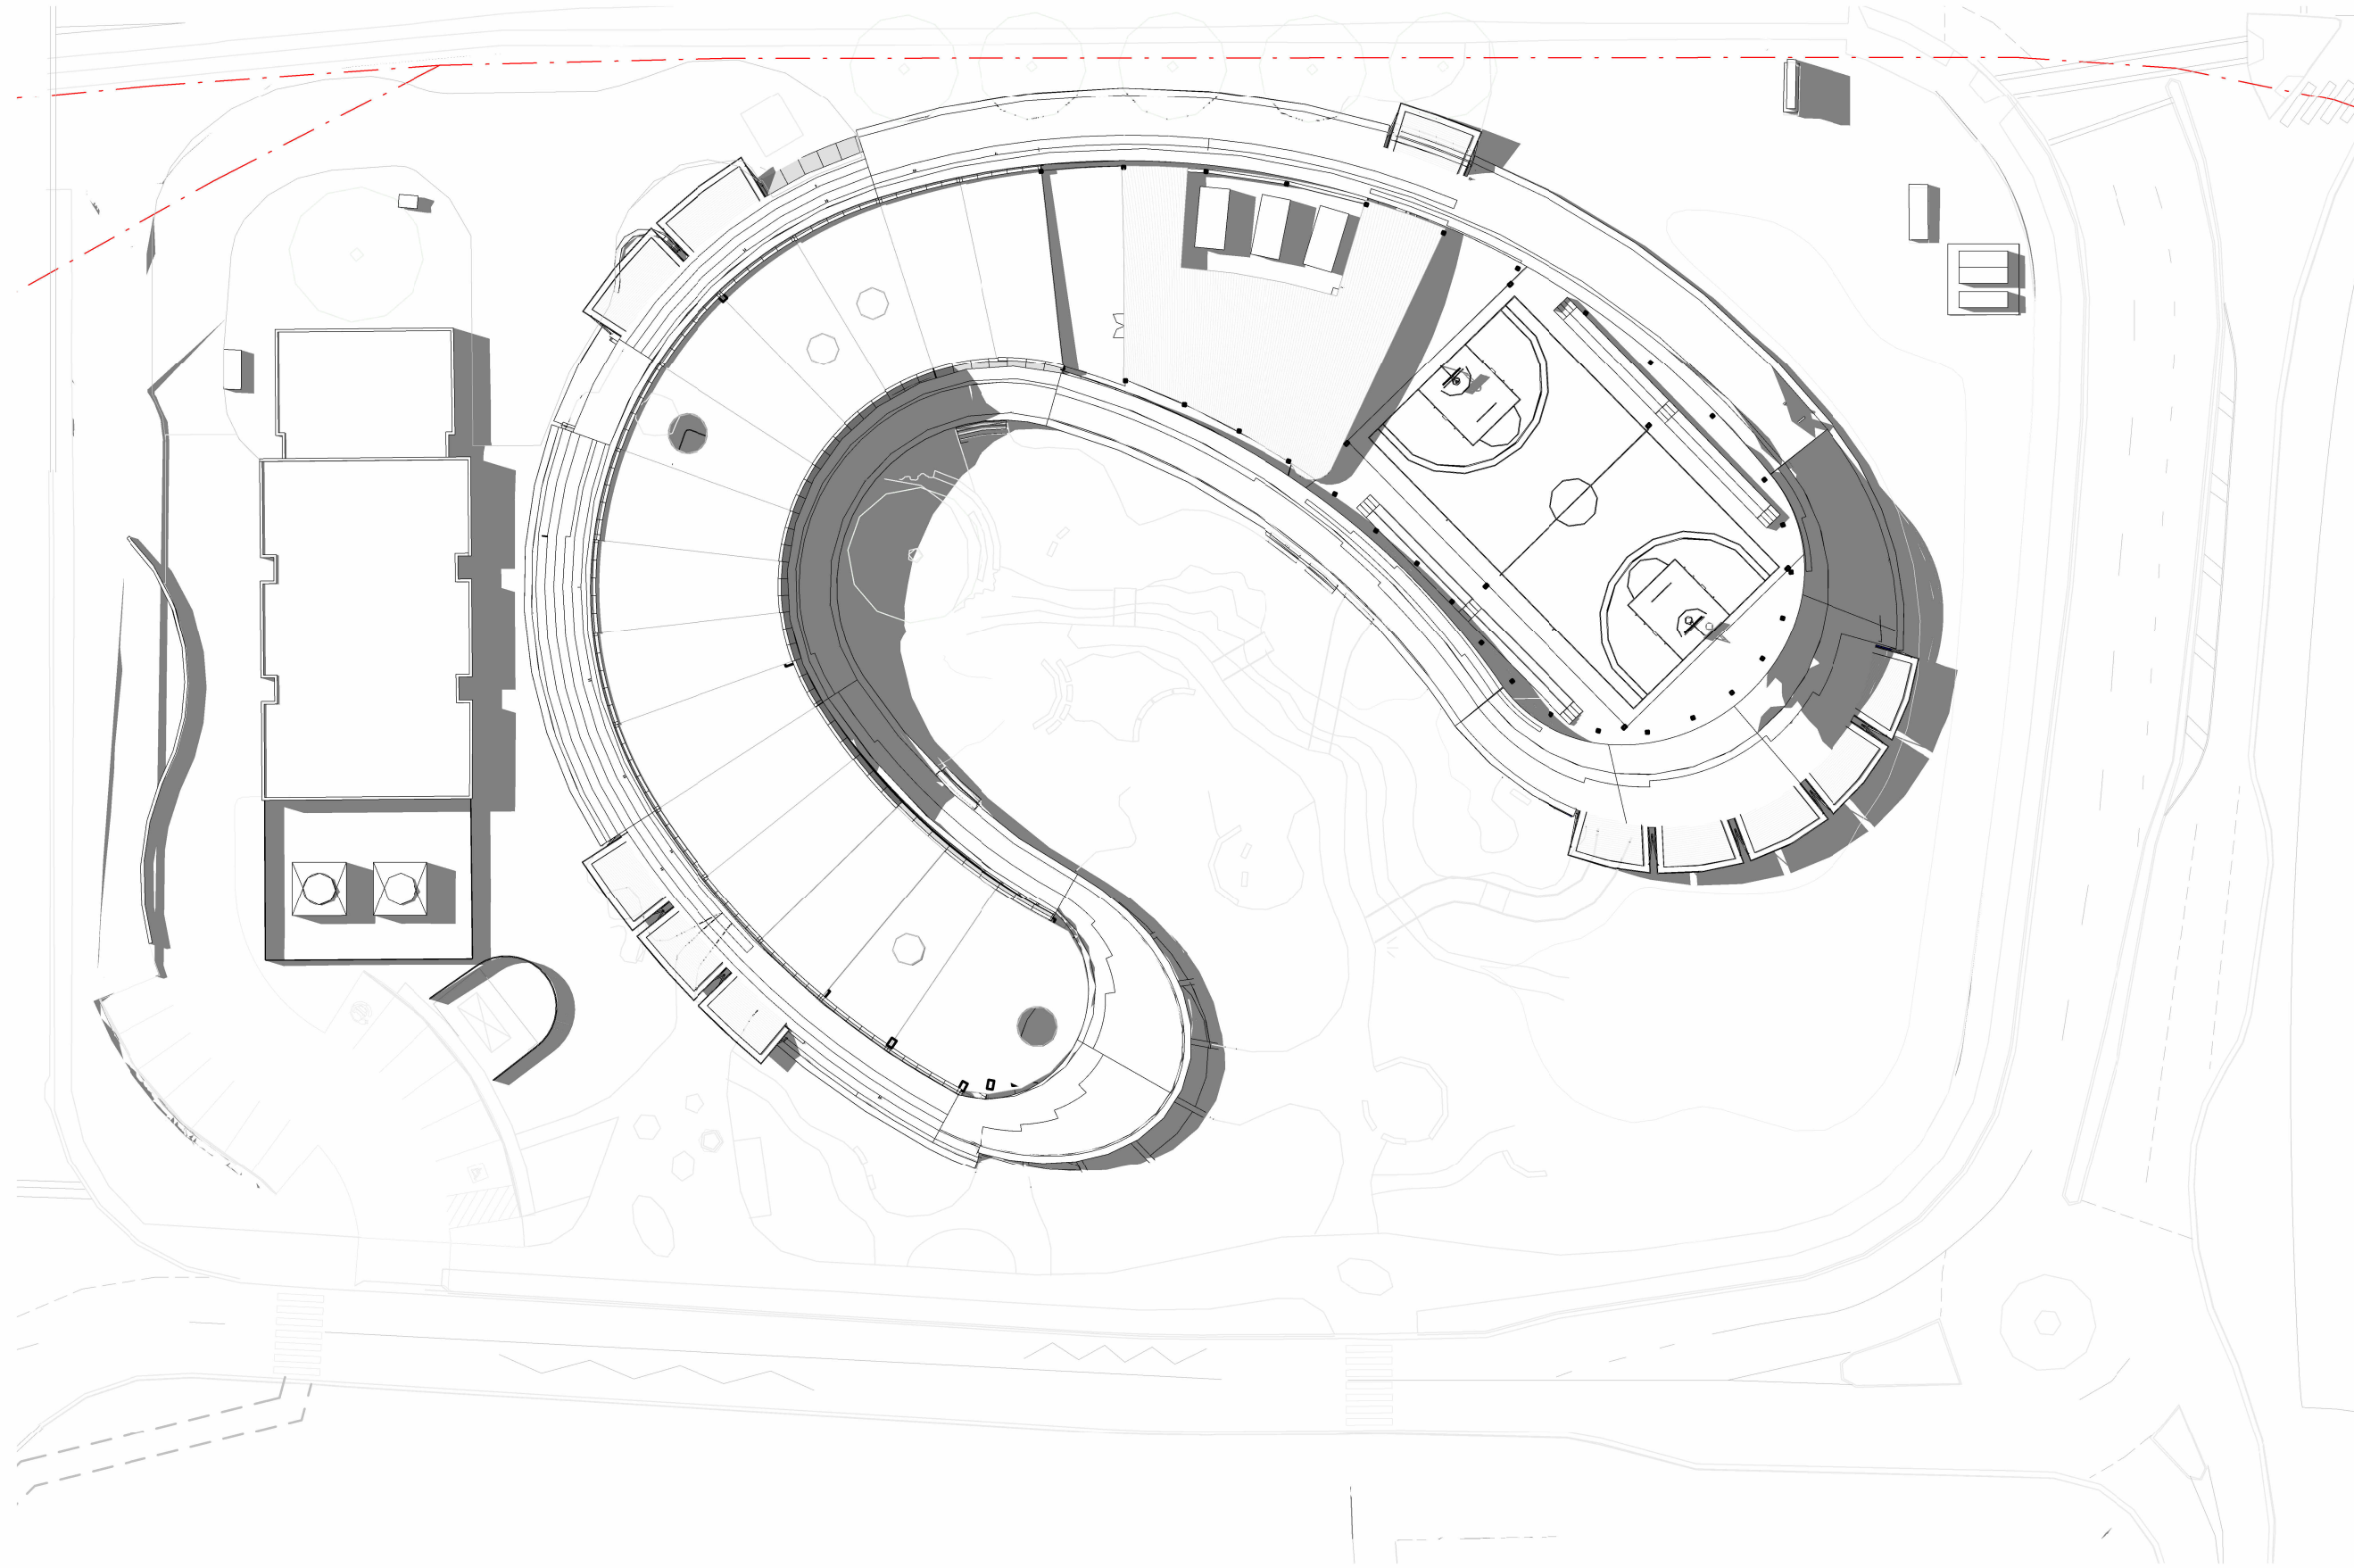

2 Summer Solstice 2PM
1 : 500

GENERAL NOTES
THIS DRAWING SHOULD BE READ IN CONJUNCTION WITH ALL RELEVANT CONTRACTS, SPECIFICATIONS AND DRAWINGS.
COPYRIGHT OF THIS DRAWING IS VESTED IN THE ARCHITECTS.
DIMENSIONS ARE IN MILLIMETRES AND LEVELS ARE IN METRES.
DO NOT SCALE OFF DRAWINGS.
USE FIGURED DIMENSIONS ONLY. CHECK AND VERIFY ALL DIMENSIONS ON SITE PRIOR TO COMMENCING WORK.

Transfer of E-Data Terms and Conditions:
<https://www.cba.com.au/australian-architectural-association-conditions-of-sale.aspx>

REV	DATE	DESCRIPTION
1	July 2024	SSDA SUBMISSION
2	February 2025	SSDA SUBMISSION

CLIENT
WESTERN SYDNEY UNIVERSITY

PROJECT
INDIGENOUS CENTRE OF EXCELLENCE
DARUG NGURRA
171 VICTORIA RD,
RYDALMERE NSW 2116

DRAWING TITLE
SHADOW DIAGRAMS - 22ND
DECEMBER SUMMER SOLSTICE

CHECKED
SW

APPROVED
TS

1

SCALE
1 : 500
@A1

0 2.5 5 10 15 25m

STATUS
SSDA

PROJECT #
23-032

DRAWING NUMBER
DA 10-104


REVISION
2

Jackson
Clements
Burrows


COPYRIGHT
Jackson Clements Burrows
Pty Ltd Architects

psa


345 SWAN STREET RICHMOND Vic 3121
T +613 9654 6227 jcba.com.au

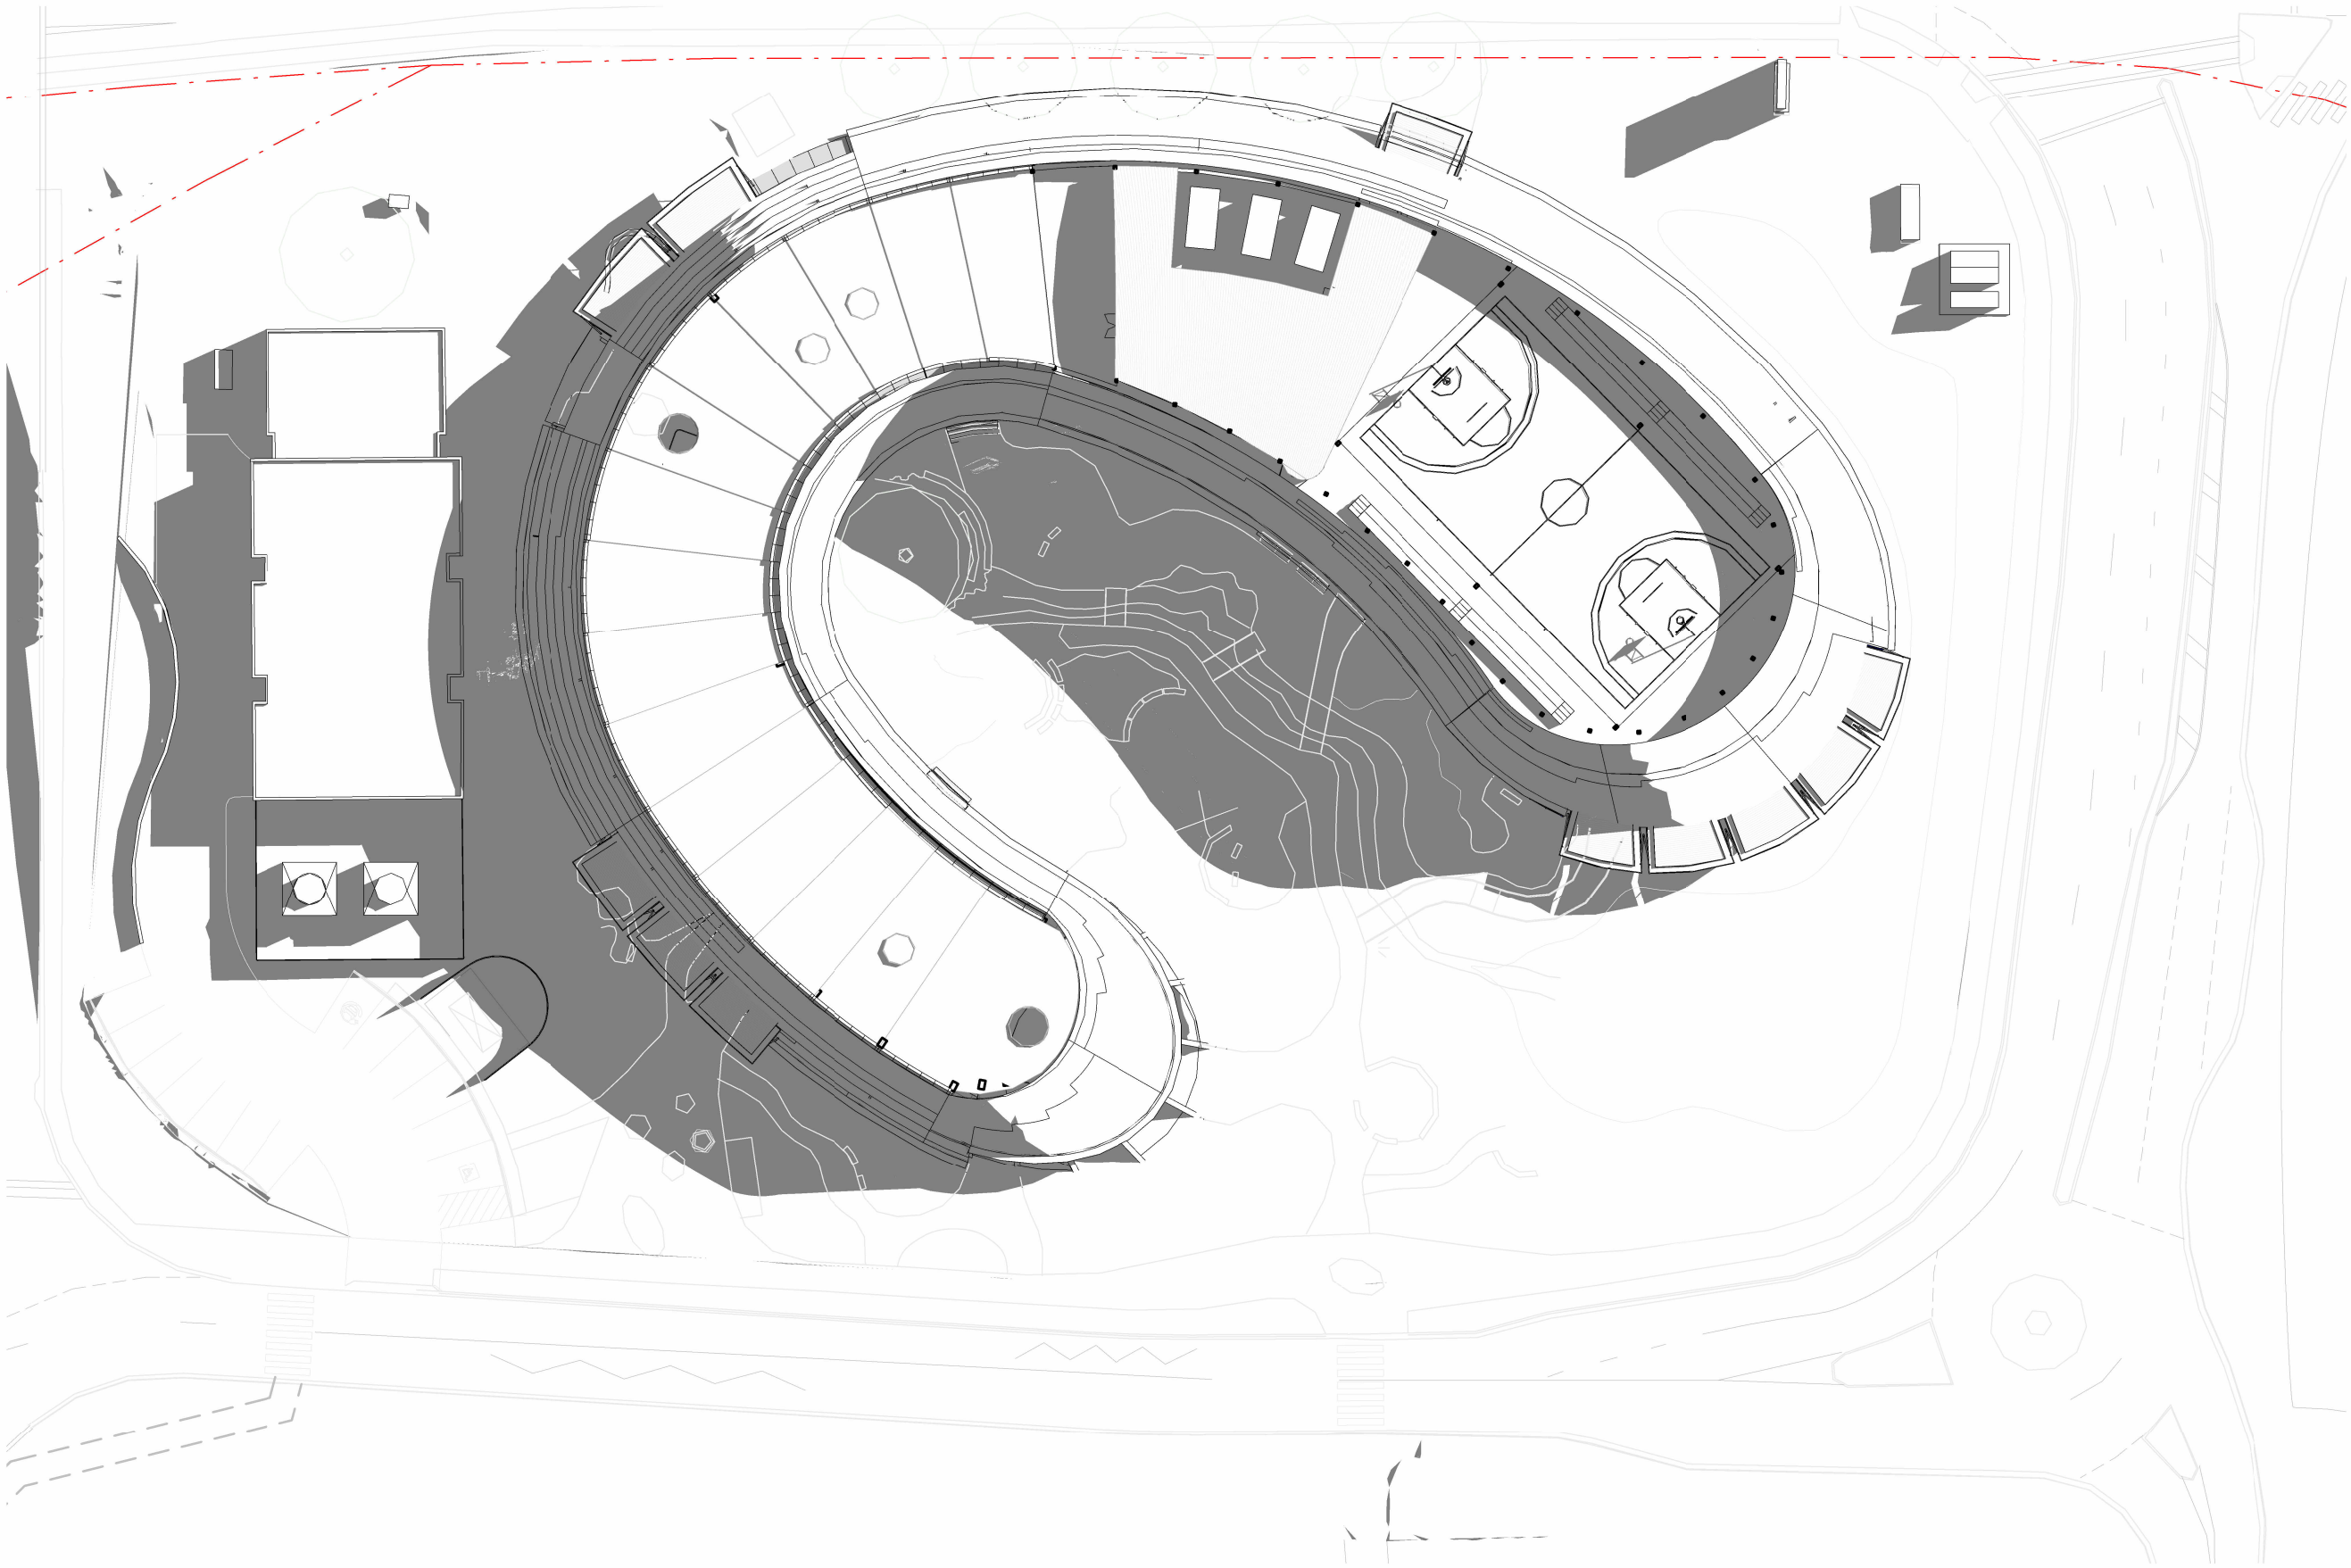


1 Autumn Equinox 9AM
1 : 500

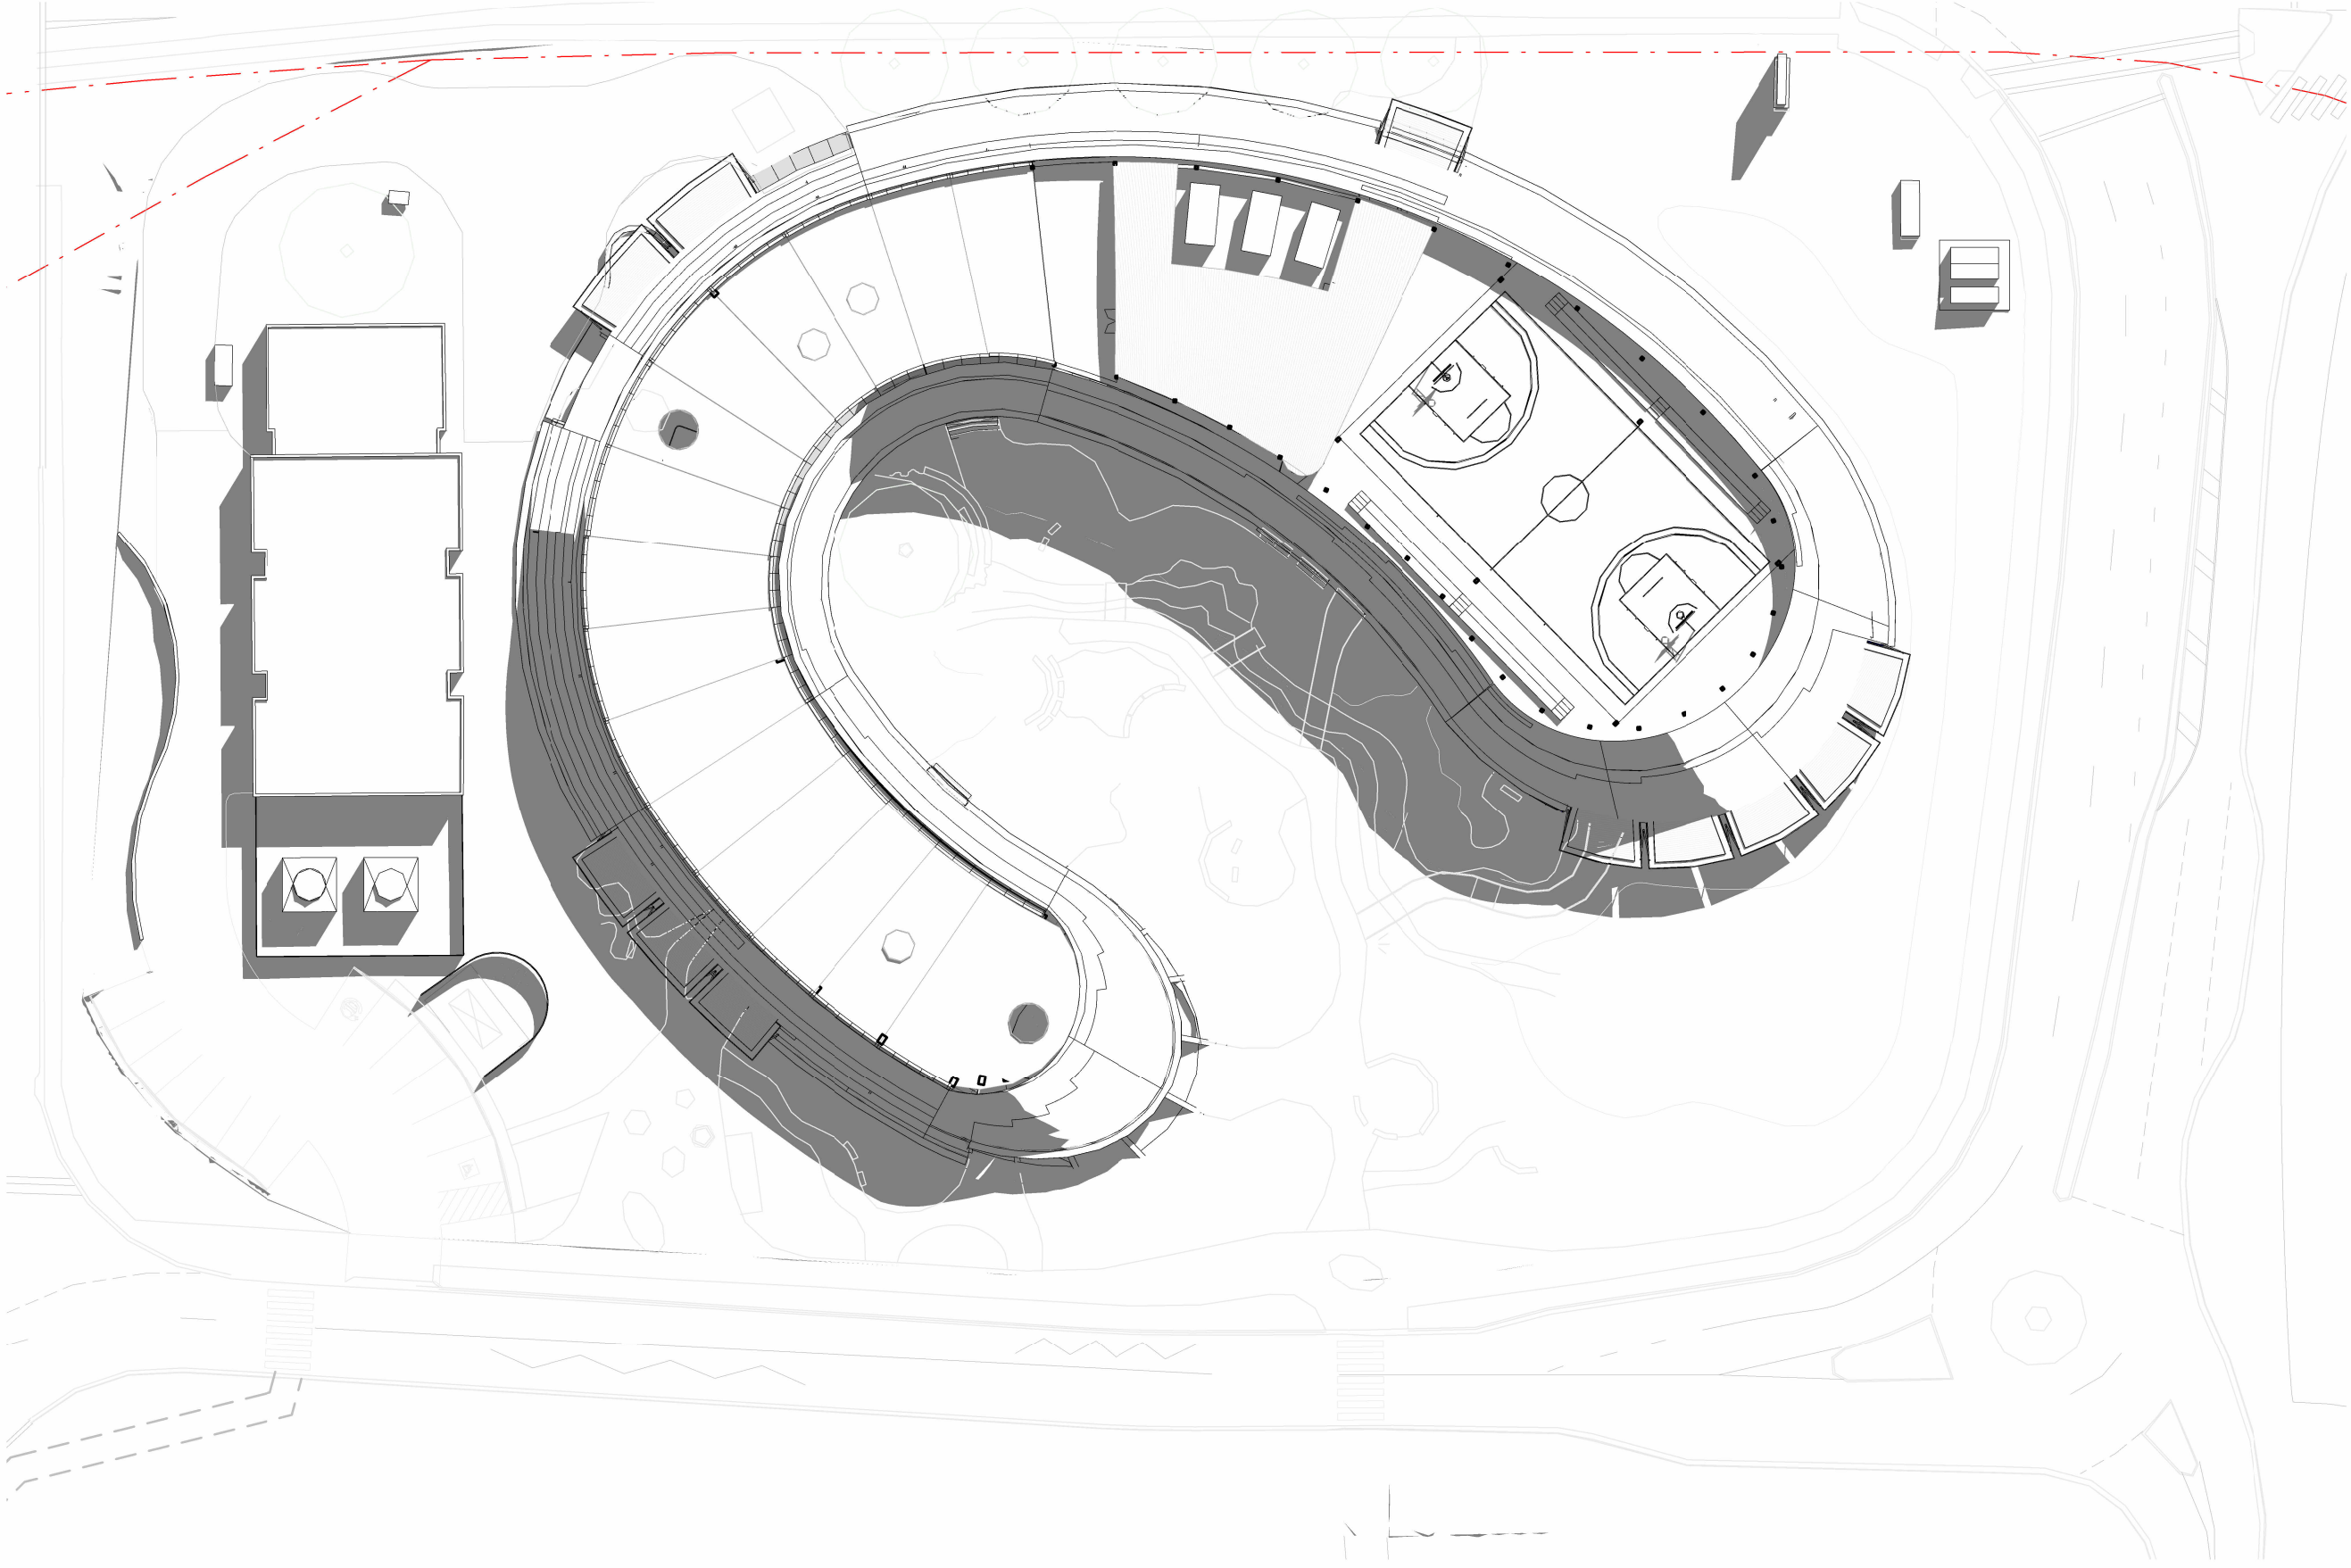

3 Autumn Equinox 11AM
1 : 500

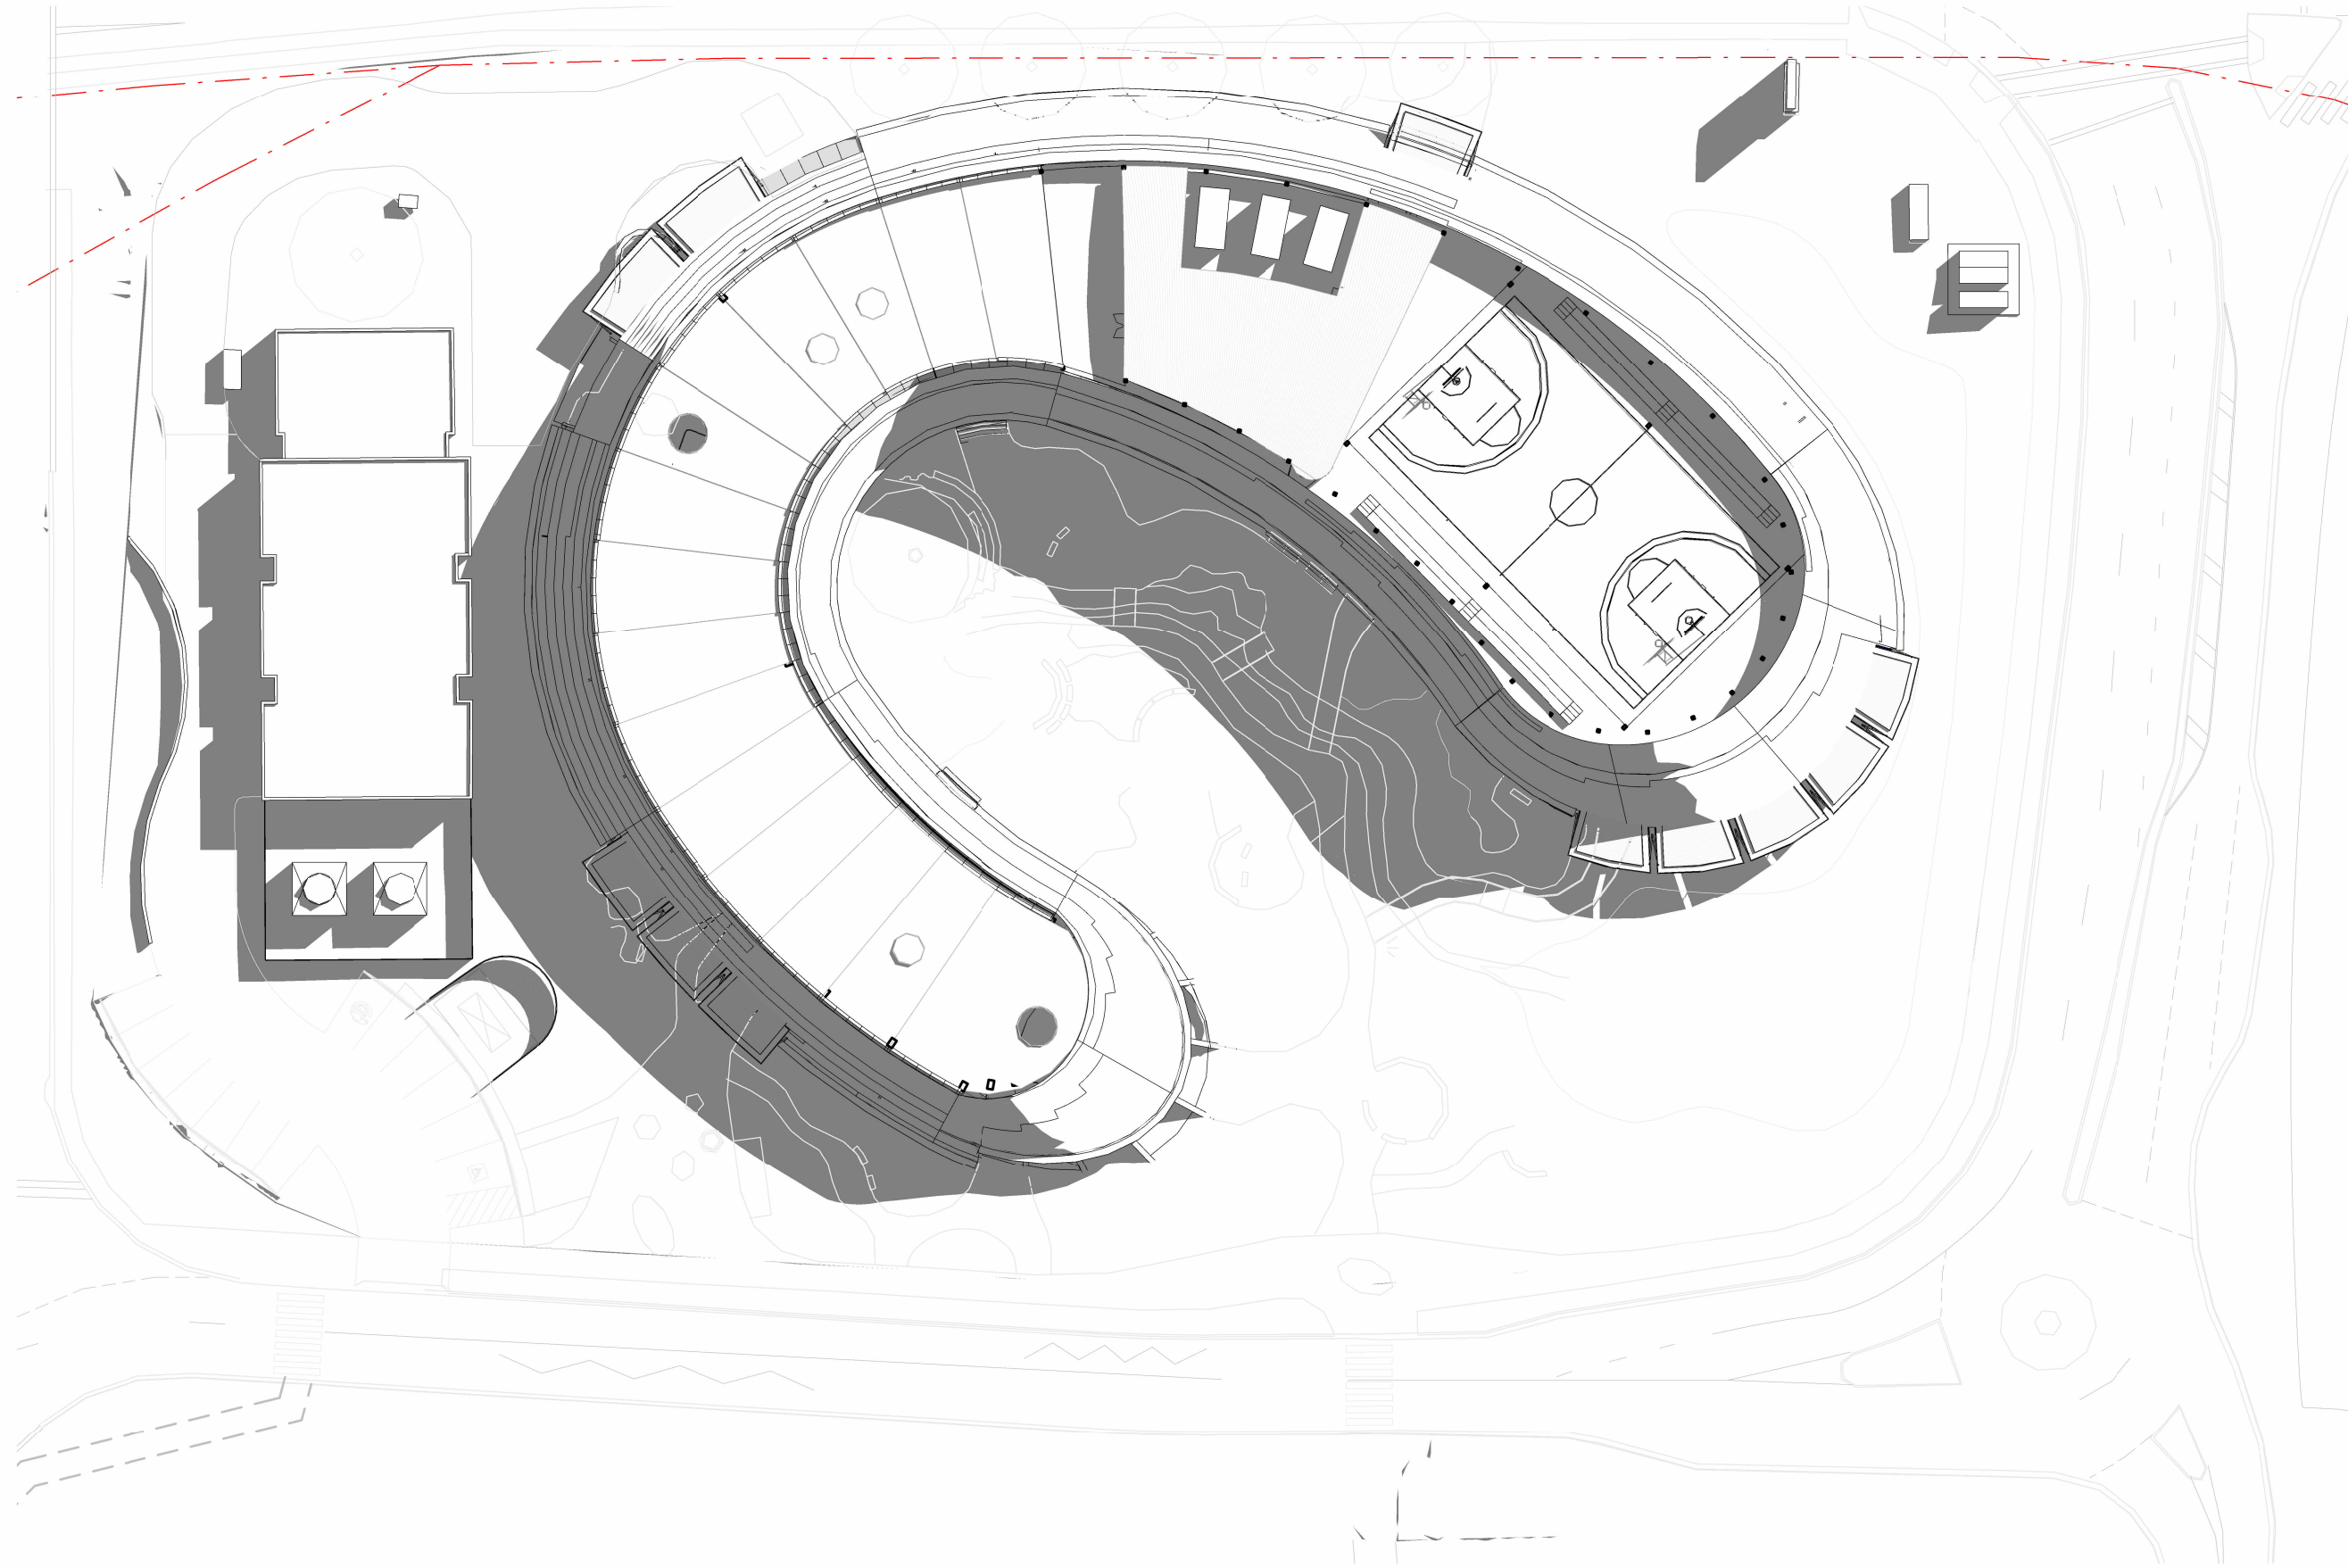

2 Autumn Equinox 10AM
1 : 500

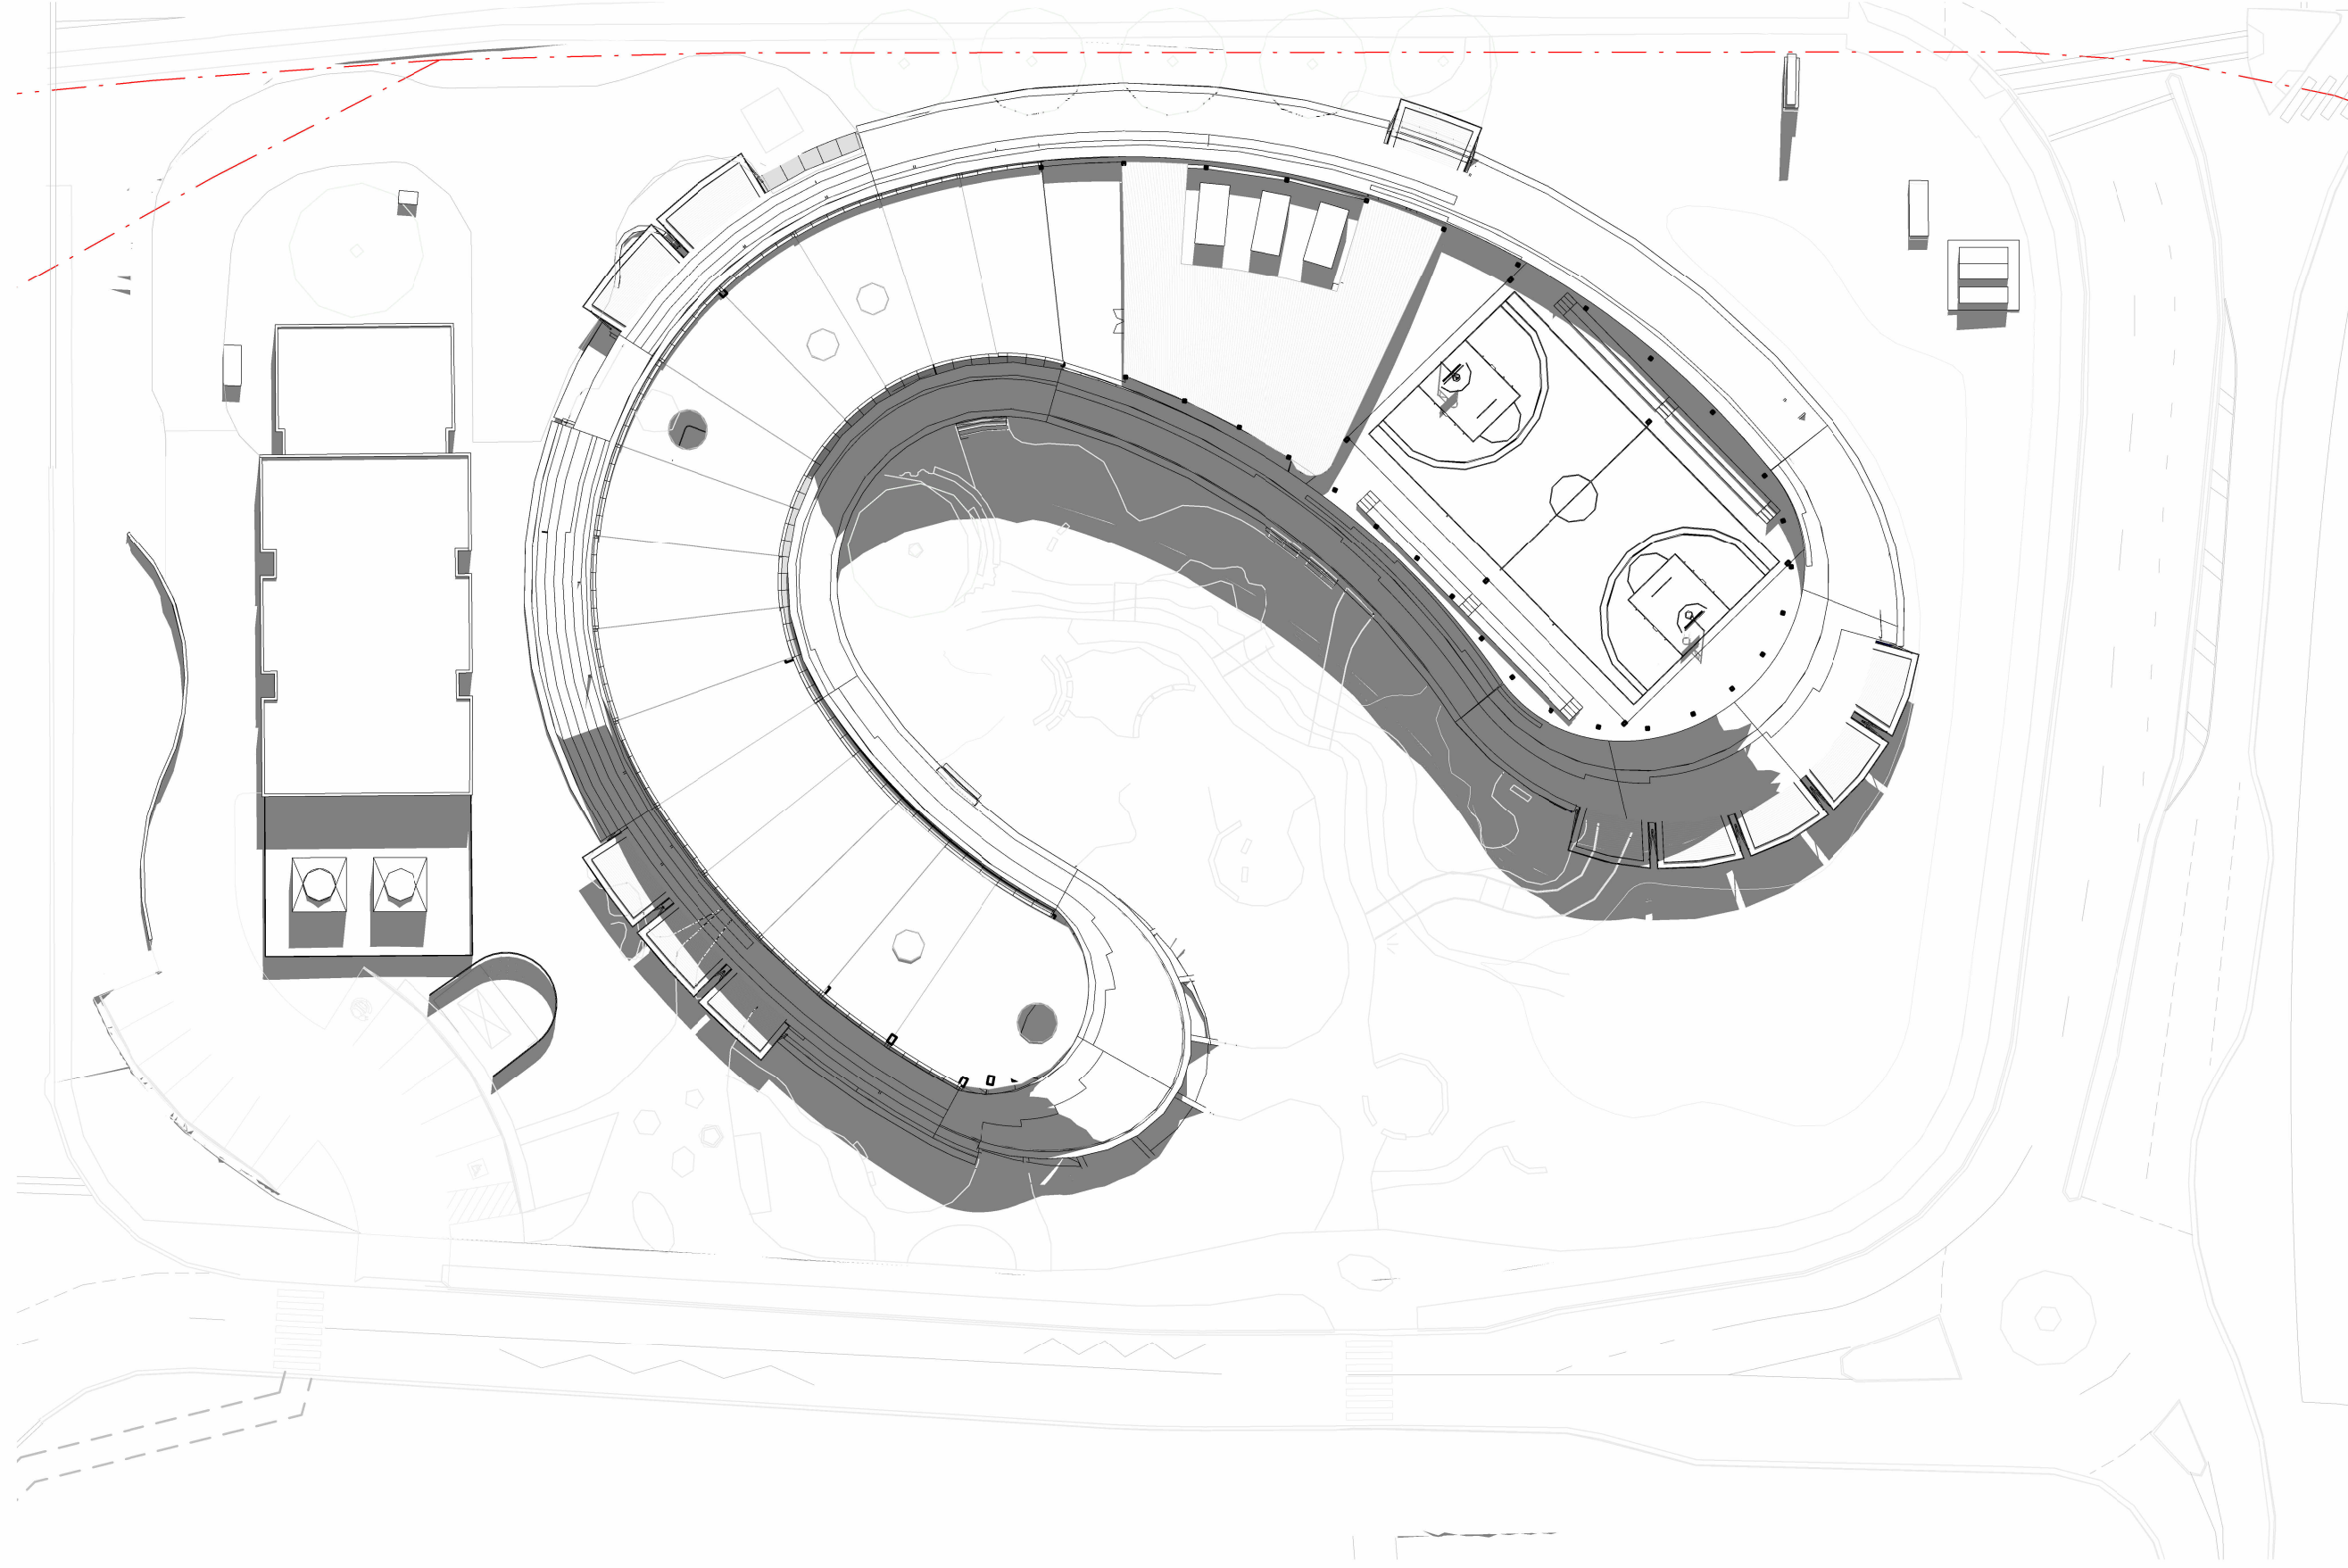

4 Autumn Equinox 12PM
1 : 500

GENERAL NOTES
THIS DRAWING SHOULD BE READ IN CONJUNCTION WITH ALL RELEVANT CONTRACTS, SPECIFICATIONS AND DRAWINGS.
COPYRIGHT OF THIS DRAWING IS VESTED IN THE ARCHITECTS.
DIMENSIONS ARE IN MILLIMETRES AND LEVELS ARE IN METRES.
DO NOT SCALE OFF DRAWINGS.
USE FIGURED DIMENSIONS ONLY. CHECK AND VERIFY ALL DIMENSIONS ON SITE PRIOR TO COMMENCING WORK.

Transfer of E-Data Terms and Conditions:
<https://www.cba.com.au/australian-architectural-association-conditions-of-sale.aspx>

REV	DATE	DESCRIPTION
1	July 2024	SSDA SUBMISSION
2	February 2025	SSDA SUBMISSION

CLIENT
WESTERN SYDNEY UNIVERSITY

PROJECT
INDIGENOUS CENTRE OF EXCELLENCE
DARUG NGURRA
171 VICTORIA RD,
RYDALMERE NSW 2116

DRAWING TITLE
SHADOW DIAGRAMS - 21 MARCH
AUTUMN EQUINOX

CHECKED
SW

APPROVED
TS

1

SCALE
1 : 500
@A1

0 2.5 5 10 15 25m

STATUS
SSDA

PROJECT #
23-032

DRAWING NUMBER
DA 10-105


REVISION
2

Jackson
Clements
Burrows


COPYRIGHT
Jackson Clements Burrows
Pty Ltd Architects

psa


345 SWAN STREET RICHMOND Vic 3121
T +613 9654 6227 jcba.com.au

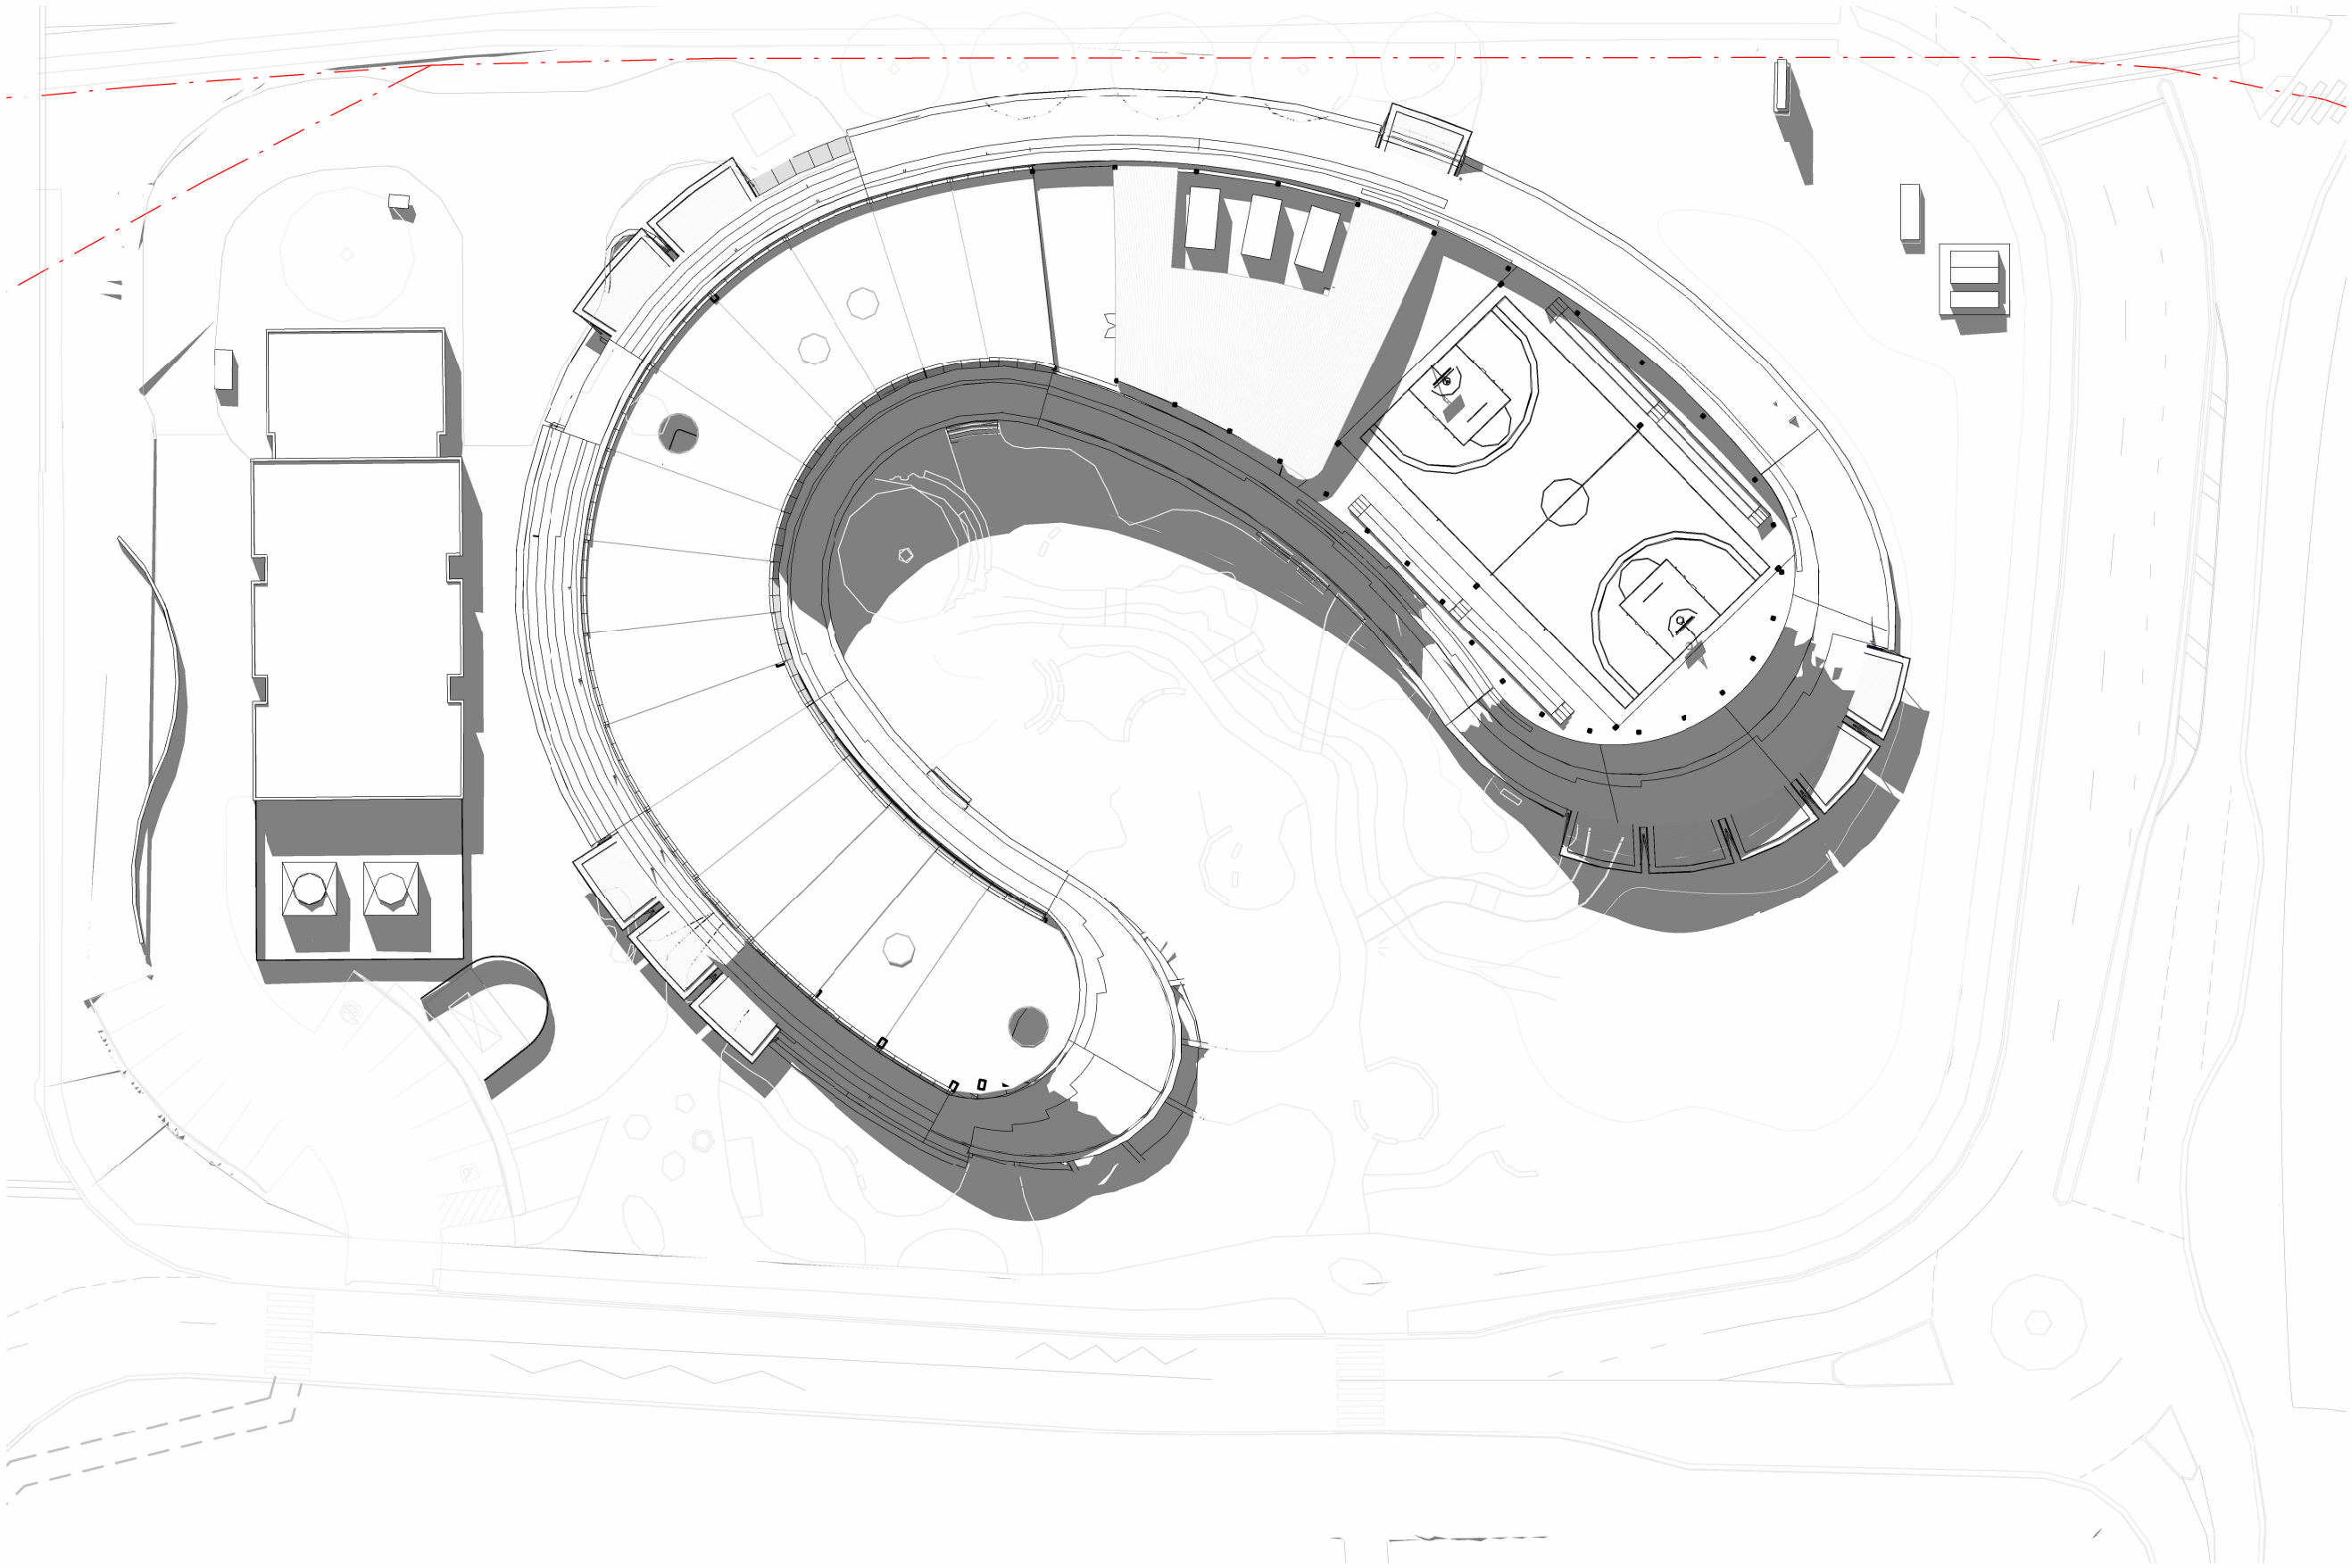

1 Autumn Equinox 1PM
1 : 500

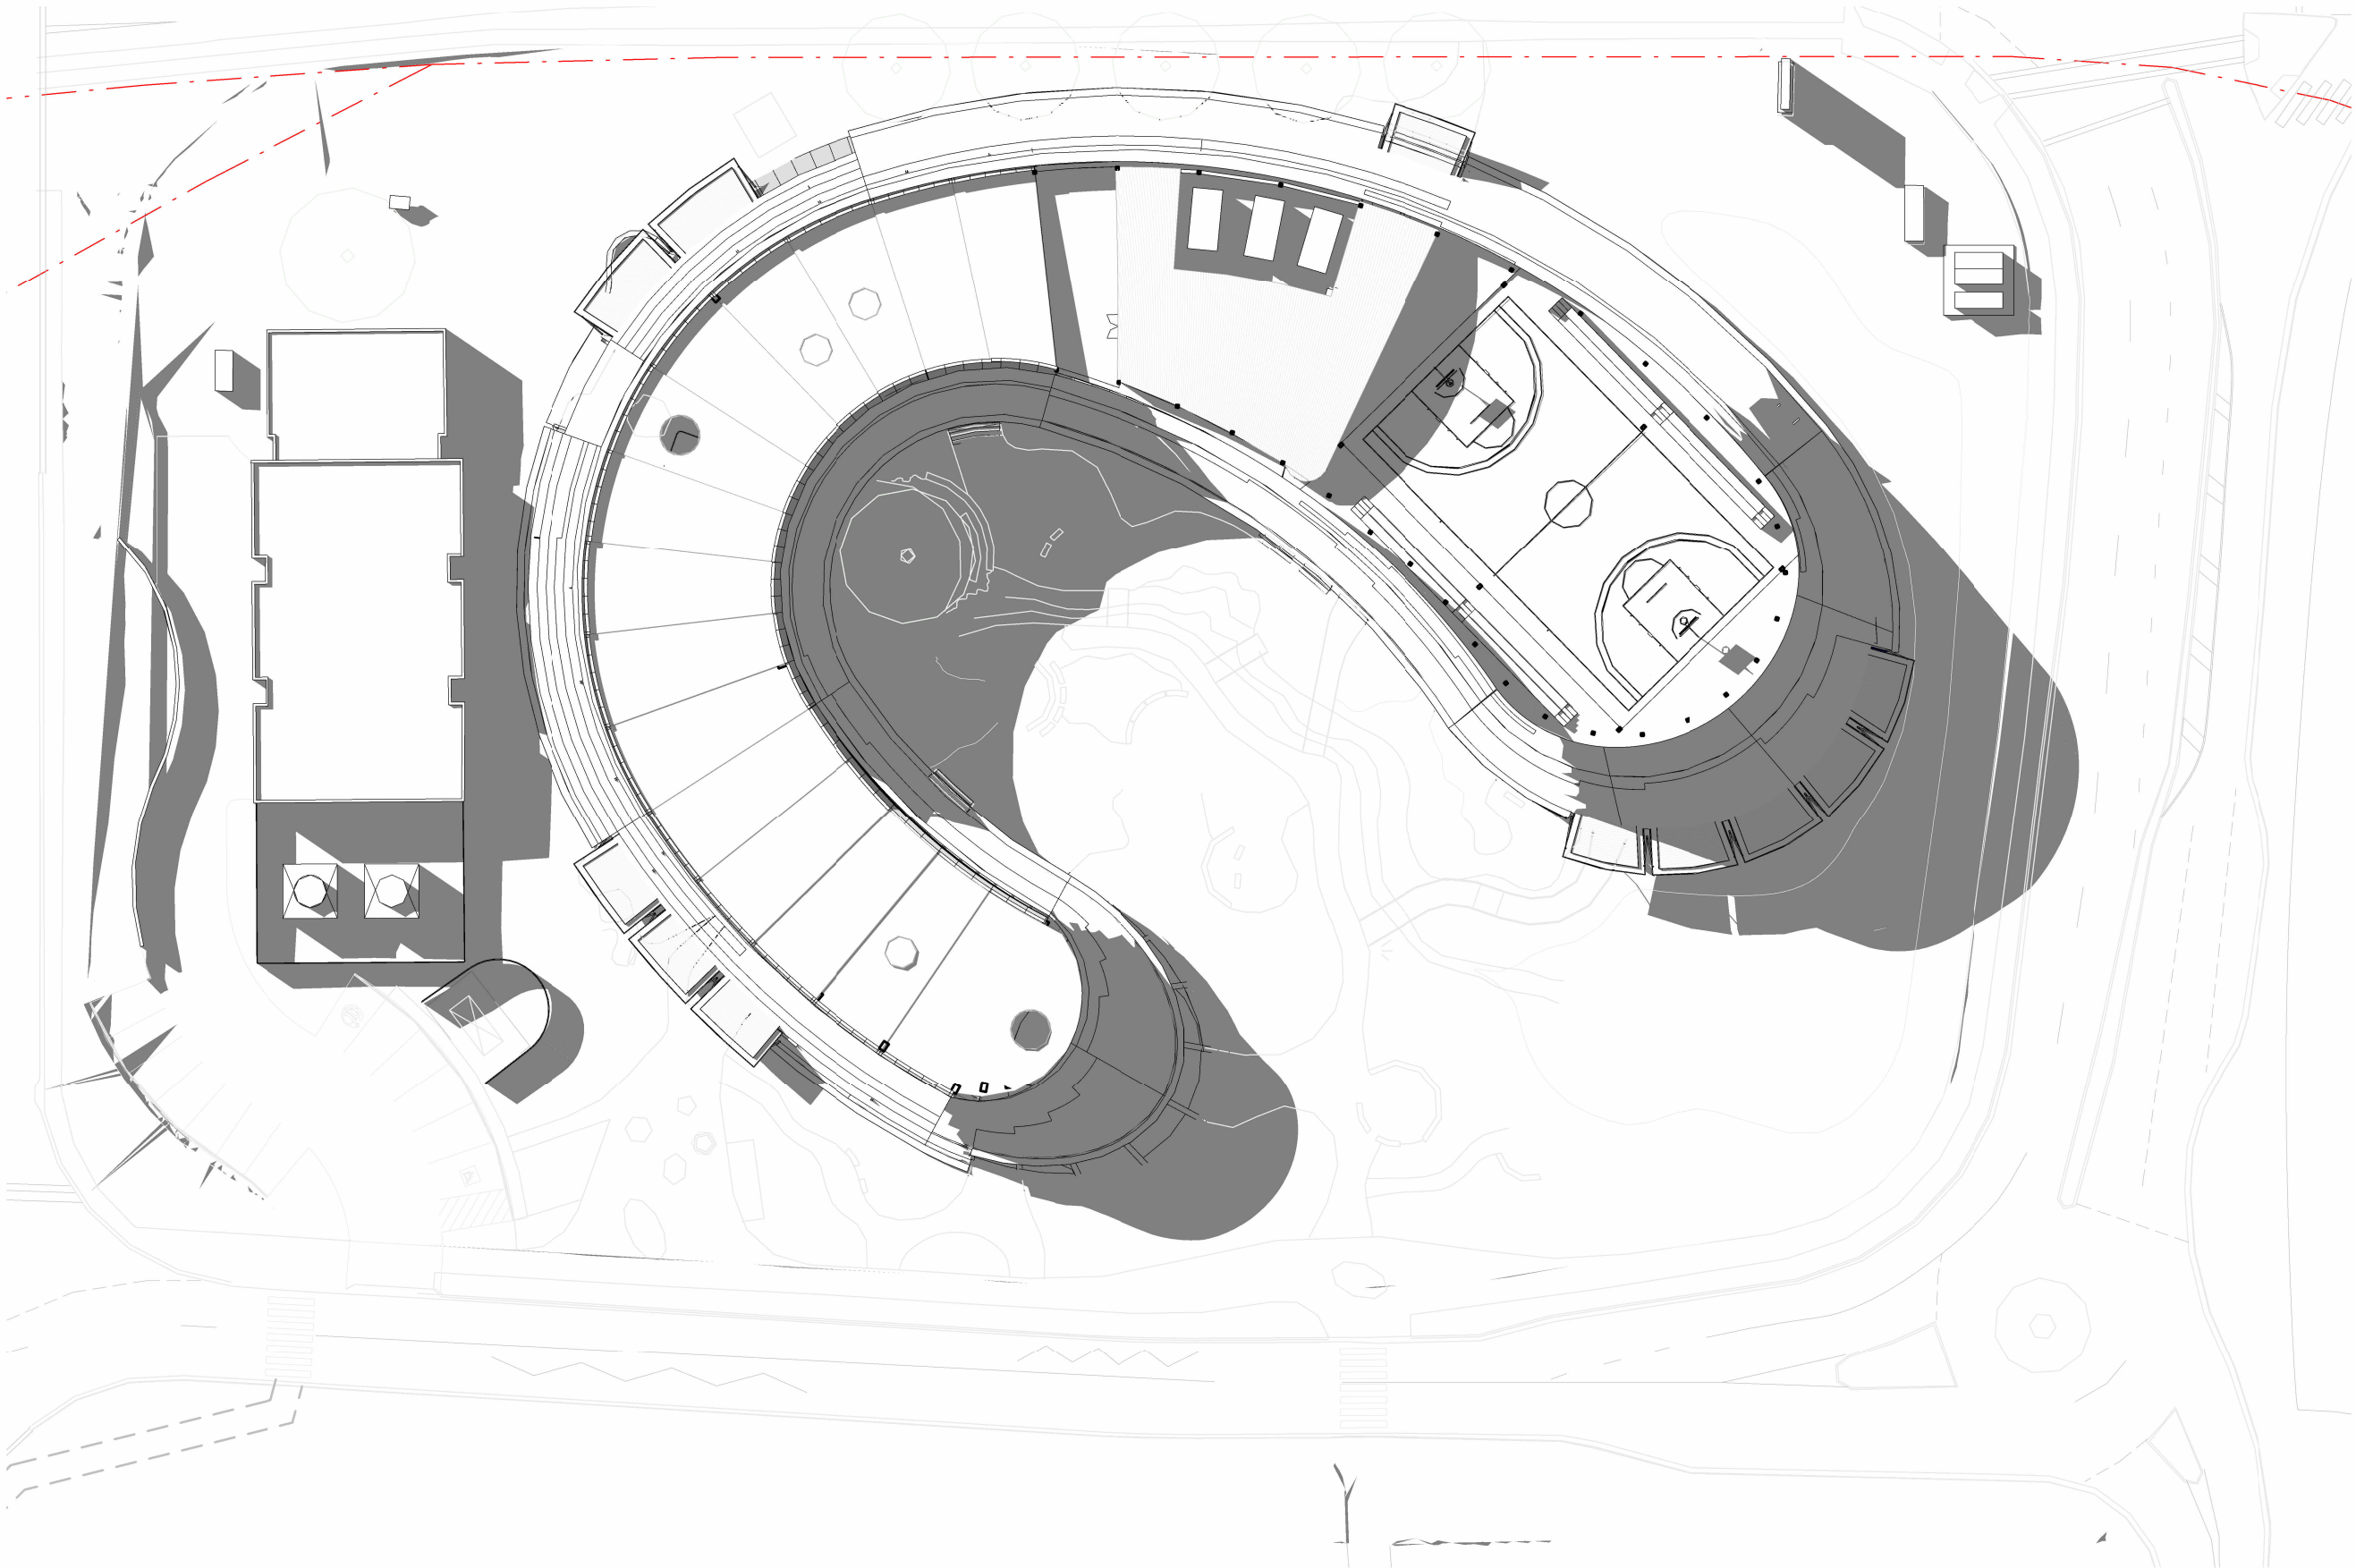

3 Autumn Equinox 3PM
1 : 500

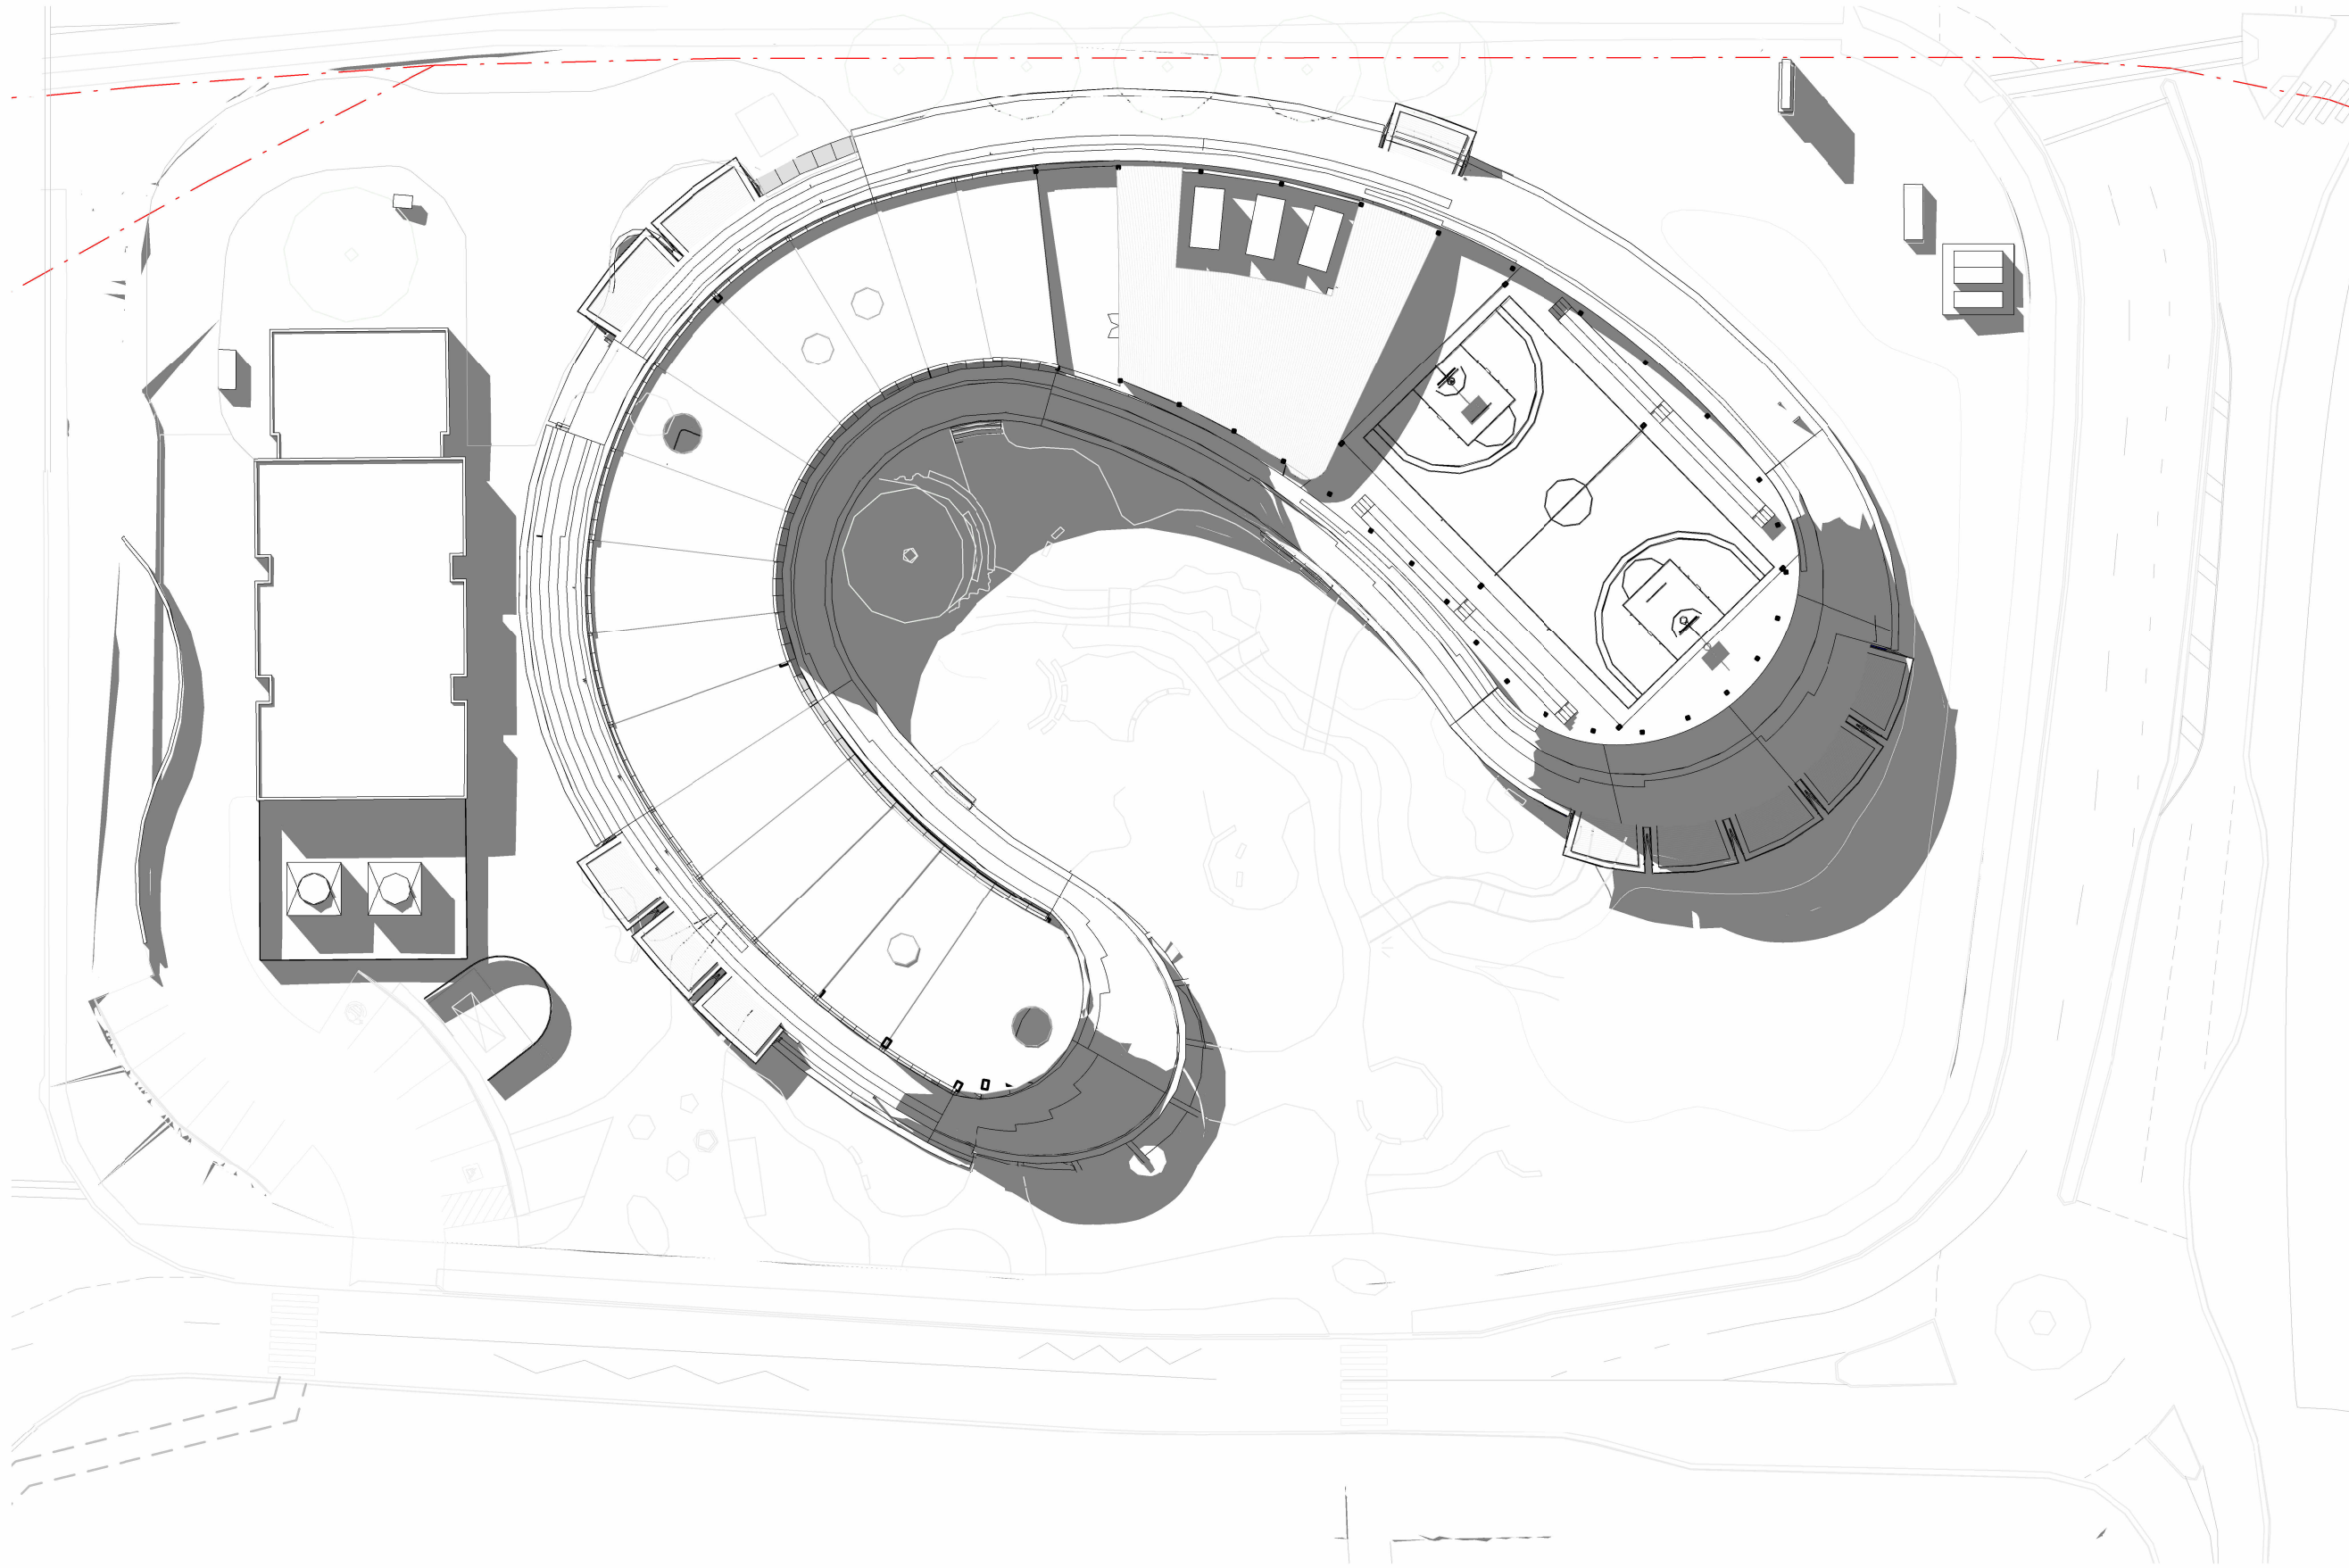

2 Autumn Equinox 2PM
1 : 500

GENERAL NOTES
THIS DRAWING SHOULD BE READ IN CONJUNCTION WITH ALL RELEVANT CONTRACTS, SPECIFICATIONS AND DRAWINGS.
COPYRIGHT OF THIS DRAWING IS VESTED IN THE ARCHITECTS.
DIMENSIONS ARE IN MILLIMETRES AND LEVELS ARE IN METRES.
DO NOT SCALE OFF DRAWINGS.
USE FIGURED DIMENSIONS ONLY. CHECK AND VERIFY ALL DIMENSIONS ON SITE PRIOR TO COMMENCING WORK.

Transfer of E-Data Terms and Conditions:
<https://www.cba.com.au/australian-architectural-association-conditions-of-sale.aspx>

REV	DATE	DESCRIPTION
1	July 2024	SSDA SUBMISSION
2	February 2025	SSDA SUBMISSION

CLIENT
WESTERN SYDNEY UNIVERSITY

PROJECT
INDIGENOUS CENTRE OF EXCELLENCE
DARUG NGURRA
171 VICTORIA RD,
RYDALMERE NSW 2116

DRAWING TITLE
SHADOW DIAGRAMS - 21 MARCH
AUTUMN EQUINOX

CHECKED
SW

APPROVED
TS



SCALE
1 : 500
@A1
0 2.5 5 10 15 25m
STATUS
SSDA
PROJECT #
23-032
DRAWING NUMBER
DA 10-106
REVISION
2

Jackson
Clements
Burrows

COPYRIGHT
Jackson Clements Burrows
Pty Ltd Architects

psa

345 SWAN STREET RICHMOND Vic 3121
T +613 9654 6227 jcba.com.au