


PRELIMINARY

INDICATIVE LAYOUT ONLY

Key Plan

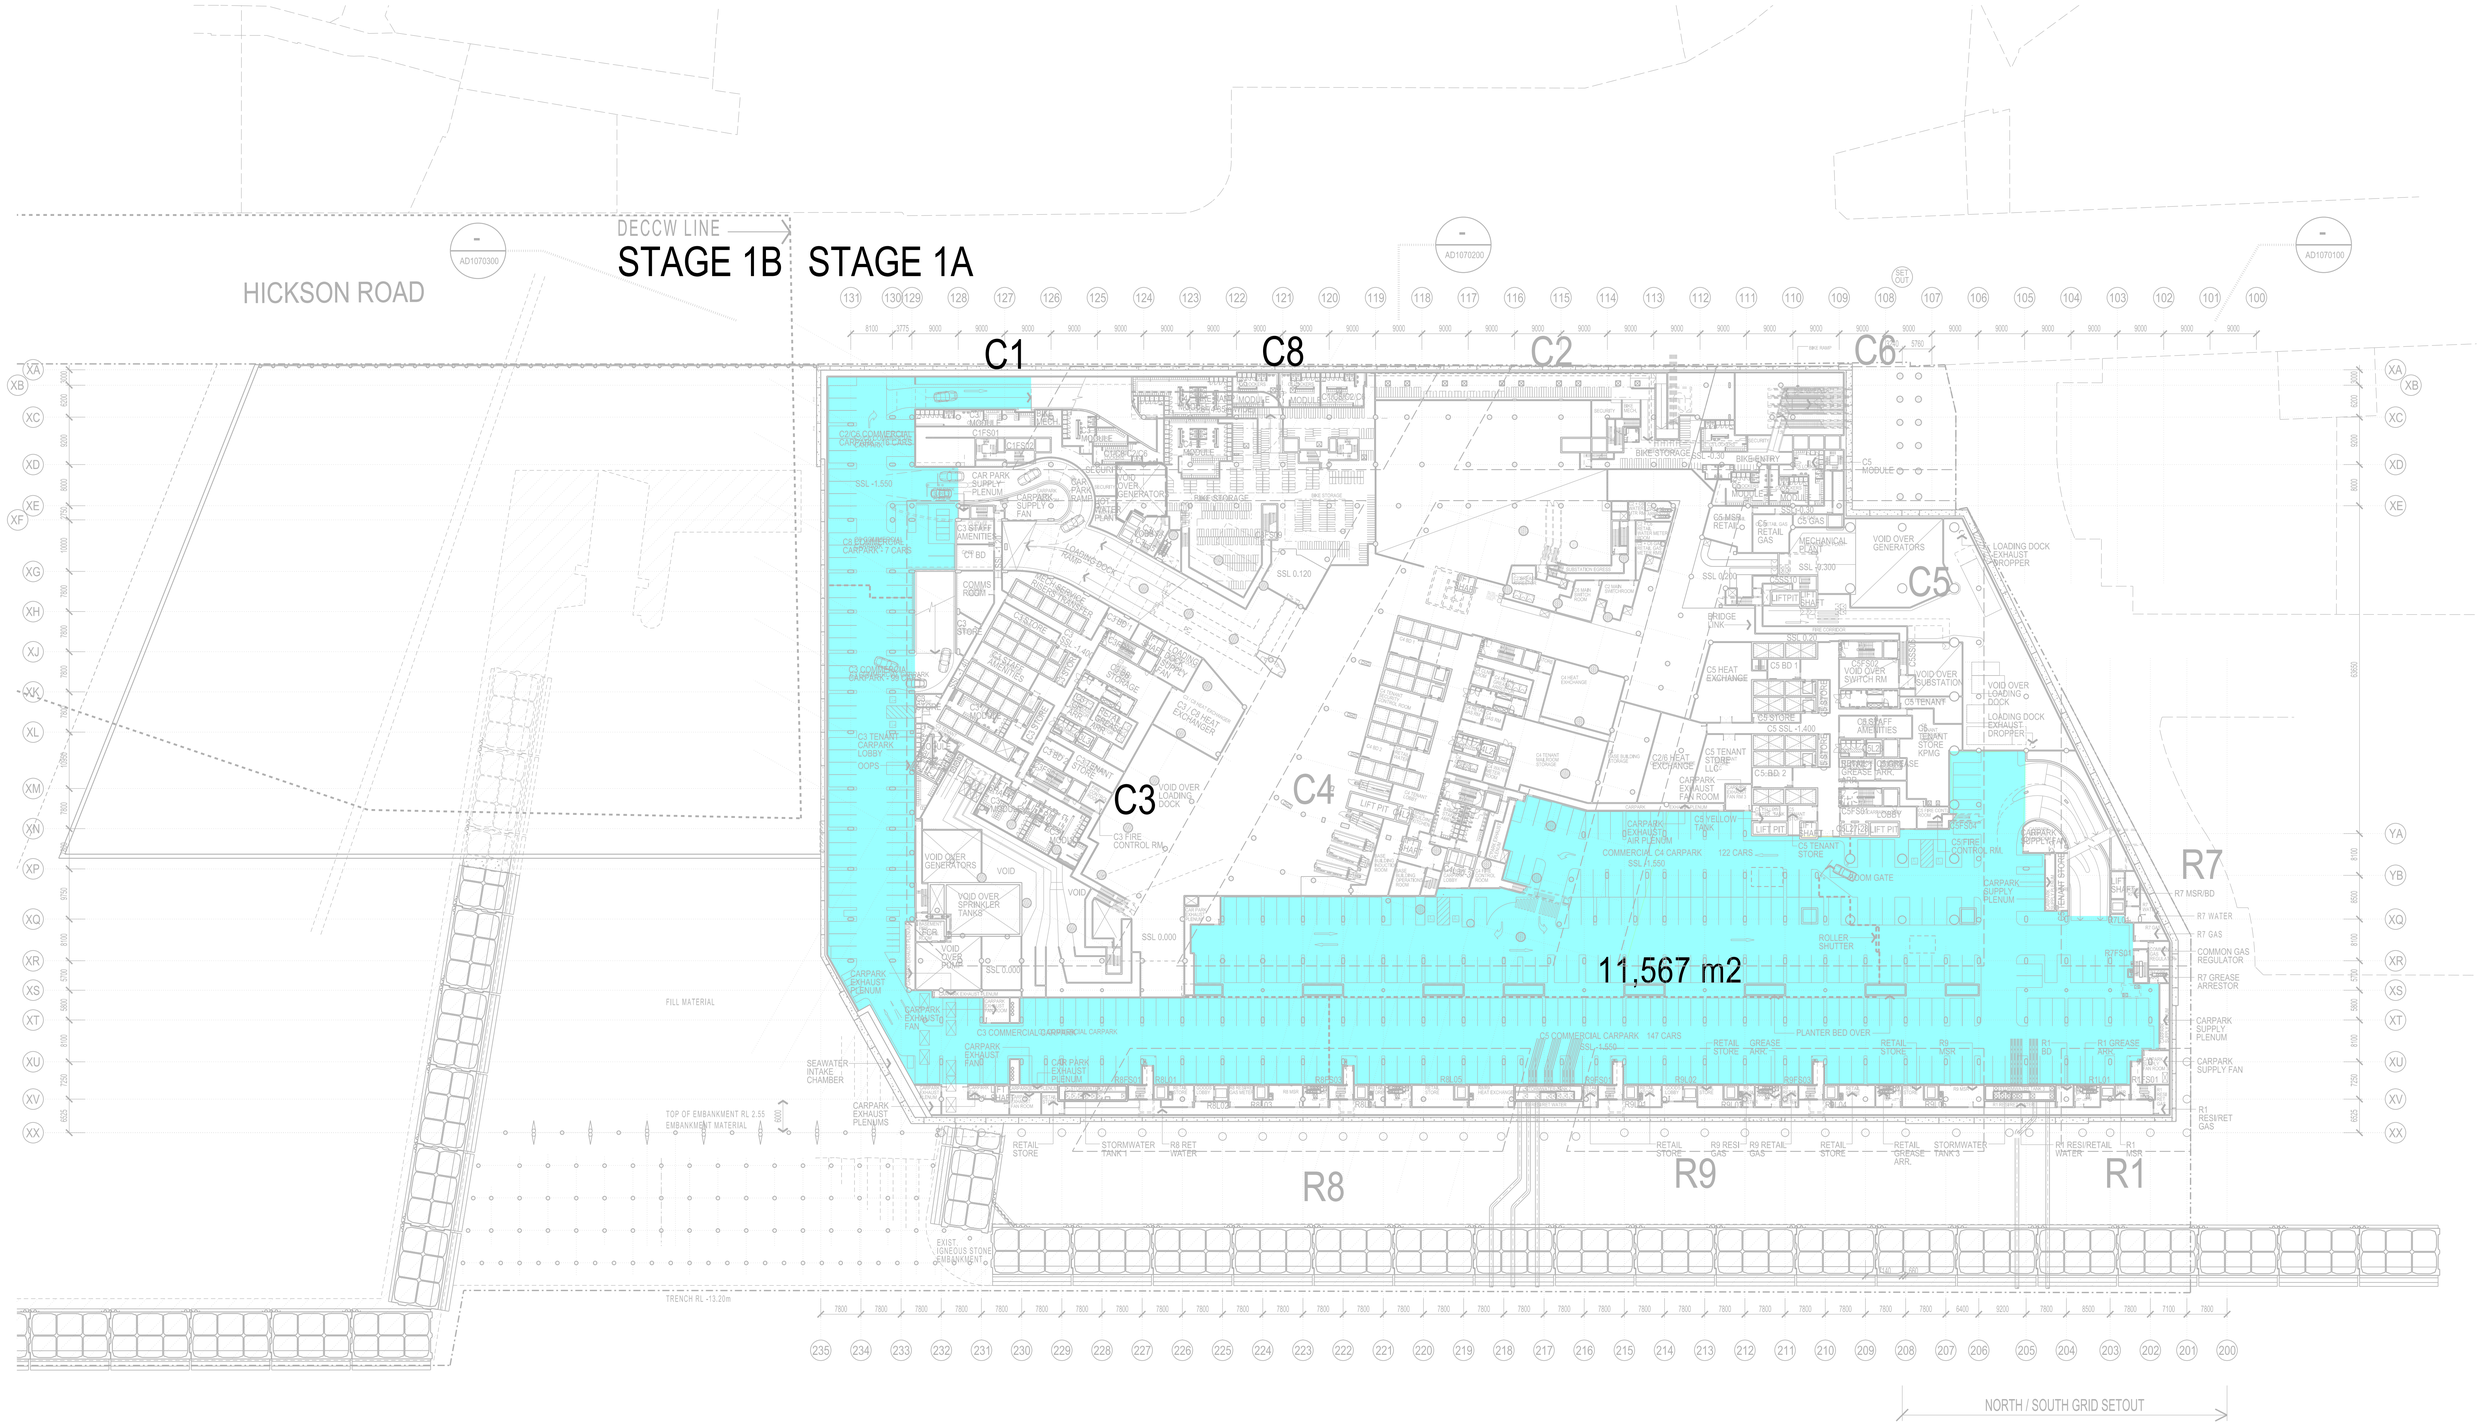


| Rev. | Item | Revision Description | Date |
|---|---|---|---|
| 07 | | ISSUED FOR REVIEW | 20.03.12 |
| 06 | | ISSUED FOR SERVICES COORDINATION | 03.02.12 |
| 05 | | ISSUED FOR REVIEW AND INFORMATION | 13.01.12 |
| 04 | | ISSUED FOR REVIEW AND INFORMATION | 30.11.11 |
| 03 | | ISSUED FOR REVIEW AND INFORMATION | |
| 02 | | ISSUED FOR CONTRACT PRICE | 25.07.11 |
| 01 | | ISSUED FOR CLIENT REVIEW | 26.05.11 |

| Rev. | Item | Revision Description | Date |
|---|---|---|---|

Lead Architects
RSHP
RSHP Australia Pty Ltd
Ivan Harbour | Principal Architect
RAIA NSW ARB 6484
Sydney NSW 2000

Collaborating Architects
Lend Lease
Graham W Jones | Principal Architect
FRAIA NSW ARB 4005
ABN 97 000 098 162

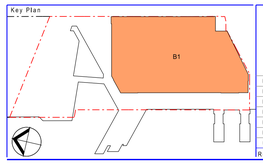Consultant

Principal
Lend Lease

| | |
|---|---|
| Developer | Lend Lease |
| Project Management & Construction | Lend Lease |
| Design | Lend Lease |

30 The Bond 30 Hickson Road
Millers Point NSW 2000
www.lendlease.com

These designs, plans and specifications and the copyright there in are the property of Lend Lease and must not be used, reproduced or copied wholly or in part without the written permission of Lend Lease.

Project
BARANGAROO SOUTH

Title
PLAN
FLOOR PLAN
BASEMENT LEVEL 1

| Drawn By | Date | Purpose | Approved By | Date |
|---|---|---|---|---|
| | 04/10/11 | FOR INFO | | |

0 — 25
SCALE 1:500 @ B1 1:1250 @ A3 N/A

| Project No. | Site No. | Drawing No. | Revision |
|---|---|---|---|
| 161804 | BB1 | AD0000009 | 07 |

BB_MDL_11.dgn
8:53:30 AM
16/04/2012
B1