

PA-A1-2055
DA Planning
W/C Drawing

- General Notes
1. Do not scale drawings. Dimensions govern.
 2. All dimensions are in millimetres unless noted otherwise.
 3. All dimensions shall be verified on site before proceeding with the work.
 4. Foster + Partners shall be notified in writing of any discrepancies.
 5. Any areas indicated on this sheet are approximate and indicative only.


Key	
	Concept Plan Envelope
	Site Boundary



BLOCK 2

BLOCK 1

BLOCK 4N

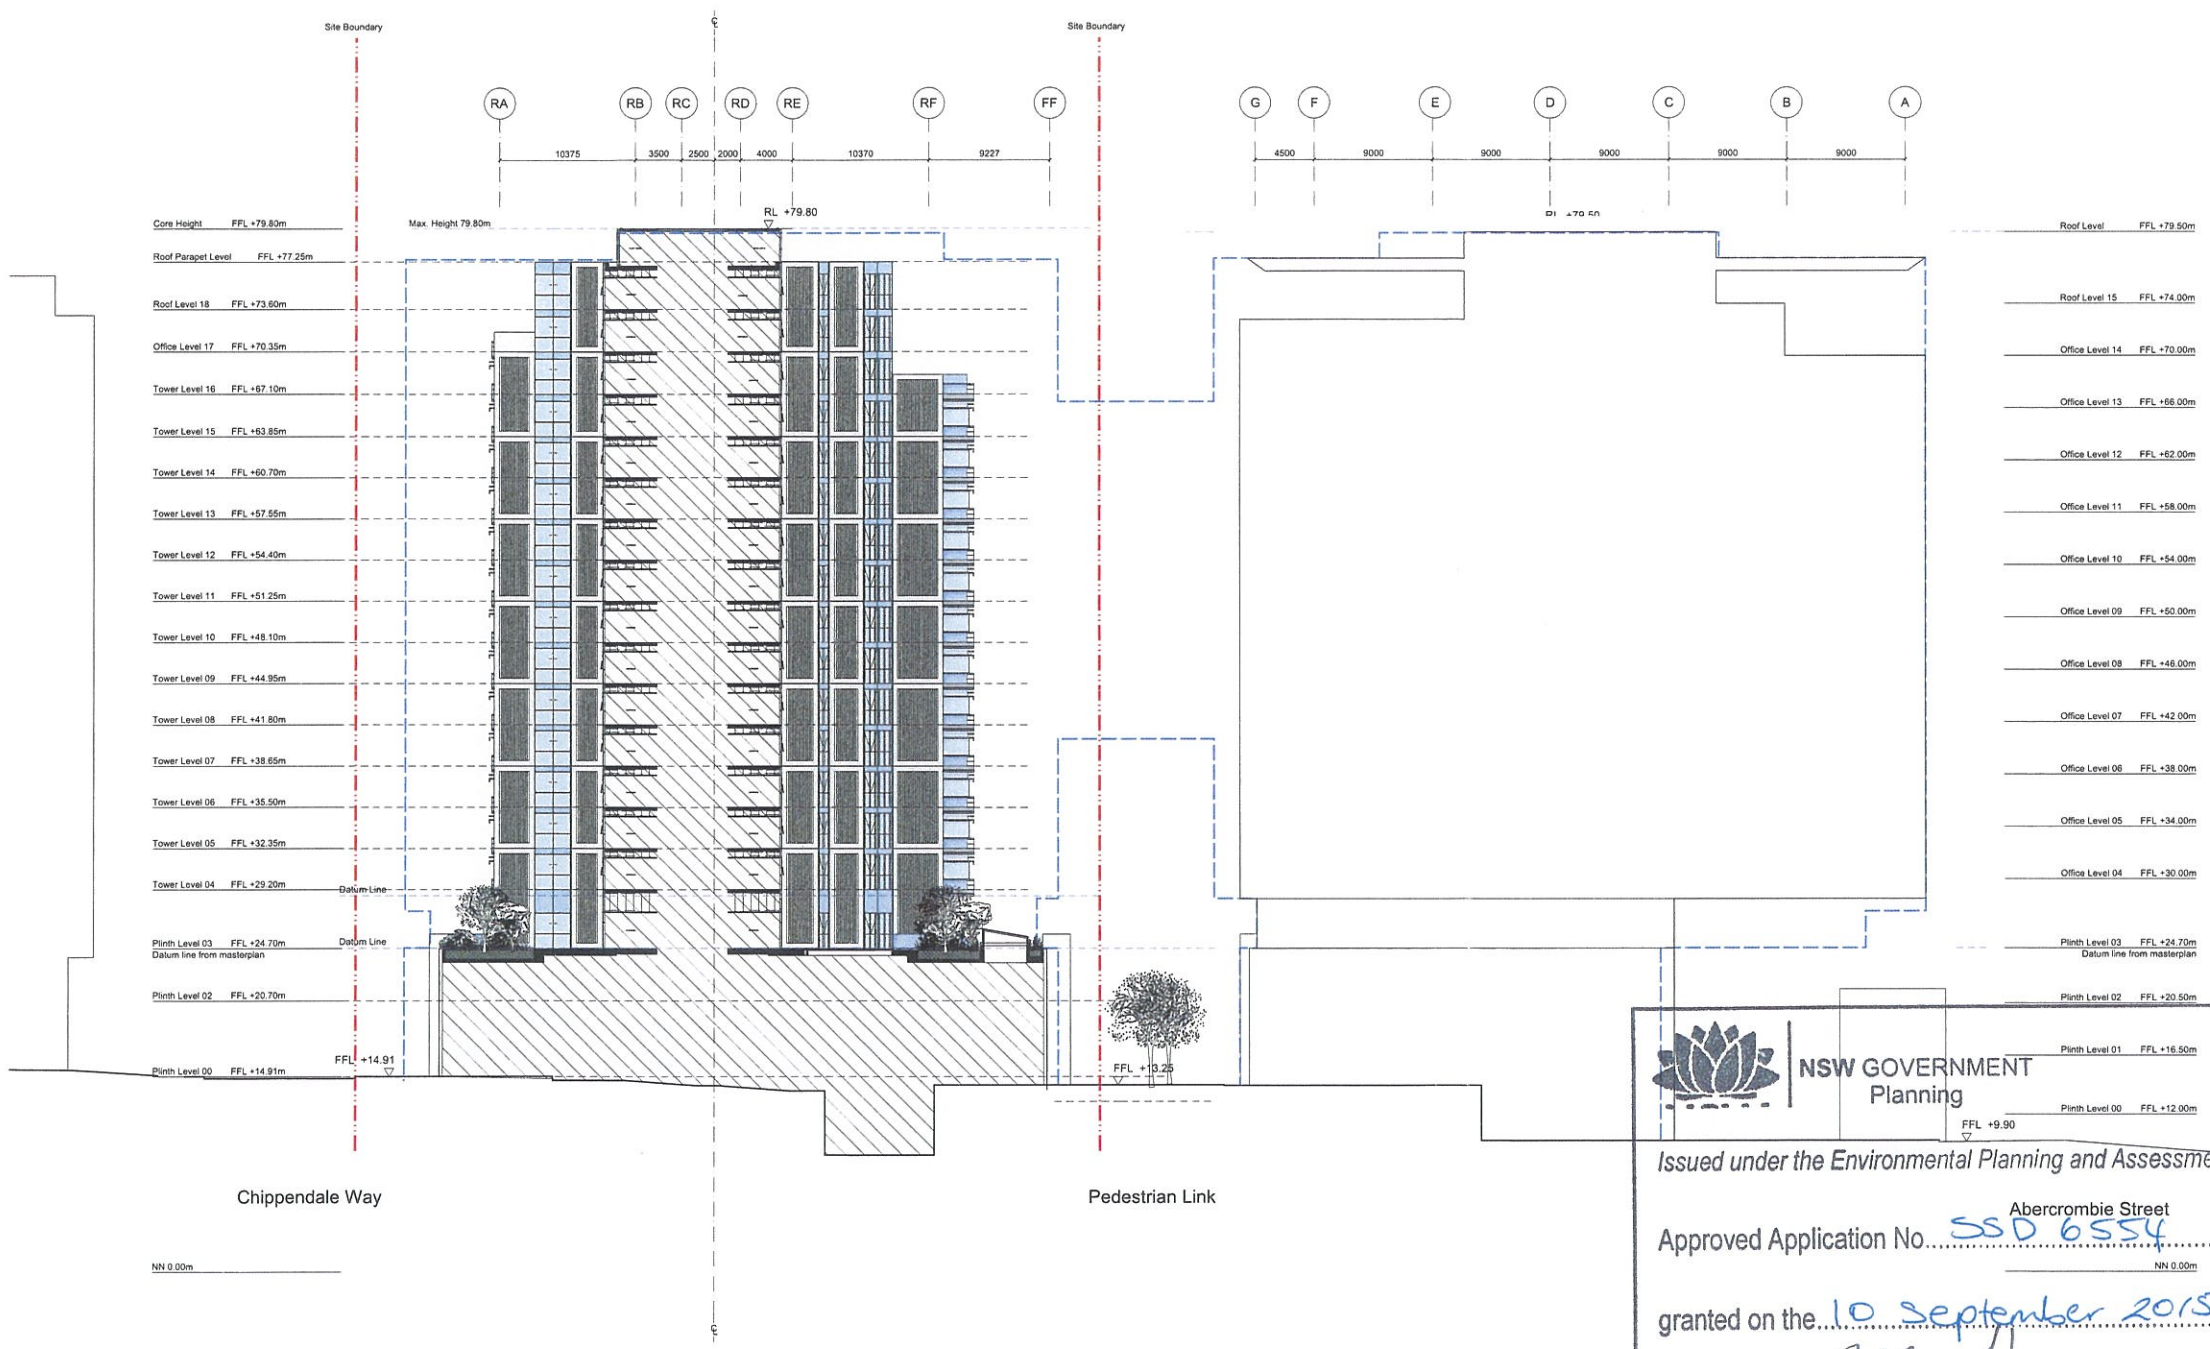

Roof Level	FFL +79.50m
Roof Level 15	FFL +74.00m
Office Level 14	FFL +70.00m
Office Level 13	FFL +66.00m
Office Level 12	FFL +62.00m
Office Level 11	FFL +58.00m
Office Level 10	FFL +54.00m
Office Level 09	FFL +50.00m
Office Level 08	FFL +46.00m
Office Level 07	FFL +42.00m
Office Level 06	FFL +38.00m
Office Level 05	FFL +34.00m
Office Level 04	FFL +30.00m

Plinth Level 03	FFL +24.70m Datum line from masterplan
Plinth Level 02	FFL +20.50m
Plinth Level 01	FFL +16.50m
Plinth Level 00	FFL +12.00m
FFL +9.90	



NSW GOVERNMENT
Planning


Issued under the Environmental Planning and Assessment Act 1979

Approved Application No. SSD 6554
Abercrombie Street
NN 0.00m

granted on the 10 September 2015


Signed [Signature]

Sheet No. 31 of 78

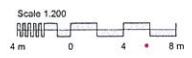

00	16/01/15	PPR Submission	RP
Rev	Date	Reason For Issue	Chk

For information

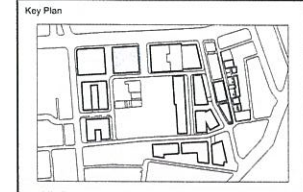

FRASERS PROPERTY

Project Frasers Broadway
20 - 102 Broadway Sydney NSW 2000
Client Frasers Broadway
L11, 488 Kent Street Sydney NSW 2000
T: 02 8823 8800 F: 02 8823 8801


Architect
Foster + Partners
Riverside, 22 Hester Road
London SW11 4AN
T +44 (0)20 7738 0455
F +44 (0)20 7738 1107

Local Collaborating Architect
PTW Architects
Level 17, 9 Castlereagh St
Sydney NSW 2000 Australia
T +61 (0)2 92325877
F +61 (0)2 9221 4139
www.ptw.com.au

Title
Block 1
Slot Elevation 02
W and NE slot
north facing facades

Project No.	Scale @ A0	Date	Drawn By
2094	1:200	16/01/15	LB
Number	Revision		
PA-A1-2055	00		

PA-A1-2056
DA Planning
JYCAD/DAIS

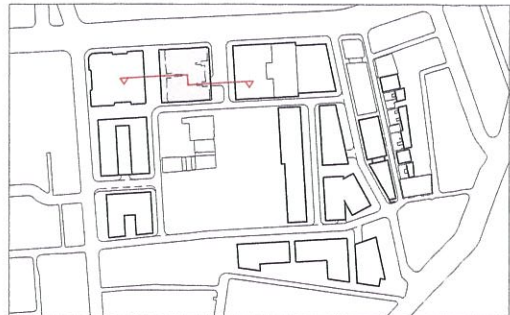

General Notes

- Do not scale drawings. Dimensions govern.
- All dimensions are in millimetres unless noted otherwise.
- All dimensions shall be verified on site before proceeding with the work.
- Foster + Partners shall be notified in writing of any discrepancies.
- Any areas indicated on this sheet are approximate and indicative only.

Key

- Concise Plan Envelope
- Site Boundary

Rev	Date	Reason For Issue	Cnk
00	16/01/15	PPR Submission	RP

For information

Key Plan

FRASERS PROPERTY

Project: Frasers Broadway
20 - 102 Broadway Sydney NSW 2000

Client: Frasers Broadway
L11, 488 Kent Street Sydney NSW 2000
T: 02 8823 8800 F: 02 8823 8801

Architect

Foster + Partners

Riverside, 22 Hester Road
London SW11 4AN
T: +44 (0)20 7738 0455
F: +44 (0)20 7738 1107

Local Collaborating Architect

PTW Architects

Level 17, 9 Castlereagh St
Sydney NSW 2000 Australia
T: +61 (0)2 92325877
F: +61 (0)2 9221 4139
www.ptw.com.au


Title

Block 1
Slot Elevation 03-04
SE and W Slot
N and S facing facades


Project No	Scale @ A0	Date	Drawn By
2094	1:200	16/01/15	LB

Number	Revision
PA-A1-2056	00

© Foster + Partners 2008

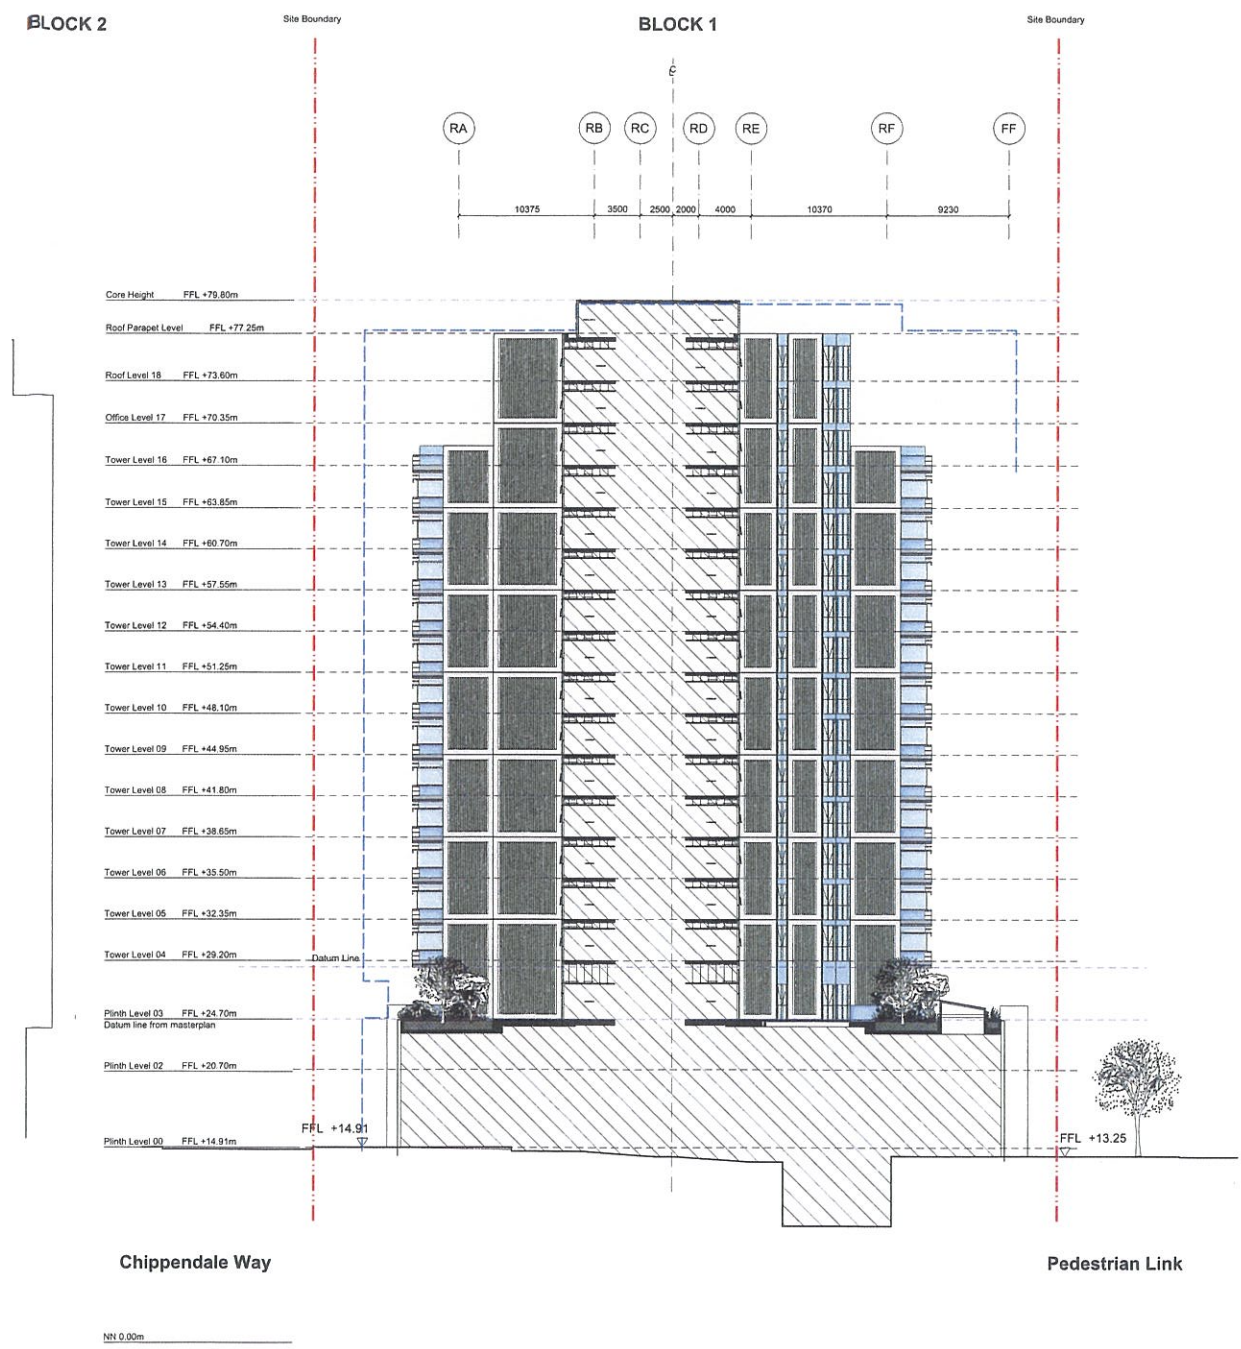



01 Slot Elevation 04 - SE Slot - North facing facade
1:200

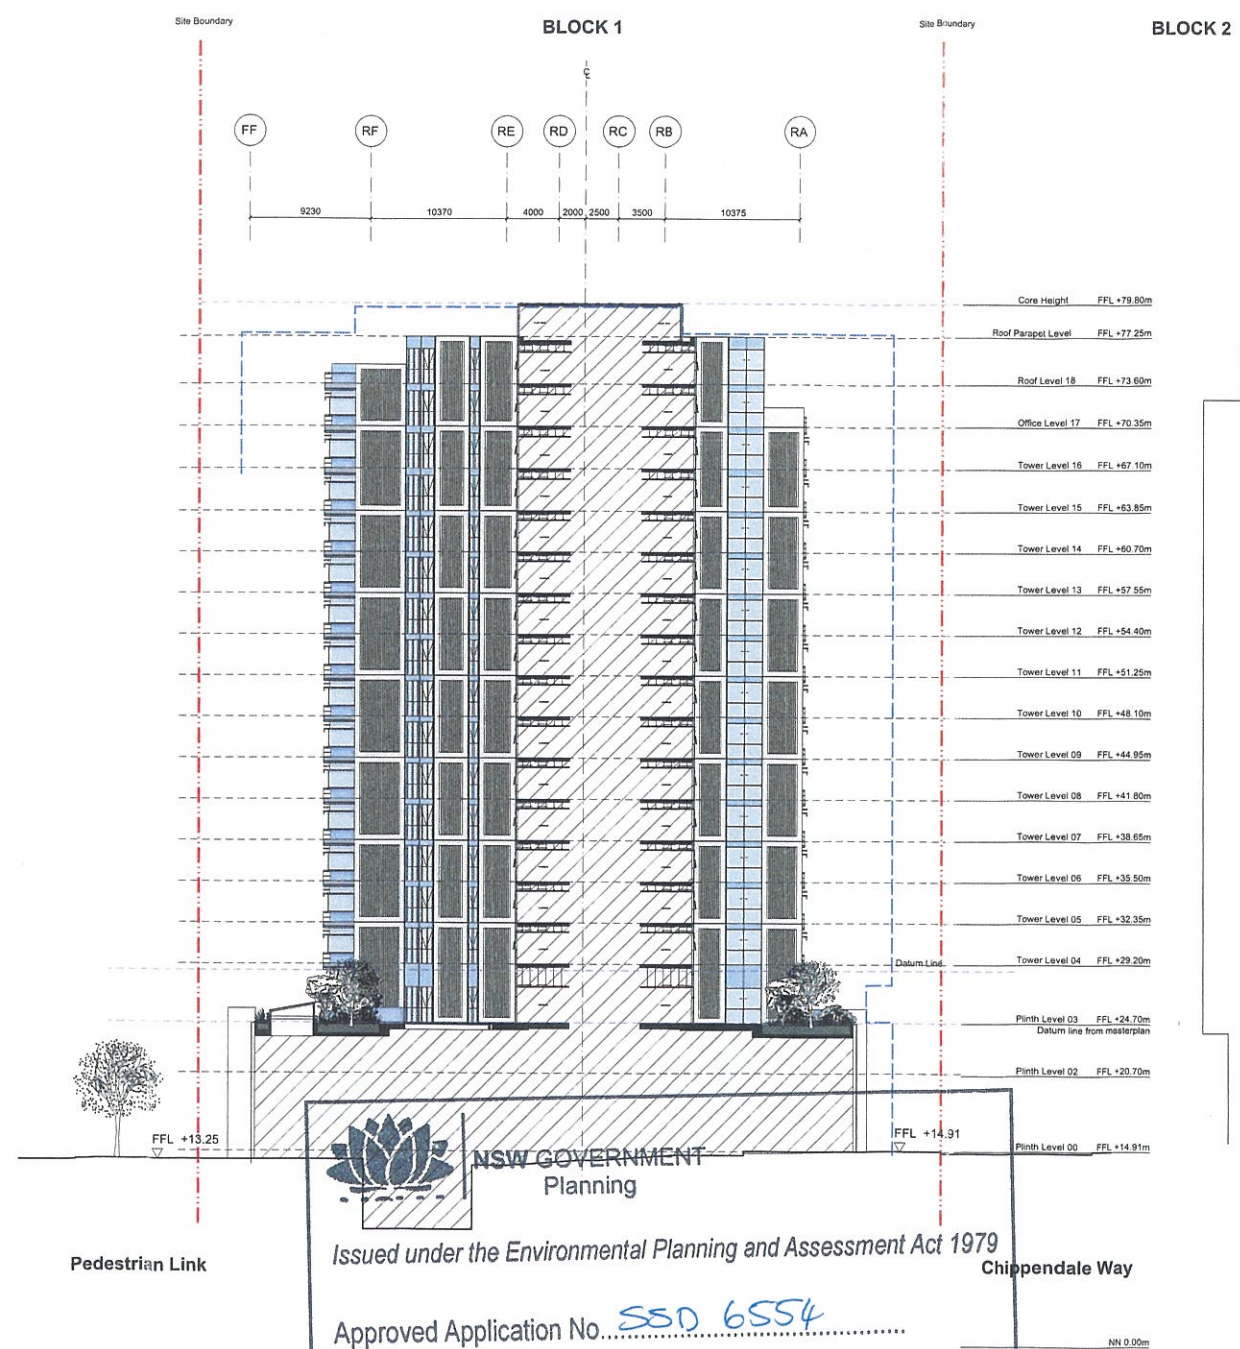

02 Slot Elevation 03 - SE Slot - South facing facade
1:200

NSW GOVERNMENT Planning
Issued under the Environmental Planning and Assessment Act 1979
Approved Application No. SSD 6554
Signed 10 September 2015
Sheet No. 32 of 78

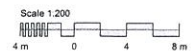

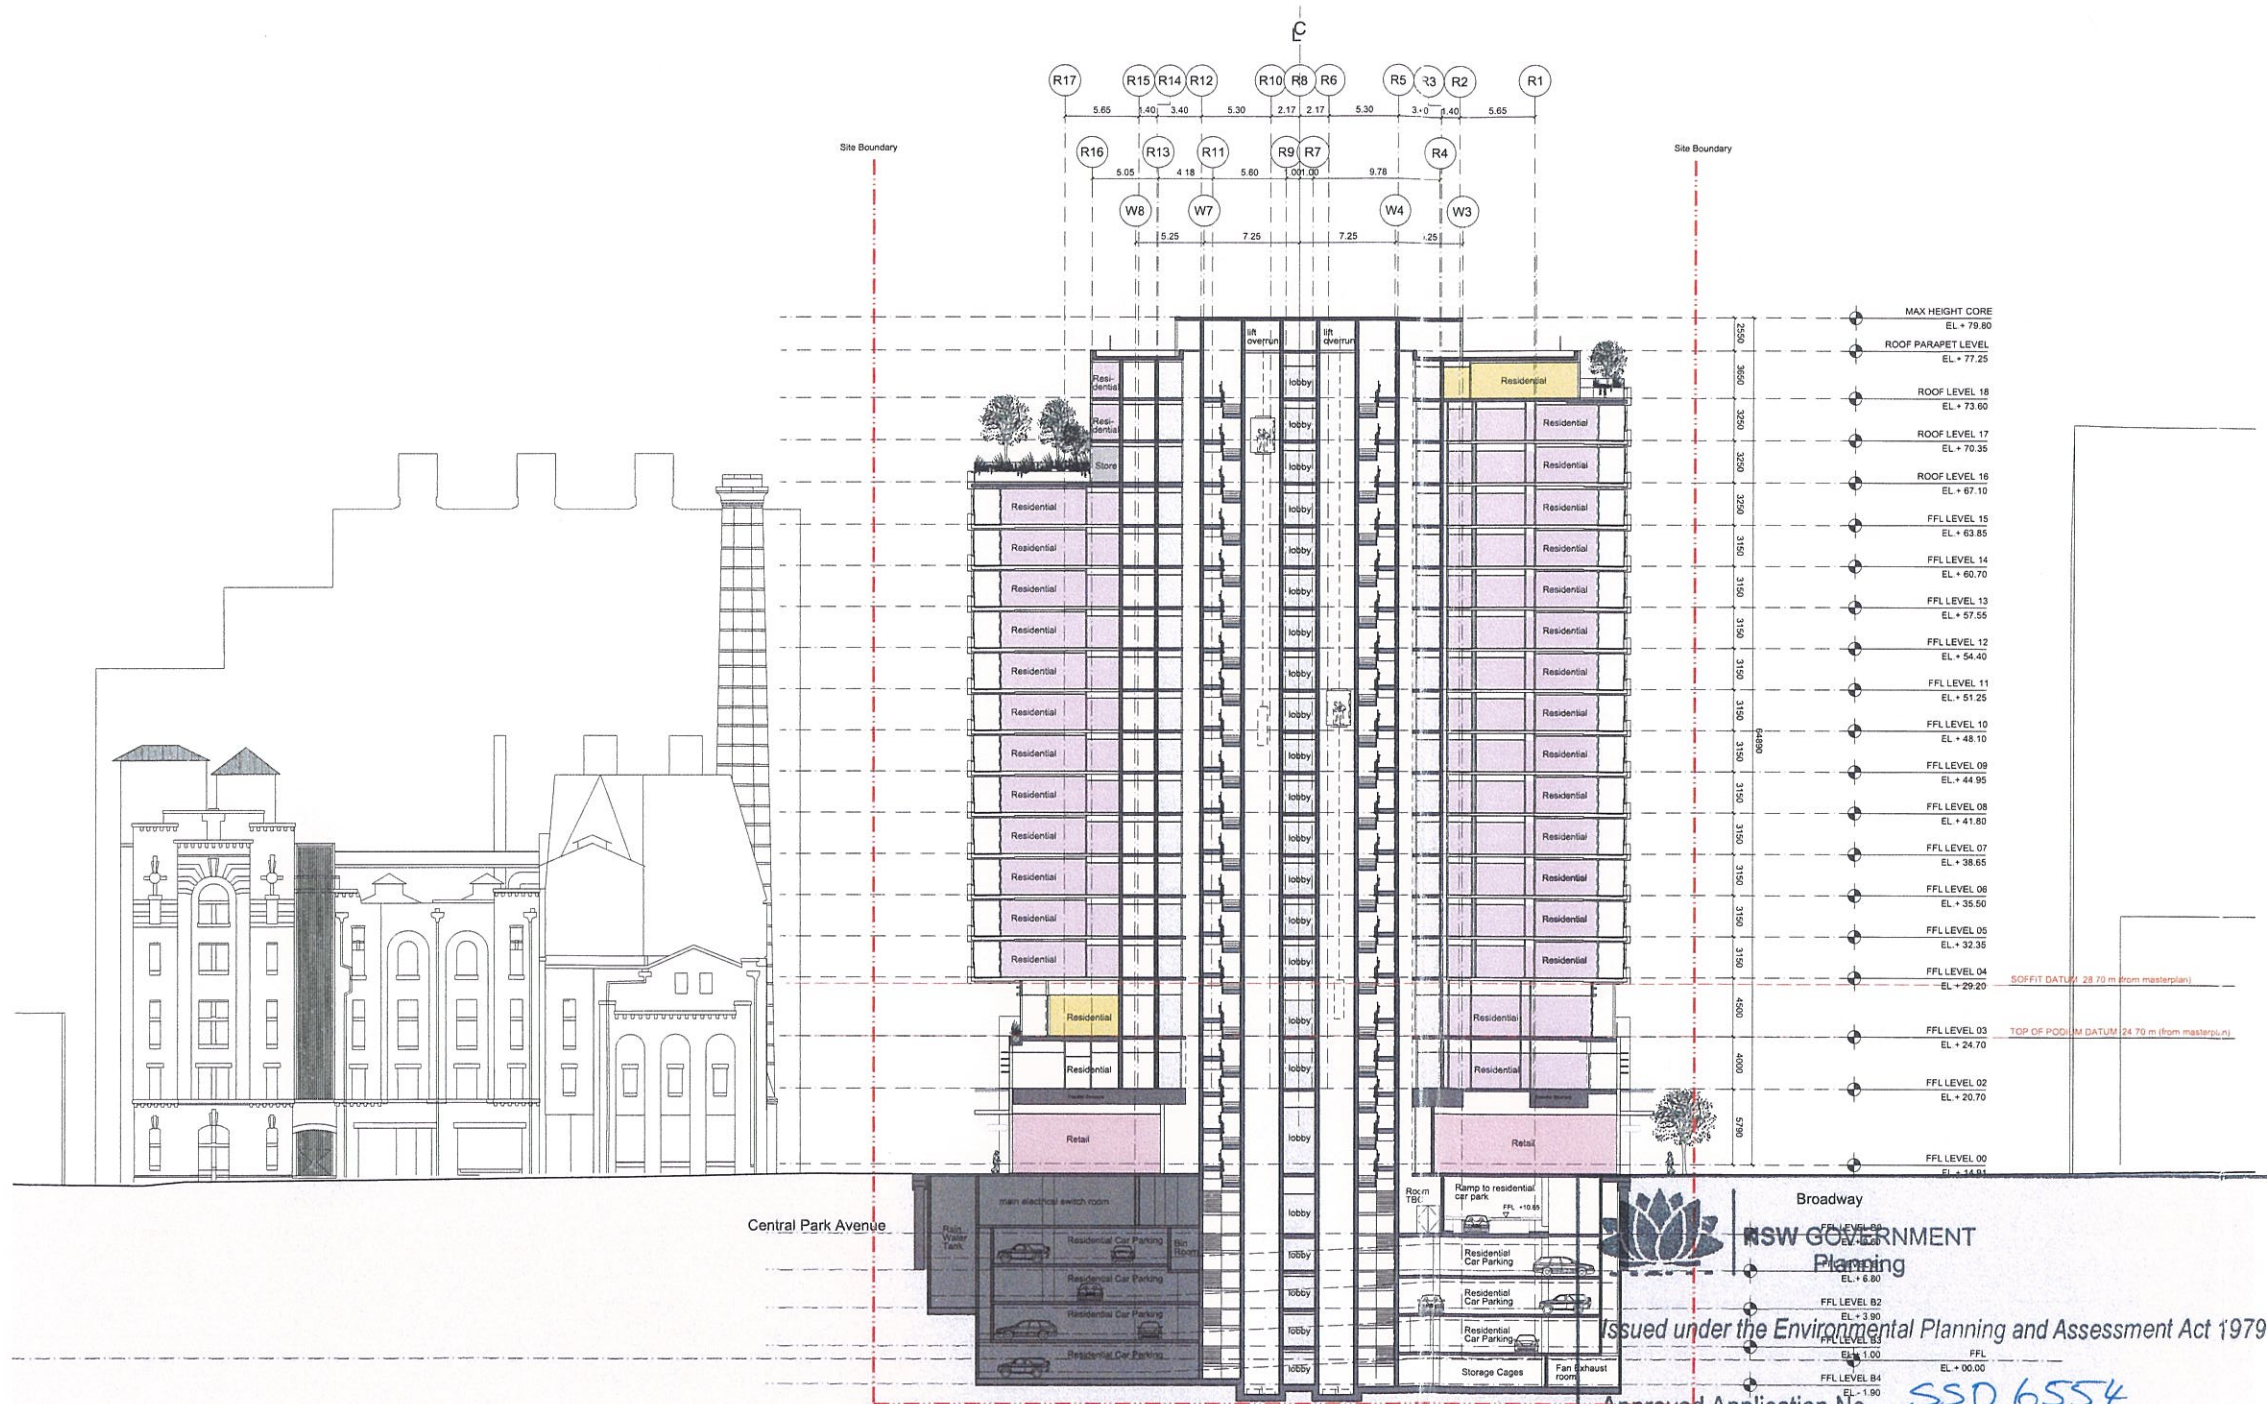


- General Notes
1. Do not scale drawings. Dimensions govern.
 2. All dimensions are in millimetres unless noted otherwise.
 3. All dimensions shall be verified on site before proceeding with the work.
 4. Foster + Partners shall be notified in writing of any discrepancies.
 5. Any areas indicated on this sheet are approximate and indicative only.

Key
Concept Plan Envelope
Site Boundary
Concrete Structure
Suite
1-Bedroom Apartment
1-Bedroom + Study Apartment
2-Bedroom Apartment
2-Bedroom + Study Apartment
2-Bedroom / Dual Key Apartment
3-Bedroom / Dual Key Apartment

Rev	Date	Reason For Issue	Chk
01	16/01/15	PPR Submission	RP
02	20/06/14	SSO Application	RP

For information

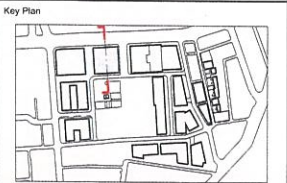

FRASERS PROPERTY

Project: Frasers Broadway
20 - 102 Broadway Sydney NSW 2000
Client: Frasers Broadway
L11, 488 Kent Street Sydney NSW 2000
T: 02 8823 8800 F: 02 8823 8801

Architect:
Foster + Partners
Riverside, 22 Hester Road
London SW11 4AN
T: +44 (0)20 7738 0455
F: +44 (0)20 7738 1107

Local Collaborating Architect:
PTW Architects
Level 17, 9 Castlereagh St
Sydney NSW 2000 Australia
T: +61 (0)2 92325877
F: +61 (0)2 9221 4138
www.ptw.com.au

Title:
Block 1
Section 03
Cross - Block 1

Project No.	Scale @ A0	Date	Drawn By
2094	1:200	20/06/14	DA
Number			Revision
PA-A1-2252			01


NSW GOVERNMENT
Planning
Issued under the Environmental Planning and Assessment Act 1979
Approved Application No. SSD 6554

granted on the 10 September 2015

Signed [Signature]

Sheet No. 33 of 78



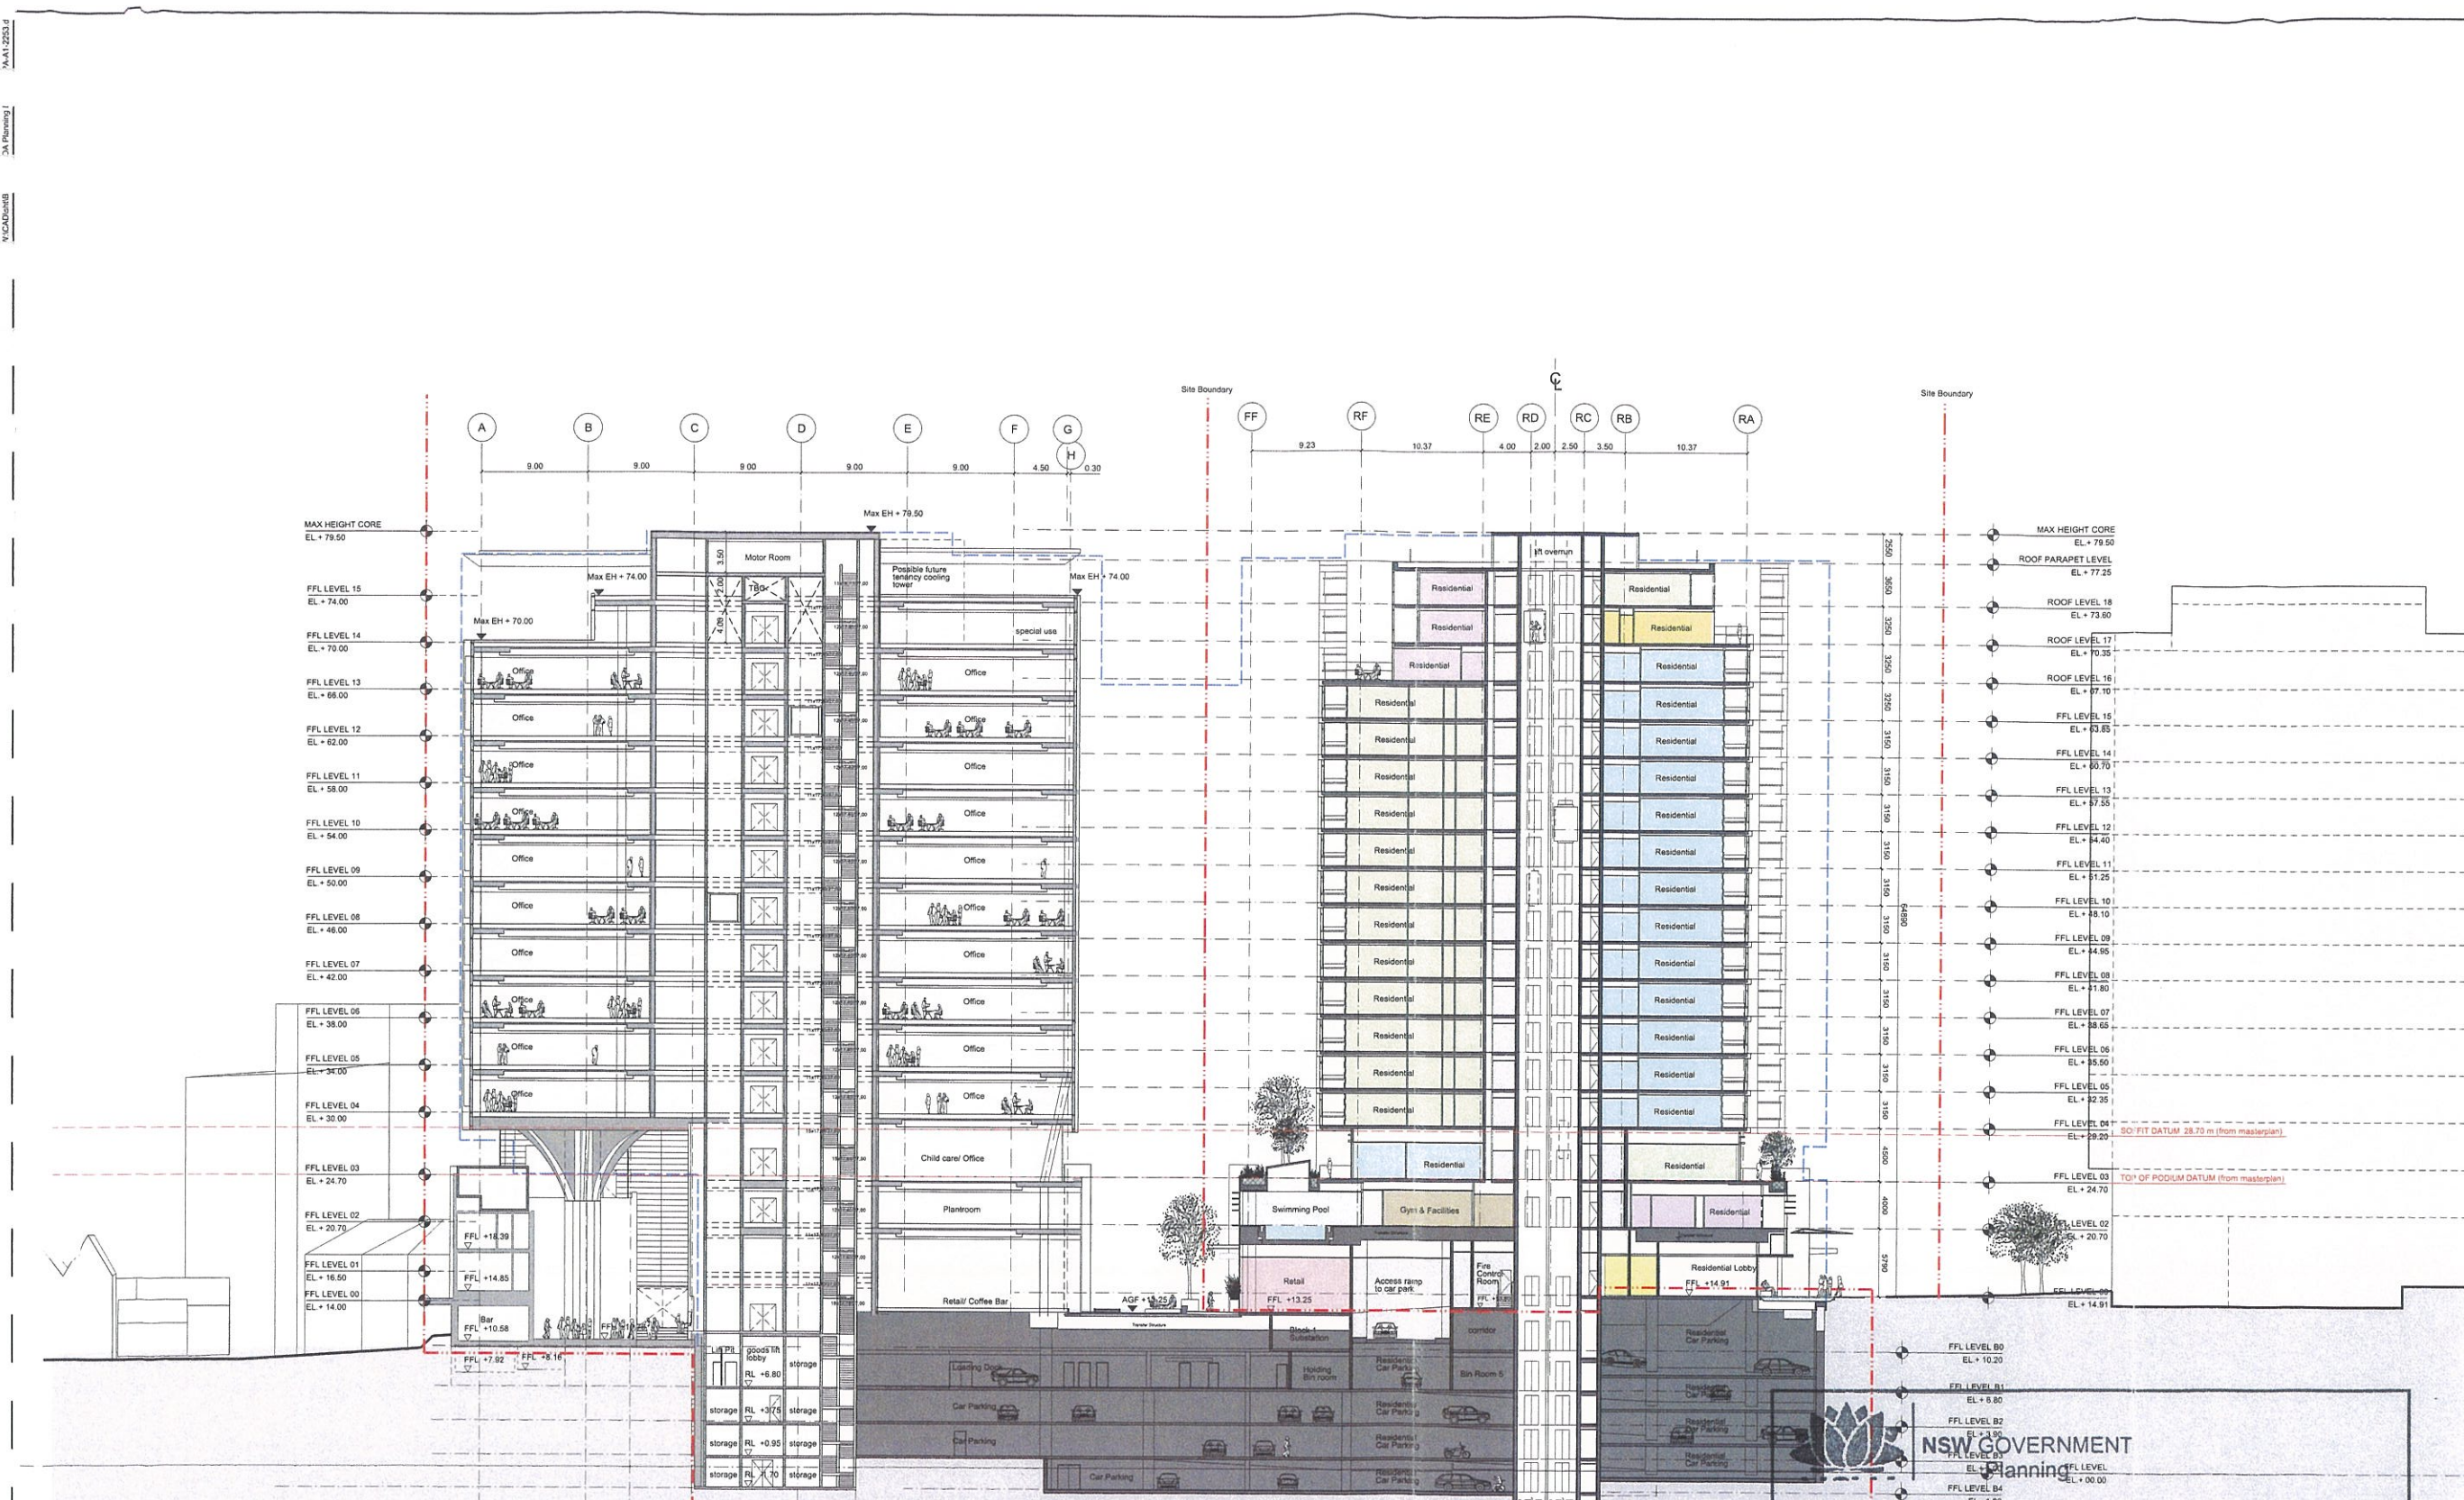


- General Notes
1. Do not scale drawings. Dimensions govern.
 2. All dimensions are in millimetres unless noted otherwise.
 3. All dimensions shall be verified on site before proceeding with the work.
 4. Foster + Partners shall be notified in writing of any discrepancies.
 5. Any areas indicated on this sheet are approximate and indicative only.

Key	
--- Concept Plan Envelope	
--- Site Boundary	
Concrete Structure	
Suite	
1-Bedroom Apartment	
1-Bedroom + Study Apartment	
2-Bedroom Apartment	
2-Bedroom + Study Apartment	
2-Bedroom / Dual Key Apartment	
3-Bedroom / Dual Key Apartment	

01	16/01/15	PPR Submission	RP
02	20/06/14	SSD Application	RP
Rev	Date	Reason For Issue	Chk

For information

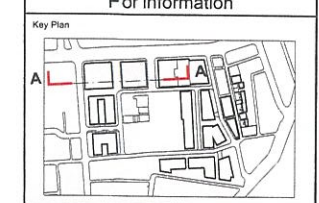

FRASERS PROPERTY

Project: Frasers Broadway
20 - 102 Broadway Sydney NSW 2000

Client: Frasers Broadway
L11, 488 Kent Street Sydney NSW 2000
T: 02 8823 8800 F: 02 8823 8801

Foster + Partners

Riverside, 22 Hester Road
London SW11 4AN
T +44 (0)20 7738 0455
F +44 (0)20 7738 1107

Local Collaborating Architect

PTW Architects

Level 17, 3 Castle Street
Sydney NSW 2000 Australia
T +61 (0)2 9222 5777
F +61 (0)2 9221 4139
www.ptw.com.au

NSW GOVERNMENT
Planning

Issued under the Environmental Planning and Assessment Act 1979

Approved Application No. SS D 6554


granted on the 10 September 2015

Signed [Signature]


Sheet No. 34 of 78

Title			
Block 1 Section 04 Longitudinal - Block 4N/1			
Project No.	Scale @ A0	Date	Drawn By
2094	1:200	20/06/14	DA
Number	Revision		
PA-A1-2253	01		



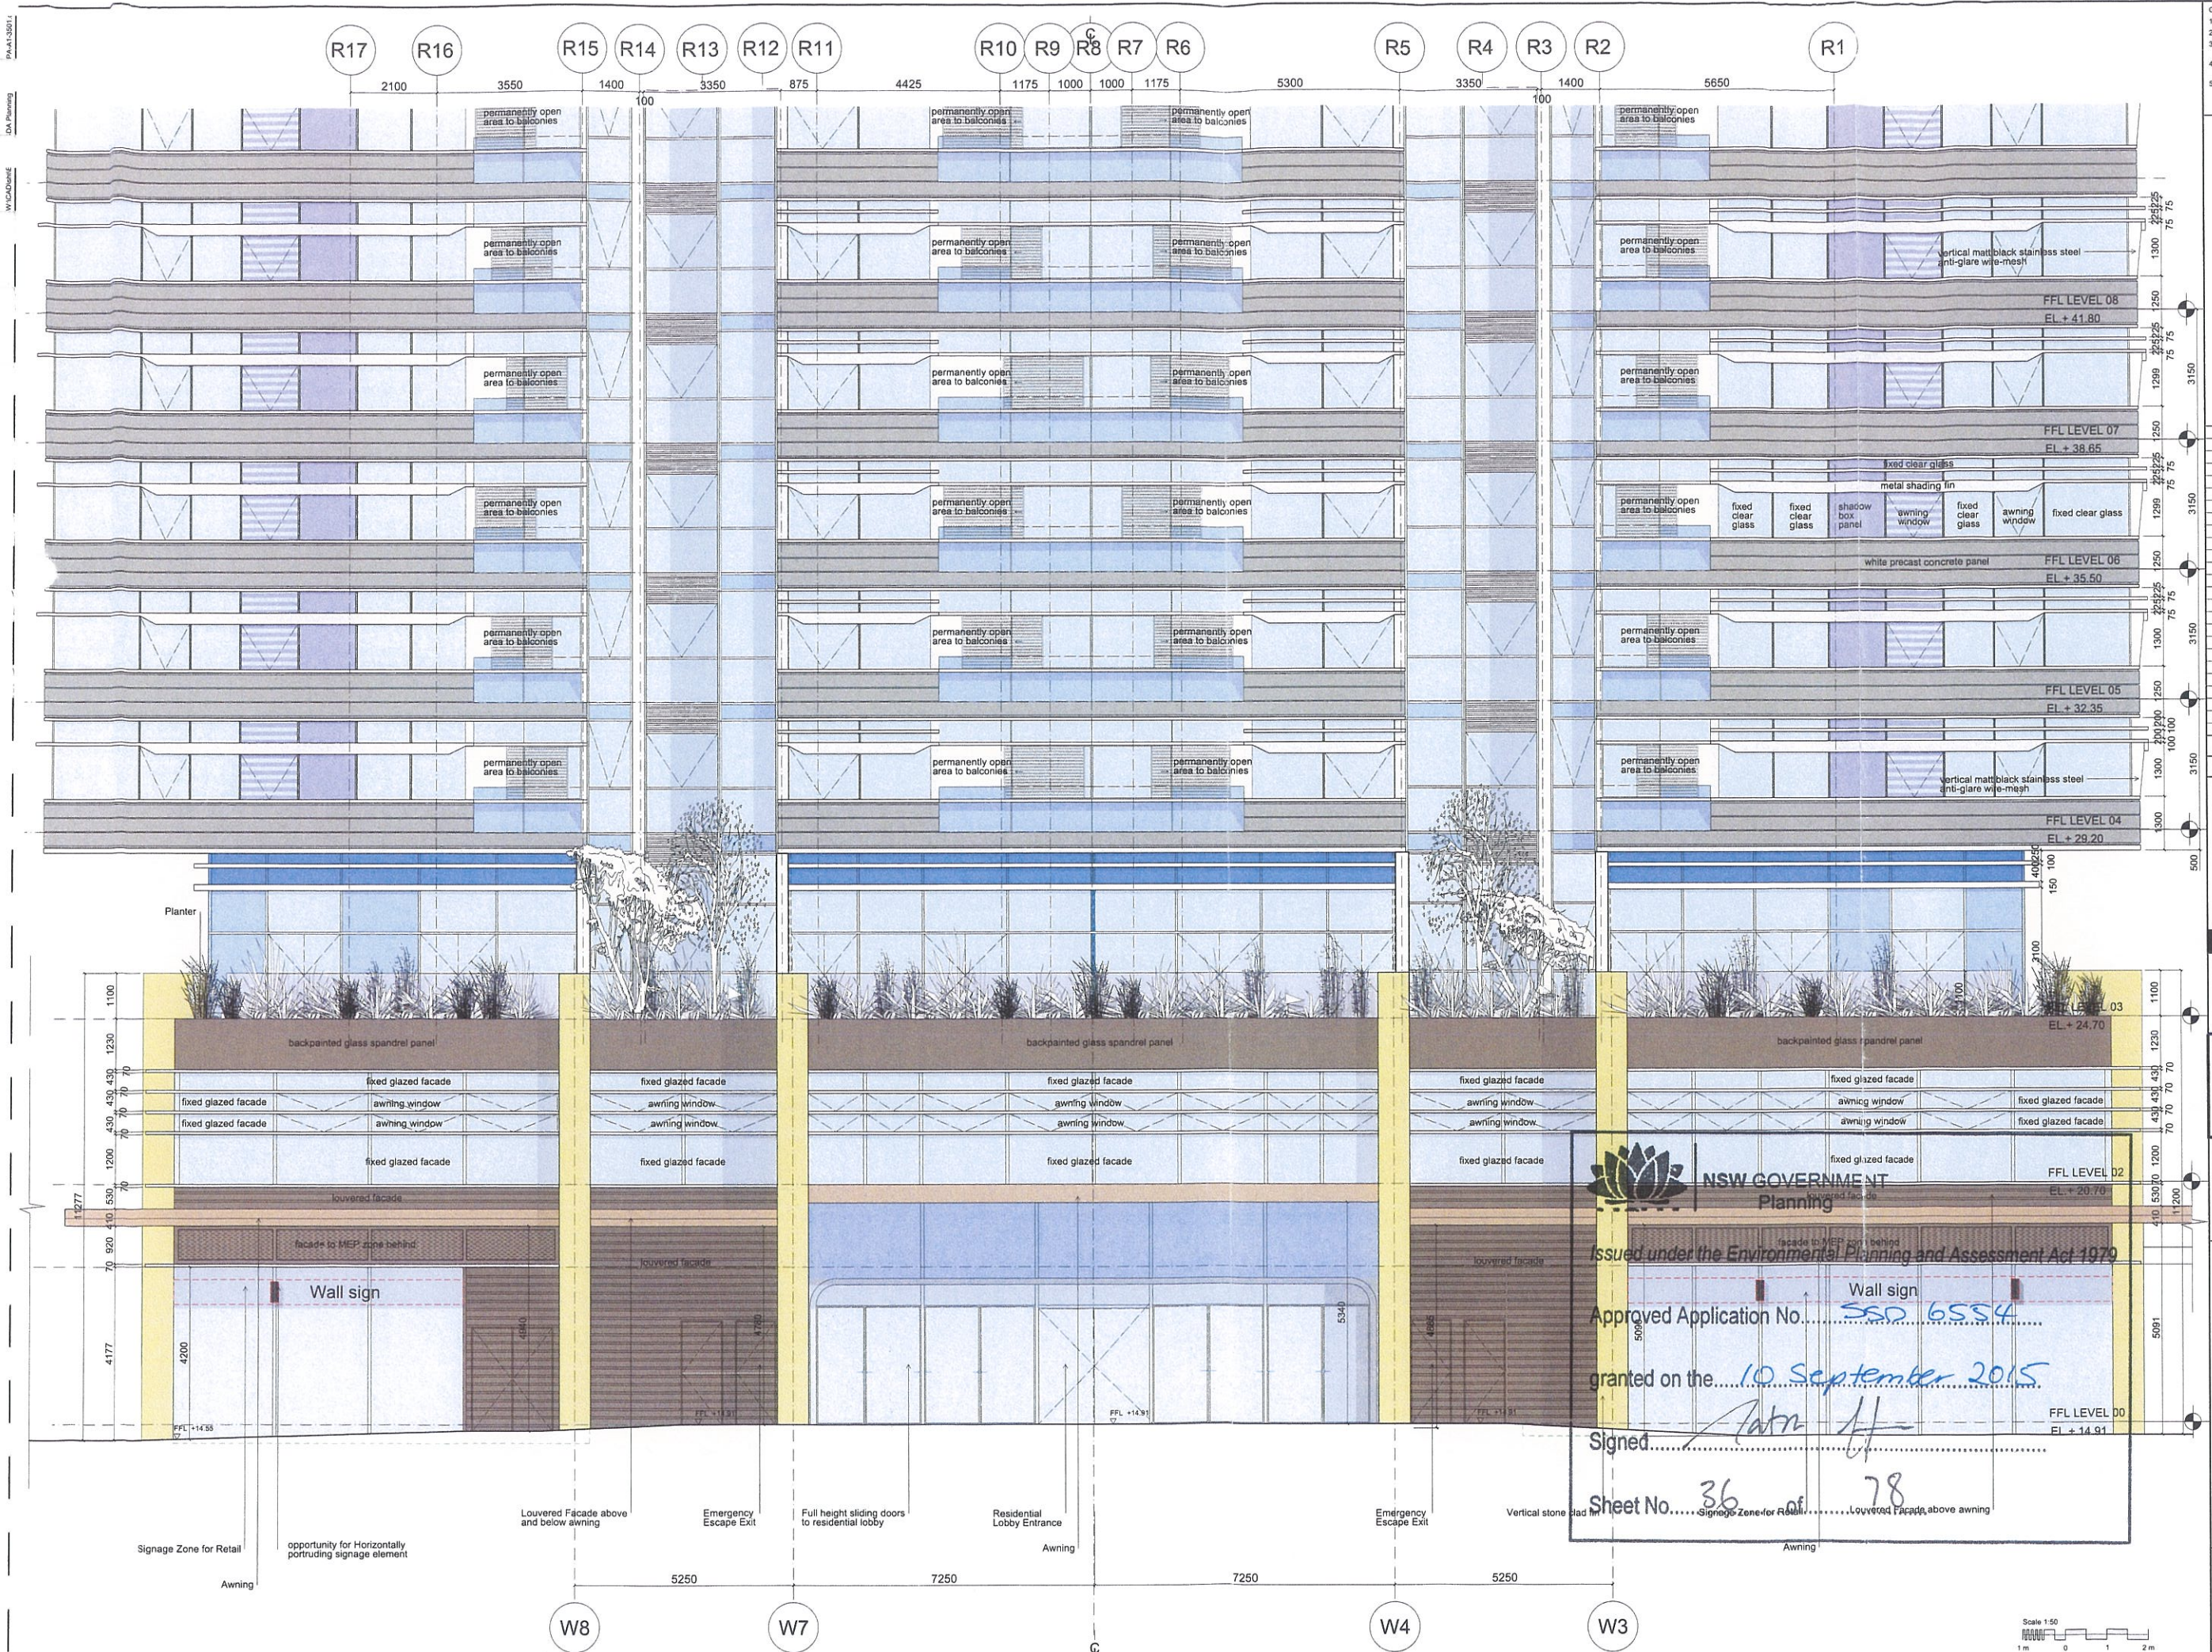

PA-A1-3502
10A Planning
W/CAD/Arch
A0 sheet size

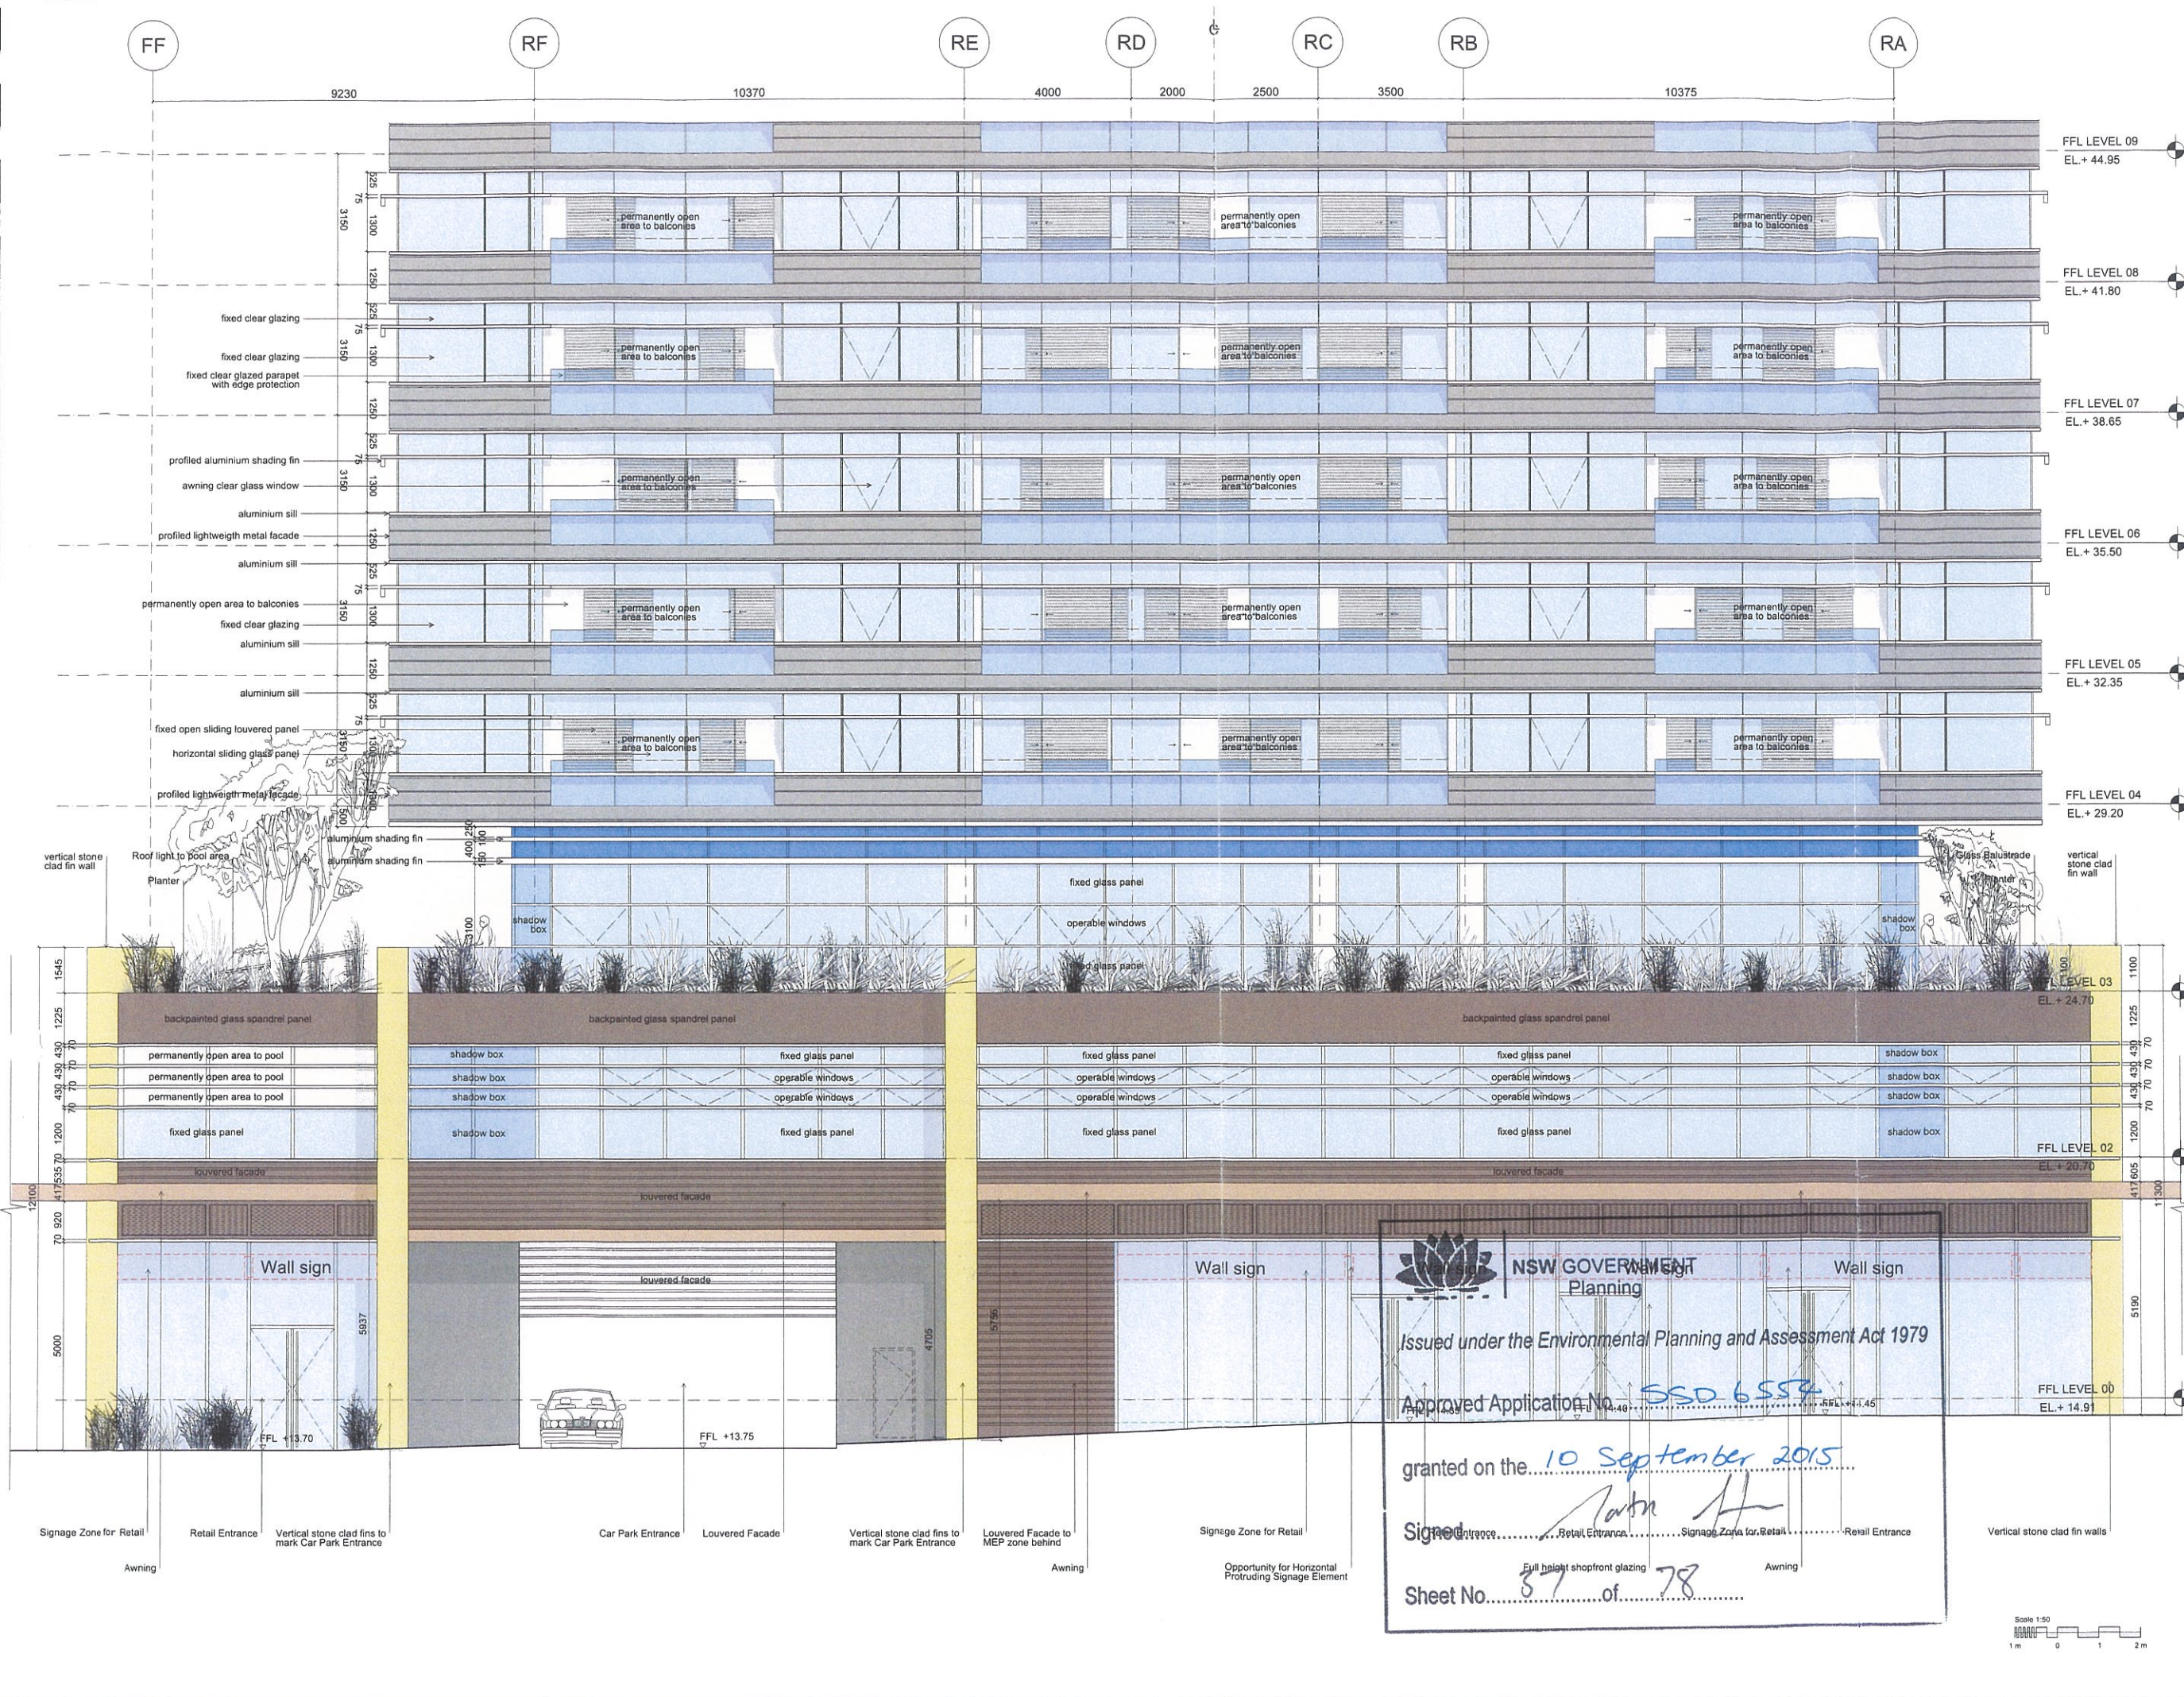

General Notes

1. Do not scale drawings. Dimensions govern.
2. All dimensions are in millimeters unless noted otherwise.
3. All dimensions shall be verified on site before proceeding with the work.
4. Foster + Partners shall be notified in writing of any discrepancies.
5. Any areas indicated on this sheet are approximate and indicative only.

Rev	Date	Reason For Issue	CHK
01	16/01/15	PPR Submission	RP
02	20/06/14	SSD Application	RP

For information

Key Plan

FRASERS PROPERTY

Project: Frasers Broadway
20 - 102 Broadway Sydney NSW 2000

Client: Frasers Broadway
L11, 488 Kent Street Sydney NSW 2000
T: 02 8823 8800 F: 02 8823 8801

Architect

Foster + Partners

Riverside 22 Hester Road
London SW11 4AN
T +44 (0)20 7738 0455
F +44 (0)20 7738 1107

Local Collaborating Architect

PTW Architects

Level 17, 9 Castlereagh St
Sydney NSW 2000 Australia
T +61 (0)2 9232 6177
F +61 (0)2 9221 4139
www.ptw.com.au

Title

Block 1
Detailed Elevation
Central Park Avenue
South Facade

Project No	Scale @ A0	Date	Drawn By
2094	1:20	20/06/14	LB

Number	Revision
PA-A1-3502	01

© Foster + Partners 2008 16-JAN-2015 19:11

NSW GOVERNMENT
Planning

Issued under the Environmental Planning and Assessment Act 1979


Approved Application No. **SSD 6552**


granted on the **10 September 2015**

Signed **[Signature]**

Full height shopfront glazing

Sheet No. **37** of **78**

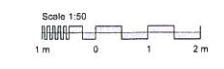

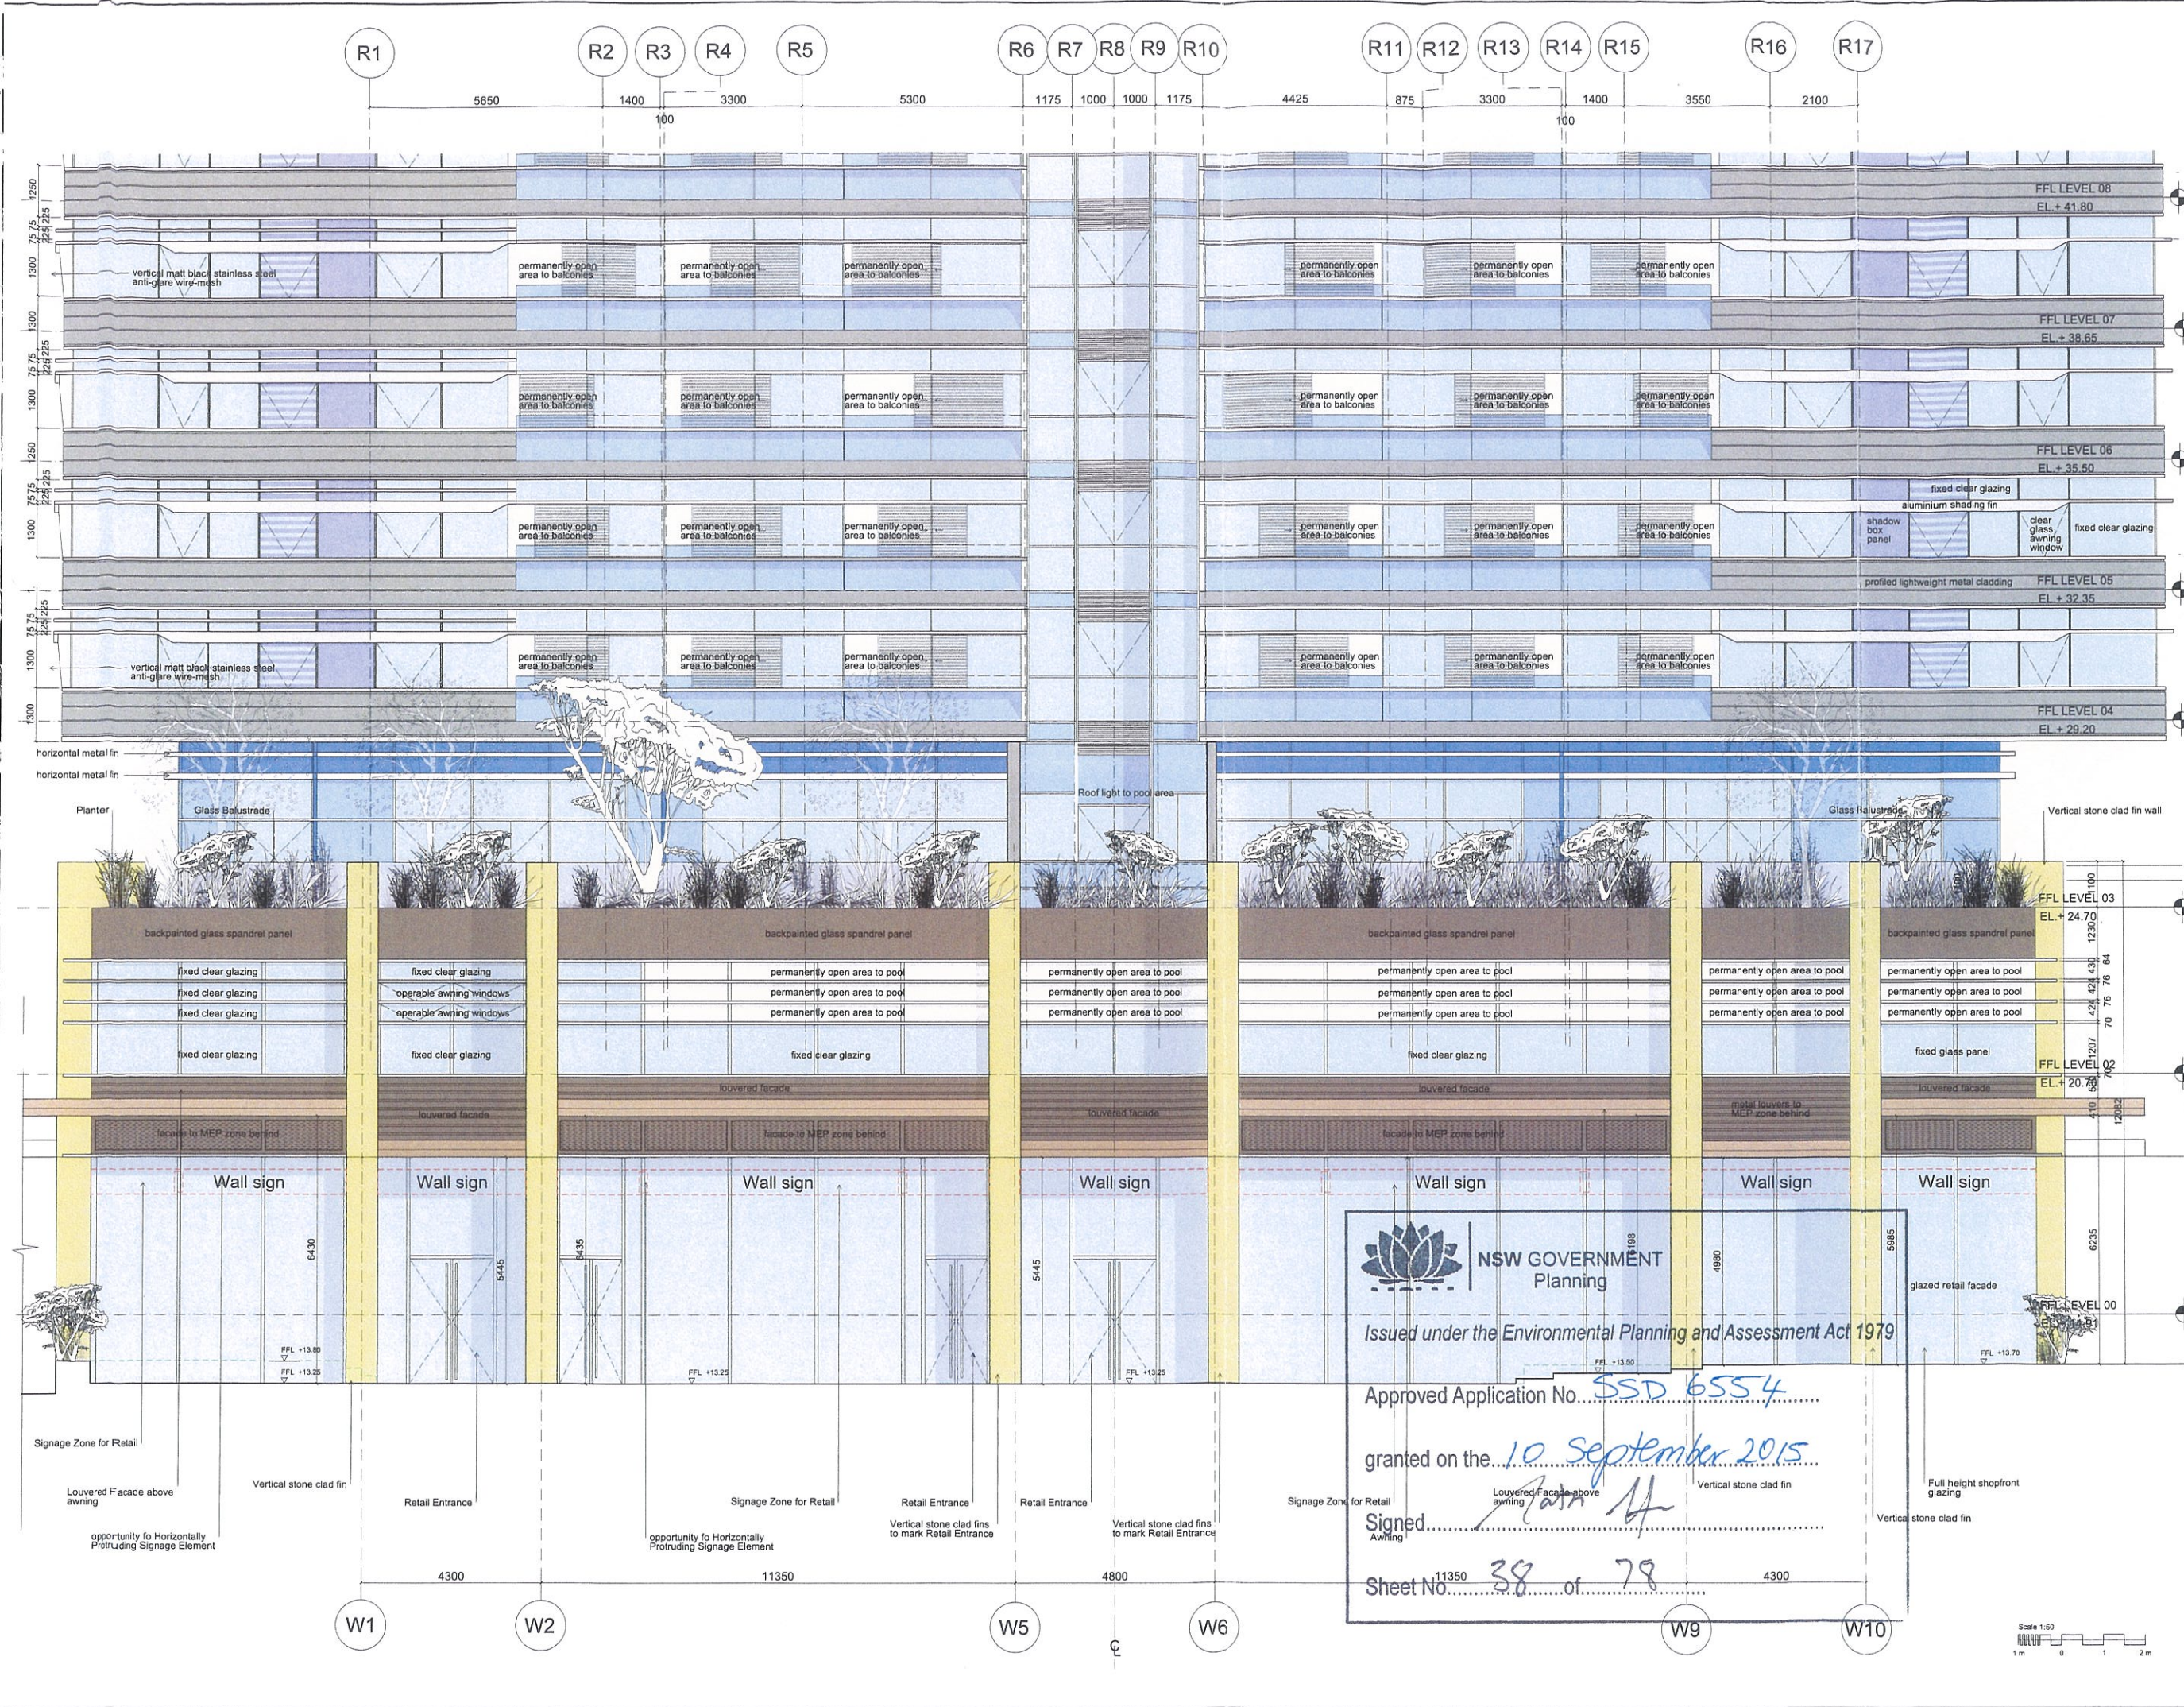

General Notes

1. Do not scale drawings. Dimensions govern.
2. All dimensions are in millimetres unless noted otherwise.
3. All dimensions shall be verified on site before proceeding with the work.
4. Foster + Partners shall be notified in writing of any discrepancies.
5. Any areas indicated on this sheet are approximate and indicative only.

Rev	Date	Reason For Issue	Chk
01	16/01/15	PPR Submission	RP
02	20/06/14	SSD Application	RP

For information

Key Plan

FRASERS PROPERTY

Project: Frasers Broadway
20 - 102 Broadway Sydney NSW 2000

Client: Frasers Broadway
L11, 488 Kent Street Sydney NSW 2000
T: 02 8823 8800 F: 02 8823 8801

Architect

Foster + Partners

Riverside, 22 Hester Road
London SW11 4AN
T +44 (0)20 7738 0455
F +44 (0)20 7738 1107

Local Collaborating Architect

PTW Architects

Level 17, 9 Castlereagh St
Sydney NSW 2000 Australia
T +61 (0)2 93258777
F +61 (0)2 9221 4139
www.ptw.com.au

Title

Block 1
Detailed Elevation
Pedestrian Link With Block 4N
West Facade

Project No.	Scale	Date	Drawn By
2094	1:20	20/06/14	LB

Number	Revision
PA-A1-3503	01

© Foster + Partners 2008 16 JAN 2015 19:12

